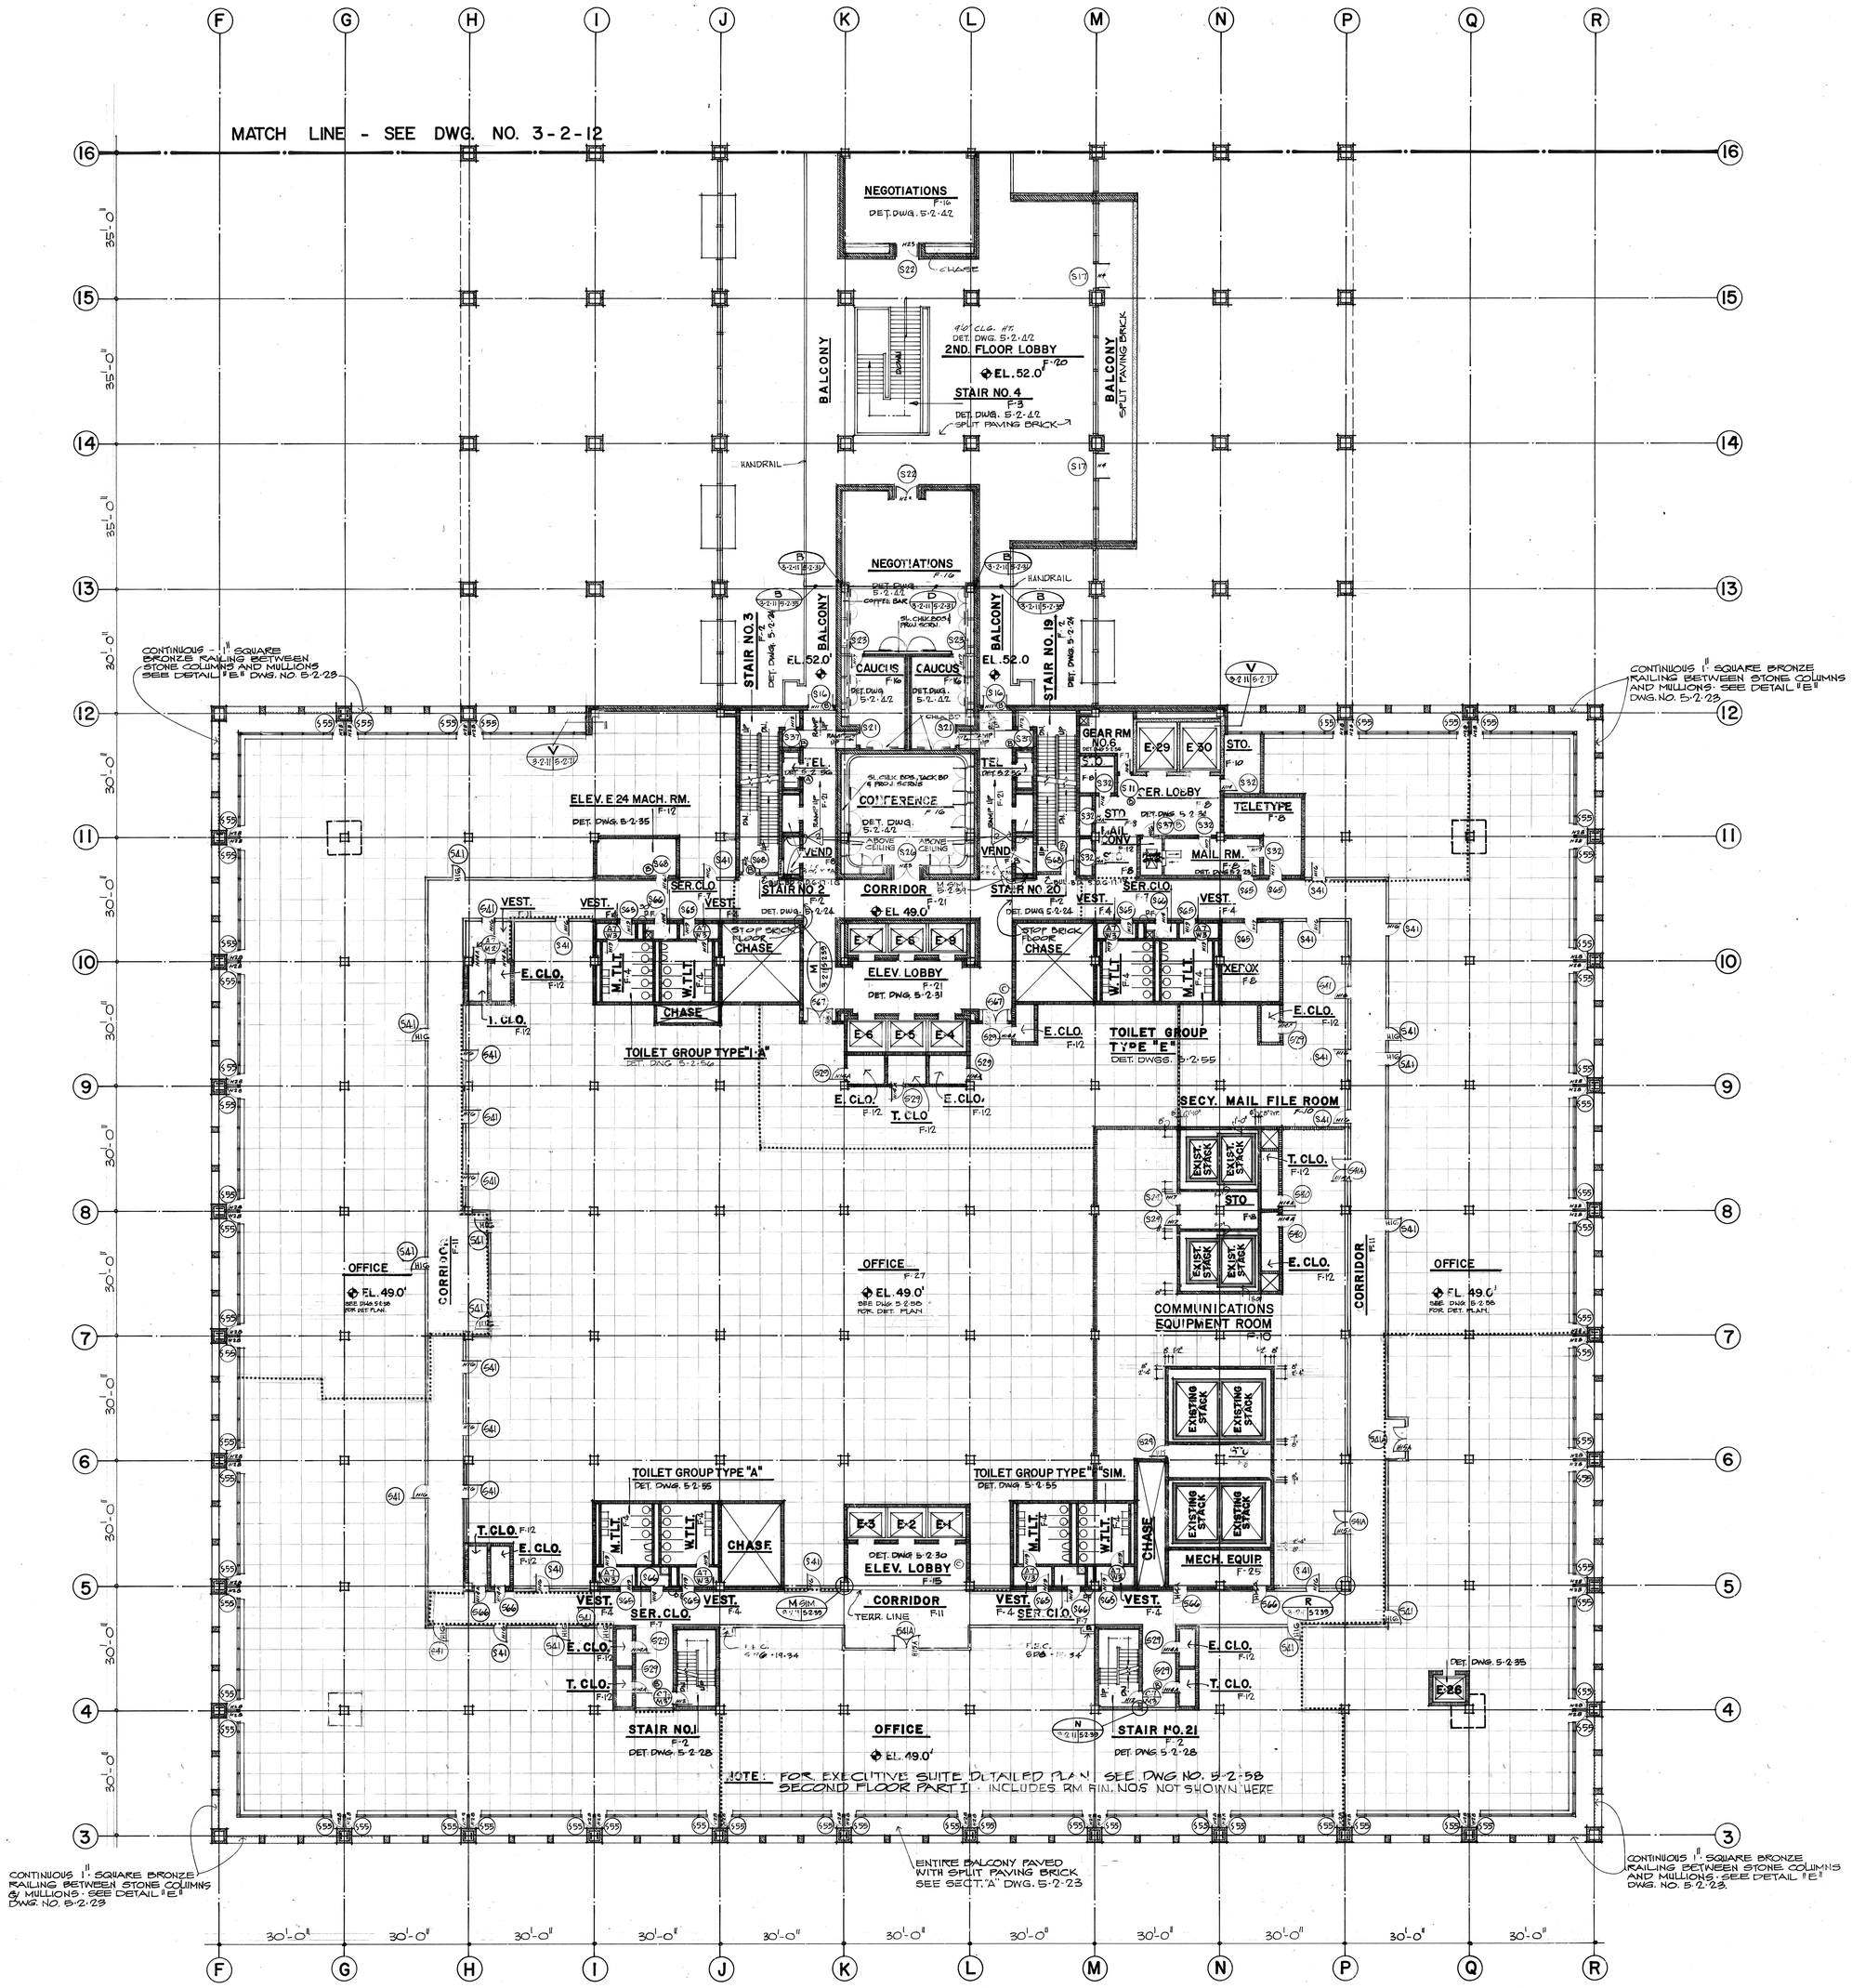

2 N D. F L O O R P L A N P A R T I

SCALE : 1/16" = 1' - 0"

GENERAL NOTES

1. FOR ROOM FIN. NUMBERS NOT SHOWN ON THIS DWG. - SEE DWG. NO. 5-2-58
2. REFER TO DRAWING 3-2-8 FOR LEGEND OF PARTITION MATERIAL SHOWN ON PLAN.
3. REFER TO DRAWING 3-2-8 FOR INTERIOR PARTITION LOCATION NOTE.
4. REFER TO DRAWING 3-2-8 FOR FIRE RATED WALL NOTE.
5. INDICATES WET STACKS - SEE DETAIL "D" DWG. NO. 5-2-2
6. CEILING HEIGHTS:
   - TOILET ROOMS 8'-0"
   - CAUCUS & NEGOTIATION 9'-0"
   - CONFERENCE 10'-6"
   - GEAR RMS, SER. CLOS, TOILET VEST., MAIL RMS, TELETYPE, STO, & 2ND FLR. LOBBY 9'-0"
   - UNLESS NOTED OR DETAILED ALL OTHER CEILINGS HEIGHTS ARE 11'-6"

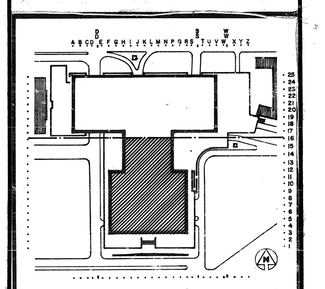

BROOKS BARR GRAEBER & WHITE
AND
PITTS MEBANE PHELPS & WHITE
ARCHITECTS AND ENGINEERS

APPROVED	AA 10-1-71		
	ARCHITECTURAL	STRUCTURAL	MECHANICAL ELECTRICAL

GENERAL SERVICES ADMINISTRATION
PUBLIC BUILDINGS SERVICE • WASHINGTON D C

PROJECT	U S DEPARTMENT OF LABOR BUILDING		
LOCATION	WASHINGTON D C		
STREET	200 CONSTITUTION AVENUE N W		
PROJ NO	49918	FILE NO	
DRAWN BY	GENDA 10-27-71	CHECKED BY	PASCHALL
DRAWING TITLE	2ND. FLOOR PLAN PART I		
	ARCHITECTURAL		
DRAWING NUMBER	3-2-11		PHASE II

143