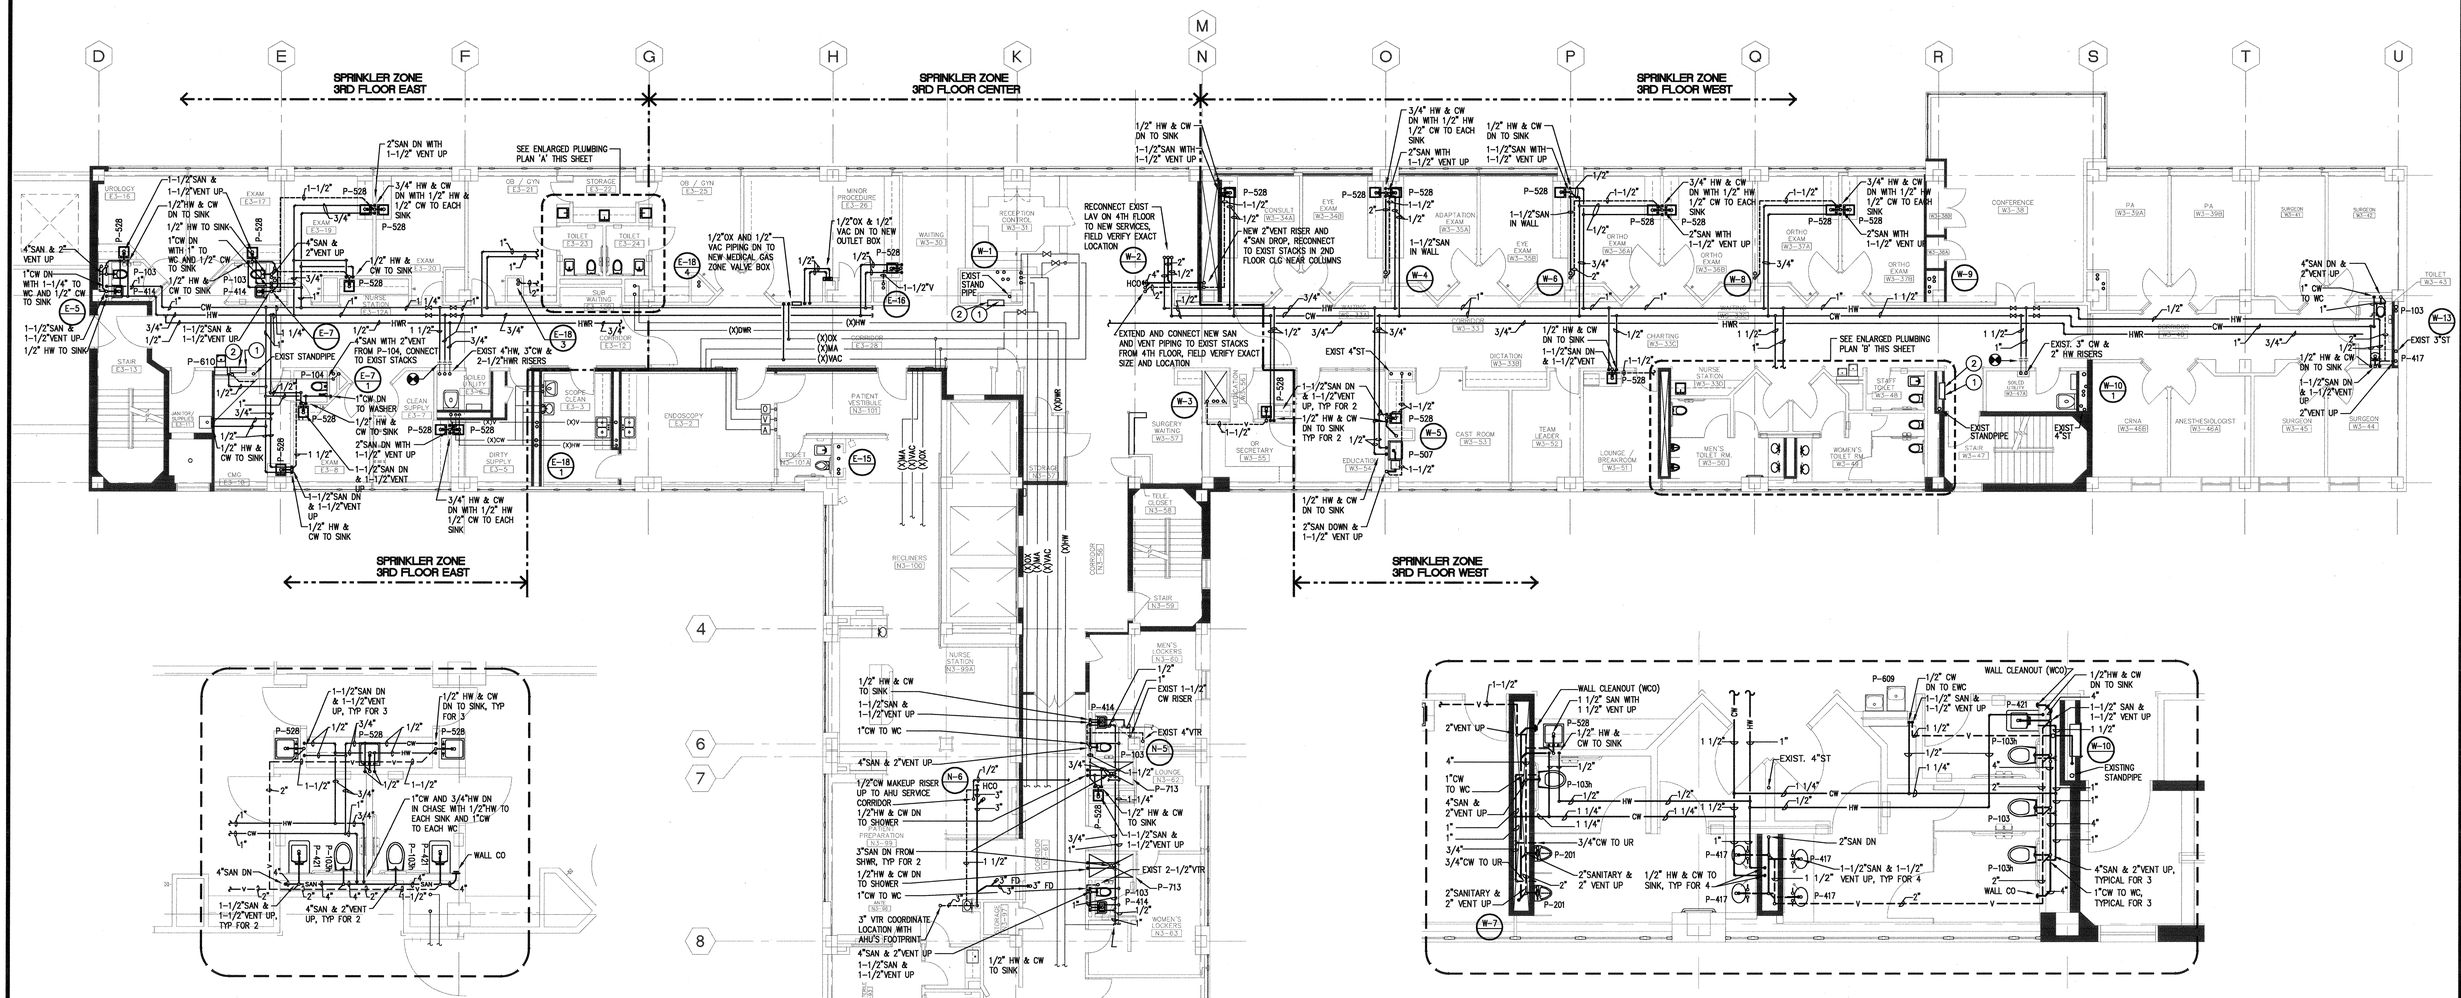

ENLARGED PLUMBING PLAN 'A'

SCALE: 1/4"= 1'-0"

ENLARGED PLUMBING PLAN 'B'

SCALE: 1/4"= 1'-0"

FIXTURE CONNECTION SCHEDULE					
TAG	TYPE	CW	HW	SAN	VENT
P-103	WATER CLOSET	1"	--	4"	2"
P-103h	WATER CLOSET (HANDICAPPED)	1"	--	4"	2"
P-201	URINAL	3/4"	--	2"	2"
P-417	COUNTERTOP LAVATORY	1/2"	1/2"	1 1/2"	1 1/2"
P-421	HANDICAP LAVATORY	1/2"	1/2"	1 1/2"	1 1/2"
P-528	HAND SINK	1/2"	1/2"	1 1/2"	1 1/2"
P-414	LAVATORY	1/2"	1/2"	1 1/2"	1 1/2"
P-507	PLASTER SINK	1/2"	1/2"	2"	1 1/2"
P-713	SHOWER	1/2"	1/2"	3"	--
P-104	BED PAN WASHER	1"	--	4"	2"

THIRD FLOOR PLUMBING/MEDICAL GAS PLAN

SCALE: 1/8"= 1'-0"

FIRE PROTECTION SYSTEM NOTES:

1. PROVIDE NEW RECESSED FIRE HOSE & VALVE CABINET (30"x24"x8") WITH 1-1/2" FIRE DEPARTMENT CONNECTION AND FIRE EXSTIGUISHER, (DELETE FIRE HOSE). CONNECT CABINET TO EXISTING STANDPIPE.
2. FURNISH AND INSTALL NEW ALARM VALVE AND FLOW SWITH ON NEW SPRINKLER PIPING THIS ZONE. SEE ELECTRICAL DRAWINGS FOR FIRE ALARM TIE-IN BY DIV.16

KEY PLAN

ADDENDUM		
ADDENDUM NO.	ADDENDUM DATE	BY

REVISION			
NO.	DESCRIPTION	DATE	BY

URS Greiner
Architectural & Engineering Services
800 West St. Clair Avenue
Cleveland, Ohio 44113-1232

DEPARTMENT OF VETERANS AFFAIRS MEDICAL CENTER

ERIE, PENNSYLVANIA

DRAWING TITLE: THIRD FLOOR PLUMBING/ MEDICAL GAS PLAN		PROJECT TITLE: Ambulatory Care/Surgical Floor Renovation	DATE: 06-18-98
SCALE: AS NOTED			VA. PROJECT NO. 562-303
APPROVED DIVISION CHIEF: –	DATE: –	BUILDING NUMBER: 1 / CHECKED: – / DRAWN: ELM	DRAWING NO. P3 3 OF 5
APPROVED SERVICE DIRECTOR: –	DATE: –	LOCATION: ERIE, PENNSYLVANIA	VETERANS ADMINISTRATION