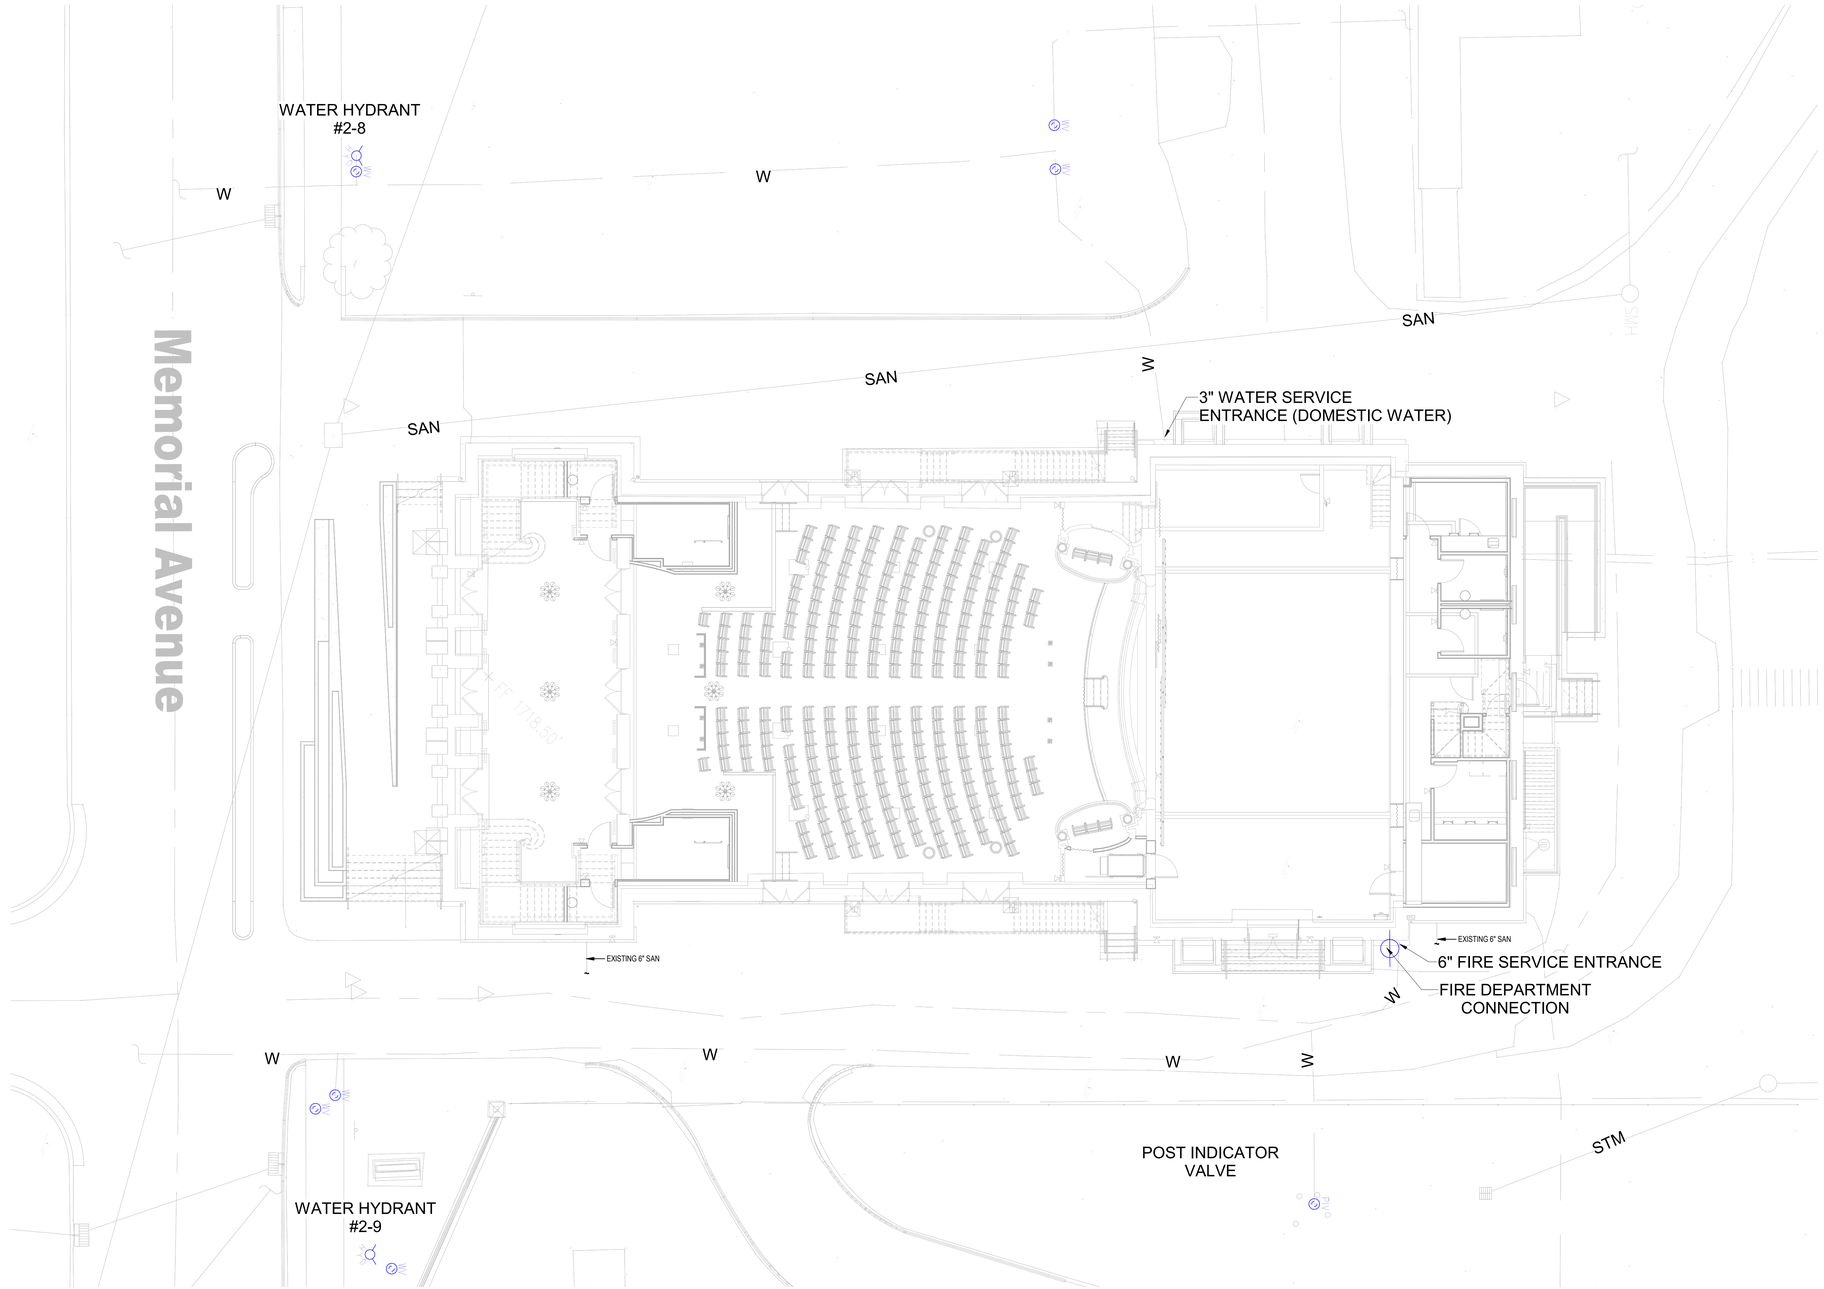

1 **SITE PLAN**
SCALE: 1/8" = 1'-0"

SHEET NOTES

A. REFER TO SHEET F001 FOR ABBREVIATIONS, LEGEND & DESIGN NOTES.

B. UTILIZE EXISTING SPRINKLER LOCATIONS WHERE POSSIBLE IN AUDITORIUM AND LOBBY CEILINGS.

C. FOLLOW EXISTING EXPOSED BRANCH AND MAIN PIPE ROUTING IN AUDITORIUM AND LOBBY.

D. EXPOSED PIPING SHALL MATCH ADJACENT PAINTED SURFACES.

E. SPRINKLER PIPING TO BE ROUTED IN CEILING WHERE CEILING SPACE ALLOWS. (ROOMS 110, 110A, 111, 111A,104, 105, 106, 108 & 109.)

F. UTILIZE EXISTING TEST LOCATIONS AND DRAIN ROUTING.

G. NO PIPING SHALL BE RUN DIRECTLY OVER ELECTRICAL EQUIPMENT.

PLAN NORTH

No.	Revisions:	Date:
	BID DOCUMENTS	07/01/2025

CONSULTANT

ARCHITECT/ENGINEER OF RECORD

FFE HEAPY

PROJECT NO. 2024-05141

STAMP

STATE OF OHIO
MATTHEW C. GRAHAM
72670
REGISTERED
PROFESSIONAL ENGINEER

JAMES H. QUILLEN VA MEDICAL CENTER

VA U.S. Department of Veterans Affairs

Drawing Title: FIRE SUPPRESSION SITE PLAN

Approved: VAMC

Phase: BID DOCUMENTS

FULLY SPRINKLERED

Project Title: RESTORATION OF BUILDING 35 HISTORIC THEATER

Location: MT. HOME, TENNESSEE

Issue Date: 07/01/2025

Checked: EWL

Drawn: RLC

Project Number: 621-24-103

Building Number: 35

Drawing Number: FS100

VA FORM 08 - 6231

7/1/2025 3:28:52 PM

Autodesk Docs://Mt Home VA - Restoration of B35 Theater/2024-05141-MEP-Central.rvt