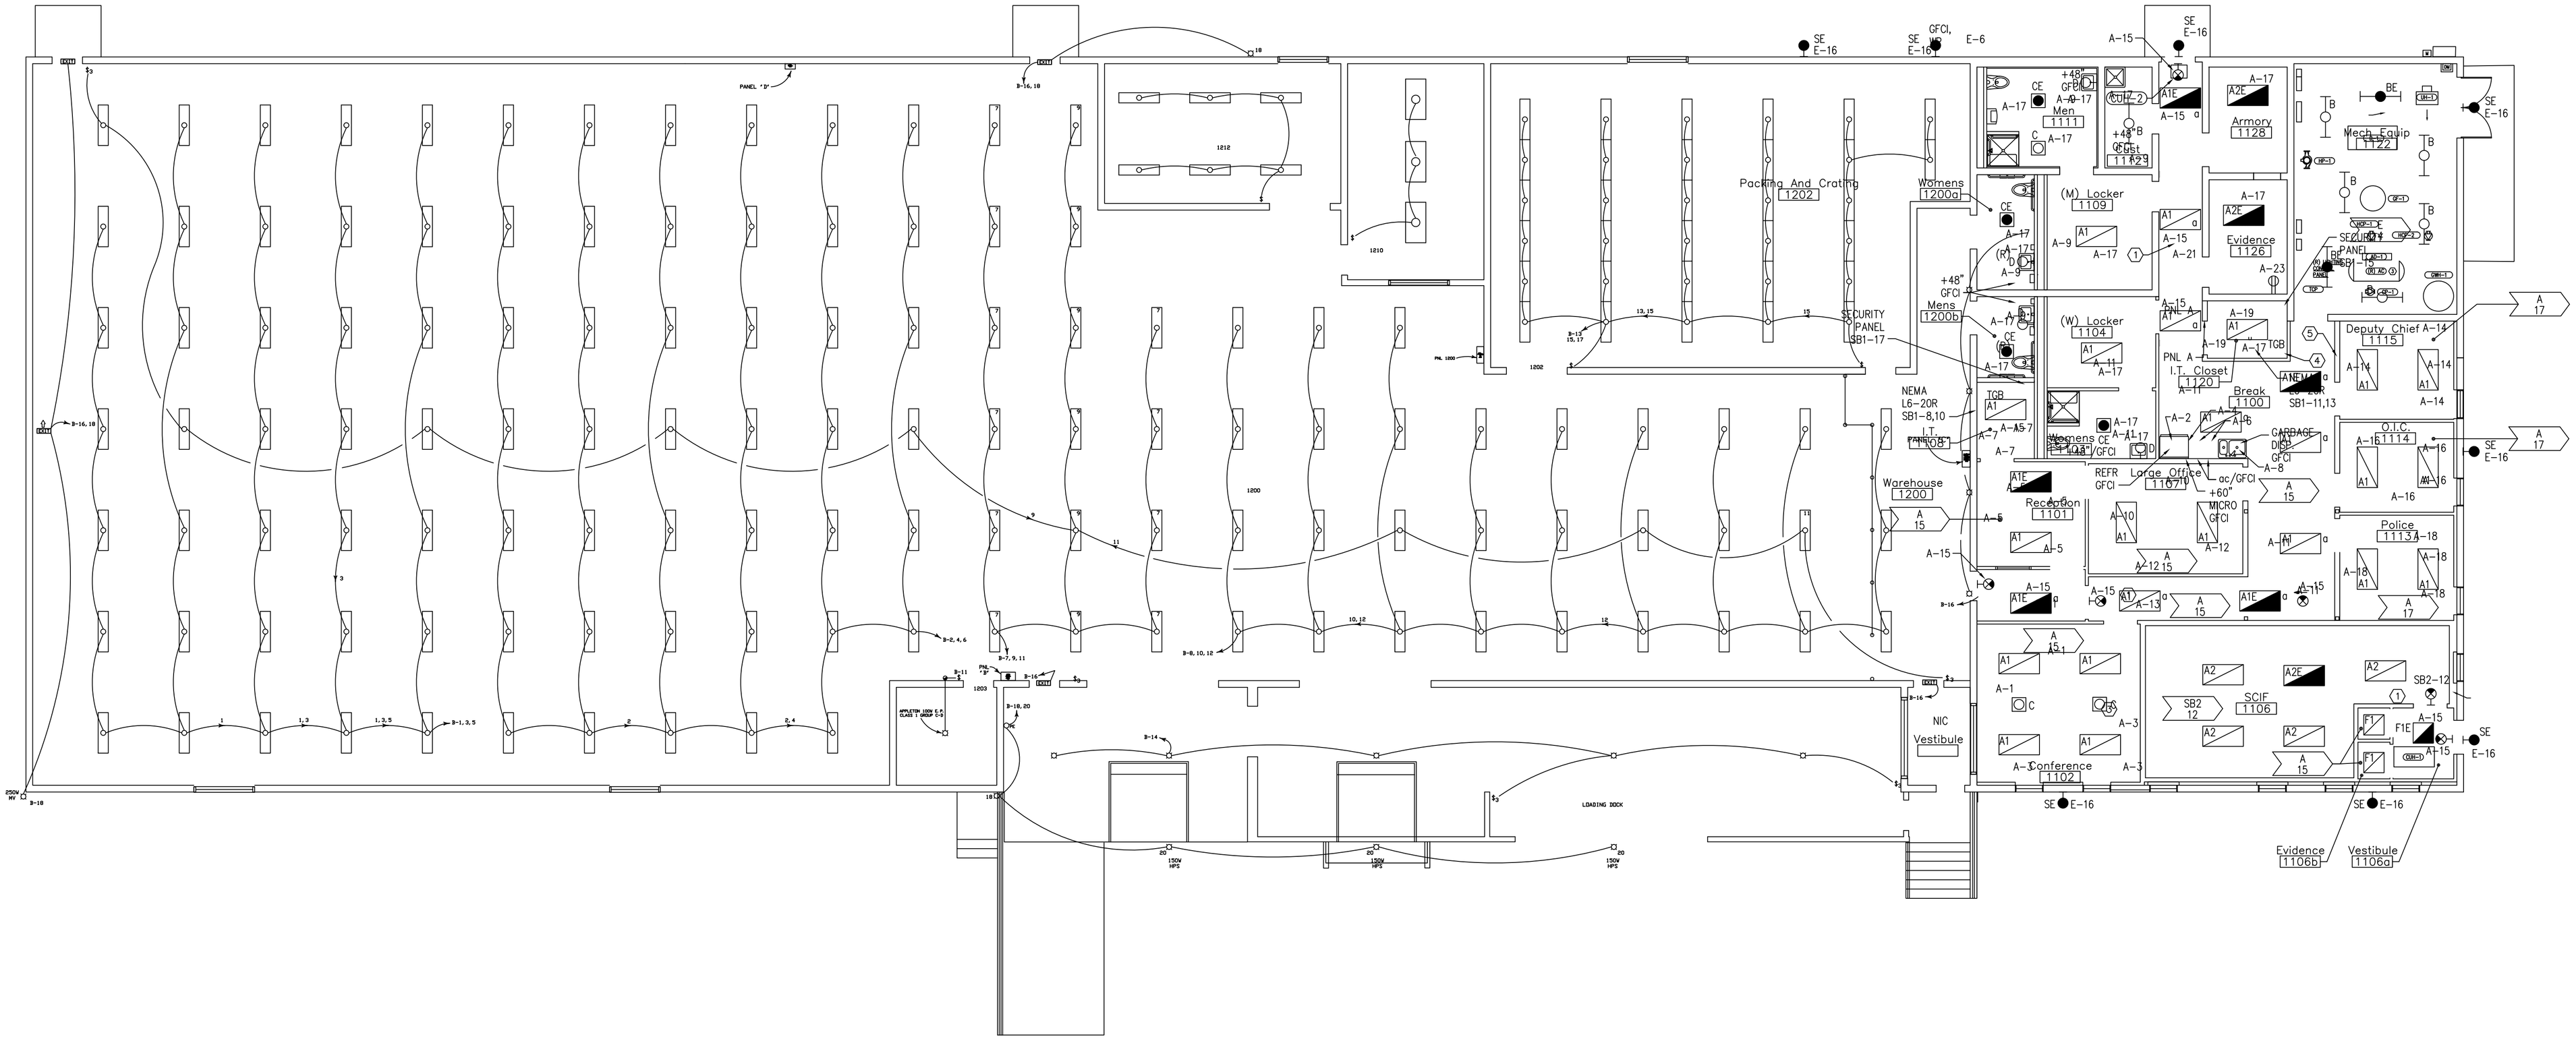

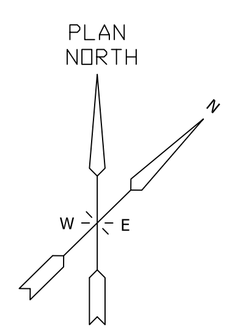

1 B22 1ST LEVEL

SCALE: 1/16" = 1'-0"

REVISION	DESCRIPTION	BY	SUPV.	DATE
4				
3				
2				
1				

NATIONAL INSTITUTE OF STANDARDS AND TECHNOLOGY

OFFICE OF FACILITIES AND PROPERTY MANAGEMENT - DCD

325 BROADWAY BOULDER, COLORADO 80305-3328

B22
ELECTRICAL FLOORPLAN
LIGHTING

DESIGN	DRAFTING	APPROVAL	DATE	SHEET NUMBER
PROJECT NAME				of

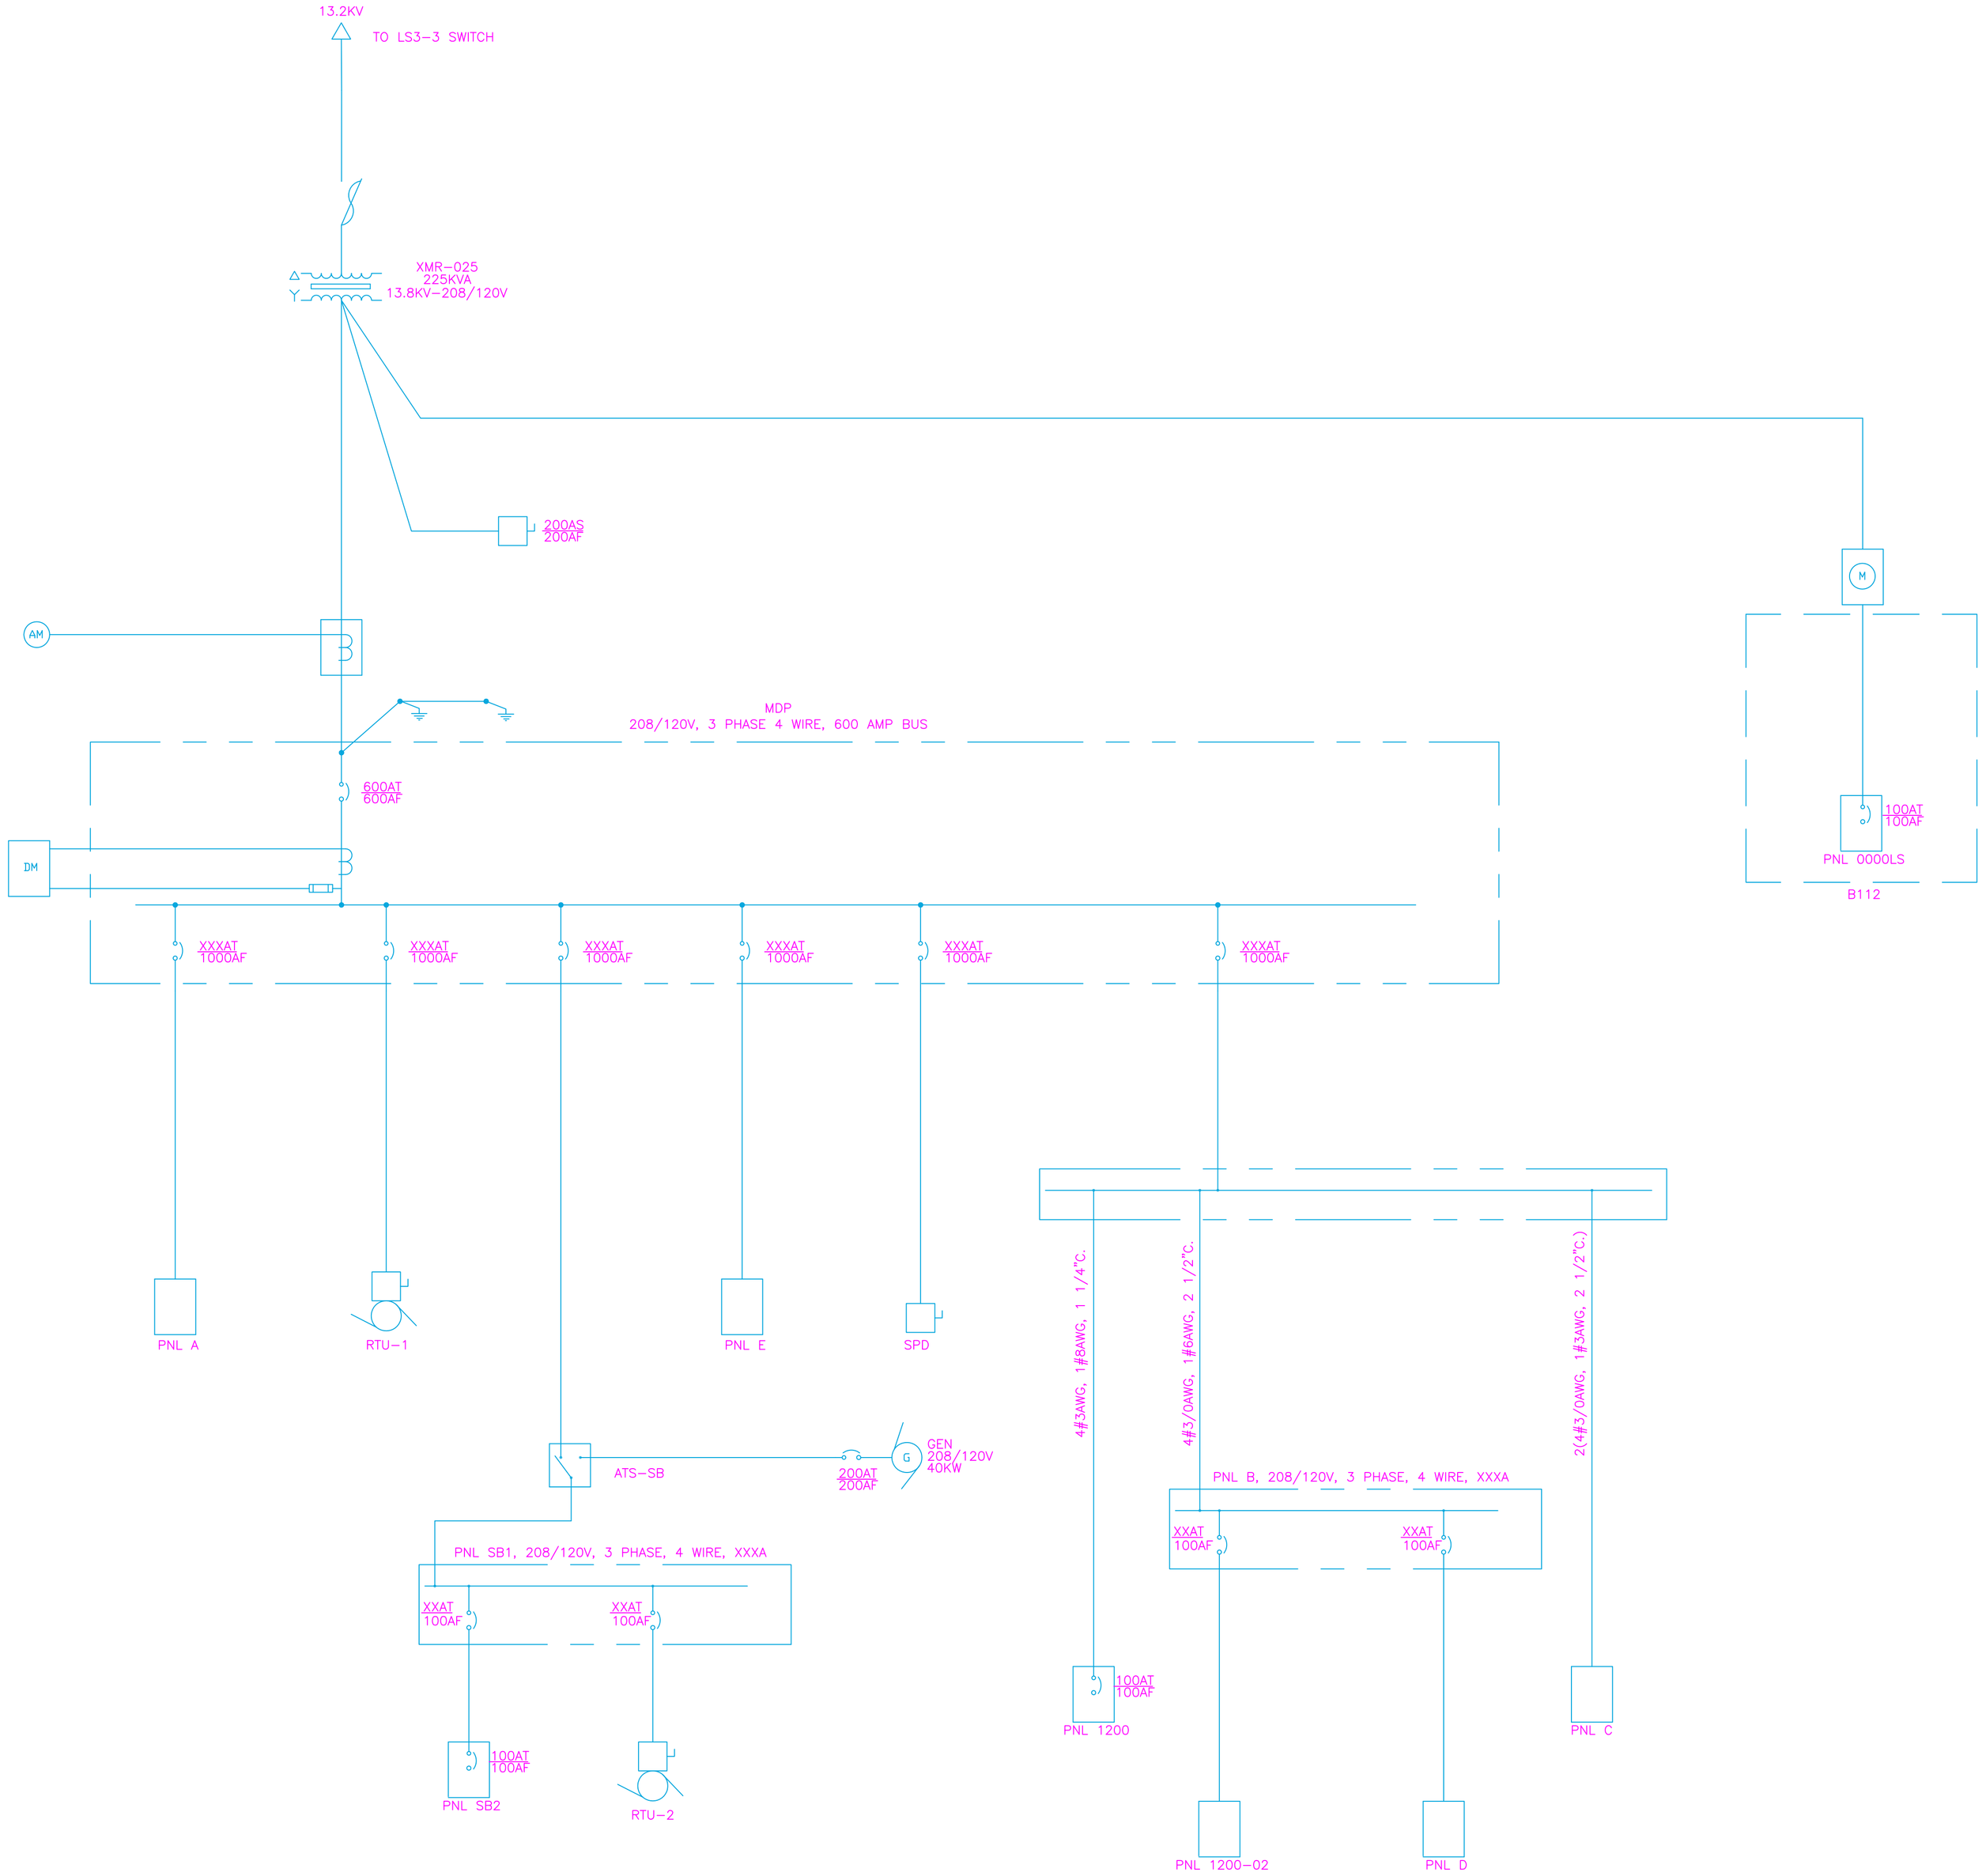

BLDG 22, 112 ONE-LINE

NATIONAL INSTITUTE OF STANDARDS AND TECHNOLOGY
BOULDER, COLORADO

BLDG 22, 112
ONE LINE
ELECTRICAL SYSTEM

DESIGN ENGR.	DRAFTSMAN	CHECKER	MAINT.	USER
SAFETY REVIEW	ENGR. TECH.	SUBMITTED BY		
FIRE MARSHALL		SUPV.ENGR.SECT.		
APPROVED BY		DATE JANUARY 2020		
CHIEF PLANT DIV				
COST CENTER NO.		WORK ORDER #		SHEET NO.
FILE NO. B22, 112 1LINE		COMPUTER FILE NO.		1/1