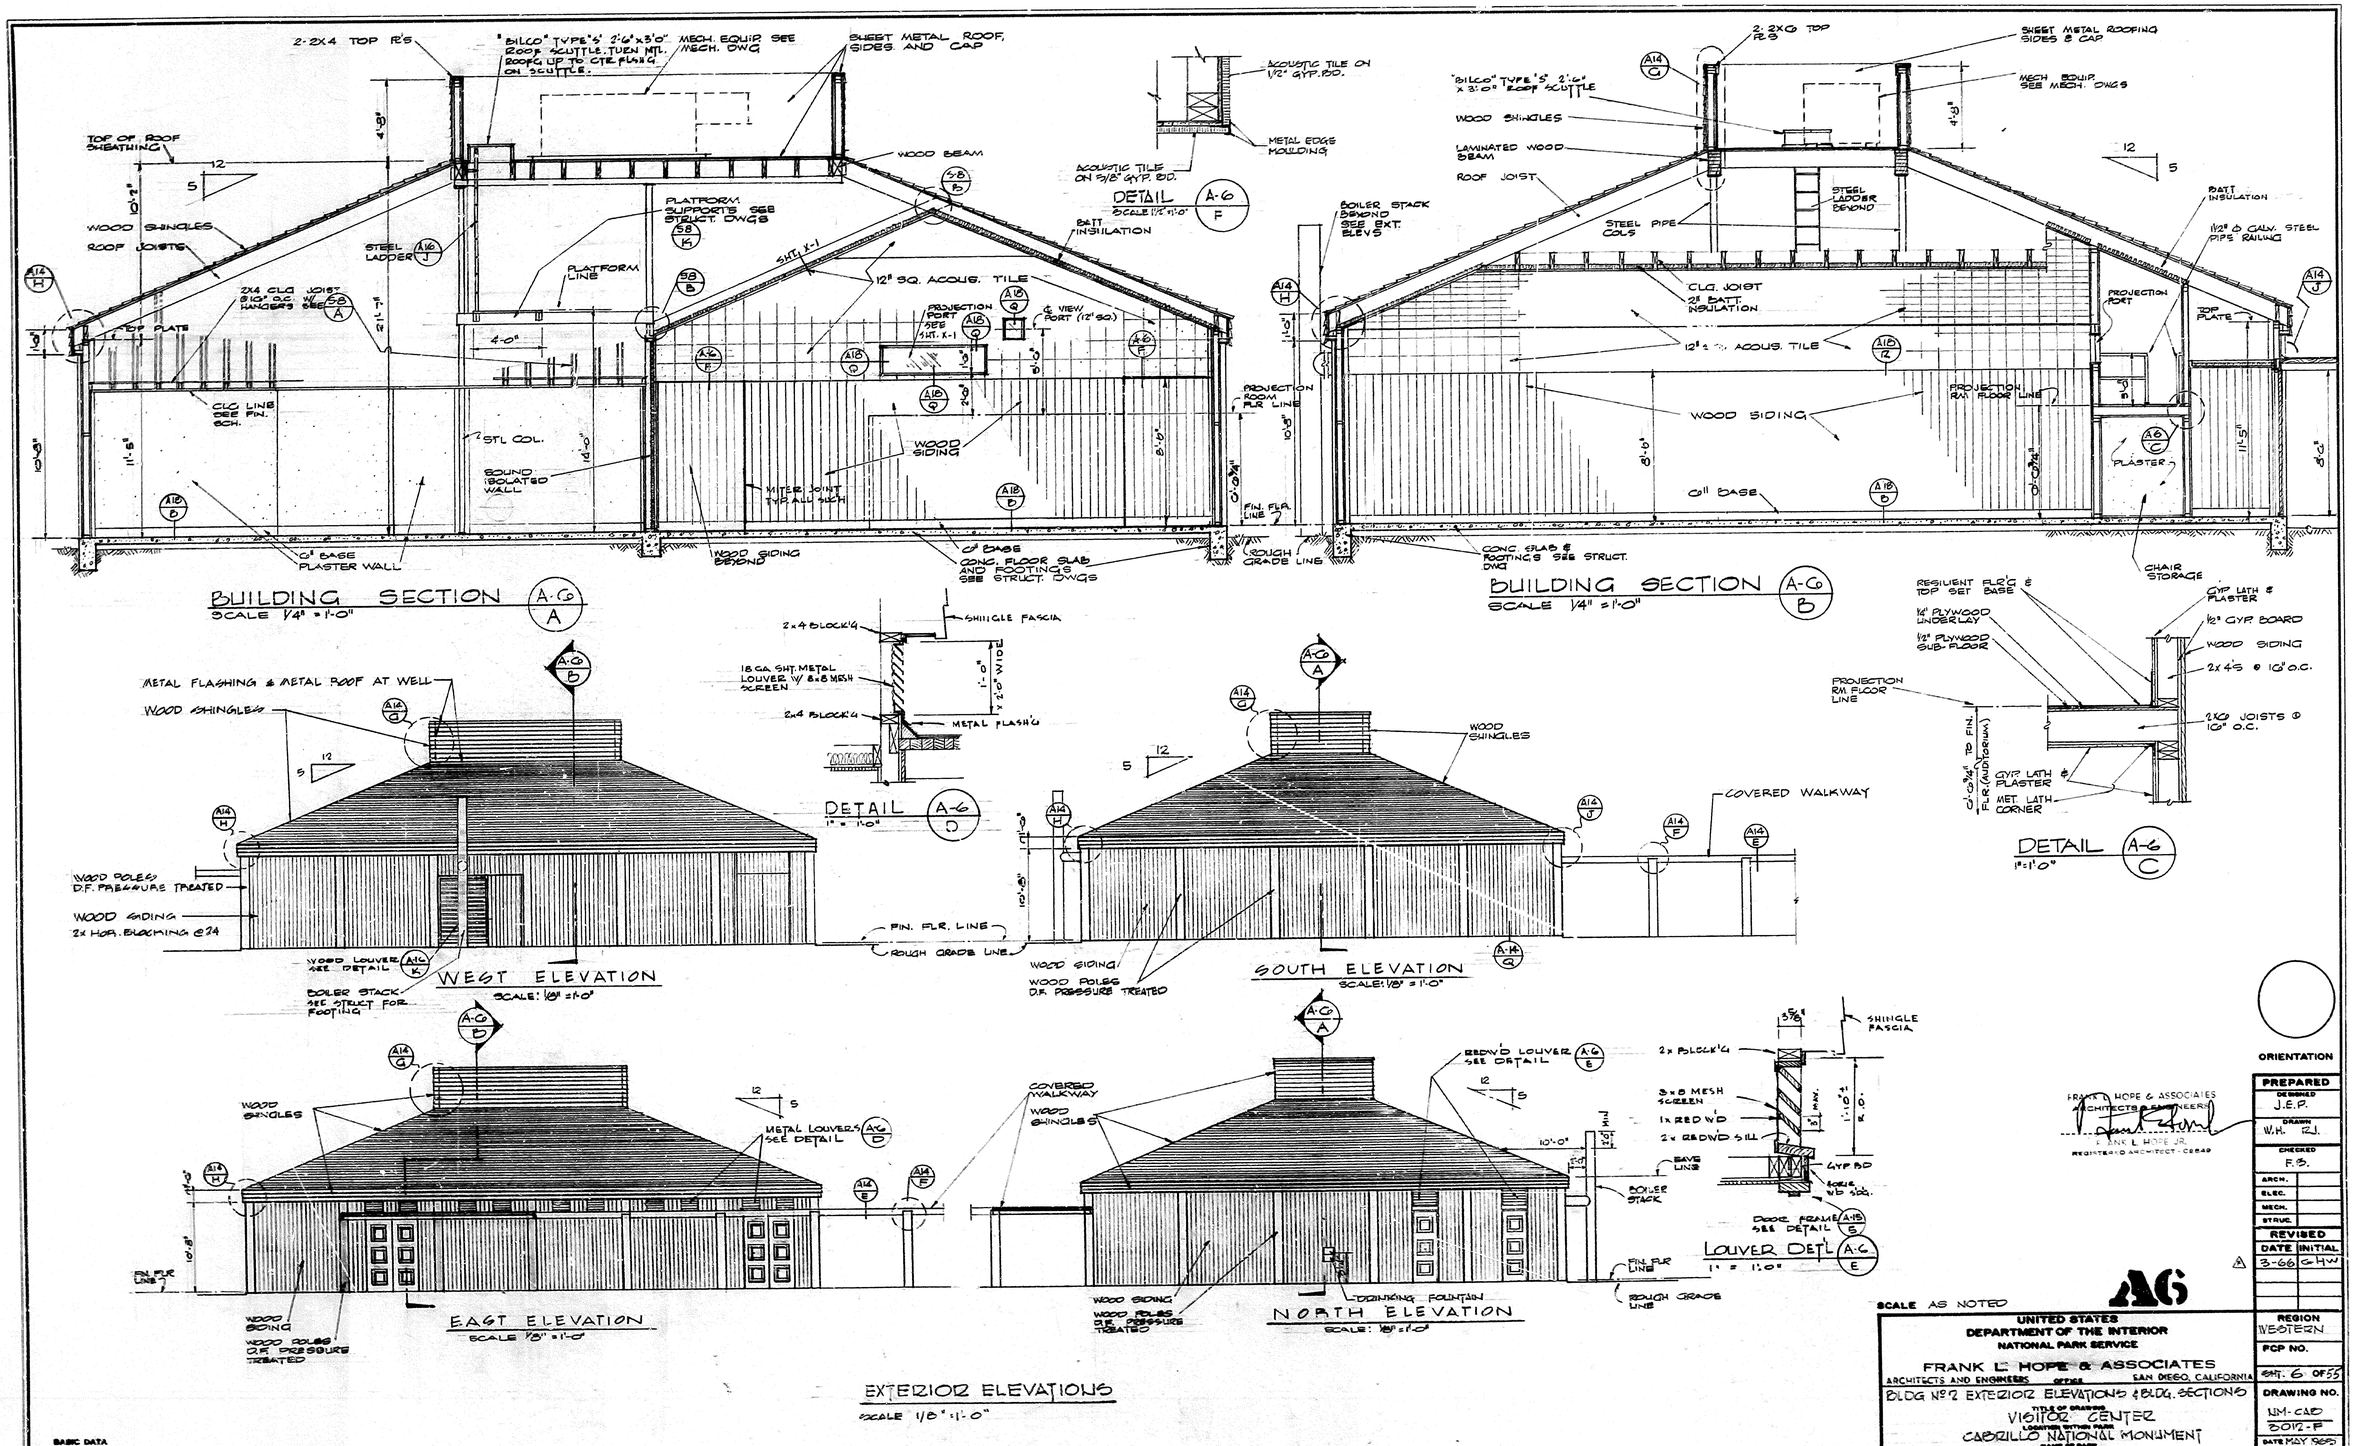
2-2X4 TOP PL'S
"BILCO" TYPE 'S' 2'-6" x 3'-0" MECH. EQUIP. SEE ROOF SCUTTLE. TURN MTL. ROOFG UP TO CTR. FLASH'G ON SCUTTLE.
SHEET METAL ROOF, SIDES, AND CAP
TOP OF ROOF SHEATHING
WOOD BEAM
WOOD SHINGLES
ROOF JOISTS
STEEL LADDER
PLATFORM SUPPORTS SEE STRUCT. DWGS
PLATFORM LINE
2X4 CLG JOIST @ 16" O.C. W/ HANGERS SEE
TOP PLATE
CLG LINE SEE FIN. SCH.
STL COL.
BOUND ISOLATED WALL
SHT. K-1
12" SQ. ACOUS. TILE
PROJECTION PORT SEE SHT. K-1
℄ VIEW PORT (12" SQ.)
WOOD SIDING
WATER JOINT TYP. ALL SIDES
WOOD SIDING BEYOND
6" BASE
PLASTER WALL
CONC. FLOOR SLAB AND FOOTINGS SEE STRUCT. DWGS
ROUGH GRADE LINE
FIN. FLR. LINE
PROJECTION ROOM FLR LINE
BATT INSULATION
BUILDING SECTION A-6 A
SCALE 1/4" = 1'-0"
ACOUSTIC TILE ON 1/2" GYP. BD.
METAL EDGE MOULDING
DETAIL A-6 F
SCALE 1 1/2" = 1'-0"
BOILER STACK BEYOND SEE EXT. ELEVS
2-2X6 TOP PL'S
SHEET METAL ROOFING SIDES & CAP
"BILCO" TYPE 'S' 2'-6" x 3'-0" ROOF SCUTTLE
MECH. EQUIP. SEE MECH. DWGS
WOOD SHINGLES
LAMINATED WOOD BEAM
ROOF JOIST
STEEL PIPE COLS
STEEL LADDER BEYOND
BATT INSULATION
1 1/2" ⌀ GALV. STEEL PIPE RAILING
CLG. JOIST
2" BATT INSULATION
12" ⌀ ACOUS. TILE
PROJECTION PORT
TOP PLATE
PROJECTION RM FLOOR LINE
WOOD SIDING
PLASTER
6" BASE
CONC. SLAB & FOOTINGS SEE STRUCT. DWG
CHAIR STORAGE
BUILDING SECTION A-6 B
SCALE 1/4" = 1'-0"
RESILIENT FLE'G & TOP SET BASE
1/4" PLYWOOD UNDERLAY
1/2" PLYWOOD SUB-FLOOR
GYP. LATH & PLASTER
1/2" GYP. BOARD
WOOD SIDING
2X4'S @ 16" O.C.
2X6 JOISTS @ 16" O.C.
PROJECTION RM. FLOOR LINE
FLR. (AUDITORIUM)
MET. LATH CORNER
DETAIL A-6 C
1" = 1'-0"
METAL FLASHING & METAL ROOF AT WELL
WOOD SHINGLES
WOOD POLES D.F. PRESSURE TREATED
WOOD SIDING 2X HOR. BLOCKING @ 24
WOOD LOUVER SEE DETAIL
BOILER STACK SEE STRUCT. FOR FOOTING
WEST ELEVATION
SCALE: 1/8" = 1'-0"
2x4 BLOCK'G
SHINGLE FASCIA
18 GA. SHT. METAL LOUVER W/ 3x3 MESH SCREEN
METAL FLASH'G
DETAIL A-6 D
1" = 1'-0"
COVERED WALKWAY
FIN. FLR. LINE
ROUGH GRADE LINE
WOOD SIDING
WOOD POLES D.F. PRESSURE TREATED
SOUTH ELEVATION
SCALE: 1/8" = 1'-0"
WOOD SHINGLES
METAL LOUVERS SEE DETAIL
EAST ELEVATION
SCALE 1/8" = 1'-0"
COVERED WALKWAY
WOOD SHINGLES
REDW'D LOUVER SEE DETAIL
BOILER STACK
DRINKING FOUNTAIN
NORTH ELEVATION
SCALE: 1/8" = 1'-0"
SHINGLE FASCIA
2x PLOCK'G
3x3 MESH SCREEN
1x RED WD
2x REDWD SILL
EAVE LINE
GYP BD
BOILER WD SIDG.
DOOR FRAME SEE DETAIL
LOUVER DET'L A-6 E
1" = 1'-0"
EXTERIOR ELEVATIONS
SCALE 1/8" = 1'-0"
ORIENTATION
FRANK L. HOPE & ASSOCIATES ARCHITECTS & ENGINEERS
FRANK L. HOPE JR.
REGISTERED ARCHITECT - CO&AB
PREPARED
DESIGNED J.E.P.
DRAWN W.H. R.J.
CHECKED F.B.
ARCH.
ELEC.
MECH.
STRUC.
REVISED
DATE INITIAL
3-66 CHW
SCALE AS NOTED
UNITED STATES
DEPARTMENT OF THE INTERIOR
NATIONAL PARK SERVICE
FRANK L. HOPE & ASSOCIATES
ARCHITECTS AND ENGINEERS OFFICE SAN DIEGO, CALIFORNIA
BLDG. No. 2 EXTERIOR ELEVATIONS & BLDG. SECTIONS
TITLE OF DRAWING
VISITOR CENTER
LOCATION WITHIN PARK
CABRILLO NATIONAL MONUMENT
NAME OF PARK
REGION WESTERN
PCP NO.
SHT. 6 OF 55
DRAWING NO.
NM-CAB 2012-F
DATE MAY 1965
BASIC DATA
AS CONSTRUCTED DRAWING