Legend

Room #

SQFT

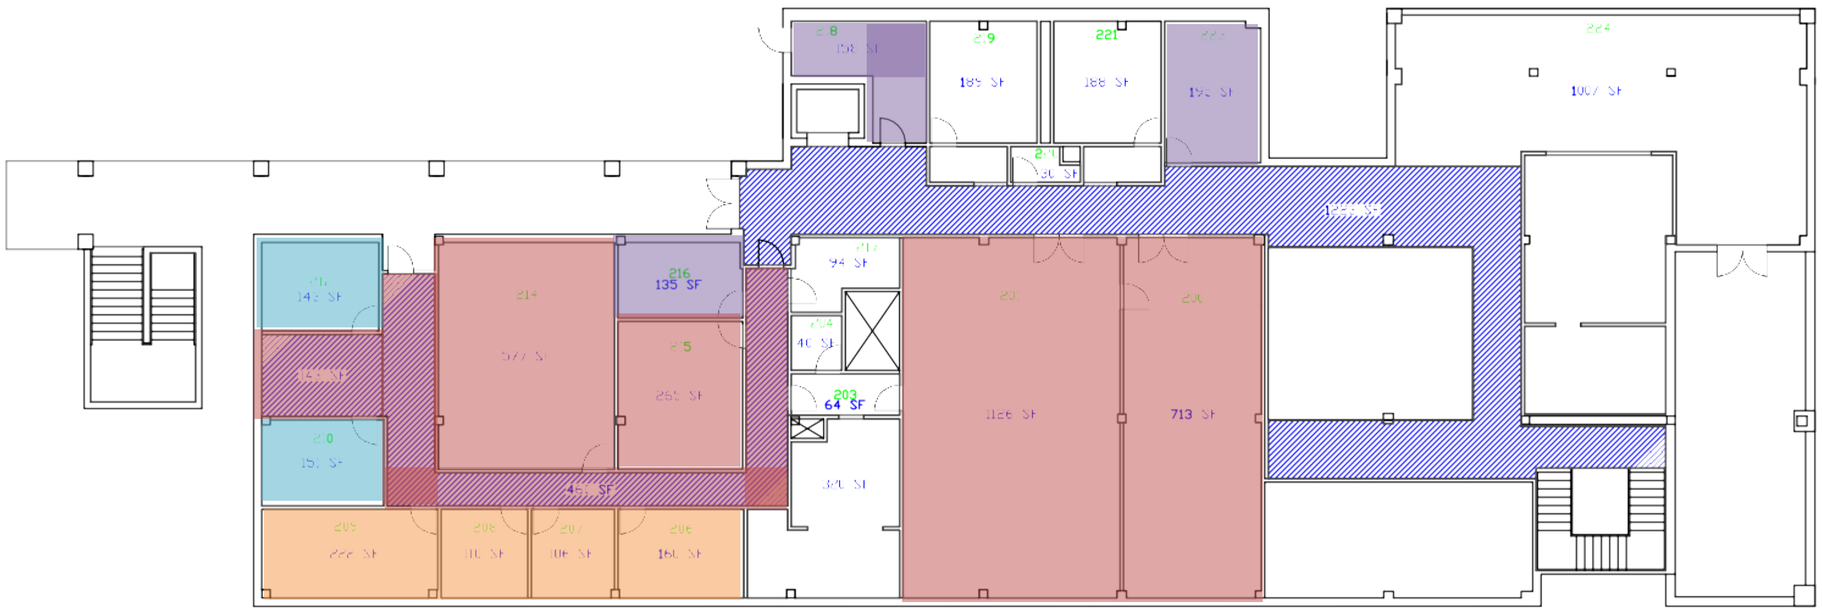

Phase 1	Room #	Sq Ft
	206	160
	207	106
	208	110
	209	222
TOTAL of		598

Phase 2	Room #	Sq Ft
	210	151
	212	143
TOTAL of		294

Phase 3	Room #	Sq Ft
	216	135
	218	158
	223	195
TOTAL of		488

Phase 4	Room #	Sq Ft
	200	E S 713
	201	E S 1126
	213 hallway	603
	214	577
	215	265
TOTAL of		3164

REVISIONS

REV	COMMENT	DATE

Project Number:
Plot Date 11/17/2009
Plot Scale SCALE

AETC PHASE I

DESIGN BY:
DRAWN BY:
REVIEWED BY:

TETRA TECH

LAC CHUN AIR FORCE BASE, DELRIO, TEXAS
SPACE UTILIZATION STUDY
BLDG 308_2 FLOOR PLAN

SHEET NO. 1

SEQUENCE NO. 1 OF 1