DEPARTMENT OF VETERANS AFFAIRS

JESSE BROWN VA MEDICAL CENTER

ENGINEERING SERVICE

TAYLOR PAVILION

BUILDING 11A

ZONE 200

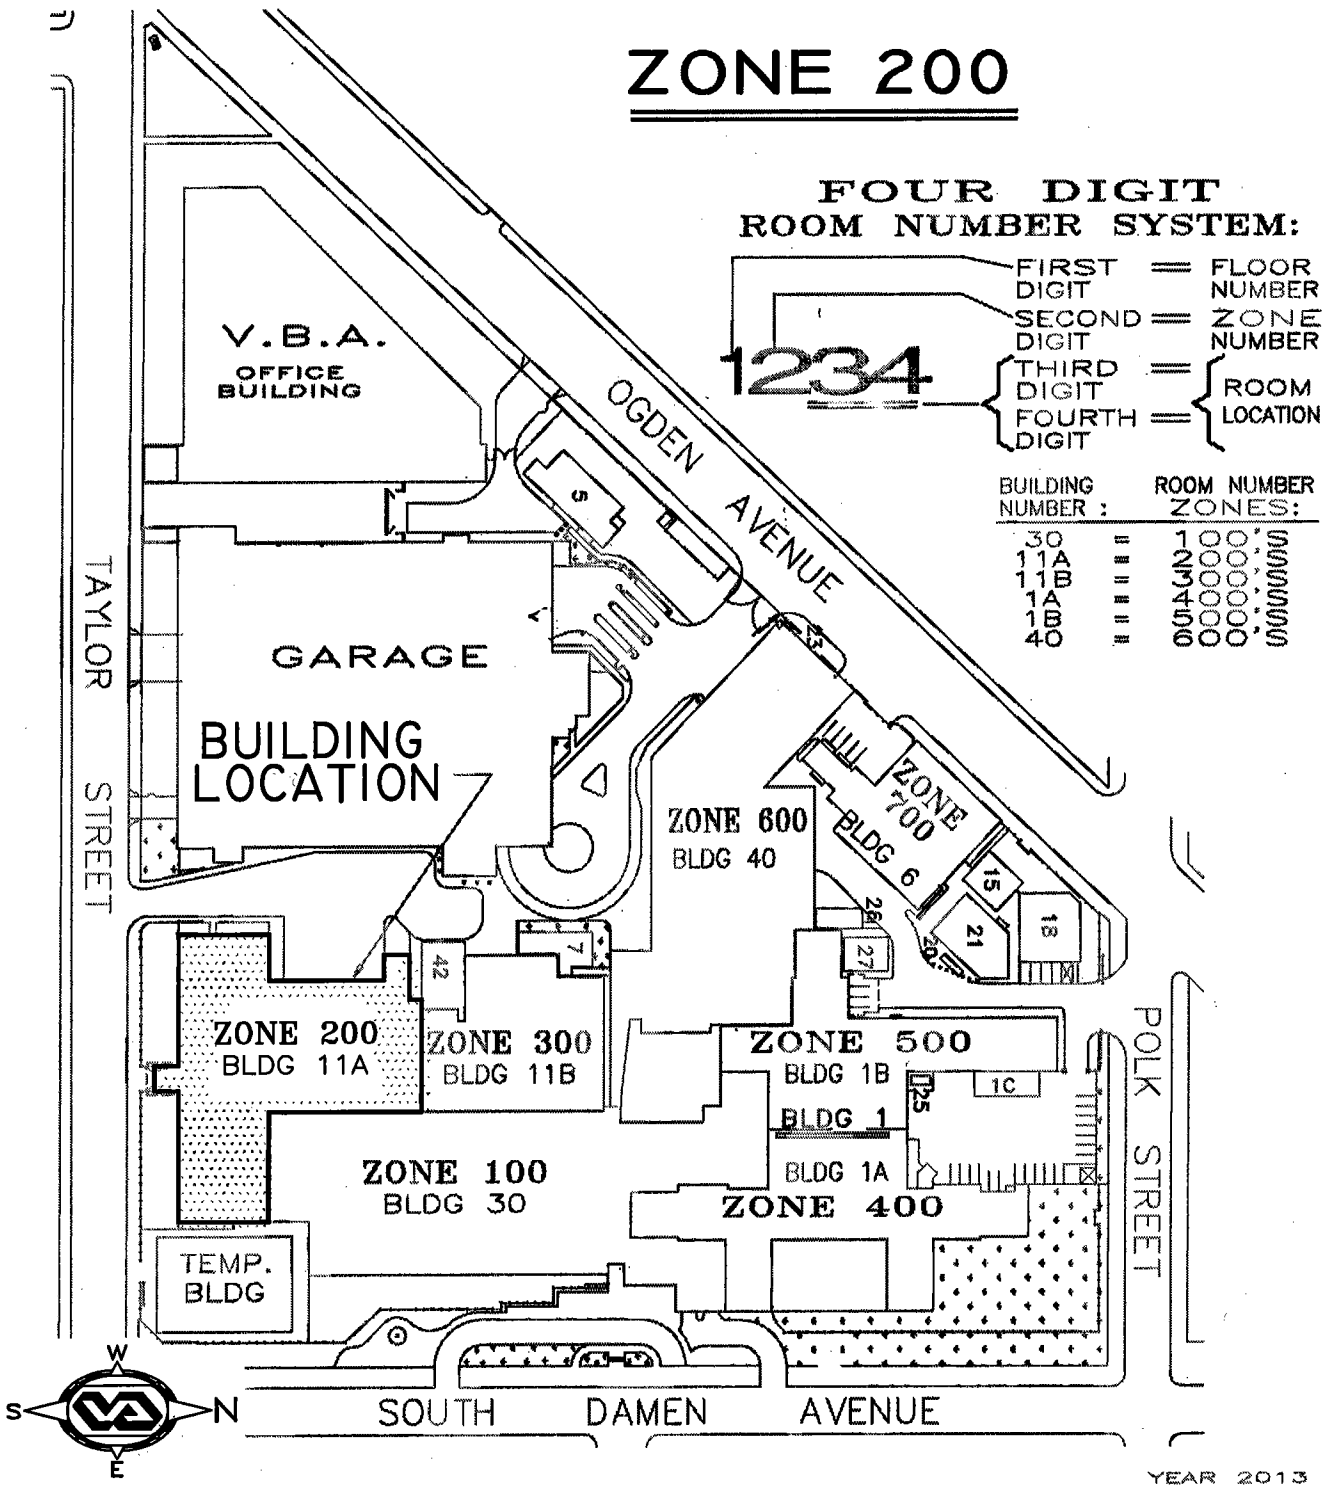

YEAR 2013

DEPARTMENT OF VETERANS AFFAIRS

JESSE BROWN

VA MEDICAL CENTER

ENGINEERING SERVICE

= ZONE 200 = BASEMENT =

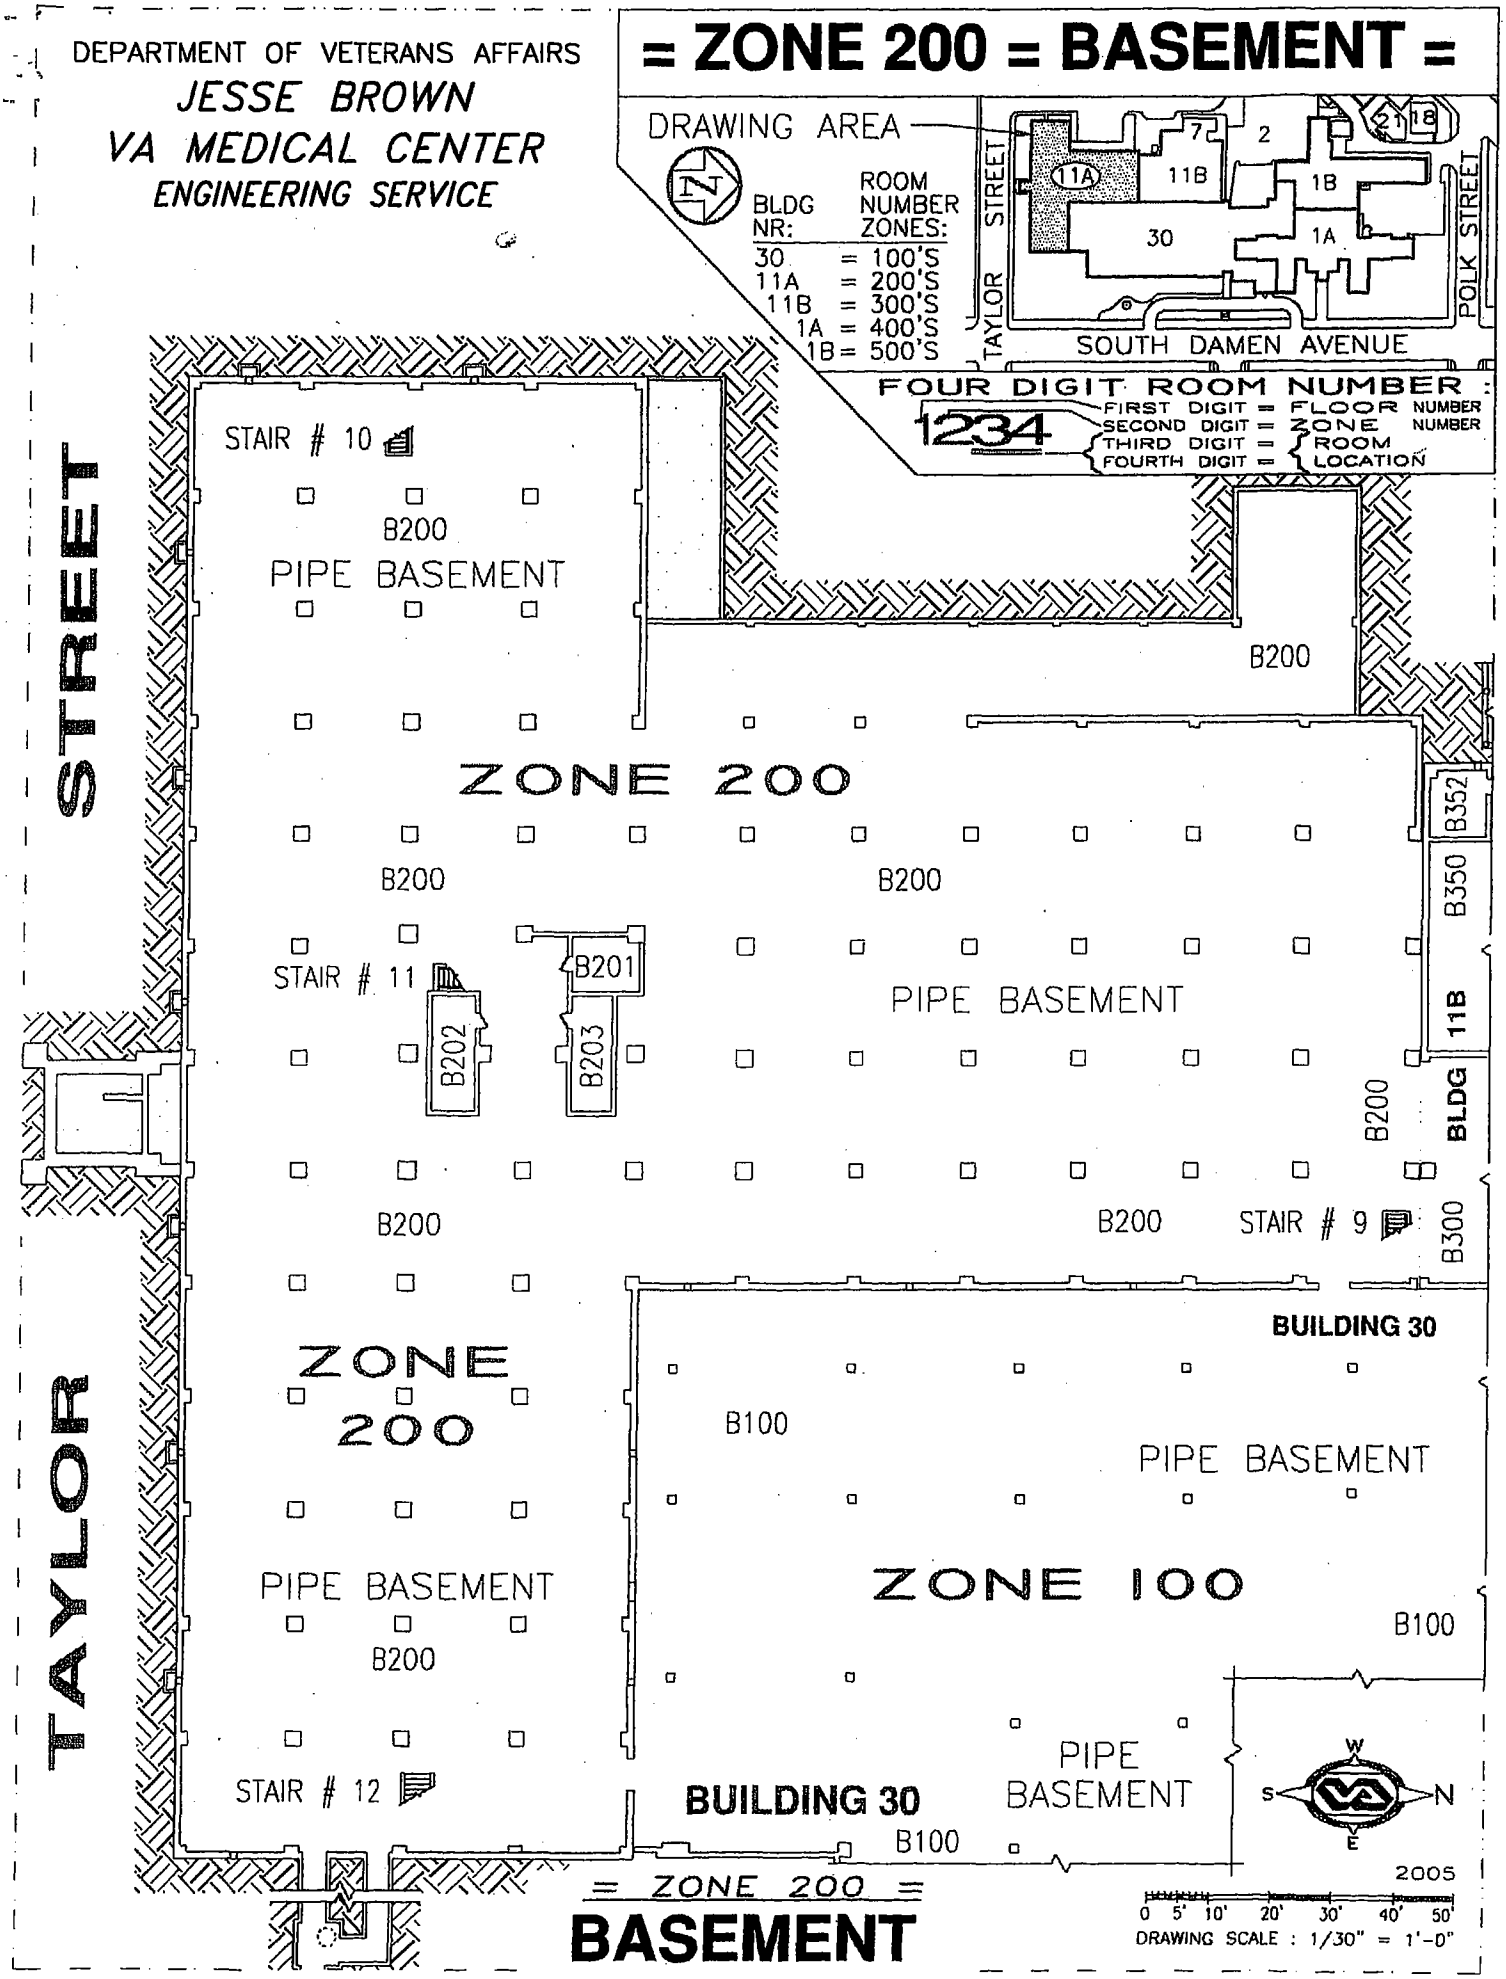

= ZONE 200 =

BASEMENT

DEPARTMENT OF VETERANS AFFAIRS

JESSE BROWN

VA MEDICAL CENTER

ENGINEERING SERVICE

= ZONE 200 = 1ST FL =

BLDG NR: ROOM No ZONES:

30 = 100'S
11A = 200'S
11B = 300'S
1A = 400'S
1B = 500'S

DRAWING AREA

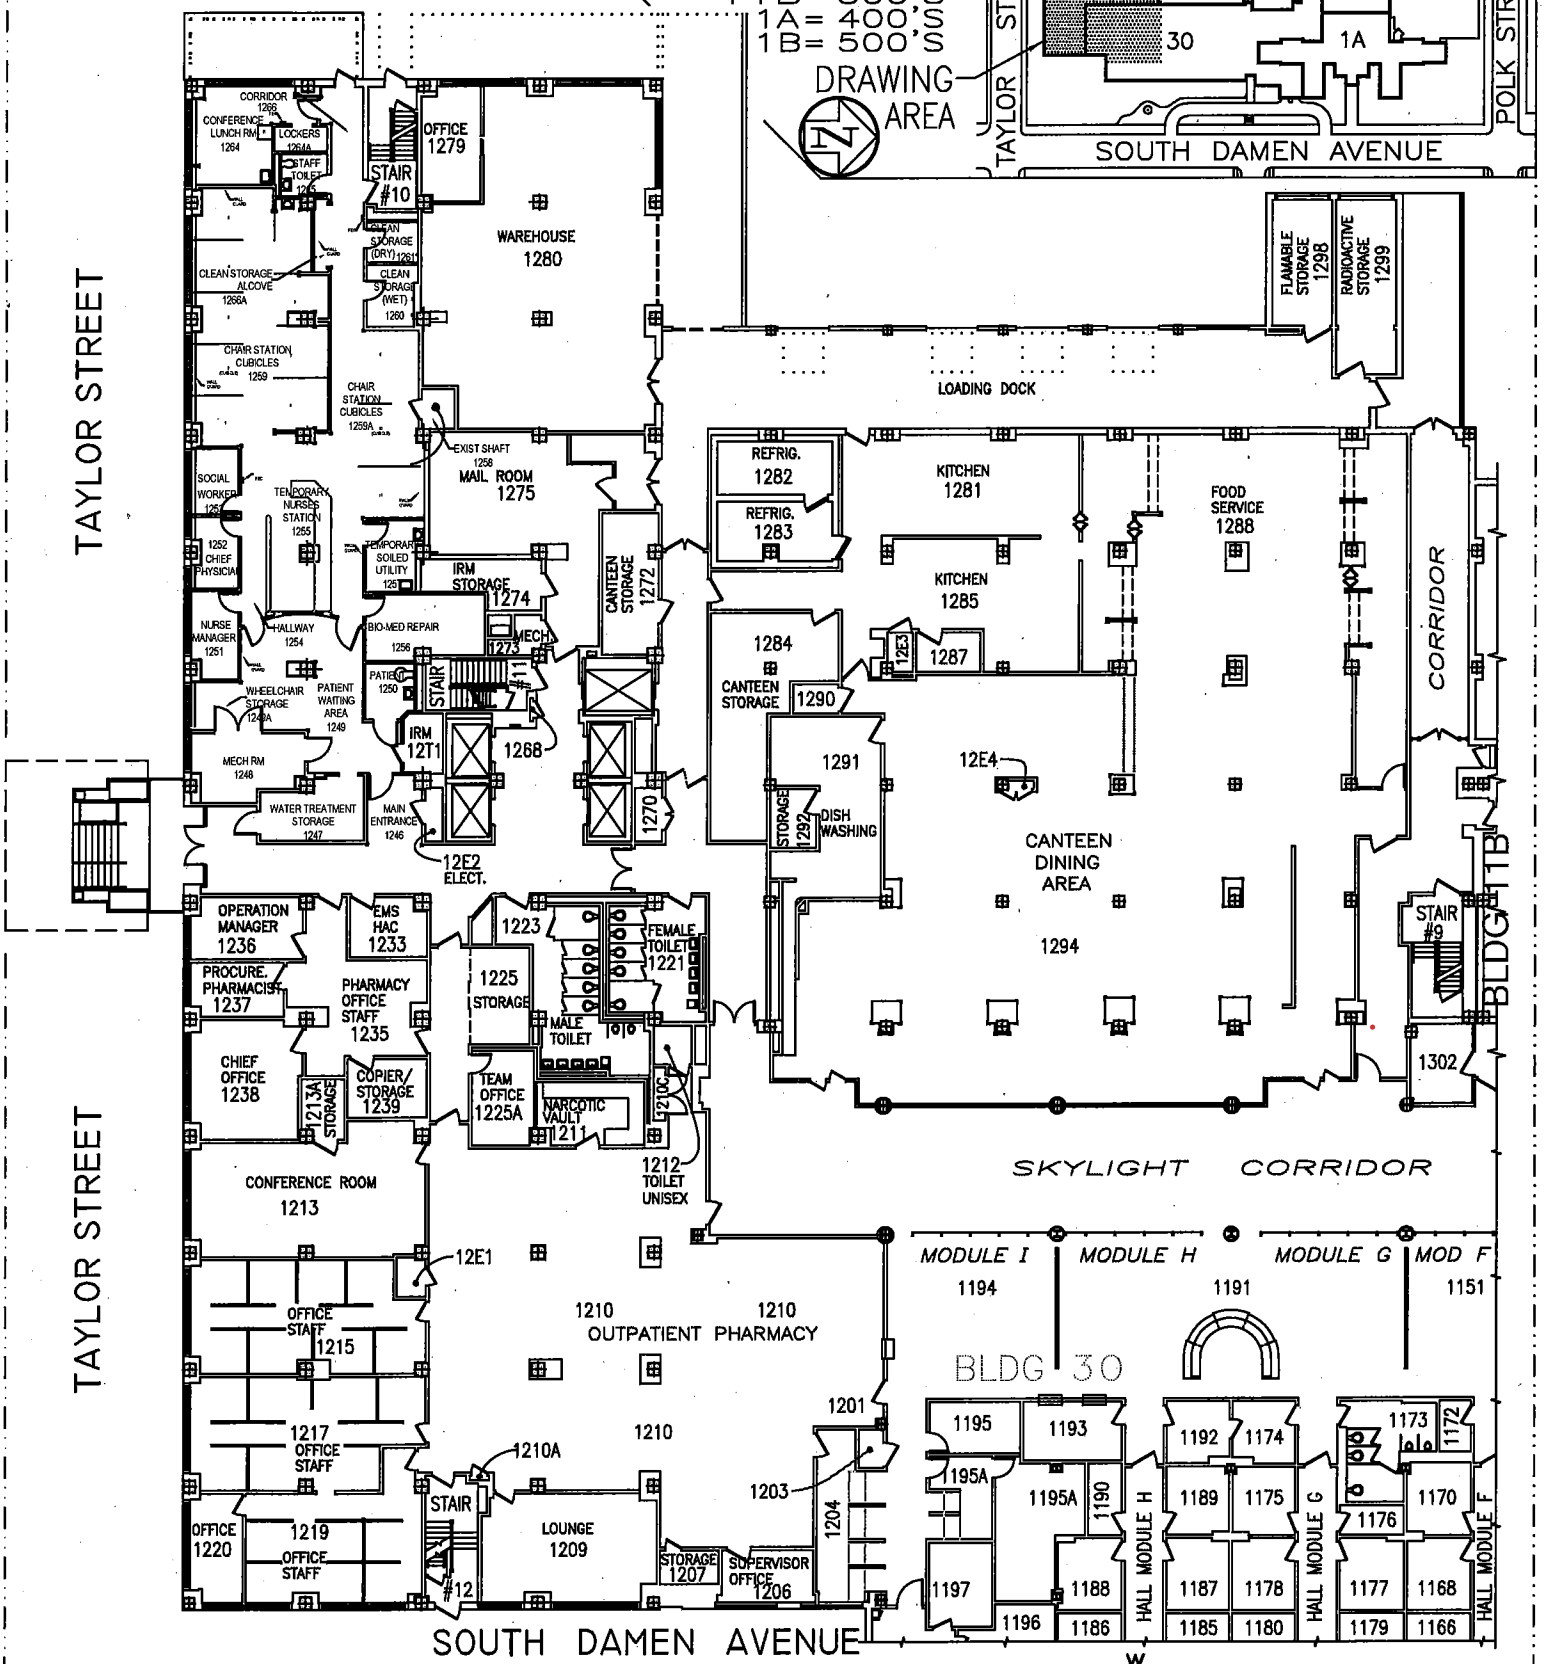

= ZONE 200 =

1ST FLOOR

W S N E

0 5' 10' 20' 30' 40' 50'

DRAWING SCALE : 1/30" = 1'-0"

1/22/20

DEPARTMENT OF VETERANS AFFAIRS

JESSE BROWN VA MEDICAL CENTER

ENGINEERING SERVICE

= ZONE 200 = 2ND FL =

DRAWING AREA

BLDG NR:	ROOM NUMBER ZONES:
30	= 100'S
11A	= 200'S
11B	= 300'S
1A	= 400'S
1B	= 500'S

FOUR DIGIT ROOM NUMBER :

1234
- FIRST DIGIT = FLOOR NUMBER
- SECOND DIGIT = ZONE NUMBER
- THIRD DIGIT = ROOM
- FOURTH DIGIT = LOCATION

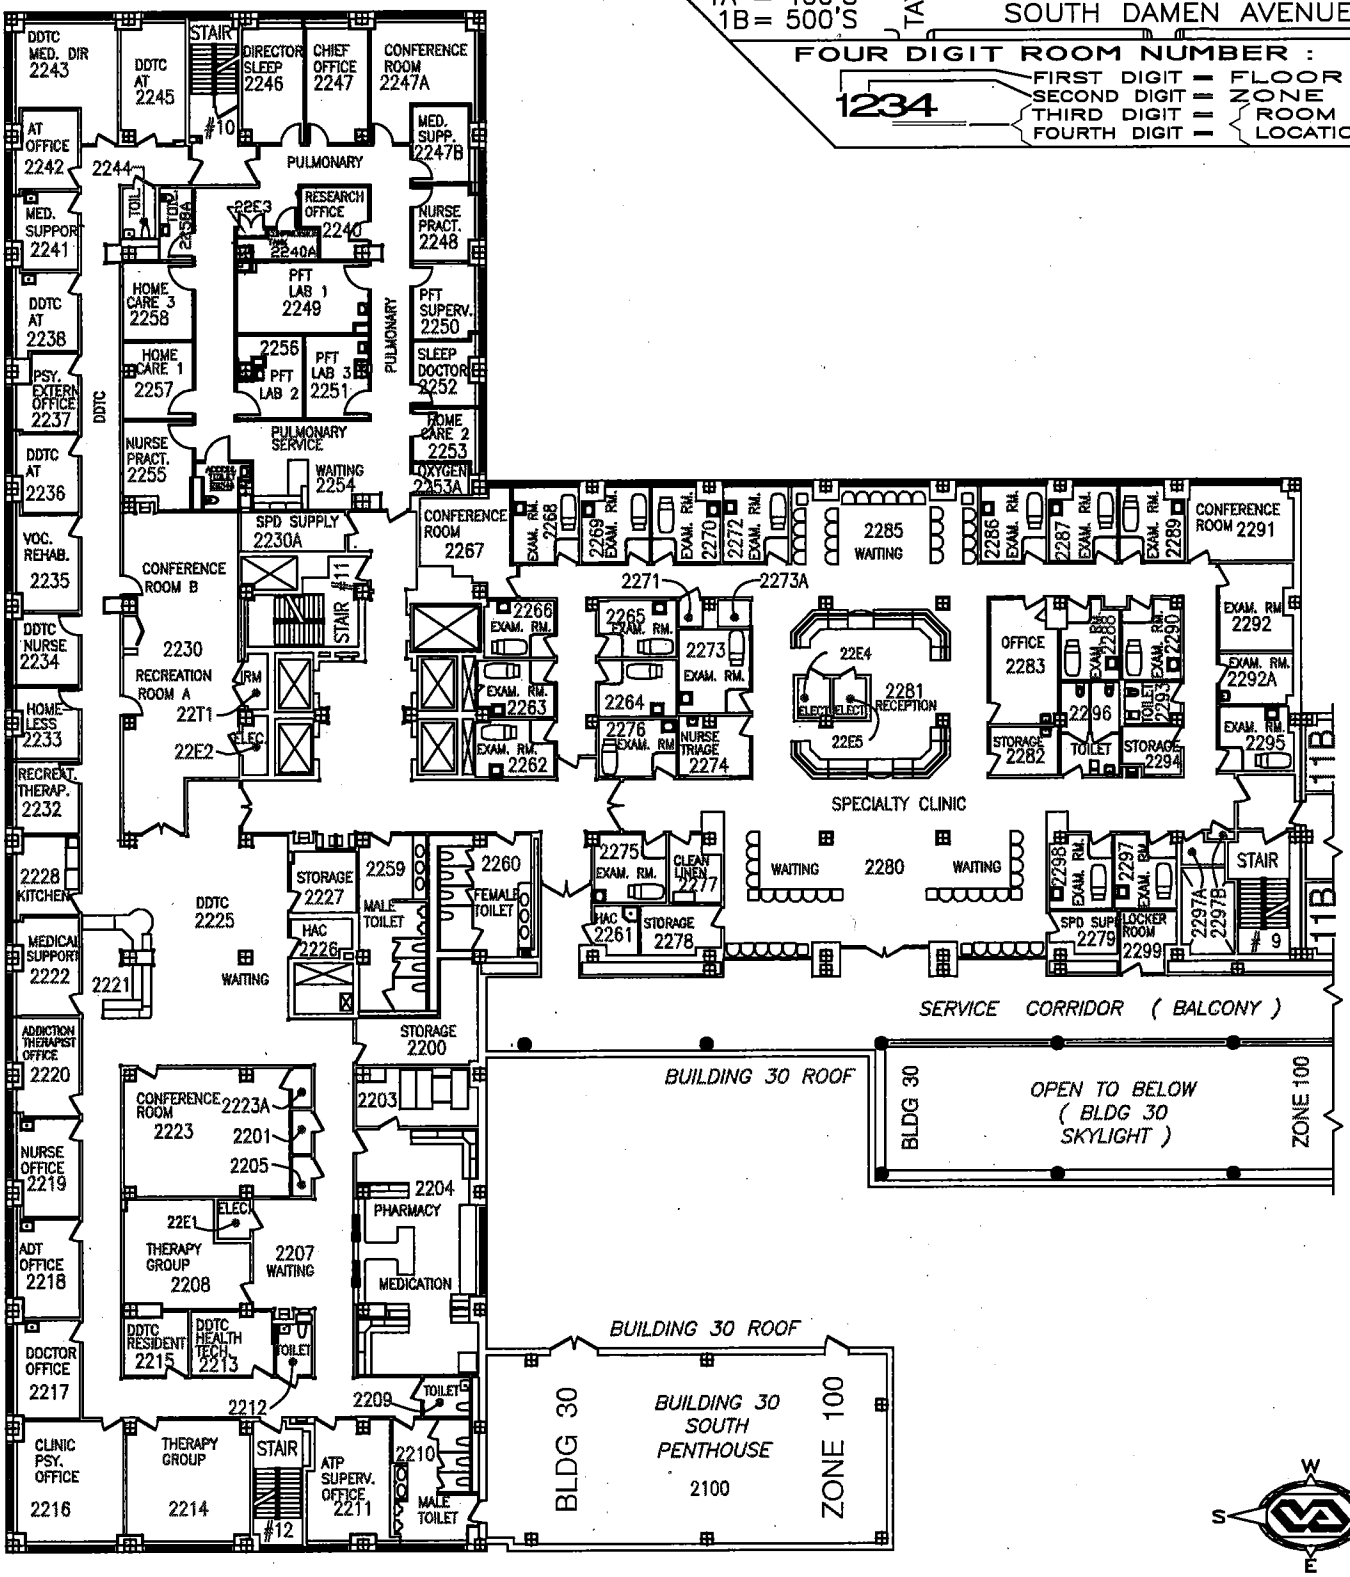

W S N E

0 5' 10' 20' 30' 40' 50'

DRAWING SCALE : 1/30" = 1'-0"

5-14-19

= ZONE 200 =

2ND FLOOR

DEPARTMENT OF VETERANS AFFAIRS

JESSE BROWN

VA MEDICAL CENTER

ENGINEERING SERVICE

= ZONE 200 = 3RD FL =

DRAWING AREA

BLDG NR:	ROOM NUMBER ZONES:
30	= 100'S
11A	= 200'S
11B	= 300'S
1A	= 400'S
1B	= 500'S

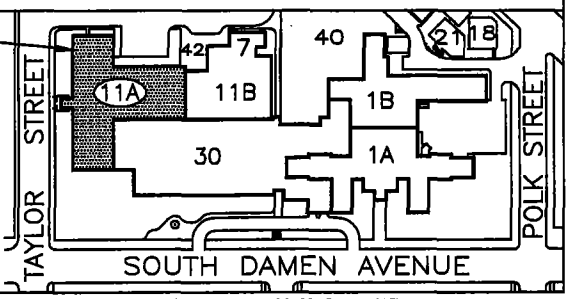

FOUR DIGIT ROOM NUMBER :

1234

- FIRST DIGIT = FLOOR NUMBER
- SECOND DIGIT = ZONE NUMBER
- THIRD DIGIT = ROOM
- FOURTH DIGIT = LOCATION

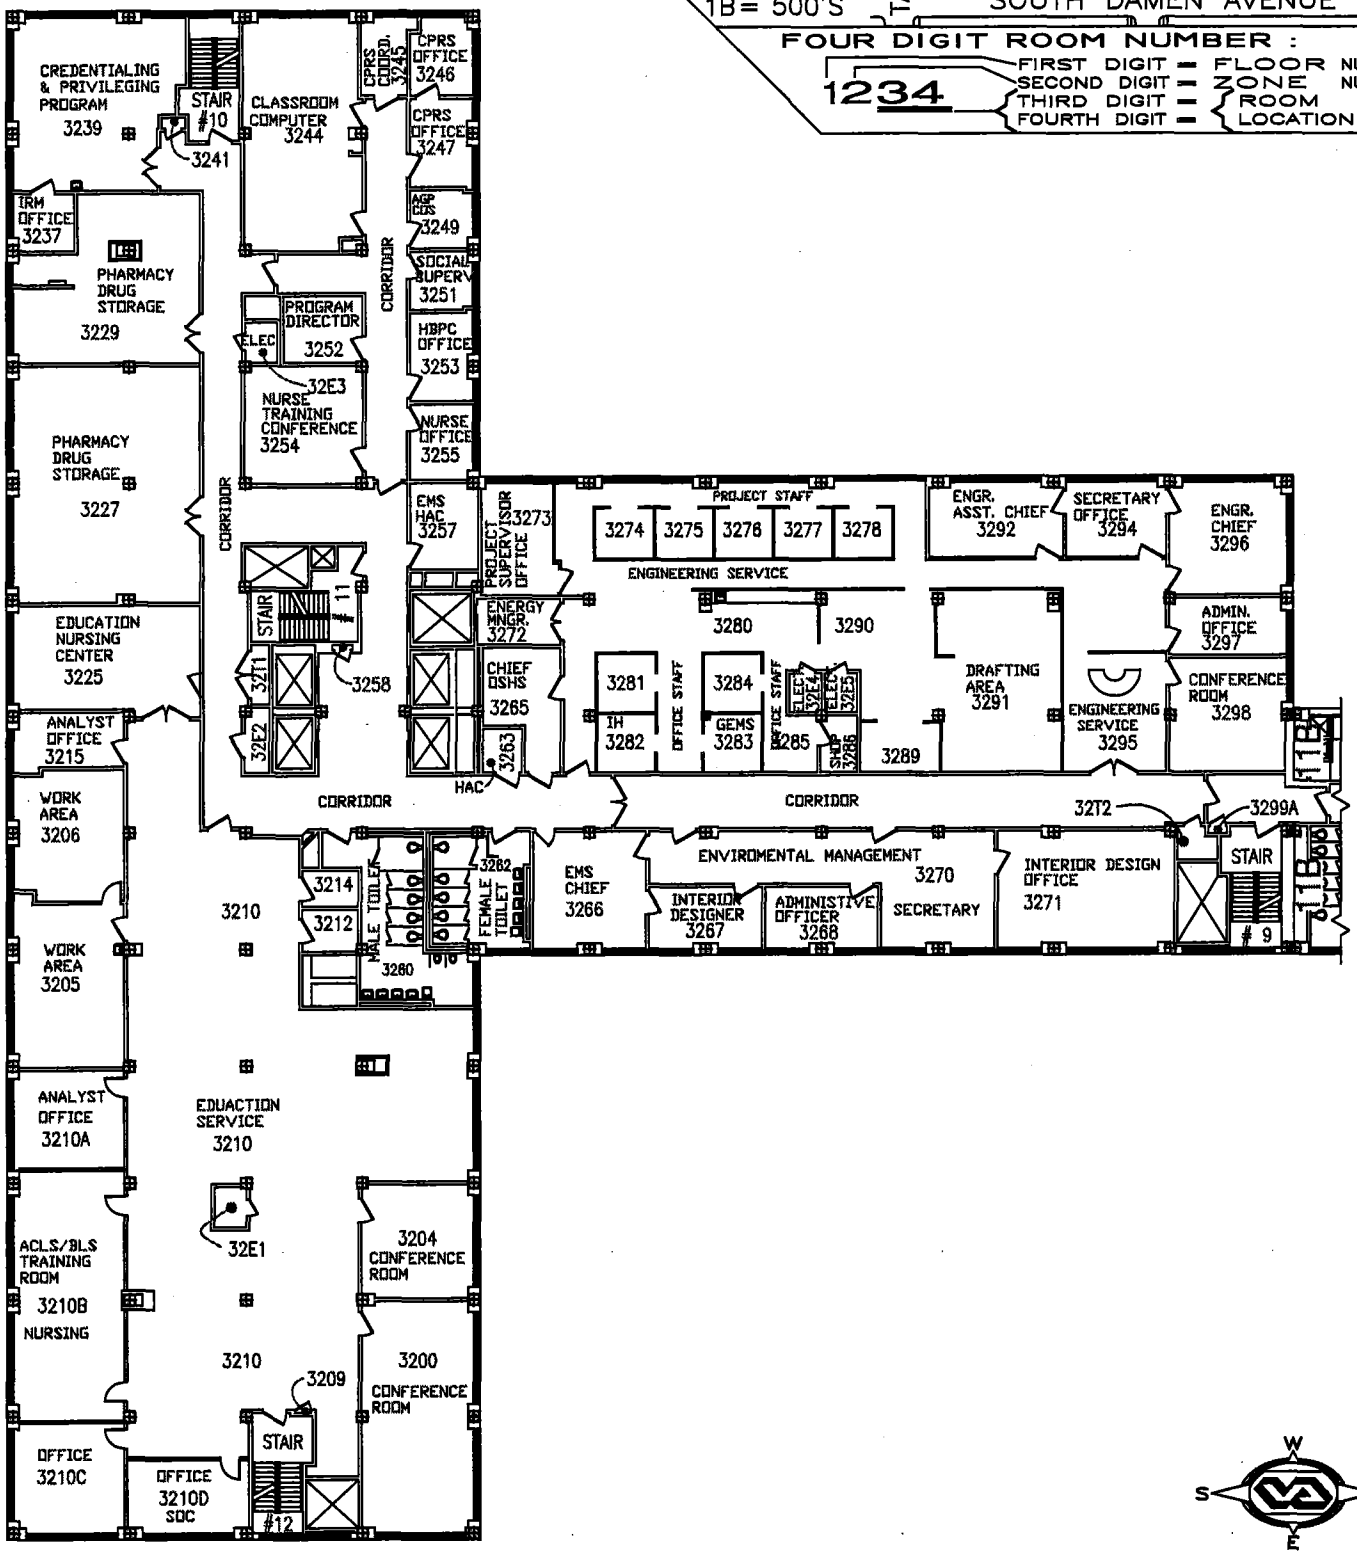

W S N E

= ZONE 200 =

3RD FLOOR

0 5' 10' 20' 30' 40' 50'

DRAWING SCALE : 1/30" = 1'-0"

6-2-21

DEPARTMENT OF VETERANS AFFAIRS

JESSE BROWN

VA MEDICAL CENTER

ENGINEERING SERVICE

= ZONE 200 = 4TH FL =

DRAWING AREA

BLDG NR:	ROOM NUMBER ZONES:
30	= 100'S
11A	= 200'S
11B	= 300'S
1A	= 400'S
1B	= 500'S

TAYLOR STREET · POLK STREET · SOUTH DAMEN AVENUE

FOUR DIGIT ROOM NUMBER :

1234

FIRST DIGIT = FLOOR NUMBER

SECOND DIGIT = ZONE NUMBER

THIRD DIGIT = ROOM

FOURTH DIGIT = LOCATION

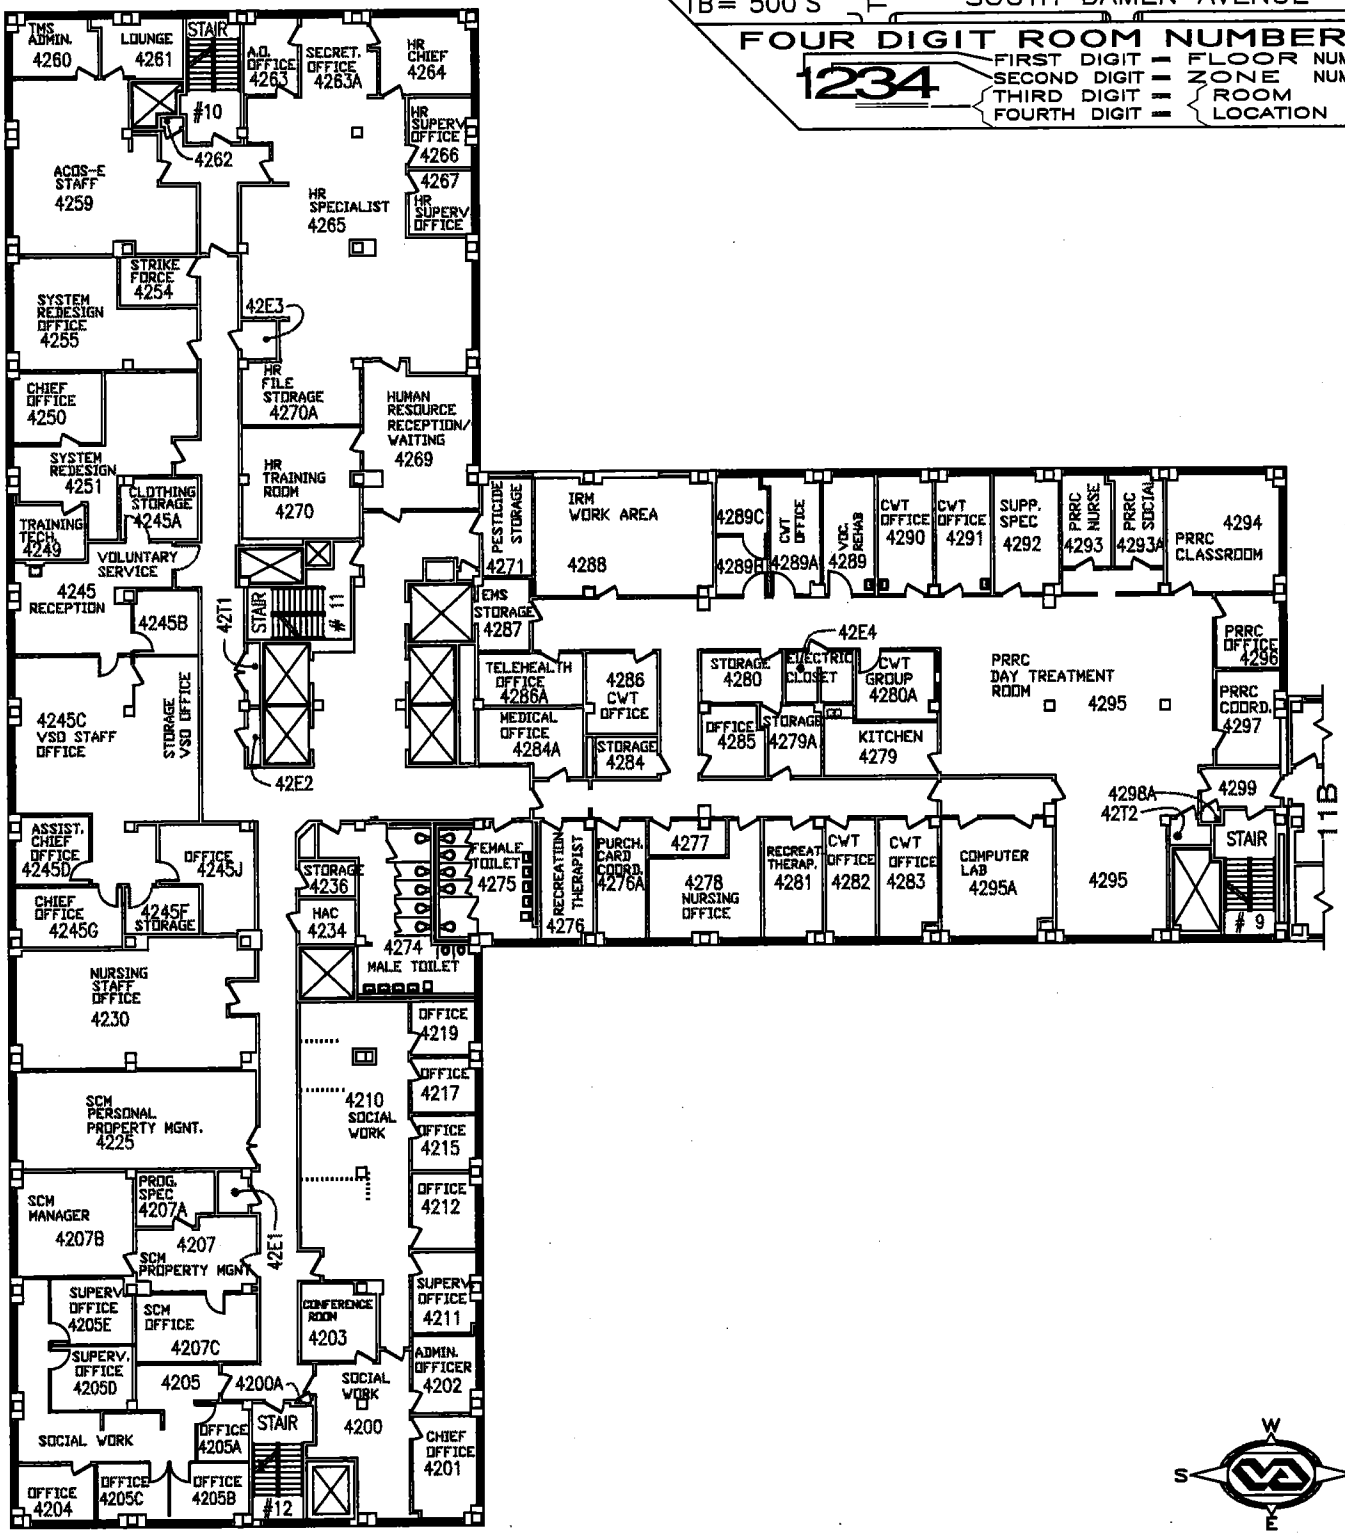

W S N E

= ZONE 200 =

4TH FLOOR

2021

0 5' 10' 20' 30' 40' 50'

DRAWING SCALE : 1/30" = 1'-0"

DEPARTMENT OF VETERANS AFFAIRS

JESSE BROWN

VA MEDICAL CENTER

ENGINEERING SERVICE

= ZONE 200 = 5TH FL =

DRAWING AREA

BLDG NR:	ROOM NUMBER ZONES:
30	= 100'S
11A	= 200'S
11B	= 300'S
1A	= 400'S
1B	= 500'S

TAYLOR STREET · POLK STREET · SOUTH DAMEN AVENUE

FOUR DIGIT ROOM NUMBER :

1234

FIRST DIGIT = FLOOR NUMBER
SECOND DIGIT = ZONE NUMBER
THIRD DIGIT = ROOM
FOURTH DIGIT = LOCATION

FISCAL TRAVEL 5256 · 5257 · STAIR #10 · 5260 · OFFICE FISCAL 5255 · FISCAL · OFFICE FISCAL 5254 · PAS OFFICE 5253 · PAS OFFICE 5252 · PAS OFFICE 5249 · PAS OFFICE 5251 · PAS OFFICE 5248 · RELEASE OF INFORMATION · 5260 · 52E3 · PAS OFFICE 5247 · 5250 WAITING AREA · PAS OFFICE 5246 · PAS OFFICE 5245 · PAS OFFICE 5244 · SUPERVISOR PAS/ROI 5259 · STAIR #11 · COPIER AREA 5243 · CONFERENCE ROOM 5242 · 52T1 TELCOM · 52E2 ELECT. · ASSIST. FINANCE. FISCAL 5241 · OSV CHIEF. 5240 · RISK MNGT 5239 · INFECT. CONT. 5238 · OFFICE CPAC 5237 · OSV RN 5228 · PROG. SUPP. 5229 · RECER 5232 · WAITING 5232A · NURSE SPEC. 5226 · PROG. SPEC. 5227 · CPAC 5231 · OSV RN 5224 · PROG. SPEC. 5225 · CPAC 5231A · CPAC 5230 · CPAC · INFOR. NURSE 5223 · CPAC 5230A · INFOR. NURSE 5222A · QUALITY, SAFETY & VALUE · PATIENT SAFETY 5221 · CONFERENCE 5220 · 52E1 · NURSE · INPATIENT ASSOC. CHEIF 5211 · OFFICE STAFF NURSING 5210 · OUTPATIENT ASSOC. CHEIF. 5209 · CONFERENCE ROOM 5208 · DEPUTY CHIEF 5207 · STAIR #12 · 5202 STOR. ROOM · OFFICE 5201 · ASSOC. CHIEF 5200 · OFFICE CUBICLE SWING SPACE 5260B · REPRODUCTION 5260A · SUPPLY 5236 · 5270 · HAC 5234 · MALE TOILET · FEMALE TOILET 5272 · TIME-KEEPER 5216 · 5214 TIME KEEPER · 5213 CLAIM · 5213A COPIER · ADMIN. PSA 5204 · NURSING ADMINISTRATION · ADMIN. OFFICE 5217 · TIME KEEPER 5215 · ADPAC OFFICE 5212 · SUPERV. ESCORT 5205 · MAGNET COORD. 5205A · OFFICE STOR. 5203

RESEARCH LABORATORY#1 5275 · TISSUE CULTURE 5275A · RESEARCH LABORATORY#2 5281 · RESEARCH LABORATORY#3 5285 · TISSUE CULTURE 5285B · RESEARCH LABORATORY#4 5293 · 5292A MECHANICAL ROOM · COLD LAB 5277 · OFFICE 5279 · OFFICE 5287 · OFFICE 5289 · AUTOCLAVE GLASSWASH 5291 · ELECT. CLO. · EL CLO. · 52E4 · 52E5 · MECHANICAL ROOM 5292 · STOR. 5273 · CORE FACILITY FREEZER 5276 · TISSUE CULTURE 5278A · DOCTOR OFFICE 5280 · DOCTOR OFFICE 5282 · DOCTOR OFFICE 5286 · DOCTOR OFFICE 5288 · CONFERENCE RM. 5274 · RESEARCH LABORATORY#5 5278 · VOLUNTARY STORAGE 5284 · VOLUNT. 5284A · VOLUNTARY STORAGE 5290 · 52T2 · STAIR #9 · 11B

W · S · N · E

= ZONE 200 =

5TH FLOOR

2020

0 5' 10' 20' 30' 40' 50'

DRAWING SCALE : 1/30" = 1'-0"

DEPARTMENT OF VETERANS AFFAIRS

JESSE BROWN

VA MEDICAL CENTER

ENGINEERING SERVICE

= ZONE 200 = 6TH FL =

DRAWING AREA

BLDG NR:	ROOM NUMBER ZONES:
30	= 100'S
11A	= 200'S
11B	= 300'S
1A	= 400'S
1B	= 500'S

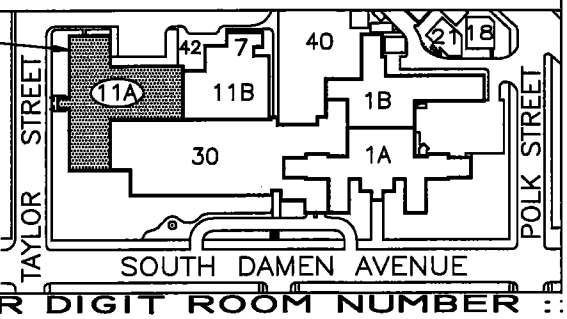

FOUR DIGIT ROOM NUMBER :

1234

- FIRST DIGIT = FLOOR NUMBER
- SECOND DIGIT = ZONE NUMBER
- THIRD DIGIT = ROOM
- FOURTH DIGIT = LOCATION

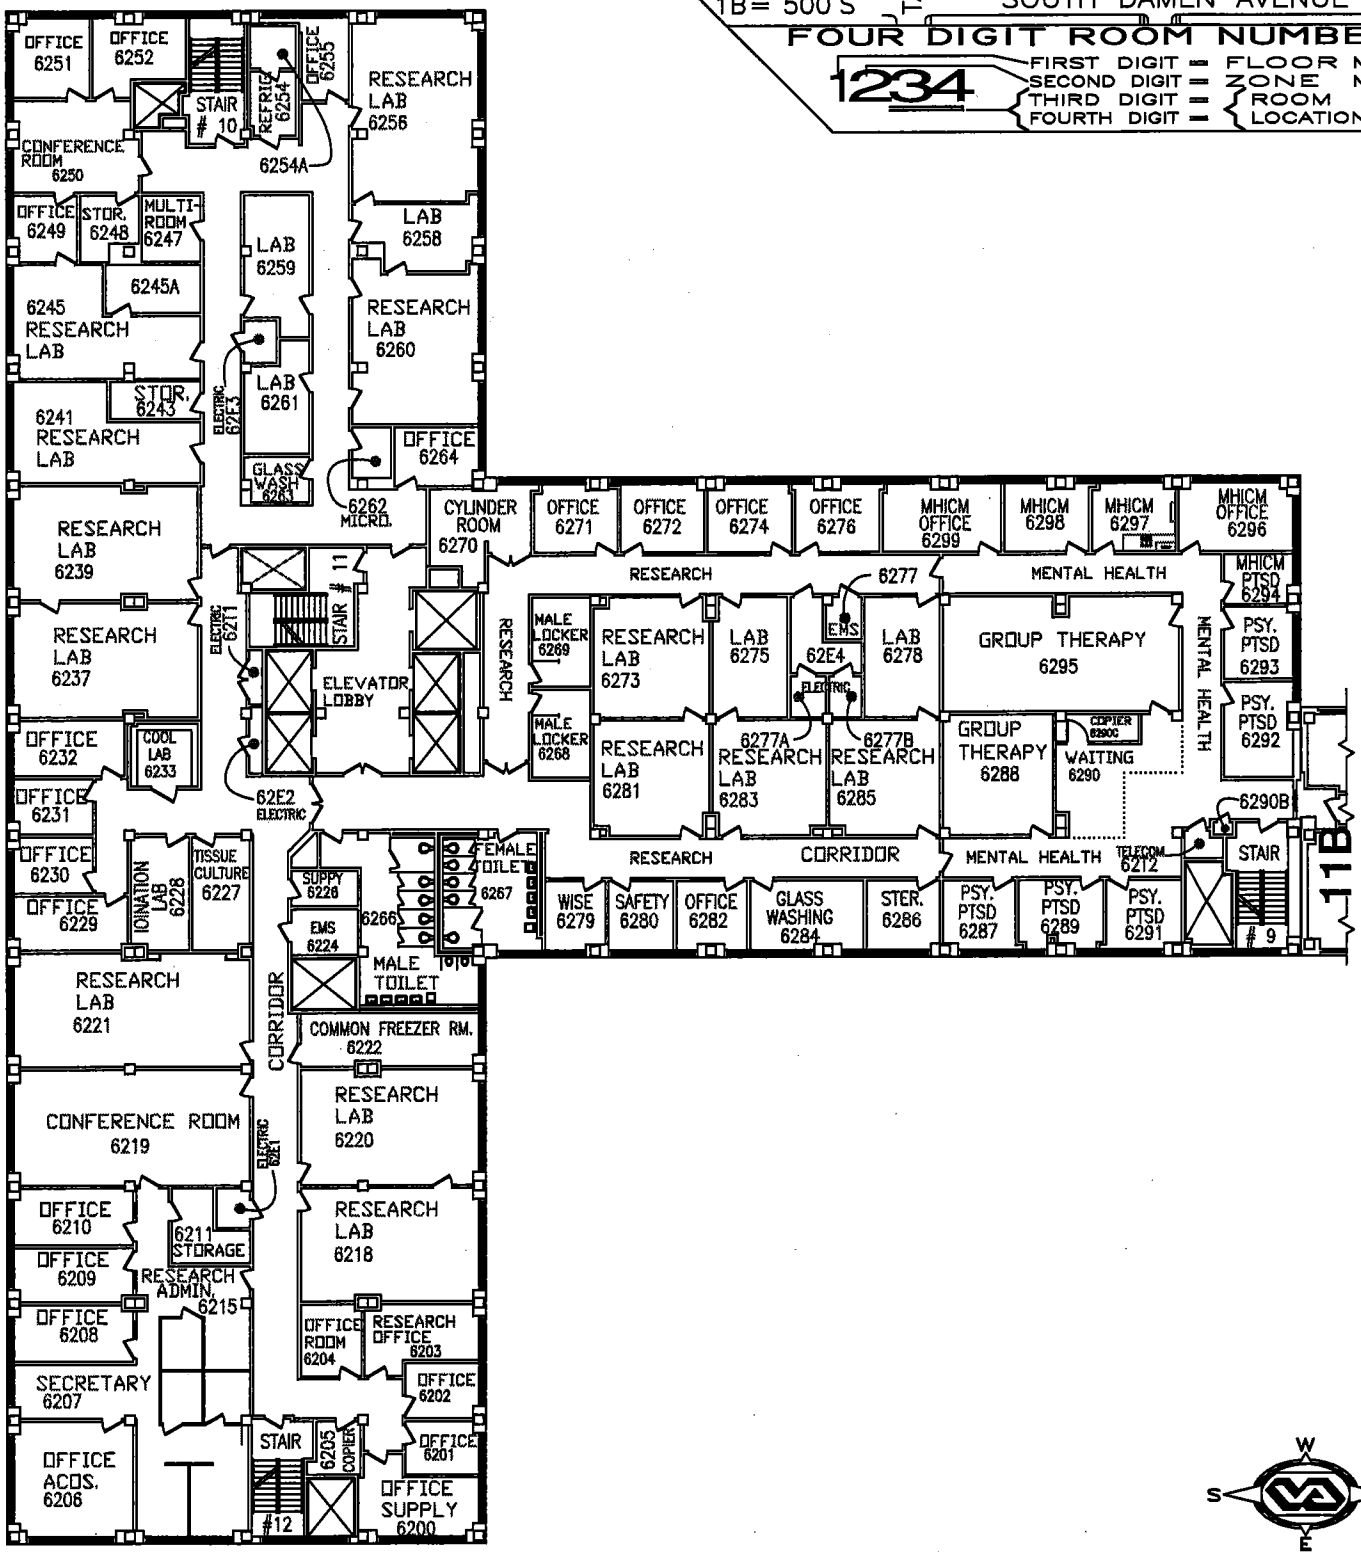

= ZONE 200 =

6TH FLOOR

0 5' 10' 20' 30' 40' 50'

DRAWING SCALE : 1/30" = 1'-0"

10-5-20

DEPARTMENT OF VETERANS AFFAIRS

JESSE BROWN

VA MEDICAL CENTER

ENGINEERING SERVICE

= ZONE 200 = 7TH FL =

DRAWING AREA

BLDG NR:	ROOM NUMBER ZONES:
30	= 100'S
11A	= 200'S
11B	300'S
1A	= 400'S
1B	= 500'S
40	= 600'S

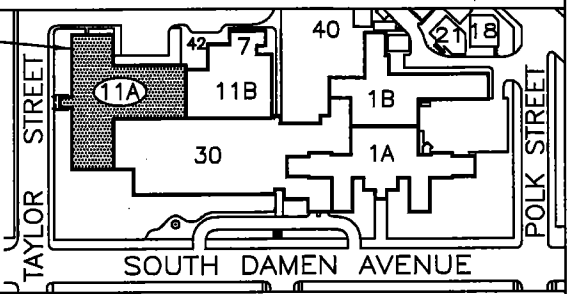

FOUR DIGIT ROOM NUMBER :

1234

- FIRST DIGIT = FLOOR NUMBER
- SECOND DIGIT = ZONE NUMBER
- THIRD DIGIT = ROOM
- FOURTH DIGIT = LOCATION

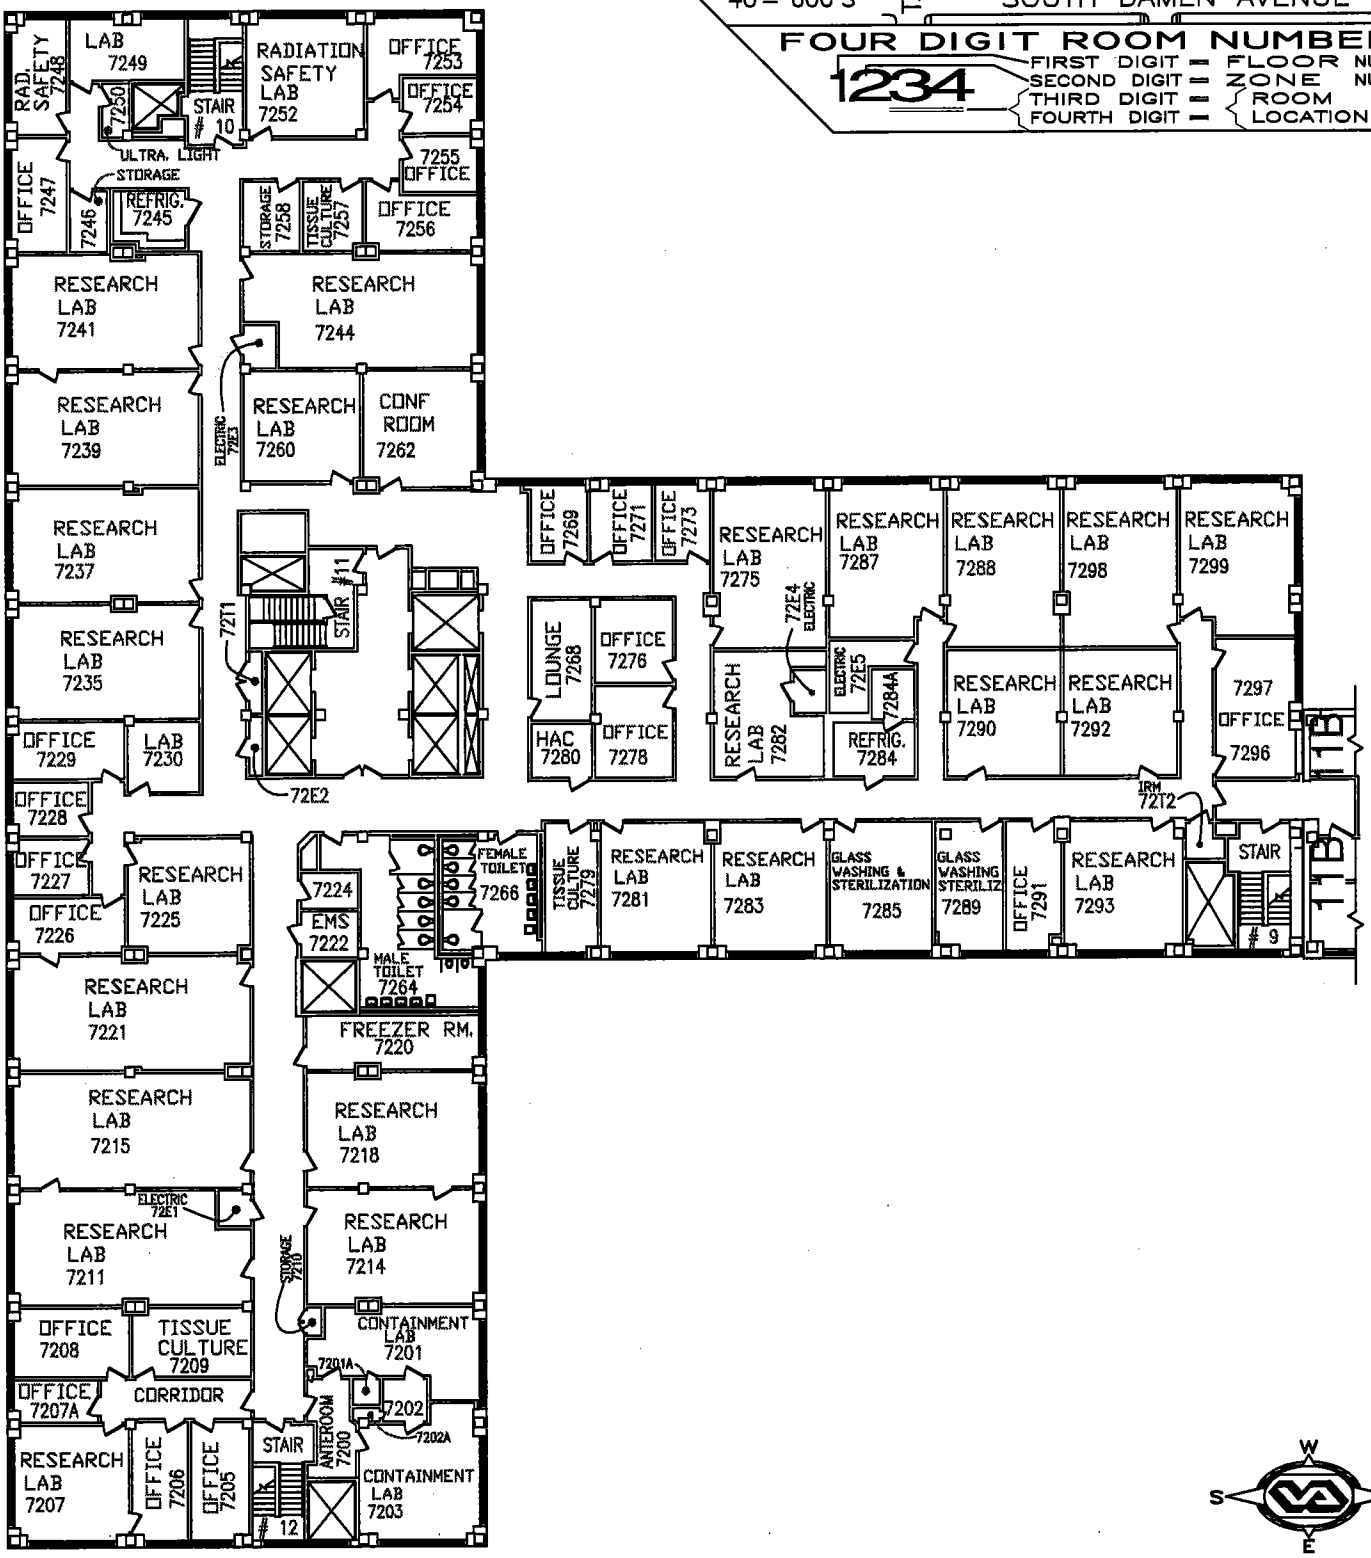

= ZONE 200 =

7TH FLOOR

0 5' 10' 20' 30' 40' 50'

DRAWING SCALE : 1/30" = 1'-0"

10-5-20

DEPARTMENT OF VETERANS AFFAIRS

JESSE BROWN

VA MEDICAL CENTER

ENGINEERING SERVICE

ZONE 200 PENTHOUSE

DRAWING AREA

BLDG NR:	ROOM NUMBER ZONES:
30	= 100'S
11A	= 200'S
11B	= 300'S
1A	= 400'S
1B	= 500'S

TAYLOR STREET

POLK STREET

SOUTH DAMEN AVENUE

FOUR DIGIT ROOM NUMBER :

1234

FIRST DIGIT = FLOOR NUMBER

SECOND DIGIT = ZONE NUMBER

THIRD DIGIT = ROOM

FOURTH DIGIT = LOCATION

8 FLOOR ROOF

ZONE 200

BLDG 28

11A

P200

STAIR # 11

ROOF

BLDG 11A

8 FLOOR ROOF

ZONE 300 BLDG 11B ROOF

P200

ZONE 200

P200

BLDG 11A

ZONE 300 BLDG 11B ROOF

P200

8 FLOOR ROOF

ROOF

BLDG 30

11A

P200

ZONE 100

8 FLOOR ROOF

BLDG 30

W S N E

2005

0 5' 10' 20' 30' 40' 50'

DRAWING SCALE 1/30" = 1'-0"

= ZONE 200 =

PENTHOUSE

DEPARTMENT OF VETERANS AFFAIRS

JESSE BROWN
VA MEDICAL CENTER
ENGINEERING SERVICE

= ZONE 200 = MACHINE ROOM =

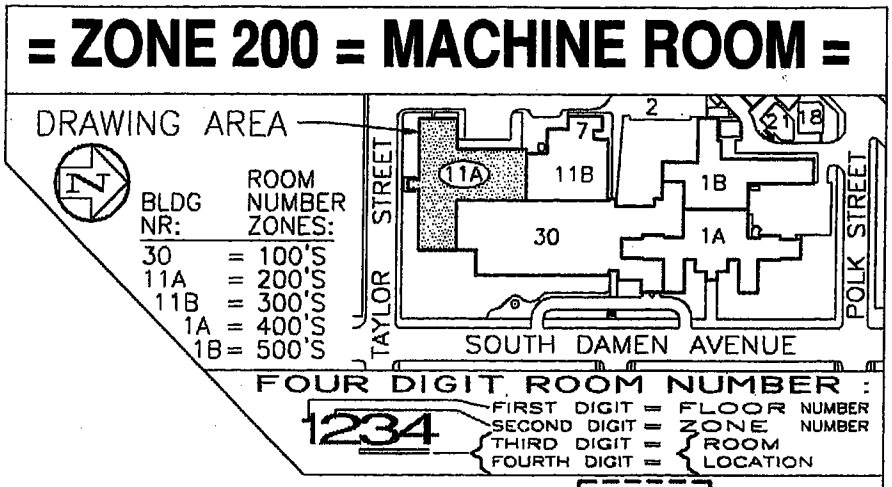

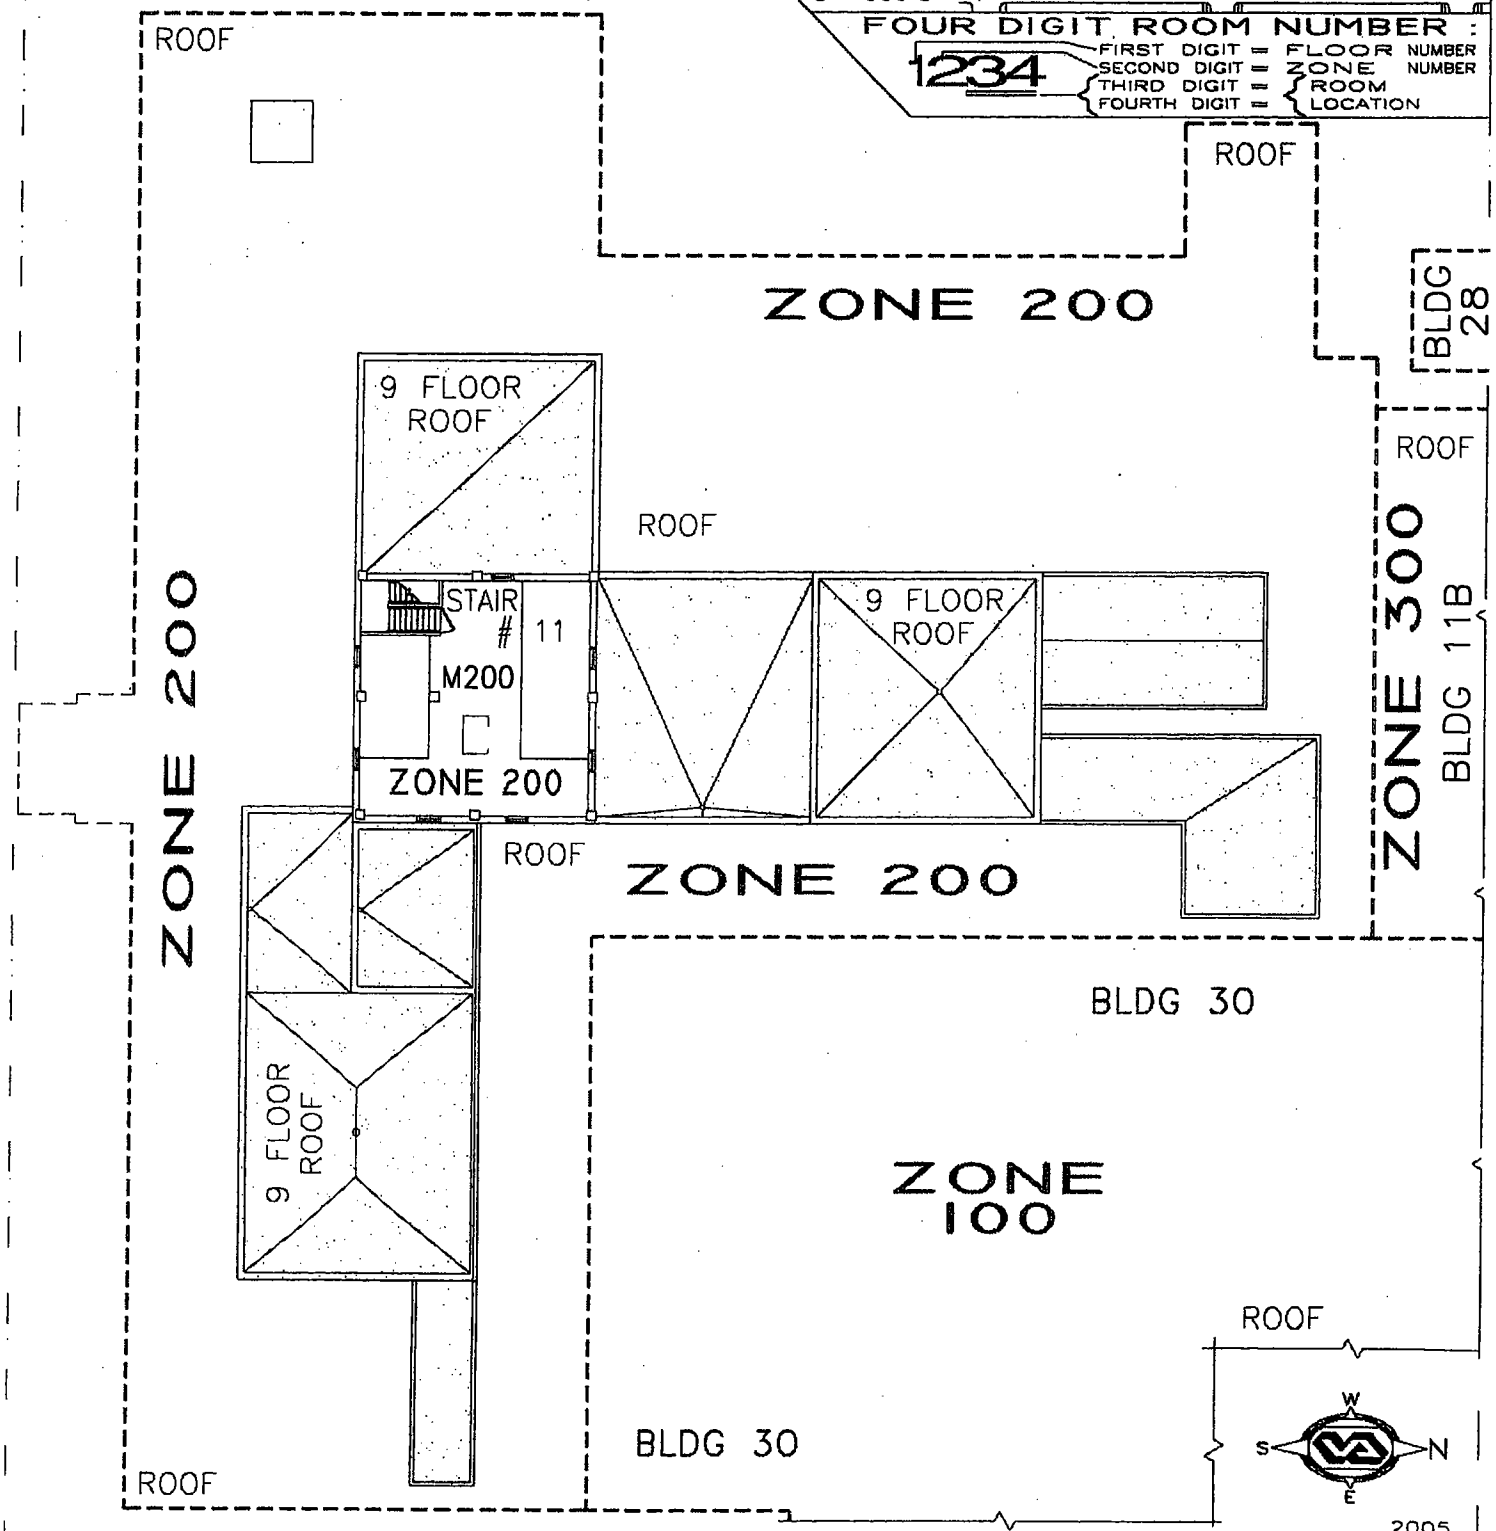

= ZONE 200 =

MACHINE ROOM