DEPARTMENT OF VETERANS AFFAIRS

JESSE BROWN VA MEDICAL CENTER

ENGINEERING SERVICE

OGDEN PAVILION

BUILDING 11B

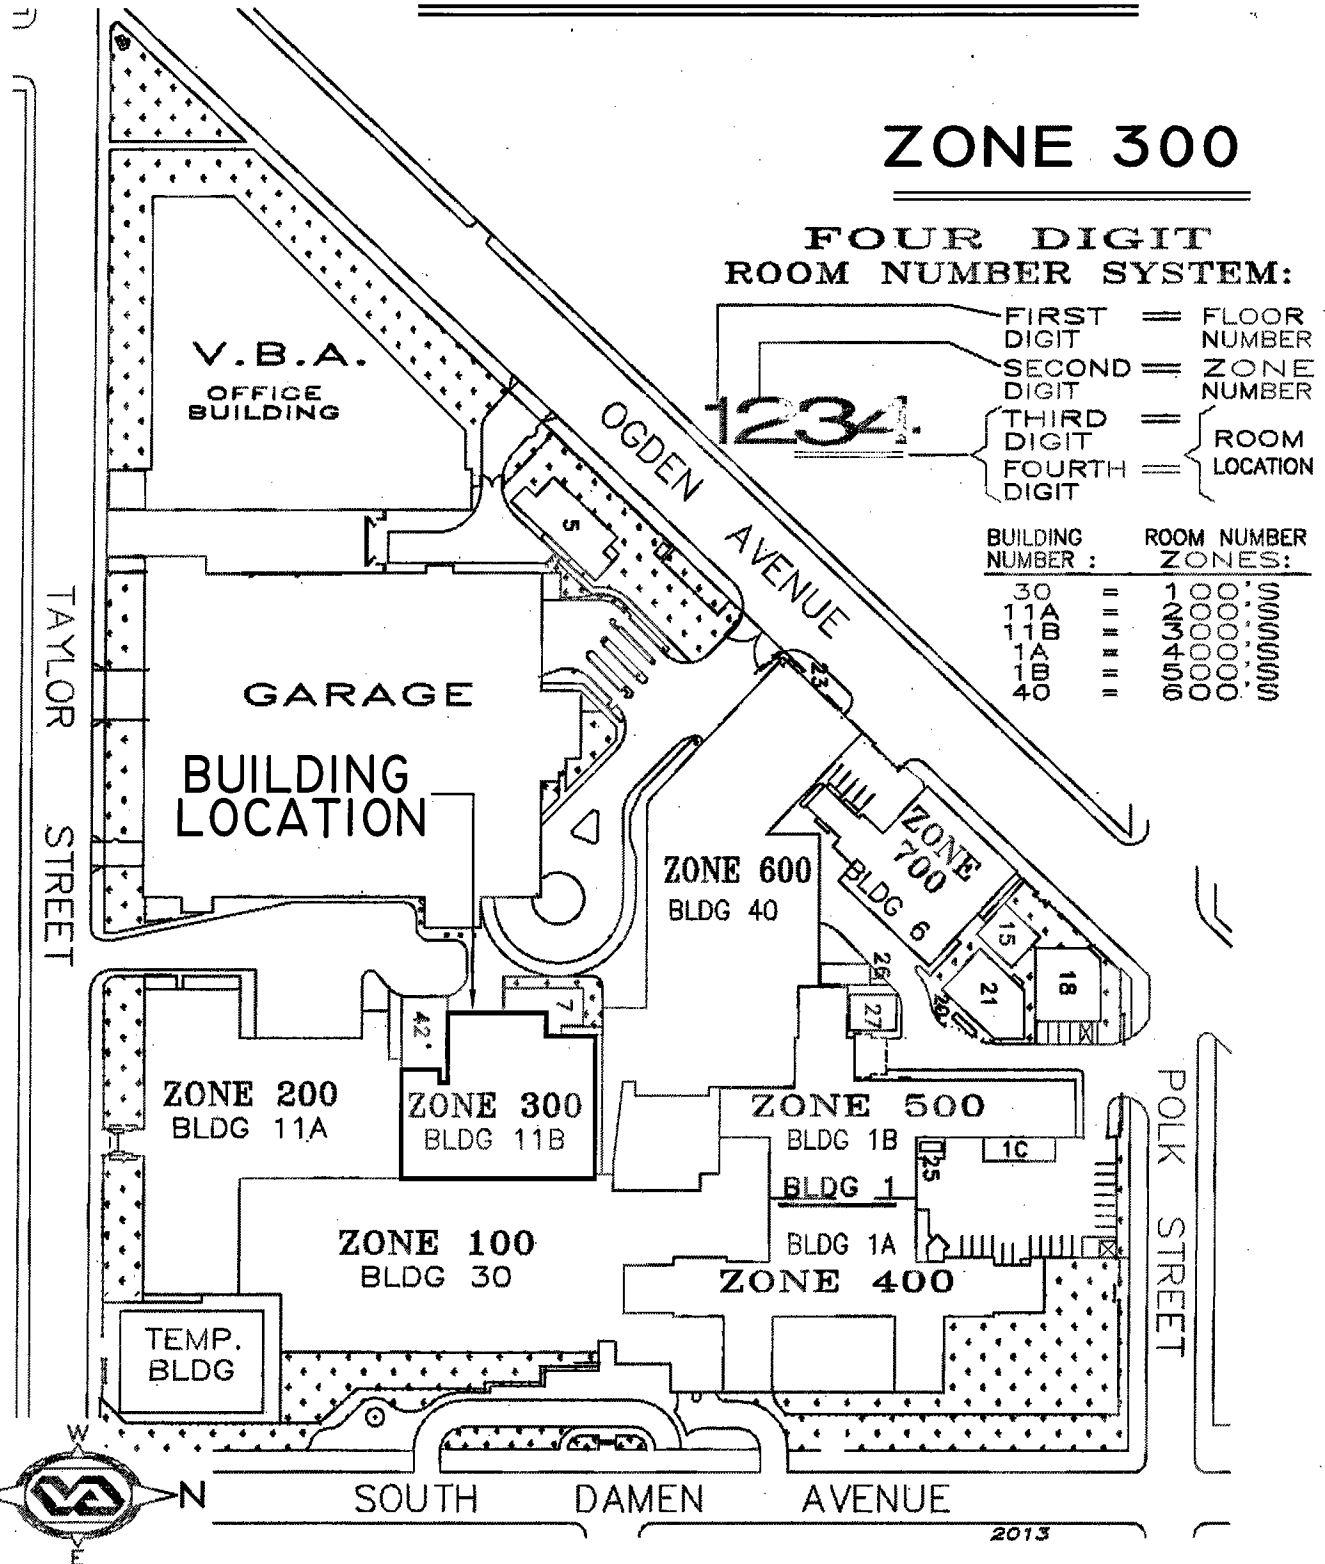

= ZONE 300 = BASEMENT =

DEPARTMENT OF VETERANS AFFAIRS

JESSE BROWN
VA MEDICAL CENTER
ENGINEERING SERVICE

DRAWING AREA

BLDG NR:	ROOM NUMBER ZONES:
30	= 100'S
11A	= 200'S
11B	= 300'S
1A	= 400'S
1B	= 500'S

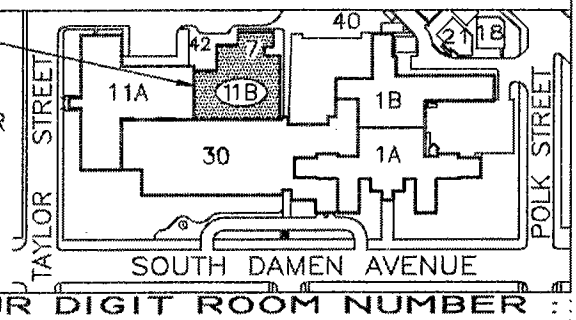

FOUR DIGIT ROOM NUMBER :

1234
- FIRST DIGIT = FLOOR NUMBER
- SECOND DIGIT = ZONE NUMBER
- THIRD DIGIT = ROOM
- FOURTH DIGIT = LOCATION

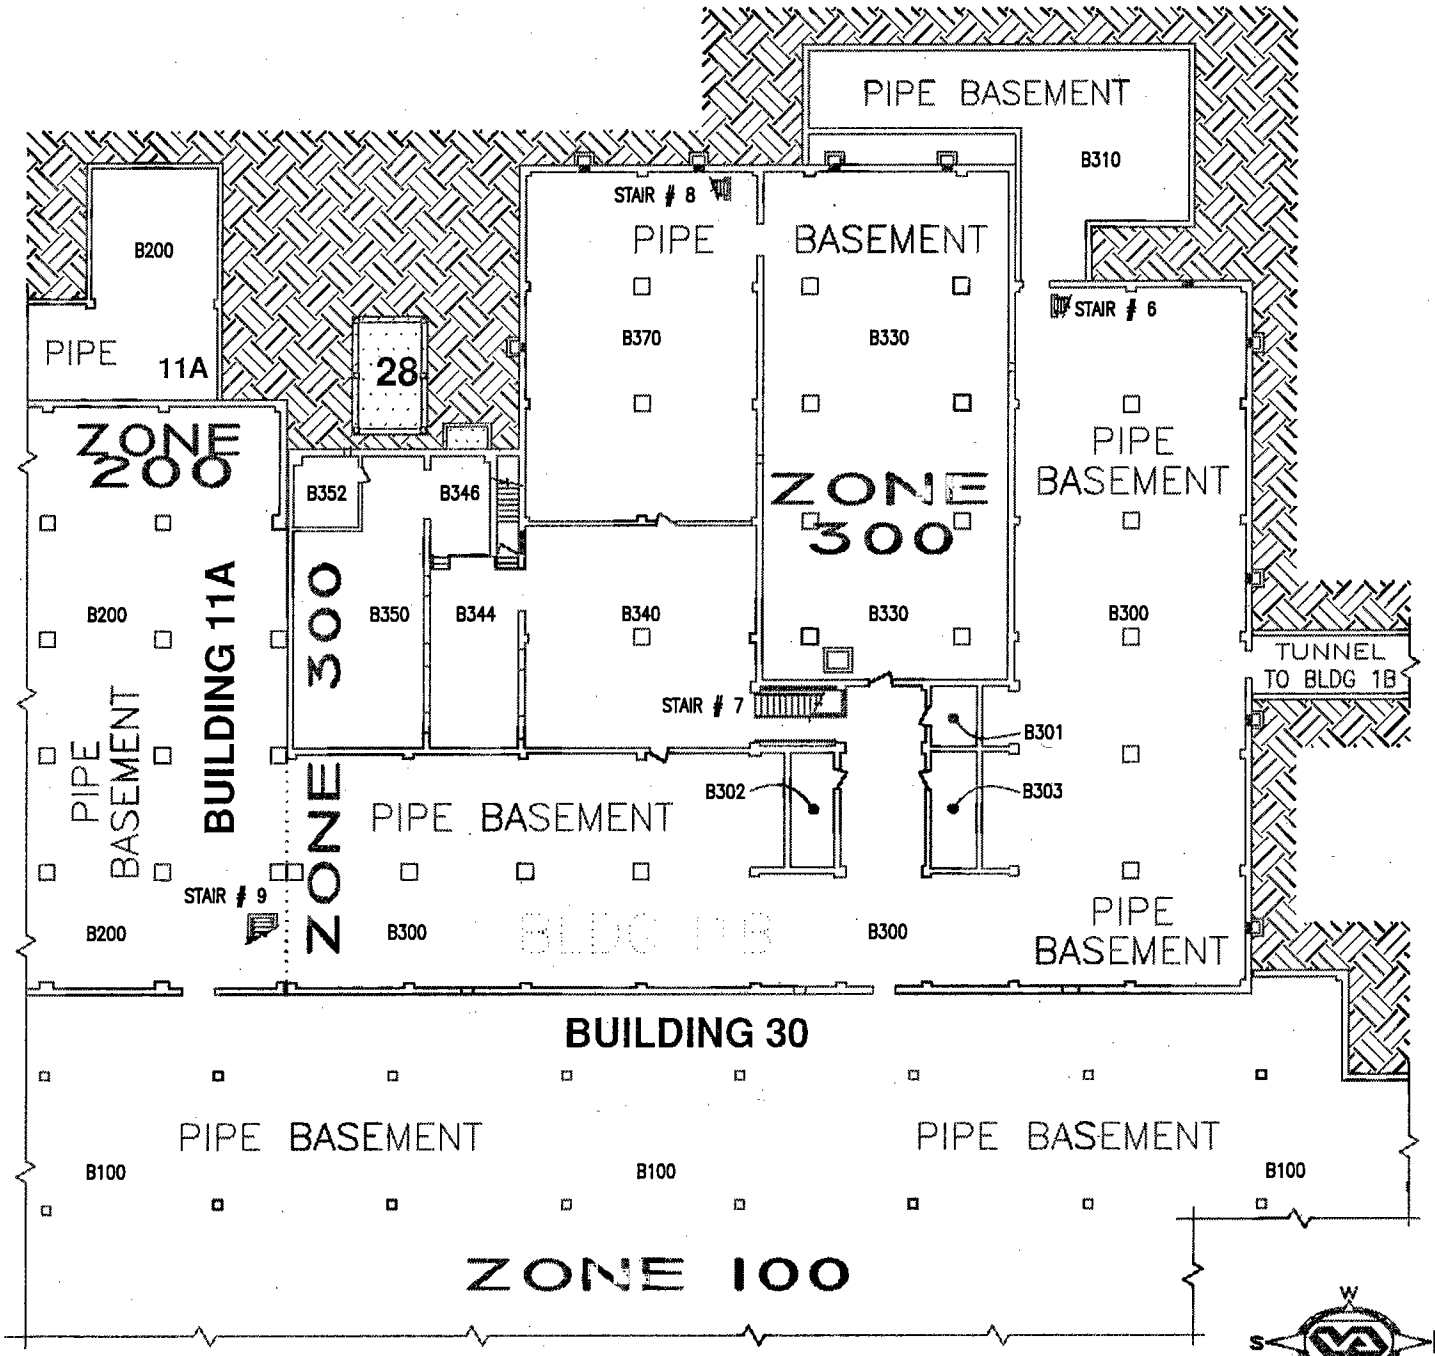

= ZONE 300 =

BASEMENT

2016

0 5' 10' 20' 30' 40' 50'

DRAWING SCALE : 1/30" = 1'-0"

DEPARTMENT OF VETERANS AFFAIRS

JESSE BROWN
VA MEDICAL CENTER
ENGINEERING SERVICE

= ZONE 300 = 1ST FL =

DRAWING AREA

BLDG NR:	ROOM NUMBER ZONES:
30	= 100'S
11A	= 200'S
11B	= 300'S
1A	= 400'S
1B	= 500'S

TAYLOR STREET · POLK STREET · SOUTH DAMEN AVENUE

FOUR DIGIT ROOM NUMBER :
1234
FIRST DIGIT = FLOOR NUMBER
SECOND DIGIT = ZONE NUMBER
THIRD DIGIT = ROOM
FOURTH DIGIT = LOCATION

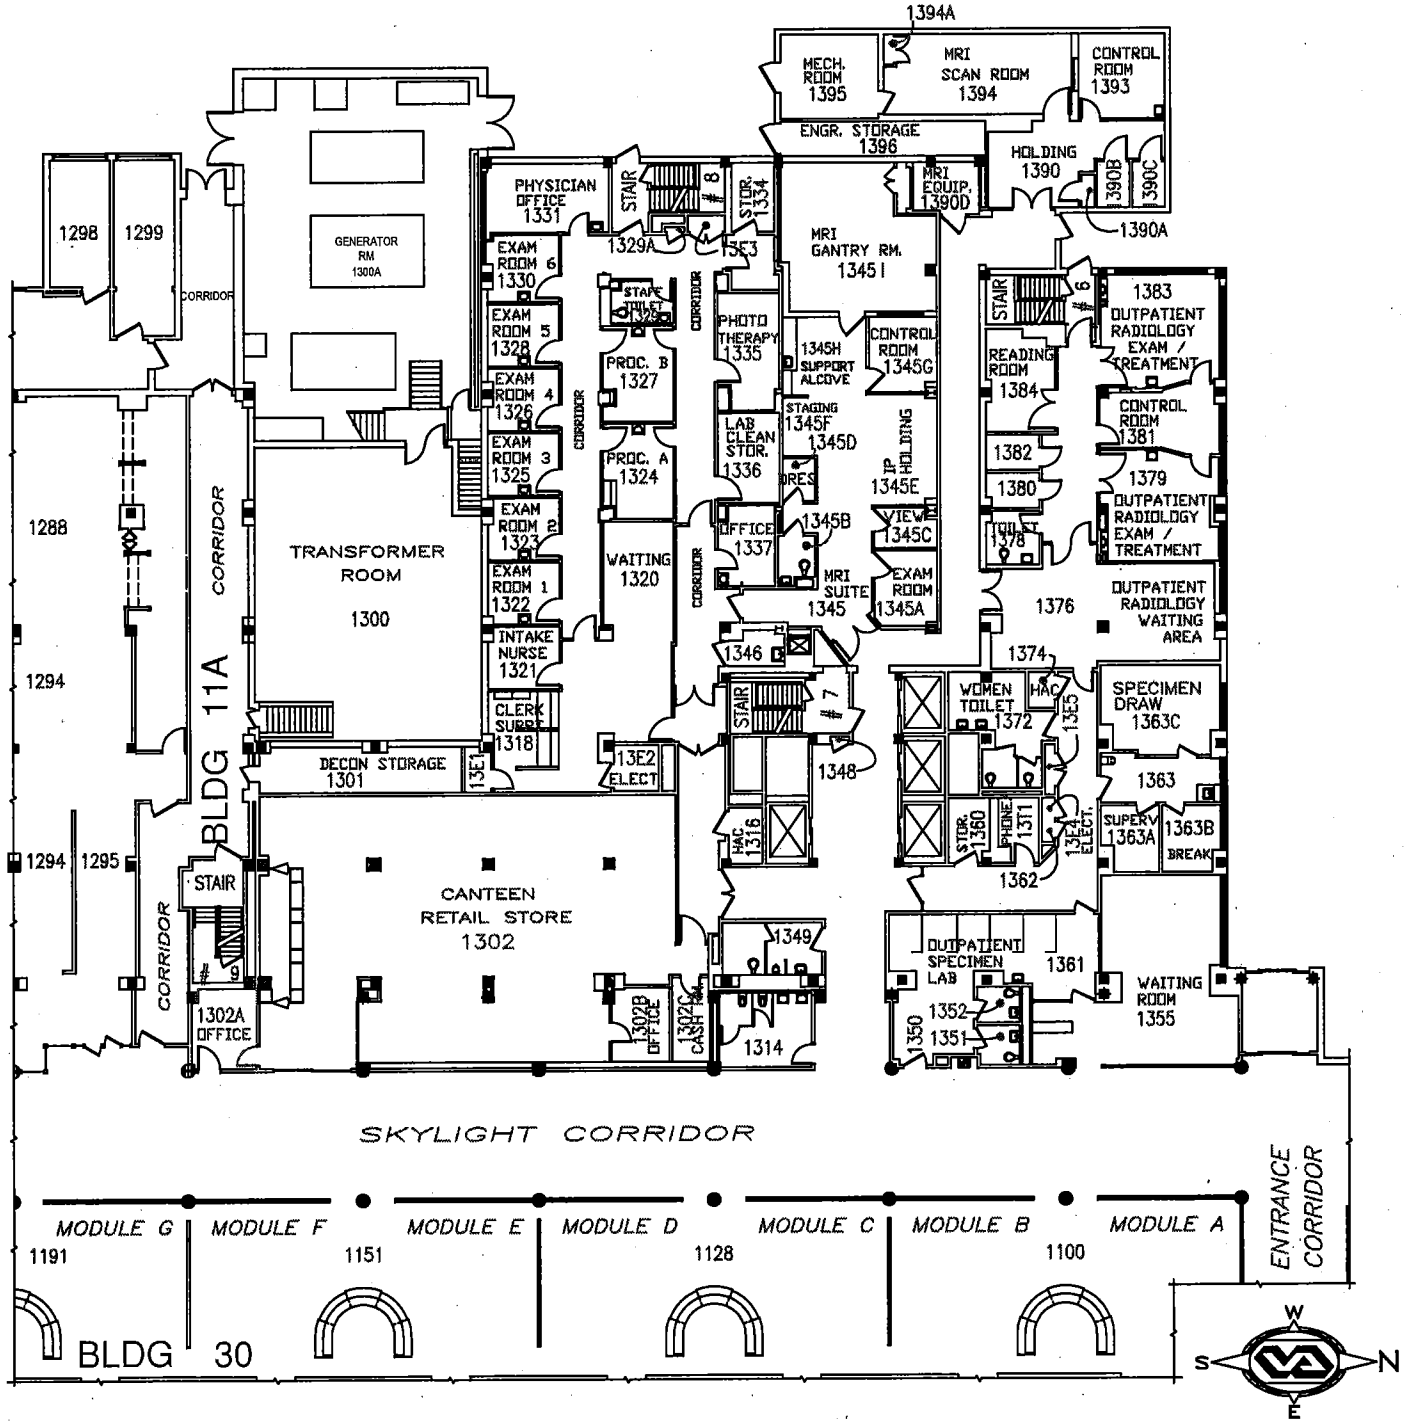

= ZONE 300 =
1ST FLOOR

0 5' 10' 20' 30' 40' 50'
DRAWING SCALE : 1/30" = 1'-0"
9-20-19

DEPARTMENT OF VETERANS AFFAIRS

JESSE BROWN
VA MEDICAL CENTER
ENGINEERING SERVICE

= ZONE 300 = 2ND FL =

DRAWING AREA

BLDG NR:	ROOM NUMBER ZONES:
30	= 100'S
11A	= 200'S
11B	= 300'S
1A	= 400'S
1B	= 500'S
40	= 600'S

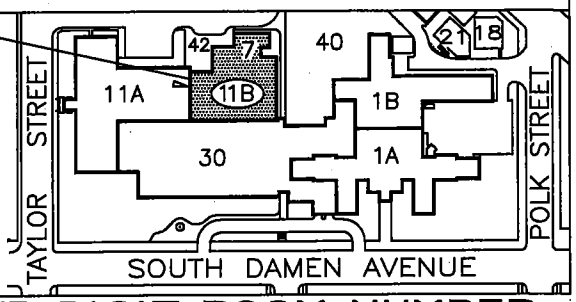

FOUR DIGIT ROOM NUMBER :

1234
- FIRST DIGIT = FLOOR NUMBER
- SECOND DIGIT = ZONE NUMBER
- THIRD DIGIT = ROOM
- FOURTH DIGIT = LOCATION

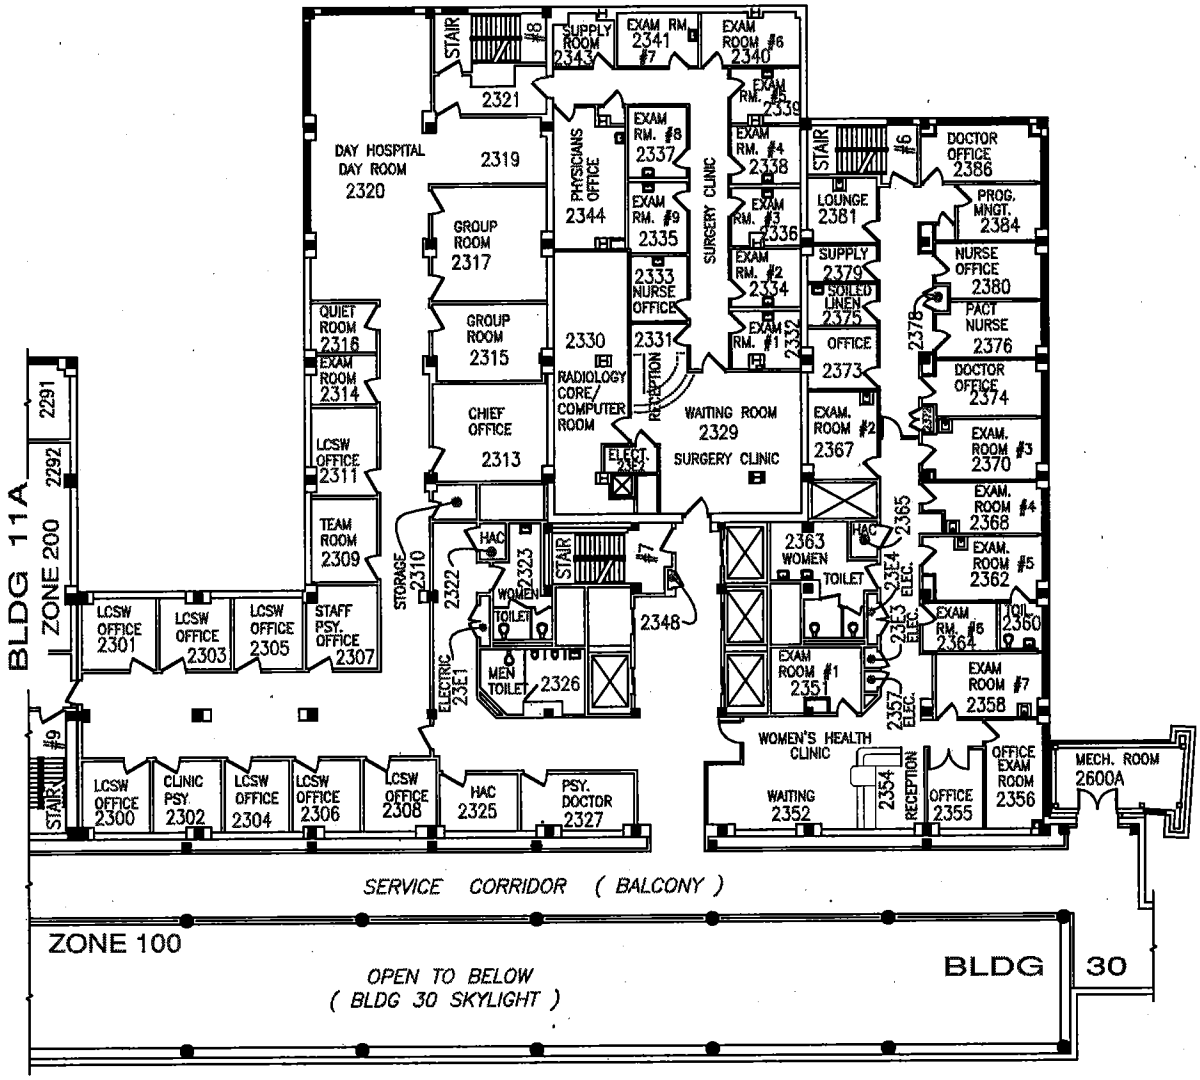

= ZONE 300 =
2ND FLOOR

0 5' 10' 20' 30' 40' 50'
DRAWING SCALE : 1/30" = 1'-0"

2019

DEPARTMENT OF VETERANS AFFAIRS

JESSE BROWN

VA MEDICAL CENTER

ENGINEERING SERVICE

= ZONE 300 = 3RD FL =

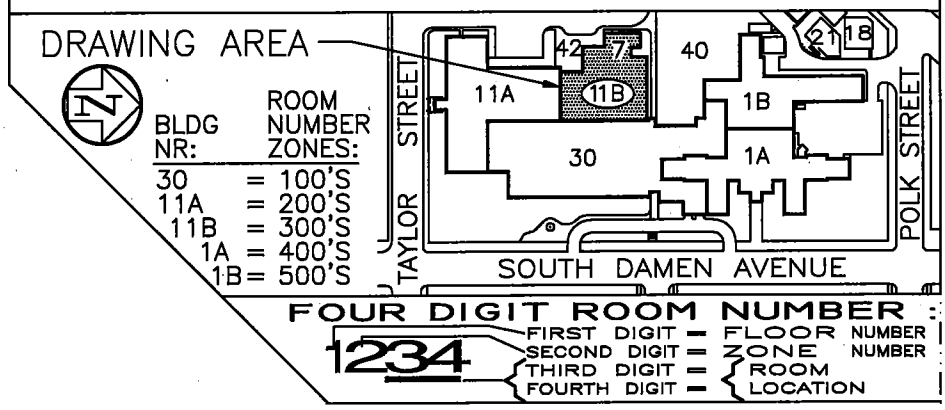

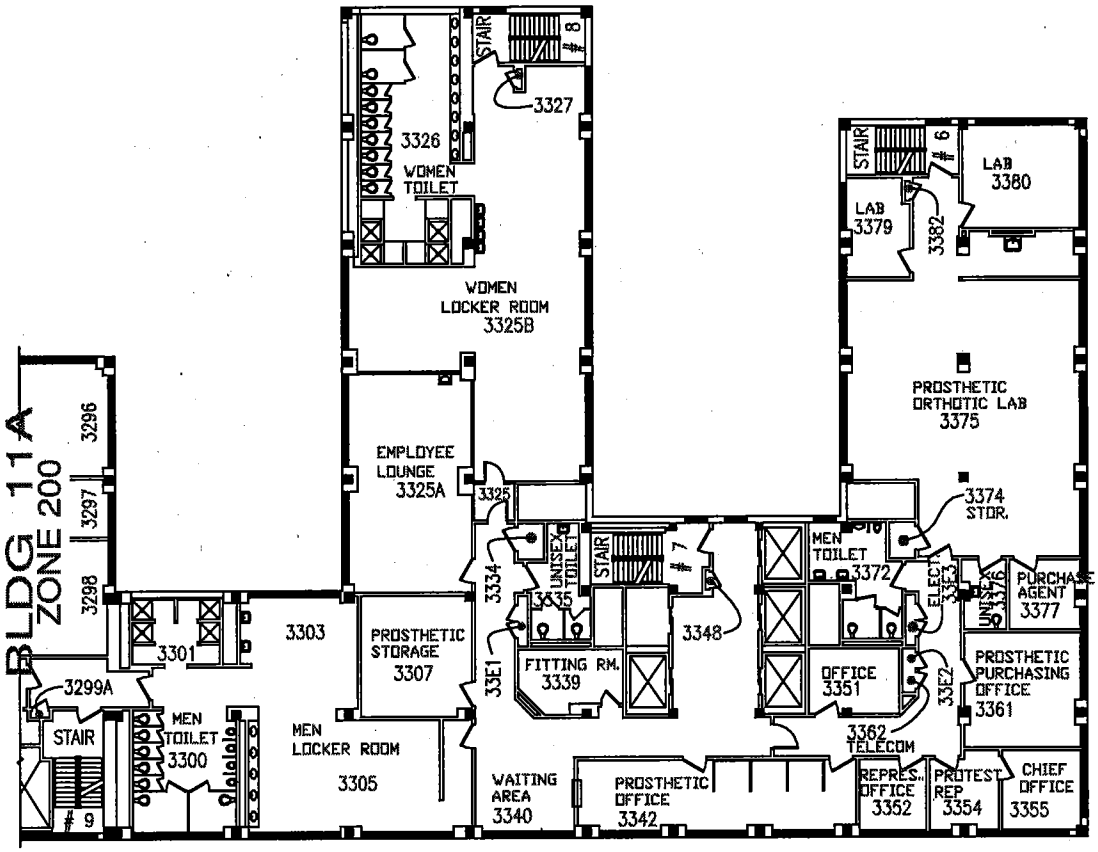

= ZONE 300 =

3RD FLOOR

0 5' 10' 20' 30' 40' 50'

DRAWING SCALE : 1/30" = 1'-0"

4-5-19

DEPARTMENT OF VETERANS AFFAIRS

JESSE BROWN

VA MEDICAL CENTER

ENGINEERING SERVICE

= ZONE 300 = 4TH FL =

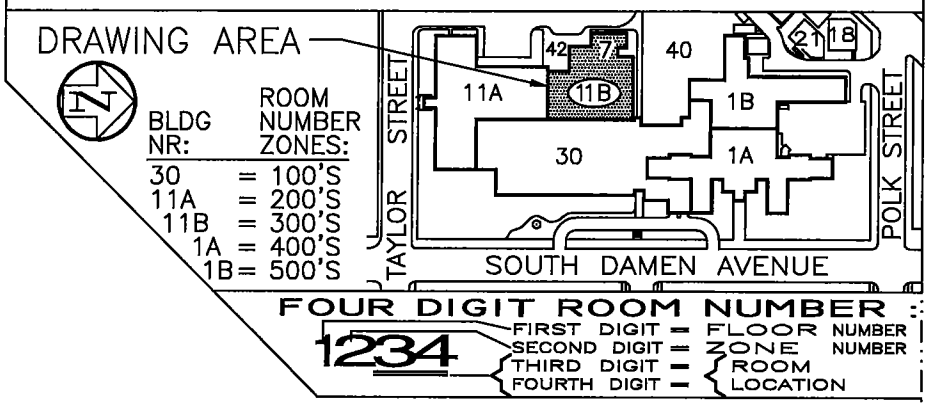

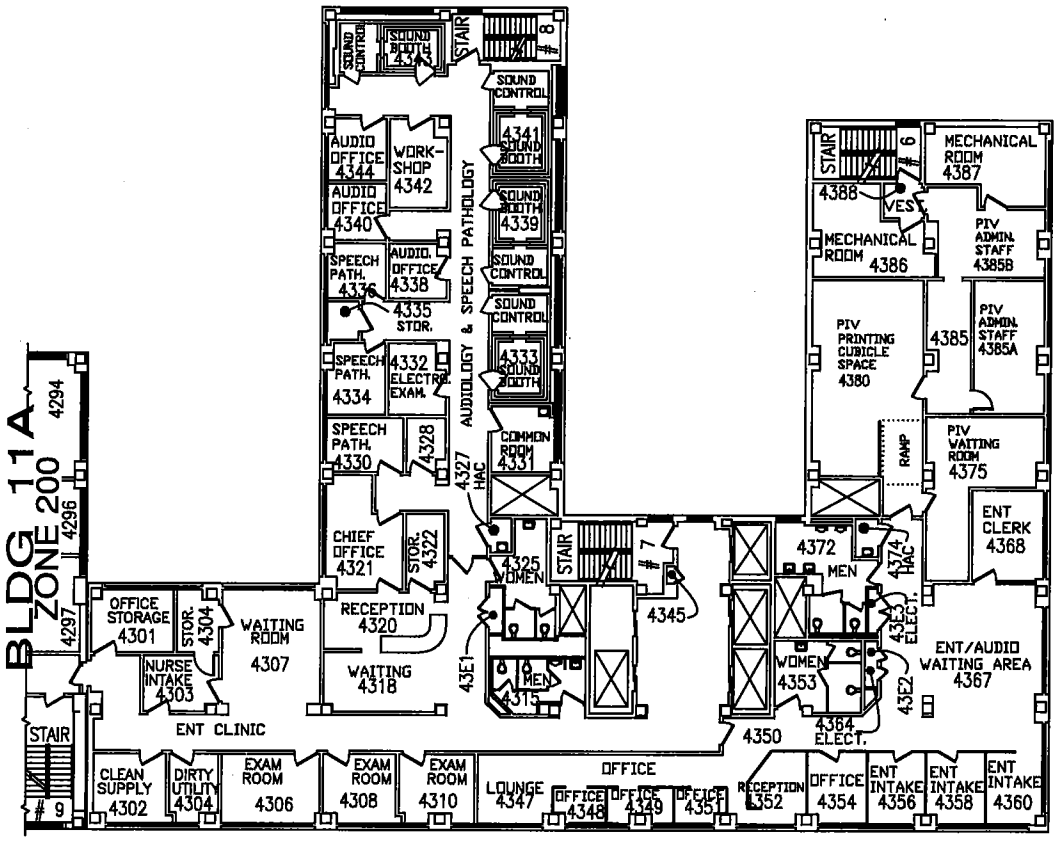

= ZONE 300 =

4TH FLOOR

0 5' 10' 20' 30' 40' 50'

DRAWING SCALE : 1/30" = 1'-0"

6-15-21

DEPARTMENT OF VETERANS AFFAIRS

JESSE BROWN
VA MEDICAL CENTER
ENGINEERING SERVICE

= ZONE 300 = 5TH FL =

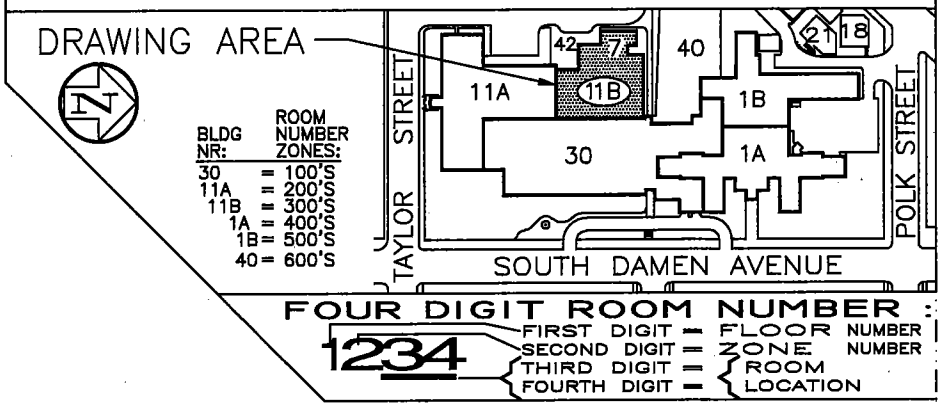

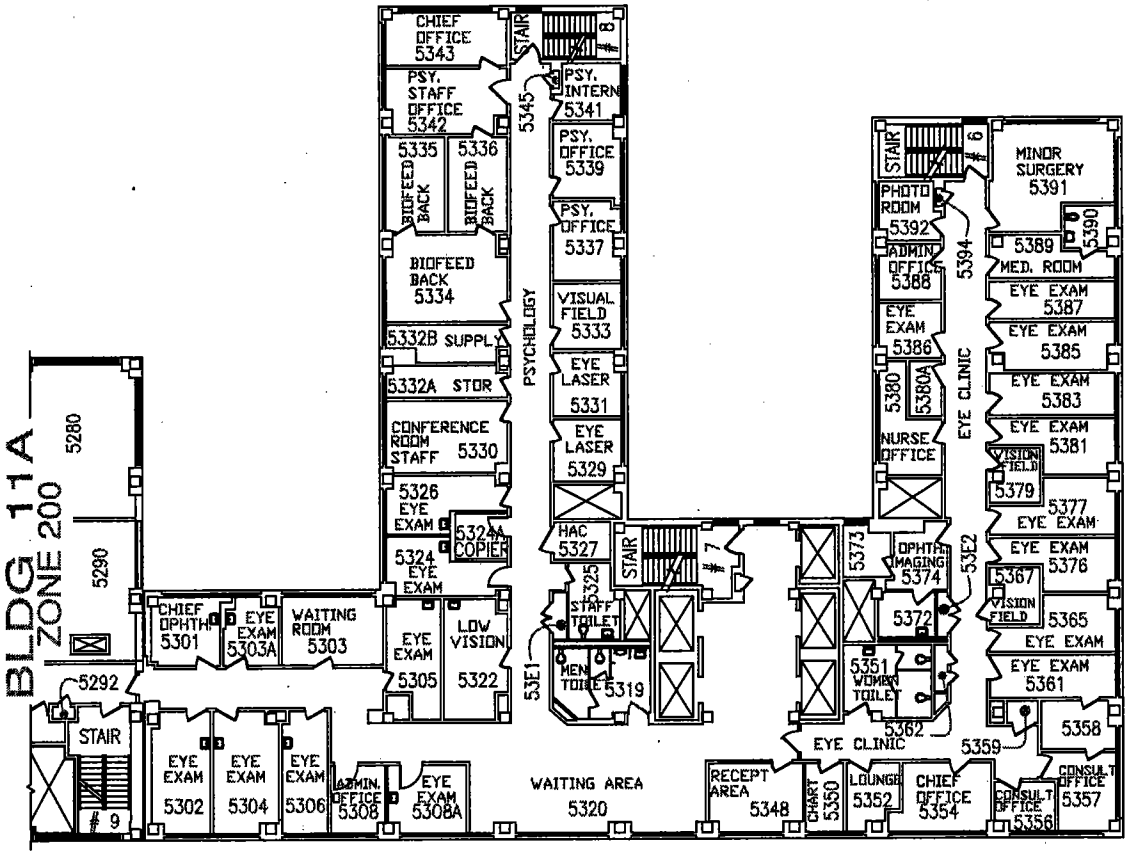

= ZONE 300 =

5TH FLOOR

0 5' 10' 20' 30' 40' 50'

DRAWING SCALE : 1/30" = 1'-0"

5-3-19

DEPARTMENT OF VETERANS AFFAIRS

JESSE BROWN
VA MEDICAL CENTER
ENGINEERING SERVICE

= ZONE 300 = 6TH FL =

DRAWING AREA

BLDG NR:	ROOM NUMBER ZONES:
30	= 100'S
11A	= 200'S
11B	= 300'S
1A	= 400'S
1B	= 500'S

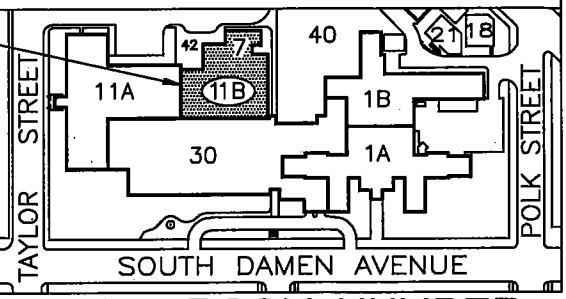

FOUR DIGIT ROOM NUMBER :

1234
- FIRST DIGIT = FLOOR NUMBER
- SECOND DIGIT = ZONE NUMBER
- THIRD DIGIT = ROOM
- FOURTH DIGIT = LOCATION

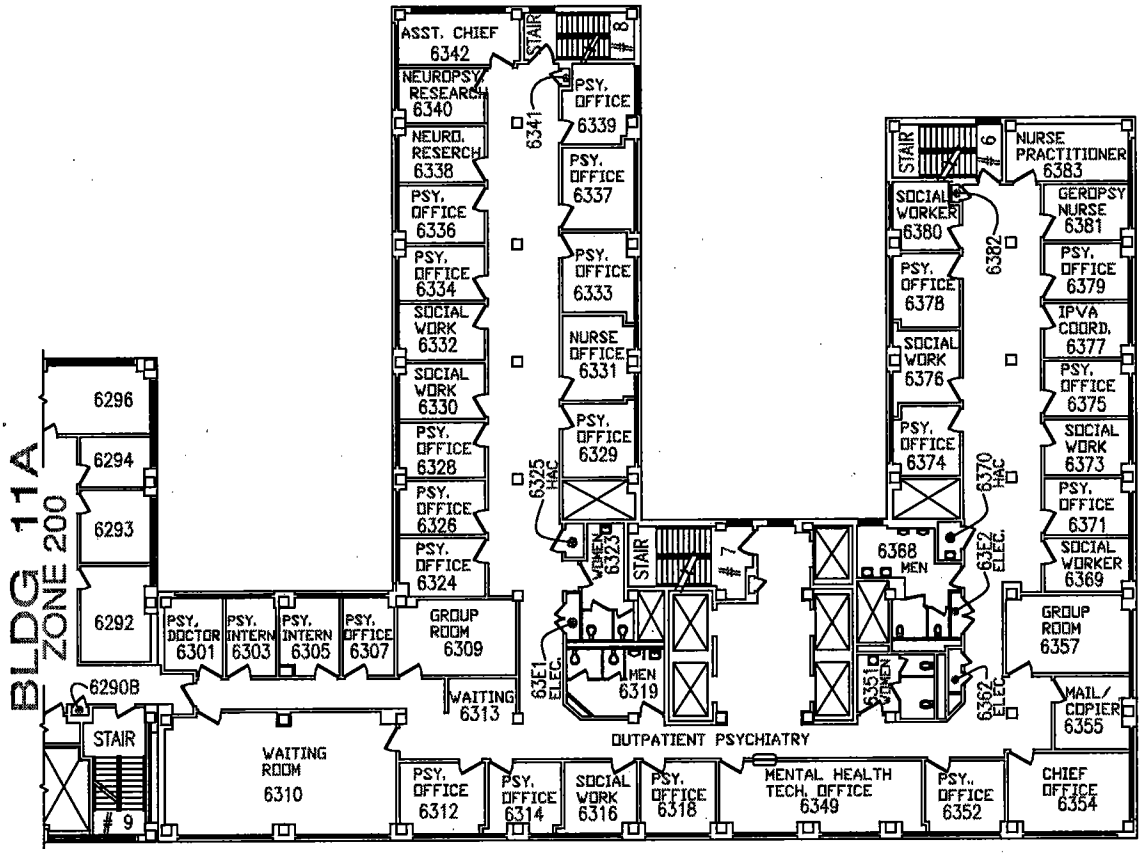

= ZONE 300 =

6TH FLOOR

0 5' 10' 20' 30' 40' 50'

DRAWING SCALE : 1/30" = 1'-0"

8/29/19

DEPARTMENT OF VETERANS AFFAIRS

JESSE BROWN

VA MEDICAL CENTER

ENGINEERING SERVICE

= ZONE 300 = 7TH FL =

DRAWING AREA

BLDG NR:	ROOM NUMBER ZONES:
30	= 100'S
11A	= 200'S
11B	= 300'S
1A	= 400'S
1B	= 500'S

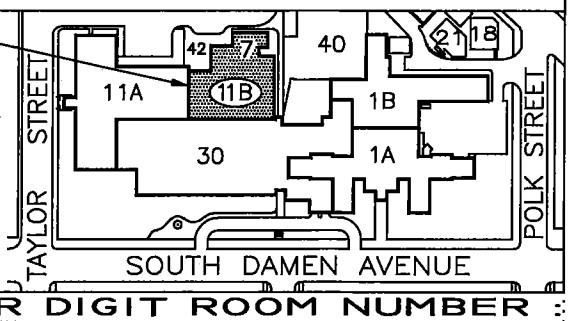

FOUR DIGIT ROOM NUMBER

1234

- FIRST DIGIT = FLOOR NUMBER
- SECOND DIGIT = ZONE NUMBER
- THIRD DIGIT = ROOM
- FOURTH DIGIT = LOCATION

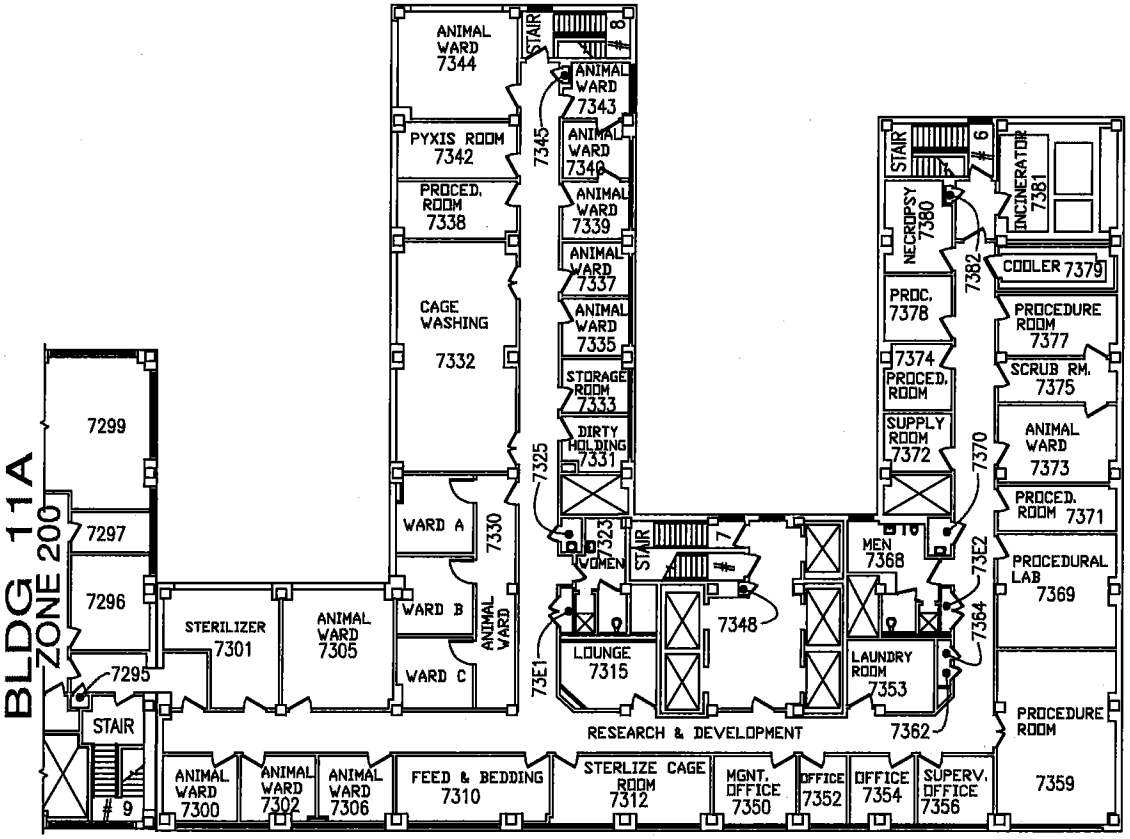

= ZONE 300 =

7TH FLOOR

0 5' 10' 20' 30' 40' 50'

DRAWING SCALE : 1/30" = 1'-0"

7-13-20

= ZONE 300 = PENTHOUSE =

DEPARTMENT OF VETERANS AFFAIRS

JESSE BROWN

VA MEDICAL CENTER

ENGINEERING SERVICE

DRAWING AREA

BLDG NR:	ROOM NUMBER ZONES:
30	= 100'S
11A	= 200'S
11B	= 300'S
1A	= 400'S
1B	= 500'S

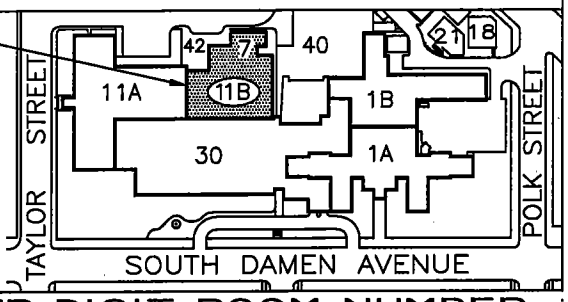

FOUR DIGIT ROOM NUMBER :

1234

FIRST DIGIT = FLOOR NUMBER

SECOND DIGIT = ZONE NUMBER

THIRD DIGIT = ROOM

FOURTH DIGIT = LOCATION

BLDG 7

ROOF

BLDG 11A

BLDG 28

11B

P350

ROOF

8 FLOOR ROOF

11B

8 FLOOR ROOF

P200

200

BLDG 11A

BLDG 11B

ROOF

P300

ROOF

STAIR # 7

ZONE 300

ZONE

BLDG

8 FLOOR ROOF

ZONE 300

P300

P300

8 FLOOR ROOF

ROOF

BLDG 30

ZONE 100

BLDG 30

ROOF

W S N E

= ZONE 300 =

PENTHOUSE

2014

0 5' 10' 20' 30' 40' 50'

DRAWING SCALE : 1/30" = 1'-0"

= ZONE 300 = MACHINE ROOM =

DEPARTMENT OF VETERANS AFFAIRS
JESSE BROWN
VA MEDICAL CENTER
ENGINEERING SERVICE

DRAWING AREA

BLDG NR:	ROOM NUMBER ZONES:
30	= 100'S
11A	= 200'S
11B	= 300'S
1A	= 400'S
1B	= 500'S

TAYLOR STREET
POLK STREET
SOUTH DAMEN AVENUE

FOUR DIGIT ROOM NUMBER :
1234
FIRST DIGIT = FLOOR NUMBER
SECOND DIGIT = ZONE NUMBER
THIRD DIGIT = ROOM
FOURTH DIGIT = LOCATION

BLDG 7
ROOF
BLDG 11A
ROOF
BLDG 28
11B
BLDG 11A
ZONE 200
BLDG 11B
ZONE 300
9 FLOOR ROOF
STAIR # 7
M300
ZONE 300
ROOF
BLDG 30
ZONE 100
BLDG 30
W
S
N
E

= ZONE 300 =
MACHINE ROOM

2014
0 5' 10' 20' 30' 40' 50'
DRAWING SCALE : 1/30" = 1'-0"