FOR ANY ROOM NUMBER CHANGE, PLEASE CONTACT E.M.S.

DEPARTMENT OF VETERAN AFFAIRS

JESSE BROWN
V. A. MEDICAL CENTER

ENGINEERING SERVICE

P O Box 8195, CHICAGO IL.60680

BUILDING 40

ARCHITECTURAL

THERE ARE 2 ROOM NUMBER SYSTEMS IN THIS SET OF DRAWINGS:
V.A. SYSTEM AND THE DESIGNER (S.O.M.) SYSTEM

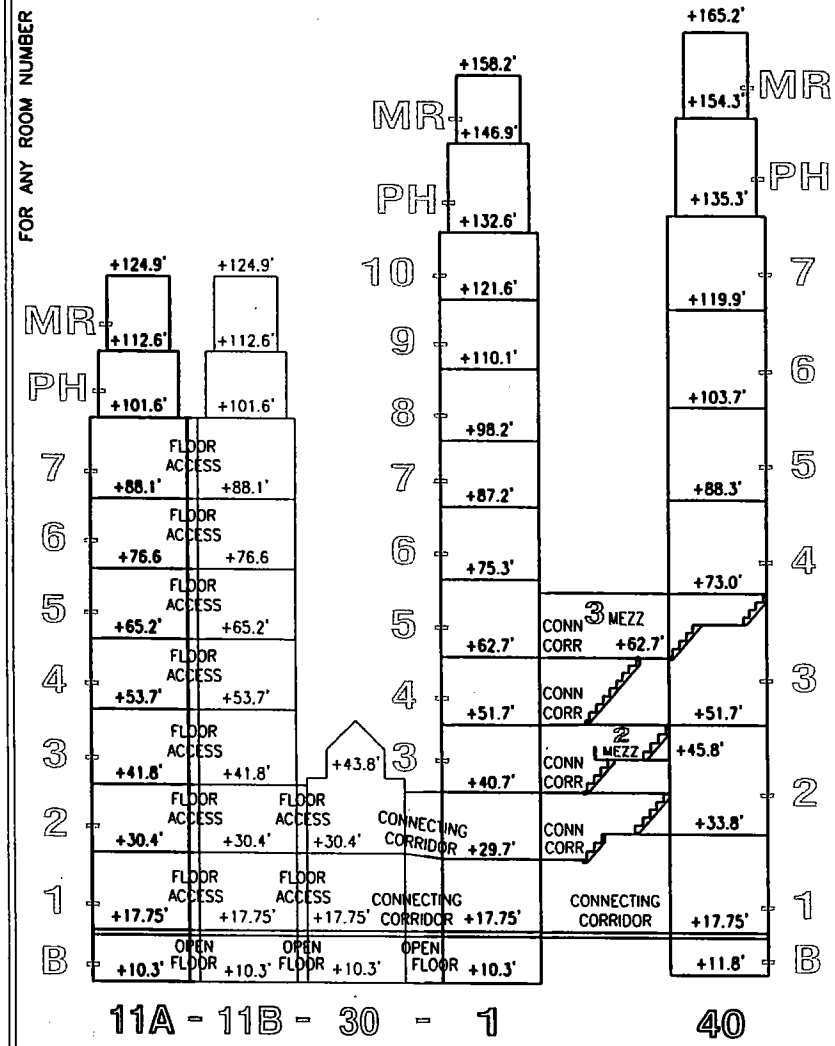

BUILDING ELEVATIONS

SITE PLAN

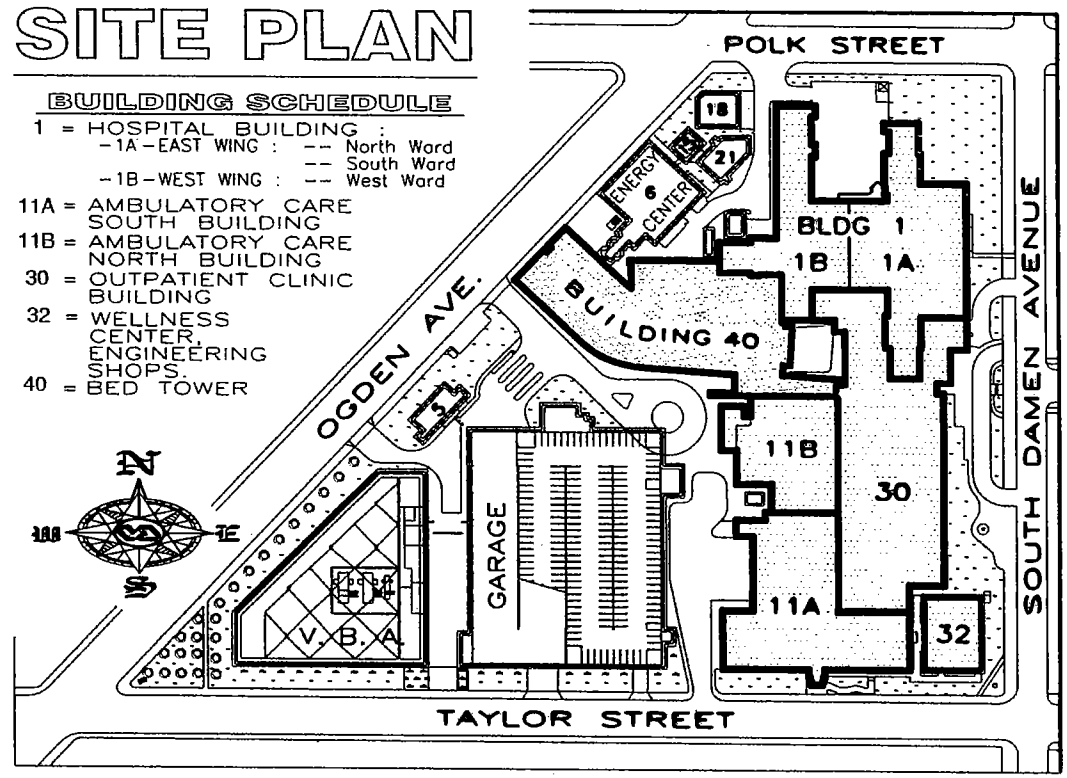

BUILDING SCHEDULE

1 = HOSPITAL BUILDING :
- 1A - EAST WING : -- North Ward
  -- South Ward
- 1B - WEST WING : -- West Ward

11A = AMBULATORY CARE SOUTH BUILDING
11B = AMBULATORY CARE NORTH BUILDING
30 = OUTPATIENT CLINIC BUILDING
32 = WELLNESS CENTER, ENGINEERING SHOPS.
40 = BED TOWER

DRAWING 1 OF 20

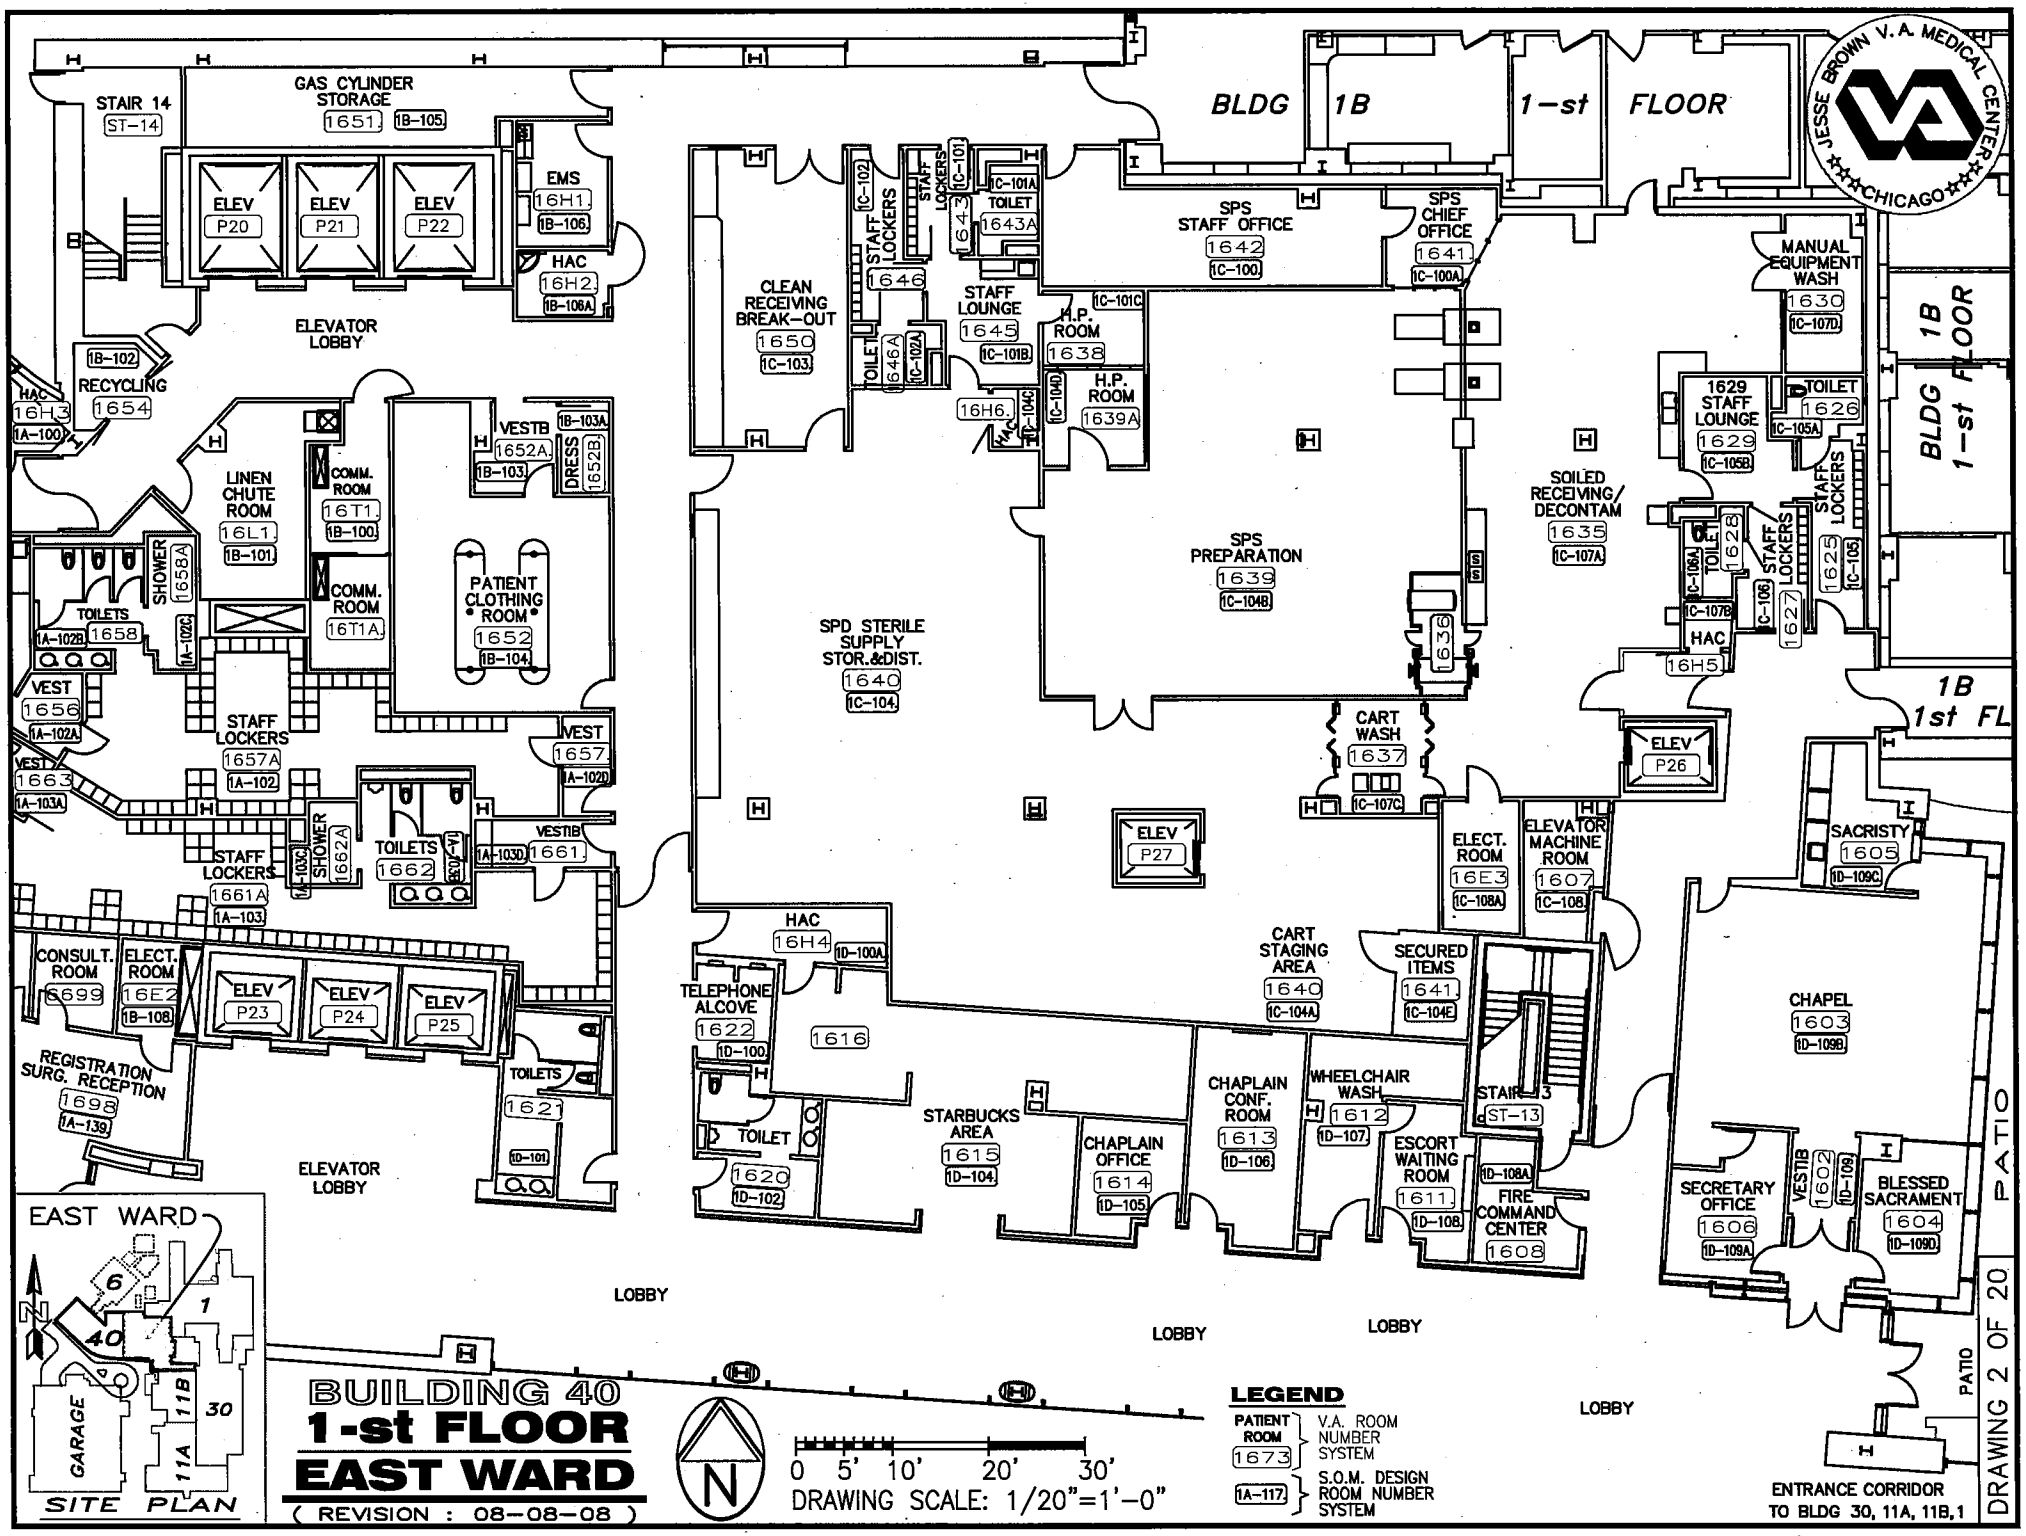
BLDG 1B 1-st FLOOR
JESSE BROWN V.A. MEDICAL CENTER CHICAGO
STAIR 14 ST-14
GAS CYLINDER STORAGE 1651 1B-105
ELEV P20
ELEV P21
ELEV P22
EMS 16H1 1B-106
HAC 16H2 1B-106A
ELEVATOR LOBBY
1B-102
RECYCLING 1654
HAC 16H3 1A-100
LINEN CHUTE ROOM 16L1 1B-101
COMM. ROOM 16T1 1B-100
COMM. ROOM 16T1A
VESTB 1652A 1B-103
DRESS 1652B 1B-103A
PATIENT CLOTHING ROOM 1652 1B-104
SHOWER 1658A
TOILETS 1658 1A-102B
1A-102C
VEST 1656 1A-102A
VEST 1663 1A-103A
STAFF LOCKERS 1657A 1A-102
VEST 1657 1A-102D
STAFF LOCKERS 1661A 1A-103
SHOWER 1662A 1A-103C
TOILETS 1662 1A-103D
VESTIB 1661
CONSULT. ROOM 6699
ELECT. ROOM 16E2 1B-108
ELEV P23
ELEV P24
ELEV P25
REGISTRATION SURG. RECEPTION 1698 1A-139
TOILETS 1621 1D-101
ELEVATOR LOBBY
CLEAN RECEIVING BREAK-OUT 1650 1C-103
STAFF LOCKERS 1646 1C-102
STAFF LOCKERS 1643 1C-101
TOILET 1643A 1C-101A
TOILET 1646A 1C-102A
STAFF LOUNGE 1645 1C-101B
H.P. ROOM 1638 1C-101C
H.P. ROOM 1639A 1C-101D
16H6 1C-104D
SPS STAFF OFFICE 1642 1C-100
SPS CHIEF OFFICE 1641 1C-100A
MANUAL EQUIPMENT WASH 1630 1C-107D
1629 STAFF LOUNGE 1629 1C-105B
TOILET 1626 1C-105A
STAFF LOCKERS 1625 1C-105
TOILET 1628 1C-106A
1C-107B
1C-106
HAC 16H5
STAFF LOCKERS 1627
SOILED RECEIVING/ DECONTAM 1635 1C-107A
SPS PREPARATION 1639 1C-104B
SPD STERILE SUPPLY STOR.&DIST. 1640 1C-104
1636
CART WASH 1637 1C-107C
ELEV P26
ELEV P27
ELECT. ROOM 16E3 1C-108A
ELEVATOR MACHINE ROOM 1607 1C-108
SACRISTY 1605 1D-109C
HAC 16H4 1D-100A
TELEPHONE ALCOVE 1622 1D-100
1616
TOILET 1620 1D-102
CART STAGING AREA 1640 1C-104A
SECURED ITEMS 1641 1C-104E
CHAPEL 1603 1D-109B
STARBUCKS AREA 1615 1D-104
CHAPLAIN OFFICE 1614 1D-105
CHAPLAIN CONF. ROOM 1613 1D-106
WHEELCHAIR WASH 1612 1D-107
STAIR 13 ST-13
ESCORT WAITING ROOM 1611 1D-108
1D-108A
FIRE COMMAND CENTER 1608
SECRETARY OFFICE 1606 1D-109A
VESTIB 1602 1D-109
BLESSED SACRAMENT 1604 1D-109D
PATIO
LOBBY
LOBBY
LOBBY
LOBBY
ENTRANCE CORRIDOR TO BLDG 30, 11A, 11B, 1
EAST WARD
SITE PLAN
GARAGE
11A
11B
30
40
6
1
N
BUILDING 40
1-st FLOOR
EAST WARD
(REVISION : 08-08-08)
0 5' 10' 20' 30'
DRAWING SCALE: 1/20"=1'-0"
LEGEND
PATIENT ROOM 1673 V.A. ROOM NUMBER SYSTEM
1A-117 S.O.M. DESIGN ROOM NUMBER SYSTEM
DRAWING 2 OF 20

BUILDING 40
1-st FLOOR
WEST WARD

(REVISION : 08–08–08)

LEGEND

PATIENT ROOM 1673 — V.A. ROOM NUMBER SYSTEM

1A-117 — S.O.M. ROOM NUMBER SYSTEM

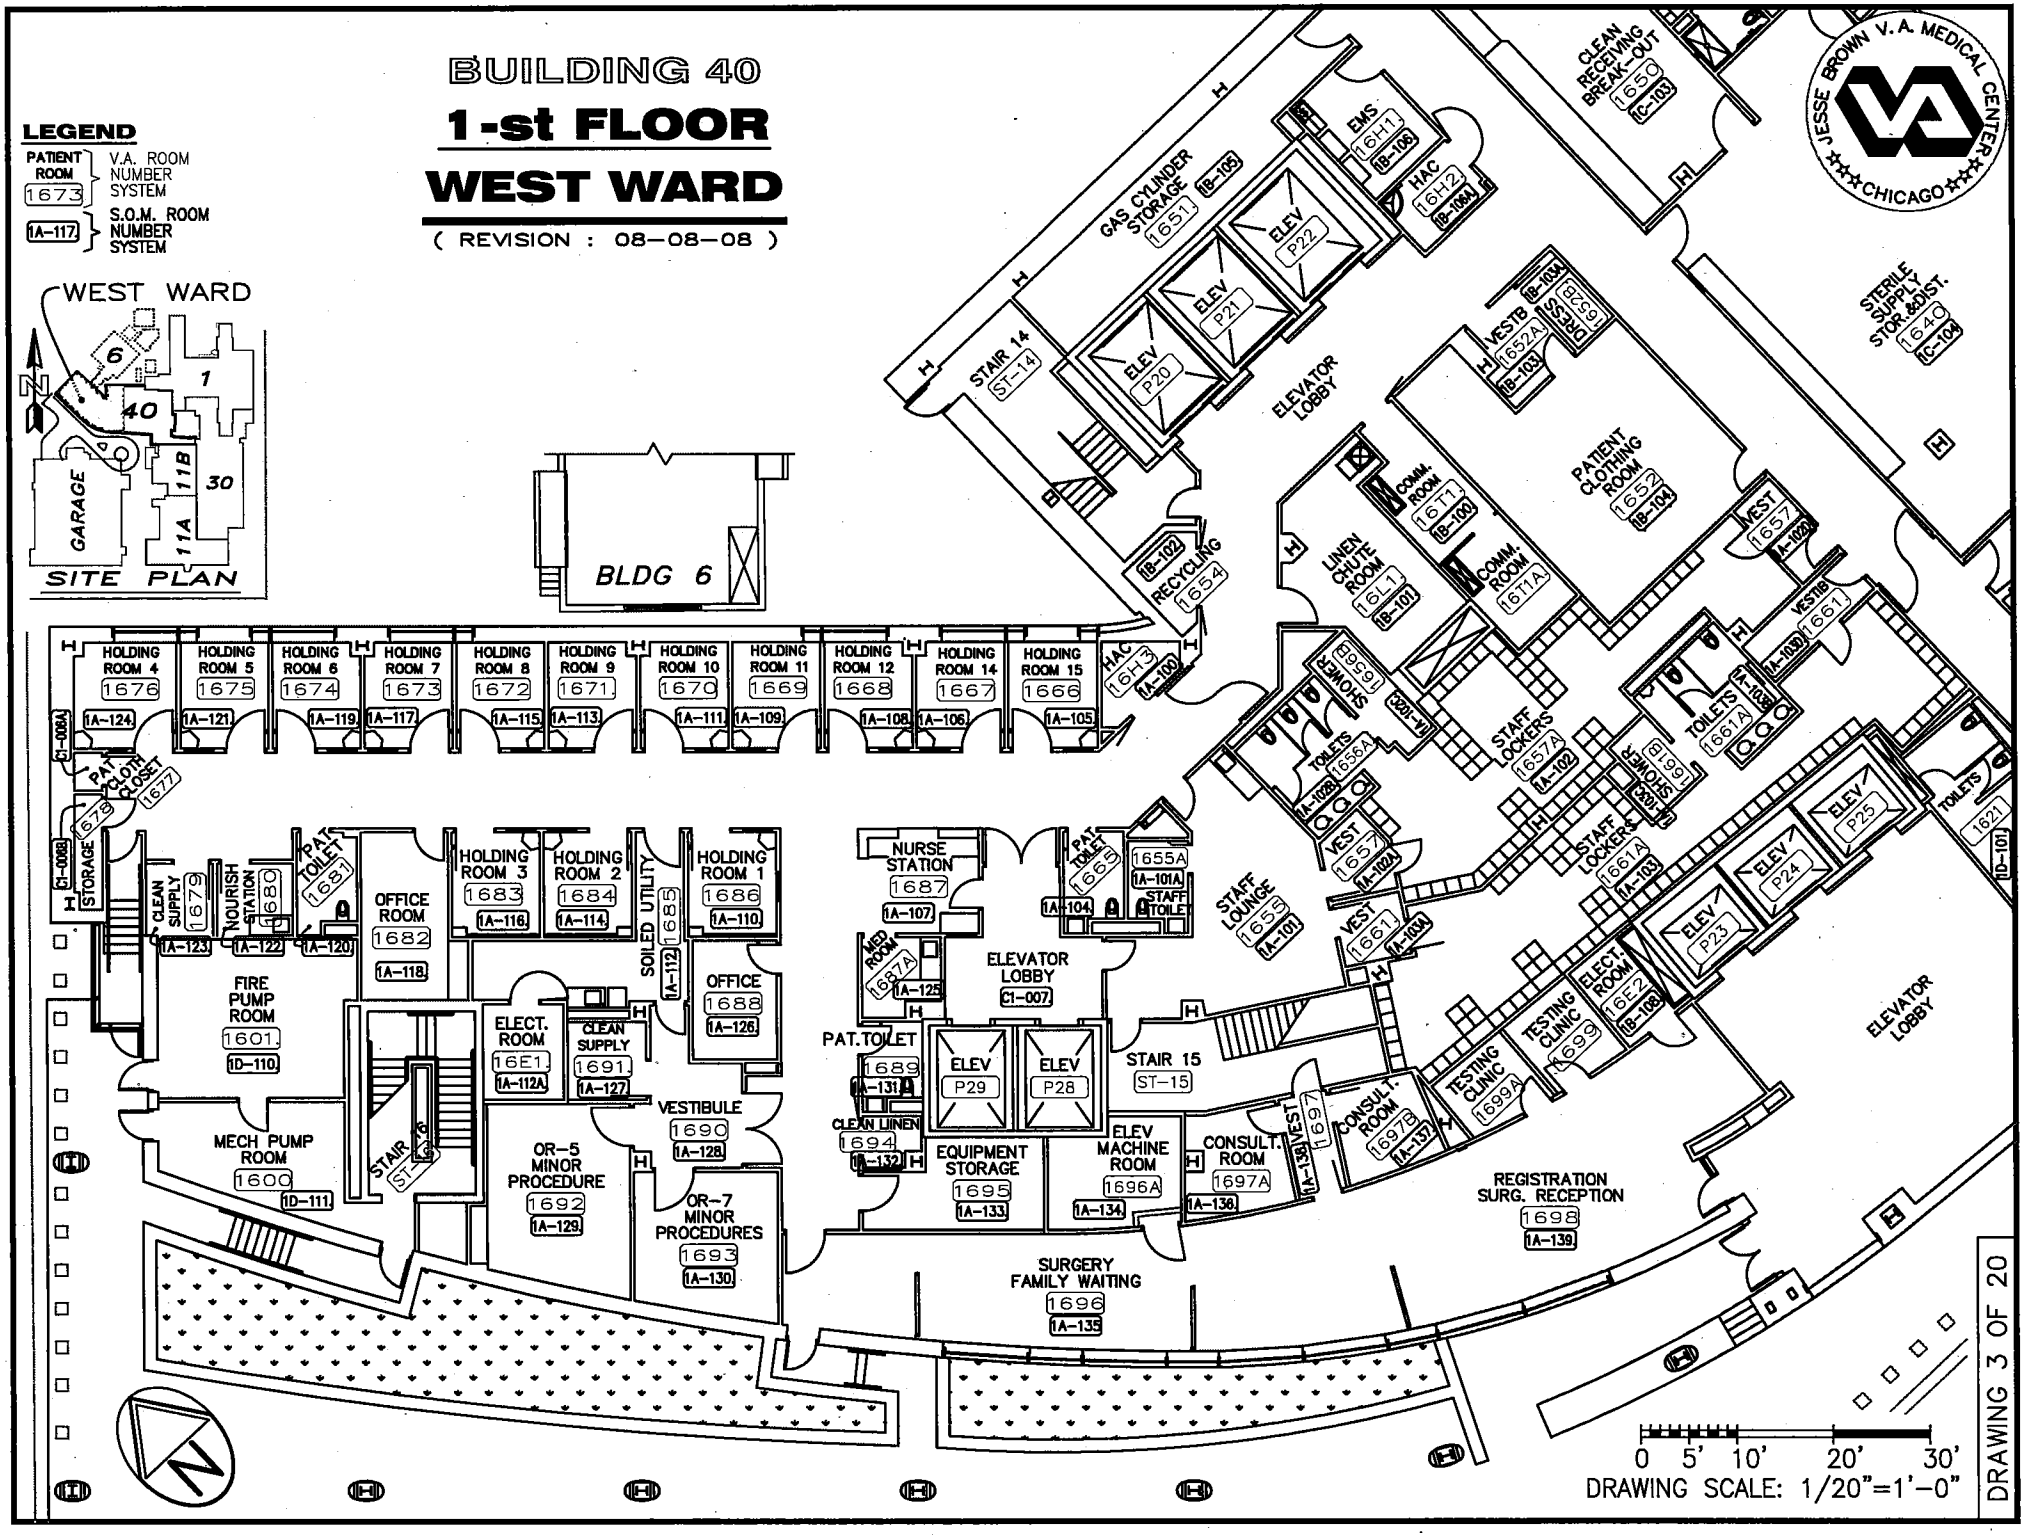

DRAWING 3 OF 20

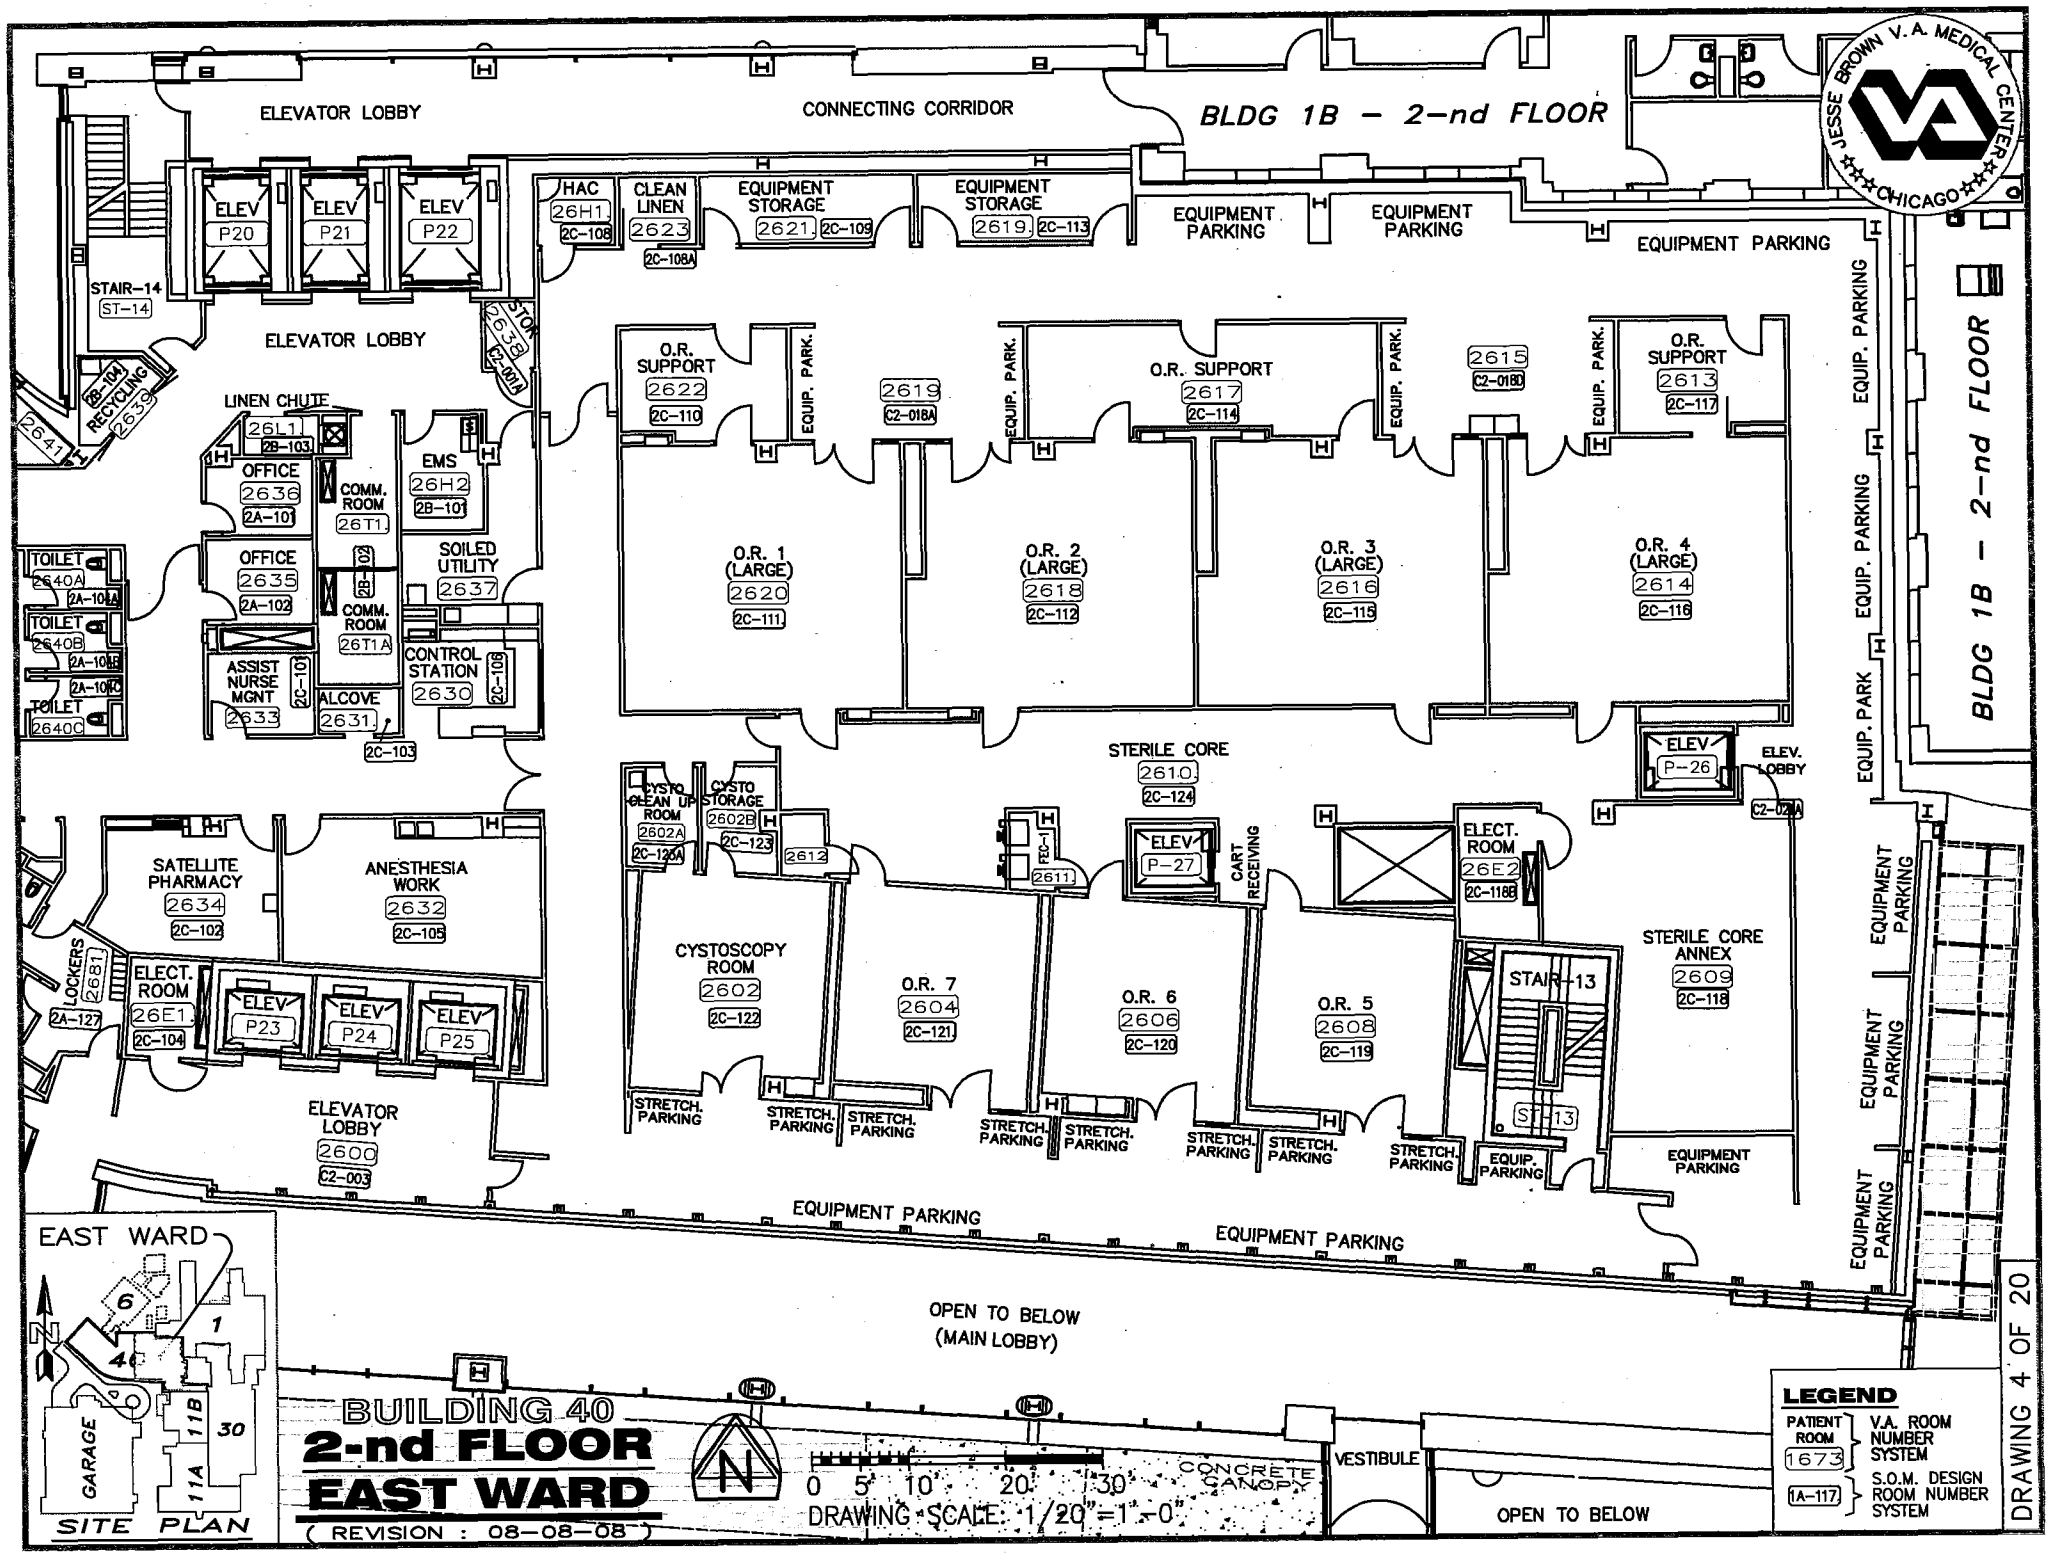
BLDG 1B – 2-nd FLOOR
JESSE BROWN V.A. MEDICAL CENTER
CHICAGO
ELEVATOR LOBBY
CONNECTING CORRIDOR
ELEV P20
ELEV P21
ELEV P22
HAC 26H1 2C-108
CLEAN LINEN 2623 2C-108A
EQUIPMENT STORAGE 2621 2C-109
EQUIPMENT STORAGE 2619 2C-113
EQUIPMENT PARKING
STAIR-14 ST-14
ELEVATOR LOBBY
STOR 2639 C2-001A
2B-104 RECYCLING 2639
2641
LINEN CHUTE
26L1 2B-103
OFFICE 2636 2A-101
COMM. ROOM 26T1
EMS 26H2 2B-101
TOILET 2640A 2A-101A
TOILET 2640B 2A-101B
TOILET 2640C 2A-101C
OFFICE 2635 2A-102
2B-102
COMM. ROOM 26T1A
SOILED UTILITY 2637
ASSIST NURSE MGNT 2633 2C-101
ALCOVE 2631
CONTROL STATION 2630 2C-106
2C-103
O.R. SUPPORT 2622 2C-110
EQUIP. PARK.
2619 C2-018A
O.R. SUPPORT 2617 2C-114
2615 C2-018C
O.R. SUPPORT 2613 2C-117
O.R. 1 (LARGE) 2620 2C-111
O.R. 2 (LARGE) 2618 2C-112
O.R. 3 (LARGE) 2616 2C-115
O.R. 4 (LARGE) 2614 2C-116
EQUIP. PARKING
EQUIP. PARK
STERILE CORE 2610 2C-124
ELEV P-26
ELEV. LOBBY
C2-020A
CYSTO CLEAN UP ROOM 2602A 2C-126A
CYSTO STORAGE 2602B 2C-123
2612
FEC-1 2611
ELEV P-27
CART RECEIVING
ELECT. ROOM 26E2 2C-118B
SATELLITE PHARMACY 2634 2C-102
ANESTHESIA WORK 2632 2C-105
LOCKERS 2681
2A-127
ELECT. ROOM 26E1 2C-104
ELEV P23
ELEV P24
ELEV P25
CYSTOSCOPY ROOM 2602 2C-122
O.R. 7 2604 2C-121
O.R. 6 2606 2C-120
O.R. 5 2608 2C-119
STAIR-13
ST-13
STERILE CORE ANNEX 2609 2C-118
STRETCH. PARKING
EQUIP. PARKING
EQUIPMENT PARKING
ELEVATOR LOBBY 2600 C2-003
OPEN TO BELOW (MAIN LOBBY)
EAST WARD
SITE PLAN
GARAGE
11A
11B
30
BUILDING 40
2-nd FLOOR
EAST WARD
(REVISION : 08-08-08)
0 5' 10' 20' 30'
DRAWING SCALE: 1/20"=1'-0"
CONCRETE CANOPY
VESTIBULE
OPEN TO BELOW
LEGEND
PATIENT ROOM 1673 V.A. ROOM NUMBER SYSTEM
1A-117 S.O.M. DESIGN ROOM NUMBER SYSTEM
DRAWING 4 OF 20

BUILDING 40

2-nd FLOOR

WEST WARD

(REVISION : 08–08–08)

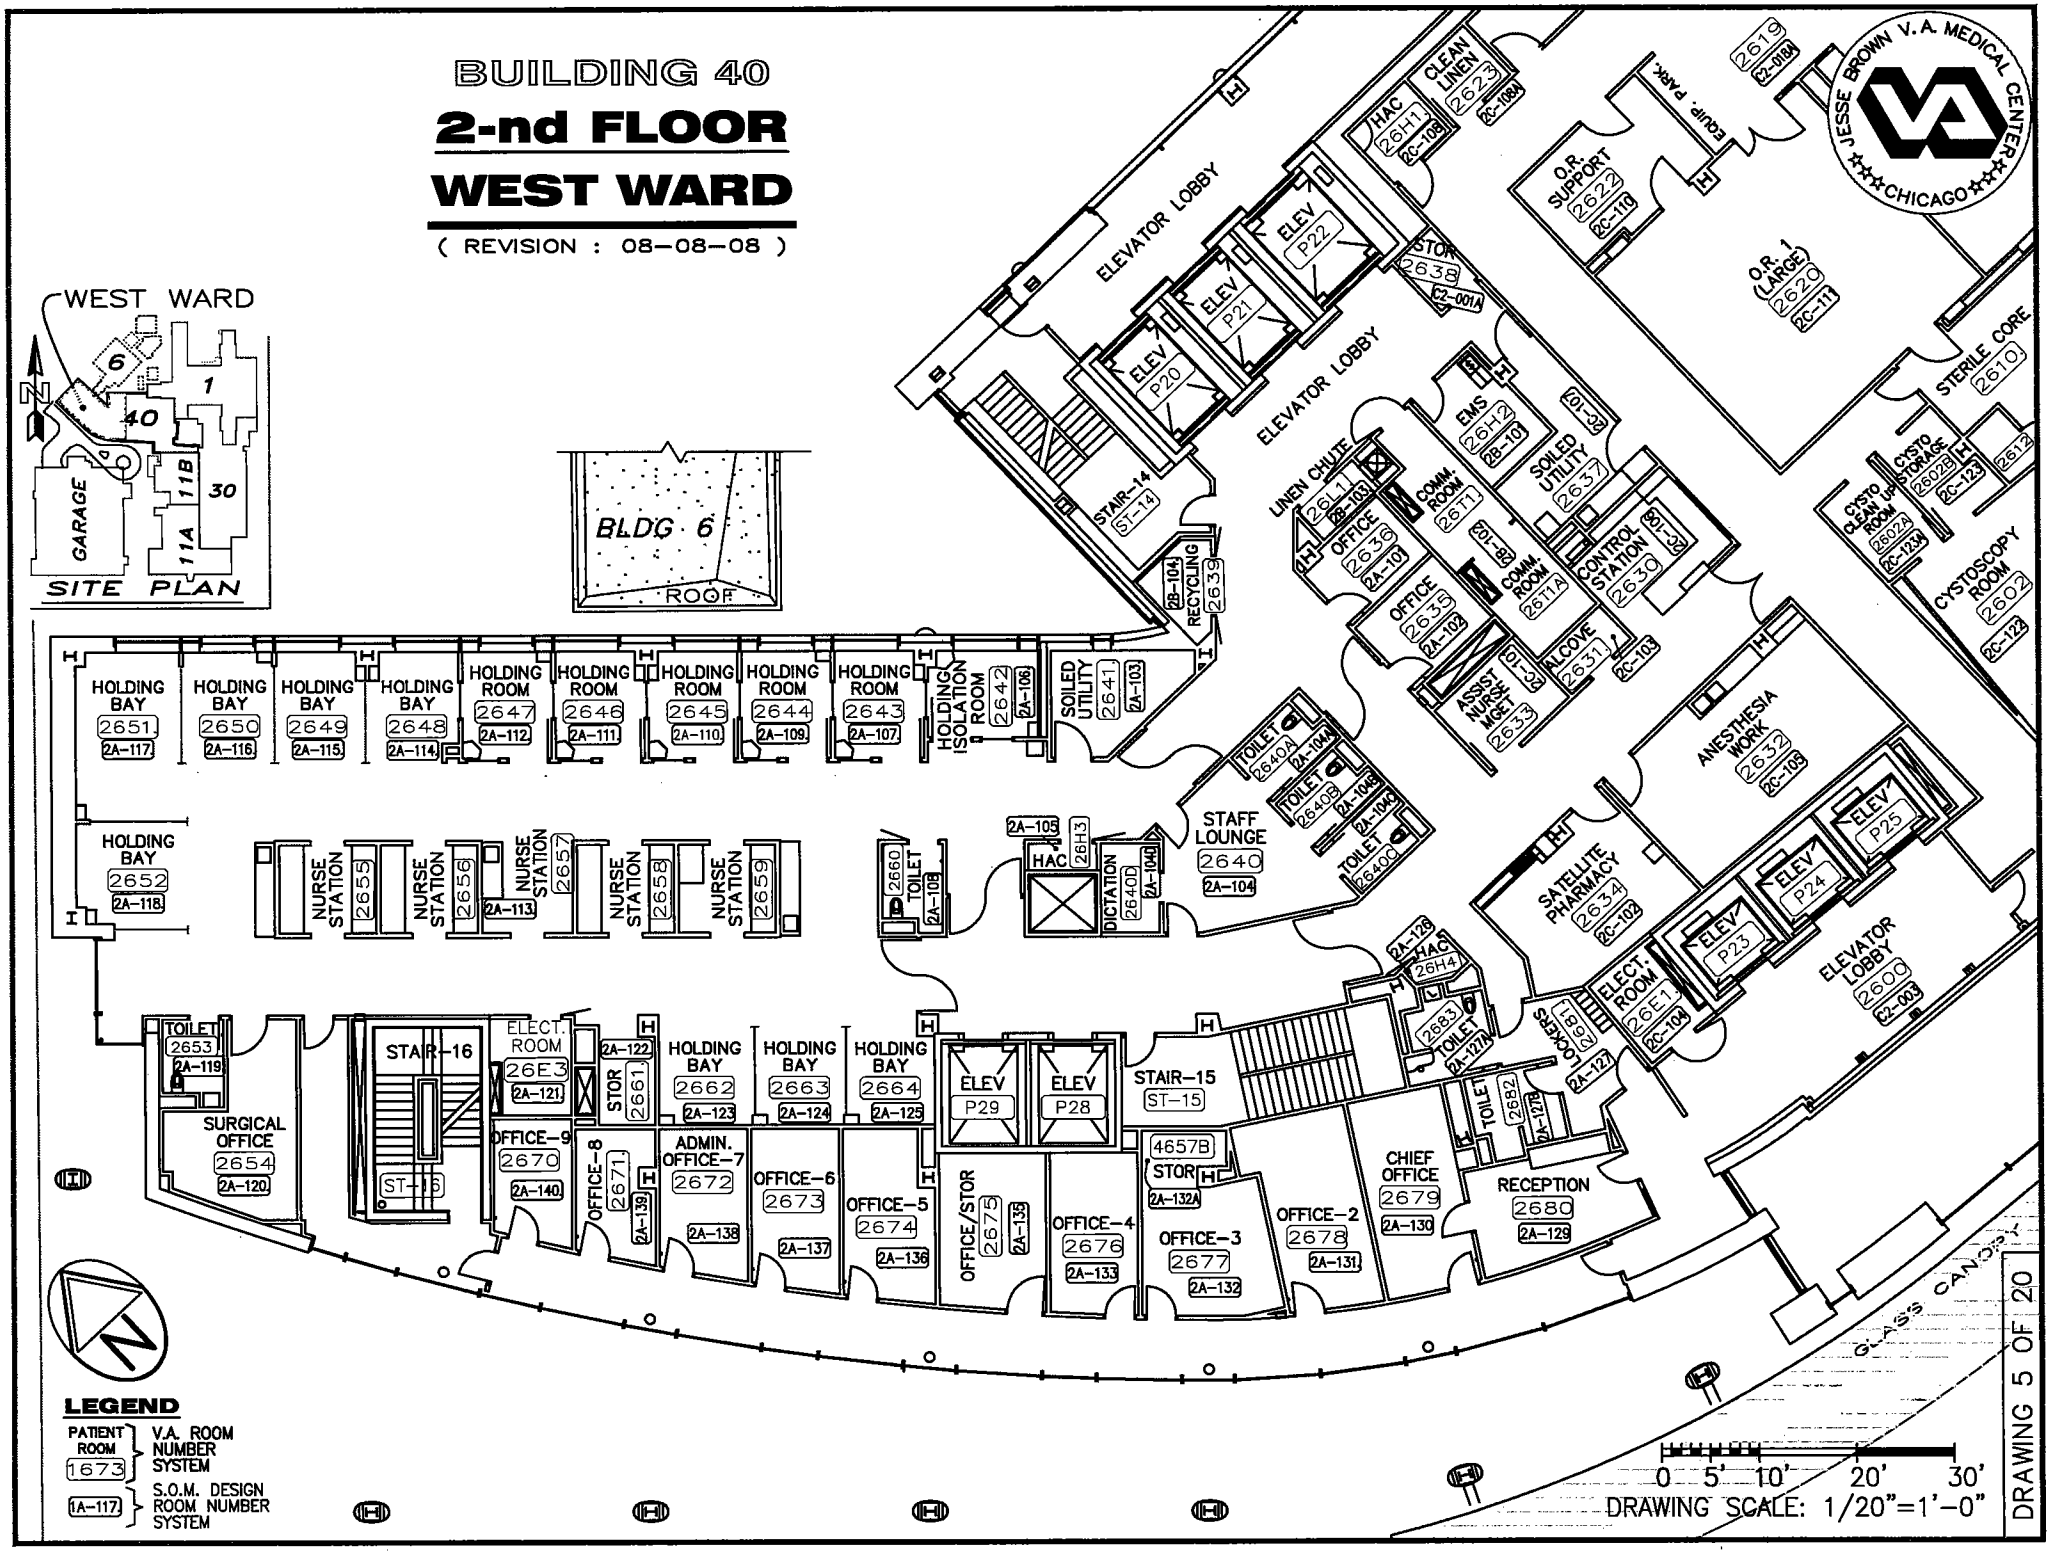

DRAWING 5 OF 20

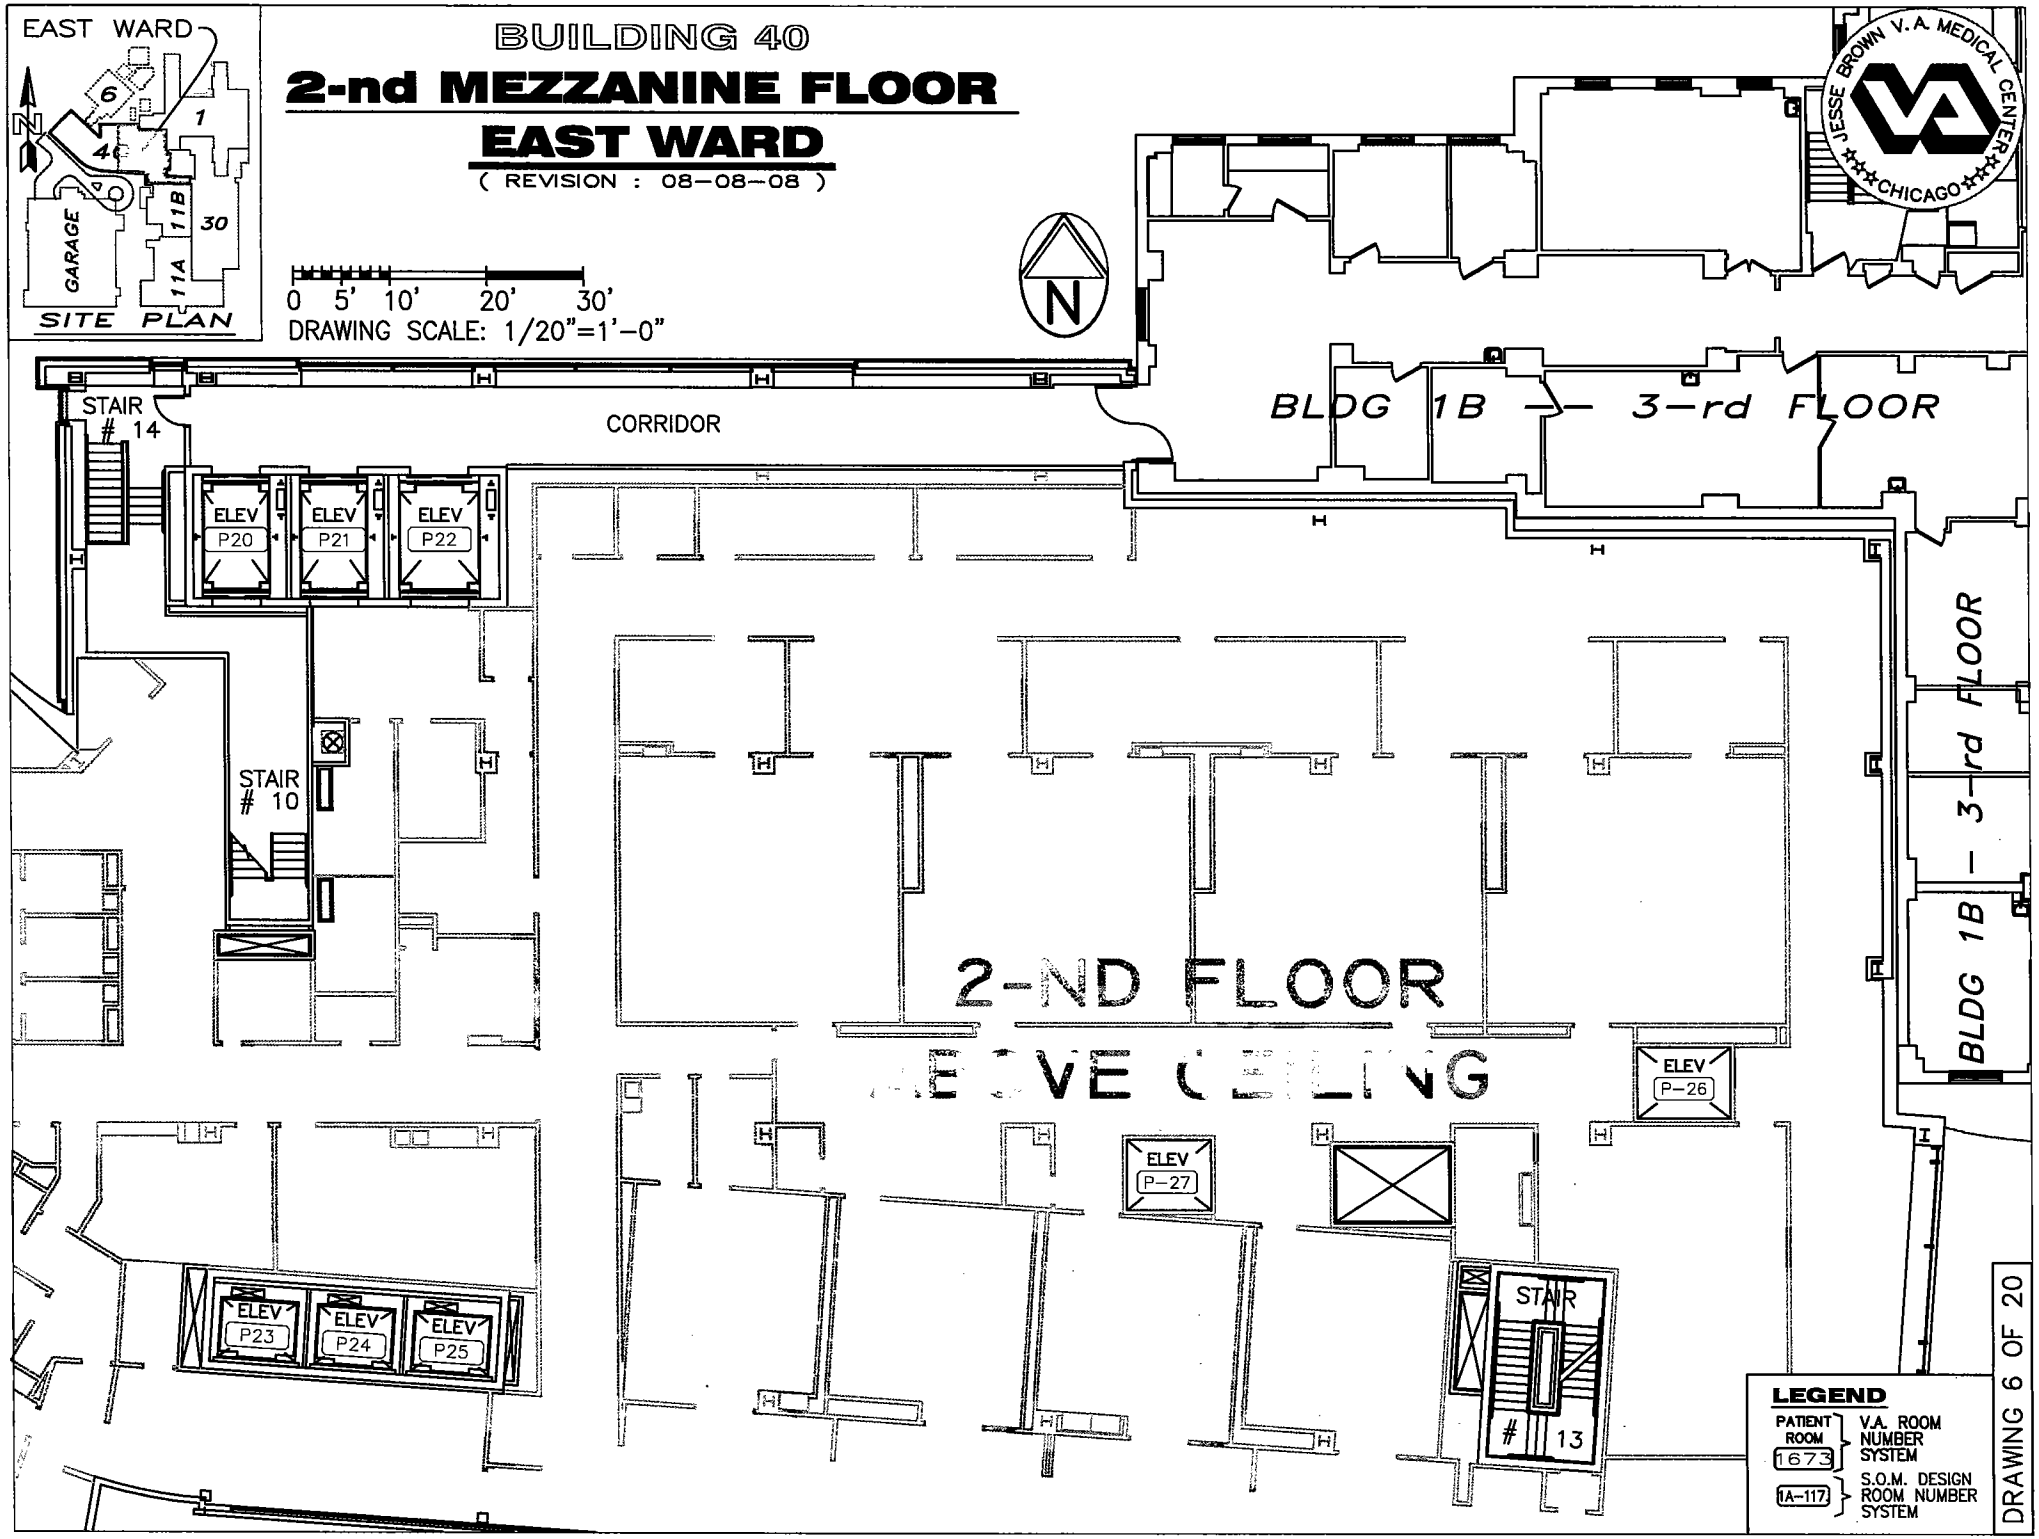
EAST WARD
6
1
4
GARAGE
11B
30
11A
SITE PLAN
BUILDING 40
2-nd MEZZANINE FLOOR
EAST WARD
(REVISION : 08-08-08)
0 5' 10' 20' 30'
DRAWING SCALE: 1/20"=1'-0"
N
JESSE BROWN V.A. MEDICAL CENTER
CHICAGO
STAIR # 14
CORRIDOR
BLDG 1B — 3-rd FLOOR
ELEV P20
ELEV P21
ELEV P22
STAIR # 10
2-ND FLOOR
ELEV P-26
ELEV P-27
ELEV P23
ELEV P24
ELEV P25
STAIR
13
LEGEND
PATIENT ROOM
1673
V.A. ROOM NUMBER SYSTEM
1A-117
S.O.M. DESIGN ROOM NUMBER SYSTEM
DRAWING 6 OF 20

BUILDING 40 — 3-rd FLOOR — EAST WARD

(REVISION : 08–08–08)

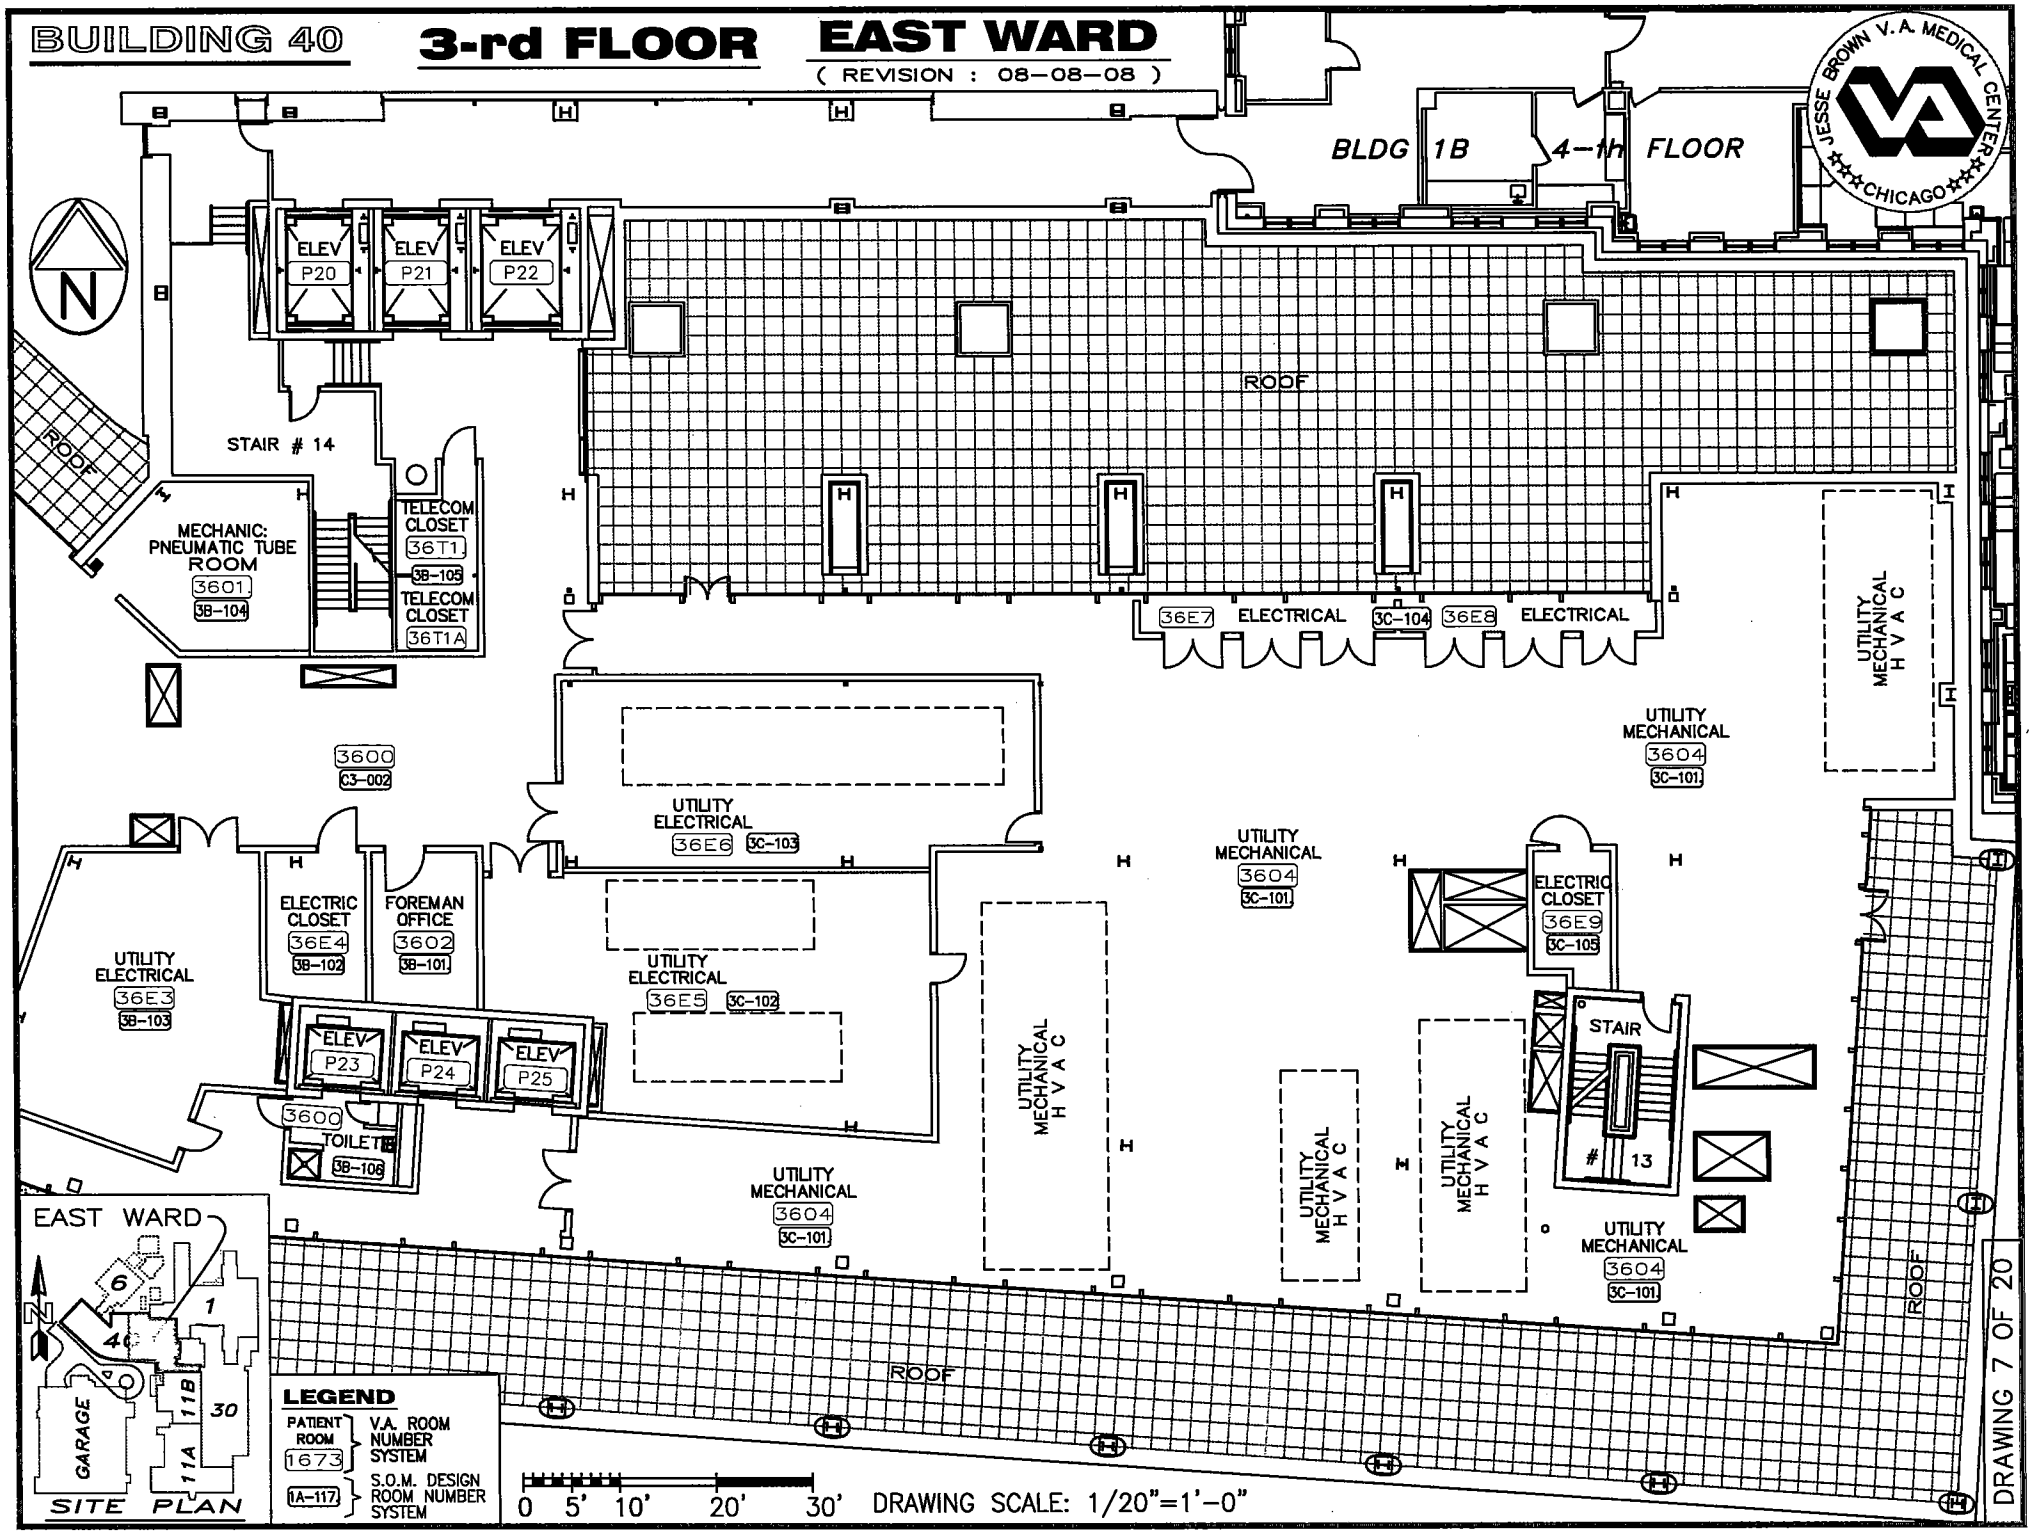

BUILDING 40

3-rd FLOOR

WEST WARD

(REVISION : 08–08–08)

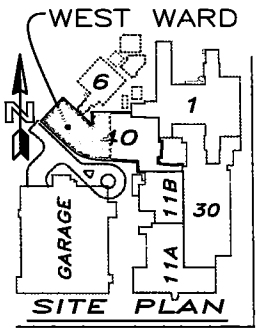

LEGEND

PATIENT ROOM 1673 } V.A. ROOM NUMBER SYSTEM

1A-117 } S.O.M. DESIGN ROOM NUMBER SYSTEM

JESSE BROWN V.A. MEDICAL CENTER ★★★CHICAGO★★★

ROOF

ELEV P20

ELEV P21

ELEV P22

STAIR # 14

TELECOM CLOSET 36T1 3B-109

TELECOM CLOSET 36T1A

MECHANIC: PNEUMATIC TUBE ROOM 3601 3B-104

UTILITY MECHANICAL 3604 3C-101

UTILITY ELECTRICAL 36E6 3C-103

UTILITY ELECTRICAL 36E5 3C-102

3600 3C-102

3B-101

ELECTRIC CLOSET 36E4

ELEV P23

ELEV P24

ELEV P25

3600 TOILET 3B-106

UTILITY ELECTRICAL 36E3 3B-103

UTILITY MECHAN

UTILITY MECHAN

UTILITY MECHAN

UTILITY MECHAN

UTILITY MECHANIC

UTILITY MECHANIC

UTILITY MECHANIC

UTILITY MECHANIC

UTILITY MECHANICAL 3605 3A-101

UTILITY VARIED MECHANICAL

UTILITY VARIED MECHANICAL

ELECTRIC CLOSET 36E1 3A-102

ELECTRIC CLOSET 36E2 3A-103

UTILITY MECHANICAL 3605 3A-101

UTILITY MECHANICAL H V A C

UTILITY–MECHANICAL REVERSE–OSMOSIS–ROOM 3603 3A-104

UTILITY MECHANICAL H V A C

UTILITY MECHANICAL H V A C

UTILITY MECHANICAL 3605 3A-101

UTILITY MECHANICAL H V A C

ROOF

0 5' 10' 20' 30'

DRAWING SCALE: 1/20"=1'–0"

DRAWING 8 OF 20

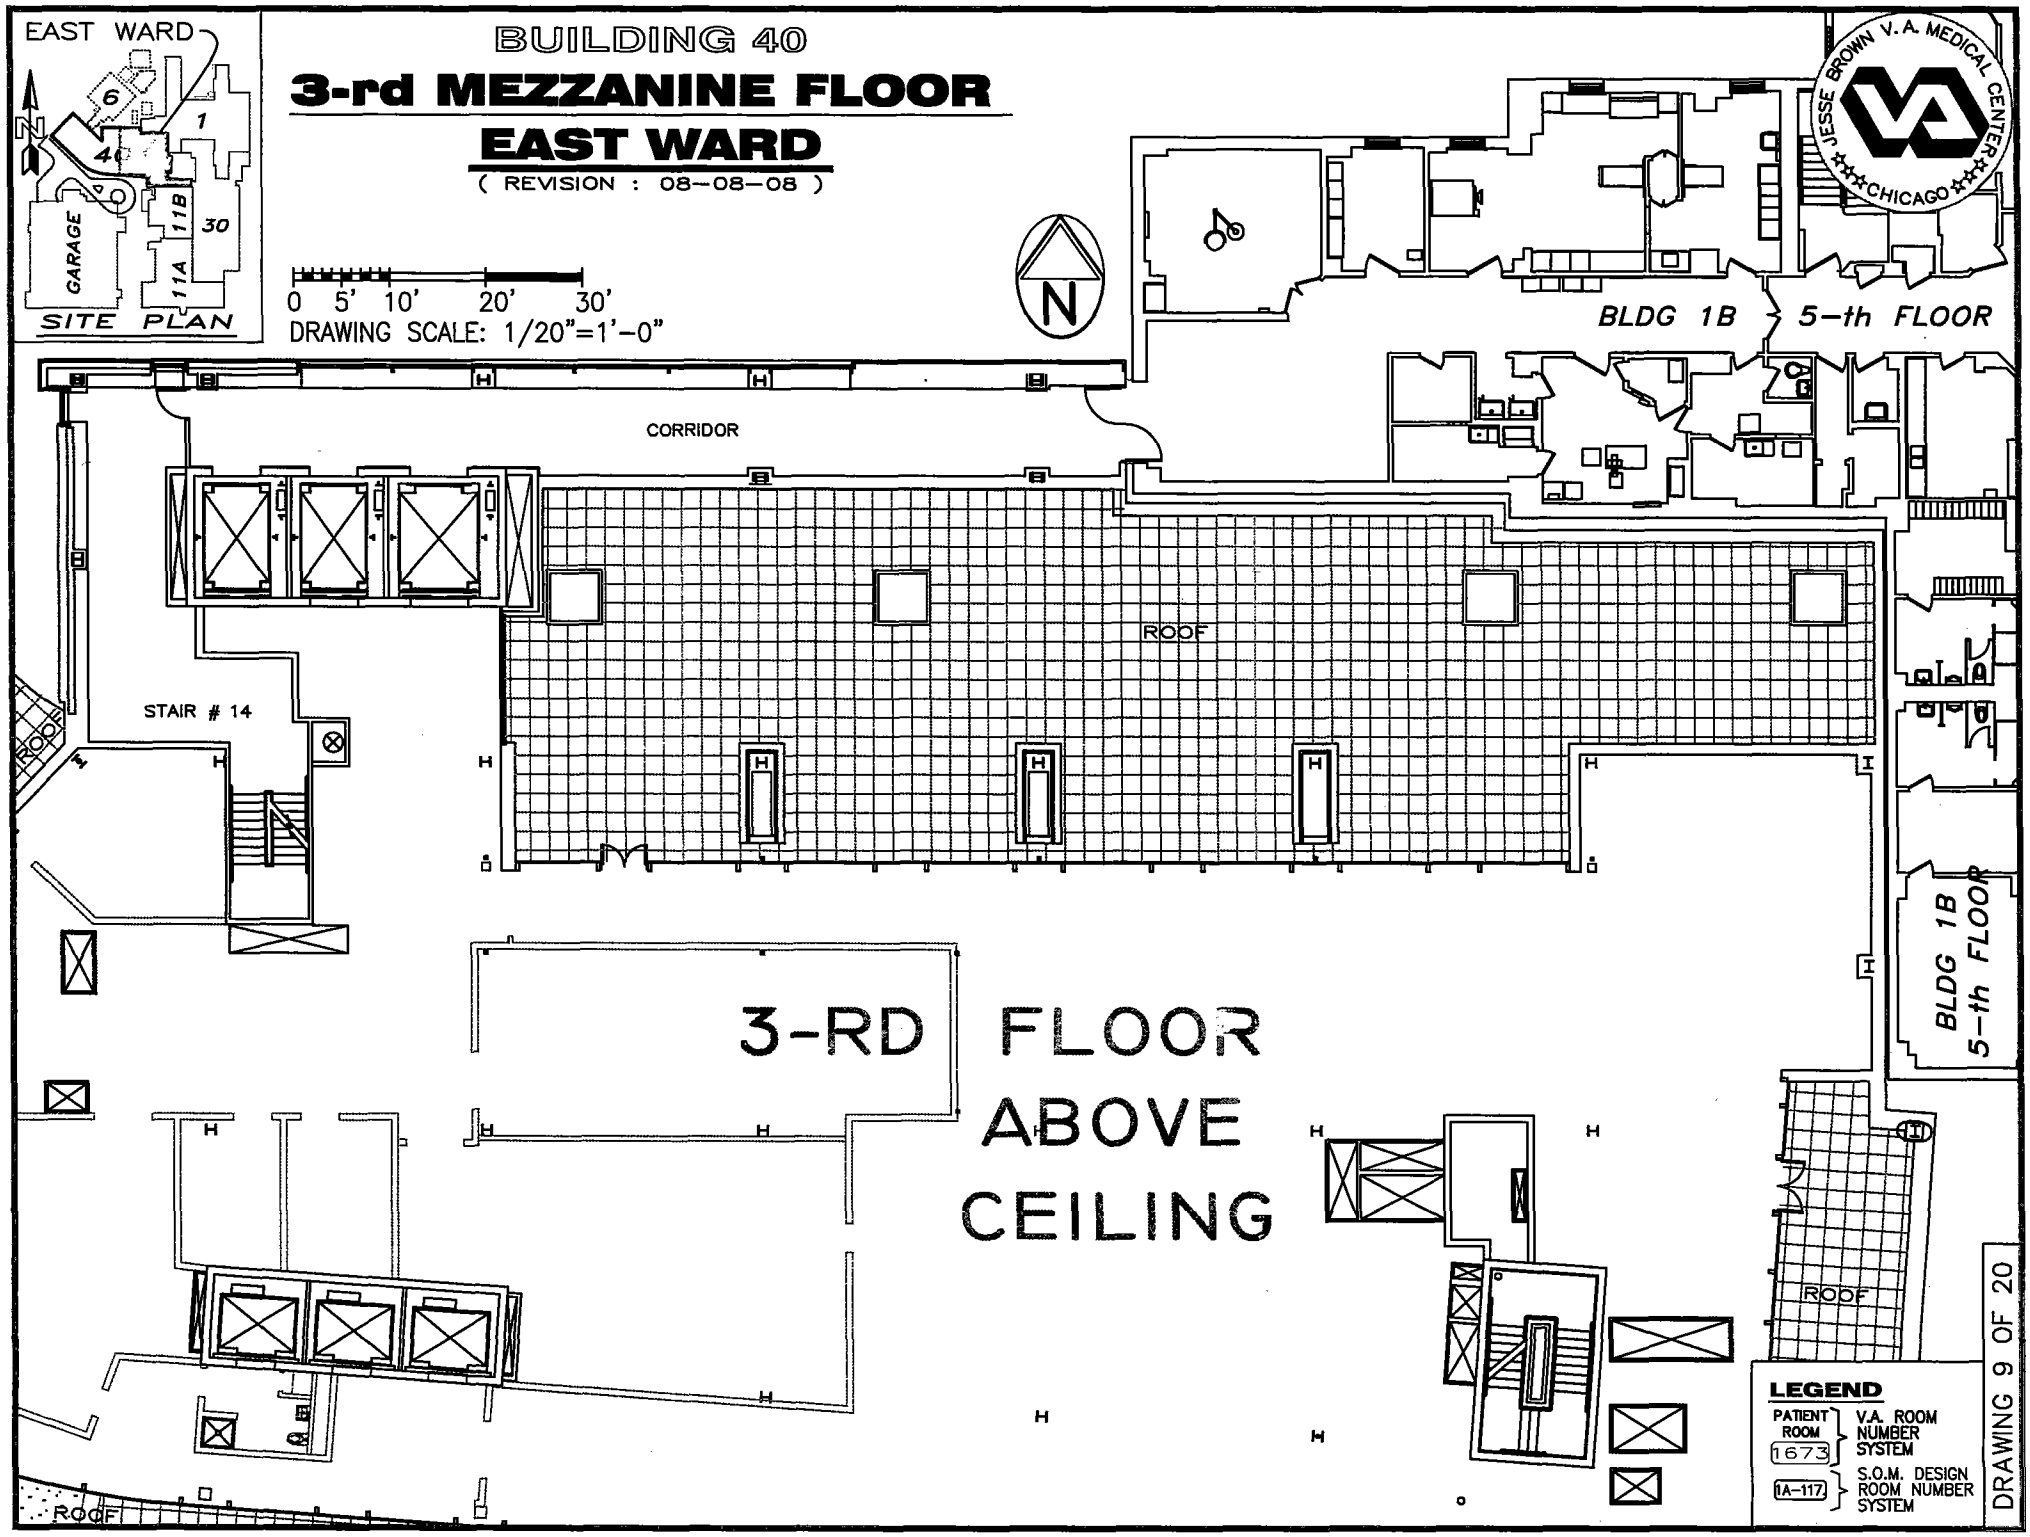
EAST WARD
6
1
40
GARAGE
11B
30
11A
SITE PLAN
BUILDING 40
3-rd MEZZANINE FLOOR
EAST WARD
(REVISION : 08-08-08)
0 5' 10' 20' 30'
DRAWING SCALE: 1/20"=1'-0"
N
JESSE BROWN V.A. MEDICAL CENTER
CHICAGO
BLDG 1B 5-th FLOOR
CORRIDOR
ROOF
STAIR # 14
ROOF
BLDG 1B 5-th FLOOR
3-RD FLOOR ABOVE CEILING
ROOF
ROOF
LEGEND
PATIENT ROOM 1673 V.A. ROOM NUMBER SYSTEM
1A-117 S.O.M. DESIGN ROOM NUMBER SYSTEM
DRAWING 9 OF 20

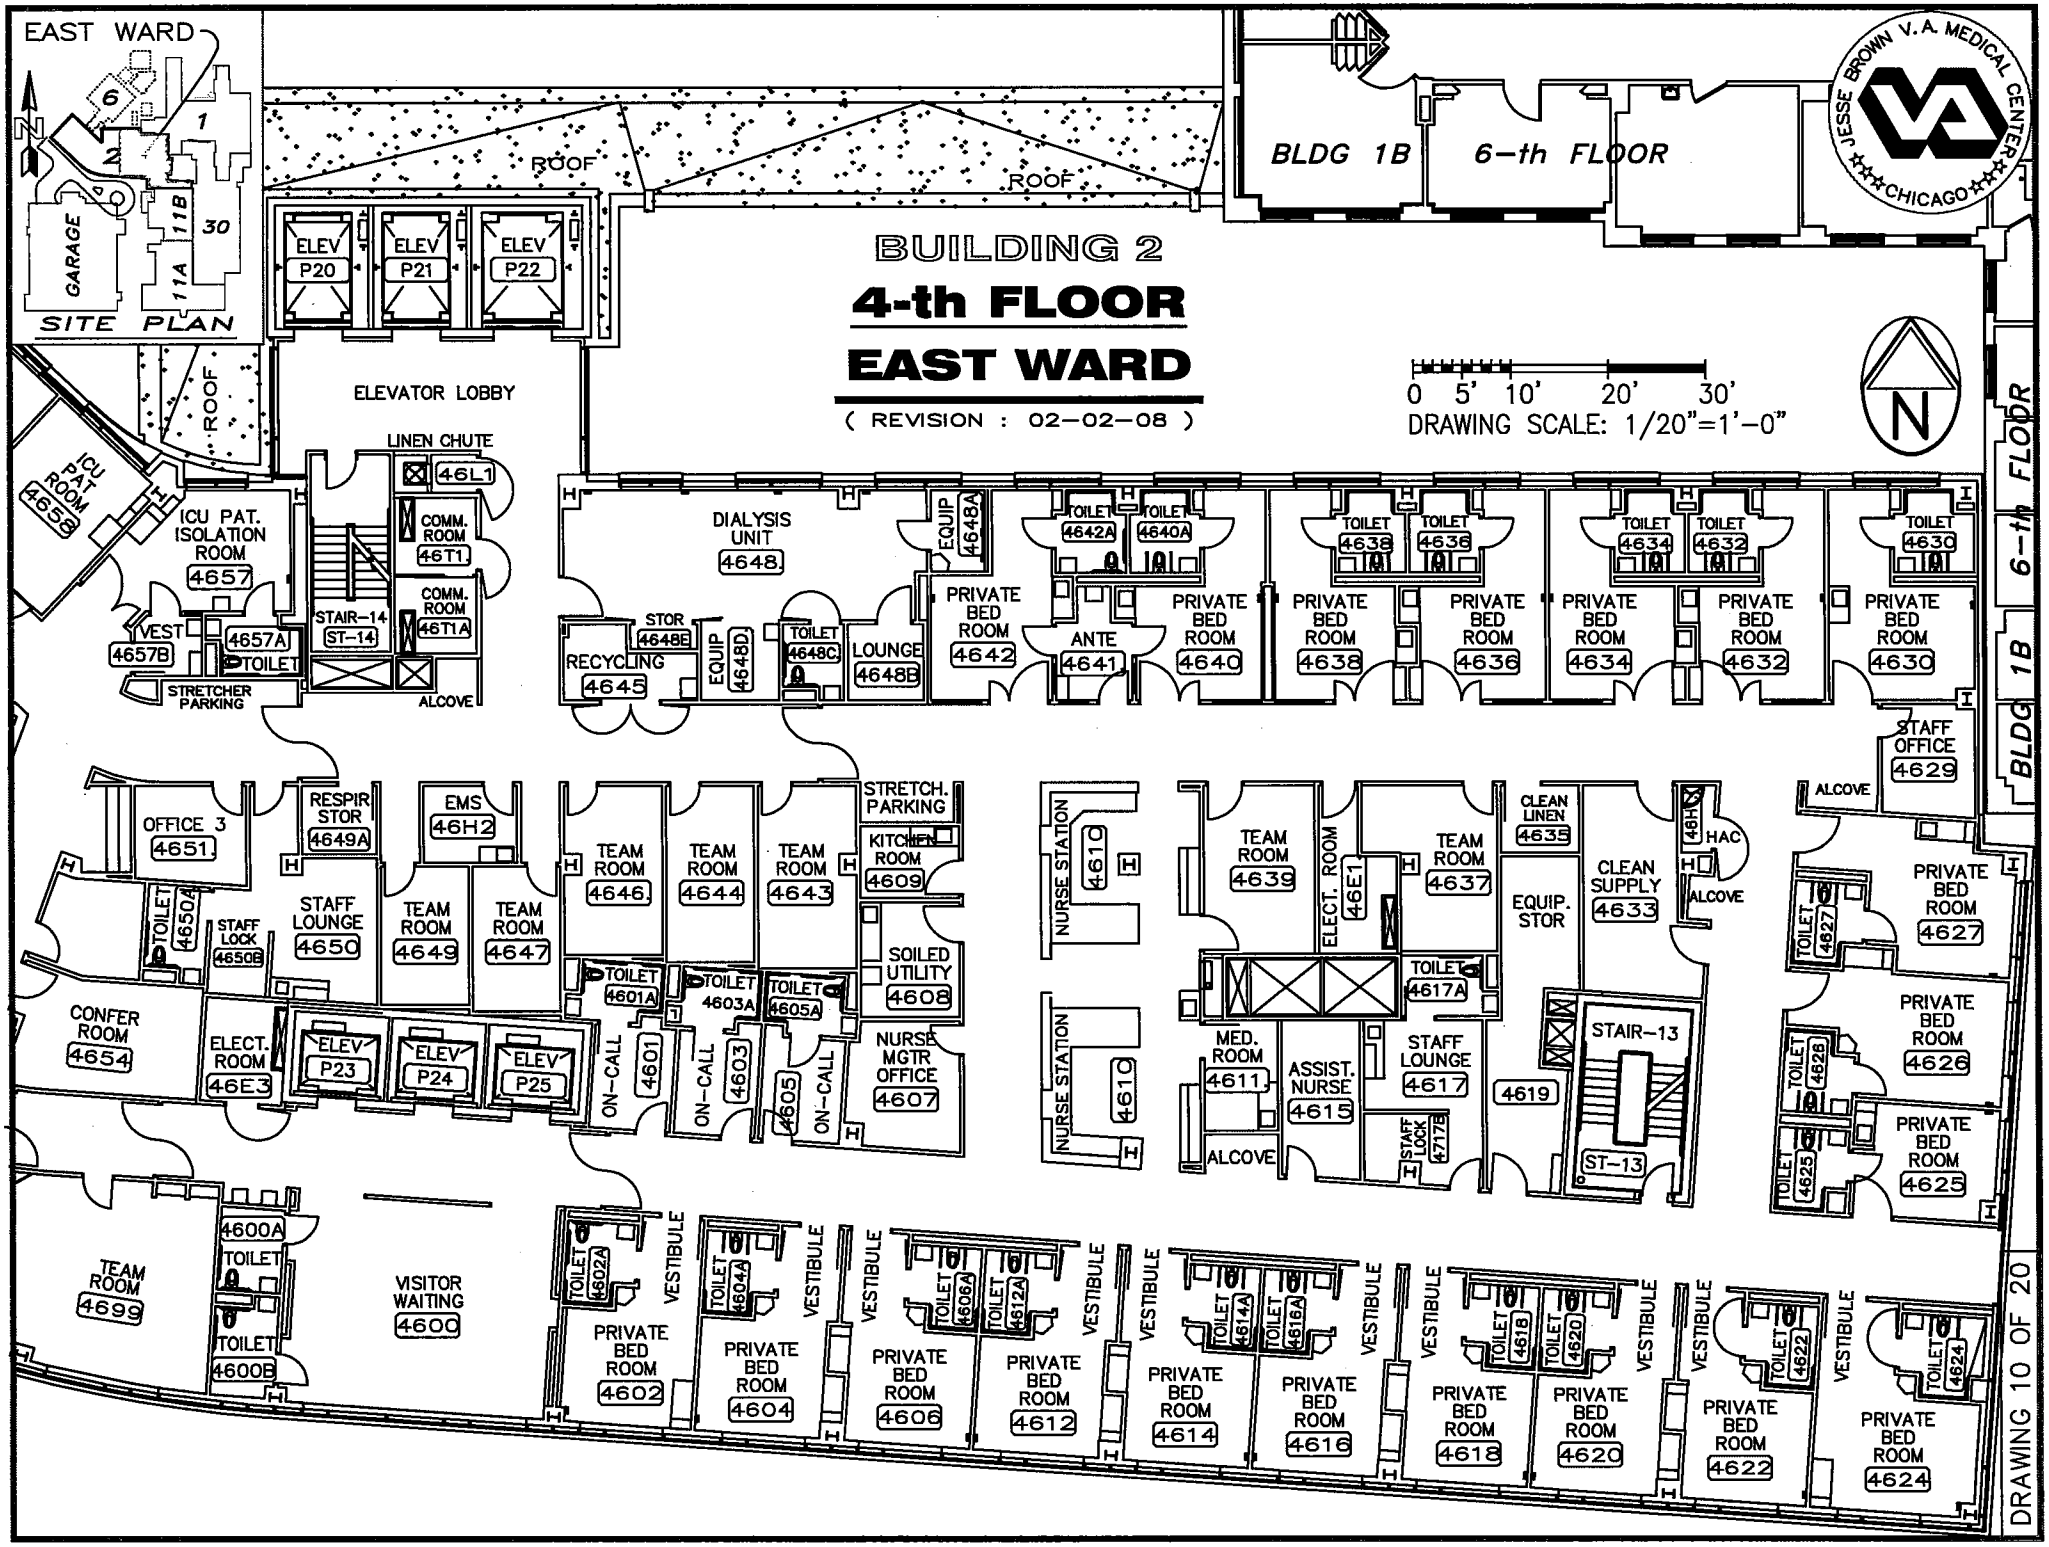
EAST WARD
SITE PLAN
GARAGE
BUILDING 2
4-th FLOOR
EAST WARD
(REVISION : 02-02-08)
DRAWING SCALE: 1/20"=1'-0"
BLDG 1B 6-th FLOOR
JESSE BROWN V.A. MEDICAL CENTER CHICAGO
ROOF
ELEVATOR LOBBY
LINEN CHUTE
ICU PAT ROOM 4658
ICU PAT. ISOLATION ROOM 4657
VEST 4657B
4657A
TOILET
STRETCHER PARKING
STAIR-14 ST-14
COMM. ROOM 46T1
COMM. ROOM 46T1A
ALCOVE
DIALYSIS UNIT 4648
EQUIP 4648A
STOR 4648E
RECYCLING 4645
EQUIP 4648D
TOILET 4648C
LOUNGE 4648B
PRIVATE BED ROOM 4642
ANTE 4641
PRIVATE BED ROOM 4640
PRIVATE BED ROOM 4638
PRIVATE BED ROOM 4636
PRIVATE BED ROOM 4634
PRIVATE BED ROOM 4632
PRIVATE BED ROOM 4630
STAFF OFFICE 4629
OFFICE 3 4651
RESPIR STOR 4649A
EMS 46H2
STAFF LOCK 4650B
STAFF LOUNGE 4650
TEAM ROOM 4649
TEAM ROOM 4647
TEAM ROOM 4646
TEAM ROOM 4644
TEAM ROOM 4643
STRETCH. PARKING
KITCHEN ROOM 4609
SOILED UTILITY 4608
NURSE MGTR OFFICE 4607
CONFER ROOM 4654
ELECT. ROOM 46E3
ELEV P23
ELEV P24
ELEV P25
ON-CALL 4601
ON-CALL 4603
ON-CALL 4605
NURSE STATION 4610
TEAM ROOM 4639
ELECT. ROOM 46E1
TEAM ROOM 4637
CLEAN LINEN 4635
CLEAN SUPPLY 4633
EQUIP. STOR
HAC
MED. ROOM 4611
ASSIST. NURSE 4615
STAFF LOUNGE 4617
STAFF LOCK 4717B
STAIR-13 ST-13
4619
PRIVATE BED ROOM 4627
PRIVATE BED ROOM 4626
PRIVATE BED ROOM 4625
TEAM ROOM 4699
4600A
TOILET
4600B
VISITOR WAITING 4600
VESTIBULE
PRIVATE BED ROOM 4602
PRIVATE BED ROOM 4604
PRIVATE BED ROOM 4606
PRIVATE BED ROOM 4612
PRIVATE BED ROOM 4614
PRIVATE BED ROOM 4616
PRIVATE BED ROOM 4618
PRIVATE BED ROOM 4620
PRIVATE BED ROOM 4622
PRIVATE BED ROOM 4624
DRAWING 10 OF 20

BUILDING 40

4-th FLOOR

WEST WARD

(REVISION : 08-08-08)

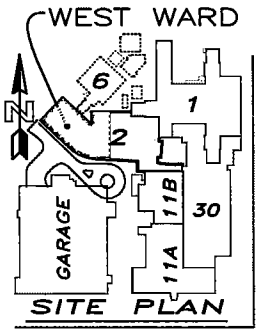

LEGEND

PATIENT ROOM 1673 } V.A. ROOM NUMBER SYSTEM

1A-117 } S.O.M. DESIGN ROOM NUMBER SYSTEM

JESSE BROWN V.A. MEDICAL CENTER CHICAGO

ROOF
ELEV P20
ELEV P21
ELEV P22
ELEVATOR LOBBY
UNEN CHUTE
COMM. ROOM 46T1
4B-103
COMM. ROOM 46T1A
STAIR-14 ST-14
ICU PAT. ISOLATION ROOM 4657 4A-101A
TOILET 4657A 4A-101B
VESTI 4657B 4A-101
STRETCHER PARKING
DIALYSIS UNIT 4648 4B-113
4648A 4B-113A
TOILET 4648C 4B-113A
EQUIP 4648B 4B-113B
4642 4C-101
STOR 4648D 4B-113C
EQUIP 4648D 4B-113D
RECY-CLING 4645 4B-106
STRETCH-PARKING
NOURISH 4609 4C-104
TEAM ROOM 4643 4B-117
TEAM ROOM 4644 4B-111
TEAM ROOM 4646 4B-109
EMS 46H2 4B-102
TEAM ROOM 4647 4B-108A
TEAM ROOM 4649 4B-105
ON-CALL 4601 4B-108
4603 4B-110
STOR 4649A 4B-104
STAFF LOUNGE 4650 4A-100A
ELEV P25
ELEV P24
ELEV P23
PHYS WEIRING 4652 C4-009A
OFFICE 3 4651 4A-138
STAF LOCKER 4650B 4A-100B
TOILET 4650A 4A-100A
OFFICE 2 4653 4A-139
ELECT. ROOM 46E1 4B-107
CONFER ROOM 4654 4A-134
C4-009
VISITOR WAITING 4600 4B-118
4B-114
4600A
TOILET
TOILET 4600B 4B-119
TEAM ROOM 4699 4A-139
ICU PAT. ISOLATION ROOM 4698 4A-133A
ANTE-ROOM 4698A
TOILET 4698B 4A-133B
4A-133
ICU PAT ROOM 4672 4A-117
ICU PAT ROOM 4670 4A-115
ICU PAT ROOM 4668 4A-114
ICU PAT ROOM 4666 4A-113
ICU PAT ROOM 4664 4A-111
ICU PAT ROOM 4662 4A-108
ICU PAT ROOM 4660 4A-106
ICU PAT ROOM 4658 4A-103
OFFICE 1 4673 4A-116
ICU PAT ROOM 4674 4A-118
ICU PAT ROOM 4676 4A-119
ICU PAT ROOM 4678 4A-121
EQUIP STOR 4680 4A-120
ICU PAT ROOM 4682 4A-122
ICU PAT ROOM 4684 4A-124
ICU PAT ROOM 4686 4A-126
ICU PAT ROOM 4688 4A-129
ICU PAT ROOM 4692 4A-130
ICU PAT ROOM 4694 4A-131
ICU PAT ROOM 4696 4A-132
NURSE STATION
4665
NURSE STATION 4A-107
NURSE STATION 4A-125
4659
NURSE STATION
4675
NURSE STATION 4A-107A
EQUIP PARK
EQUIP STOR
STAIR-16 ST-16
ELECT. ROOM 46E3 4A-112
TOILET 4683 4A-123
EQUIP. STORAGE 4667 4A-119
HAC 46H3
STAFF WORK 4689 4A-105
ALCOVE
CLEAN LINEN 4787 4A-109
NURSE STATION 4A-128
4665
SOILED UTILITY 4690 4A-127
CLEAN SUPPLY 4691 4A-104
OFFICE 4 4661 4A-102
EQUIP. PARKING
CONSULT 4656 4A-137
CONSULTATION 4655 4A-135
4695 4A-128A
NURSE STATION
EQUIP PARK

0 5' 10' 20' 30'
DRAWING SCALE: 1/20"=1'-0"

DRAWING 11 OF 20

BUILDING 40 — 5-th FLOOR — EAST WARD

(REVISION : 08-08-08)

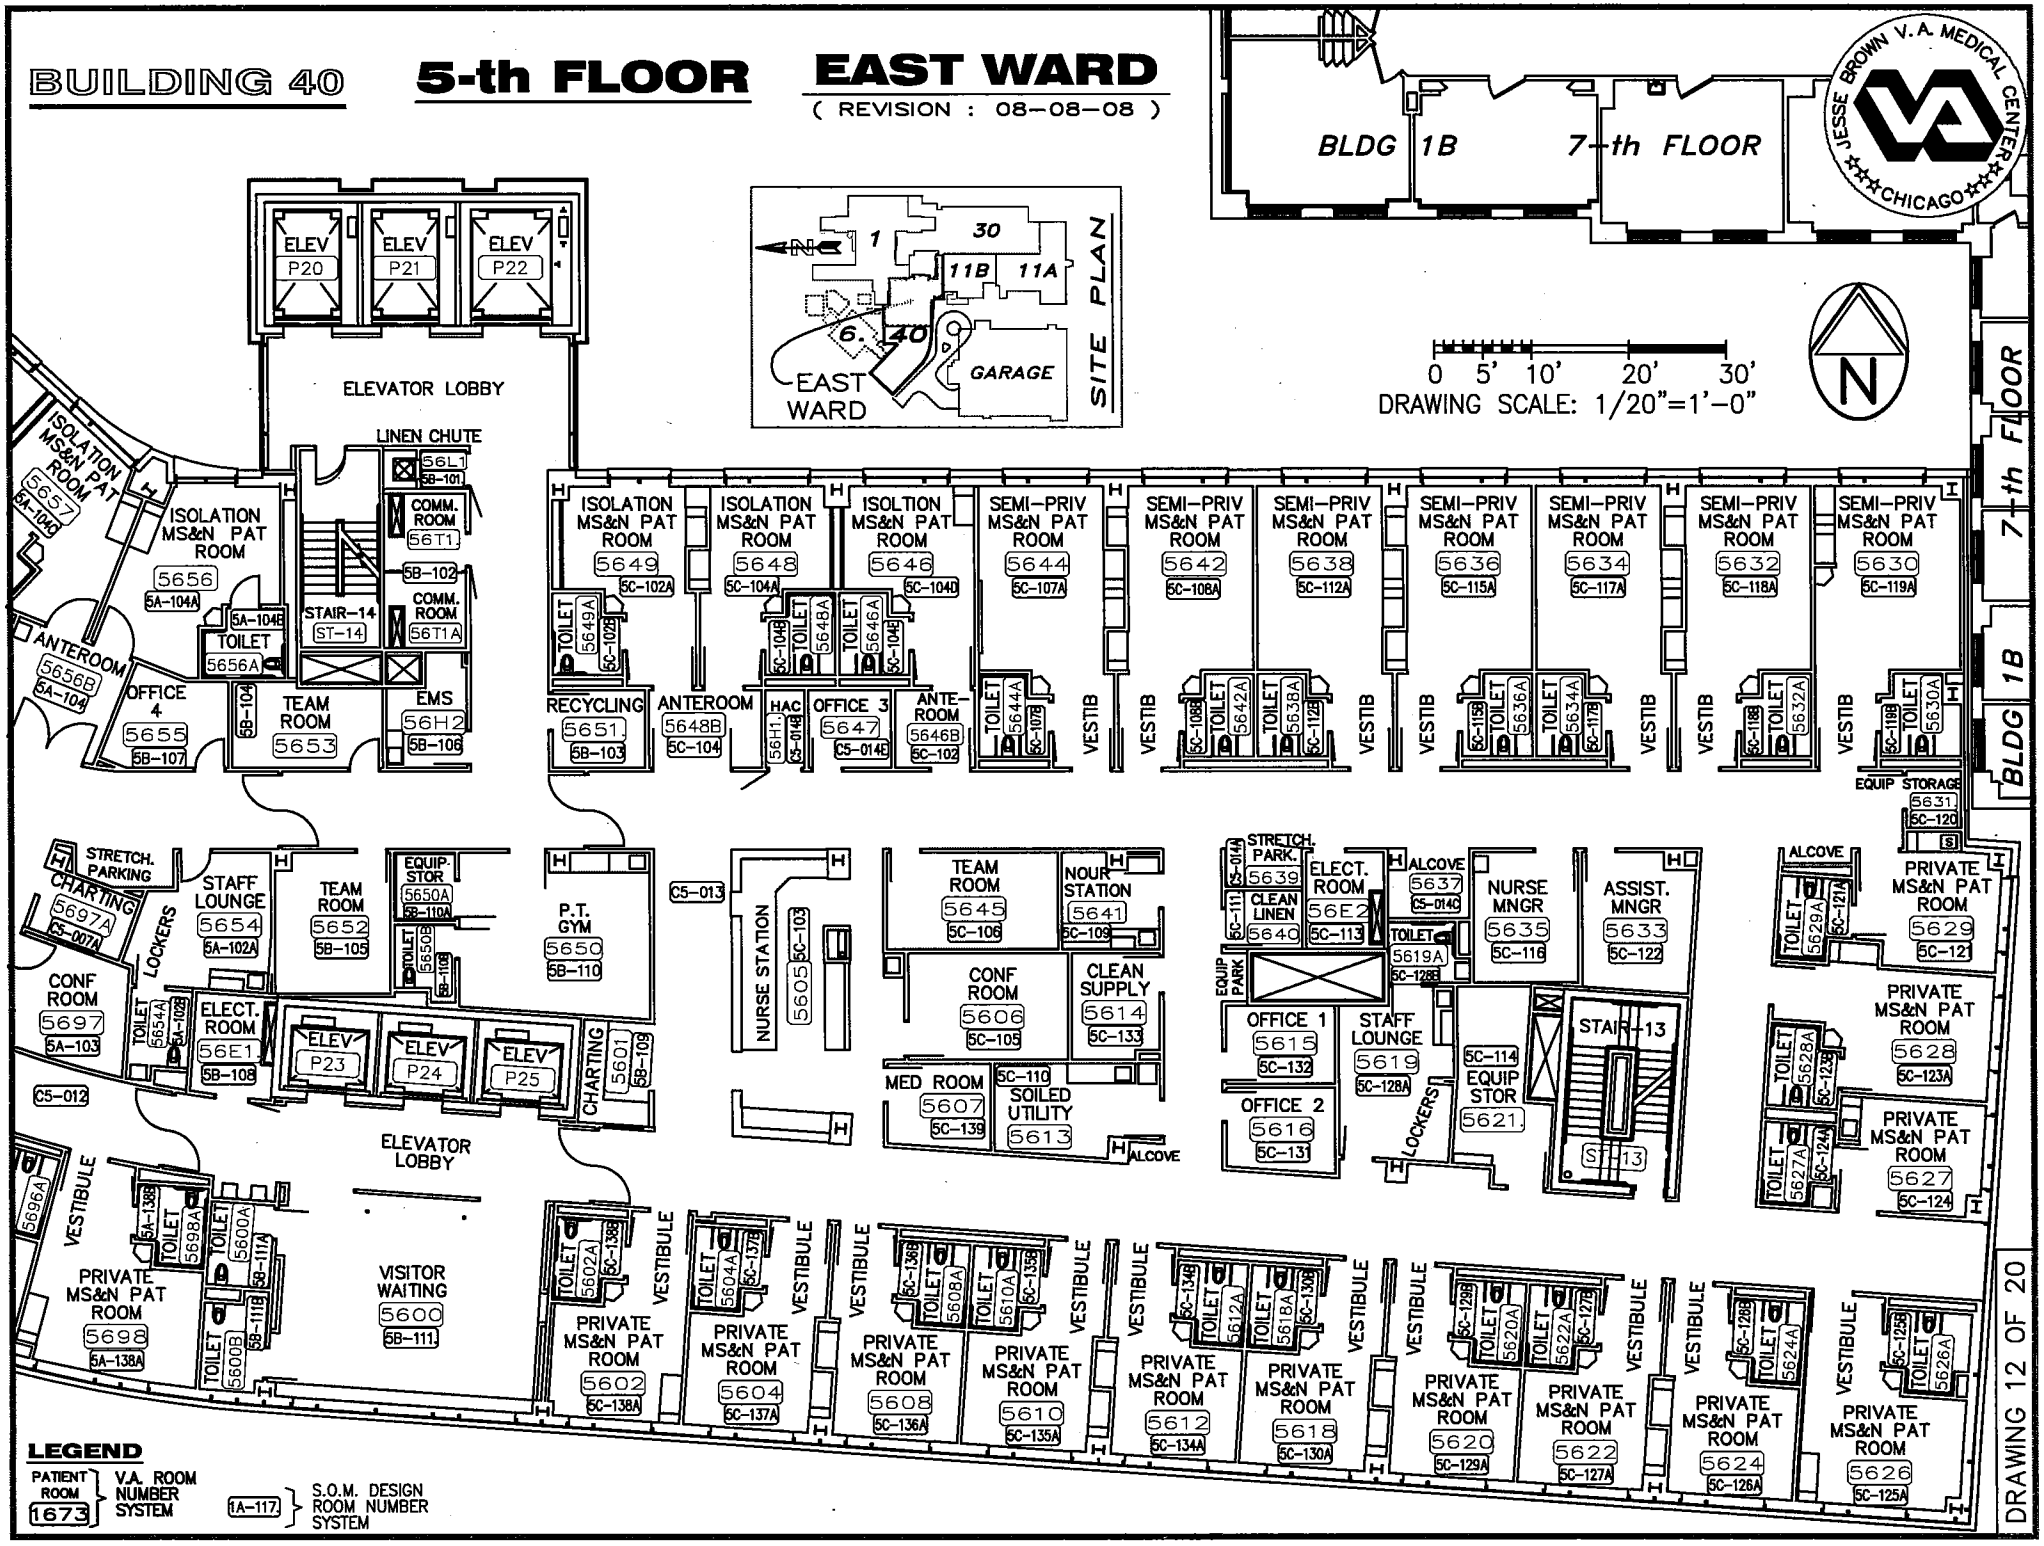

BUILDING 40

5-th FLOOR

WEST WARD

(REVISION : 08–08–08)

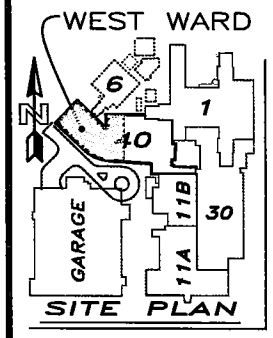

LEGEND

PATIENT ROOM 1673 } V.A. ROOM NUMBER SYSTEM

1A–117 } S.O.M. DESIGN ROOM NUMBER SYSTEM

JESSE BROWN V.A. MEDICAL CENTER ★★★CHICAGO★★★

SEMI–PRIVATE MS&N PAT ROOM 5672 5A–119A
SEMI–PRIVATE MS&N PAT ROOM 5670 5A–118A
SEMI–PRIVATE MS&N PAT ROOM 5668 5A–117A
SEMI–PRIVATE MS&N PAT ROOM 5666 5A–113A
SEMI–PRIVATE MS&N PAT ROOM 5664 5A–112A
SEMI–PRIVATE MS&N PAT ROOM 5662 5A–110A
ISOLATION MS&N PAT ROOM 5660 5A–108A
ISOLATION MS&N PAT ROOM 5657 5A–104C
ISOLATION MS&N PAT ROOM 5656 5A–104A
ISOLATION MS&N PAT ROOM 5649 5C–102A
ISOLATION MS&N PAT ROOM 5648 5C–104A
ISOLATION MS&N PAT ROOM 5646 5C–104B
ELEVATOR LOBBY
ELEV P20
ELEV P21
ELEV P22
ELEV P23
ELEV P24
ELEV P25
LINEN CHUTE 5611 5B–101
COMM. ROOM 5671 5B–102
COMM. ROOM 5671A
STAIR–14 ST–14
EMS 5612 5B–109
RECYCLING 5651 5B–103
ANTE-ROOM 5648B 5C–104
ANTE-ROOM 5648B 5C–103
OFFICE 3 5647 5B–104B
HAC 5B–104
TOILET 5649A 5C–102B
TOILET 5648A 5C–104C
TOILET 5644A 5C–104D
NURSE STATION 5605 5B–106
CHARTING 5601 5B–108
P.T. GYM 5650 5B–110
EQUIP STOR 5650A 5B–104
TEAM ROOM 5652 5B–109
TEAM ROOM 5653
TEAM ROOM 5659 5A–129
TOILET 5660A 5A–108B
TOILET 5657A 5A–104D
TOILET 5656A 5A–104B
TOILET 5656 5B–104
TOILET 5655A 5B–105
OFFICE 4 5655 5B–107
ANTEROOM 5656B 5A–104
HAC 5A–116 5B13
TOILET 5672A 5A–119B
TOILET 5670A 5A–118B
TOILET 5668A 5A–117B
TOILET 5666A 5A–113B
TOILET 5664A 5A–112B
TOILET 5662A 5A–110B
VESTIBULE
ALCOVE
STAIR–16 ST–16
ELECT. ROOM 56E3 5A–115
EQUIP STOR 5665 5A–114
NOUR STATION 5685A 5A–109
LINEN 5685 5A–129
EXAM ROOM 5681 5A–106
ALCOVE 5683 C5–010A
CLEAN SUPPLY 5686 5A–131
OFFICE 2 5658 5A–107
SOILED UTILITY 5687 5A–111
MED ROOM 5691 5A–134
NURSE STATION 5695 5A–105
STAFF LOUNGE 5654 5A–102A
ELECT. ROOM 56E1 5B–108
LOCKERS
STRETCH. PARKING
CHARTING 5697A C5–007A
CONF ROOM 5697 5A–103
ELEVATOR LOBBY
VISITOR WAITING 5600 5B–111
TOILET 5600A 5B–111A
TOILET 5698A 5A–138B
TOILET 5600B 5B–111B
PRIVATE MS&N PAT ROOM 5698 5A–138A
PRIVATE MS&N PAT ROOM 5696 5A–137A
TOILET 5696A 5A–137B
PRIVATE MS&N PAT ROOM 5694 5A–136A
TOILET 5694A 5A–136B
TOILET 5692A 5A–135B
PRIVATE MS&N PAT ROOM 5692 5A–135A
PRIVATE MS&N PAT ROOM 5690 5A–133A
TOILET 5690A 5A–133B
PRIVATE MS&N PAT ROOM 5688 5A–132A
TOILET 5688A 5A–132B
PRIVATE MS&N PAT ROOM 5684 5A–130A
TOILET 5684A 5A–130B
PRIVATE MS&N PAT ROOM 5682 5A–127A
TOILET 5682A 5A–127B
PRIVATE MS&N PAT ROOM 5680 5A–126A
TOILET 5680A 5A–126B
PRIVATE MS&N PAT ROOM 5678 5A–124A
TOILET 5678A 5A–124B
PRIVATE MS&N PAT ROOM 5694 5A–136A
PRIVATE MS&N PAT ROOM 5673 5A–120A
TOILET 5673A 5A–120B
SEMI–PRIVATE MS&N PAT ROOM 5674 5A–121
TOILET 5674A 5A–121A
TOILET 5675A 5A–122A
SEMI–PRIVATE MS&N PAT ROOM 5675 5A–122
EQUIP STOR 5676 5A–123

0 5' 10' 20' 30'
DRAWING SCALE: 1/20"=1'–0"

DRAWING 13 OF 20

BUILDING 40 — 6-th FLOOR — EAST WARD

(REVISION : 02-02-08)

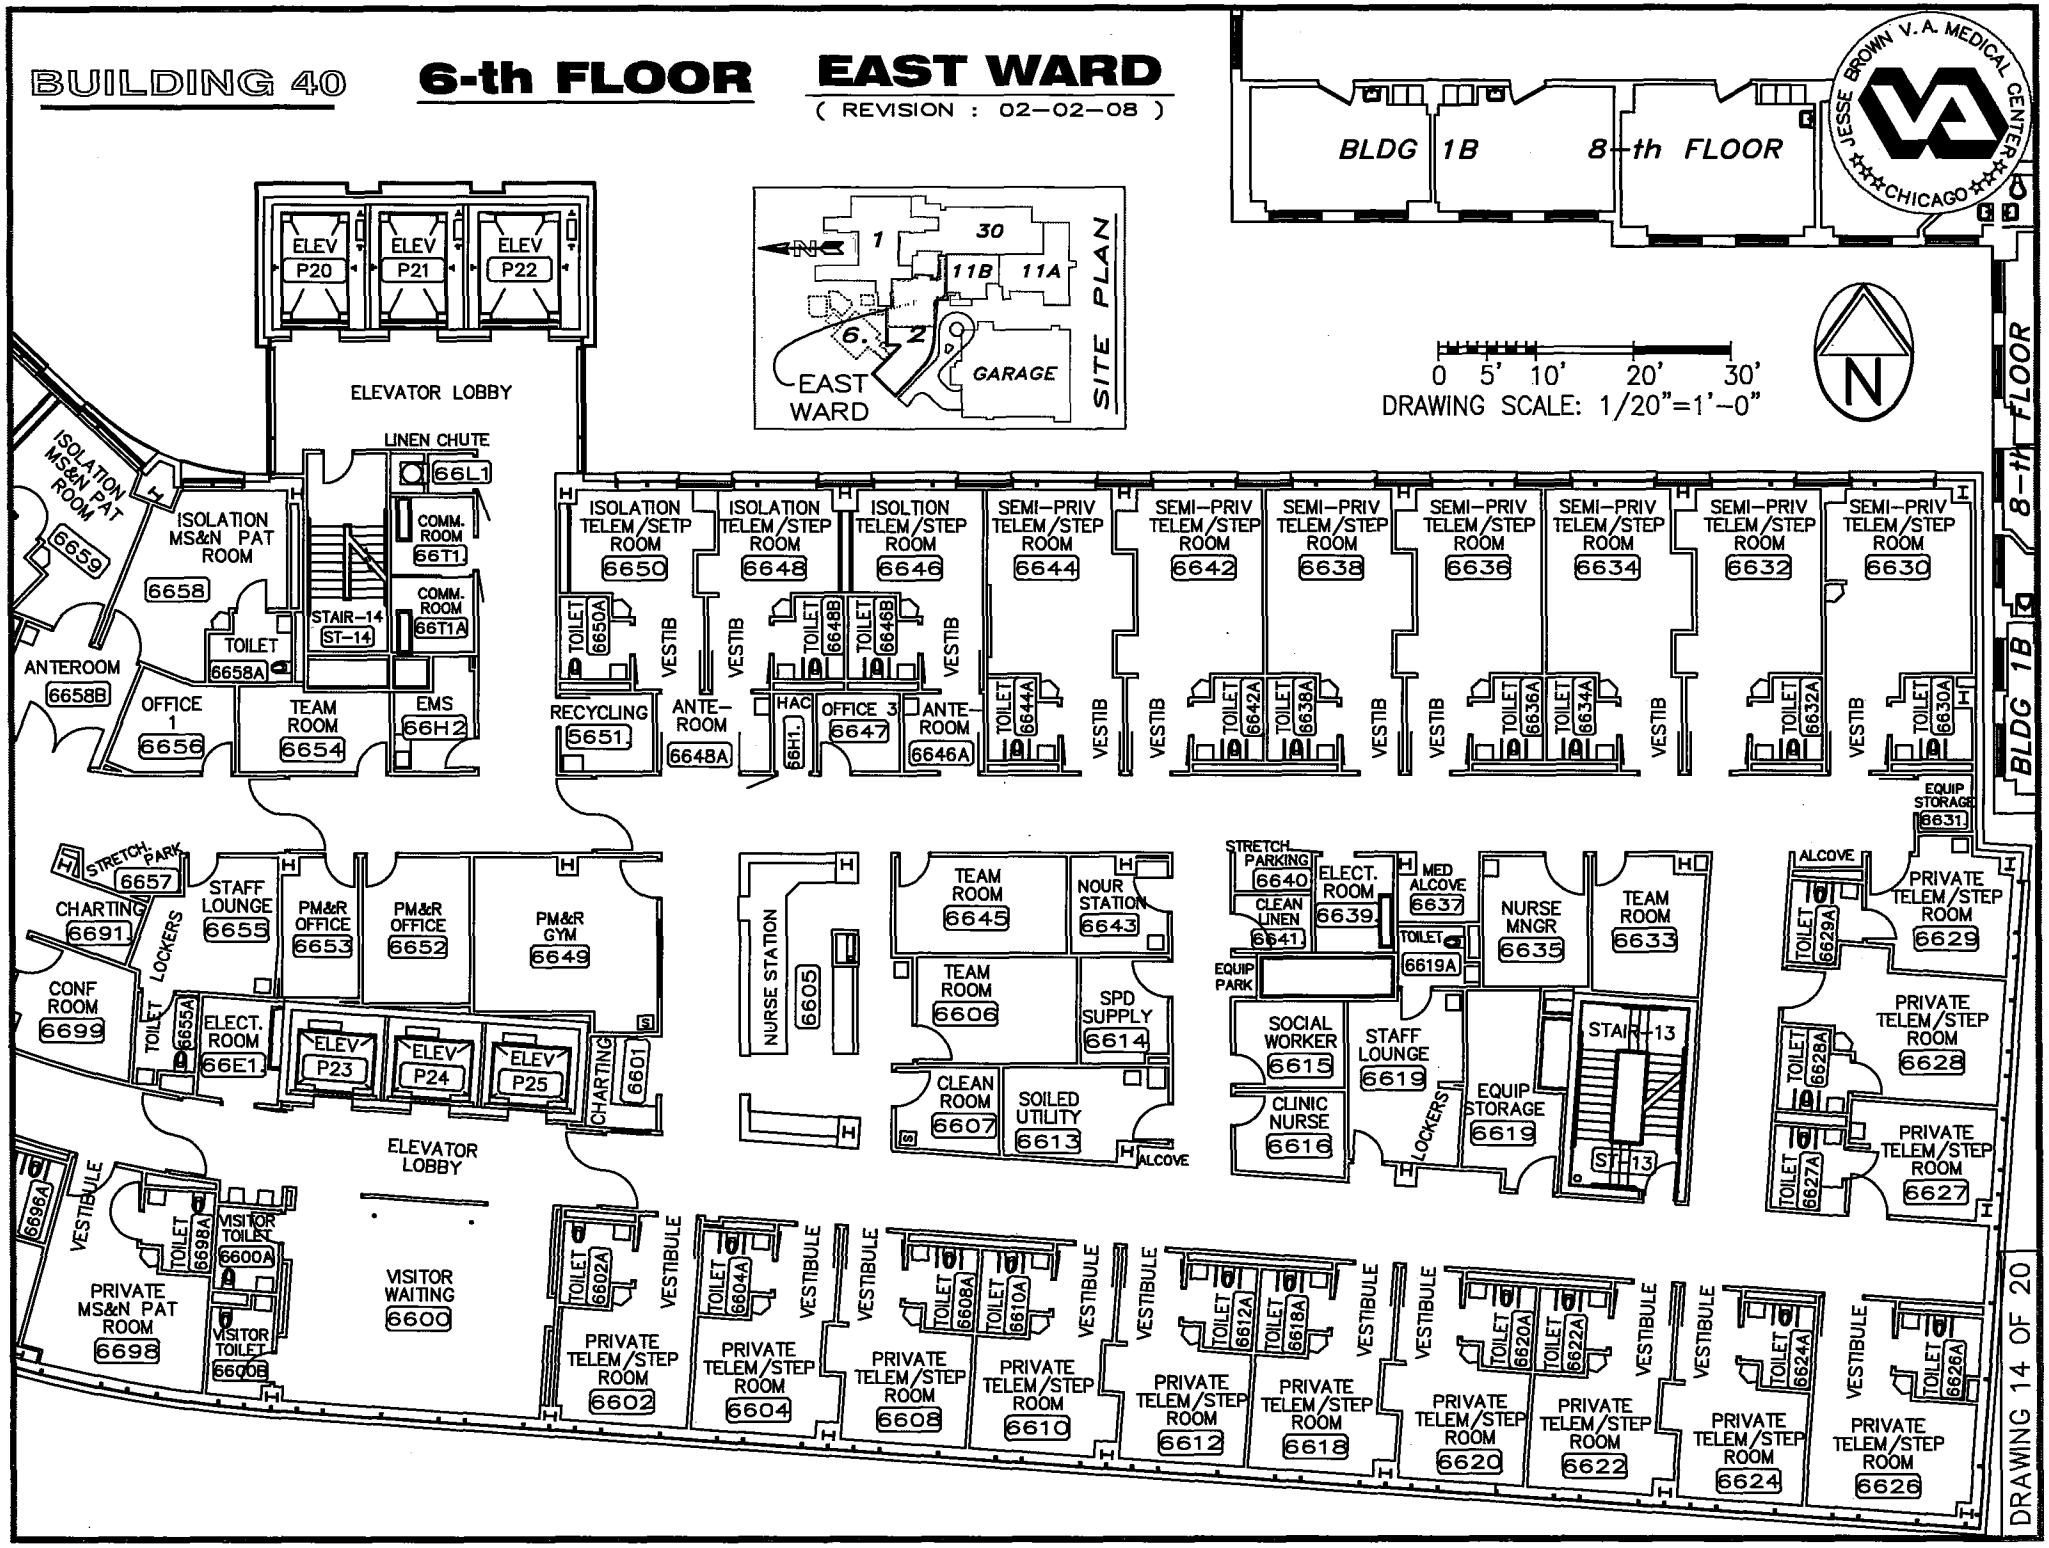

BUILDING 40

6-th FLOOR

WEST WARD

(REVISION : 08–08–08)

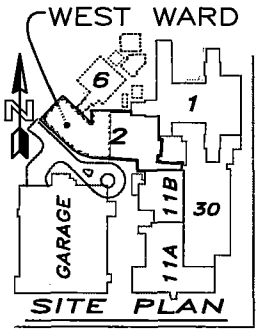

LEGEND

PATIENT ROOM 1673 } V.A. ROOM NUMBER SYSTEM

1A–117 } S.O.M. DESIGN ROOM NUMBER SYSTEM

JESSE BROWN V.A. MEDICAL CENTER ★★★★ CHICAGO ★★★★

SEMI–PRIVATE MS&N PAT ROOM 6674 6A–119A
SEMI–PRIVATE MS&N PAT ROOM 6672 6A–118A
SEMI–PRIVATE MS&N PAT ROOM 6670 6A–117A
SEMI–PRIVATE MS&N PAT ROOM 6668 6A–113A
SEMI–PRIVATE MS&N PAT ROOM 6666 6A–112A
SEMI–PRIVATE MS&N PAT ROOM 6664 6A–110A
ISOLATION MS&N PAT ROOM 6662 6A–108A
ISOLATION MS&N PAT ROOM 6659 6A–104C
ISOLATION MS&N PAT ROOM 6658 6A–104A
ISOLATION MS&N PAT ROOM 6650 6C–102A
ISOLATION MS&N PAT ROOM 6648 6C–104A
ISOLATION MS&N PAT ROOM 6646 6C–104C
ELEV P20
ELEV P21
ELEV P22
ELEVATOR LOBBY
LINEN CHUTE
COMM. ROOM 6T1
COMM. ROOM 6T1A
STAIR–14 ST–14
EMS 6H2 6B–109
TEAM ROOM 6654
TEAM ROOM 6652 6B–112
TEAM ROOM 6661 6A–123
TEAM ROOM 6653 6B–103
DAY ROOM 6640 6B–110
RECYCLING 6651 6B–103
ANTE-ROOM 6648A 6C–104
ANTE-ROOM 6646A 6C–103
OFFICE 3 6647 6B–104B
OFFICE 4 6656 6B–107
ANTEROOM 6658B 6A–104
TOILET 6662A 6A–108B
TOILET 6659A 6A–104D
TOILET 6658A 6A–104B
TOILET 6650A 6C–102
TOILET 6648B 6C–104B
TOILET 6646B 6C–104D
TOILET 6644A 6C–104E
TOILET 6674A 6A–119B
TOILET 6672A 6A–118B
TOILET 6670A 6A–117B
TOILET 6668A 6A–113B
TOILET 6666A 6A–112B
TOILET 6664A 6A–110B
VESTIBULE
ALCOVE
NURSE STATION 6605 6C–103
CHARTING 6691 C6–007A
STRETCH. PARKING
STAFF LOUNGE 6659 6A–102A
LOCKERS
PM&R ROOM 6653 6B–103
ELECT. ROOM 66E1 6B–108
ELEV P23
ELEV P24
ELEV P25
ELEVATOR LOBBY
VISITOR WAITING 6600 6B–111
CONF ROOM 6699 6A–103
TOILET 6699A 6A–138
TOILET 6699B 6B–111B
TOILET 6699C 6B–111C
PRIVATE MS&N PAT ROOM 6698 6A–138A
PRIVATE MS&N PAT ROOM 6696 6A–137A
TOILET 6696A 6A–137B
TOILET 6694A 6A–136B
PRIVATE MS&N PAT ROOM 6694 6A–136A
PRIVATE MS&N PAT ROOM 6692 6A–135A
TOILET 6692A 6A–135B
PRIVATE MS&N PAT ROOM 6690 6A–133A
TOILET 6690A 6A–133B
PRIVATE MS&N PAT ROOM 6688 6A–132A
TOILET 6688A 6A–132B
PRIVATE MS&N PAT ROOM 6686 6A–130A
TOILET 6686A 6A–130B
PRIVATE MS&N PAT ROOM 6682 6A–127A
TOILET 6682A 6A–127B
PRIVATE MS&N PAT ROOM 6680 6A–126A
TOILET 6680A 6A–126B
PRIVATE MS&N PAT ROOM 6678 6A–124A
TOILET 6678A 6A–124B
SEMI–PRIVATE MS&N PAT ROOM 6677 6A–122
TOILET 6677A 6A–122A
TOILET 6676A 6A–121A
SEMI–PRIVATE MS&N PAT ROOM 6676 6A–121
PRIVATE MS&N PAT ROOM 6675 6A–120A
TOILET 6675A 6A–120B
EQUIP STOR 6677B 6A–123
STAIR–16 ST–16
ELECT. ROOM 66E3 6A–115
EQUIP STOR 6667 6A–114
NOUR STATION 6683A 6A–109
LINEN 6683 6A–128
NURSE MNGR 6679 6A–106
ALCOVE 6681 C6–010A
CLEAN SUPPLY 6684 6A–131
OFFICE 2 6660 6A–107
SOILED UTILITY 6685 6A–111
MED ROOM 6693 6A–134
NURSE STATION 6695 6A–105
0 5' 10' 20' 30'
DRAWING SCALE: 1/20"=1'–0"
DRAWING 15 OF 20

BUILDING 40 — 7-th FLOOR — EAST WARD

(REVISION : 00-08-08)

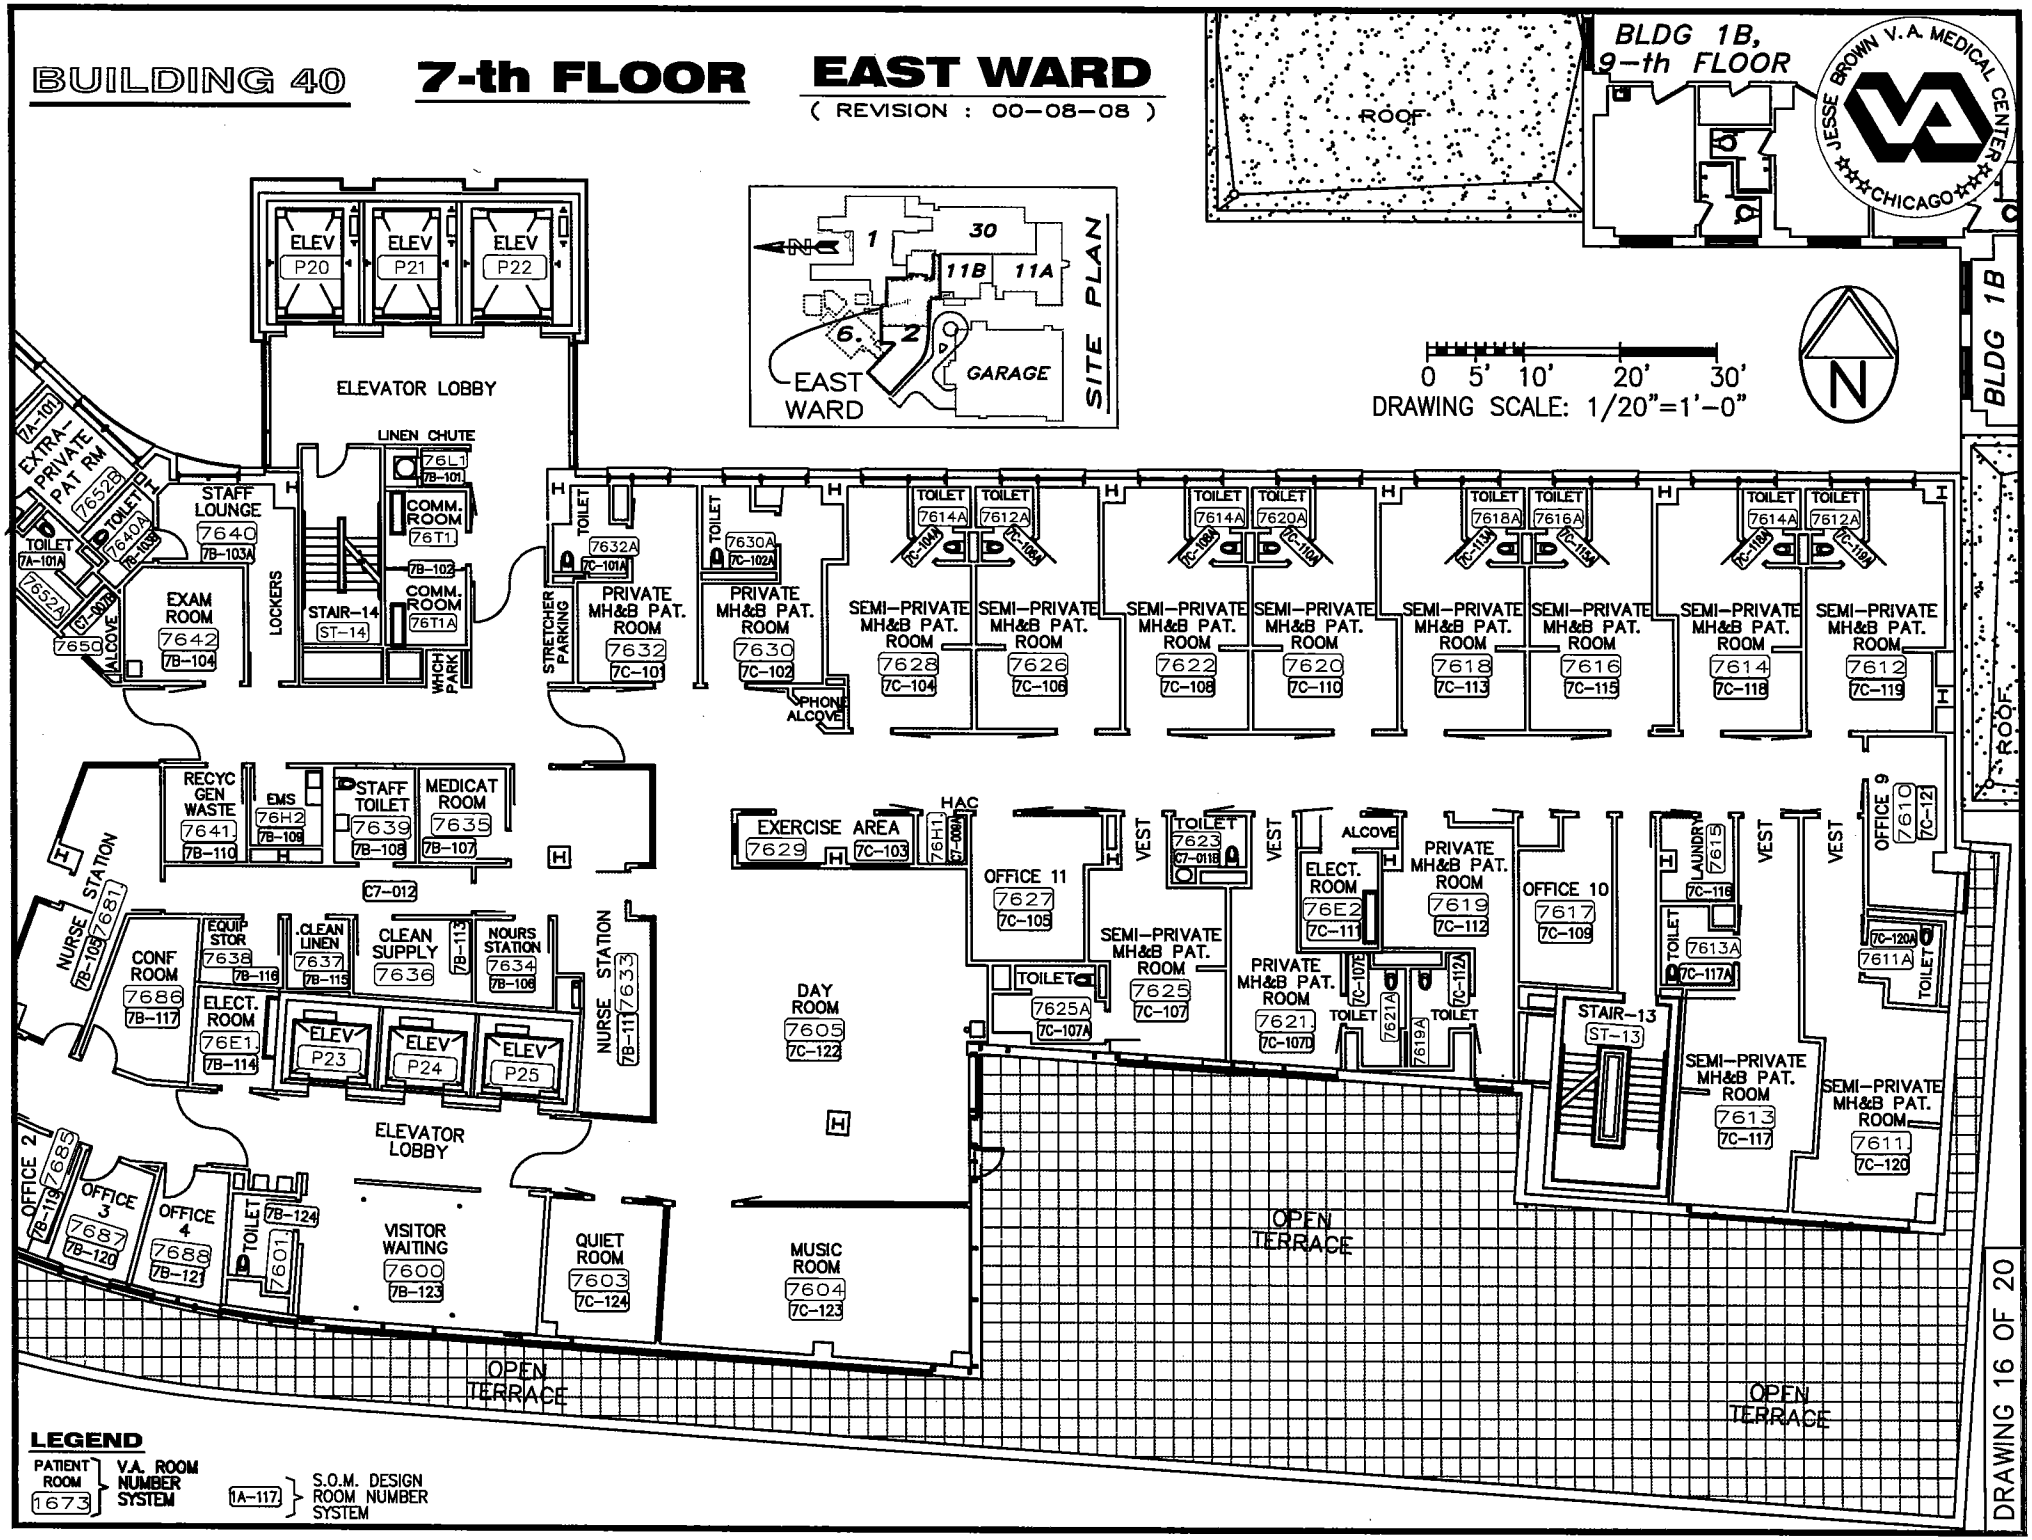

LEGEND

PATIENT ROOM 1673 } V.A. ROOM NUMBER SYSTEM

1A-117 } S.O.M. DESIGN ROOM NUMBER SYSTEM

BUILDING 40

7-th FLOOR

WEST WARD

(REVISION : 00-08-08)

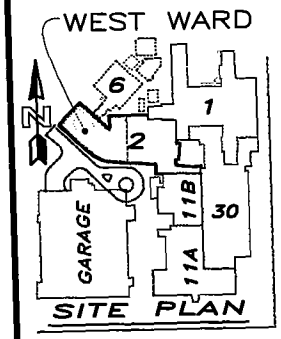

LEGEND

PATIENT ROOM 1673 — V.A. ROOM NUMBER SYSTEM

1A-117 — S.O.M. DESIGN ROOM NUMBER SYSTEM

PRIVATE PAT ROOM 7670 7A-117
PRIVATE PAT ROOM 7668
PRIVATE PAT ROOM 7666
PRIVATE PAT ROOM 7662
PRIVATE PAT ROOM 7660
PRIVATE PAT ROOM 7656
PRIVATE PAT ROOM 7654
EXTRA-PRIVATE PAT RM 7652B
TOILET 7670A
TOILET 7668A
TOILET 7666A
TOILET 7662A
TOILET 7660A
TOILET 7656A
TOILET 7654A
TOILET 7652A
TOILET 7640A
OFFICE 8 7672 7A-119
STORAGE ROOM 7671 7A-118
TOILET 7671A
SEMI-PRIVATE PAT ROOM 7669 7A-115
TOILET 7669A
VEST
LAUNDRY 7667 7A-114
STAIR-16 ST-16
CLOSET 7665A
OFFICE 7 7665 7A-110
ELECT. ROOM 76E3 7A-112
OFFICE 6 7663 7A-109
PRIVATE PAT ROOM 7661 7A-108
TOILET 7661A
OFFICE 5 7659 7A-109A
PRIVATE PAT ROOM 7657 7A-105
TOILET 7657A
VEST
HAC 76H3
ALCOVE 7653
PRIVATE PAT ROOM 7655 7A-104
PRIVATE PAT ROOM 7651 7A-102
TOILET 7655A
TOILET 7651A
OPEN TERRACE
OPEN TERRACE
OPEN TERRACE
DAY ROOM 7680 7A-123
MUSIC ROOM 7682 7A-121
QUIET ROOM 7683 7A-122
OFFICE 1 7684 7B-118
OFFICE 2 7685 7B-119
OFFICE 3 7687 7B-120
OFFICE 4 7688 7B-121
TOILET 7B-124
NURSE STATION 7B-125
ELEVATOR LOBBY
VISITOR WAITING 7600 7B-123
ELEV P23
ELEV P24
ELEV P25
CLEAN SUPPLY 7636
CLEAN LINEN 7637 7B-115
NOURS STATION 7634 7B-108
STAFF TOILET 7639 7B-109
MEDICAT ROOM 7635 7B-107
NURSE STATION 7633 7B-106
RECYC GEN WASTE 7641 7B-110
EMS 76H2 7B-109
EXAM ROOM 7642 7B-104
STAFF LOUNGE 7640 7B-103A
LOCKERS
STAIR-14 ST-14
COMM. ROOM 7611A
COMM. ROOM 7611
LINEN CHUTE 7613 7C-101
ELEVATOR LOBBY
ELEV P20
ELEV P21
ELEV P22
TOILET 7632A
PRIVATE MH&B PAT. ROOM 7632 7C-101
STRETCHER PARKING
TOILET 7630A
PRIVATE MH&B PAT. ROOM 7630 7C-102
PHONE ALCOVE
SEMI-PRIVATE MH&B PAT. ROOM 7628 7C-104
TOILET 7614A
7626
EXERCISE AREA 7629 7C-103
DAY ROOM 7605 7C-122
7603
CONF ROOM 7686 7B-117
ELECT. ROOM 7651 7B-114
EQUIP STOR 7638 7B-116
ALCOVE 7653 7A-102A
ALCOVE 7650 7A-101A
ALCOVE 7652 7A-101
ALCOVE 7652A 7A-101A
ALCOVE 7655 7A-104A
ALCOVE 7655A 7A-104A
ALCOVE 7657 7A-105A
ALCOVE 7661 7A-108A
ALCOVE 7665 7A-110A
ALCOVE 7666 7A-113A
ALCOVE 7668 7A-116A
ALCOVE 7670 7A-117A
ALCOVE 7654 7A-103A
ALCOVE 7660 7A-107A
ALCOVE 7662 7A-111A
ALCOVE 7656 7A-106A
ALCOVE 7669 7A-115A
ALCOVE 7671 7A-118A
ALCOVE 7651 7A-102A
ALCOVE 7655

BUILDING 40
8-th FLOOR PENTHOUSE

(REVISION : 02-02-08)

JESSE BROWN V.A. MEDICAL CENTER
CHICAGO

OGDEN AVENUE

SKYLIGHT (TYPICAL 16 PLS)

BLDG 6

BLDG 40

BLDG 26

BLDG 27

BLDG 1B

BLDG 1 PENTHOUSE

ROOF

ELEV P20 ELEV P21 ELEV P22

ELEVATOR LOBBY

STAIR-14

STAIR-16

STAIR-13

STAIR-17

COMM. ROOM 86T1 8B-102

COMM. ROOM 86T1A

EXHAUST FAN HVAC

OPEN AREA 8612 8A-101

AIR FILTER HVAC

ELECT. ROOM 8608 XX-XXX

8610 8A-102 UTILITY MECHANICAL HVAC

PENTHOUSE 8600 C8-001

8607 8B-102 ELEVATOR MACHINE ROOM

8606 8B-103 TEL/COMM ROOM

CHILLER HVAC

8604 9C-101 OPEN AREA

8602 8C-102 UTILITY MECHANICAL HVAC

EXHAUST FAN HVAC

PENTHOUSE

SITE PLAN

GARAGE

LEGEND

PATIENT ROOM 1673 } V.A. ROOM NUMBER SYSTEM

1A-117 } S.O.M. DESIGN ROOM NUMBER SYSTEM

N

0 5' 10' 20' 30' 40' 50'

DRAWING SCALE : 1/30" = 1'-0"

DRAWING 18 OF 20

BUILDING 40
9-th FLOOR
(REVISION : 08-08-08)
MACHINE ROOM

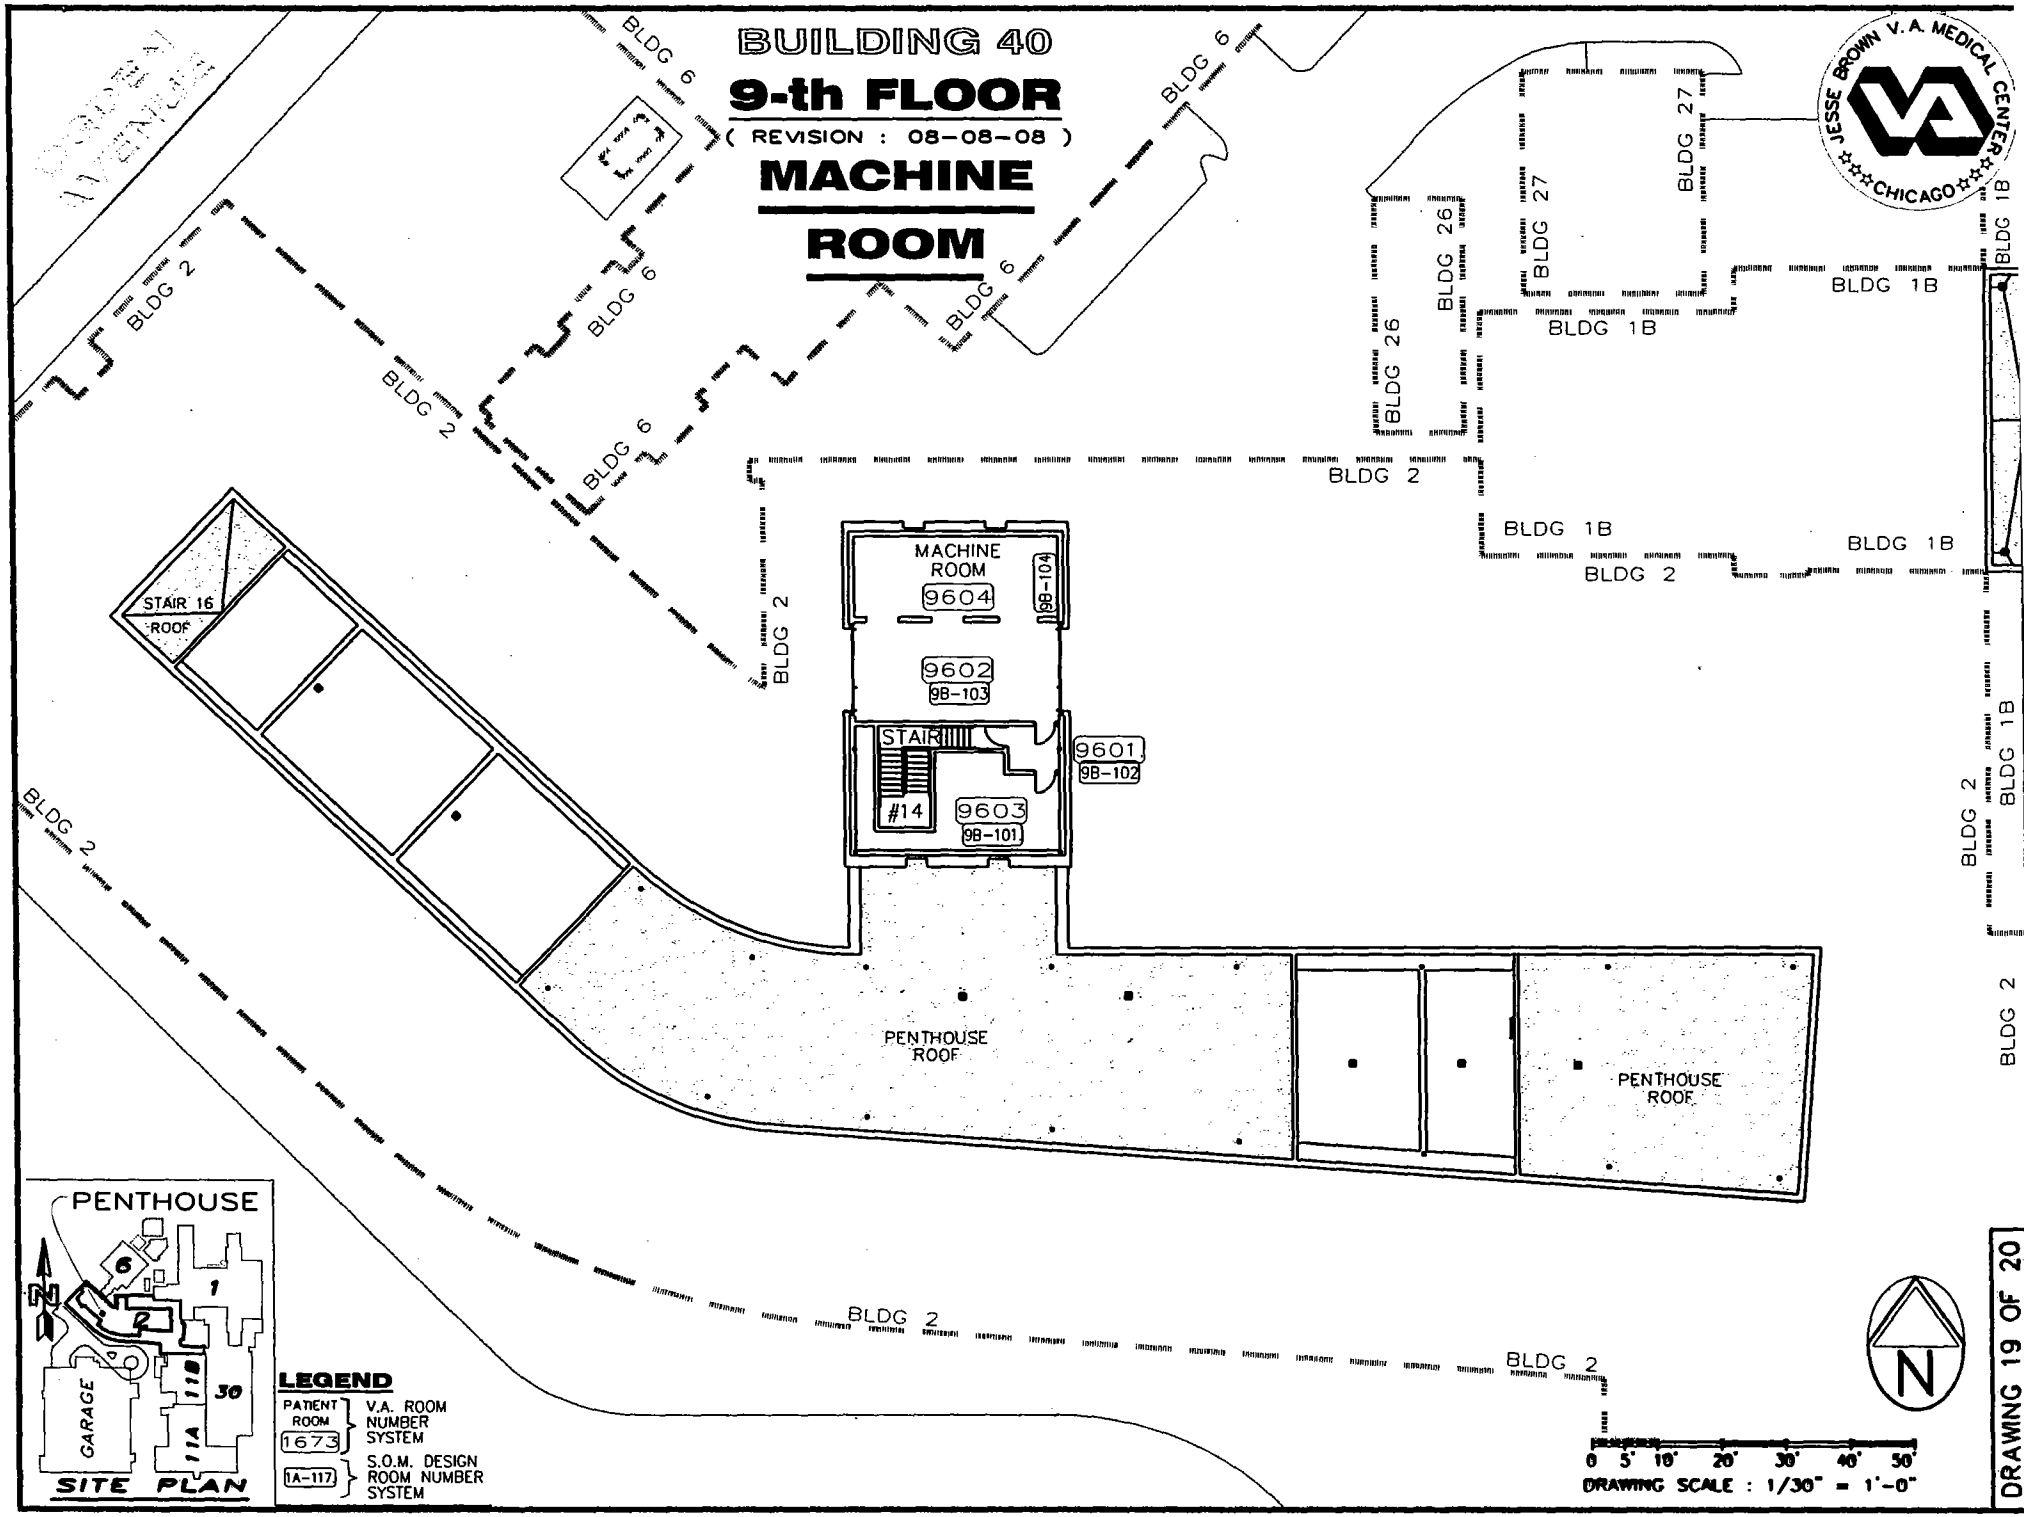

DRAWING 19 OF 20

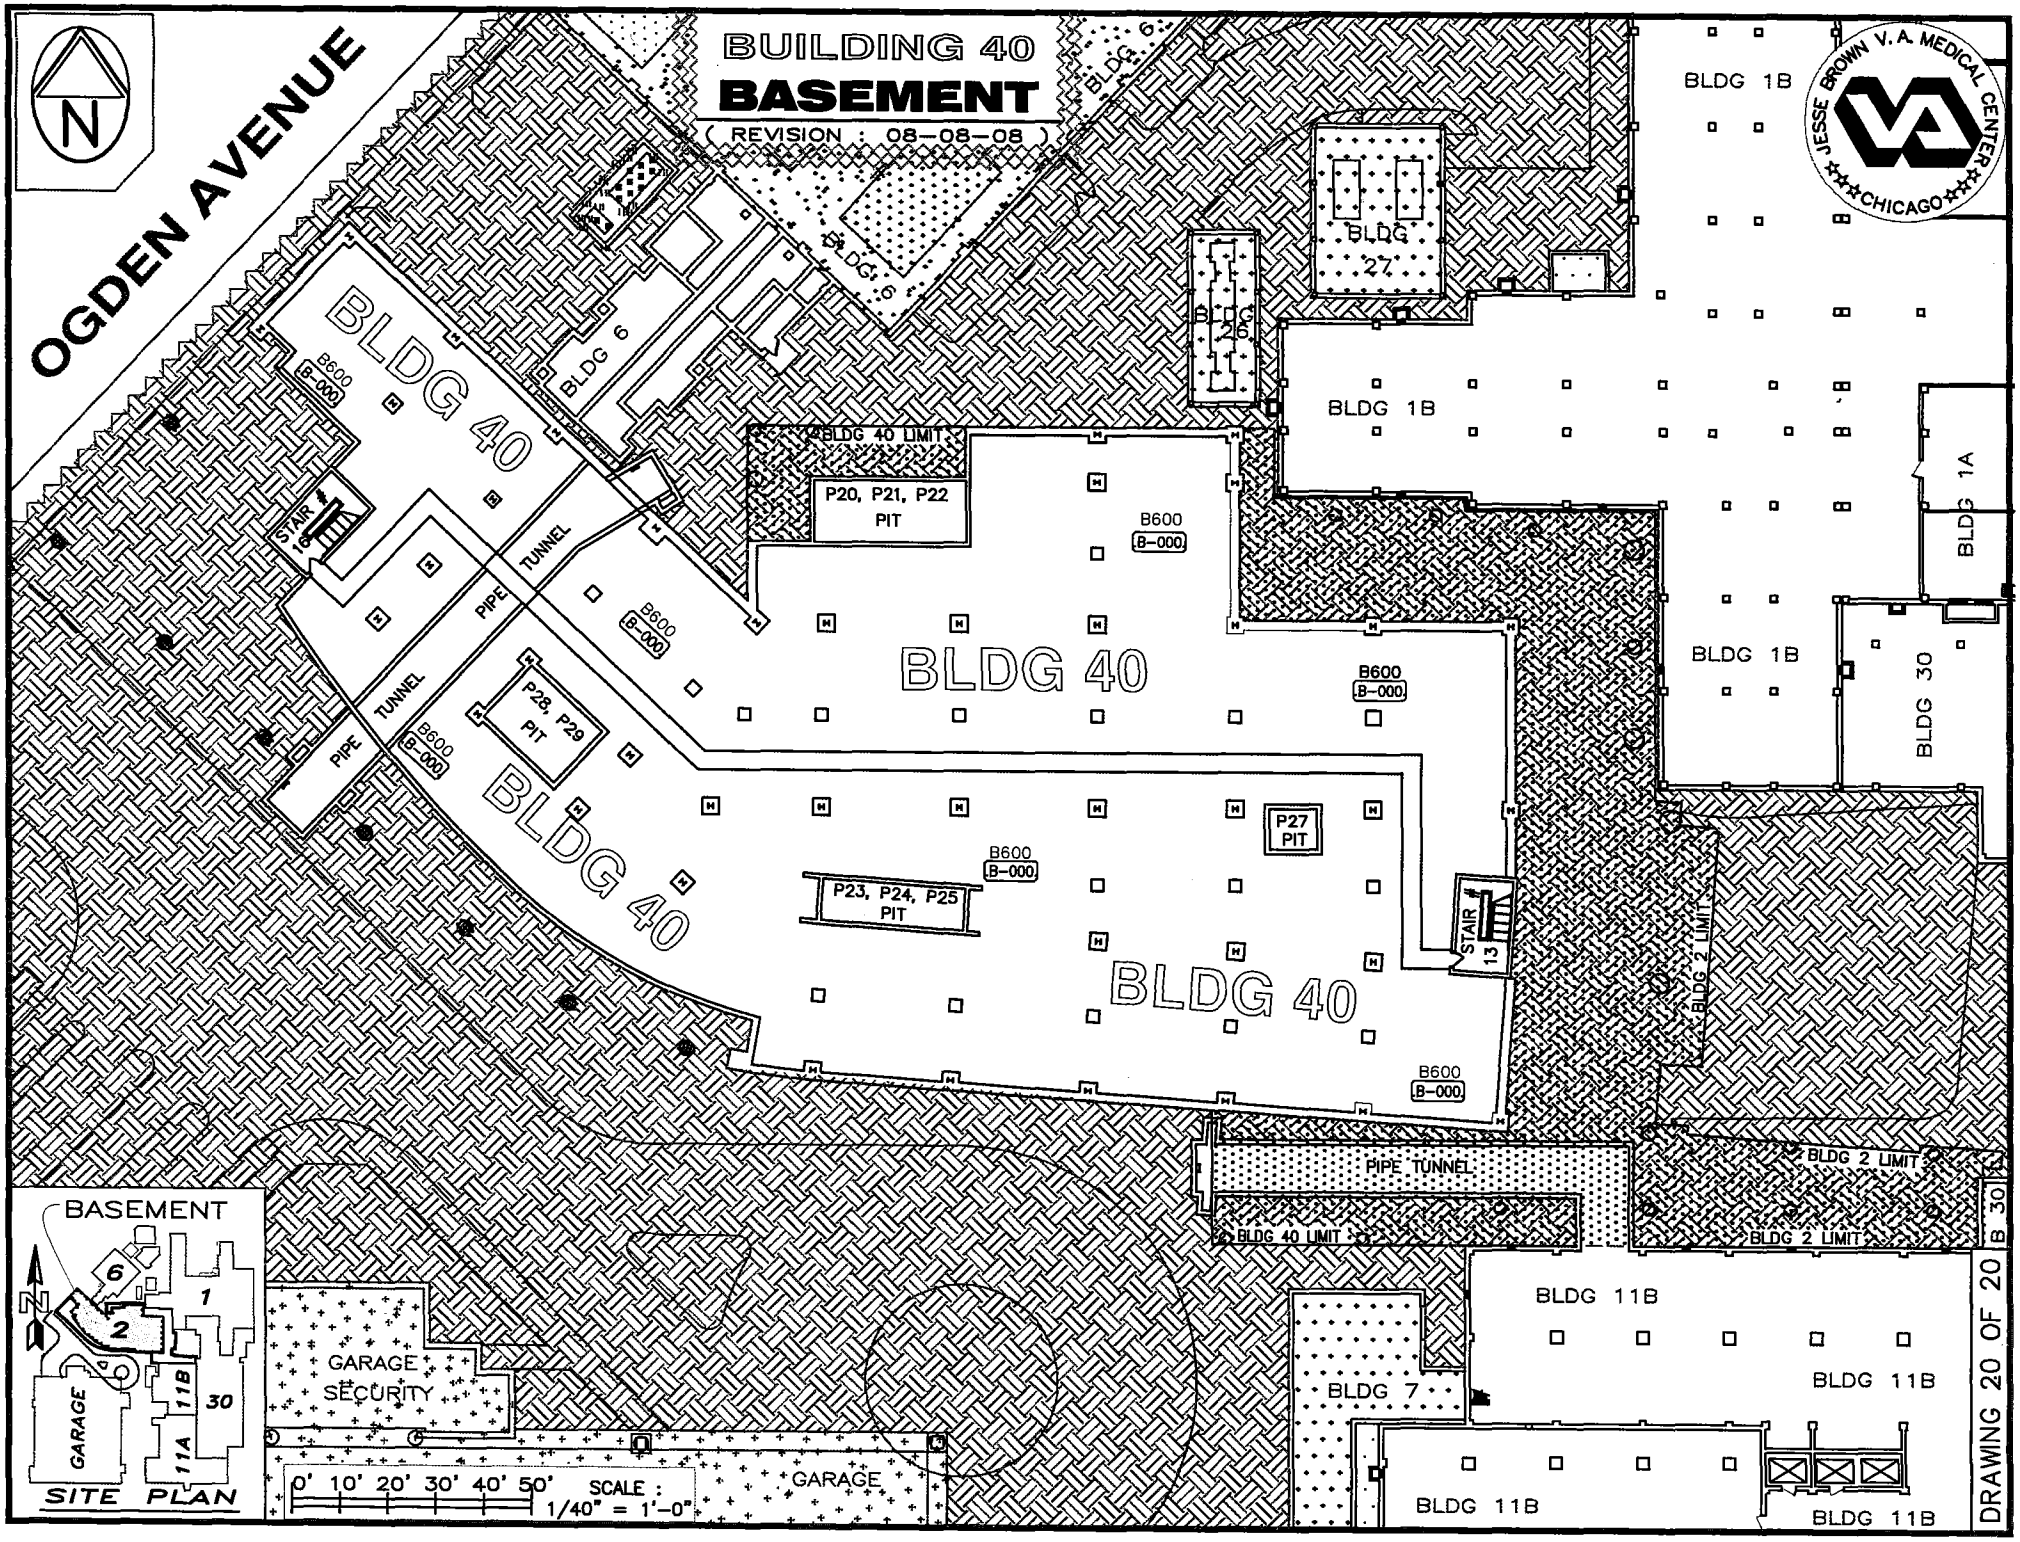
BUILDING 40
BASEMENT
(REVISION : 08-08-08)
N
OGDEN AVENUE
JESSE BROWN V.A. MEDICAL CENTER
CHICAGO
BLDG 40
BLDG 6
BLDG 27
BLDG 26
BLDG 1B
BLDG 1A
BLDG 30
BLDG 40 LIMIT
P20, P21, P22 PIT
B600
B-000
STAIR 16
PIPE TUNNEL
P28, P29 PIT
P27 PIT
P23, P24, P25 PIT
STAIR 13
BLDG 2 LIMIT
BLDG 11B
BLDG 7
GARAGE SECURITY
GARAGE
BASEMENT
SITE PLAN
0' 10' 20' 30' 40' 50'
SCALE : 1/40" = 1'-0"
DRAWING 20 OF 20