DEPARTMENT OF VETERANS AFFAIRS

JESSE BROWN VA MEDICAL CENTER

ENGINEERING SERVICE

BUILDING 1

DAMEN PAVILION

ZONE 400 & 500

(Bldg. 1A & 1B)

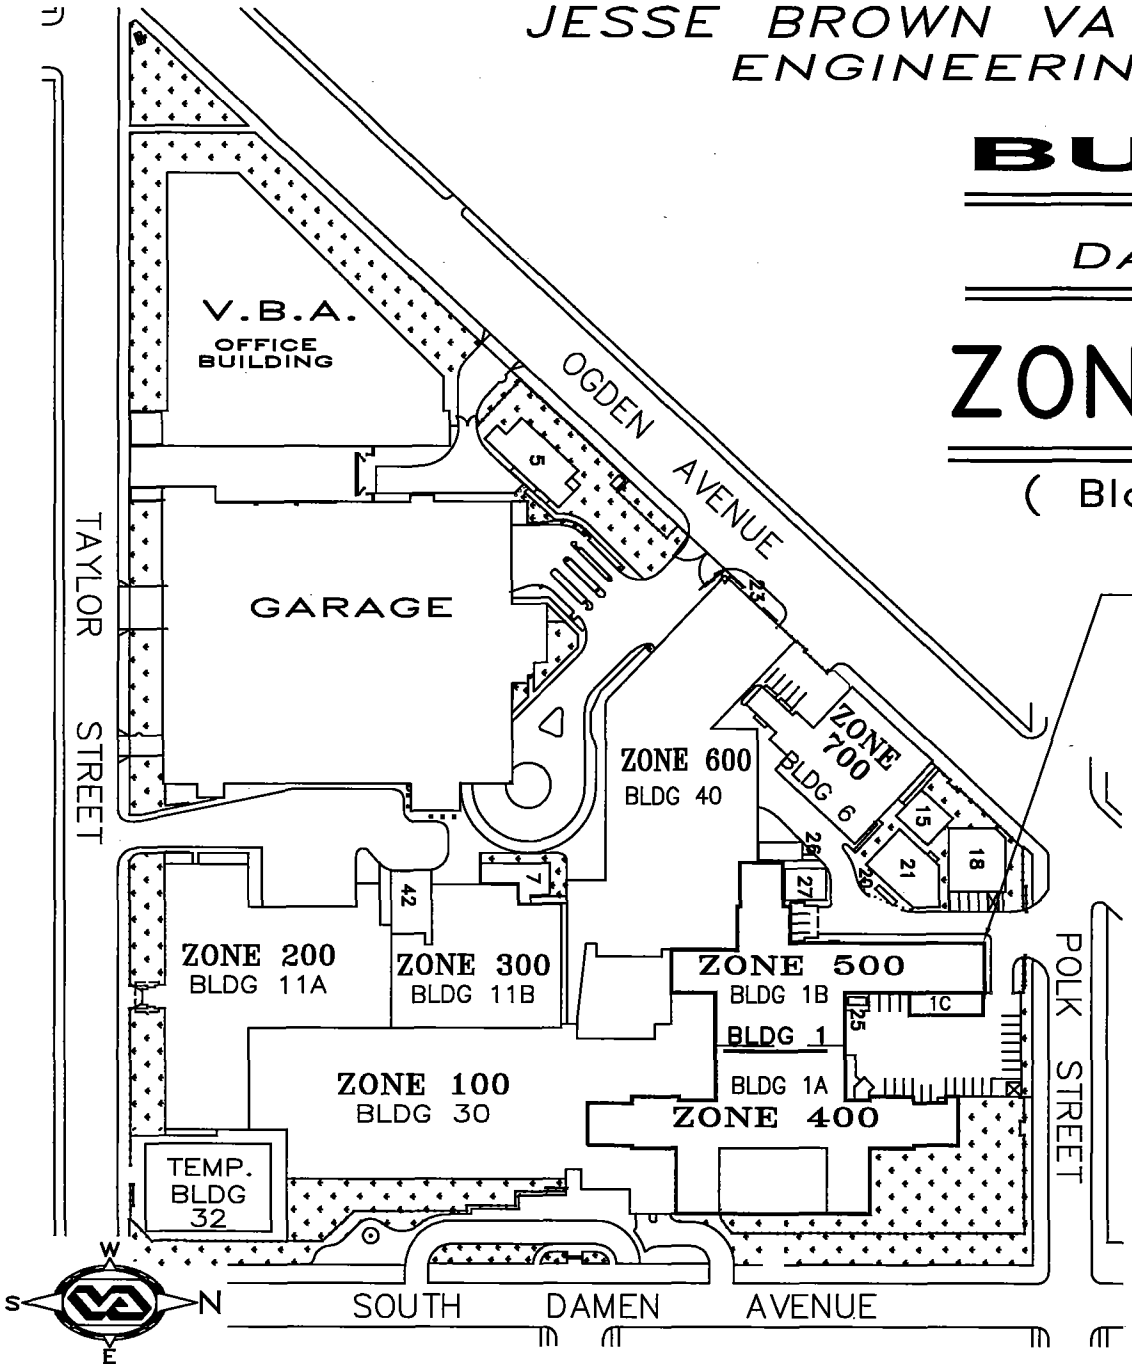

BUILDING LOCATION

FOUR DIGIT ROOM NUMBER SYSTEM:

1234

- FIRST DIGIT = FLOOR NUMBER
- SECOND DIGIT = ZONE NUMBER
- THIRD DIGIT, FOURTH DIGIT = ROOM LOCATION

BUILDING NUMBER :	BUILDING NAME:		ROOM NUMBER ZONES:
30	(Atrium)	=	100'S
11A	(Taylor)	=	200'S
11B	(Ogden)	=	300'S
1A	(Damen)	=	400'S
1B	(Damen)	=	500'S
40	(bed)	=	600'S

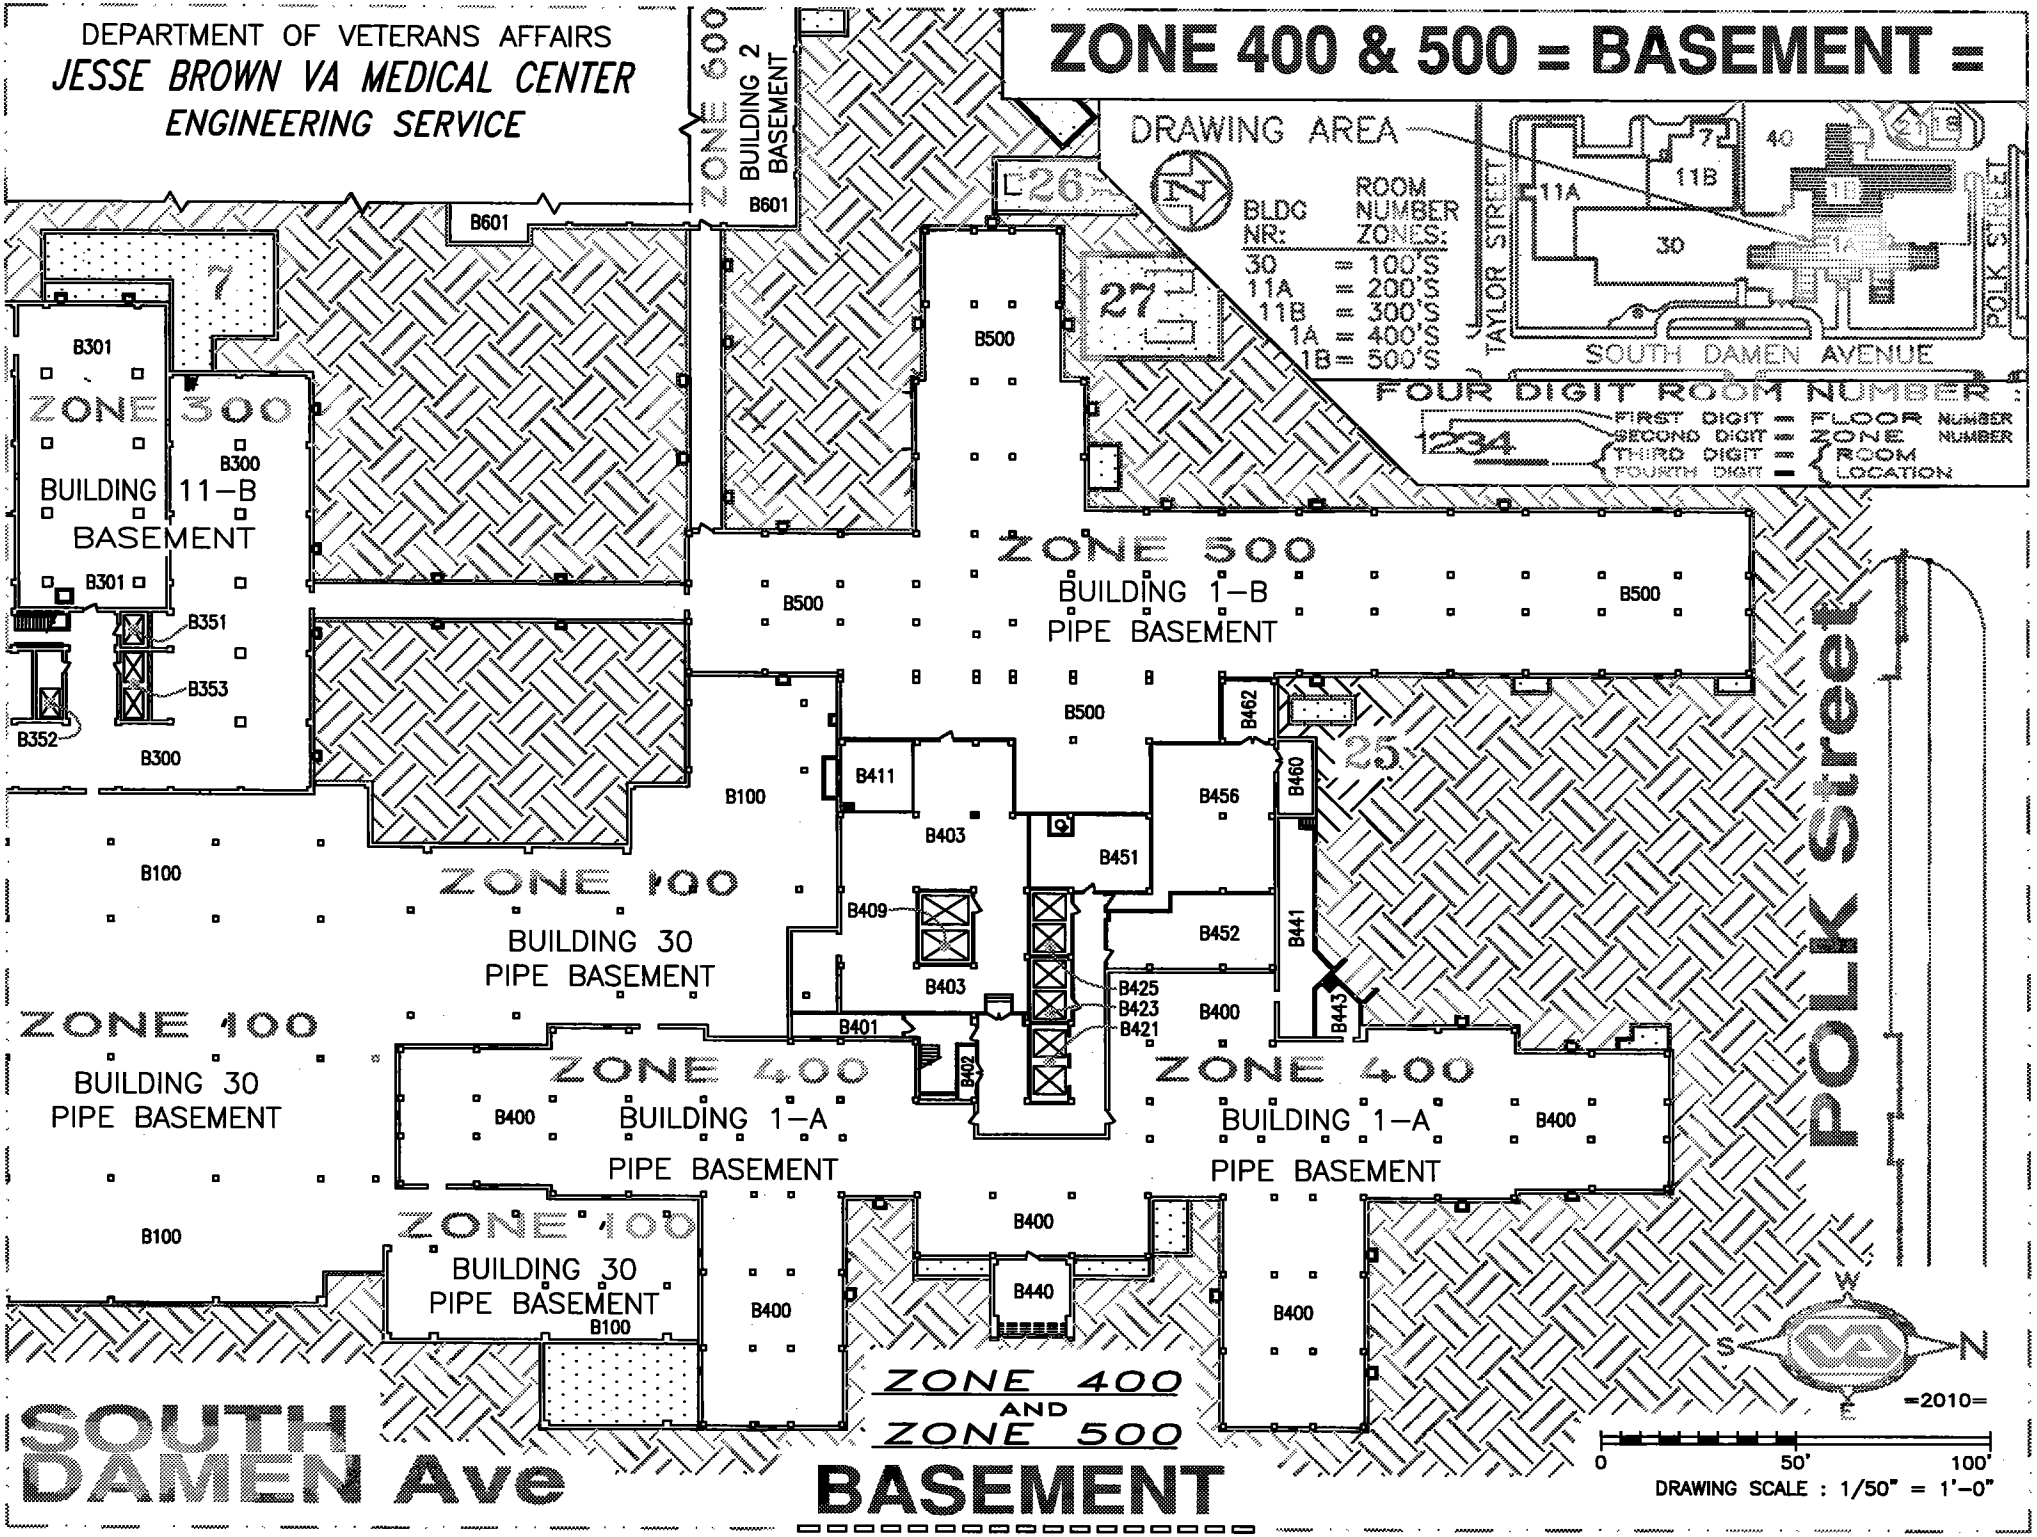
DEPARTMENT OF VETERANS AFFAIRS
JESSE BROWN VA MEDICAL CENTER
ENGINEERING SERVICE
ZONE 400 & 500 = BASEMENT =
DRAWING AREA
BLDG NR: ROOM NUMBER ZONES:
30 = 100'S
11A = 200'S
11B = 300'S
1A = 400'S
1B = 500'S
TAYLOR STREET
POLK STREET
SOUTH DAMEN AVENUE
FOUR DIGIT ROOM NUMBER :
1234
FIRST DIGIT = FLOOR NUMBER
SECOND DIGIT = ZONE NUMBER
THIRD DIGIT = ROOM
FOURTH DIGIT = LOCATION
ZONE 600
BUILDING 2
BASEMENT
ZONE 300
BUILDING 11-B
BASEMENT
ZONE 500
BUILDING 1-B
PIPE BASEMENT
ZONE 100
BUILDING 30
PIPE BASEMENT
ZONE 400
BUILDING 1-A
PIPE BASEMENT
POLK Street
SOUTH DAMEN Ave
ZONE 400
AND
ZONE 500
BASEMENT
=2010=
0 50' 100'
DRAWING SCALE : 1/50" = 1'-0"

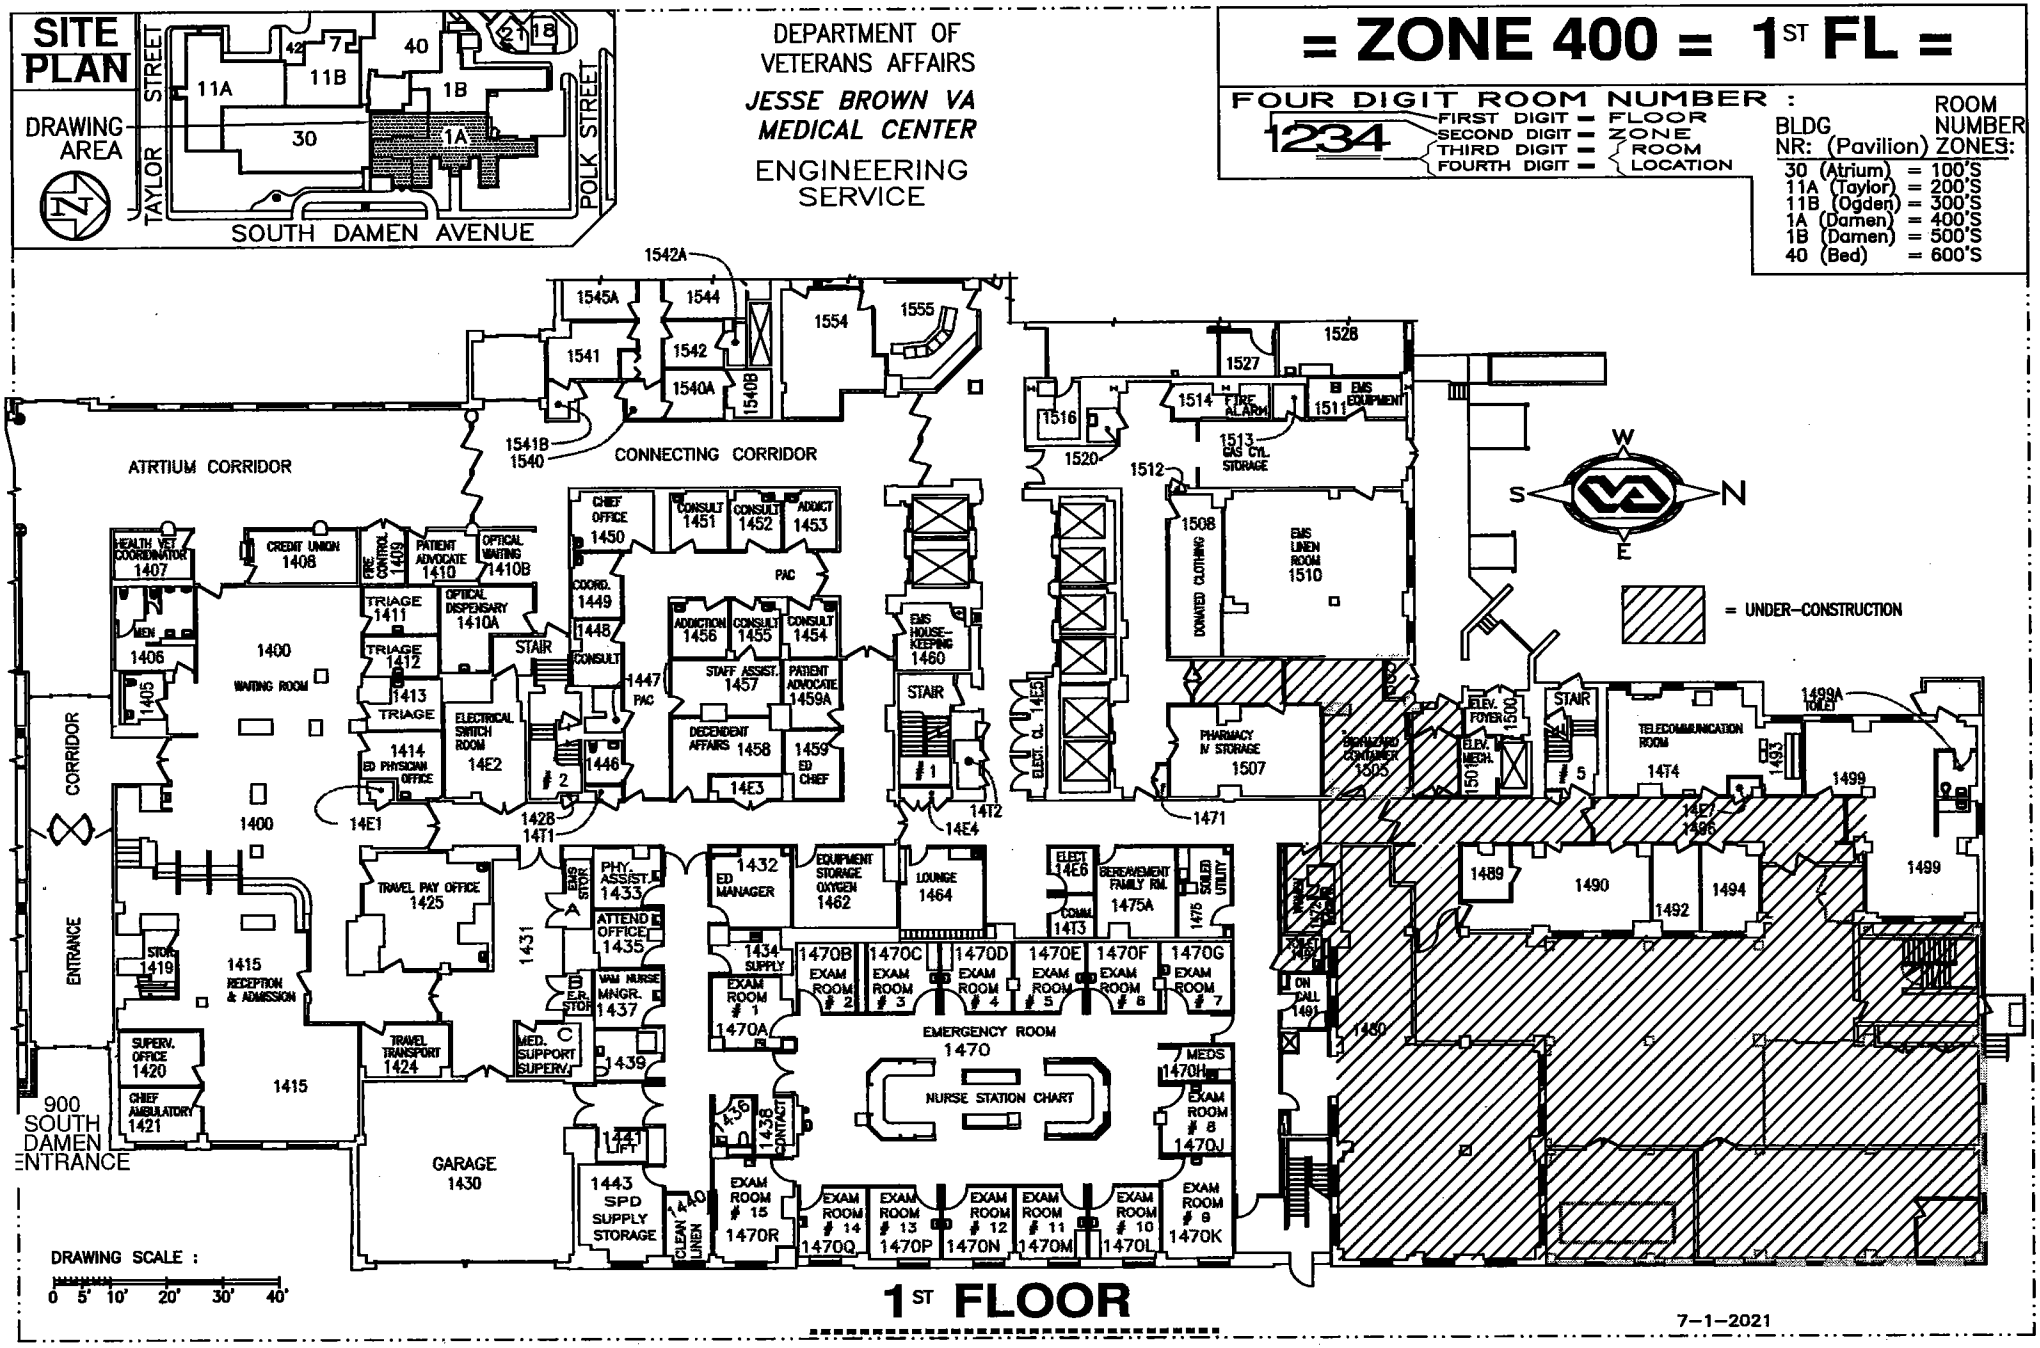
SITE PLAN
DRAWING AREA
TAYLOR STREET
POLK STREET
SOUTH DAMEN AVENUE
DEPARTMENT OF VETERANS AFFAIRS
JESSE BROWN VA MEDICAL CENTER
ENGINEERING SERVICE
= ZONE 400 = 1ST FL =
FOUR DIGIT ROOM NUMBER :
1234
FIRST DIGIT = FLOOR
SECOND DIGIT = ZONE
THIRD DIGIT = ROOM
FOURTH DIGIT = LOCATION
BLDG NR: (Pavilion) ROOM NUMBER ZONES:
30 (Atrium) = 100'S
11A (Taylor) = 200'S
11B (Ogden) = 300'S
1A (Damen) = 400'S
1B (Damen) = 500'S
40 (Bed) = 600'S
ATRTIUM CORRIDOR
CONNECTING CORRIDOR
CORRIDOR
ENTRANCE
900 SOUTH DAMEN ENTRANCE
GARAGE 1430
EMERGENCY ROOM 1470
NURSE STATION CHART
= UNDER-CONSTRUCTION
DRAWING SCALE :
0 5' 10' 20' 30' 40'
1ST FLOOR
7-1-2021

DEPARTMENT OF VETERANS AFFAIRS

JESSE BROWN VA MEDICAL CENTER

ENGINEERING SERVICE

= ZONE 500 = 1ST FL =

DRAWING AREA

BLDG NR:	ROOM NUMBER ZONES:
30	= 100'S
11A	= 200'S
11B	= 300'S
1A	= 400'S
1B	= 500'S

FOUR DIGIT ROOM NUMBER :

1234

- FIRST DIGIT = FLOOR NUMBER
- SECOND DIGIT = ZONE NUMBER
- THIRD DIGIT = ROOM
- FOURTH DIGIT = LOCATION

TAYLOR STREET · POLK STREET · SOUTH DAMEN AVENUE

FAN ROOM 1585 · PACS MANG. 1583 · PA SYS. 1581A · PROGRAM DIRECTOR 1581 · RADIOLOGY SCHEDULING OFFICE 1582 · 1580 RADIOLOGY SECRETARY · CHIEF RADIOLOGY 1579 · SPS CENTRAL STORAGE 1578 · VESTIBULE · CHIEF SPS OFFICE 1576 · STAIR · #3 · 15E3 ELECTRICAL ROOM · RADIOGRAPHIC FLUROSCOPIC ROOM 1533 · 533A · MECH. 1535 · ULTRA-SOUND 1537 · CLEAN UTILITY 1539 · COMMUNICATIONS 1538F · EQUIP. ROOM 1538E · CONTROL ROOM 1538D · 1539A SUPERV. OFFICE · ANTE ROOM 1538B · 1538C · INTERVENTIONAL/ SPECIAL PROCEDURES

RADIOLOGY OFFICE 1558 · RADIOLOGY READING RM. 1560 · RAD. OFFICE 1562 · RAD. OFFICE 1564 · 1566 OFFICE · TOILET 1568 · 1575B · 1574 · 15E3 · 15T1 PHONE CLOSET · 15E2 ELECTRIC CLOSET · RADIOLOGY · CORRIDOR

POLICE CHIEF 1547 · RAD. PROCED. 1549 · RAD. OFFICE 1561 · RAD. OFFICE 1563 · 1565 ULTRASOUND PROCEDURE · HOLD. CELL 1556 · HOLD. CELL 1557 · FILES REFRIG. 1525 · 1523 STORAGE FILE · 1524 BREAK ROOM · INPATIENT HOLDING 1529 · TOILET · CT IMAGING ROOM #1 1530 · DIGITAL RADIOLOGY 1531 · 15E4 ELECT. · STAFF OFFICE 1534 · DIGITAL RADIOLOGY 1536 · Stairwell · #4 · 1538A · 1538 · PREP/ RECOVERY

1545B CLOSET · CONFERENCE ROOM 1545 · 1546 DEPUTY CHIEF OFFICE · 1554C · 1550 ARMORY ROOM · 1541A CLOSET · INVEST. SECTION 1544 · 1544A · 1542 EVID. OFFICE · 1541 PROGRAM ASSIST · DETECTIVE OFFICE 1540A · OFFICE 1540B · SQUAD ROOM 1554 · POLICE OPERATION 1555 · CORRIDOR · CONSULT RM. #2 1521 · 1518 CONSULT RM. #1 · 1519 TECH. WORK · RECEPTION 1517 · CONTROL ROOM #1 1530A · 1530B · 1528B CONTROL ROOM #2 · 1528A · CT IMAGING ROOM #2 1528 · 1515 WAITING ROOM · 1527 CLEAN · SWITCHGEAR ROOM 1570 · 1570A · 1570B · ATS ROOM 1570C

1541B ELECT. · CORRIDOR · 1540 VESTIBULE · 1542A EVIDENCE STORAGE · 1516 · 1520 HAC · 1514 FIRE ALARM · GAS CYL. 1513 · 1511 EMS STORAGE · CORRIDOR · 1510

CORRIDOR · 1409 · 1410 · CHIEF OFFICE 1450 · CONSULT 1451 · CONSULT 1452 · CONSULT 1453

ZONE 500

1ST FLOOR

W · S · N · E

0 5' 10' 20' 30' 40' 50'

DRAWING SCALE : 1/30" = 1'-0"

12-16-20

DEPARTMENT OF VETERANS AFFAIRS
JESSE BROWN VA MEDICAL CENTER
ENGINEERING SERVICE

= ZONE 400 = 2ND FL =

DRAWING AREA

BLDG NR: / ROOM NUMBER ZONES:

30	= 100'S
11A	= 200'S
11B	= 300'S
1A	= 400'S
1B	= 500'S
40	= 600'S

TAYLOR STREET · POLK STREET · SOUTH DAMEN AVENUE

FOUR DIGIT ROOM NUMBER

1234
- FIRST DIGIT = FLOOR NUMBER
- SECOND DIGIT = ZONE NUMBER
- THIRD DIGIT = ROOM
- FOURTH DIGIT = LOCATION

ZONE 400
2ND FLOOR

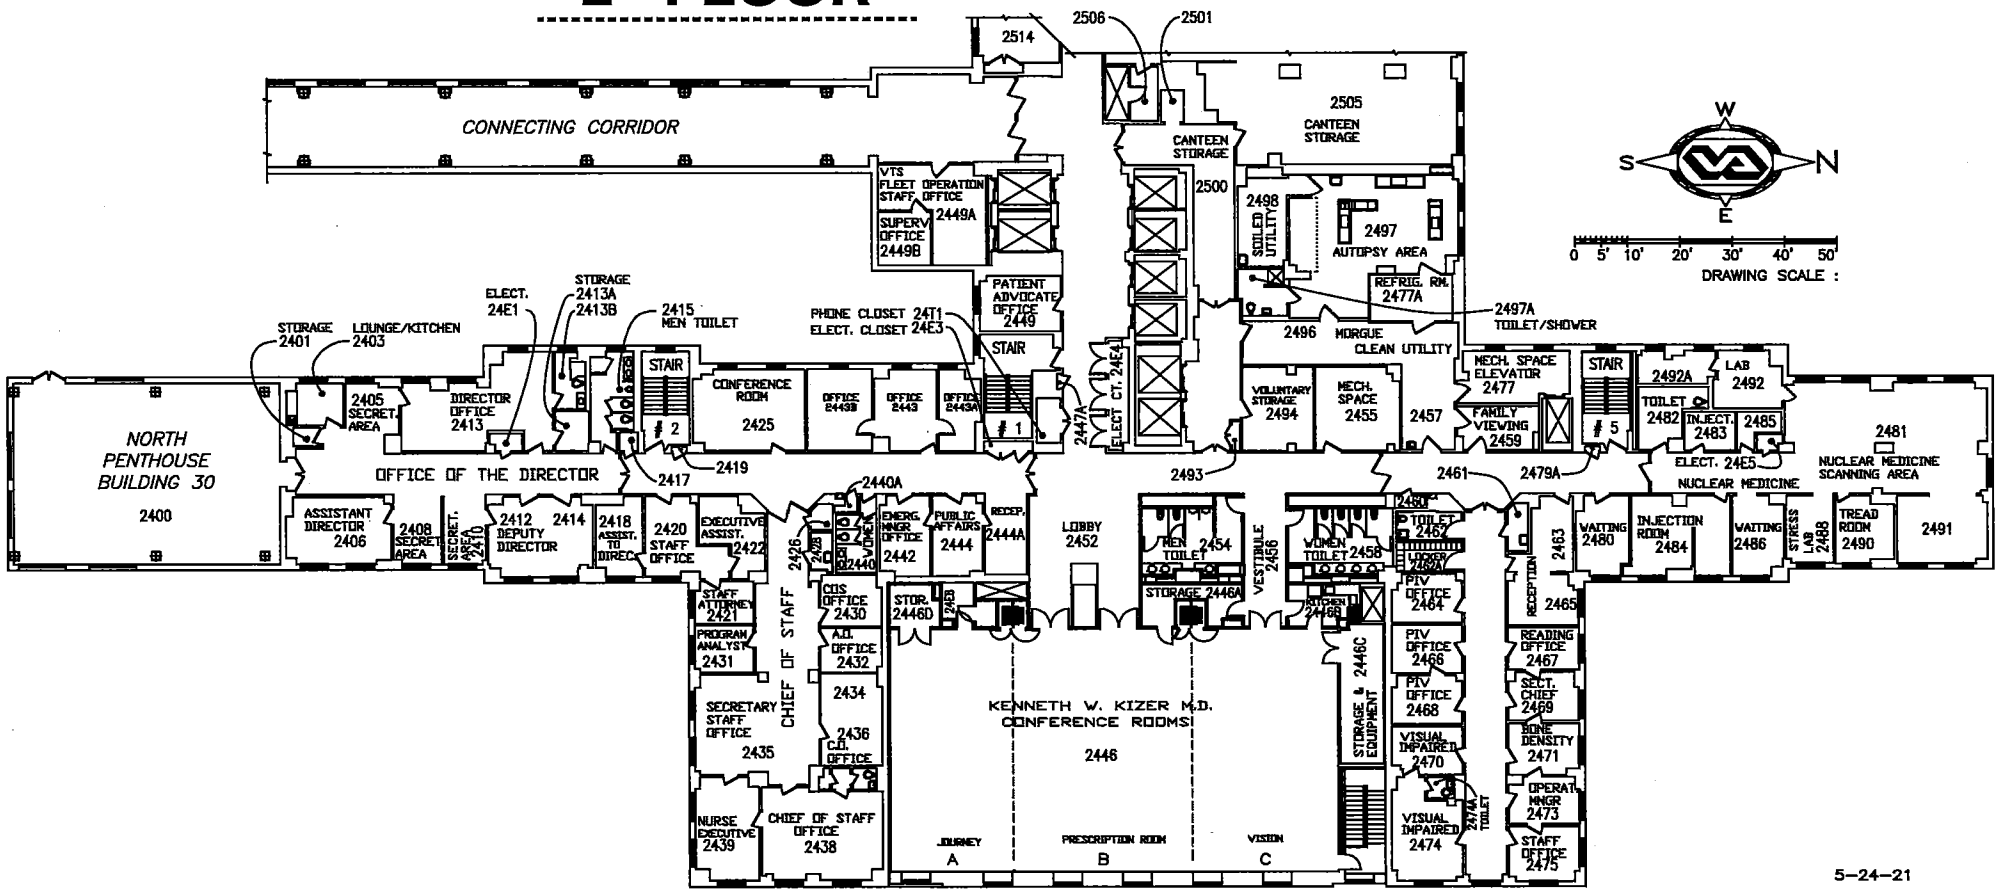

5-24-21

DEPARTMENT OF VETERANS AFFAIRS

JESSE BROWN VA MEDICAL CENTER

ENGINEERING SERVICE

= ZONE 500 = 2ND FL =

DRAWING AREA

BLDG NR:	ROOM NUMBER ZONES:
30	= 100'S
11A	= 200'S
11B	= 300'S
1A	= 400'S
1B	= 500'S

TAYLOR STREET · POLK STREET · SOUTH DAMEN AVENUE

FOUR DIGIT ROOM NUMBER :

1234

FIRST DIGIT = FLOOR NUMBER

SECOND DIGIT = ZONE NUMBER

THIRD DIGIT = ROOM

FOURTH DIGIT = LOCATION

2585 PHYSICAL THERAPY YELLOW GYM

2585

SPD CLOSET ROOM 2580

STORAGE 2580A

MEN TOILET 2523

2575

2581 OFFICE STAFF

25E1 ELECT. CLOSET

25E2 ELECT. CLOSET

STAIR #3

STAFF OFFICE 2533

PM & R 2535 SECRETARY STAFF

PM & R CHIEF OFFICE 2537

RESIDENT OFFICE EXAM 2539

DOCTOR OFFICE EXAM 2541

CONFERENCE ROOM 2543

OFFICE 2547

KITCHEN THERAPY 2559

2560 OCCUPATIONAL THERAPY

2558 TOILET THERAPY

KINESIOTHERAPY CLINIC 2520

INPATIENT PHYSICAL THERAPY

2570 MEN

PHYSICAL MEDICINE & REHABILITION

PATIENT EXAM ROOM 2522

2521

2532 2530

2509

IRM STORAGE 2510

DOCTOR OFFICE EXAM 2540

DOCTOR OFFICE EXAM 2544

STORAGE 2548

MULTIPURPOSE THERAPY 2554

STAIR #4

2521A

2518

2516

2508

IRM STORAGE 2507

2511

CANTEEN STORAGE 2505A

2546 ELECTRIC CLOSET

NORMAL SUB-STATION ROOM 2556A

EMERGENCY SUB-STATION ROOM 2556B

PM & R WAITING ROOM 2514

2514A

CANTEEN STORAGE

2505

CONNECTING CORRIDOR

CANTEEN STORAGE

2500

2497

2506

2501

ZONE 500

2ND FLOOR

W S N E

0 5' 10' 20' 30' 40' 50'

DRAWING SCALE : 1/30" = 1'-0"

2/27/18

DEPARTMENT OF VETERANS AFFAIRS

JESSE BROWN VA MEDICAL CENTER

ENGINEERING SERVICE

= ZONE 400 = 3RD FL =

DRAWING AREA

BLDG NR:	ROOM NUMBER ZONES:
30	= 100'S
11A	= 200'S
11B	= 300'S
1A	= 400'S
1B	= 500'S

TAYLOR STREET · POLK STREET · SOUTH DAMEN AVENUE

FOUR DIGIT ROOM NUMBER:

1234

FIRST DIGIT = FLOOR NUMBER

SECOND DIGIT = ZONE NUMBER

THIRD DIGIT = ROOM

FOURTH DIGIT = LOCATION

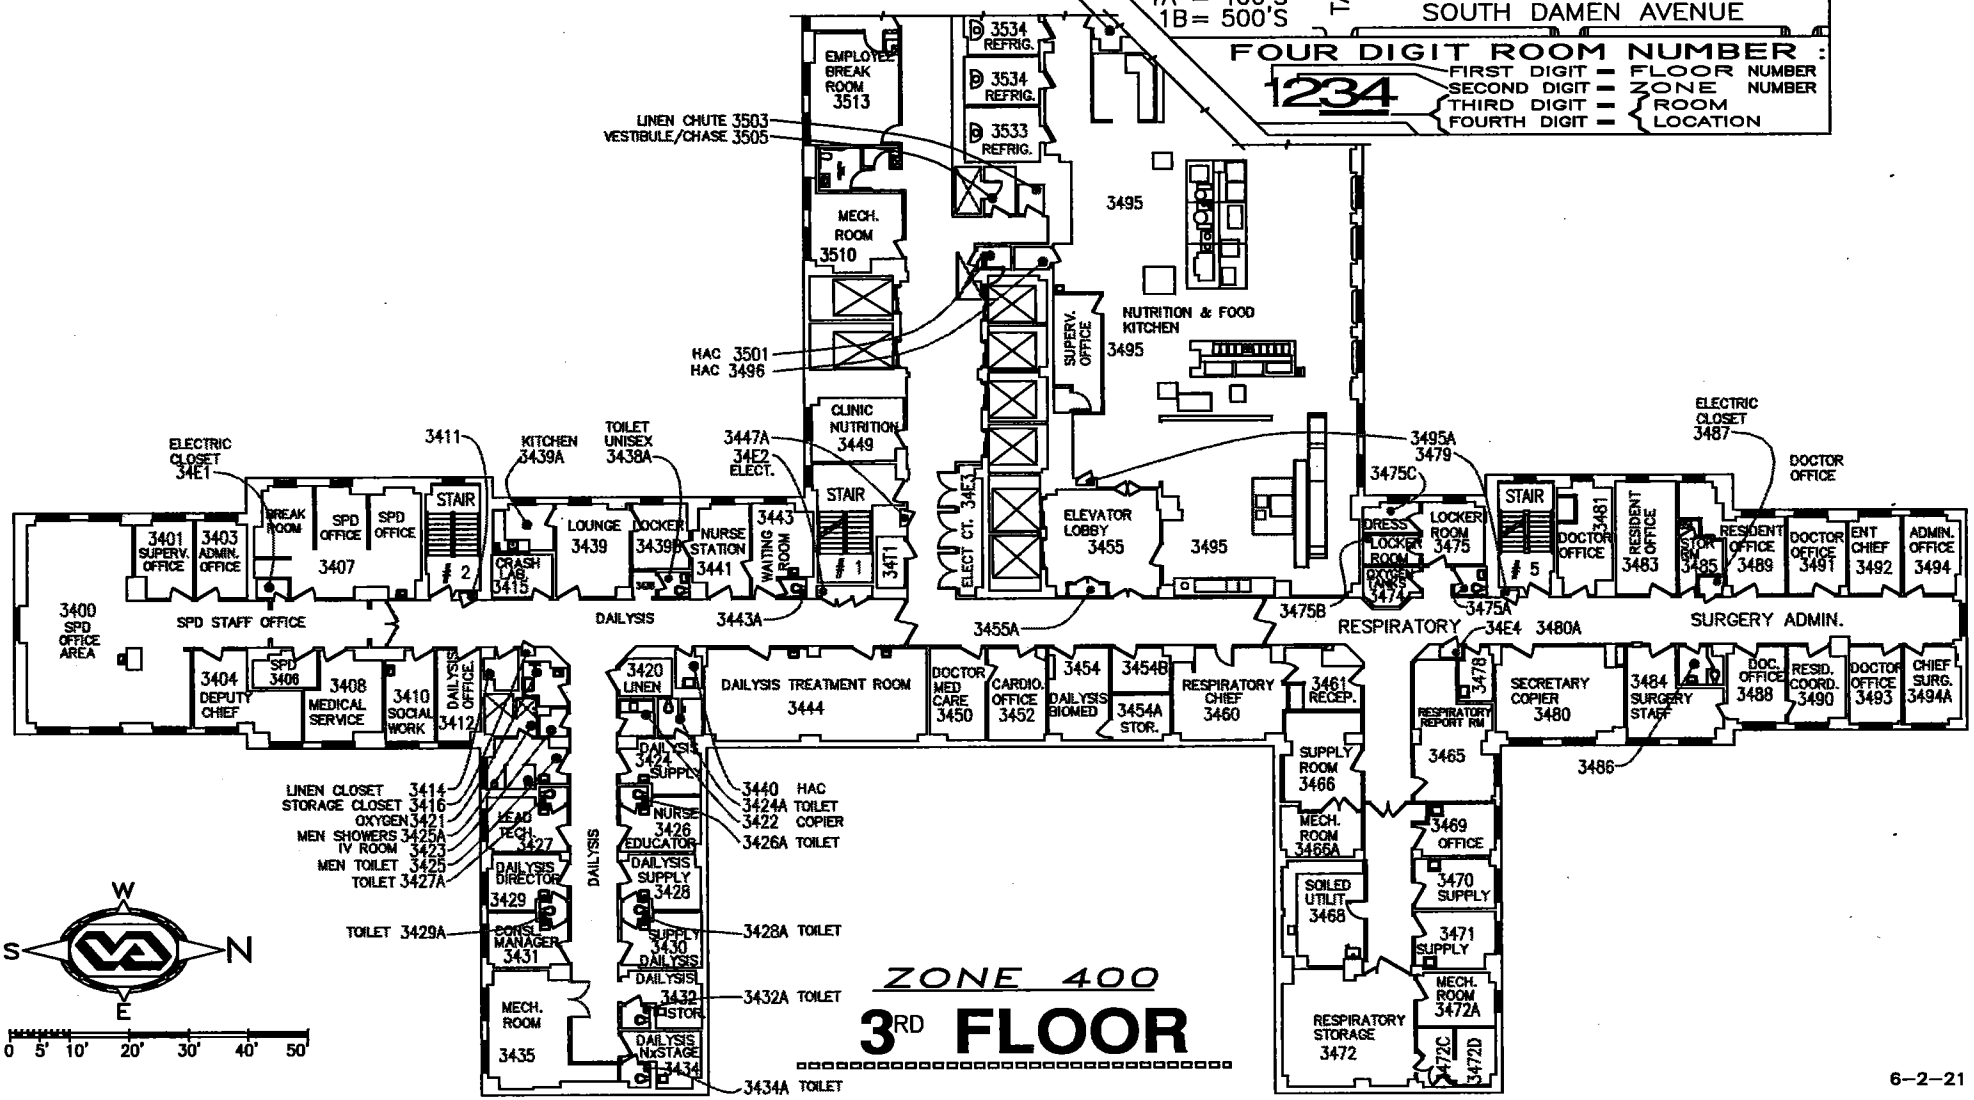

ZONE 400

3RD FLOOR

6-2-21

DEPARTMENT OF VETERANS AFFAIRS

JESSE BROWN VA MEDICAL CENTER

ENGINEERING SERVICE

= ZONE 500 = 3RD FL =

DRAWING AREA

BLDG NR:	ROOM NUMBER ZONES:
30	= 100'S
11A	= 200'S
11B	= 300'S
1A	= 400'S
1B	= 500'S

TAYLOR STREET · POLK STREET · SOUTH DAMEN AVENUE

FOUR DIGIT ROOM NUMBER :

1234

FIRST DIGIT = FLOOR NUMBER

SECOND DIGIT = ZONE NUMBER

THIRD DIGIT = ROOM

FOURTH DIGIT = LOCATION

TO BED PAVILION · FREEZER · MECH. ROOM 3536 · STAGING AREA 3537 · CHEM PREP · REFRIGERTOR #1 3591 · REFRIGERTOR #2 3595 · ANTE ROOM · IV CONTROL · 35E1 · 35T1 · STAIR #3 · 3585 · OFFICE STORAGE 3544 · DRY STORAGE 3545 · CLINICAL FOOD MGR. 3547 · FOOD OPER. MGR. 3549 · AUTOMATION ASSISTANT N&FS 3553 · CALL CENTER OFFICE 3561 · SUPPORT STAFF OFFICE 3565 · ASSIST. CHIEF 3569 · CHIEF OFFICE 3568 · CONF. OFFICE 3566 · 3567 · STAIR #4 · NUTRITION & FOOD SERVICE · VAULT 3522 · PACKING/ COMPOUNDING · PHARMACY 3520 · TOILET · 3521 OFFICE · WORKSTATION · ORDER ENTRY · 3516 · 3535C · CONFERENCE ROOM 3540 · 3560A SERVING KITCHEN · PATIENT DINING ROOM N&FS 3560 · 3535 FOOD PREP. · 3532 REFRIGERATOR WALK-IN · SUPERV. OFFICE 3530 · SUPERV. OFFICE 3531 · 3529 · 3535B · 3535A · RECEIVING · 3534A REFRIG. · 3534 REFRIG. · 3533 REFRIG. · EMPLOYEE BREAK ROOM 3513 · NUTRITION & FOOD SERVICE KITCHEN · LINEN CHUTE 3503 · VESTIBULE/CHASE 3505 · HAC 3512 · WOMEN TOILET 3511 · 3510 · MECH. ROOM · 3495 · NUTRITION & FOOD KITCHEN 3495 · HAC 3501

W · S · N · E

=2019=

ZONE 500

3RD FLOOR

DEPARTMENT OF VETERANS AFFAIRS

JESSE BROWN VA MEDICAL CENTER

ENGINEERING SERVICE

= ZONE 400 = 4TH FL =

DRAWING AREA

BLDG NR:	ROOM NUMBER ZONES:
30	= 100'S
11A	= 200'S
11B	= 300'S
1A	= 400'S
1B	= 500'S

TAYLOR STREET — POLK STREET — SOUTH DAMEN AVENUE

FOUR DIGIT ROOM NUMBER :

1234

- FIRST DIGIT = FLOOR NUMBER
- SECOND DIGIT = ZONE NUMBER
- THIRD DIGIT = ROOM
- FOURTH DIGIT = LOCATION

= UNDERCONSTRUCTION NEW DENTAL SERVICE

ZONE 400

4TH FLOOR

DRAWING SCALE : 0 5' 10' 20' 30' 40' 50'

12-16-20

DEPARTMENT OF VETERANS AFFAIRS

JESSE BROWN VA MEDICAL CENTER

ENGINEERING SERVICE

= ZONE 500 = 4TH FL =

DRAWING AREA

BLDG NR:	ROOM NUMBER ZONES:
30	= 100'S
11A	= 200'S
11B	= 300'S
1A	= 400'S
1B	= 500'S
40	= 600'S

TAYLOR STREET · SOUTH DAMEN AVENUE · POLK STREET

FOUR DIGIT ROOM NUMBER :

1234

FIRST DIGIT = FLOOR NUMBER

SECOND DIGIT = ZONE NUMBER

THIRD DIGIT = ROOM

FOURTH DIGIT = LOCATION

ZONE 6 BLDG 40

STORAGE 4595

BLOOD LAB 4590

LOUNGE 4593

OFFICE LEAD PATH. & LAB MEDICINE 4588

STORAGE CLEAN SUPPLY 4585

MEN LOCKER 4583

4584

SUPPLY RM.4584A

HAC 4521

45E1 ELECT CT.

STAIR #3

45T1 IRM

ELECT. 45E2

STORAGE 4545

SEND-OUT

MECHNICAL ROOM 4549A FAN ROOM

SECTIONING

BEDDING

PROCESSING

ANATOMICAL PATHOLOGY LAB 4527

4529

WOMEN 4528

4526

WOMEN

4518

MEN

4524

CYTOLOGY

PATHOLOGY & LABORATORY MEDICINE

COORDINATOR 4544

SUPERV. OFFICE 4546

MANG. OFFICE 4548

DIAGNOSTIC PATHOLOGY

RECEIVING

4549 ABG,OSMO

COAG

BLOOD BANK

DIFFERENTIAL

BODY FLUIDS

MICROBIOLOGY SET-UP

4549B

STAIR #4

4542

SECRETARY/CLERK

4515

SUPPLY CLOSET 4522

STAFF PATH. 4516

4516A

4510 PATH. OFFICE

CLEAN SUPPLIES 4515A

COMPRESSOR/ DUMBWAITOR

4505 LINEN CHUTE

HEME/COAG SUPERVISOR 4508A

4506

4507

FILES STORAGE 4508

NEROLOGLY RESIDENTS 4503

4499

ZONE 500

4TH FLOOR

W S N E

0 5' 10' 20' 30' 40' 50'

DRAWING SCALE :

1/7/21

DEPARTMENT OF VETERANS AFFAIRS

JESSE BROWN VA MEDICAL CENTER

ENGINEERING SERVICE

= ZONE 400 = 5TH FL =

DRAWING AREA

BLDG NR:	ROOM NUMBER ZONES:
30	= 100'S
11A	= 200'S
11B	= 300'S
1A	= 400'S
1B	= 500'S
40	= 600'S

TAYLOR STREET · POLK STREET · SOUTH DAMEN AVENUE

FOUR DIGIT ROOM NUMBER:

1234

FIRST DIGIT = FLOOR NUMBER

SECOND DIGIT = ZONE NUMBER

THIRD DIGIT = ROOM

FOURTH DIGIT = LOCATION

VASCULAR LAB: BED #3 5401, BED #4 5402, BED #5 5403, LOUNGE 5411, LOCKER RM. 5412, 5413 TEAM ROOM, STAIR #2, 5408 TOILET UNISEX, 54E1 ELECT. CLOSET, 5400B, 5400A, BED #2 5400, BED #1 5404, RECEPTION AREA 5406, WAITING ROOM 5410, 5414 SUPPLY RM.

PAIN CLINIC PROCEDURE RM. 5439, OFFICE 5417, 5437 MEDICINE PREP., 5439A, GROUP ROOM 5441, MEN TOIL. 5443, 5447A, 54E2 ELECT. CLOSET, STAIR #1, 5471

PAIN MANAGEMENT CLINIC: LINEN 5420, PATIENT EDUACATION ROOM 5444, WAITING ROOM 5424, NURSE STATION 5426, 5427, EXAM. ROOM 5423, DOCTOR OFFICE 5425, EXAM. ROOM 5429, EXAM. ROOM 5431, EXAM. ROOM 5430, EXAM. ROOM 5432, PHARMIST OFFICE 5433, PSY OFFICE 5434, DOCTOR OFFICE 5435, DOCTOR OFFICE 5436

SUPPLY CLOSET 5416, SUPPLY CLOSET 5418, SOIL UTILITY 5419, TOILET 5423A, CLEAN LINEN 5421, TOILET 5425A, TOILET 5429A, TOILET 5433A, TOILET 5435A, 5440 HAC, 5424A TOILET, 5422 LOCKER RM., 5430A TOILET, 5434A TOILET, 5436A TOILET

5446 CLEAN SUPPLIES, 5448 TOILET WOMEN, RECEP. DESK 5450, ENDOSCOPY WAITING AREA 5452, 5453

5505 VESTIBULE FILE STOR., 5506 FILE STORAGE, OFFICE 5514, 5515, UNISEX TOILET 5504, UNISEX TOILET 5503, CARDIOLOGY CHECK-IN OFFICE 5502, STAIR, ELECT. CT. 54E3, TRAINING ROOM 5507, STAFF LOCKER ROOM 5508, 5496A, 5509 DRESSING RM., 5510 DRESSING RM., 5511 TOILET, 5513 TOILET, SPD CLOS 5455

ENDOSCOPY PREP CLINIC: OFFICE ENDO. DIRECTOR 5460, OFFICE ENDO. 5461, OFFICE ENDO. 5463, OFFICE NURSE MNGR. 5479, OFFICE MED. ATTEND. 5481, STAIR #5, 54E4, PROCEDURE ROOM 1 5487, MECHANICAL ROOM 5489, SUPPLY 5493, PROCEDURE ROOM 2 5495, 5482, 54E5, 5491, 5480, OFFICE DOCTOR 5456, LOUNGE 5458, 5464, 5465, 5468, PROCEDURE ROOM 5 5486, PROCEDURE ROOM 4 5488, 5490 SCOPE REPROCESS, 5492 CLEAN RM., PROCEDURE ROOM 3 5494, MEN LOCKER 5470, WOMEN L.R. 5467, 5469, HAC 5462, TOILET 5458A, TOILET 5471, DRESSING RM. 5472, DRESSING RM. 5473, TOILET 5476, NURSE STATION 5474, RECOVERY AREA, 5475, 5475

W · S · N · E

0 5' 10' 20' 30' 40' 50'

ZONE 400

5TH FLOOR

3/27/18

DEPARTMENT OF VETERANS AFFAIRS

JESSE BROWN VA MEDICAL CENTER

ENGINEERING SERVICE

= ZONE 500 = 5TH FL =

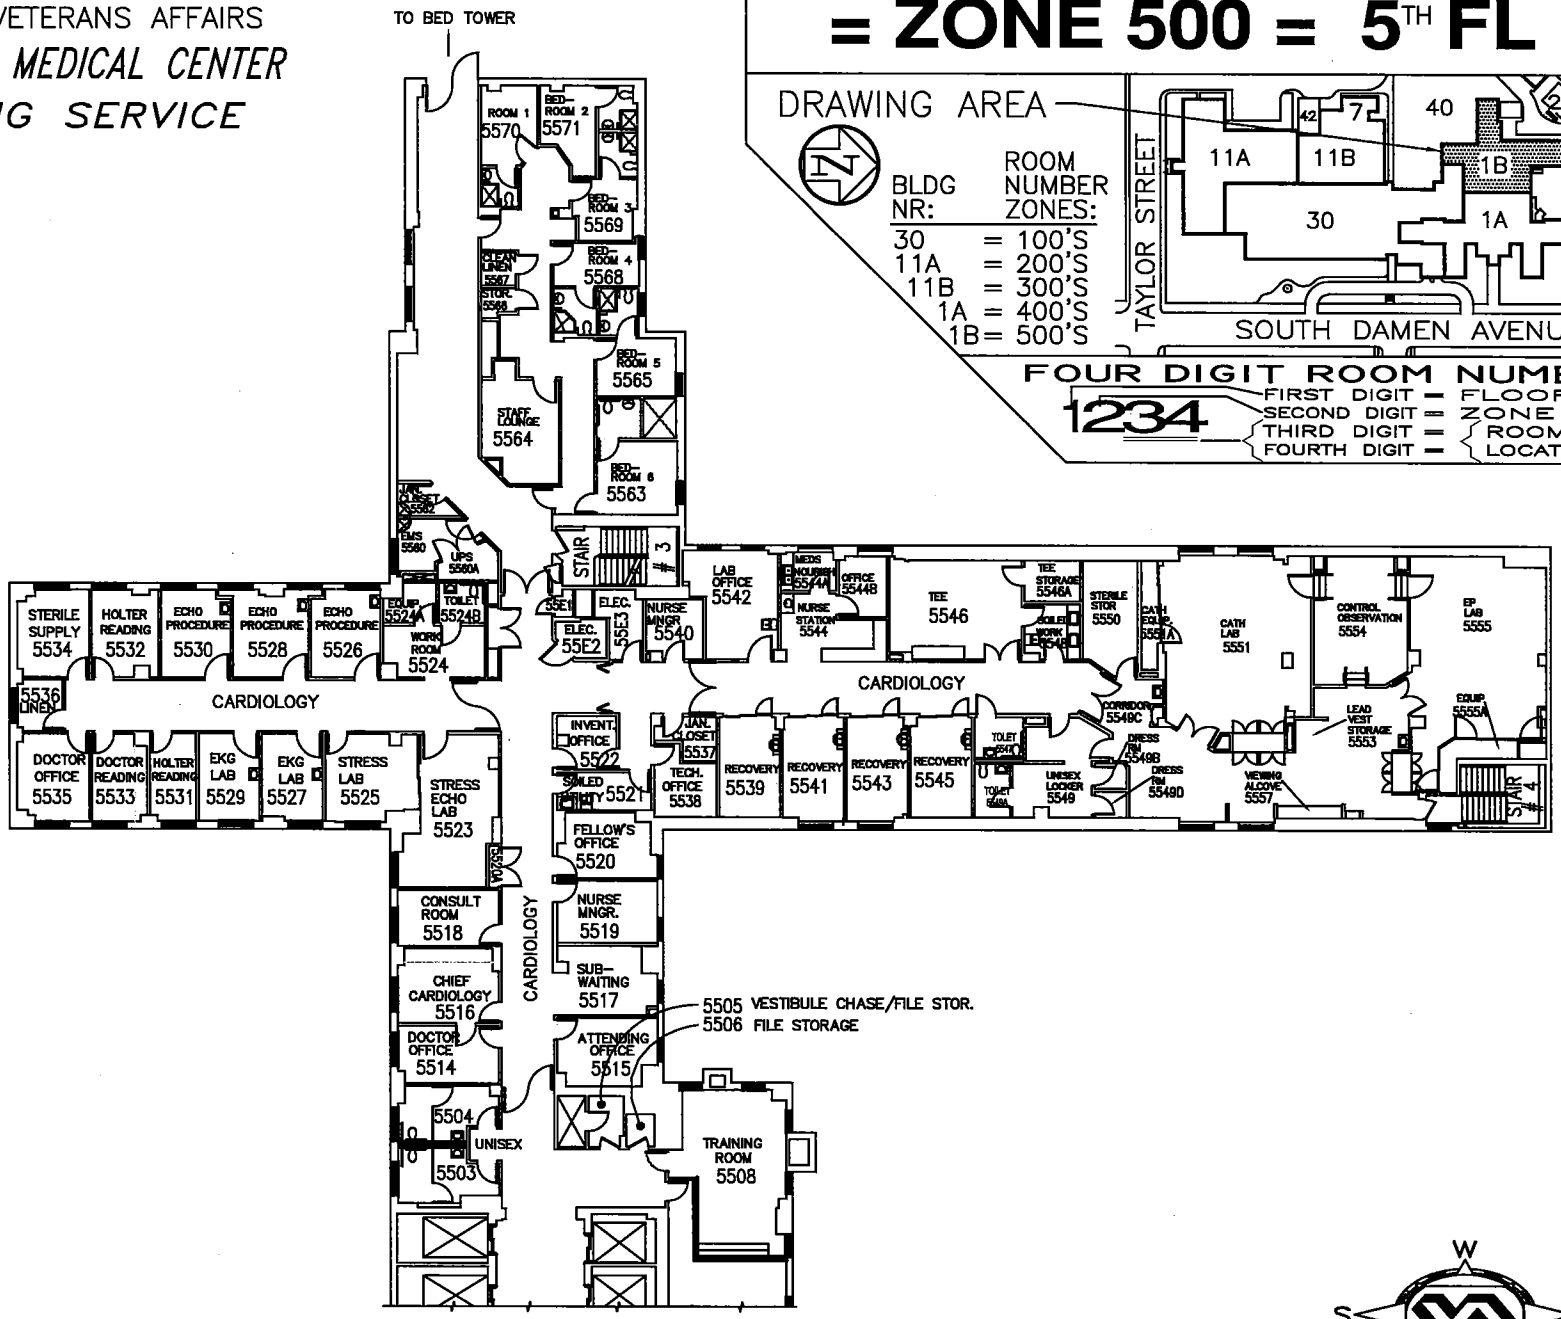

ZONE 500

5TH FLOOR

9-28-20

DEPARTMENT OF VETERANS AFFAIRS

JESSE BROWN VA MEDICAL CENTER

ENGINEERING SERVICE

= ZONE 400 = 6TH FL =

DRAWING AREA

BLDG NR: ROOM NUMBER ZONES:

30 = 100'S
11A = 200'S
11B = 300'S
1A = 400'S
1B = 500'S
40 = 600'S

TAYLOR STREET · POLK STREET · SOUTH DAMEN AVENUE

FOUR DIGIT ROOM NUMBER:

1234

FIRST DIGIT = FLOOR NUMBER
SECOND DIGIT = ZONE NUMBER
THIRD DIGIT = ROOM
FOURTH DIGIT = LOCATION

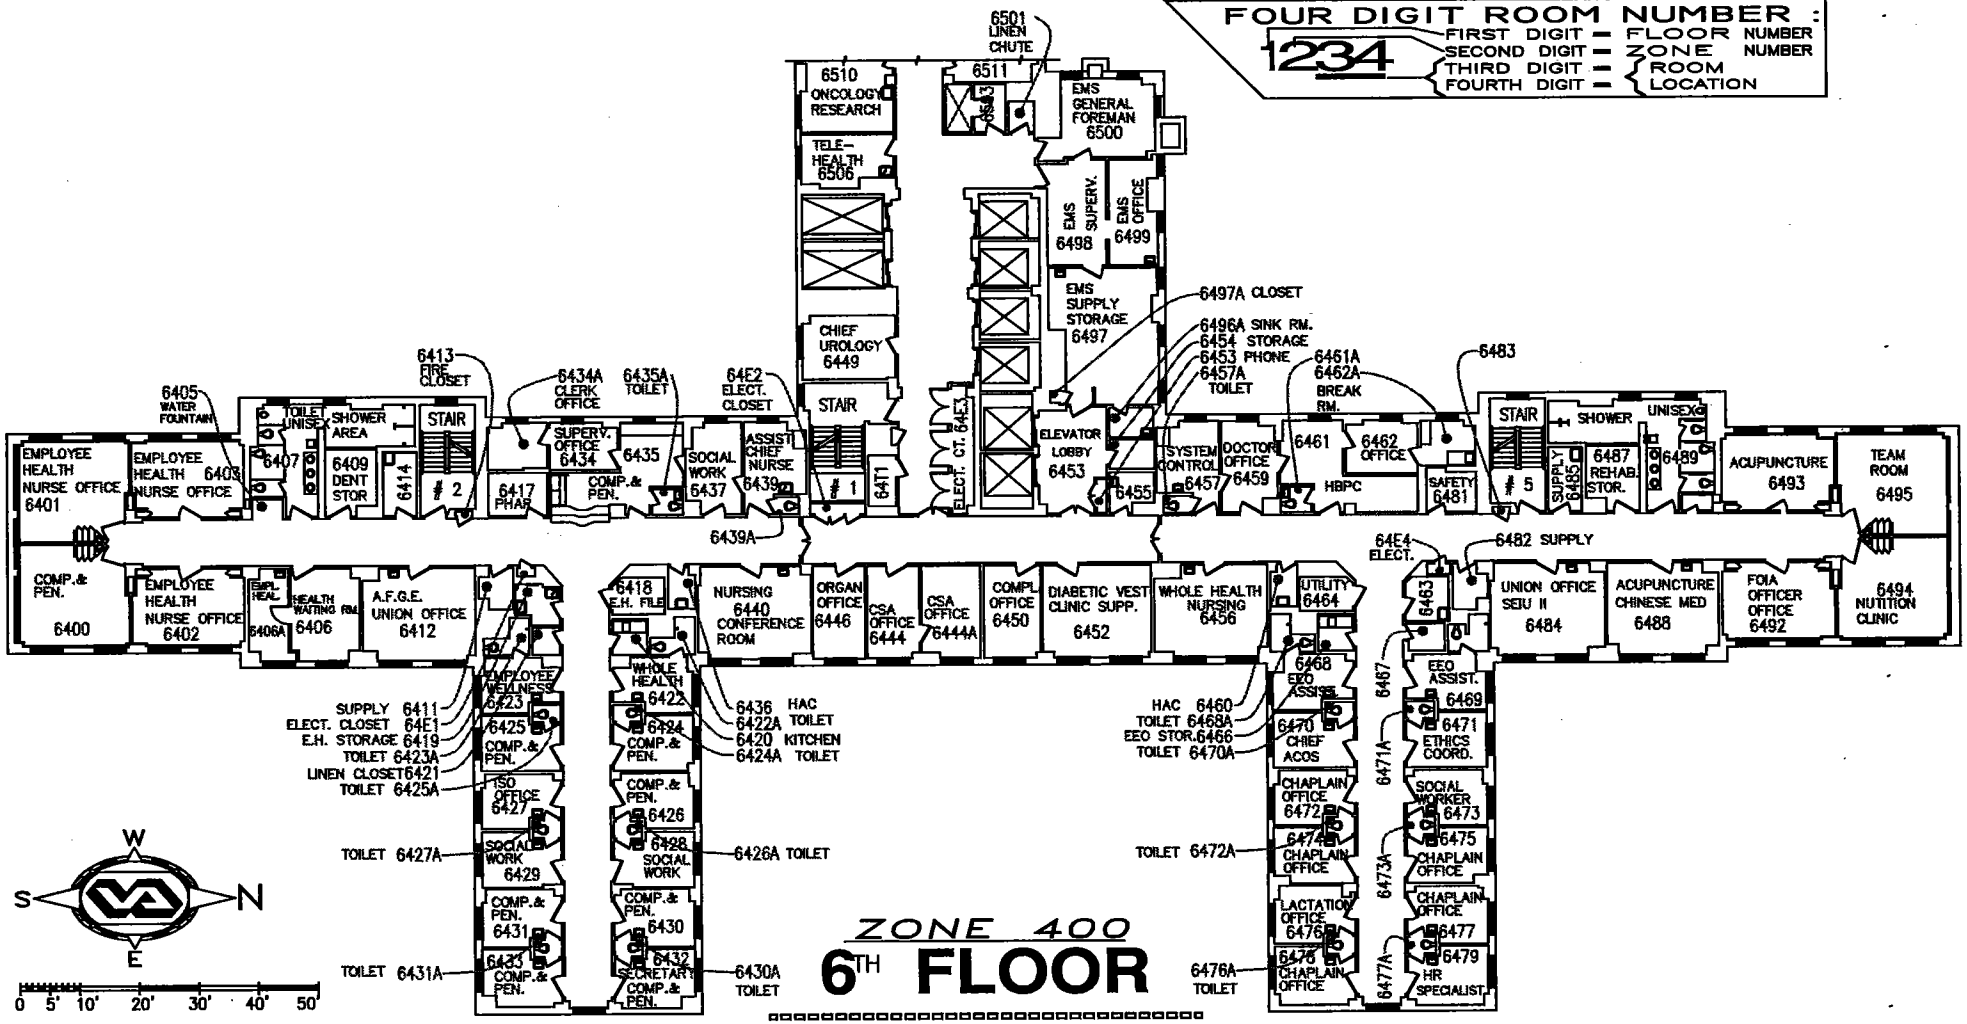

6-2-21

DEPARTMENT OF VETERANS AFFAIRS

JESSE BROWN VA MEDICAL CENTER

ENGINEERING SERVICE

= ZONE 500 = 6TH FL =

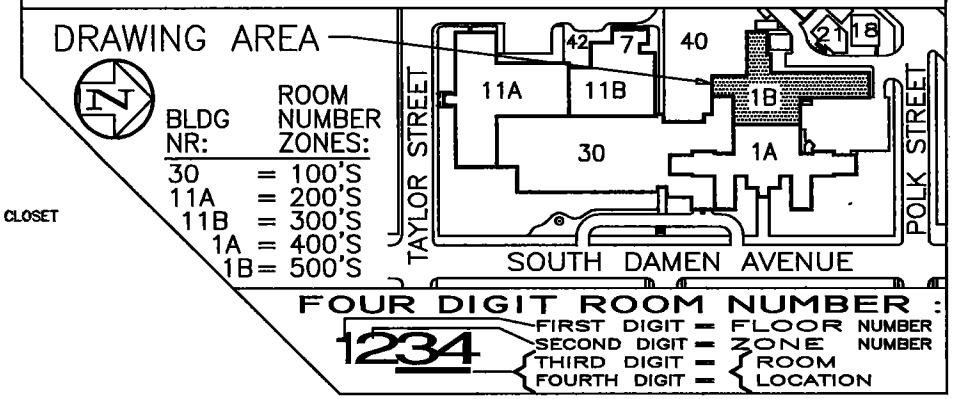

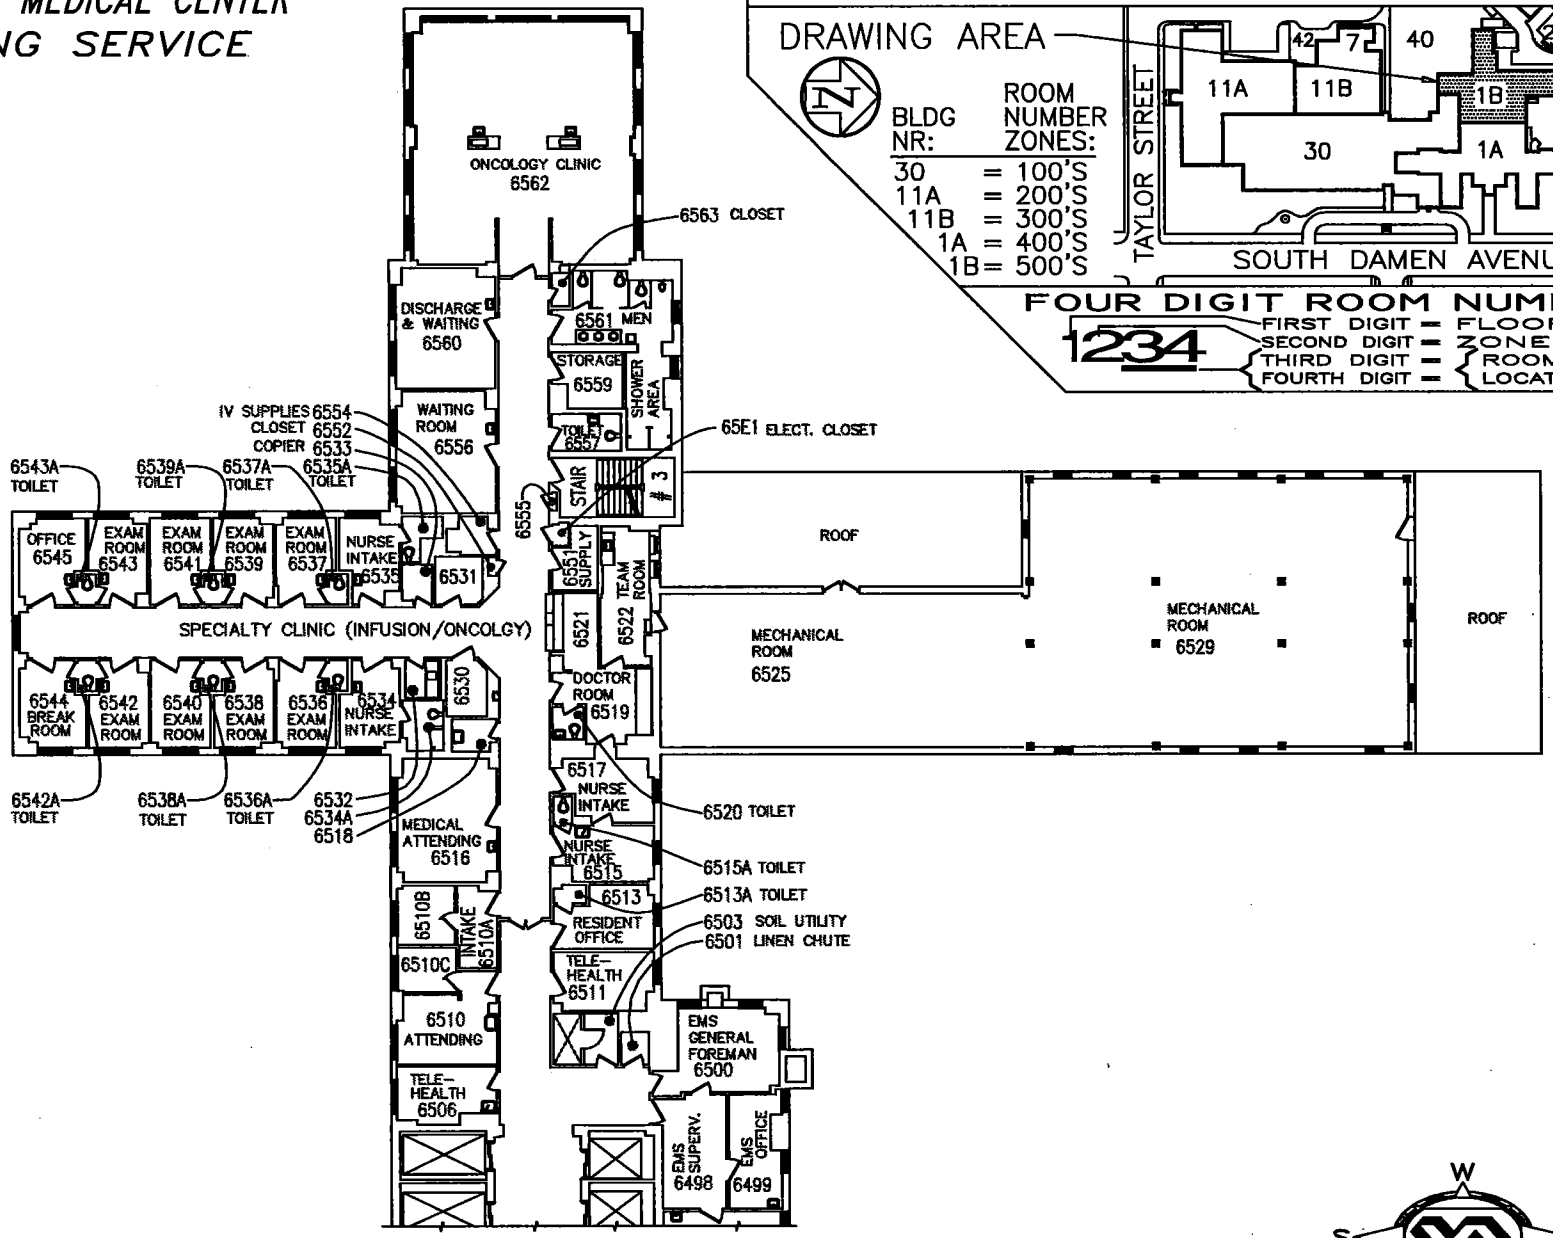

ZONE 500

6TH FLOOR

0 5' 10' 20' 30' 40' 50'

DRAWING SCALE : 1/30" = 1'-0"

6-2-21

DEPARTMENT OF VETERANS AFFAIRS

JESSE BROWN VA MEDICAL CENTER

ENGINEERING SERVICE

= ZONE 400 = 7TH FL =

DRAWING AREA

BLDG NR:	ROOM NUMBER ZONES:
30	= 100'S
11A	= 200'S
11B	= 300'S
1A	= 400'S
1B	= 500'S

TAYLOR STREET · POLK STREET · SOUTH DAMEN AVENUE

FOUR DIGIT ROOM NUMBER :

1234

- FIRST DIGIT = FLOOR NUMBER
- SECOND DIGIT = ZONE NUMBER
- THIRD DIGIT = ROOM
- FOURTH DIGIT = LOCATION

7401 EQUIPMENT STORAGE · 7403 EQUIPMENT STORAGE · 7405 HAV · 7407 MEN · SHOWER · 7409 STORAGE ROOM · 7411 ICE MACH. · 7413 FIRE CLOSET · STAIR # 2 · BIOMED SERVER 7433 · SUPPLY TECH. 7437 · 7510 CHIEF MEDICAL SERVICE 7506 · 7511 · 7501 LINEN CHUTE · 7498 MECH. · 7500 · DR ZIMMERMAN CONFERENCE RM · MEDICAL SERVICE 7449 · STAIR # 1 · FIRE CT. 7447A · PHONE 7411 · ELECT 74E2 · 7437A TOILET · ELECT CT. 7445 · ELEVATOR LOBBY · 7451 EMS EQUIPMENT · 7451B CLOSET · 7453 PHONE · 7457A TOILET · HELP DESK AREA 7459 · OFFICE AREA 7460 · IRM SERVICE · STAIR # 5 · CART CLOSET 7473 · OFFICE AREA 7474 · TELECOM MGR 7475 · IRM ASST 7477 · IRM CHIEF 7479 · BREAKRM /CONFERENCE 7478 · OFFICE AREA 7471 · OFFICE AREA 7476 · STOR.1 7465 · STOR2 7466 · EMS 74H2 · TOILET 7464 · OFFICE AREA 7458 · UT CT. 7456 · EMS SUPPORT SERVICE 7454 · 7450 · 7450A · DRESSING RM. · WAITING RM. · PATIENT EFFECTS UNIFORM EXCHANGE 7448 · SATV ROOM 7440 · BIOMED. SHOP 7434 · BIOMEDICAL · BIOMED. SHOP 7400 · EQUIPMENT STORAGE 7402 · BIOMED. SHOP 7406 · BIOMED. SHOP 7410 · BIOMED. SHOP 7412 · 7412A · 7414 · 74E1 · 7417 · 7421A · 7419 · BIOMED. SHOP 7423 · 7423A · 7422 BIOMED. SHOP · 7424 BIOMED. SHOP · 7422A TOILET · 7418 CART STORAGE · 7420 ICE MACHINE · 7424A TOILET · 7425 BIOMED. SHOP · 7426 BIOMED. SHOP · SUPERV. OFFICE 7429 · BIOMED. SHOP 7430 · DATA CENTER 7467 · COMPUTER LAB 7469 · MECHANICAL ROOM 7468

W · S · N · E

0 5' 10' 20' 30' 40' 50'

DRAWING SCALE :

ZONE 400

7TH FLOOR

6/4/18

DEPARTMENT OF VETERANS AFFAIRS

JESSE BROWN VA MEDICAL CENTER
ENGINEERING SERVICE

= ZONE 500 = 7TH FL =

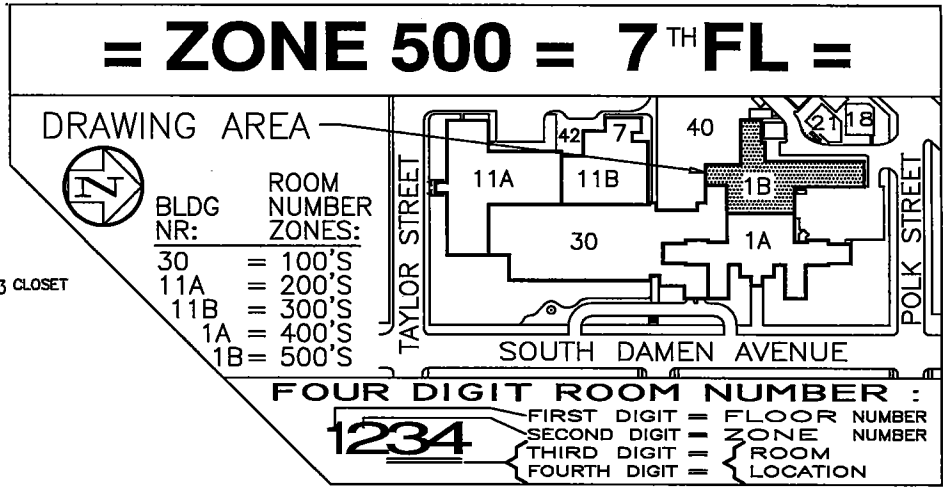

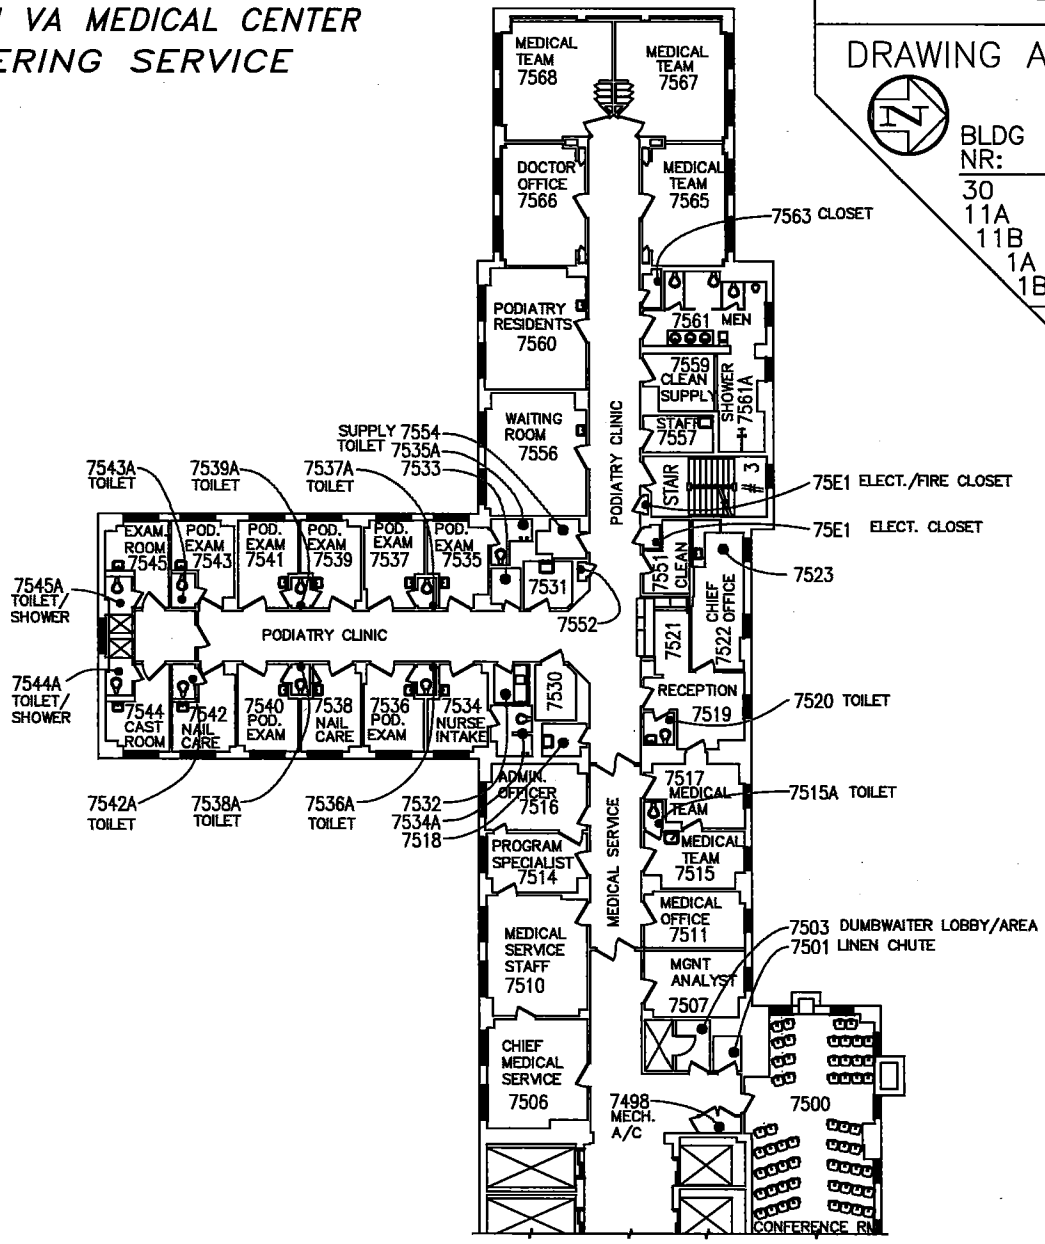

ZONE 500
7TH FLOOR

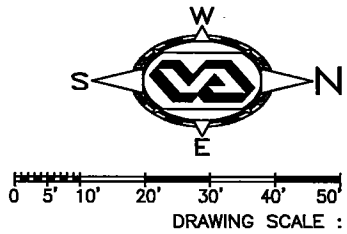

12-16-20

DEPARTMENT OF VETERANS AFFAIRS

JESSE BROWN VA MEDICAL CENTER

ENGINEERING SERVICE

= ZONE 400 = 8TH FL =

DRAWING AREA

BLDG NR:	ROOM NUMBER ZONES:
30	= 100'S
11A	= 200'S
11B	= 300'S
1A	= 400'S
1B	= 500'S

TAYLOR STREET · POLK STREET · SOUTH DAMEN AVENUE

FOUR DIGIT ROOM NUMBER :

1234 — FIRST DIGIT = FLOOR NUMBER; SECOND DIGIT = ZONE NUMBER; THIRD DIGIT = ROOM; FOURTH DIGIT = LOCATION

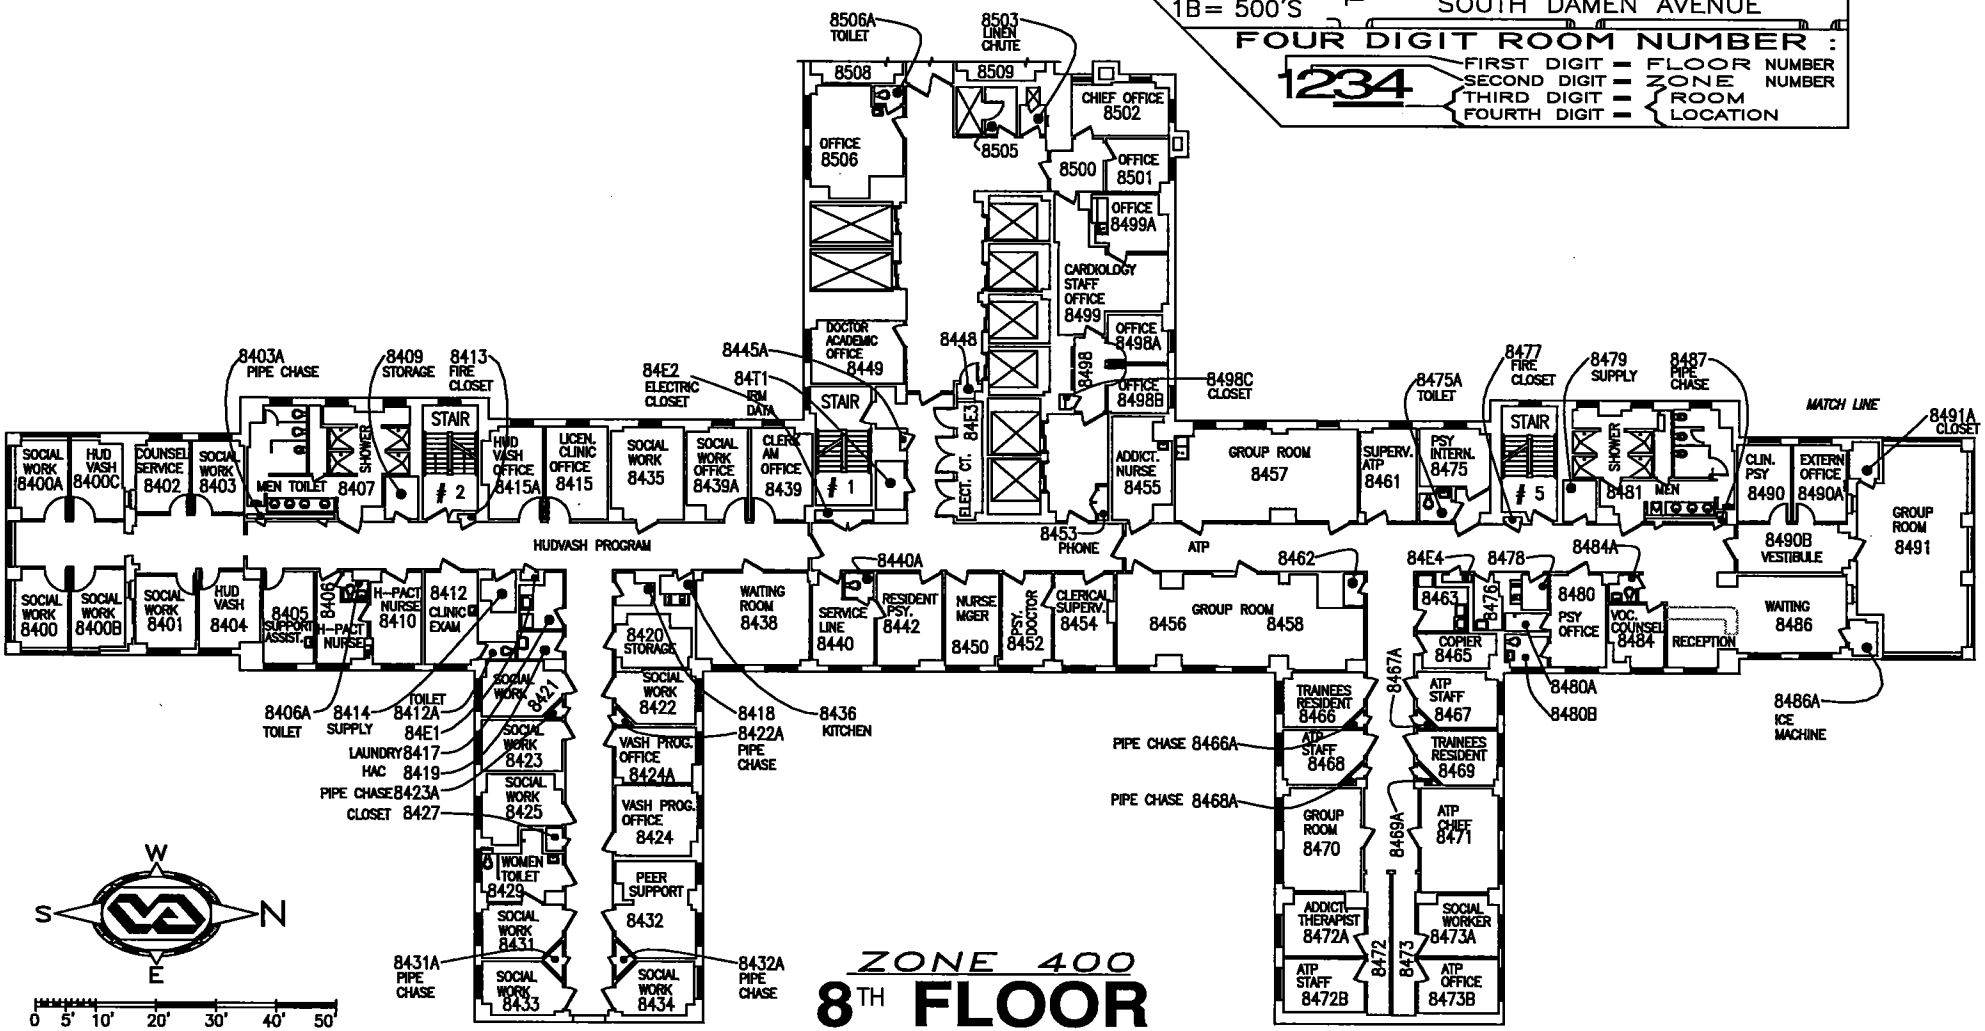

ZONE 400

8TH FLOOR

2-26-19

DEPARTMENT OF VETERANS AFFAIRS

JESSE BROWN VA MEDICAL CENTER

ENGINEERING SERVICE

= ZONE 500 = 8TH FL =

DRAWING AREA

BLDG NR:	ROOM NUMBER ZONES:
30	= 100'S
11A	= 200'S
11B	= 300'S
1A	= 400'S
1B	= 500'S

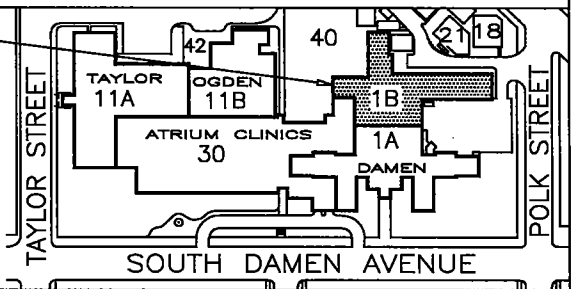

FOUR DIGIT ROOM NUMBER :

1234

- FIRST DIGIT = FLOOR NUMBER
- SECOND DIGIT = ZONE NUMBER
- THIRD DIGIT = ROOM
- FOURTH DIGIT = LOCATION

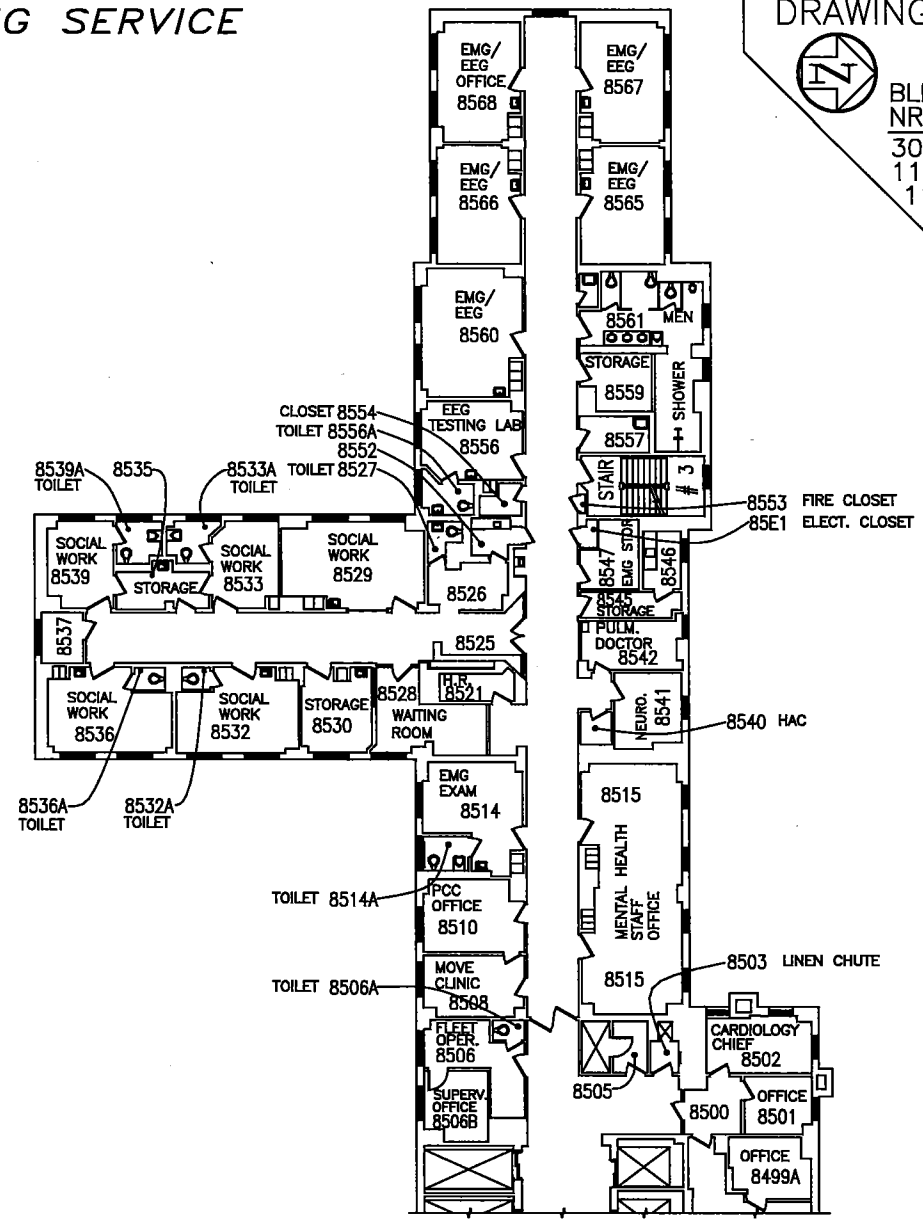

ZONE 500

8TH FLOOR

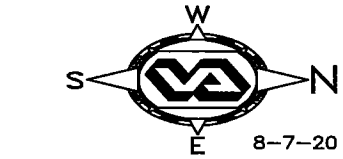

8-7-20

0 5' 10' 20' 30' 40' 50'

DRAWING SCALE :

DEPARTMENT OF VETERANS AFFAIRS

JESSE BROWN VA MEDICAL CENTER

ENGINEERING SERVICE

= ZONE 400 = 9TH FL =

DRAWING AREA

BLDG NR:	ROOM NUMBER ZONES:
30	= 100'S
11A	= 200'S
11B	= 300'S
1A	= 400'S
1B	= 500'S

FOUR DIGIT ROOM NUMBER :

1234

- FIRST DIGIT = FLOOR NUMBER
- SECOND DIGIT = ZONE NUMBER
- THIRD DIGIT = ROOM
- FOURTH DIGIT = LOCATION

TAYLOR STREET · POLK STREET · SOUTH DAMEN AVENUE

TOILET 9514A · 9514 · TOILET 9508A · SLEEP TEST 9508 · TOILET 9510 · OFFICE 9511 · 9509 TOILET · 9511A TOILET · 9499 TOILET · N&FS OFICE 9506 · 9505 · 9501 · CHIEF NEURO. 9498 · NEURO. SECRET OFFICE 9497 · NEUROLOGY · DOCTOR OFFICE 9495 · DOCTOR OFFICE 9493 · DOCTOR OFFICE 9491 · 9492 UTILITY CLOSET · 9490 CLOSET · SAFE PATIENT HANDLING 9449 · 9448 · STAIR · 9411 FIRE CLOSET · 9445A FIRE CLOSET · 9481 FIRE CLOSET · 9483A MED. PREP. · NURSE OFFICE 9401 · NURSE MGR 9403 · SHOWER · MEN TOILET 9409 · 9405 · # 2 · 3 BED 9415 · 2 BED 9433 · 3 BED 9435 · # 1 · 94E2 ELECT. · 94T1 DATA · ELEC. CT. 94E3 · FREIGHT ELEVATOR LOBBY · CWT M.H. 9455 · 9453 PHONE · 3 BED 9457 · 1 BED 9463 · 9463A TOILET · 4 BED 9477 · # 5 · 9483 · LAUNDRY · 4 BED 9485 · EMS STOR. 9488A · 9482 · 9488 · MEN TOILET · SOCIAL WORK 9400 · STAFF COUNSEL 9402 · STAFF LOUNGE 9404 · 1 BED 9406 · 3 BED 9408 · ELECT. 94E1 · PRRTP · 3 BED 9436 · 3 BED 9440 · 4 BED 9450 · 4 BED 9454 · 9460 NURSE STATION · 9461 · SARRTP · CONFERY LOUNGE 9465 · PROG. COORD. 9467 · OFFICE 9471 · OFFICE 9473 · PATIENT ADVOC. 9466 · SARRTP COORD. 9468 · SOCIAL WORK 9470 · SUPPLY 9410 · 9421B · LAUNDRY 9417 · HAC 9419 · MED. PREP. 9421A · 9421 · NURSE STATION · 1 BED 9420 · 1 BED 9422 · EXAM ROOM 9424 · 9434 NOURISHMENT STATION · 9416 CLEAN LINEN · 9420A TOILET · 9458 · 9460A · 94E4 ELECT. · 9480 CLEAN LINEN · 9476 KITCHEN · DAY ROOM 9425 · DAY ROOM 9475

ZONE 400

9TH FLOOR

W · S · N · E

8/13/20

0 5' 10' 20' 30' 40'

DRAWING SCALE :

DEPARTMENT OF VETERANS AFFAIRS

JESSE BROWN VA MEDICAL CENTER

ENGINEERING SERVICE

= ZONE 500 = 9TH FL =

DRAWING AREA

BLDG NR:	ROOM NUMBER ZONES:
30	= 100'S
11A	= 200'S
11B	= 300'S
1A	= 400'S
1B	= 500'S

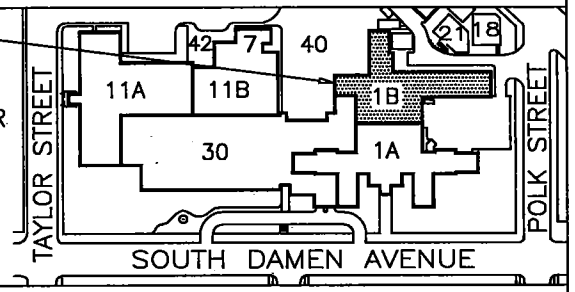

FOUR DIGIT ROOM NUMBER :

1234

- FIRST DIGIT = FLOOR NUMBER
- SECOND DIGIT = ZONE NUMBER
- THIRD DIGIT = ROOM
- FOURTH DIGIT = LOCATION

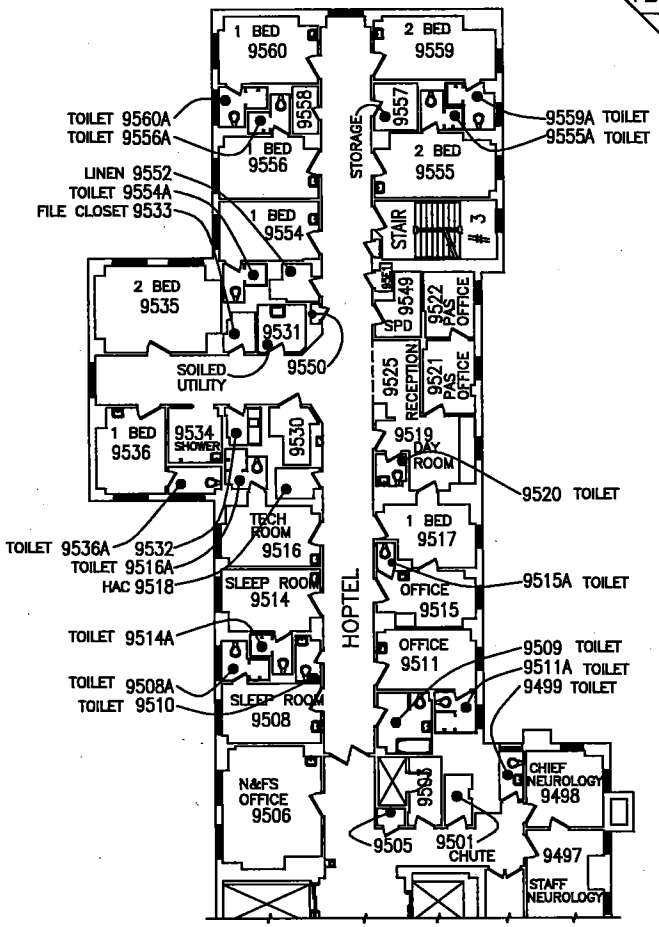

ZONE 500

9TH FLOOR

8/29/19

0 5' 10' 20' 30' 40' 50'

DRAWING SCALE :

DEPARTMENT OF VETERANS AFFAIRS

JESSE BROWN VA MEDICAL CENTER

ENGINEERING SERVICE

= ZONE 400 = 10TH FL =

DRAWING AREA

BLDG NR:	ROOM NUMBER ZONES:
30 (Atrim)	= 100'S
11A (Taylor)	= 200'S
11B (Ogden)	= 300'S
1A (Damen)	= 400'S
1B (Damen)	= 500'S
2 (Bed)	= 600'S

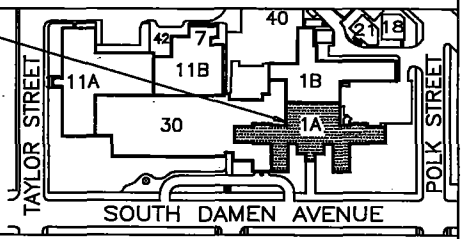

FOUR DIGIT ROOM NUMBER :

1234

- FIRST DIGIT = FLOOR NUMBER
- SECOND DIGIT = ZONE NUMBER
- THIRD DIGIT = ROOM
- FOURTH DIGIT = LOCATION

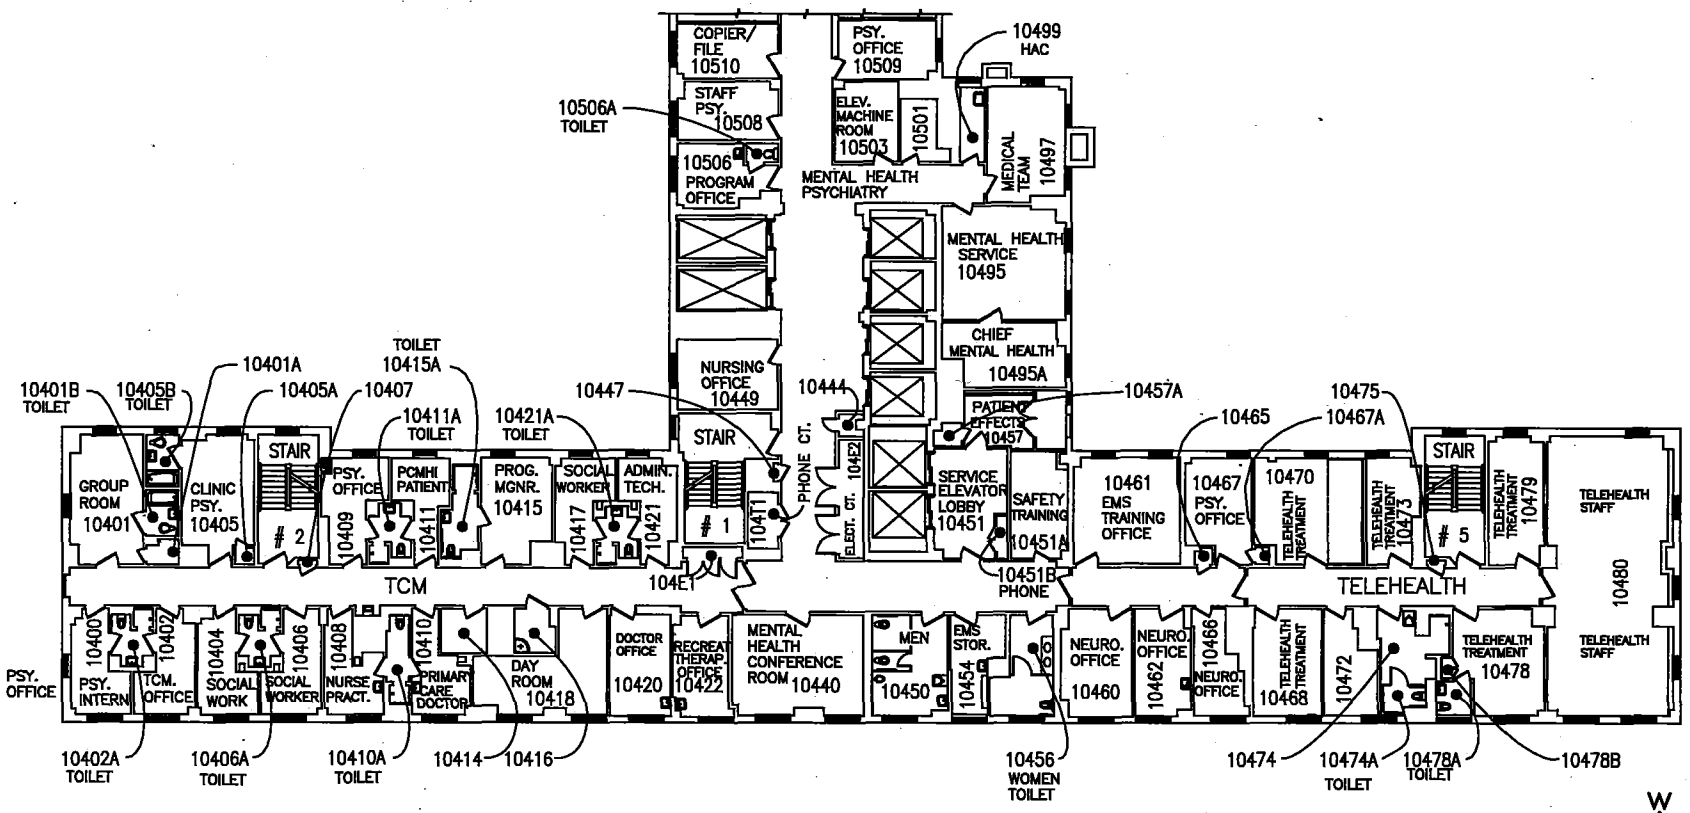

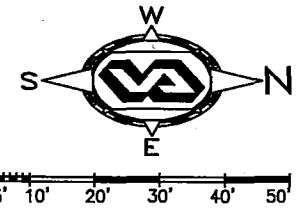

0 5' 10' 20' 30' 40' 50'

DRAWING SCALE :

ZONE 400

10TH FLOOR

1/22/20

DEPARTMENT OF VETERANS AFFAIRS

JESSE BROWN VA MEDICAL CENTER

ENGINEERING SERVICE

= ZONE 500 = 10TH FL =

DRAWING AREA

BLDG NR:	ROOM NUMBER ZONES:
30	= 100'S
11A	= 200'S
11B	= 300'S
1A	= 400'S
1B	= 500'S

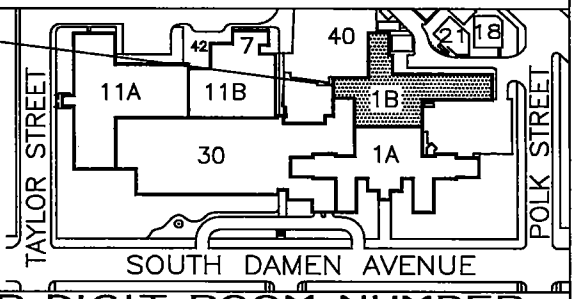

FOUR DIGIT ROOM NUMBER :

1234

FIRST DIGIT = FLOOR NUMBER

SECOND DIGIT = ZONE NUMBER

THIRD DIGIT = ROOM

FOURTH DIGIT = LOCATION

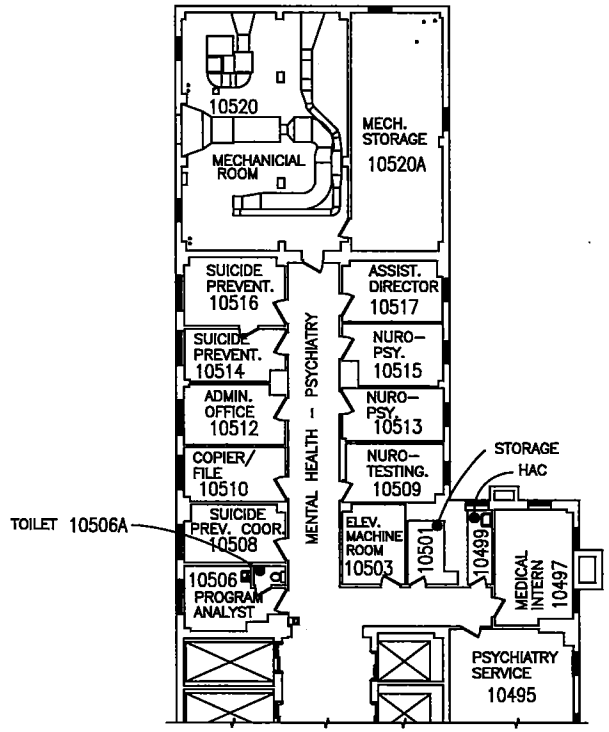

ZONE 500

10TH FLOOR

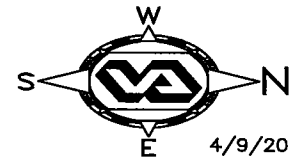

4/9/20

0 5' 10' 20' 30' 40' 50'

DRAWING SCALE :

DEPARTMENT OF VETERANS AFFAIRS
JESSE BROWN VA MEDICAL CENTER
ENGINEERING SERVICE

ZONE 400 & 500 = PENTHOUSE =

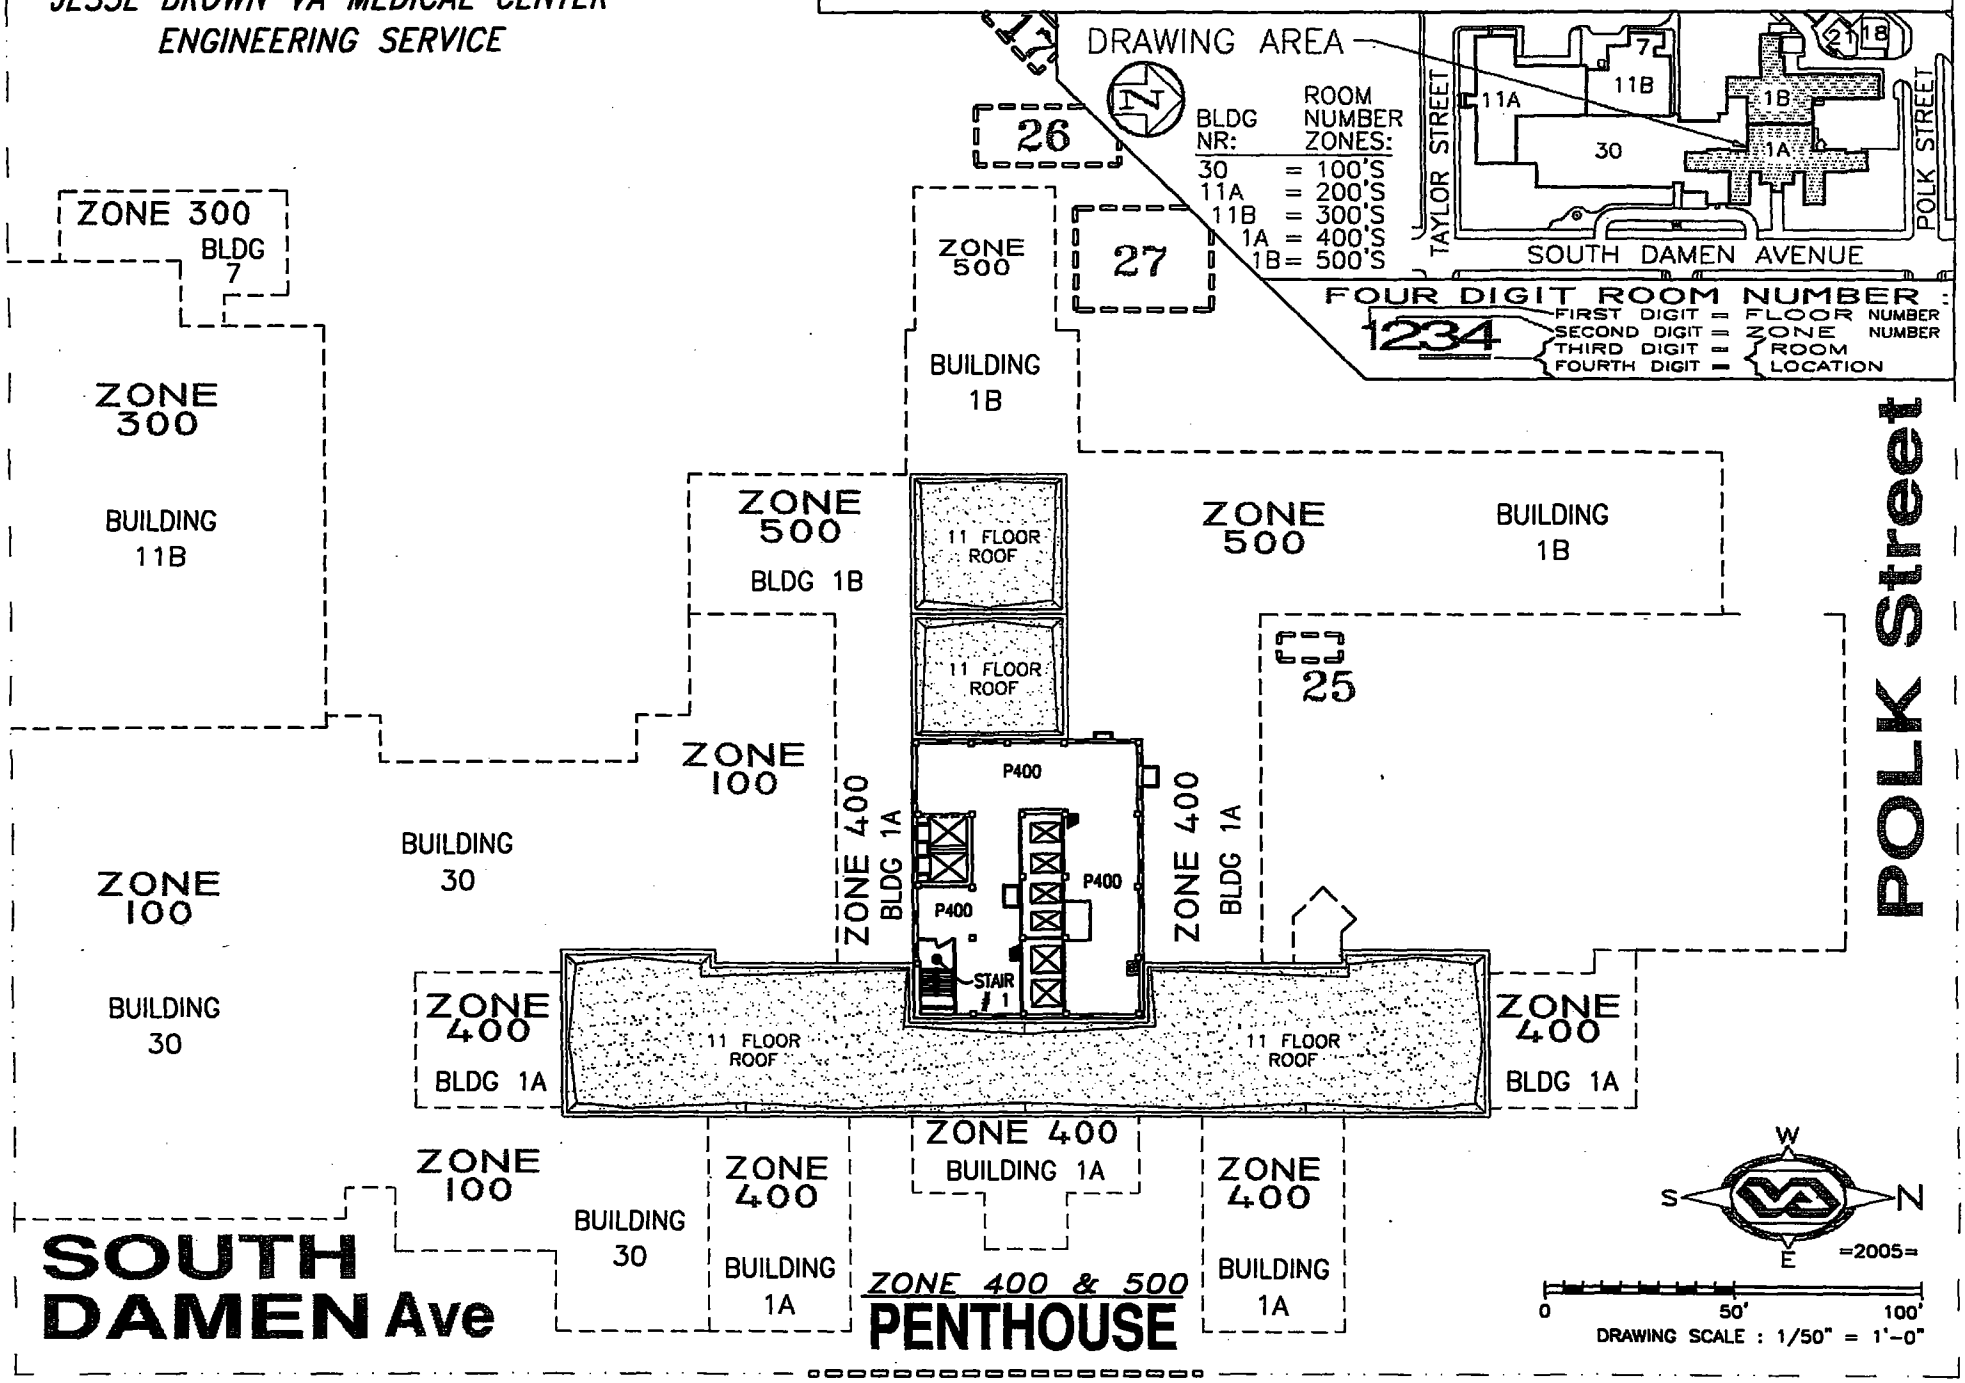

DEPARTMENT OF VETERANS AFFAIRS
JESSE BROWN VA MEDICAL CENTER
ENGINEERING SERVICE
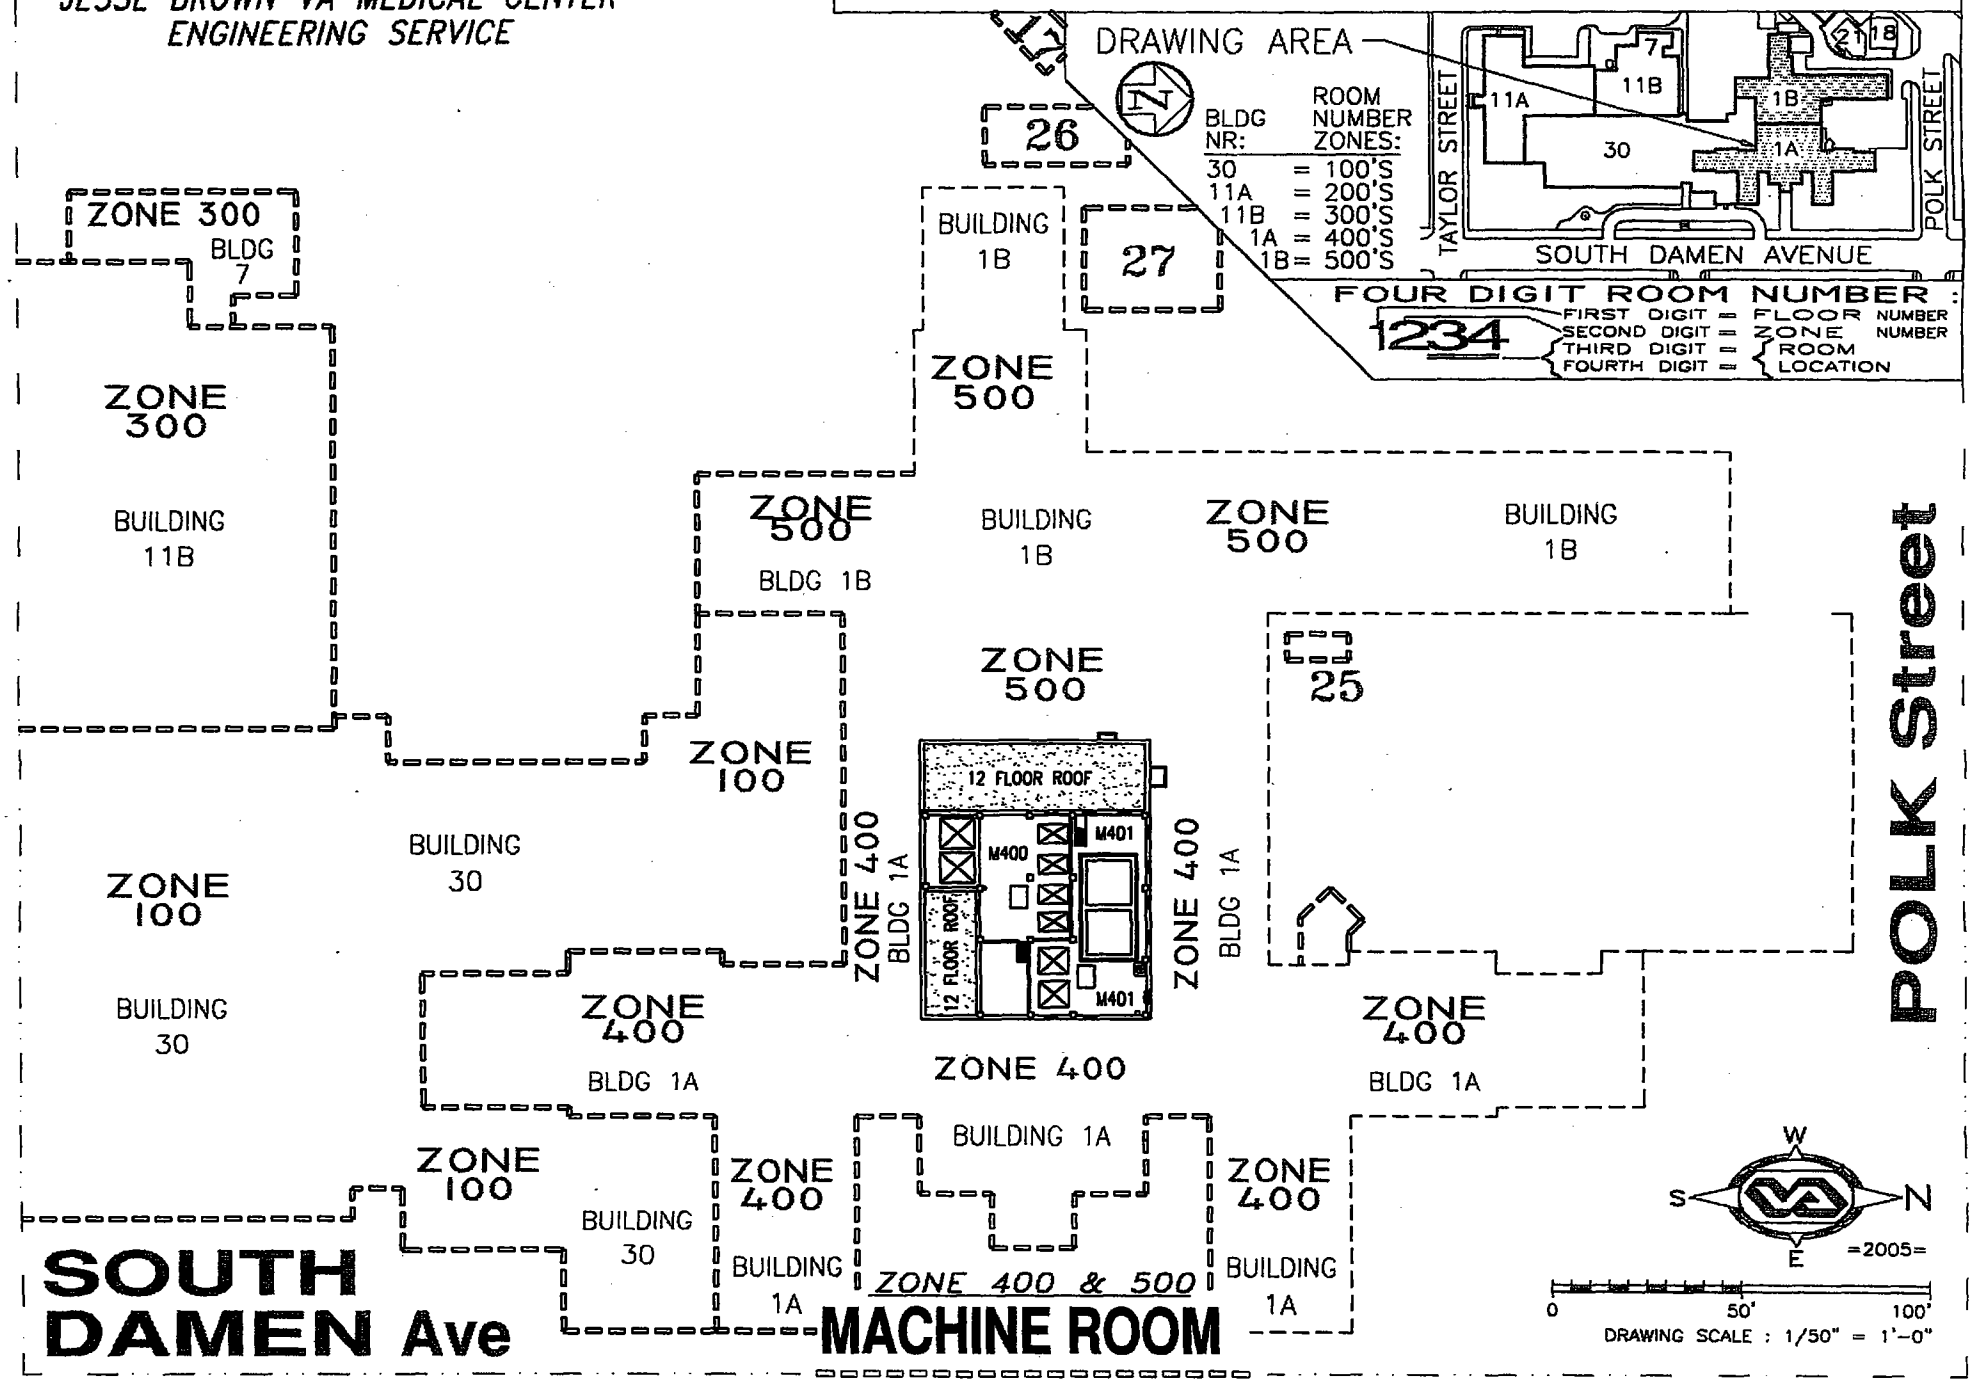
ZONE 400 & 500 = MACHINE ROOM =