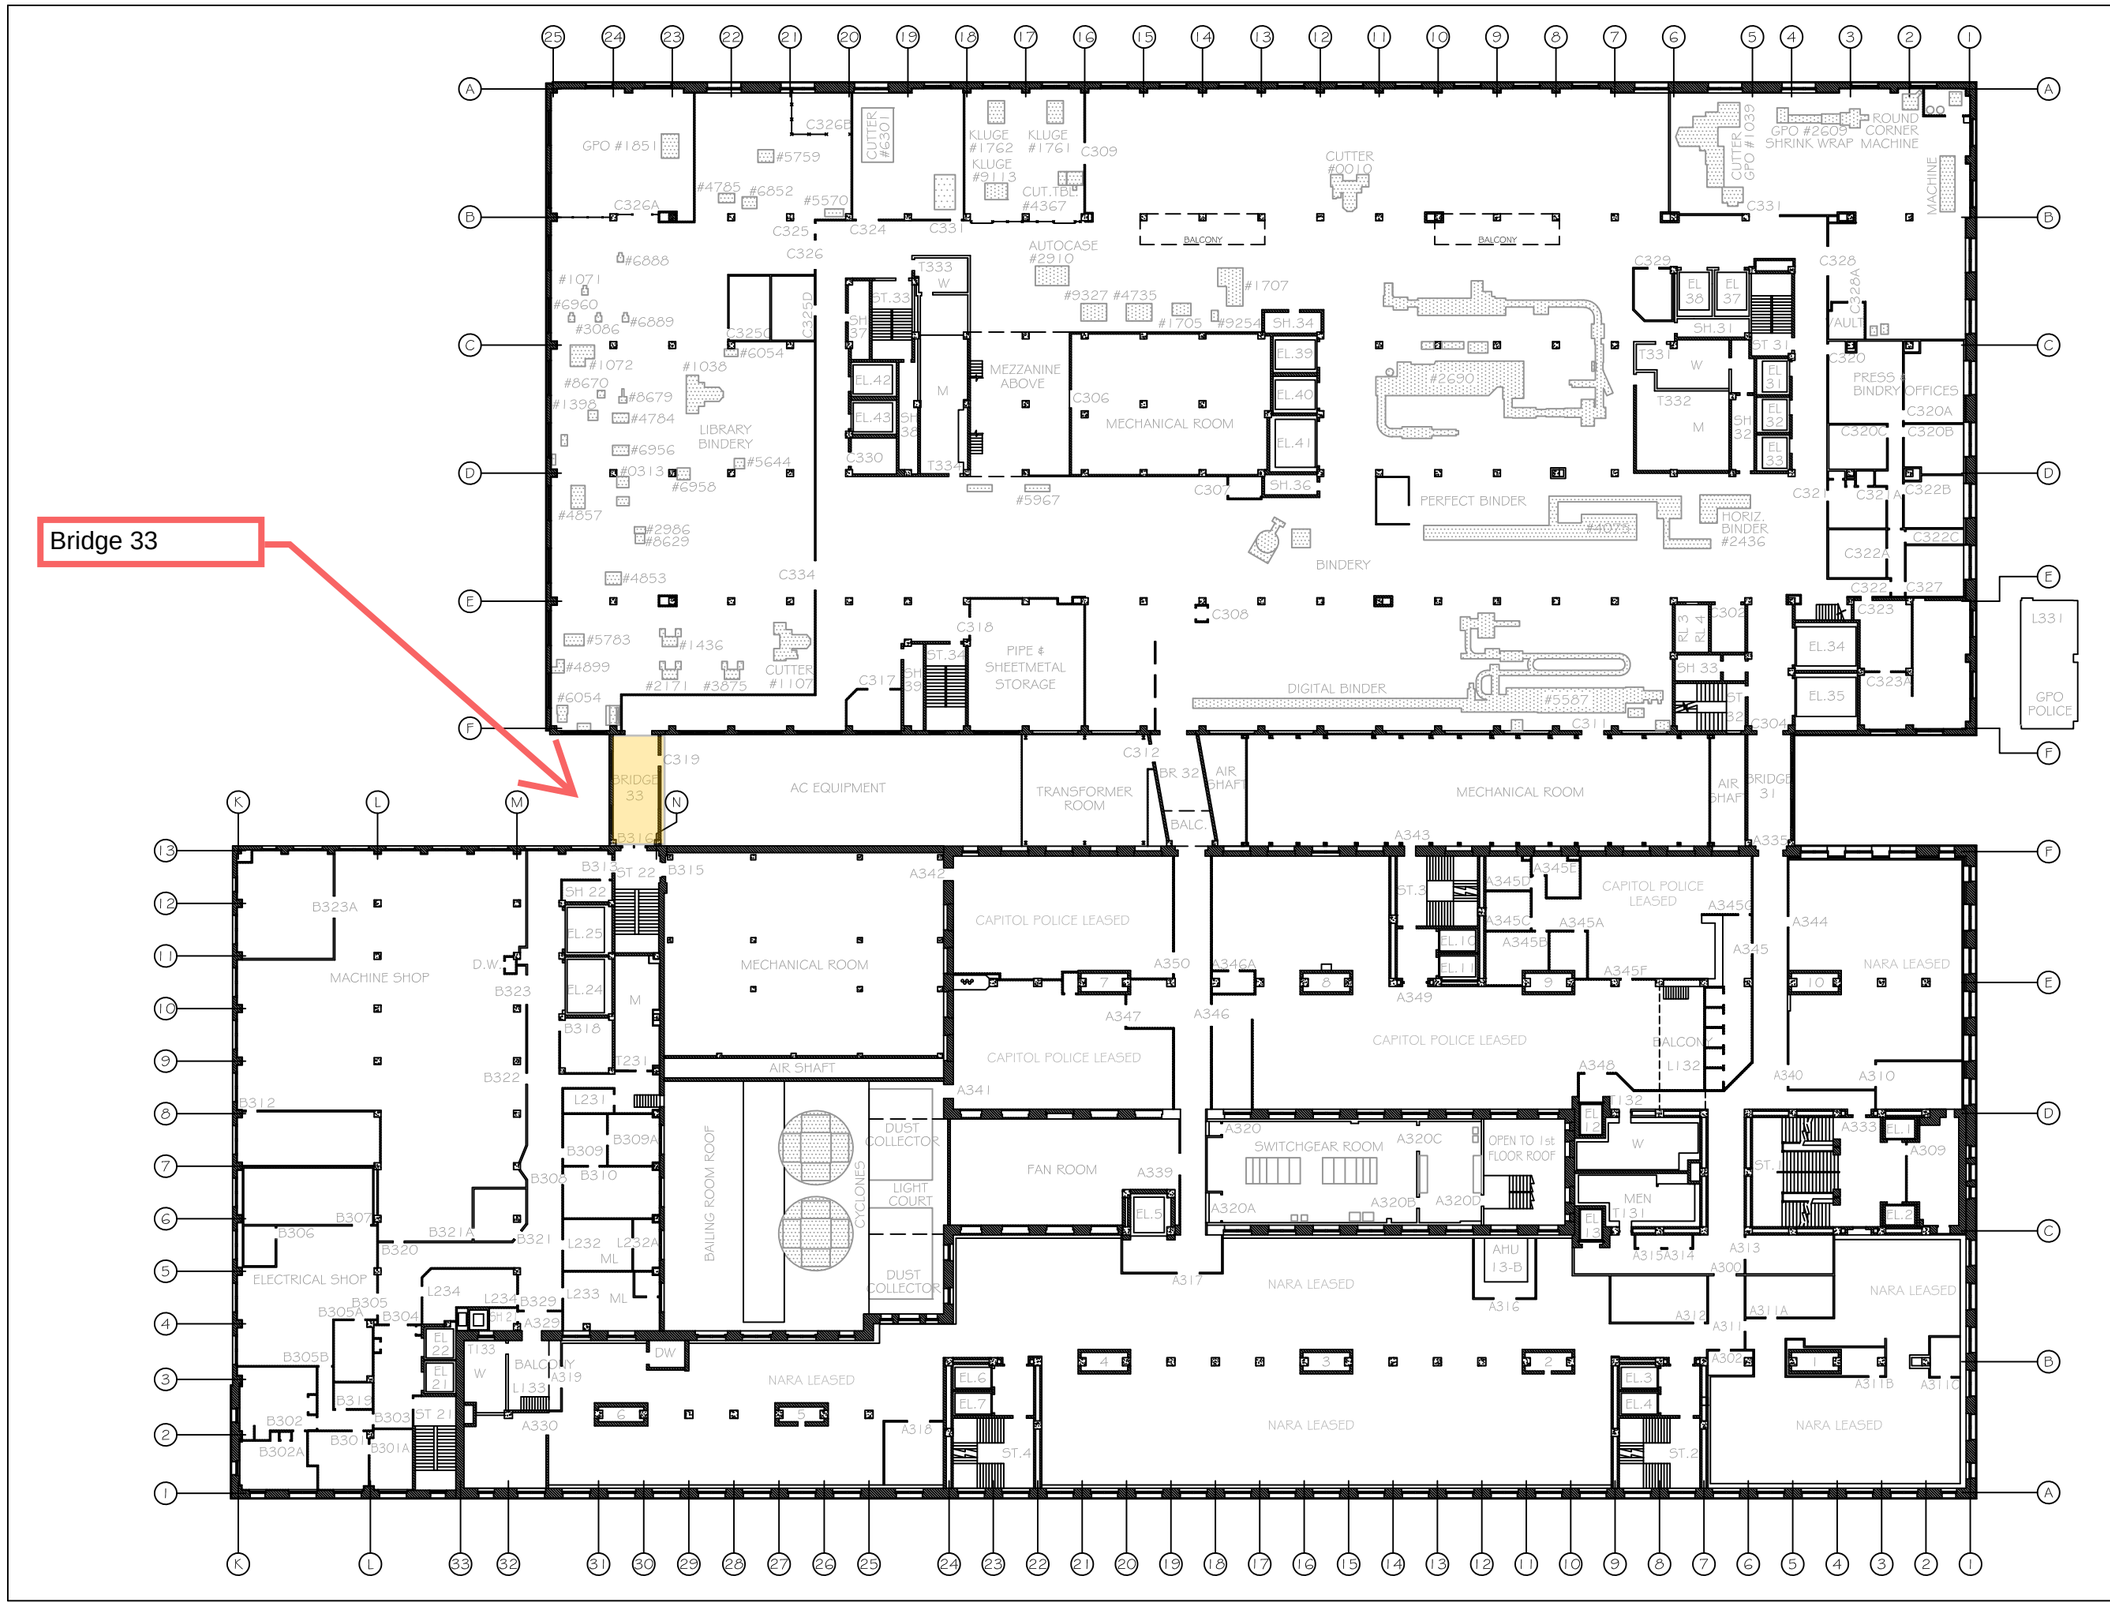

3

GPO

U.S. GOVERNMENT PUBLISHING OFFICE

THIRD FLOOR

BUILDING A, B, & C

SCALE: 1/16"= 1'-0"
(REDUCED NOT TO SCALE)

JAN 2025

B-5000
SH 5 OF 17

Proposed installation location of Canon Prostream

Roof of Bridge 33 - Chiller for 8 Color Press currently resides here. Proposed location of xtend 2800 for Canon Prosteam

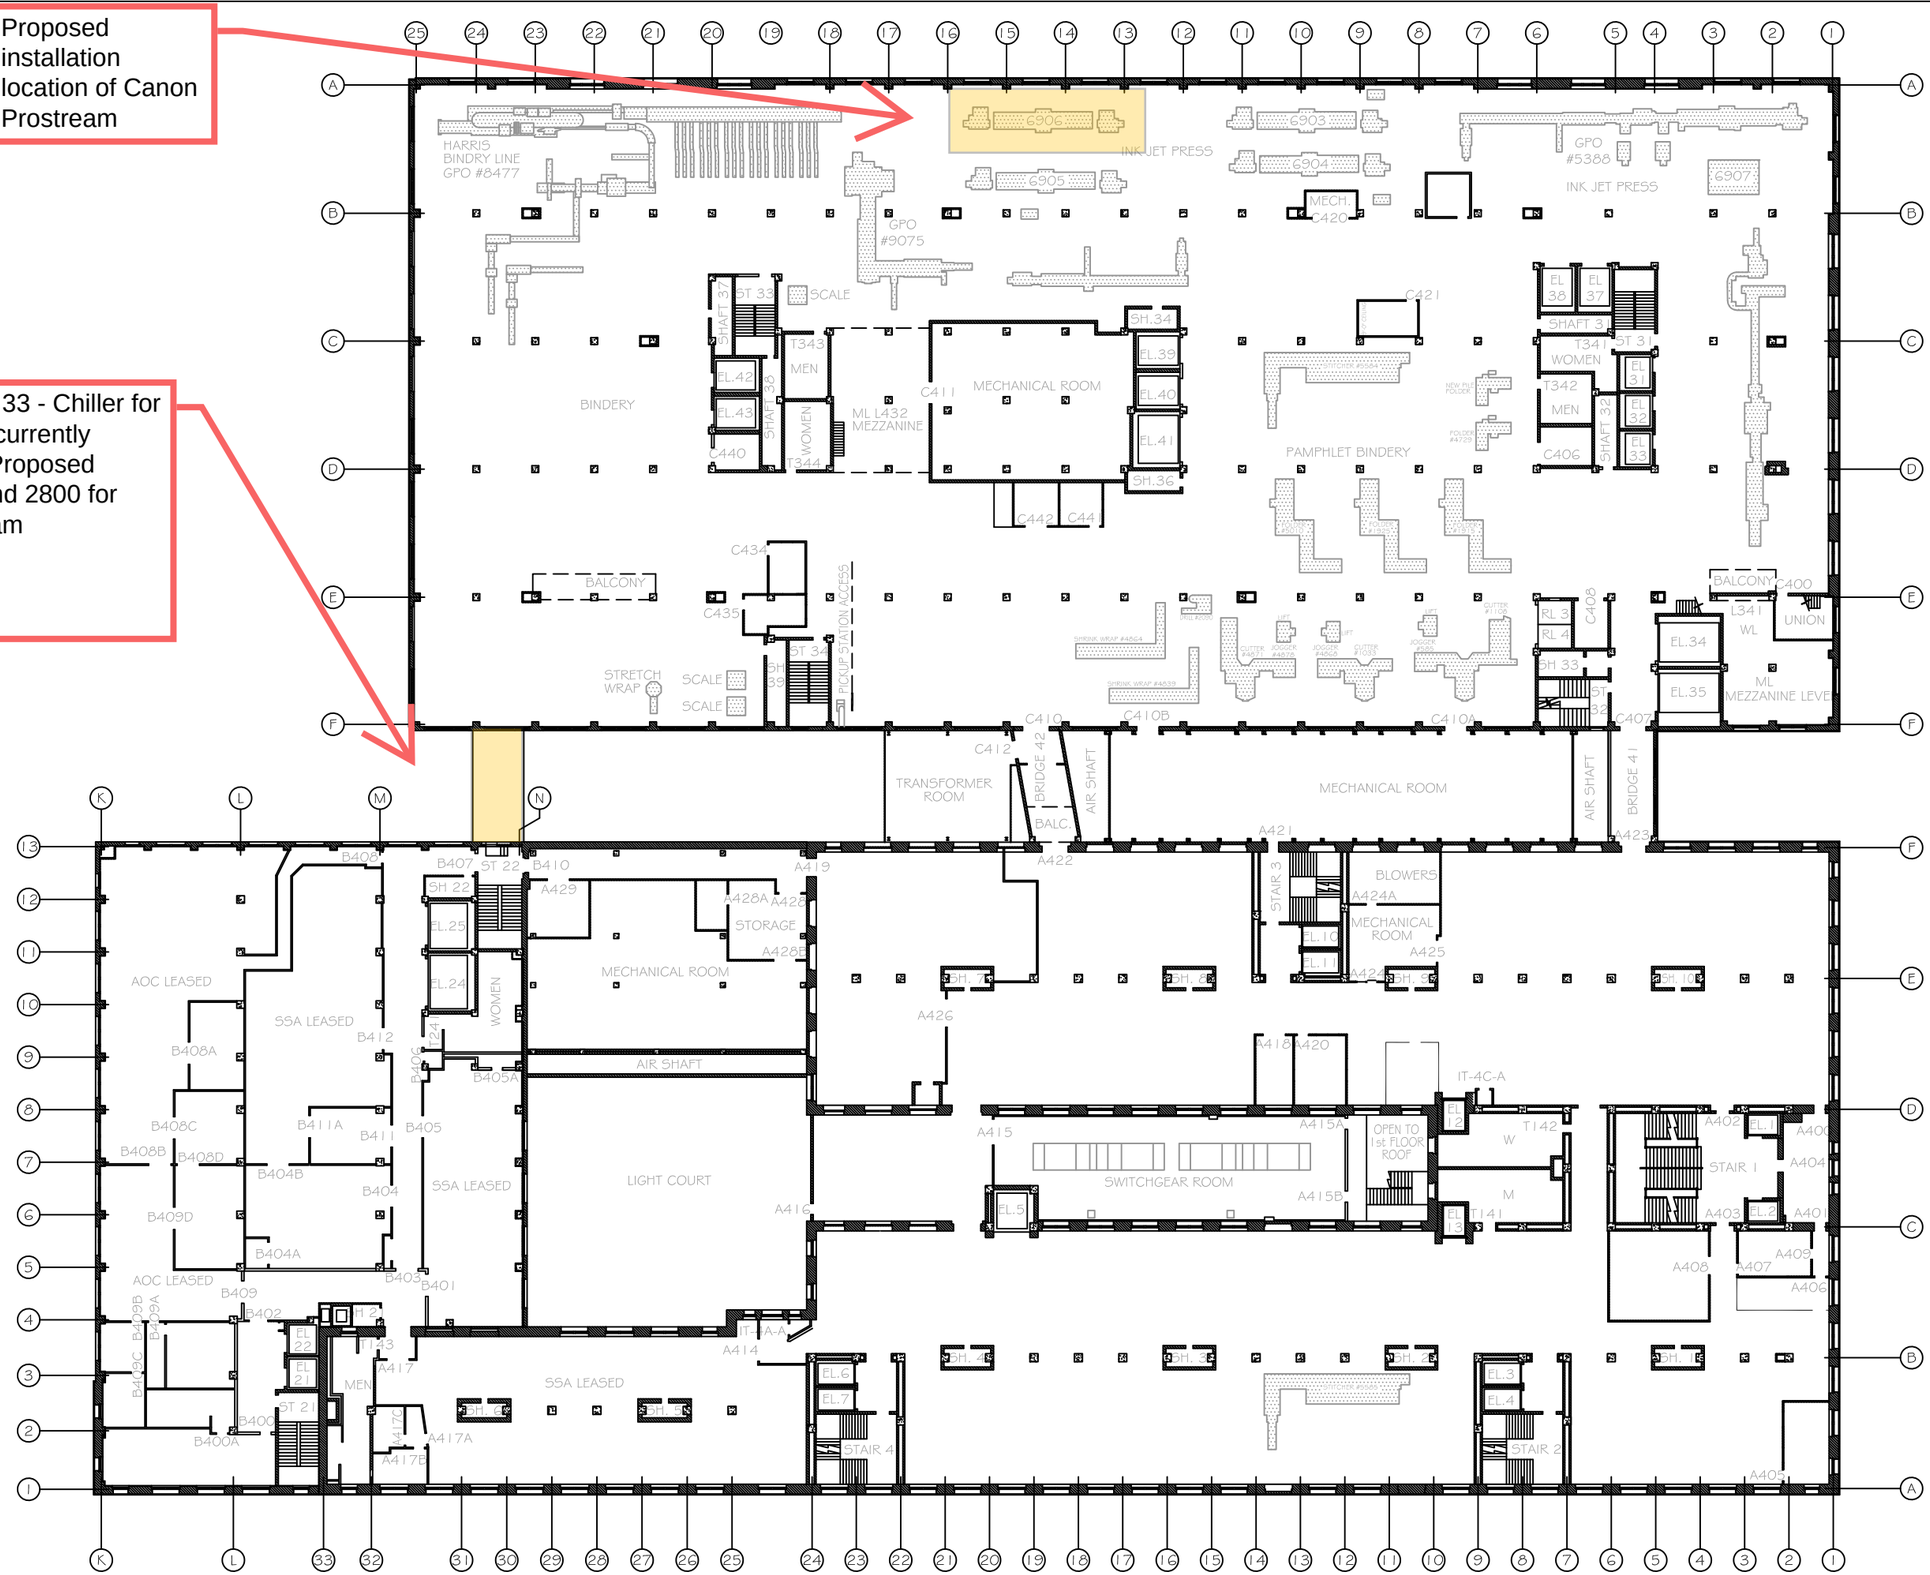

4

U.S. GOVERNMENT PUBLISHING OFFICE

GPO

FOURTH FLOOR

BUILDING A, B, & C

SCALE: 1/16"= 1'-0" (REDUCED NOT TO SCALE)

NORTH

JAN 2025

B-5000

SH 6 OF 17