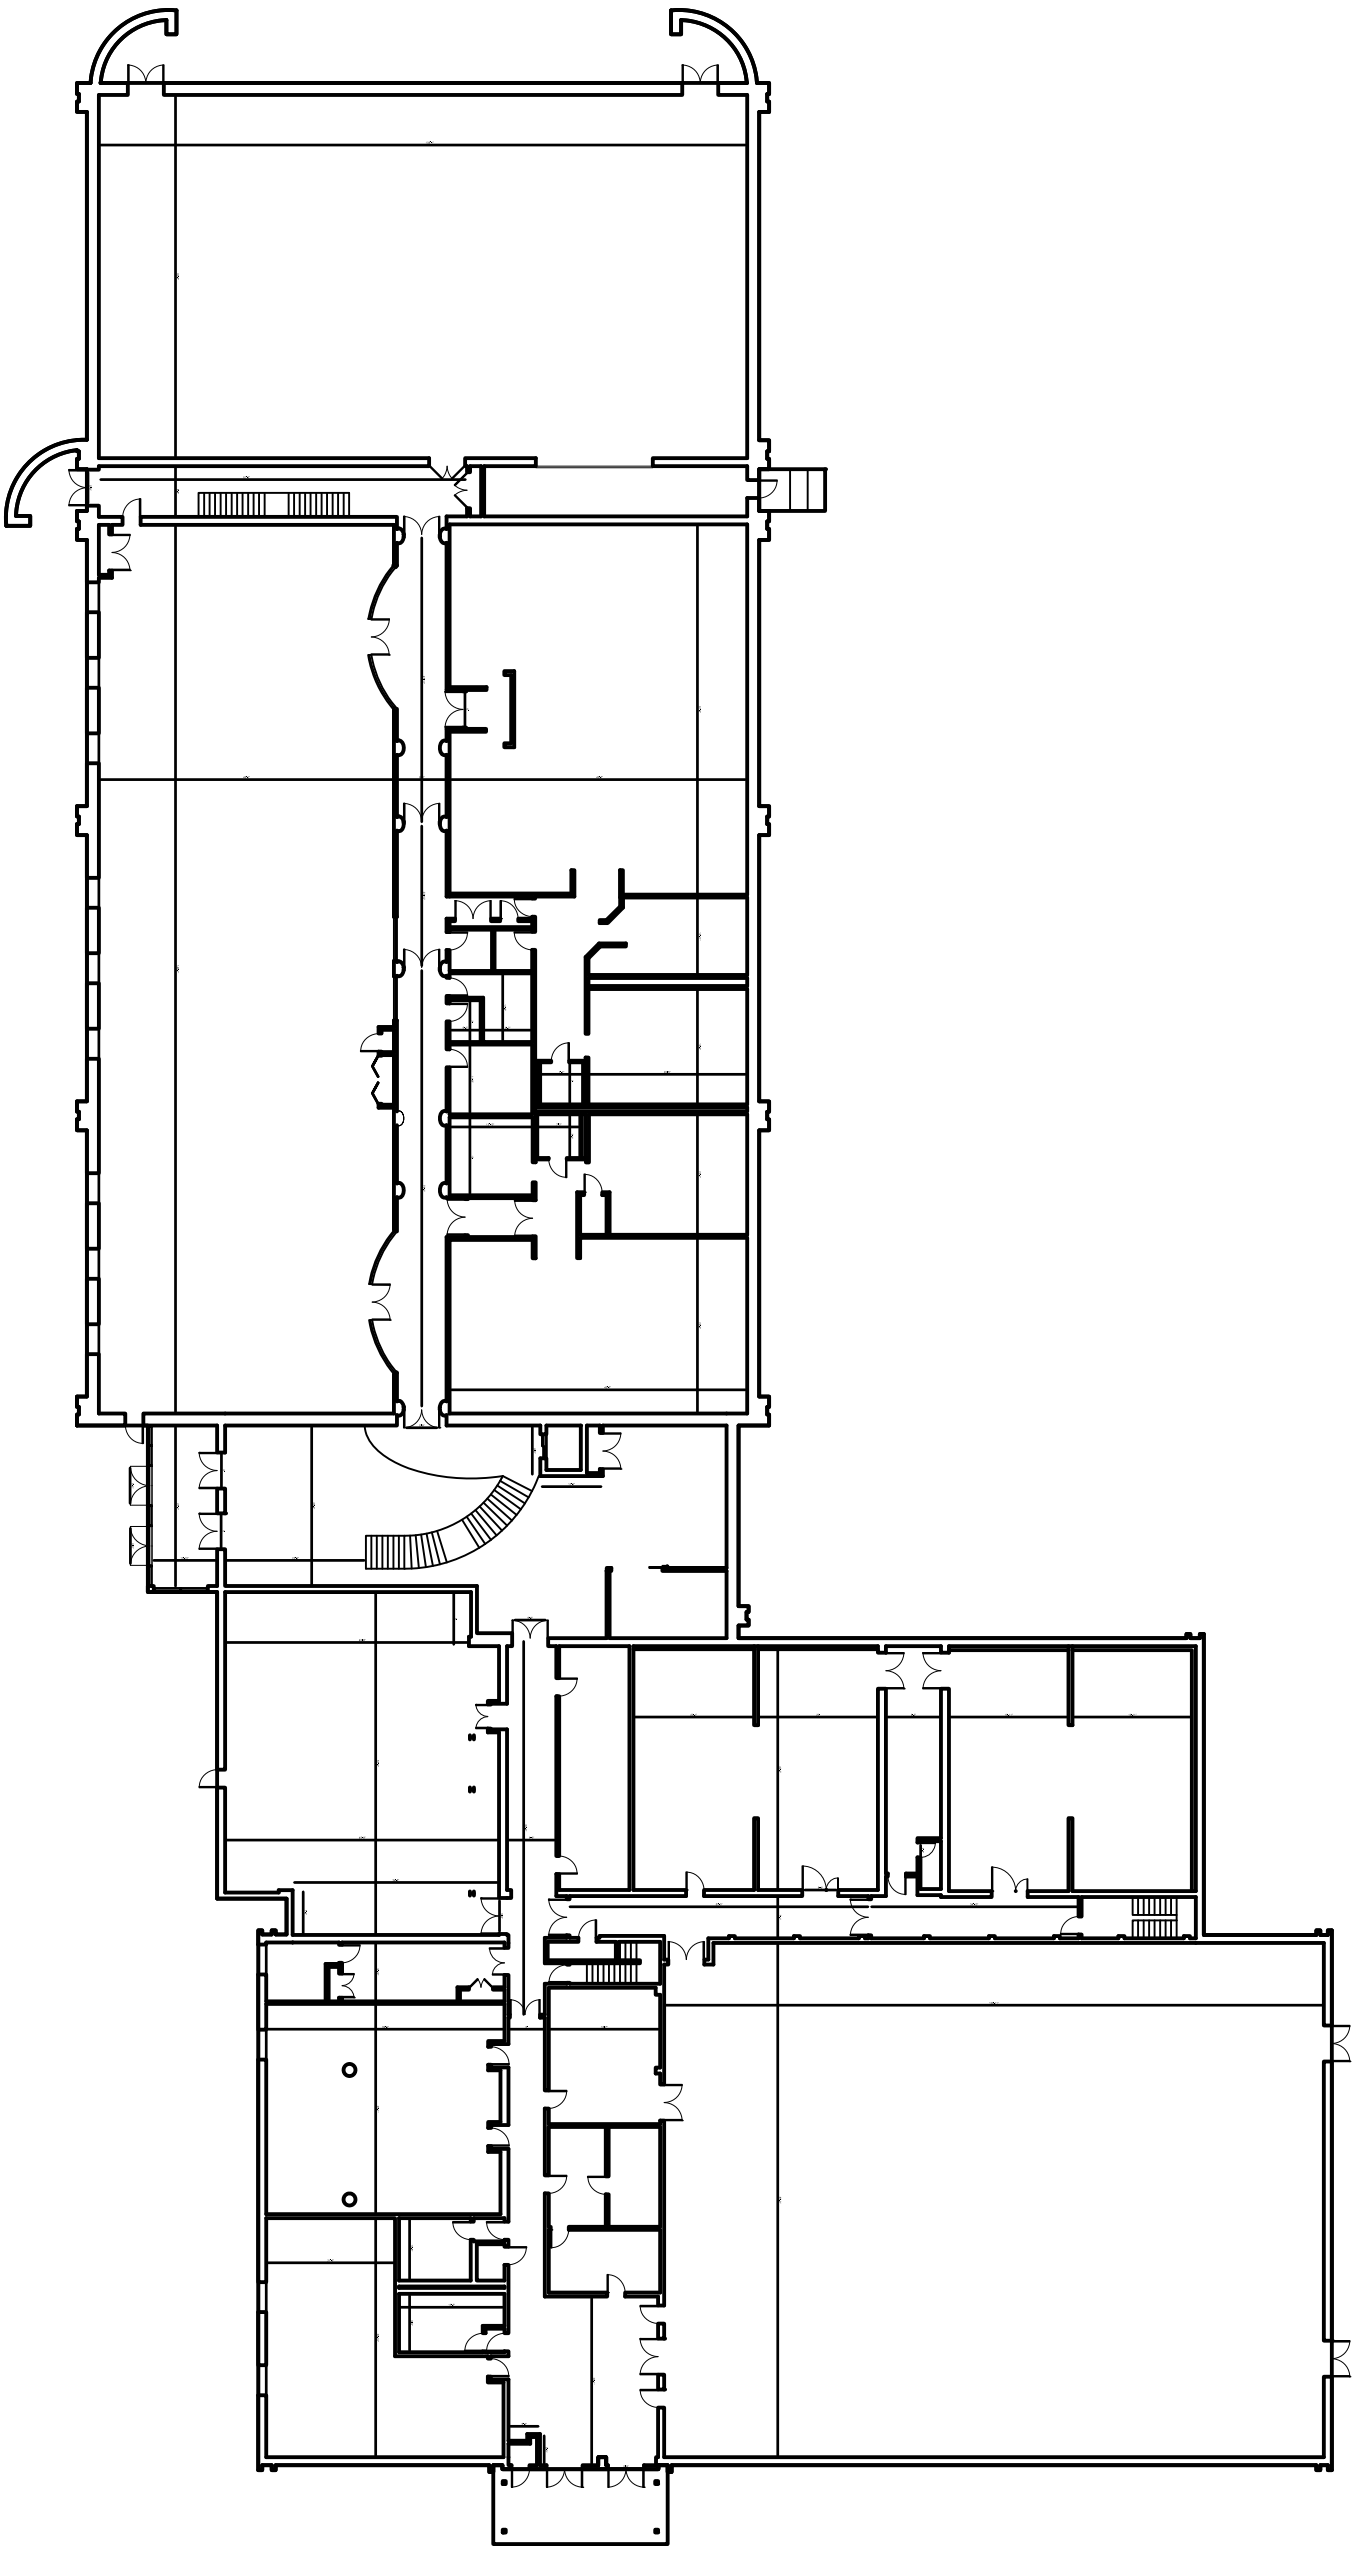

SHEET ID
1 OF 3

FLOOR PLAN
BLDG 904

RAF LAKENHEATH
USAF

U.S. ARMY CORPS OF ENGINEERS
EUROPE DISTRICT KONRAD
ADENAUER RING 39 D-65187
WEISBADEN, GERMANY

PARSONS GOVERNMENT SERVICES
6100 BANDERA ROAD, SUITE 800
SAN ANTONIO,TEXAS 78238

DESIGNED BY:		DATE: 21 NOV 22	REV. B
DRAWN BY: PJD	CHECKED BY:	DESIGN FILE NO. MSET BLDG0904 A-1-01	
REVIEWED BY:		DRAWING CODE:	
SUBMITTED BY:		FILE NAME: MSET BLDGFP AEC22 A-FP-0904 PLOT DATE: PLOT SCALE:	

MARK	DESCRIPTION	DATE
B	Final EURI data Incorporated	Jun 2026