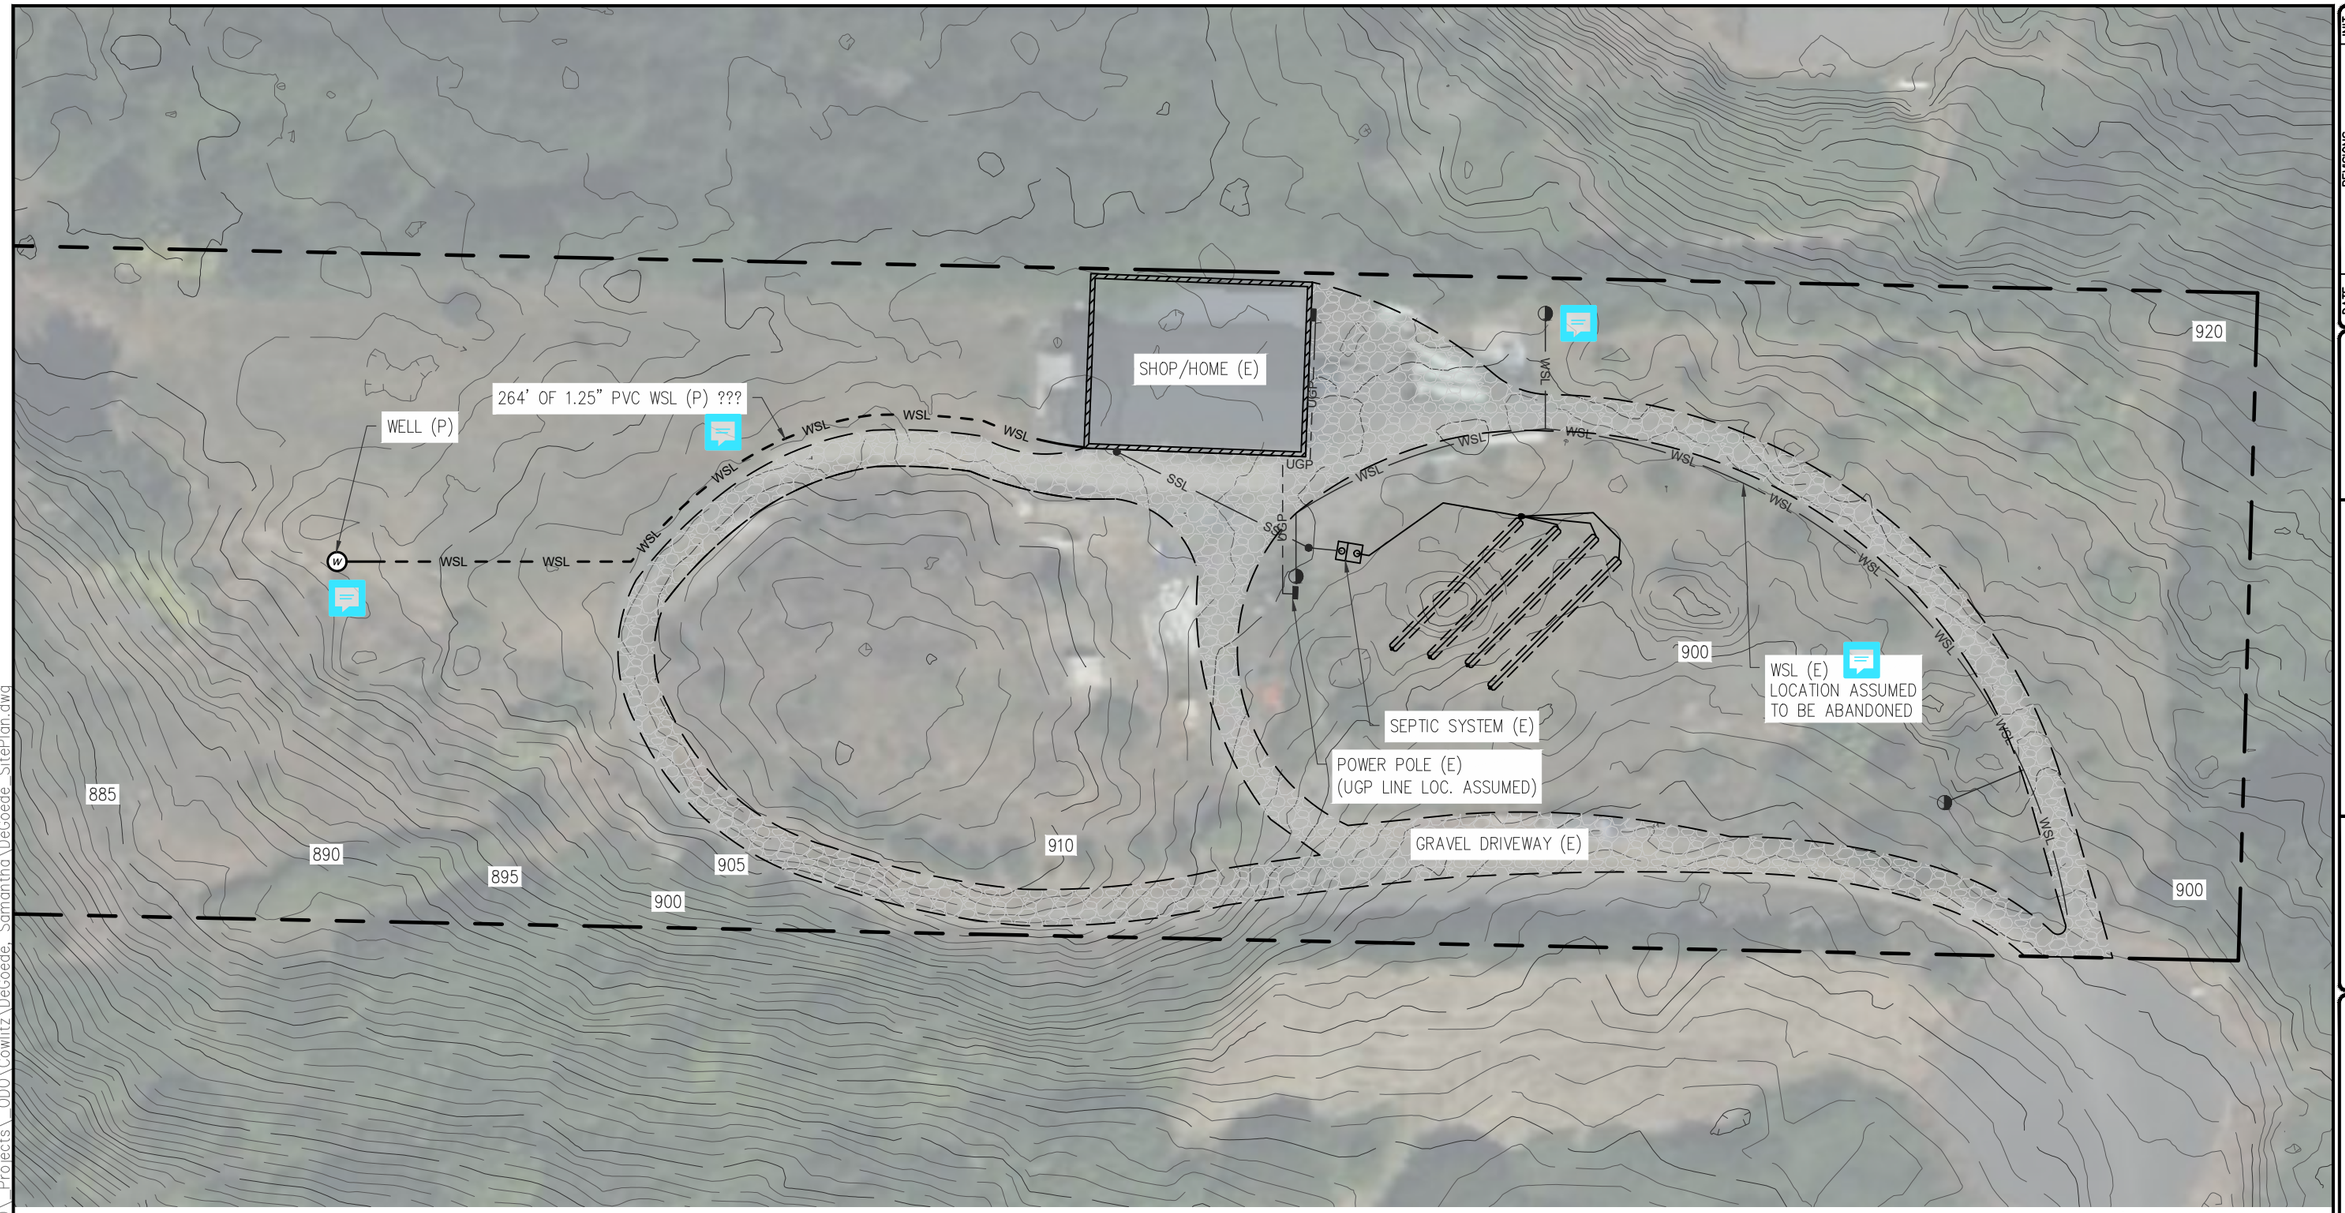

LEGEND

EXISTING	LINES	PROPOSED
W	WATER MAIN	W
WSL	WATER SERVICE LINE	WSL
S	SEWER MAIN	S
SFM	SEWER FORCE MAIN	SFM
SSL	SEWER SERVICE LINE	SSL
SFSL	SEWER FORCE SERVICE LINE	SFSL
STM	STORM WATER LINE	STM
T	TELECOM	T
TV	CABLE	TV
G	NATURAL GAS	G

FO	FIBER OPTIC	
E	ELECTRICAL SERVICE CONDUIT	E
OHP	OVERHEAD POWER	OHP
UGP	UNDERGROUND POWER	UGP
X	FENCE (CHAINLINK)	X
	EASEMENT	
	PROPERTY LINE	
	RIGHT OF WAY	
	MAJOR CONTOUR	
	MINOR CONTOUR	
	VEGETATION LINE	

N

SCALE: 1 INCH = 50 FEET

0 25 50 100

NOTE: THIS IS NOT A SURVEY

ALL PROPERTY LINES AND DIMENSIONS AS SHOWN ARE FROM INFORMATION SUPPLIED BY THE CLIENT. THE DESIGNERS ASSUME NO LIABILITY FOR VARIATIONS ASCERTAINED BY ACTUAL SURVEY. ALL ELEVATIONS ARE APPROXIMATE AND SHOULD NOT BE USED FOR DESIGN PURPOSES.

DATE	REVISIONS	INIT.

U.S. PUBLIC HEALTH SERVICE
INDIAN HEALTH SERVICE
SANITATION FACILITIES CONSTRUCTION

OLYMPIC DISTRICT OFFICE
500 PACIFIC AVE NW – SUITE 400
BREMERTON, WA 98337
(360) 792-1235

INDIAN HEALTH SERVICE • SHS • 1955

SAMANTHA DEGOEDE – COWLITZ INDIAN TRIBE
297 DEGOEDE DR, MOSSYROCK, WA 98564
INDIVIDUAL WELL
SITE PLAN – PRELIMINARY

DRAWN BY: H. ANDINA, 2/26/24
CHECKED BY: XXX
APPROVED BY: XXXX
IHS PROJECT NO: PO-
PROJ ENG:

C-101

SHEET 1 OF 1

C:\Users\handina\Documents\Harrison_CAD\Civil3D_Projects_ODOT\Cowlitz\DeGoede, Samantha\DeGoede_SitePlan.dwg