PROJECT:	----
DATE:	04/14/2026

U.S. DEPARTMENT OF AGRICULTURE
FOREST SERVICE
REGION ONE

PLANS FOR

Lookout Pass FAA Site Parking Area

Lolo National Forest
Superior Ranger District
Mineral County, MT

Sheet List Table

Sheet Number	Sheet Title
1	TITLE
2 - 4	PROJECT MAPS
5	SITE PLAN

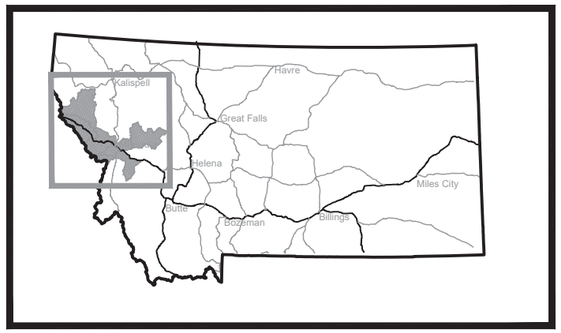

MONTANA / IDAHO INDEX MAP
NOT TO SCALE

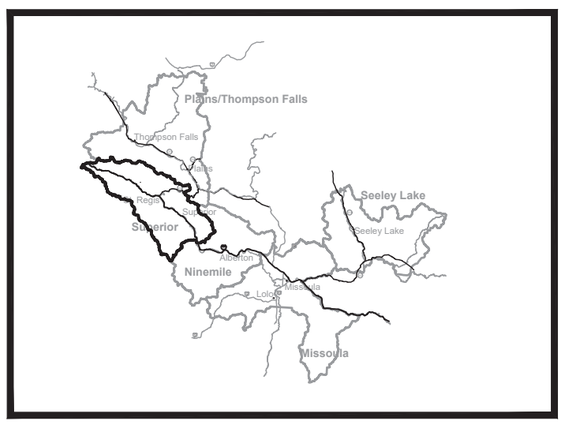

LOCATION MAP
NOT TO SCALE

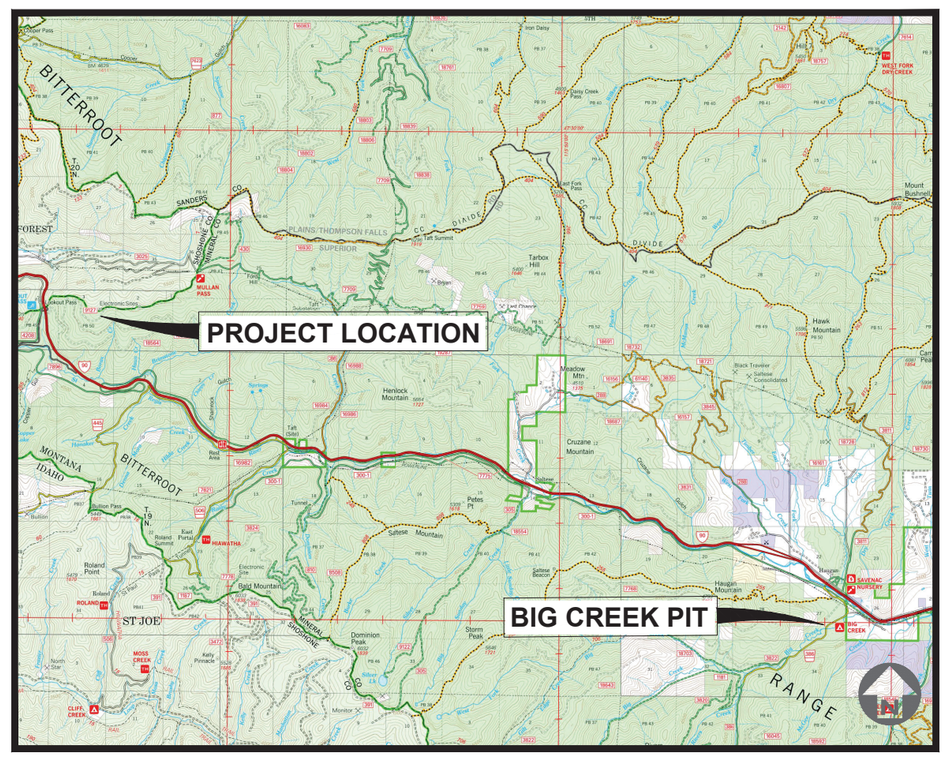

AREA MAP
NOT TO SCALE

RECOMMENDED BY:

ABIGAIL LANE — Digitally signed by ABIGAIL LANE Date: 2026.04.14 15:28:59 -06'00'

DISTRICT RANGER
LOLO NATIONAL FOREST — DATE

APPROVED BY:

NATHAN KEGEL — Digitally signed by NATHAN KEGEL Date: 2026.04.14 15:20:03 -06'00'

FOREST ENGINEER
LOLO NATIONAL FOREST — DATE

APPROVED BY:

BENJAMIN JOHNSON — Digitally signed by BENJAMIN JOHNSON Date: 2026.04.15 07:45:00 -07'00'

FOREST SUPERVISOR
LOLO NATIONAL FOREST — DATE

SHEET NO.
1

c:\Users\mfrawley\Box\7100engineering\west zone\Projects\2 - public works\2026\faa decom\CAD\R01_Title.dwg

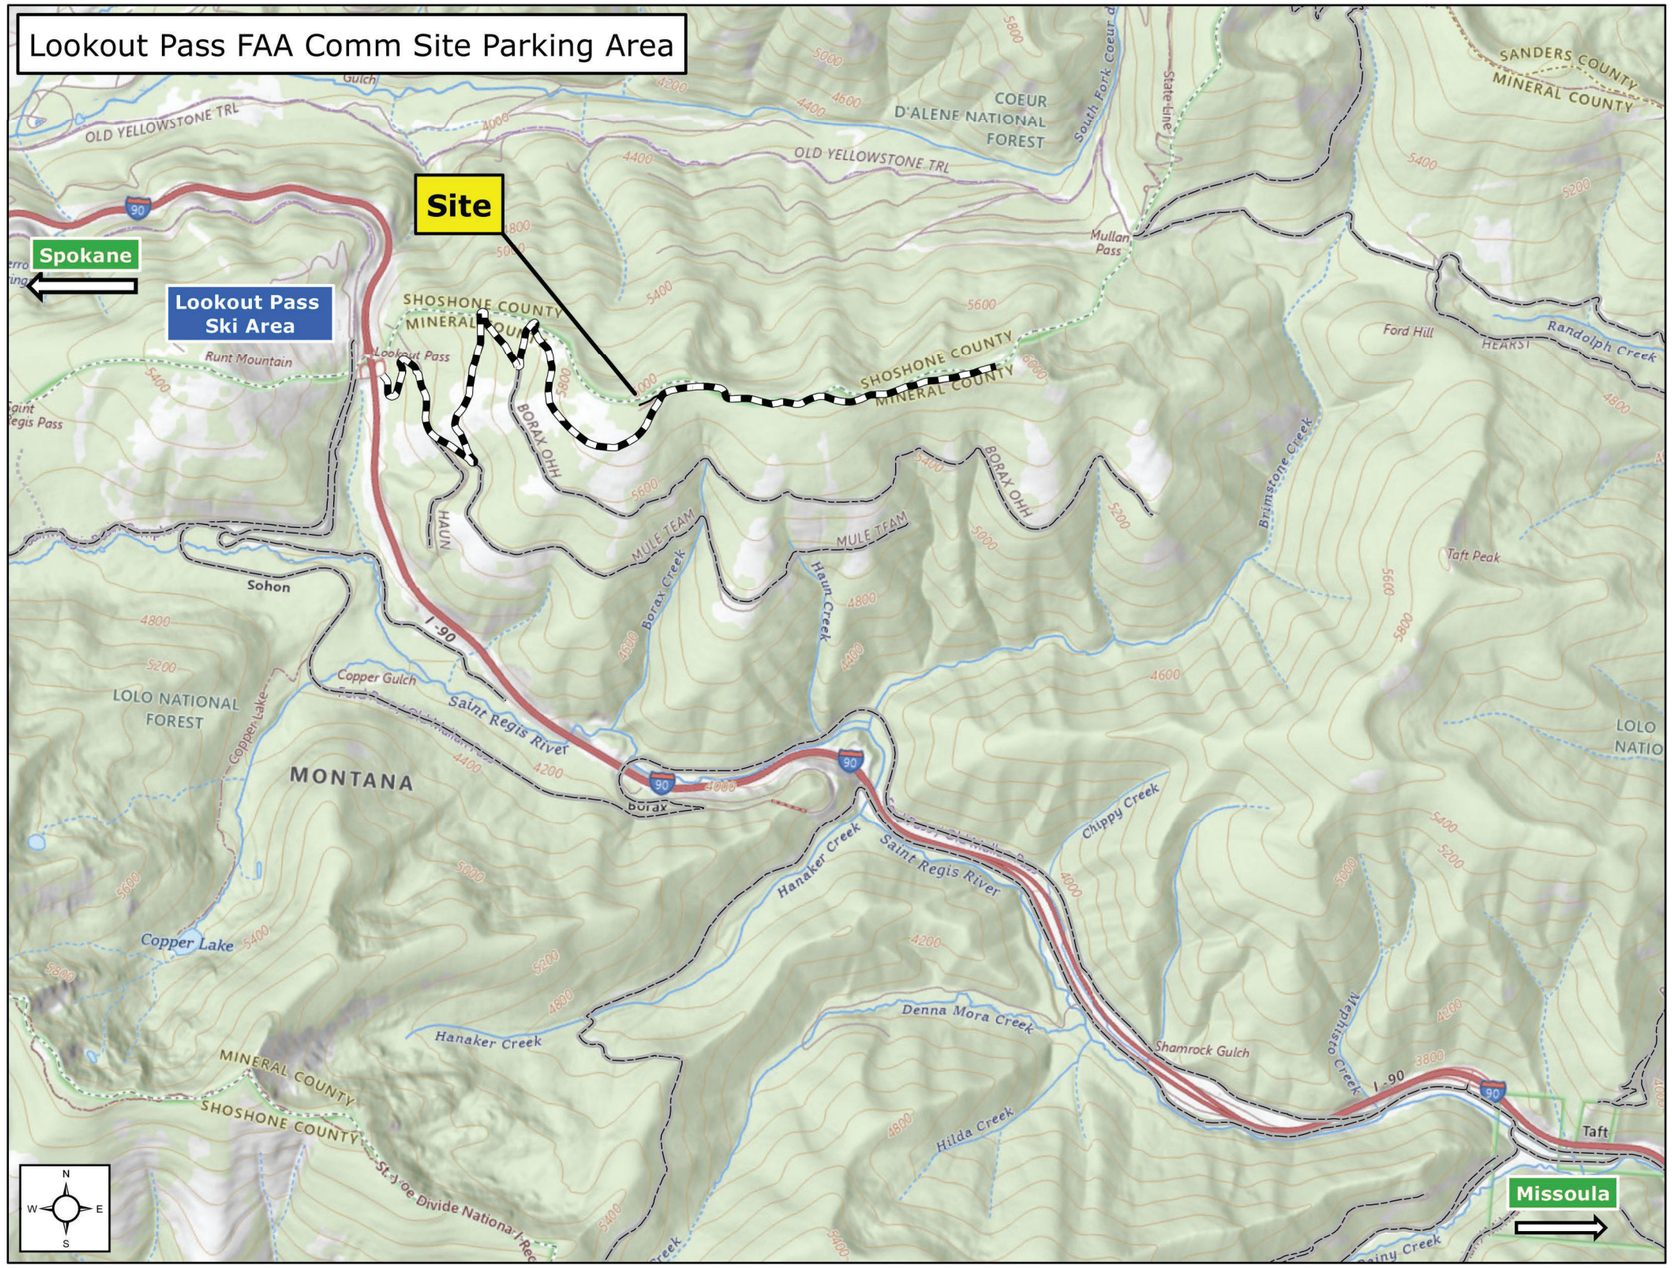

USDA United States Department of Agriculture Forest Service	R-01 NORTHERN REGION	PROJECT NAME: LOOKOUT PASS FAA SITE PARKING AREA — LOLO NATIONAL FOREST — SUPERIOR RANGER DISTRICT	DRAWING TITLE: PROJECT AREA MAP	DATE 04/14/2026 / DESIGNER M. F. / CHECKED N.K.	DWG SHEET NO. 2 / SHEET 2 OF 5

NO.	REVISION DESCRIPTION	BY	DATE
△			
△			
△			

9/28/18 07:07 MARKL F:_CAD STANDARDS\AGENCY STANDARDS\FOREST SERVICE\NFS-CTB.DWG;

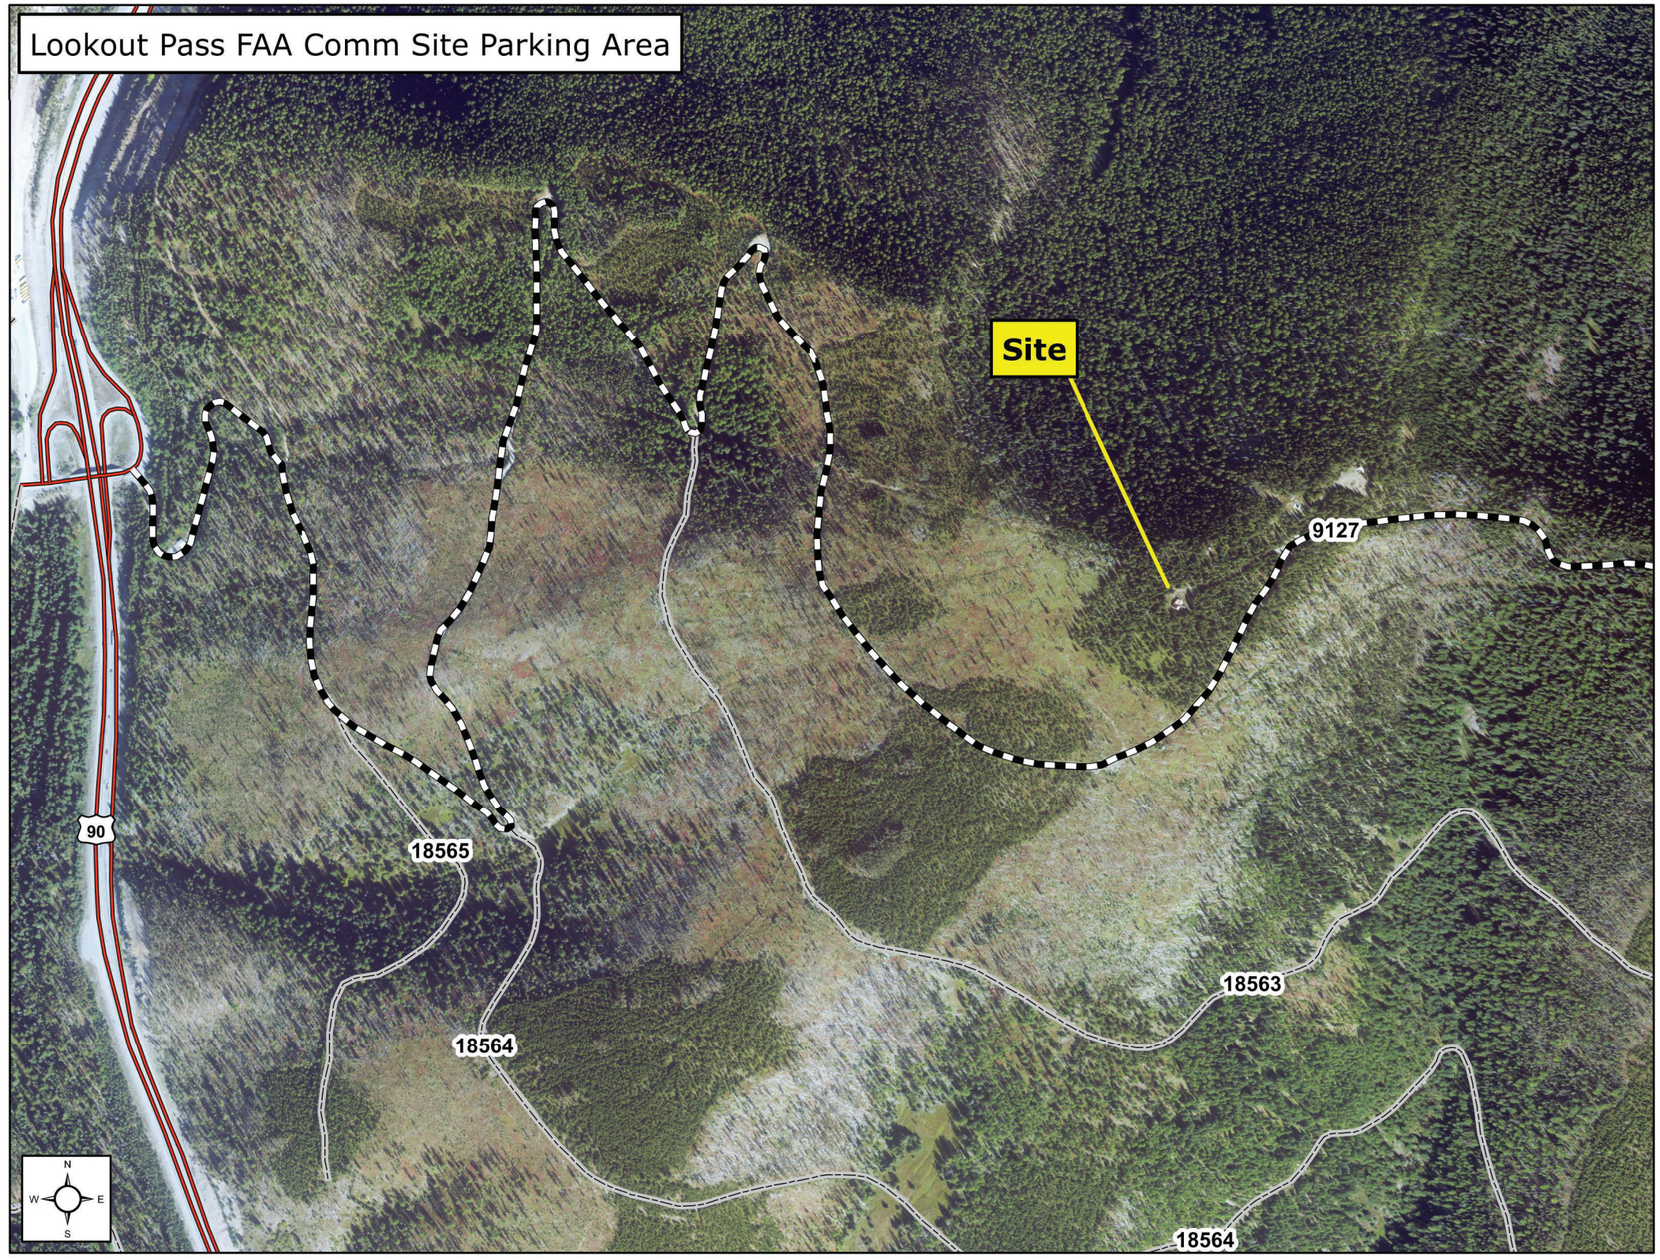

USDA
United States Department of Agriculture
Forest Service

R-01
NORTHERN REGION

PROJECT NAME
LOOKOUT PASS FAA SITE PARKING AREA
LOLO NATIONAL FOREST
SUPERIOR RANGER DISTRICT

DRAWING TITLE
SITE MAP 1

DATE	DESIGNER	CHECKED	DWG SHEET NO.	SHEET
04/14/2026	M. F.	N.K.	3	3 OF 5

NO.	REVISION DESCRIPTION	BY	DATE
△			
△			
△			

9/28/18 07:07 MARKL F:_CAD STANDARDS\AGENCY STANDARDS\FOREST SERVICE\NFS-CTB.DWG;

United States Department of Agriculture
Forest Service

R-01
NORTHERN REGION

PROJECT NAME
LOOKOUT PASS FAA SITE PARKING AREA
LOLO NATIONAL FOREST
SUPERIOR RANGER DISTRICT

DRAWING TITLE
SITE MAP 2

DATE	DESIGNER	CHECKED	DWG SHEET NO.	SHEET
04/14/2026	M. F.	N.K.	4	4 OF 5

NO.	REVISION DESCRIPTION	BY	DATE
△			
△			
△			

9/28/18 07:07 MARKL F:_CAD STANDARDS\AGENCY STANDARDS\FOREST SERVICE\NFS-CTB.DWG;

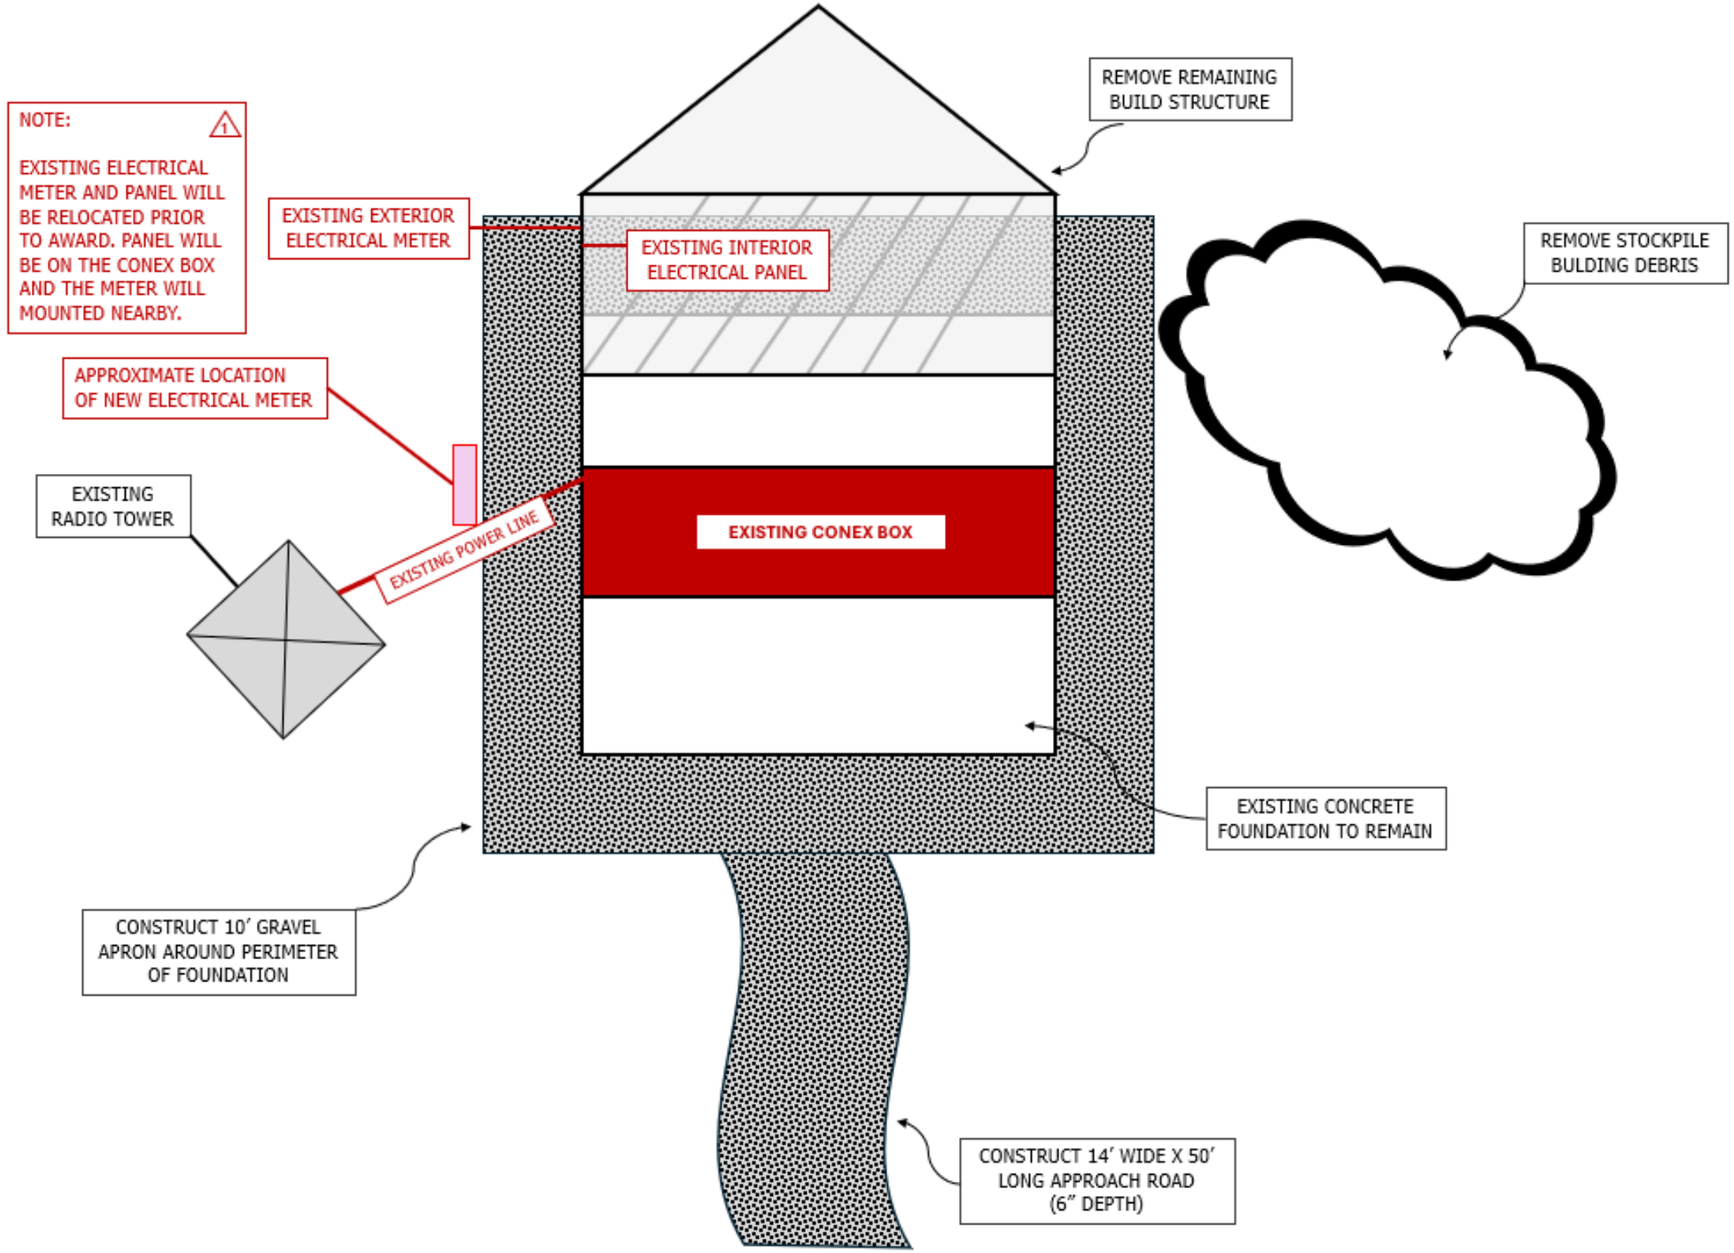

9/28/18 07:07 MARKL F:_CAD STANDARDS\AGENCY STANDARDS\FOREST SERVICE\NFS-CTB.DWG:

USDA FOREST SERVICE

United States Department of Agriculture
Forest Service

R-01
NORTHERN REGION

PROJECT NAME
LOOKOUT PASS FAA SITE PARKING AREA
LOLO NATIONAL FOREST
SUPERIOR RANGER DISTRICT

DRAWING TITLE
SITE PLAN

DATE	DESIGNER	CHECKED	DWG SHEET NO.	SHEET
04/14/2026	M. F.	N.K.	5	5 OF 5

NO.	REVISION DESCRIPTION	BY	DATE
1	CORRECTED TO SHOW CURRENT CONDITIONS	CM	8/7/26