Fire Escape Routes

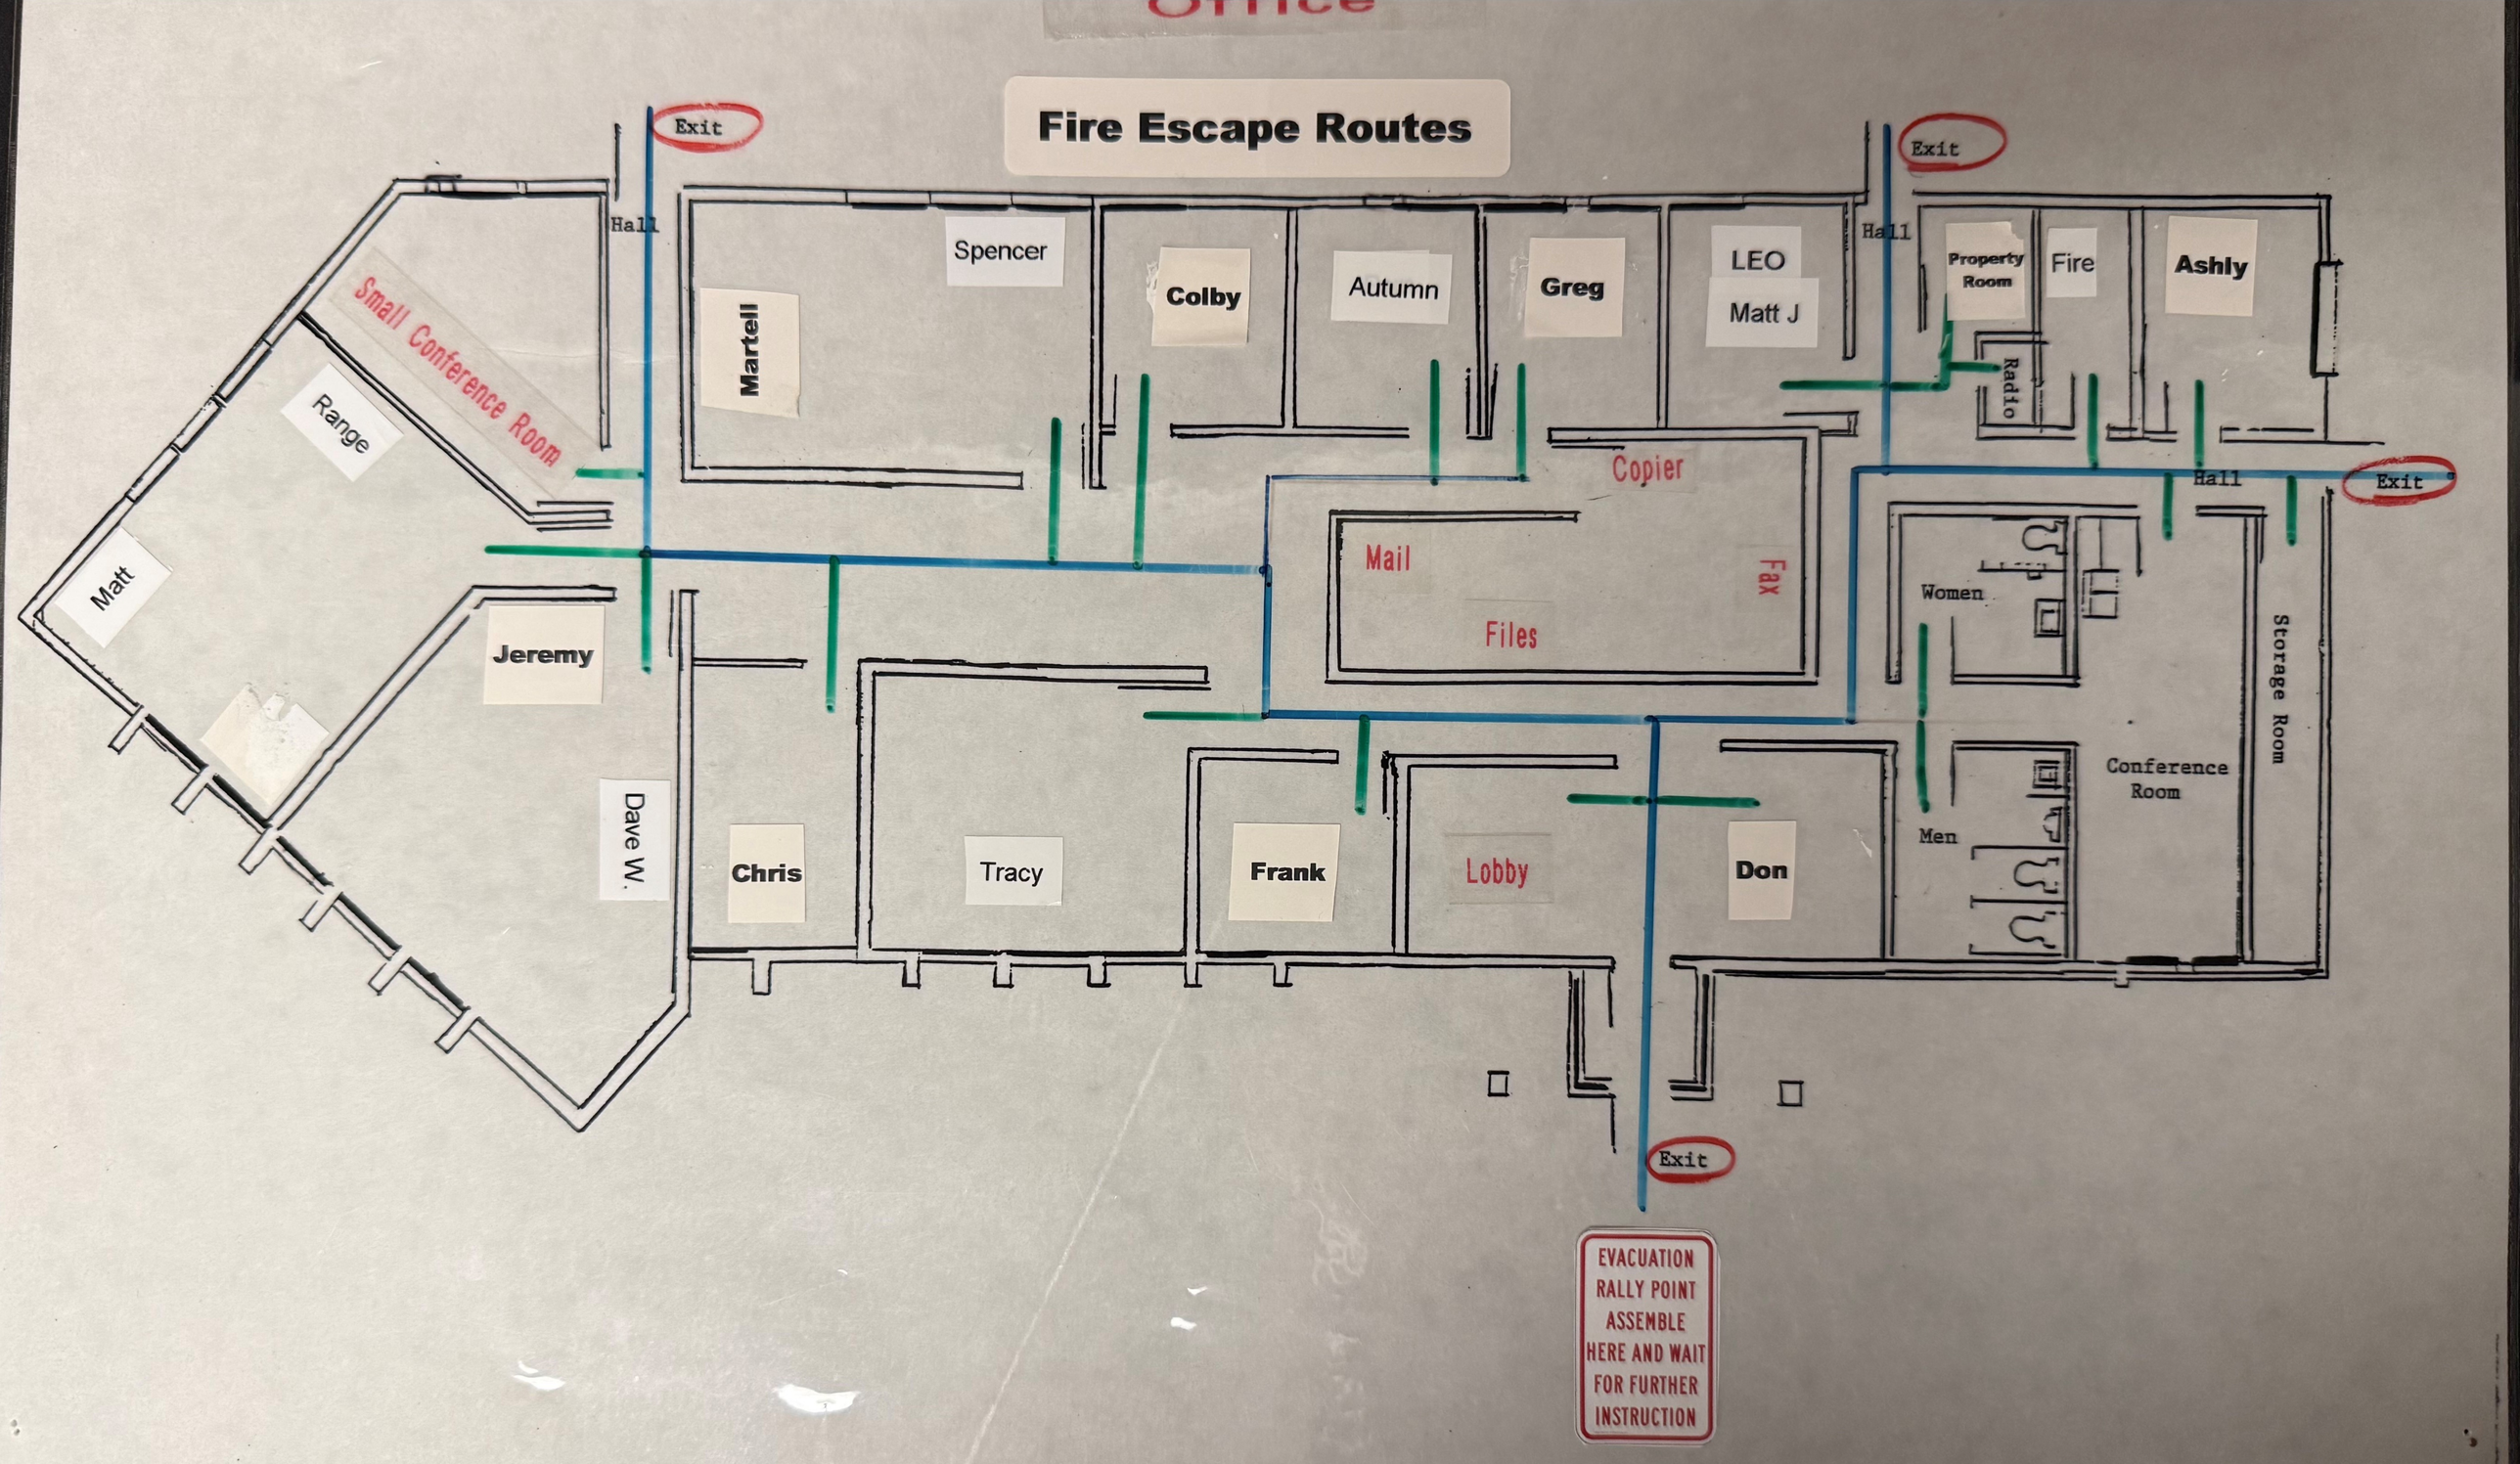

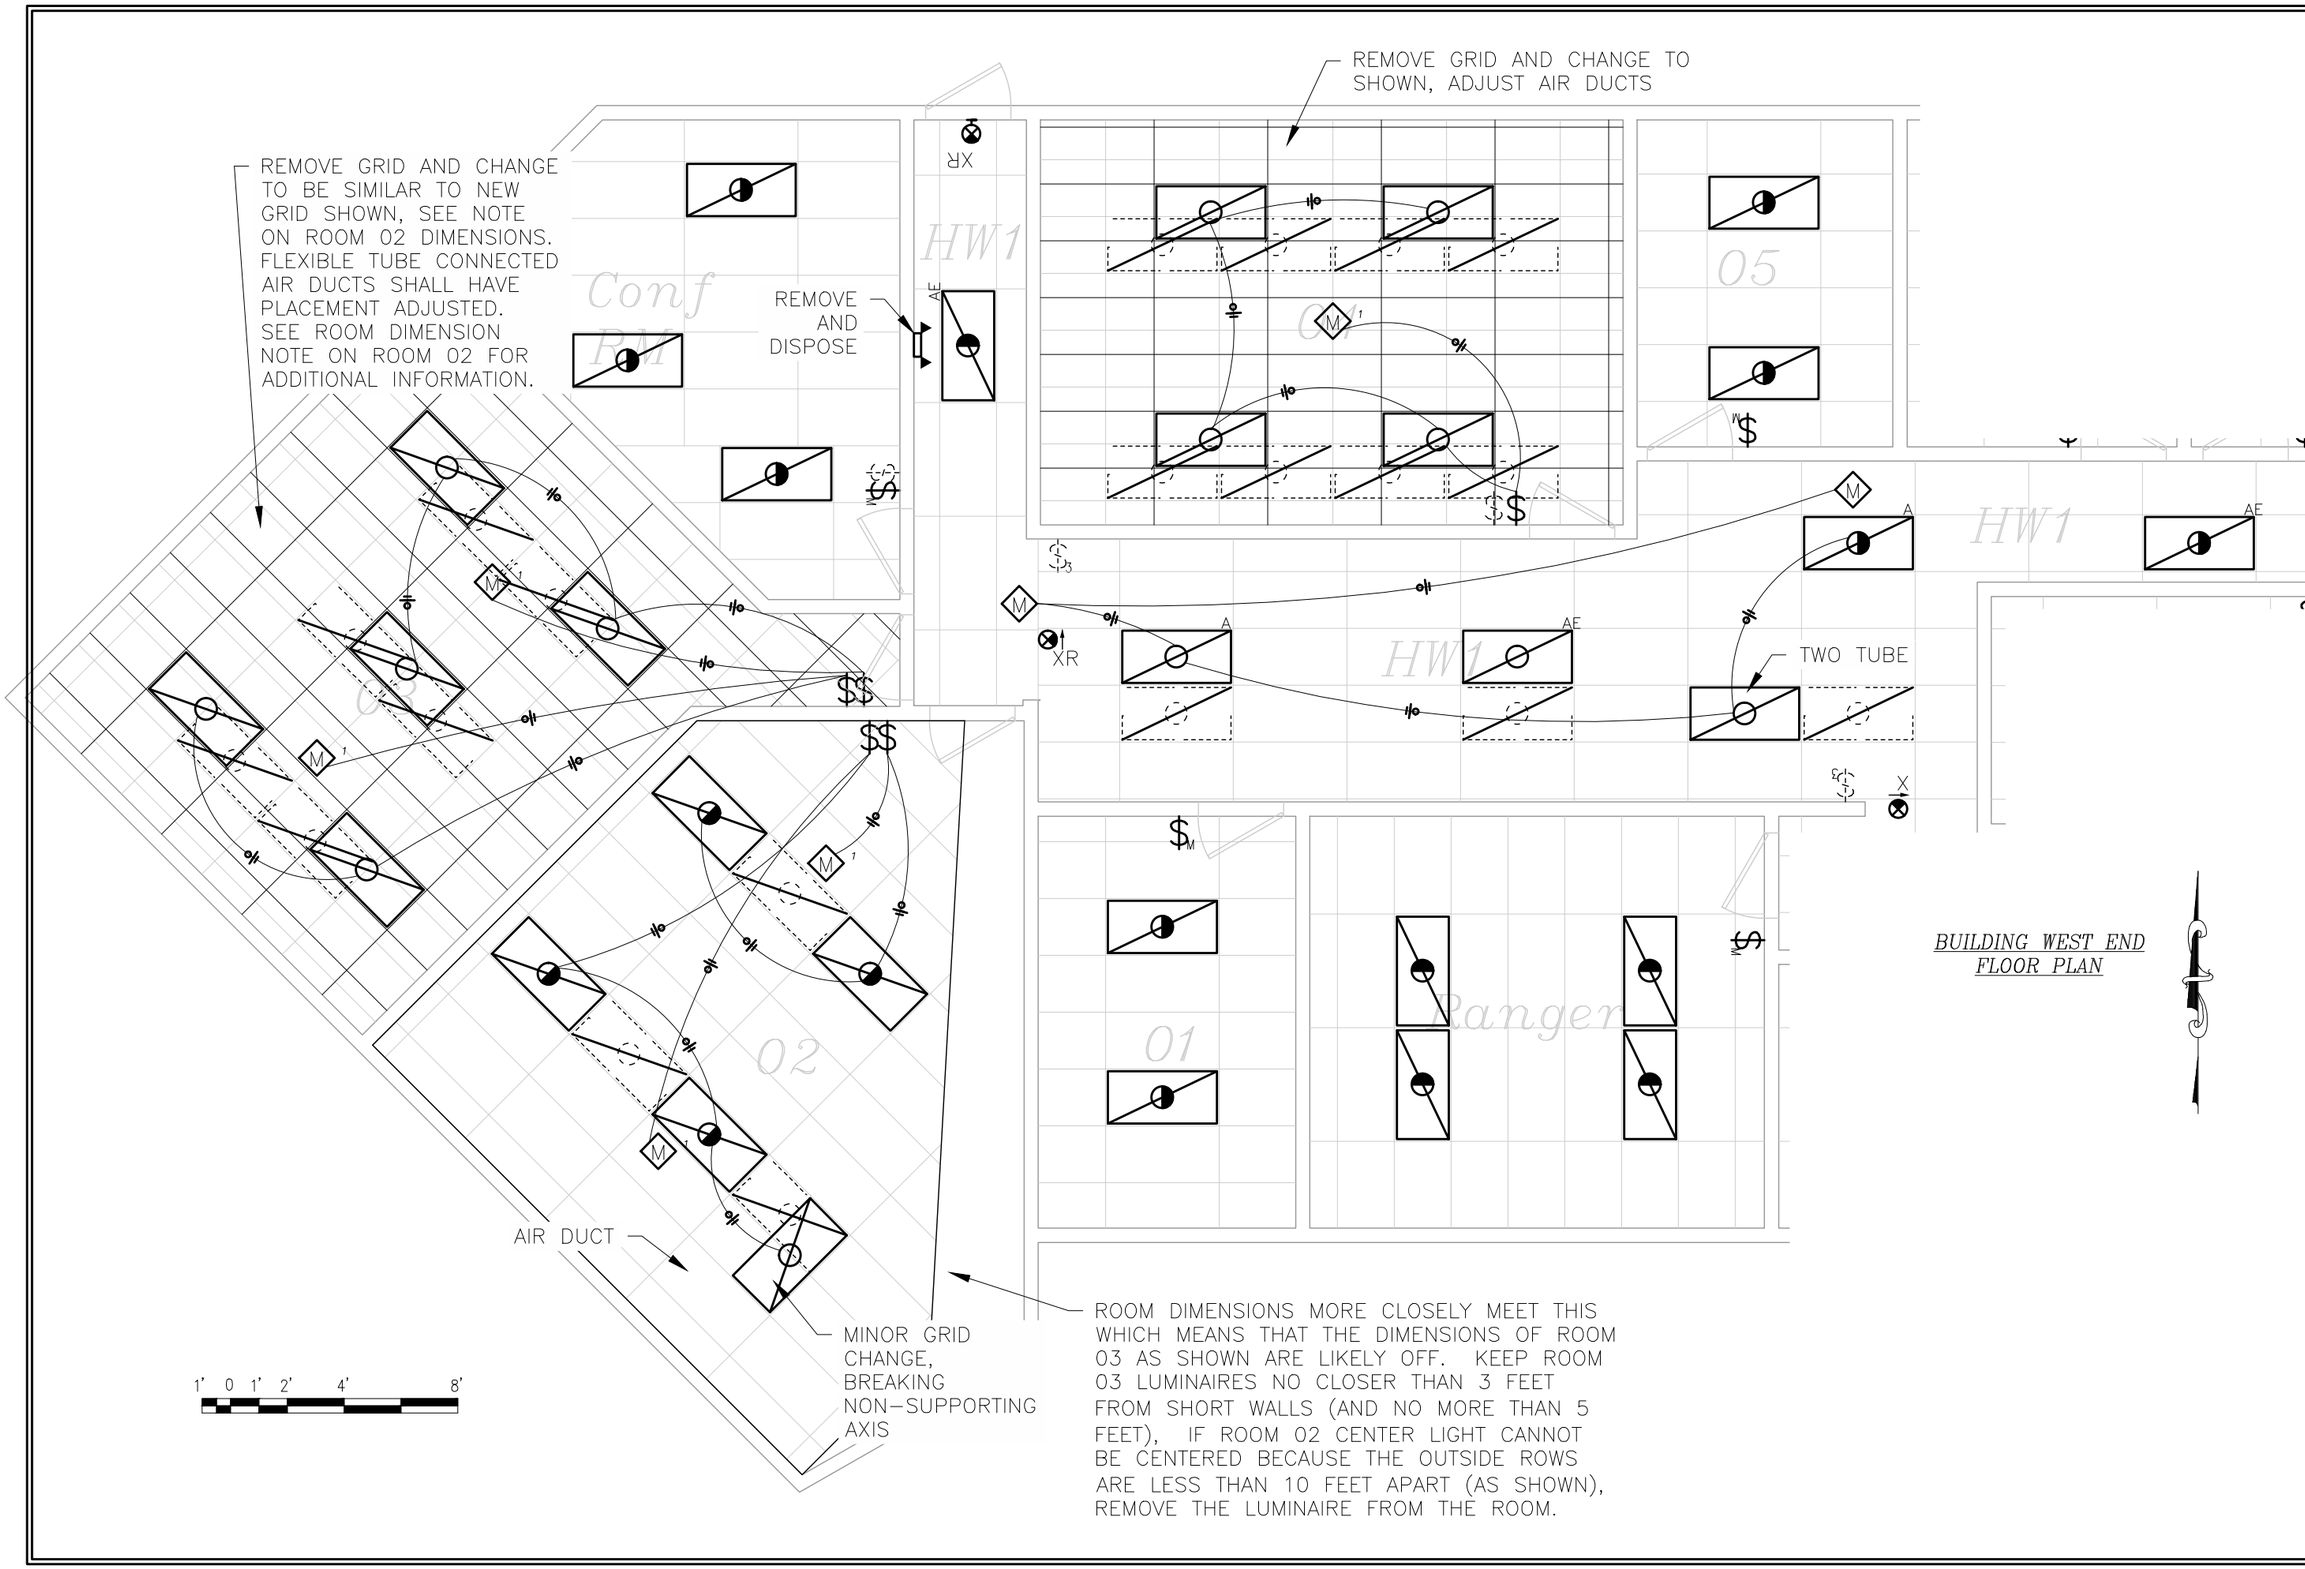

BUILDING WEST END FLOOR PLAN

U. S. Department of Agriculture
FOREST SERVICE
Intermountain Region 4 Engineering
CARIBOU-TARGHEE NATIONAL FOREST

DESIGN	BY: S. Brown	
	CHECK: D. Jeppsen	
DRAWING	BY: S. Brown	
	CHECK: D. Jeppsen	
APPROVED: Keith Lomax DIRECTOR, ENGINEERING		DATE: 5/30/12

PALISADES RANGER DISTRICT OFFICE LIGHTING RETROFIT

FLOORPLAN WEST SIDE

PROJECT No.

DRAWING E2

SHEET 3 of 4

X:\CaribouTarghee\Palisades\RDOfficeLighting2012\dwg\Palisades\RDLighting.dwg, 5/30/2012 11:03:25 Wade UP!

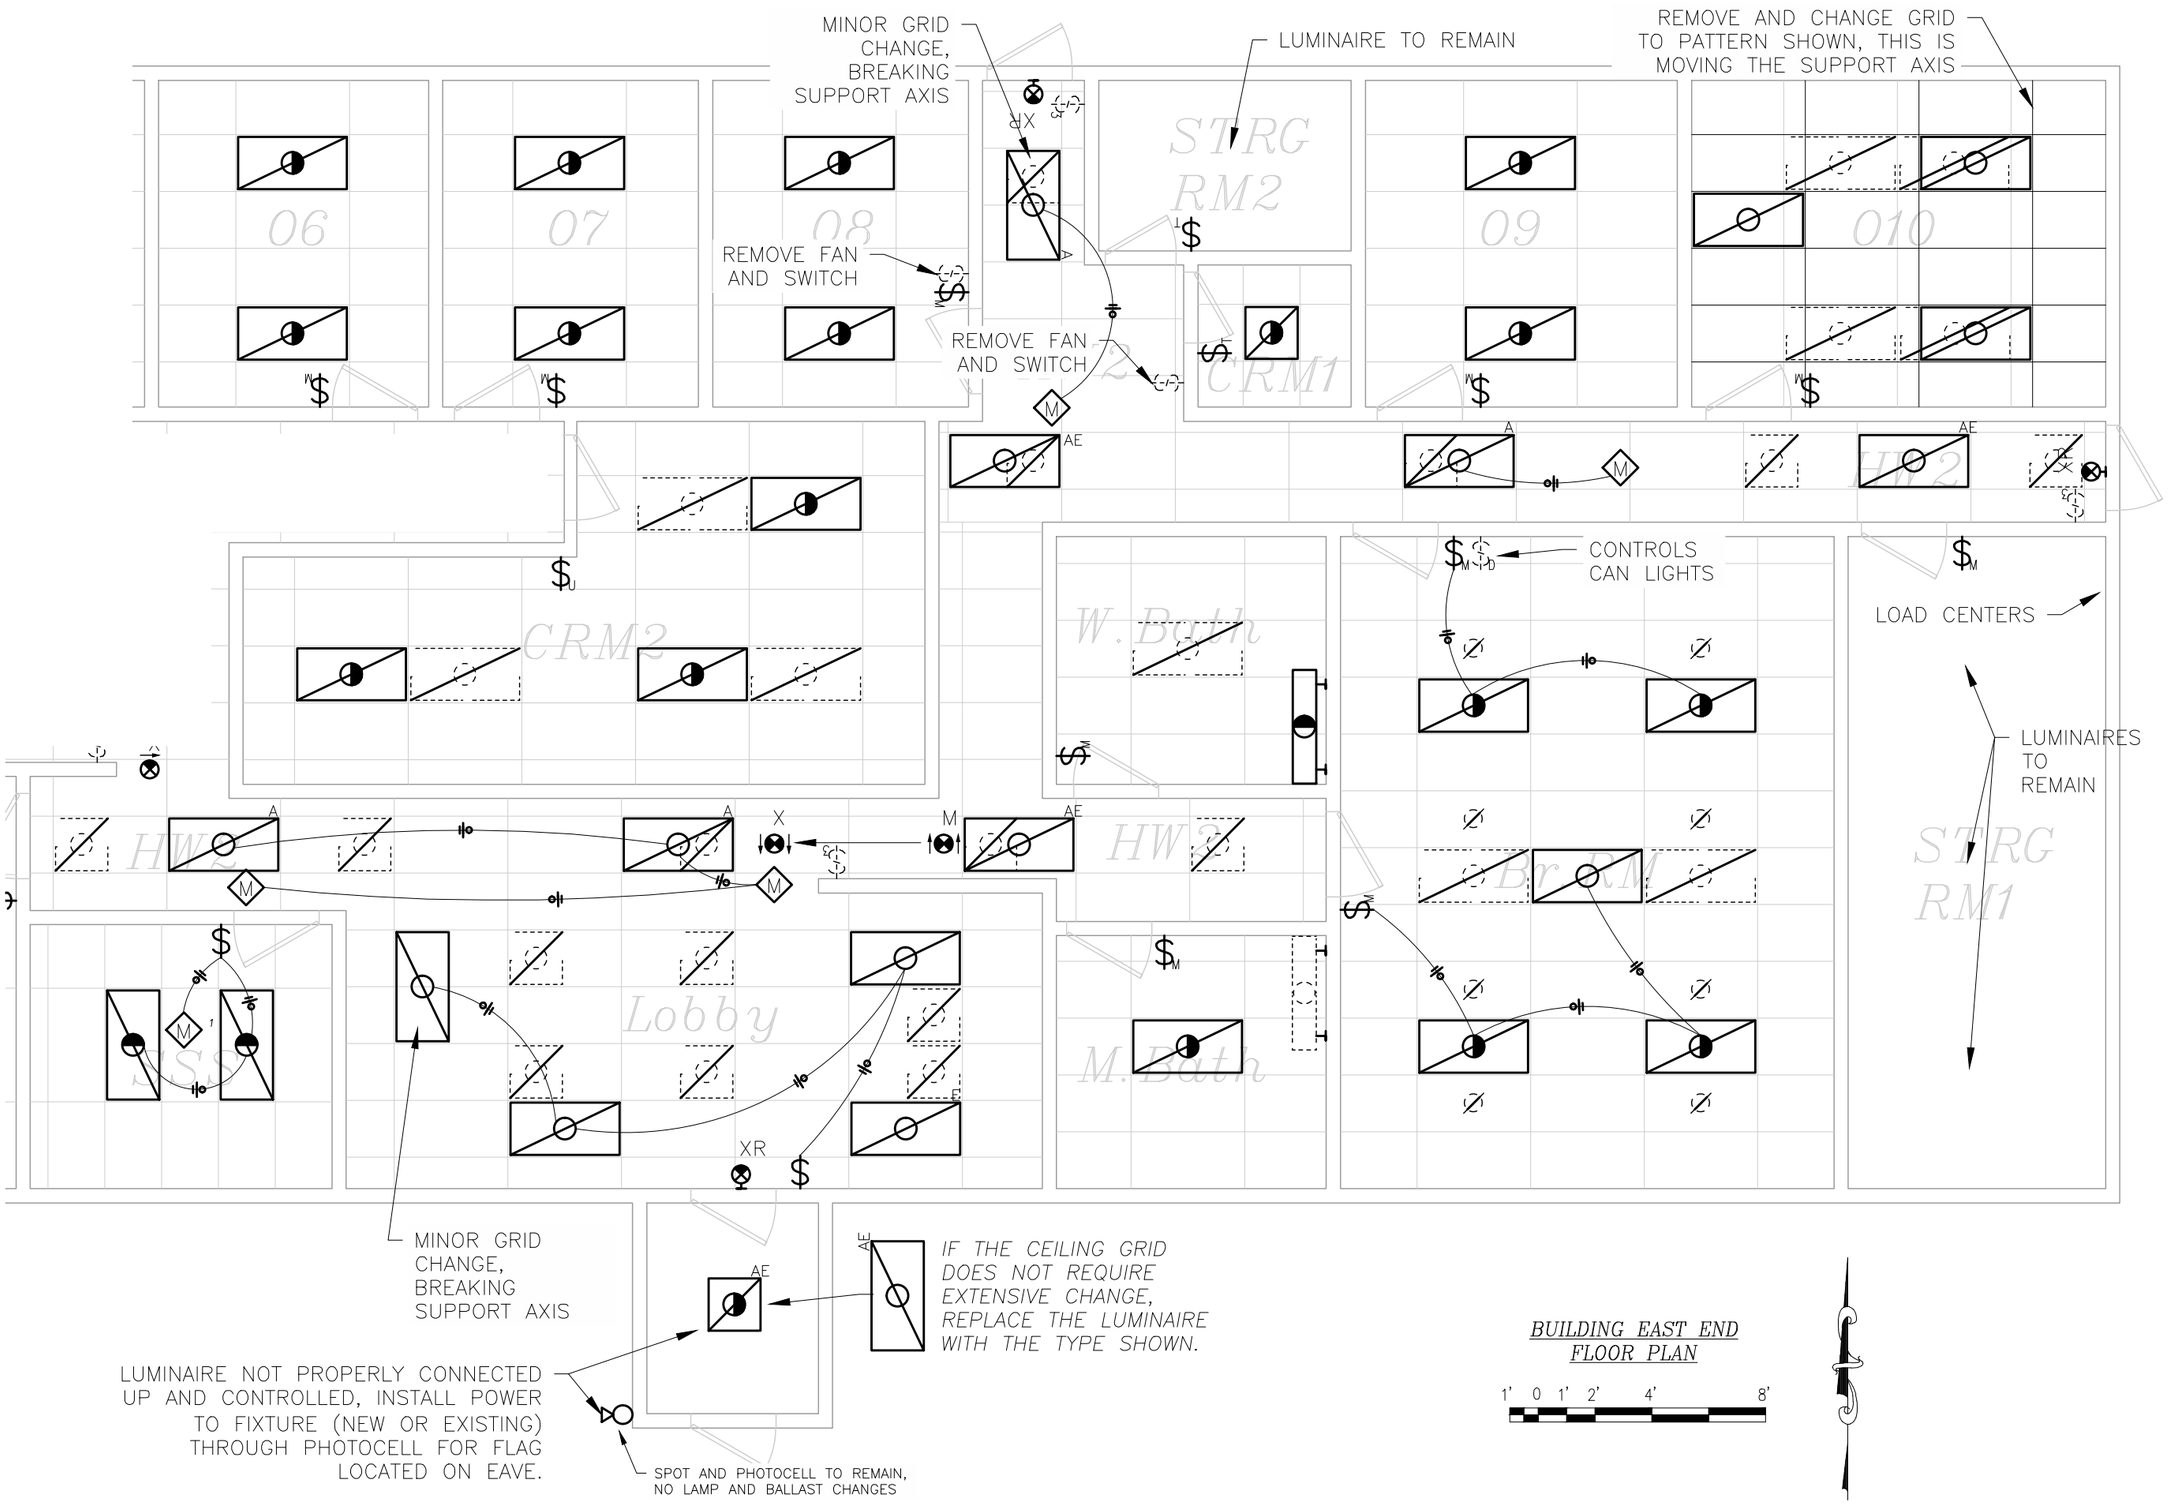

U. S. Department of Agriculture
FOREST SERVICE
Intermountain Region 4 Engineering
CARIBOU-TARGHEE NATIONAL FOREST

DESIGN	BY: S. Brown	
	CHECK: D. Jeppsen	
DRAWING	BY: S. Brown	
	CHECK: D. Jeppsen	
APPROVED: Keith Lonadro DIRECTOR, ENGINEERING		DATE: 5/30/12

PALISADES RANGER DISTRICT OFFICE LIGHTING RETROFIT

FLOORPLAN EAST SIDE

PROJECT No.
DRAWING E3
SHEET 4 of 4

X:\CaribouTarghee\Palisades\RDOfficeLighting2012\dwg\Palisades\RDLightingdwg, 5/30/2012 11:03:26 WakeUP!