US Army Corps of Engineers®
EUROPE DISTRICT

WATER SUPPLY SYSTEM FOR BAZUM VILLAGE ARMENIA

VILLAGE OF BAZUM, ARMENIA

PN#: 574554

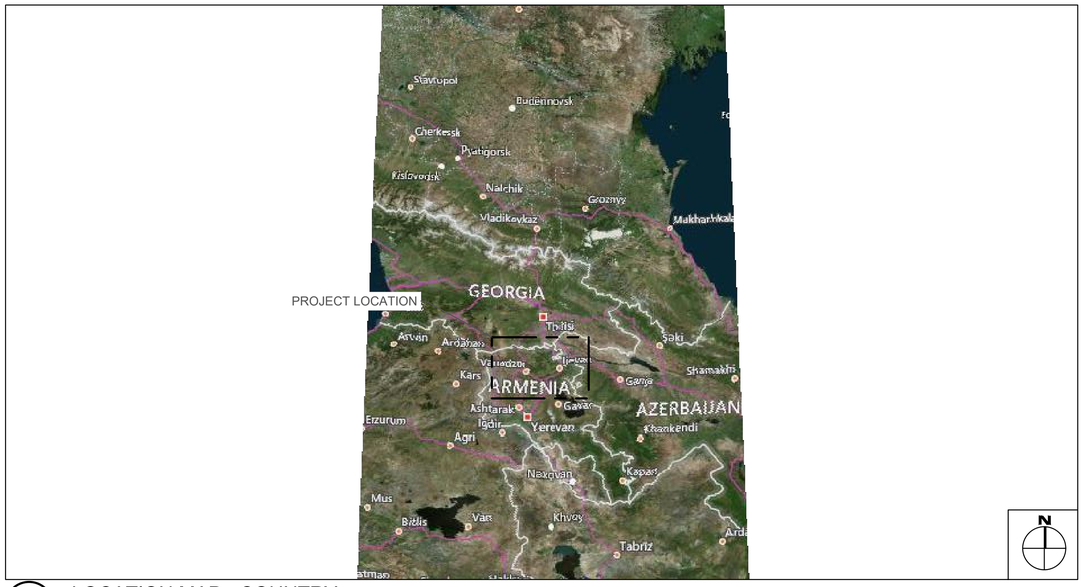

A1 LOCATION MAP - COUNTRY
SCALE: 1:500000

A2 LOCATION MAP - REGION
SCALE: 1:5000

0 1500 3000 Meters

A3 LOCATION MAP - SITE
SCALE: 1:2000

0 60 120 Meters

US Army Corps of Engineers®

MARK	DESCRIPTION	DATE

DESIGNED BY: KLEIN
DRAWN BY: KLEIN
CHECKED BY: HARVEY/HEWER
SUBMITTED BY:
SIZE: ANSI D
ISSUE DATE:
SOLICITATION NO.:
CONTRACT NO.:

U.S. ARMY CORPS OF ENGINEERS
EUROPE DISTRICT
WIESBADEN
GERMANY

WATER SUPPLY SYSTEM FOR BAZUM VILLAGE ARMENIA
VILLAGE OF BAZUM, ARMENIA
PROJECT #: 574554

LOCATION MAP

SHEET ID
ATT
1

RFP