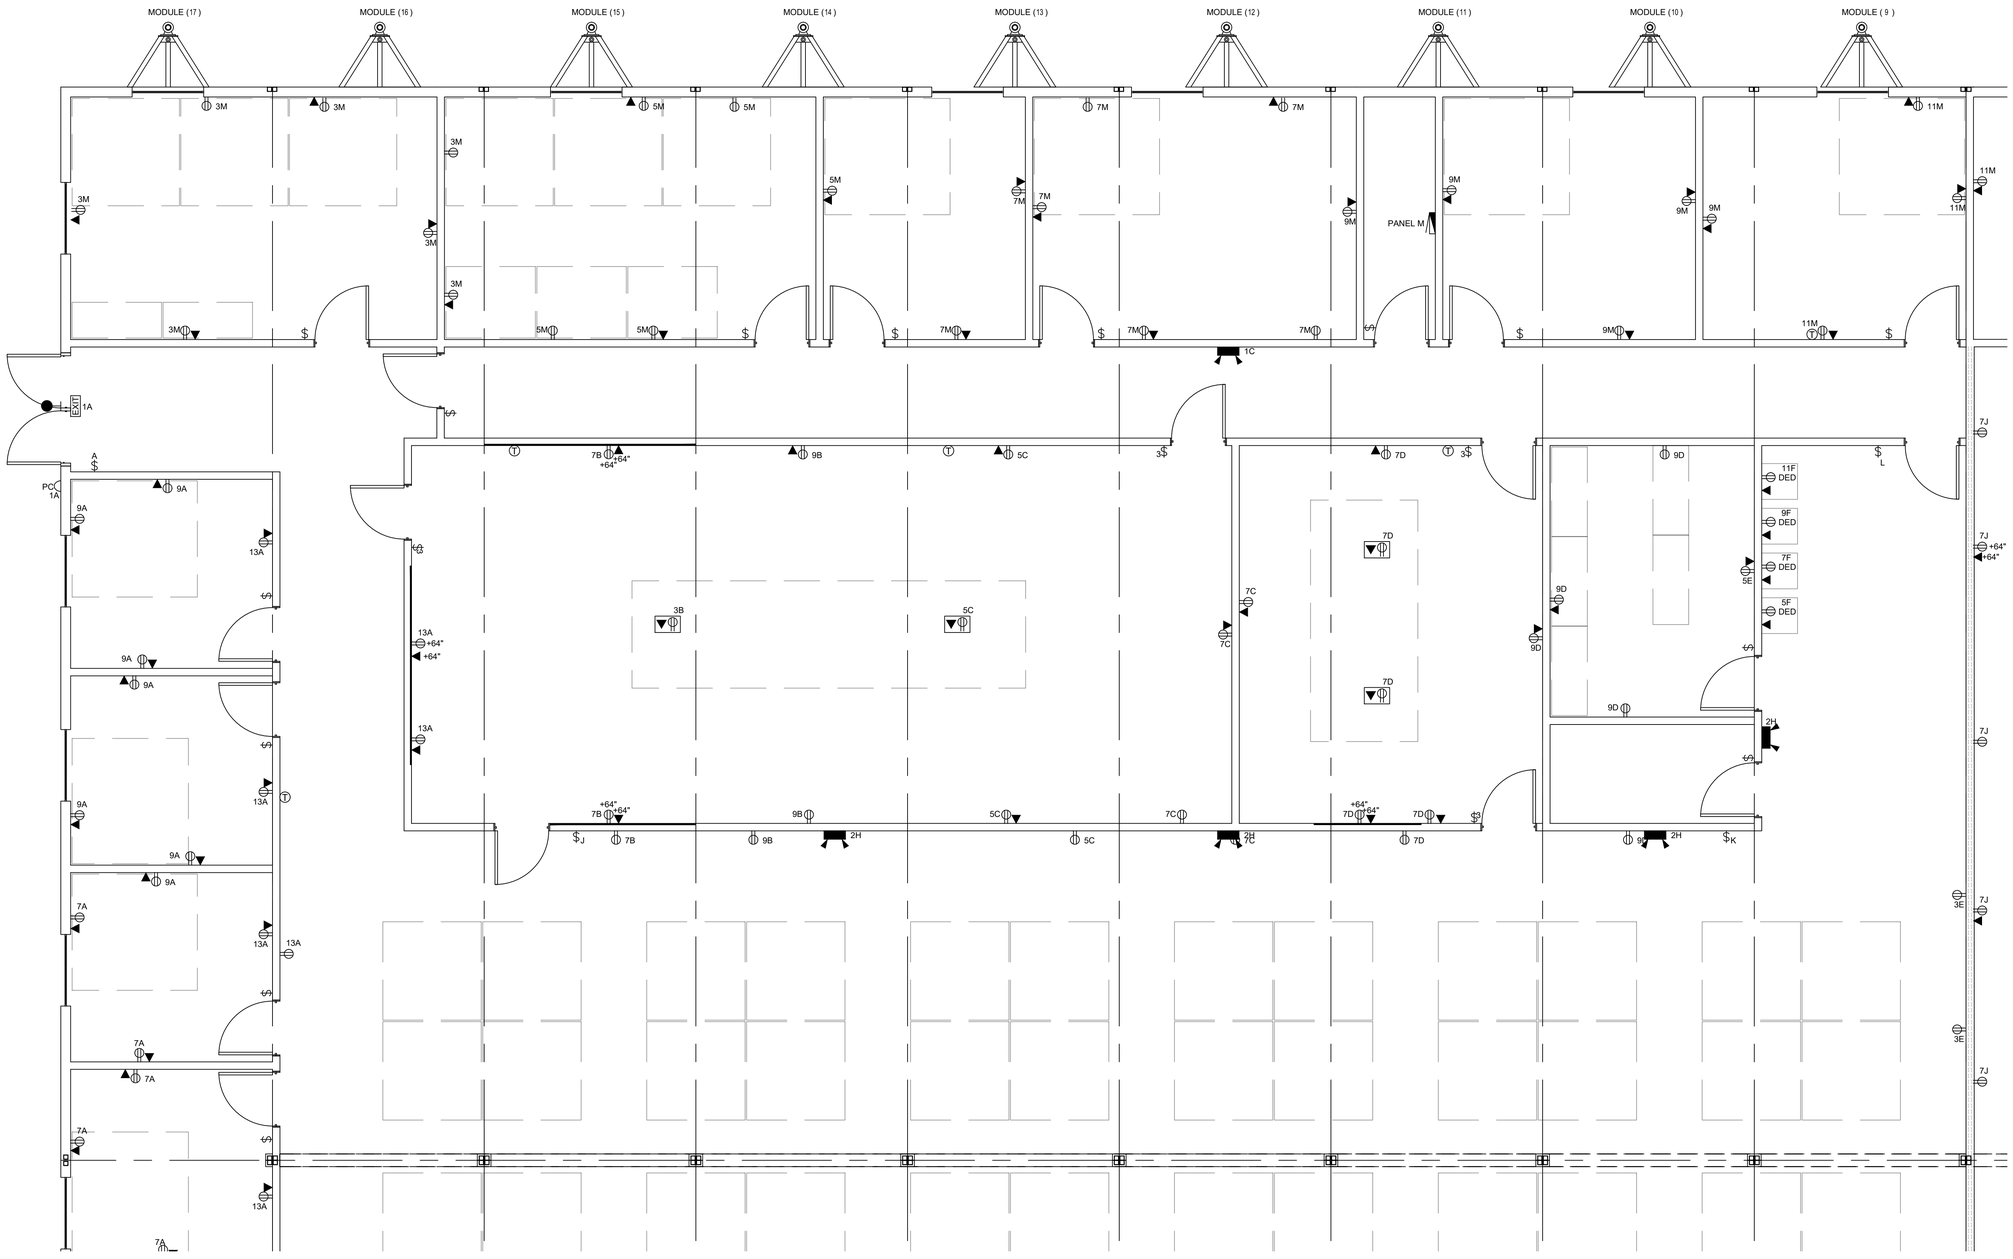

1 ELECTRICAL PLAN
1/4"=1'-0"

WALL HATCHING LEGEND:
EXT. SECURED STC RATED WALL SEE WALL ASSEMBLY 1/0.1
INT. SECURED STC RATED WALL SEE WALL ASSEMBLY 2/0.1
INT. NON-SECURED STC RATED WALL SEE WALL ASSEMBLY 3/0.1
INT. NON-SECURED STC RATED WALL WITH CDX ON ONE SIDE SEE WALL ASSEMBLY 4/0.1
INT. WALL WITH CDX ON ONE SIDE FOR FUTURE MONITORS

KEY PLAN

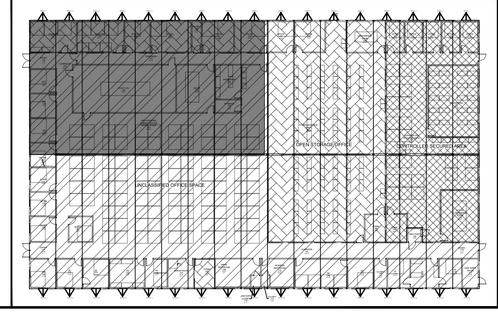

PHOENIX MODULAR
5301 W. MADISON ST. · PHOENIX, AZ. 85043
PH (602-447-6460 · FAX (602-447-6460

SUNBELT MODULAR, INC.

THESE DRAWINGS REMAIN THE PROPERTY OF PHOENIX MODULAR AND ARE NOT TO BE USED IN ANYWAY WITHOUT WRITTEN PERMISSION.
© 2025

DEALER:
INTEGRATED MODULAR SOLUTION

PROJECT:
DAVIS-MONTHAN AIR FORCE BASE

MODEL NUMBER:

STATES:
AZ

SERIAL NUMBERS:
PMI-6883-216120

DRAWN BY:
CL/JK

PLOT DATE:
5/14/2026

REV # / DATE / PR #:

#1	PR1-7	4/14/26
#2	PR8-9	5/12/26

65% COMPLETION NOT FOR COSTRUCTION

SHAYLON VAUGHN, P.E.
CORPORATE ENGINEER
5301 W. MADISON ST.
PHOENIX, AZ 85043
(602) 447-6460

SHEET:
2.0
OF
57

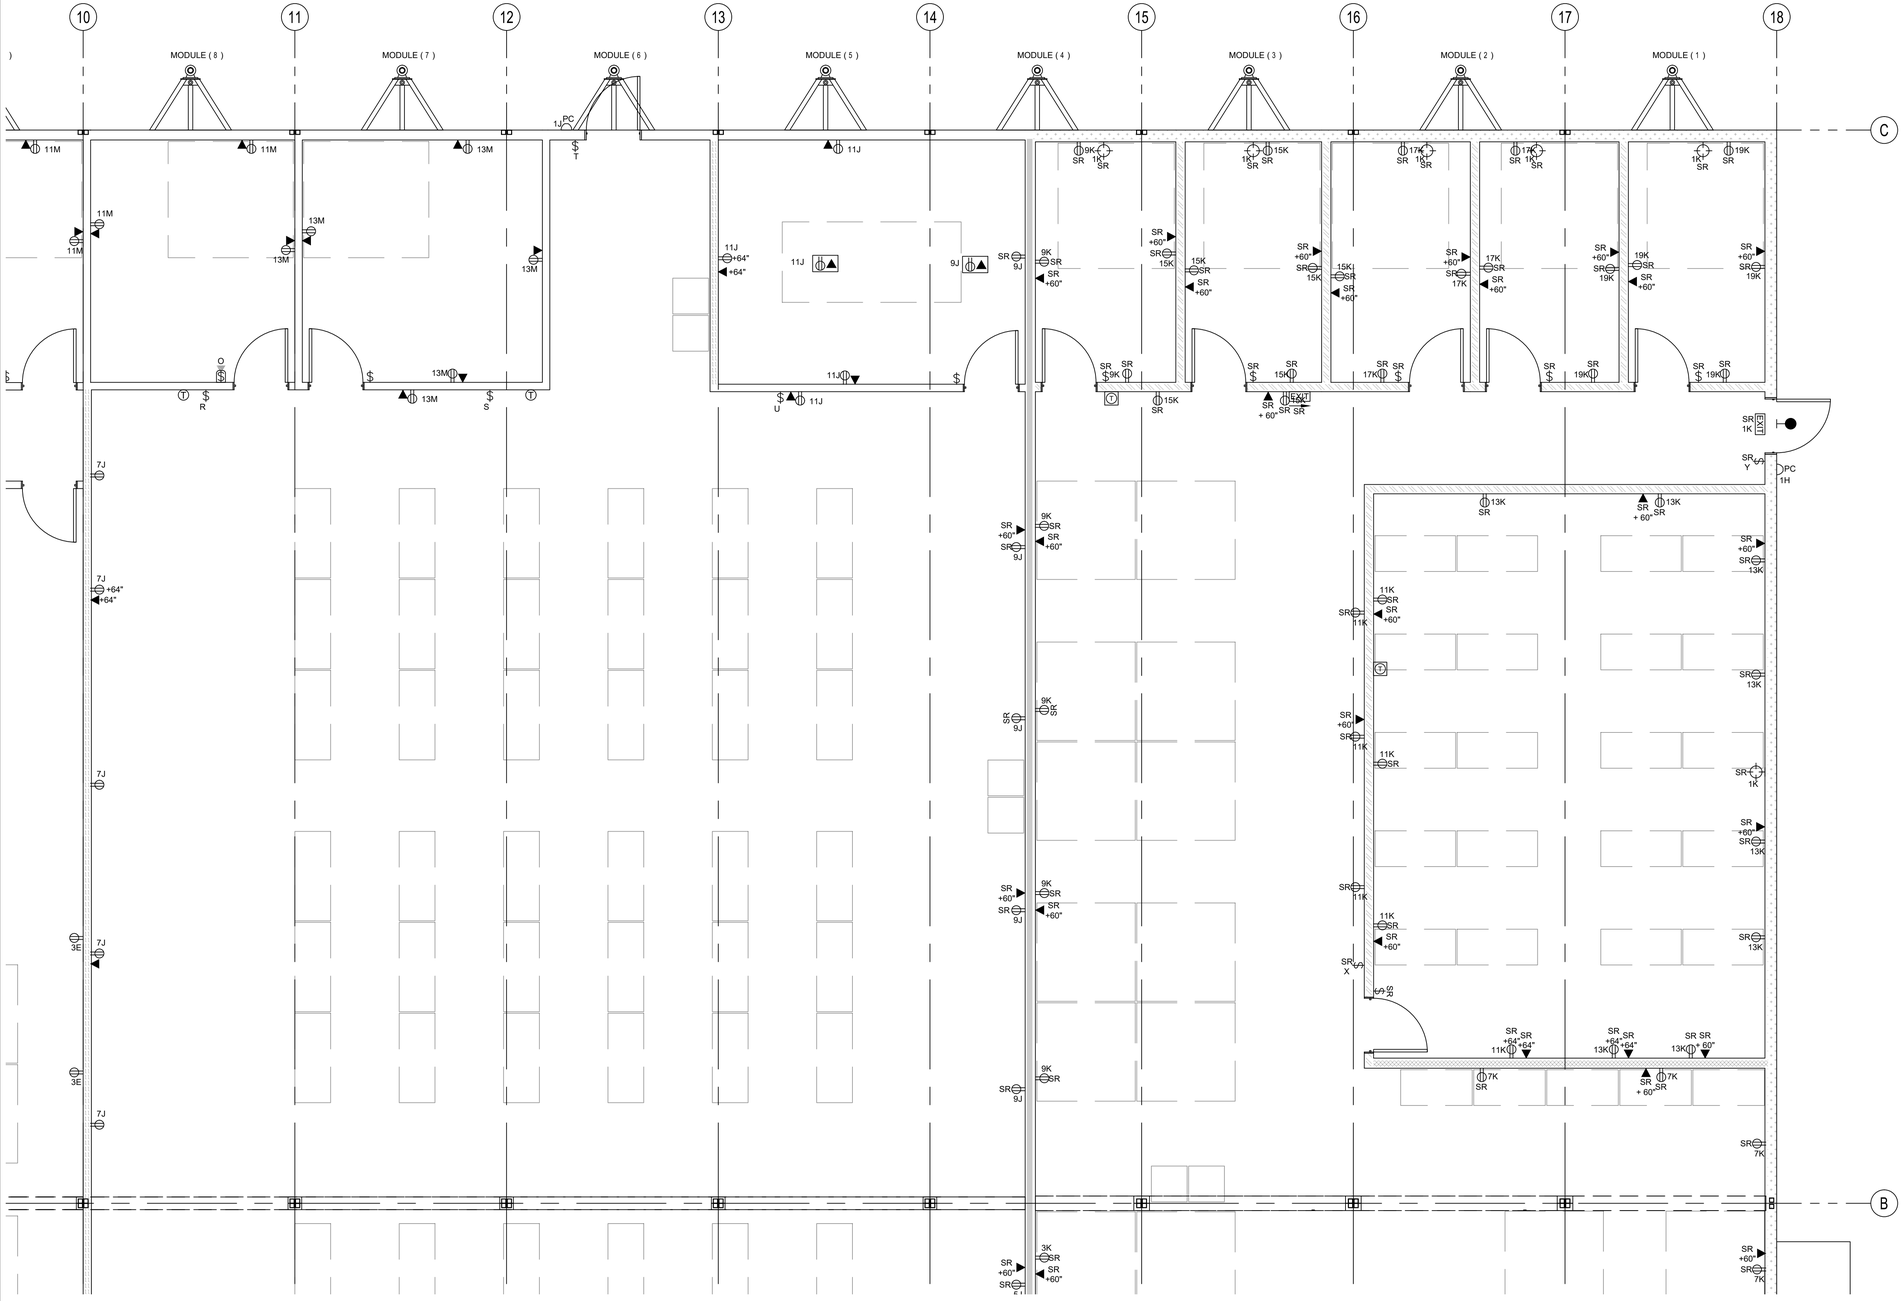

1 ELECTRICAL PLAN
1/4"=1'-0"

WALL HATCHING LEGEND:

EXT. SECURED STC RATED WALL SEE WALL ASSEMBLY 1/0.1
INT. SECURED STC RATED WALL SEE WALL ASSEMBLY 2/0.1
INT. NON-SECURED STC RATED WALL SEE WALL ASSEMBLY 3/0.1
INT. NON-SECURED STC RATED WALL WITH CDX ON ONE SIDE SEE WALL ASSEMBLY 4/0.1
INT. WALL WITH CDX ON ONE SIDE FOR FUTURE MONITORS

KEY PLAN

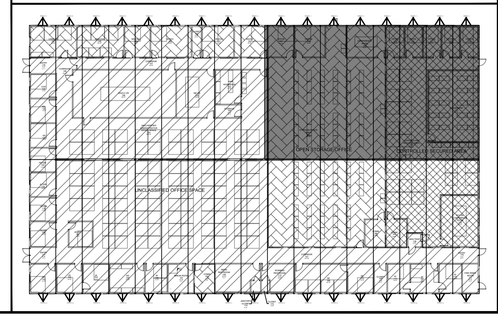

PHOENIX MODULAR
5301 W. MADISON ST. · PHOENIX, AZ 85043
PH (602) 447-6460 · FAX (602) 447-6460

SUNBELT MODULAR, INC.

THESE DRAWINGS REMAIN THE PROPERTY OF PHOENIX MODULAR AND ARE NOT TO BE USED IN ANYWAY WITHOUT WRITTEN PERMISSION.
© 2025

DEALER:
INTEGRATED MODULAR SOLUTION

PROJECT:
DAVIS-MONTHAN AIR FORCE BASE

MODEL NUMBER:

STATES:
AZ

SERIAL NUMBERS:
PMI-6883-216120

DRAWN BY:
CL/JK

PLOT DATE:
5/14/2026

REV # / DATE / PR #:

#1	PR1-7	4/14/26
#2	PR8-9	5/12/26

65% COMPLETION NOT FOR COSTRUCTION

SHAYLON VAUGHN, P.E.
CORPORATE ENGINEER
5301 W. MADISON ST.
PHOENIX, AZ 85043
(602) 447-6460

SHEET:
2.1
OF
57

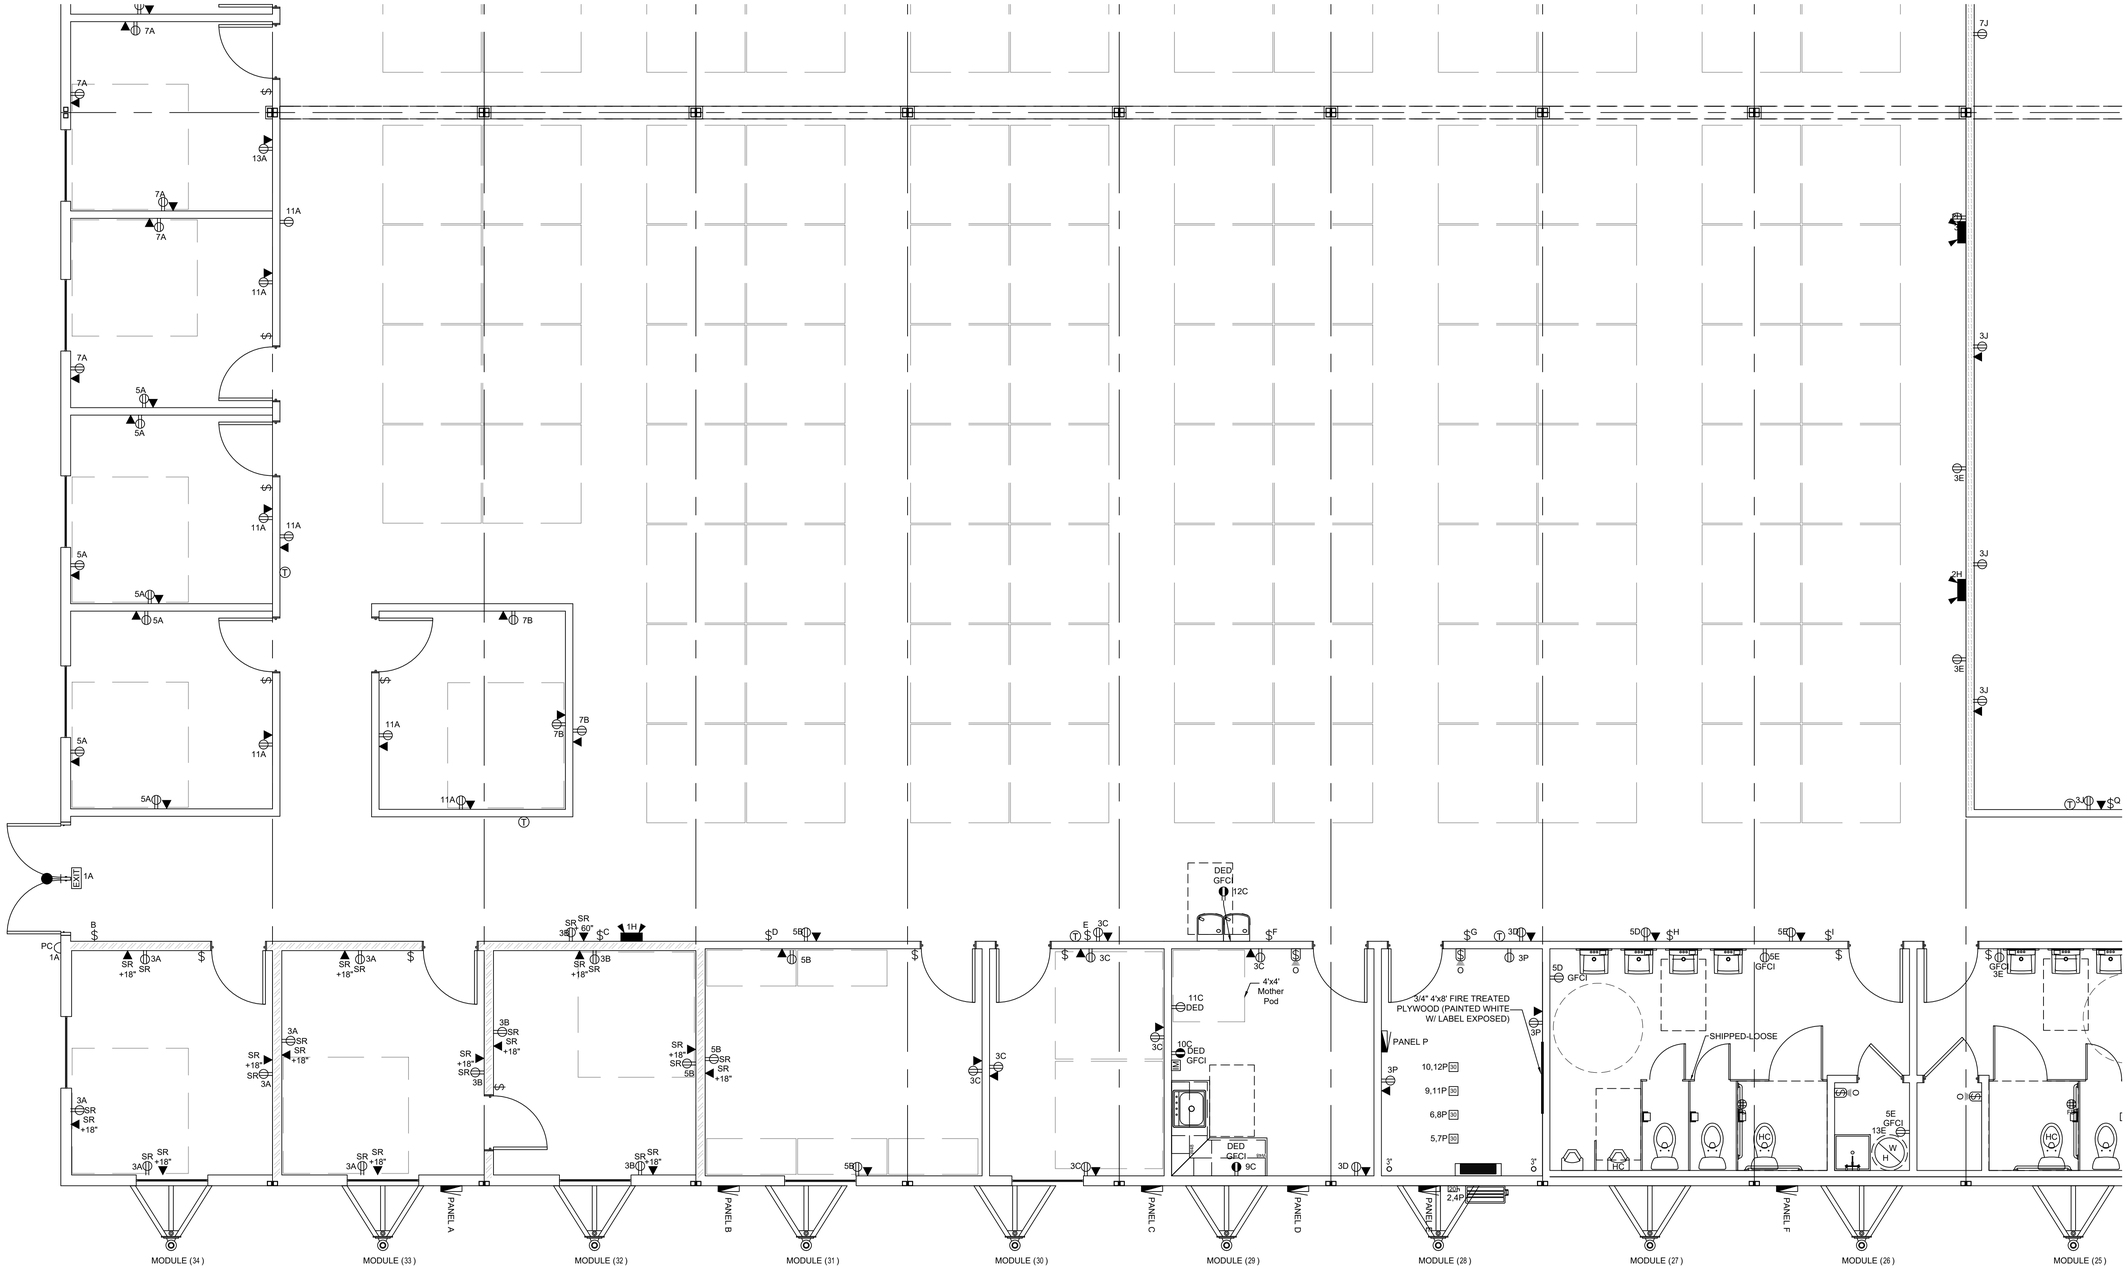

1 ELECTRICAL PLAN

1/4"=1'-0"

WALL HATCHING LEGEND:

EXT. SECURED STC RATED WALL SEE WALL ASSEMBLY 1/0.1
INT. SECURED STC RATED WALL SEE WALL ASSEMBLY 2/0.1
INT. NON-SECURED STC RATED WALL SEE WALL ASSEMBLY 3/0.1
INT. NON-SECURED STC RATED WALL WITH CDX ON ONE SIDE SEE WALL ASSEMBLY 4/0.1
INT. WALL WITH CDX ON ONE SIDE FOR FUTURE MONITORS

KEY PLAN

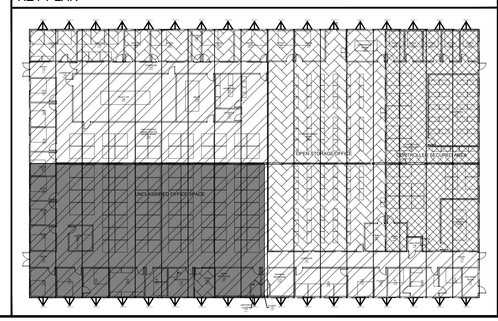

PHOENIX MODULAR
5301 W. MADISON ST. · PHOENIX, AZ 85043
PH 602-447-6460 · FAX 602-447-6460
SUNBELT MODULAR, INC.

THESE DRAWINGS REMAIN THE PROPERTY OF PHOENIX MODULAR AND ARE NOT TO BE USED IN ANYWAY WITHOUT WRITTEN PERMISSION.
© 2025

DEALER:
INTEGRATED MODULAR SOLUTION

PROJECT:
DAVIS-MONTHAN AIR FORCE BASE

MODEL NUMBER:

STATES:
AZ

SERIAL NUMBERS:
PMI-6883-216120

DRAWN BY:
CL/JK

PLOT DATE:
5/14/2026

REV # / DATE / PR #:

#1	PR1-7	4/14/26
#2	PR8-9	5/12/26

65% COMPLETION NOT FOR COSTRUCTION

SHAYLON VAUGHN, P.E.
CORPORATE ENGINEER
5301 W. MADISON ST.
PHOENIX, AZ 85043
(602) 447-6460

SHEET:
2.2
OF
57

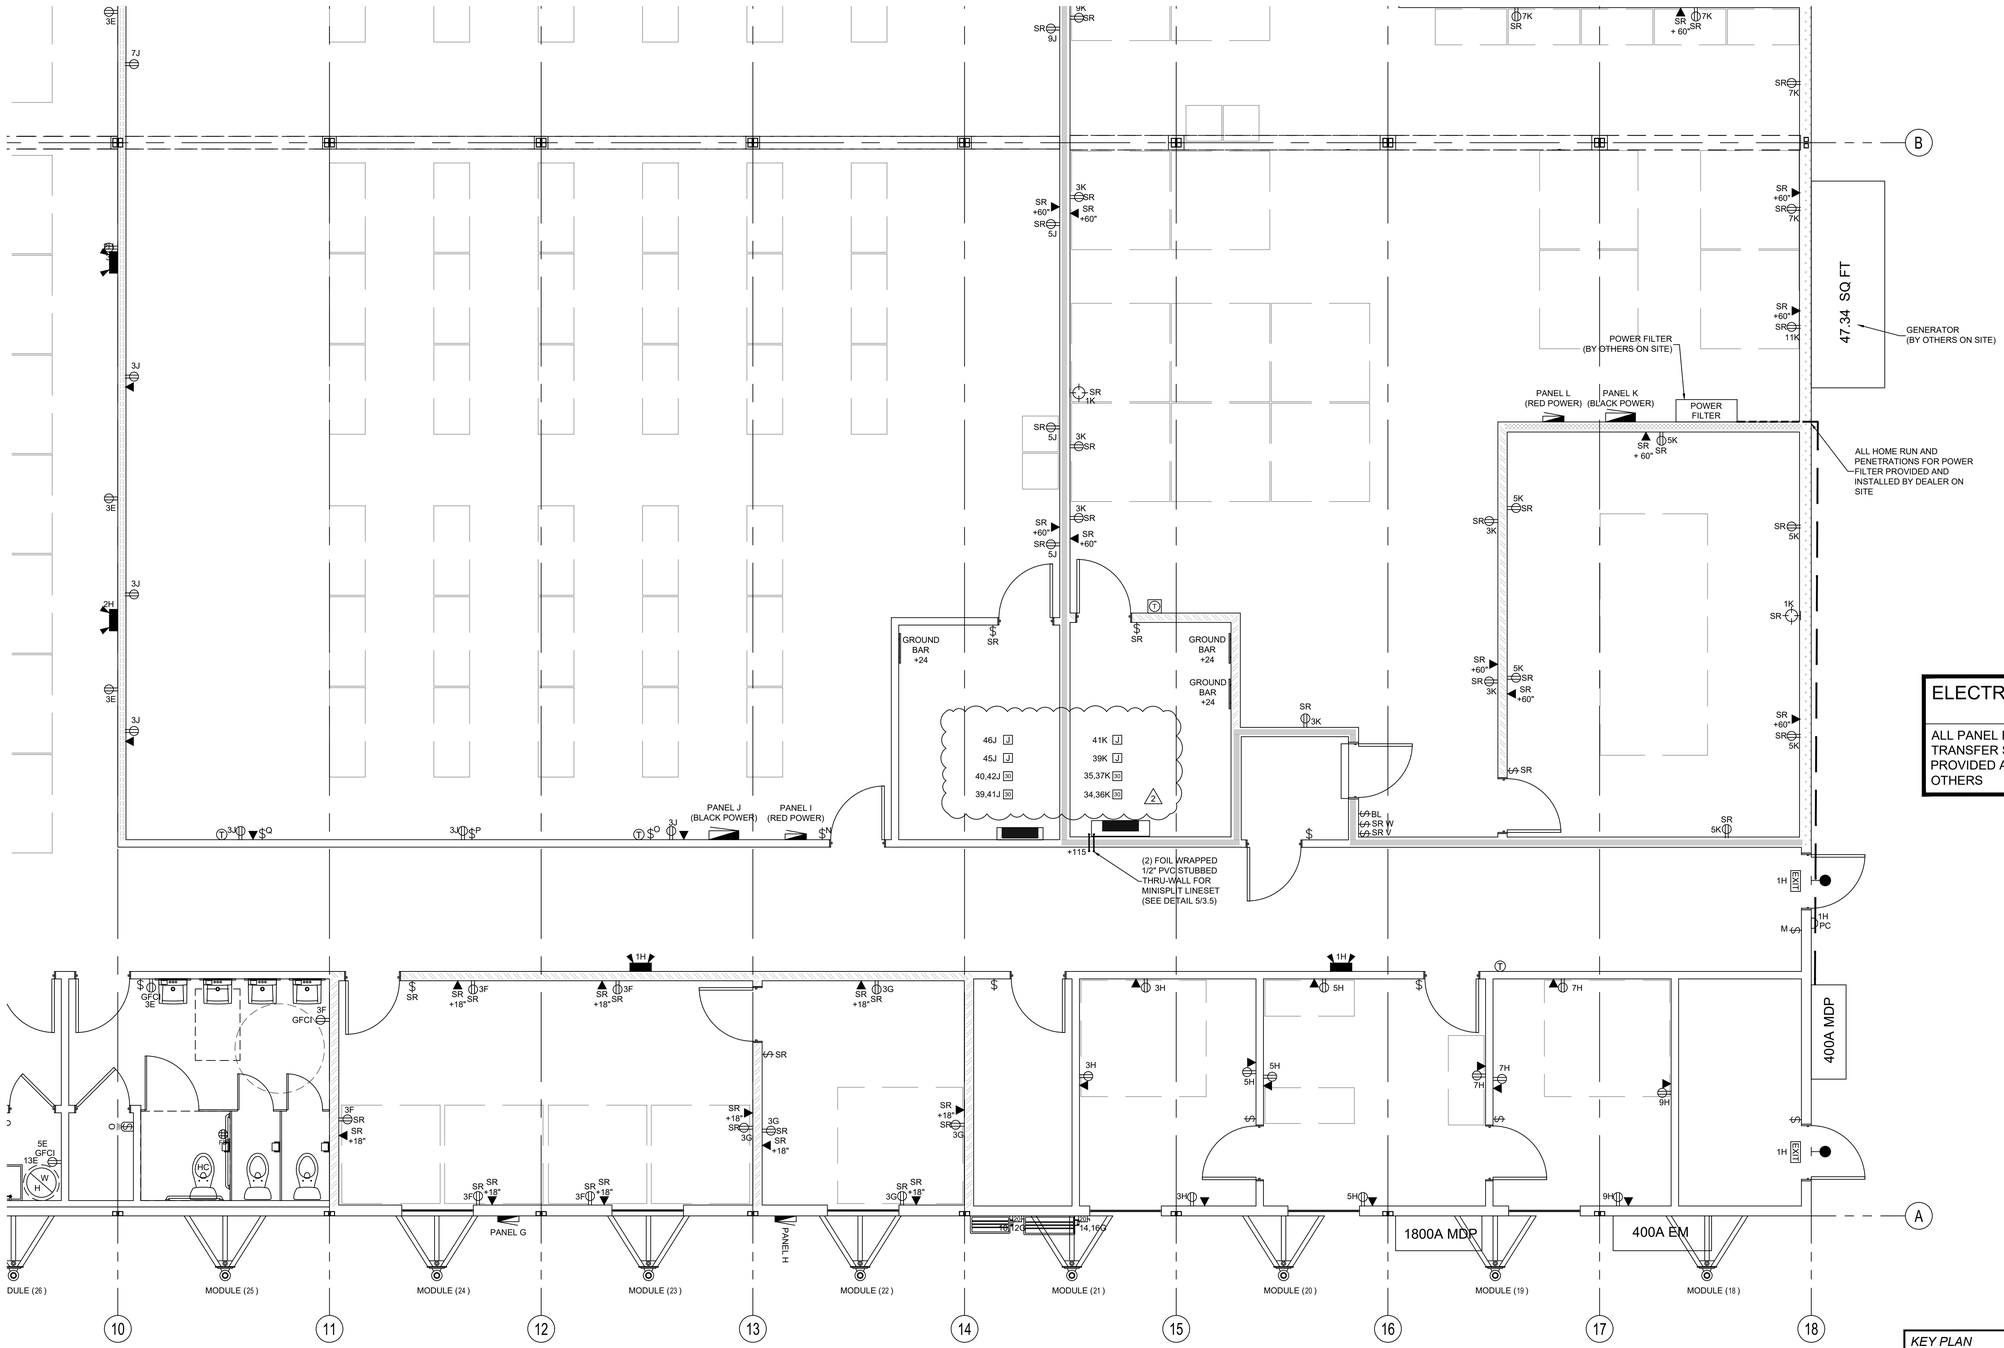

ELECTRICAL NOTE:

ALL PANEL FEEDERS FROM AUTOMATIC TRANSFER SWITCH (ATS) AND MDP'S TO BE PROVIDED AND INSTALLED ON SITE BY OTHERS

1 ELECTRICAL PLAN
1/4"=1'-0"

WALL HATCHING LEGEND:
EXT. SECURED STC RATED WALL SEE WALL ASSEMBLY 1/0.1
INT. SECURED STC RATED WALL SEE WALL ASSEMBLY 2/0.1
INT. NON-SECURED STC RATED WALL SEE WALL ASSEMBLY 3/0.1
INT. NON-SECURED STC RATED WALL WITH CDX ON ONE SIDE SEE WALL ASSEMBLY 4/0.1
INT. WALL WITH CDX ON ONE SIDE FOR FUTURE MONITORS

KEY PLAN

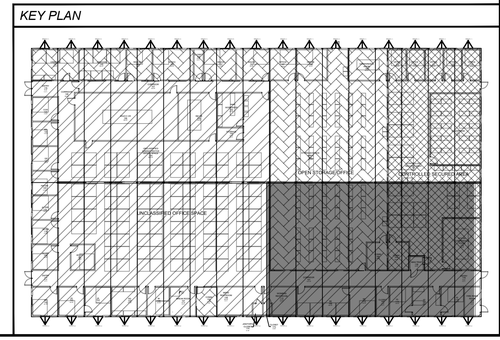

PHOENIX MODULAR
5301 W. MADISON ST. · PHOENIX, AZ 85043
PH (602-447-6460) · FAX (602-447-6460)
SUNBELT MODULAR, INC.

THESE DRAWINGS REMAIN THE PROPERTY OF PHOENIX MODULAR AND ARE NOT TO BE USED IN ANYWAY WITHOUT WRITTEN PERMISSION.
© 2025

DEALER:
INTEGRATED MODULAR SOLUTION

PROJECT:
DAVIS-MONTHAN AIR FORCE BASE

MODEL NUMBER:

STATES:
AZ

SERIAL NUMBERS:
PMI-6883-216120

DRAWN BY:
CL/JK

PLOT DATE:
5/14/2026

REV # / DATE / PR #:

#1	PR1-7	4/14/26
#2	PR8-9	5/12/26

65% COMPLETION NOT FOR COSTRUCTION

SHAYLON VAUGHN, P.E.
CORPORATE ENGINEER
5301 W. MADISON ST.
PHOENIX, AZ 85043
(602) 447-6460

SHEET:
2.3
OF
57

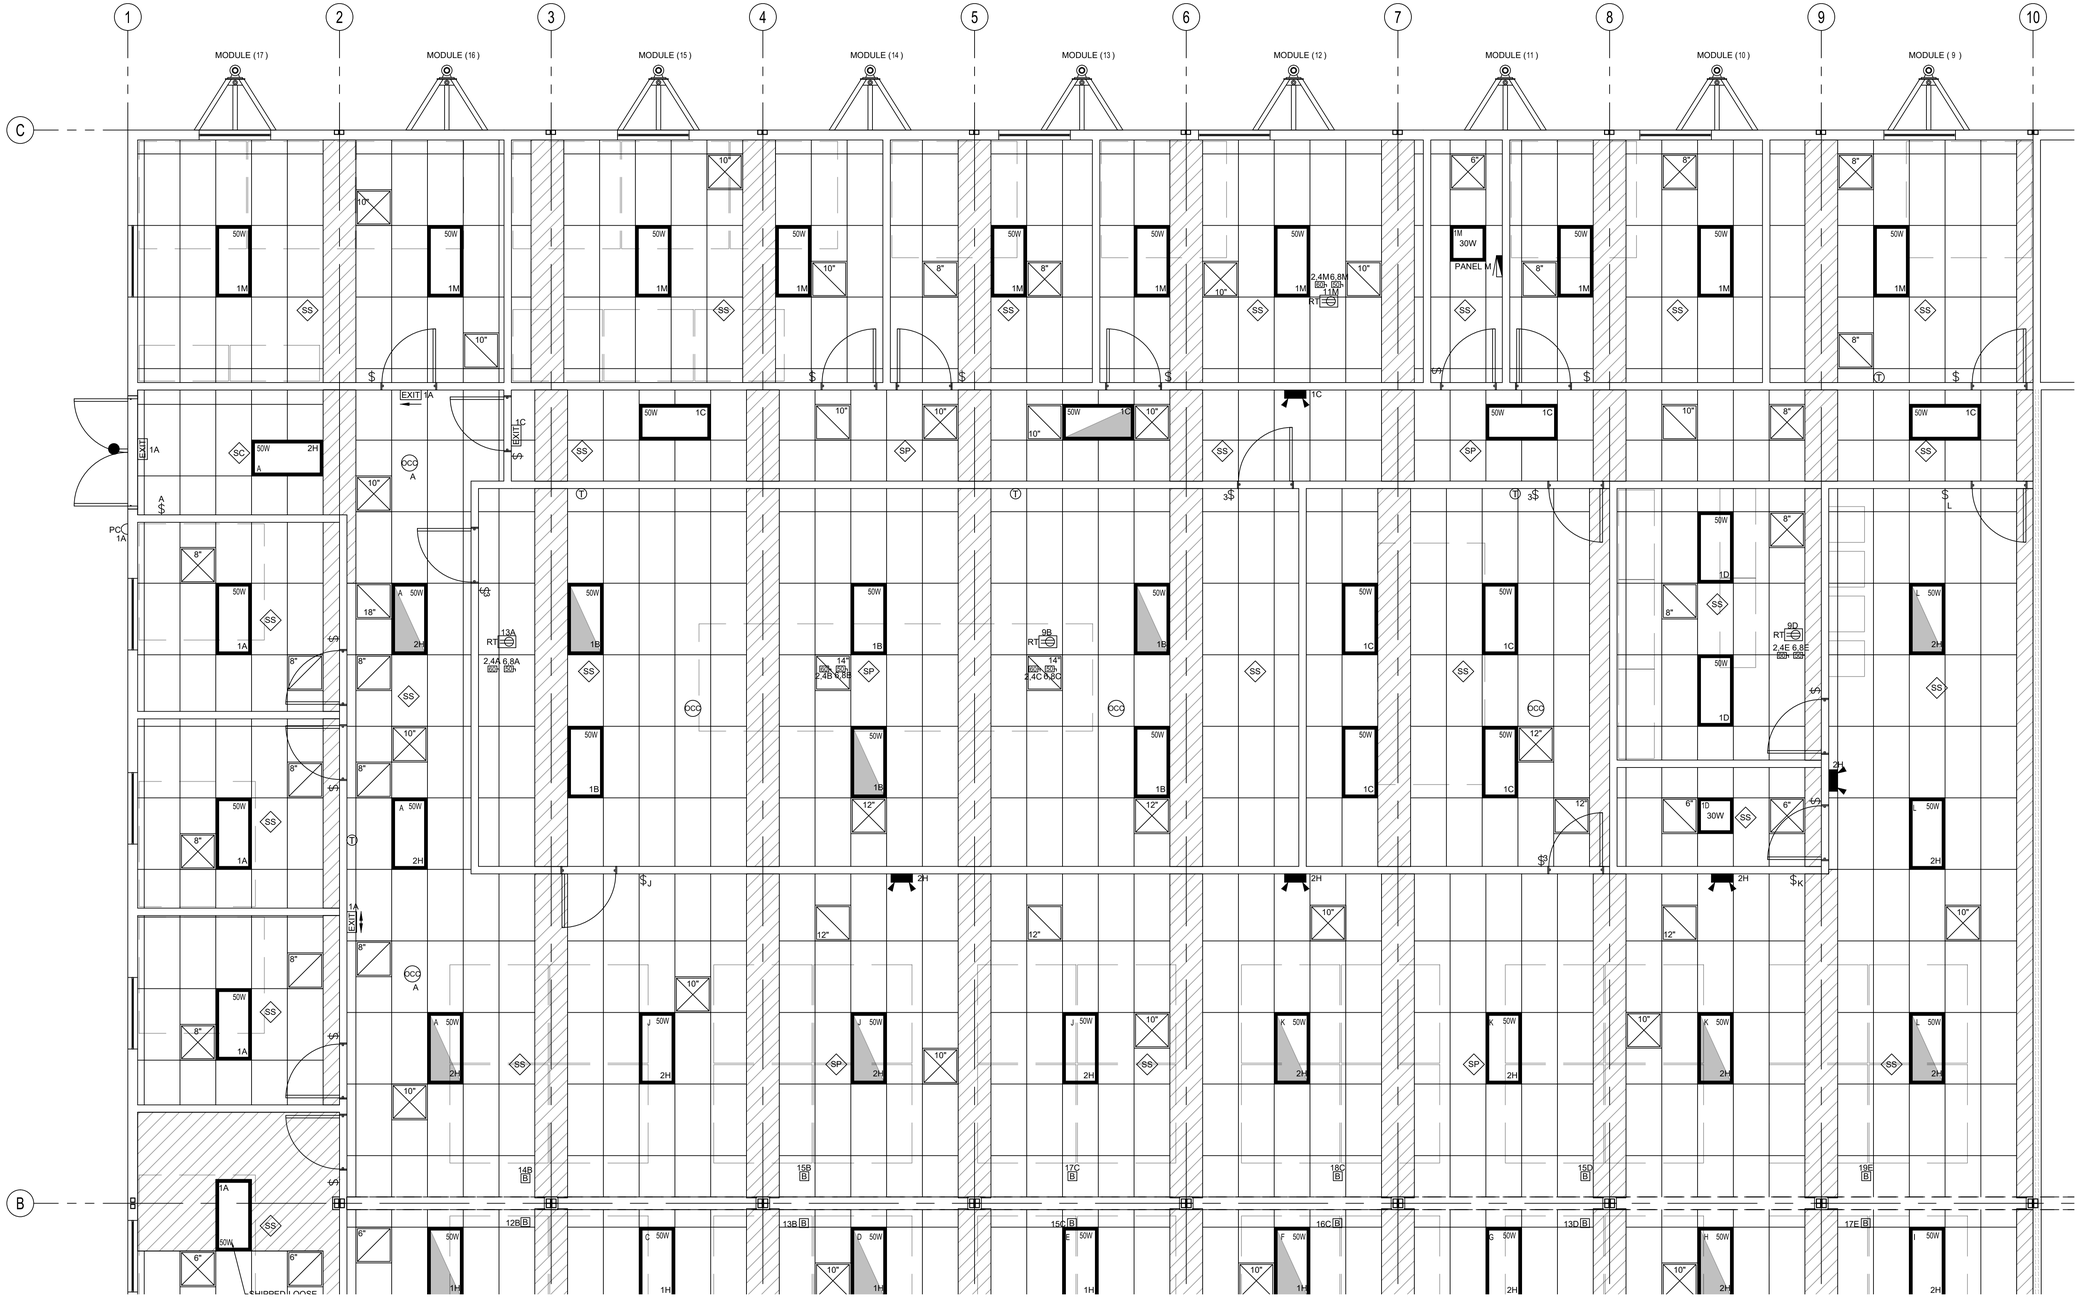

1 REFLECTED CEILING PLAN
1/4"=1'-0"

CEILING LEGEND

	INDICATES T-GRID SUSPENDED CEILING INSTALLED @ FACTORY
	INDICATES SUSPENDED CEILING HOLD-BACK @ MATELINES, TO BE COMPLETED ON-SITE BY OTHERS

KEY PLAN

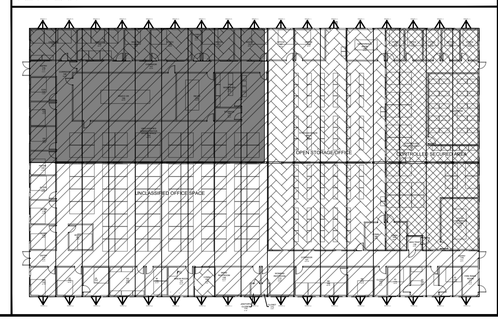

PHOENIX MODULAR
5301 W. MADISON ST. · PHOENIX, AZ 85043
PH (602-447-6460) · FAX (602-447-6460)
SUNBELT MODULAR, INC.

THESE DRAWINGS REMAIN THE PROPERTY OF PHOENIX MODULAR AND ARE NOT TO BE USED IN ANYWAY WITHOUT WRITTEN PERMISSION.
© 2025

DEALER:
INTEGRATED MODULAR SOLUTION

PROJECT:
DAVIS-MONTHAN AIR FORCE BASE

MODEL NUMBER:

STATES:
AZ

SERIAL NUMBERS:
PMI-6883-216120

DRAWN BY:
CL/JK

PLOT DATE:
5/14/2026

REV # / DATE / PR #:

#1	PR1-7	4/14/26
#2	PR8-9	5/12/26

65% COMPLETION NOT FOR COSTRUCTION

SHAYLON VAUGHN, P.E.
CORPORATE ENGINEER
5301 W. MADISON ST.
PHOENIX, AZ 85043
(602) 447-6460

SHEET:
2.4
OF
57

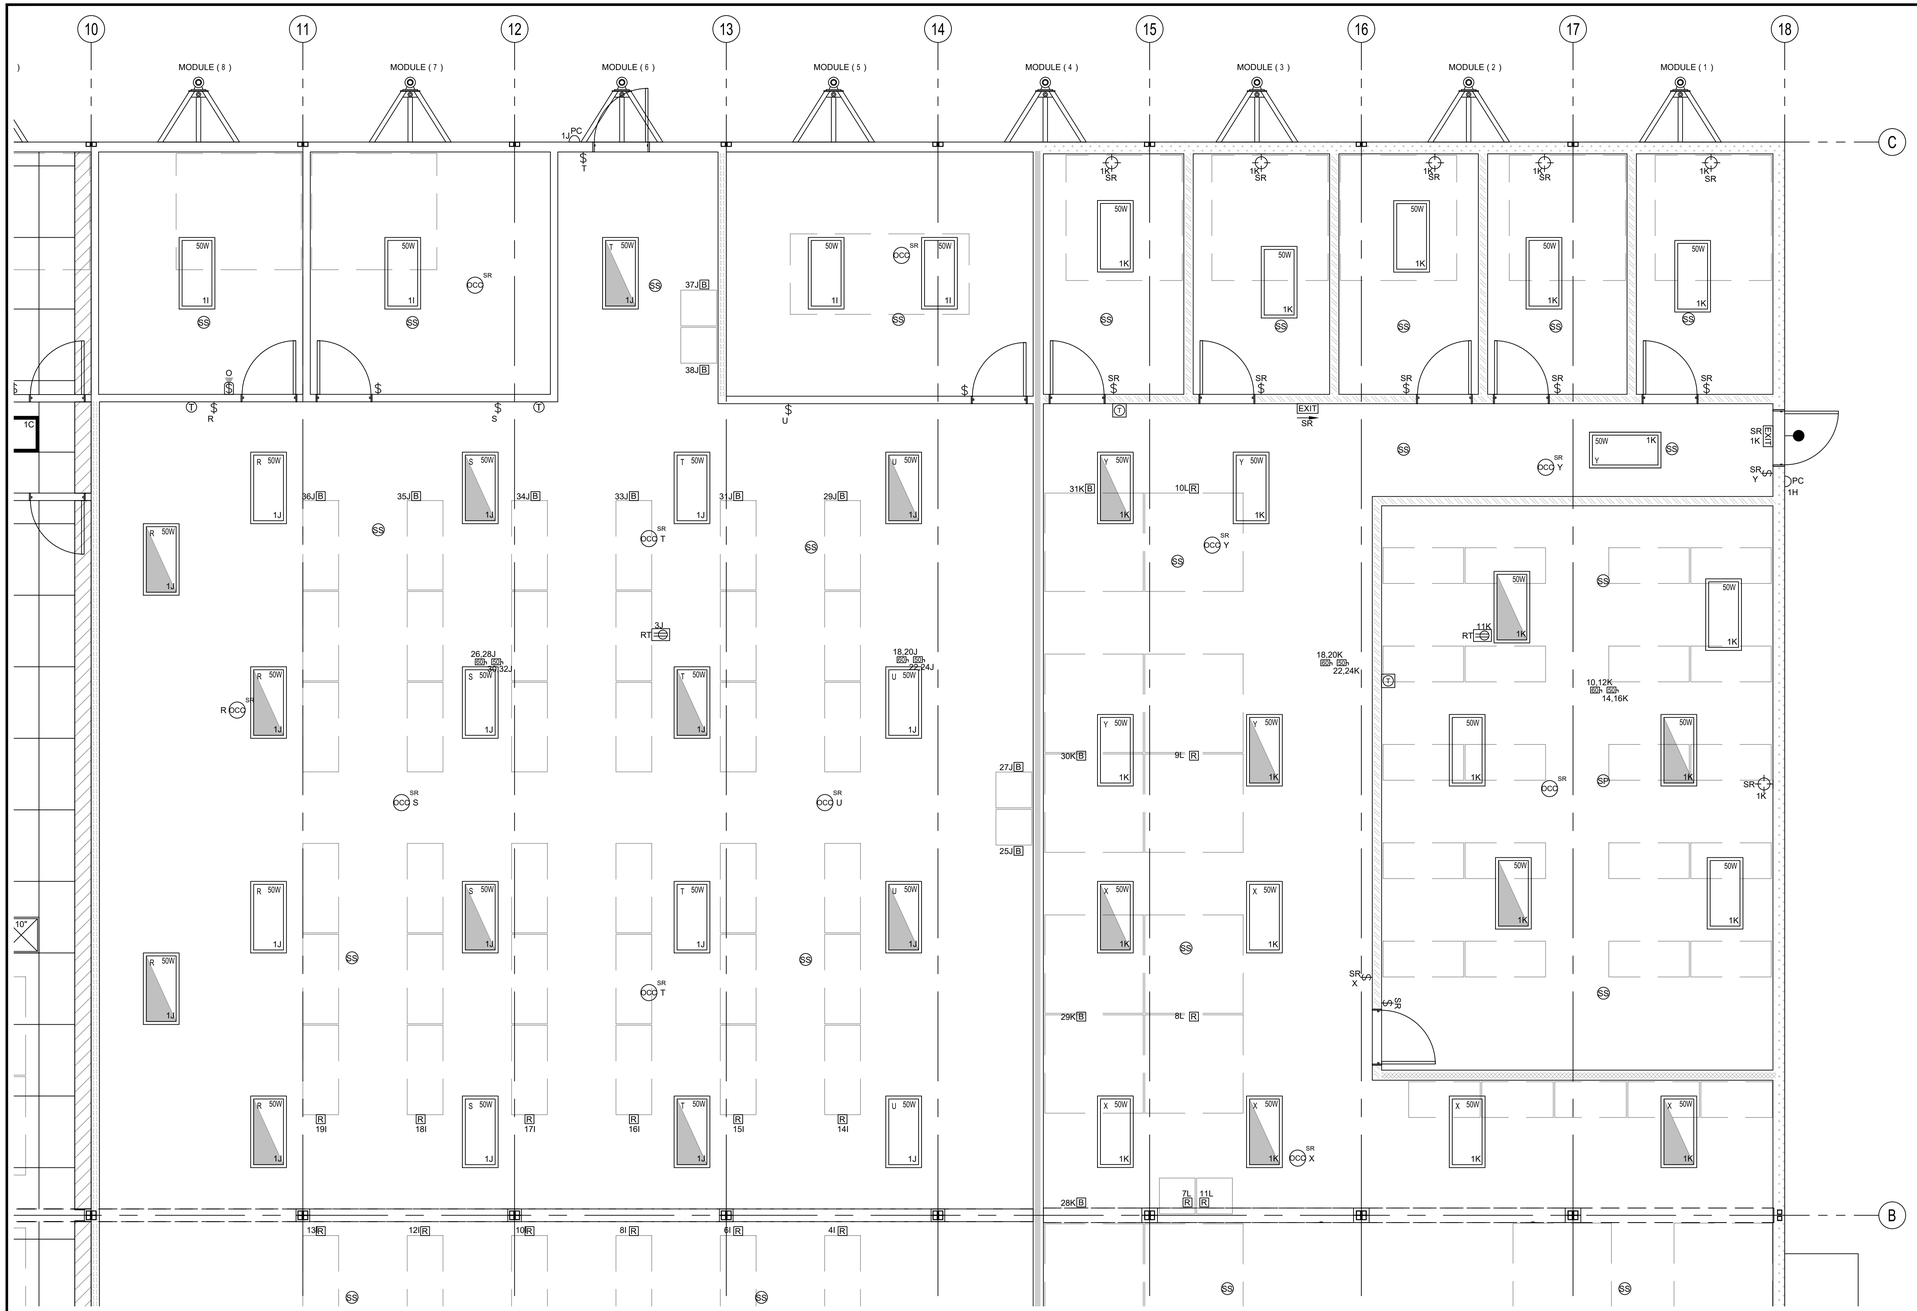

1 REFLECTED CEILING PLAN
1/4"=1'-0"

CEILING LEGEND

	INDICATES T-GRID SUSPENDED CEILING INSTALLED @ FACTORY
	INDICATES SUSPENDED CEILING HOLD-BACK @ MATELINES, TO BE COMPLETED ON-SITE BY OTHERS

KEY PLAN

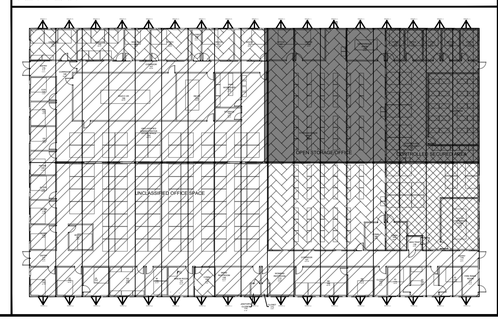

PHOENIX MODULAR
5301 W. MADISON ST. · PHOENIX, AZ 85043
PH (602-447-6460 · FAX (602-447-6460
SUNBELT MODULAR, INC.

THESE DRAWINGS REMAIN THE PROPERTY OF PHOENIX MODULAR AND ARE NOT TO BE USED IN ANYWAY WITHOUT WRITTEN PERMISSION.
© 2025

DEALER:
INTEGRATED MODULAR SOLUTION

PROJECT:
DAVIS-MONTHAN AIR FORCE BASE

MODEL NUMBER:

STATES:
AZ

SERIAL NUMBERS:
PMI-6883-216120

DRAWN BY:
CL/JK

PLOT DATE:
5/14/2026

REV # / DATE / PR #:

#1	PR1-7	4/14/26
#2	PR8-9	5/12/26

65% COMPLETION NOT FOR COSTRUCTION

SHAYLON VAUGHN, P.E.
CORPORATE ENGINEER
5301 W. MADISON ST.
PHOENIX, AZ 85043
(602) 447-6460

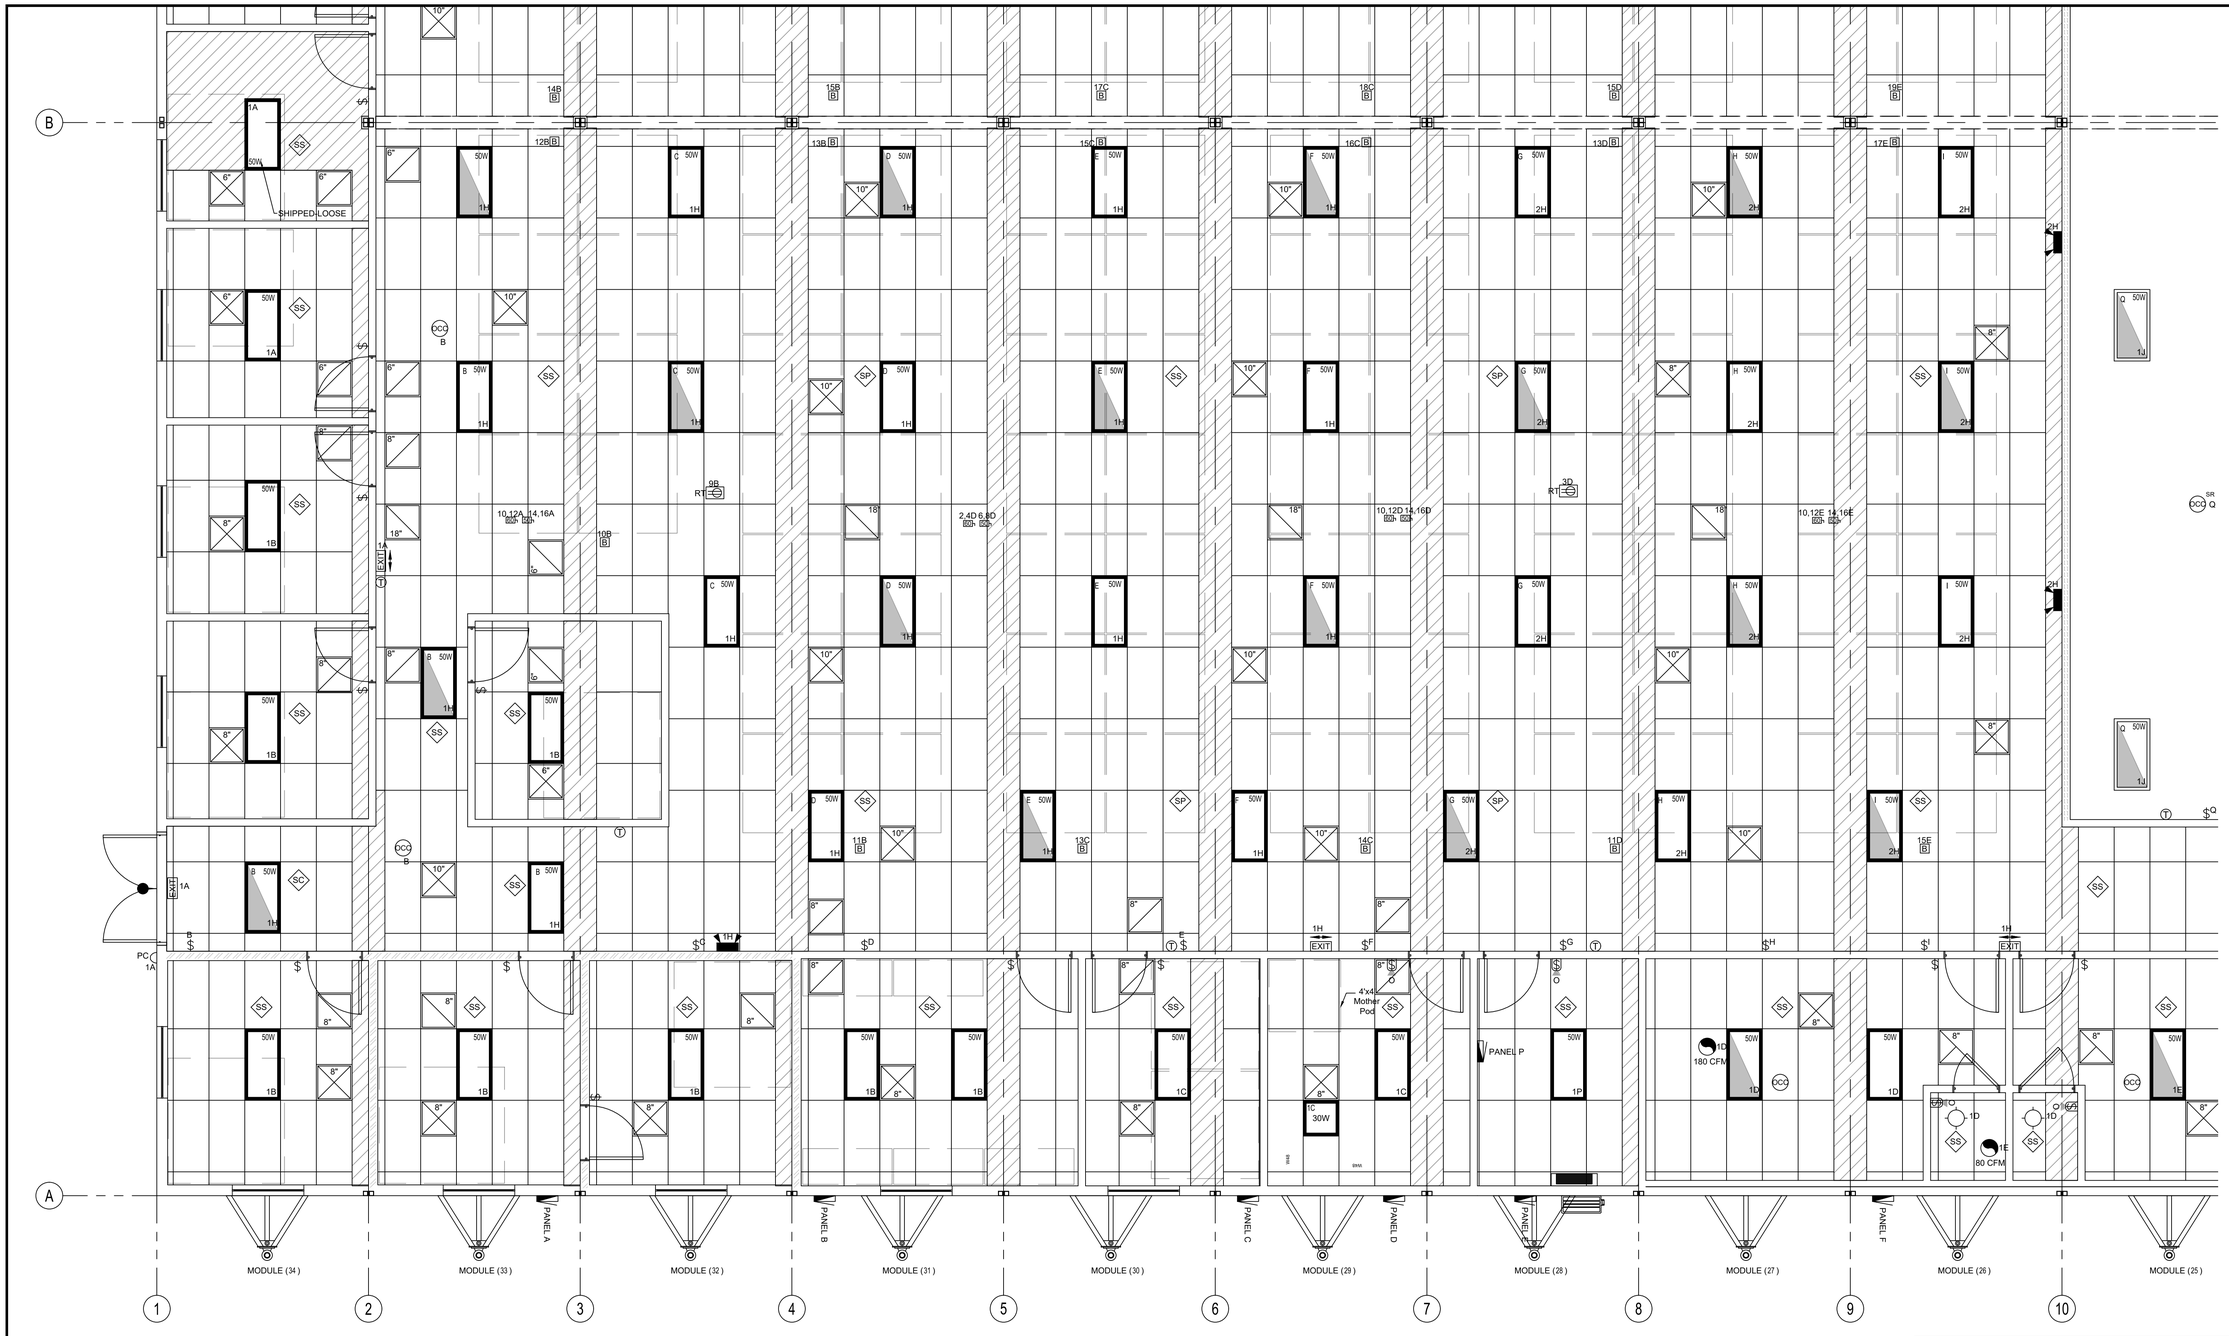

1 REFLECTED CEILING PLAN
1/4"=1'-0"

CEILING LEGEND

	INDICATES T-GRID SUSPENDED CEILING INSTALLED @ FACTORY
	INDICATES SUSPENDED CEILING HOLD-BACK @ MATELINES, TO BE COMPLETED ON-SITE BY OTHERS

KEY PLAN

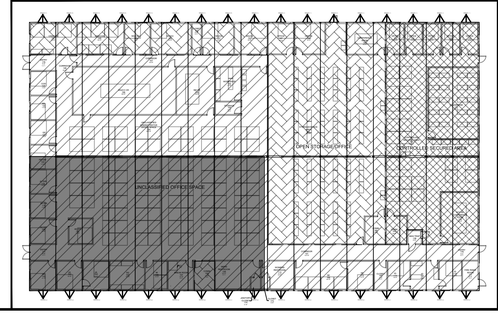

PHOENIX MODULAR
5301 W. MADISON ST. · PHOENIX, AZ 85043
PH 602-447-6460 · FAX 602-447-6460
SUNBELT MODULAR, INC.

THESE DRAWINGS REMAIN THE PROPERTY OF PHOENIX MODULAR AND ARE NOT TO BE USED IN ANYWAY WITHOUT WRITTEN PERMISSION.
© 2025

DEALER:
INTEGRATED MODULAR SOLUTION

PROJECT:
DAVIS-MONTHAN AIR FORCE BASE

MODEL NUMBER:

STATES:
AZ

SERIAL NUMBERS:
PMI-6883-216120

DRAWN BY:
CL/JK

PLOT DATE:
5/14/2026

REV # / DATE / PR #:

#1	PR1-7	4/14/26
#2	PR8-9	5/12/26

65% COMPLETION NOT FOR COSTRUCTION

SHAYLON VAUGHN, P.E.
CORPORATE ENGINEER
5301 W. MADISON ST.
PHOENIX, AZ 85043
(602) 447-6460

SHEET:
2.6
OF
57

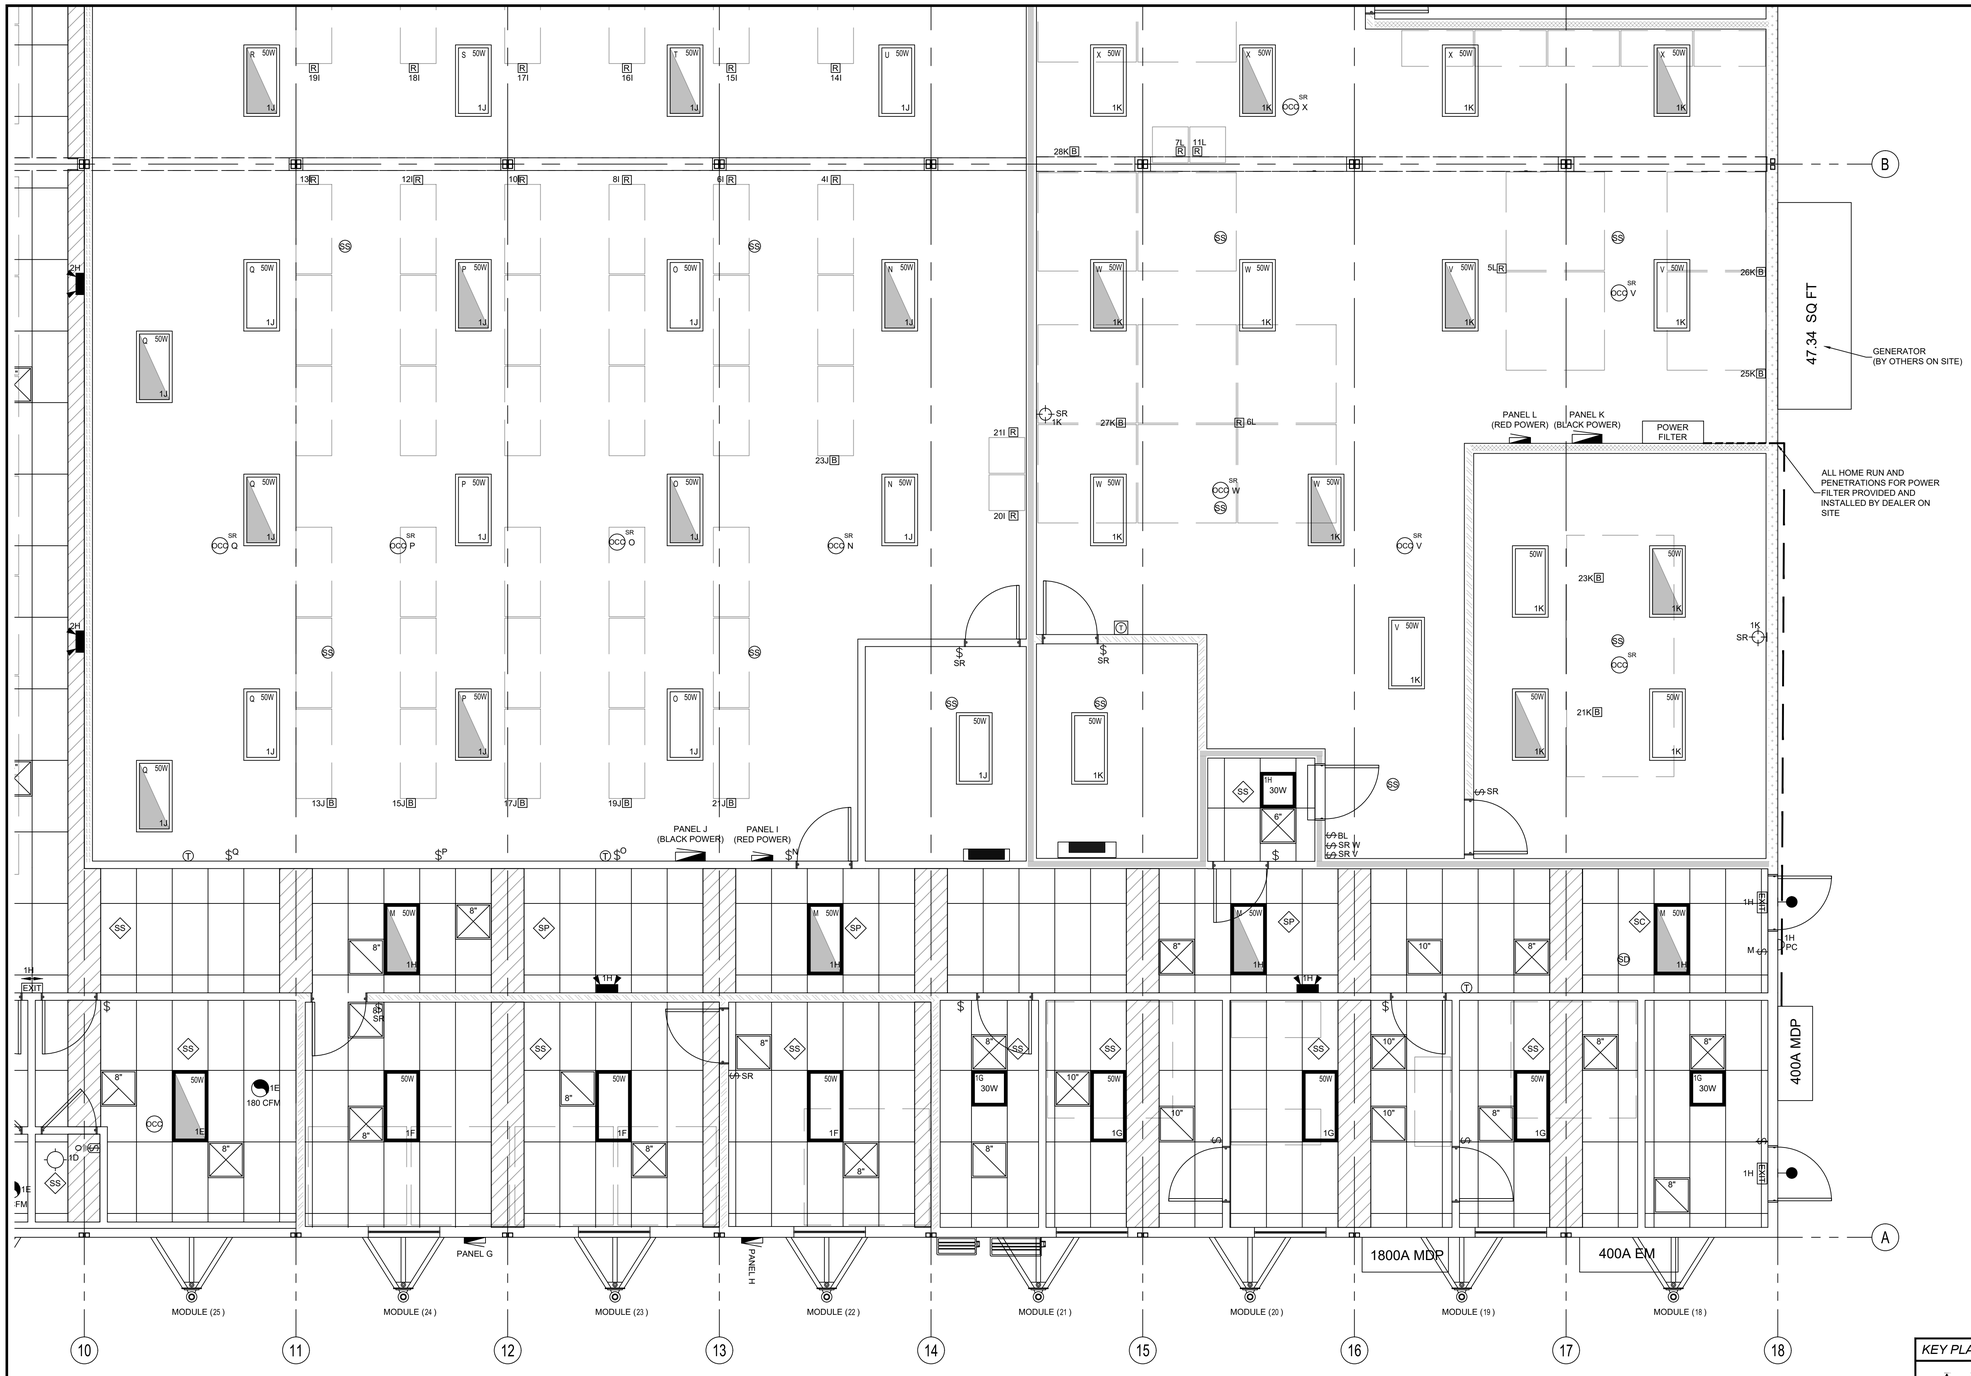

1 REFLECTED CEILING PLAN
1/4"=1'-0"

CEILING LEGEND

	INDICATES T-GRID SUSPENDED CEILING INSTALLED @ FACTORY
	INDICATES SUSPENDED CEILING HOLD-BACK @ MATELINES, TO BE COMPLETED ON-SITE BY OTHERS

KEY PLAN

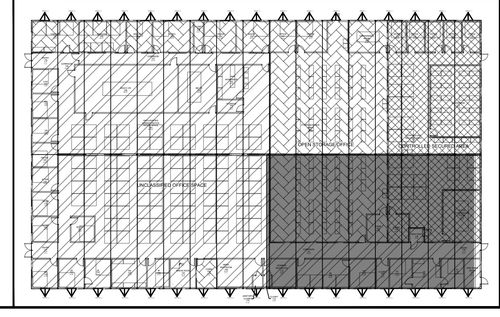

PHOENIX MODULAR
5301 W. MADISON ST. · PHOENIX, AZ 85043
PH (602-447-6460) · FAX (602-447-6460)
SUNBELT MODULAR, INC.

THESE DRAWINGS REMAIN THE PROPERTY OF PHOENIX MODULAR AND ARE NOT TO BE USED IN ANYWAY WITHOUT WRITTEN PERMISSION.
© 2025

DEALER:
INTEGRATED MODULAR SOLUTION

PROJECT:
DAVIS-MONTHAN AIR FORCE BASE

MODEL NUMBER:

STATES:
AZ

SERIAL NUMBERS:
PMI-6883-216120

DRAWN BY:
CL/JK

PLOT DATE:
5/14/2026

REV # / DATE / PR #:

#1	PR1-7	4/14/26
#2	PR8-9	5/12/26

65% COMPLETION NOT FOR COSTRUCTION

SHAYLON VAUGHN, P.E.
CORPORATE ENGINEER
5301 W. MADISON ST.
PHOENIX, AZ 85043
(602) 447-6460