SCRANTON AFRC 99147 Install Mini-Split, Repair HSB and Fence
SCRANTON, PA
PA162 (42001)
FIRST FLOOR PLAN

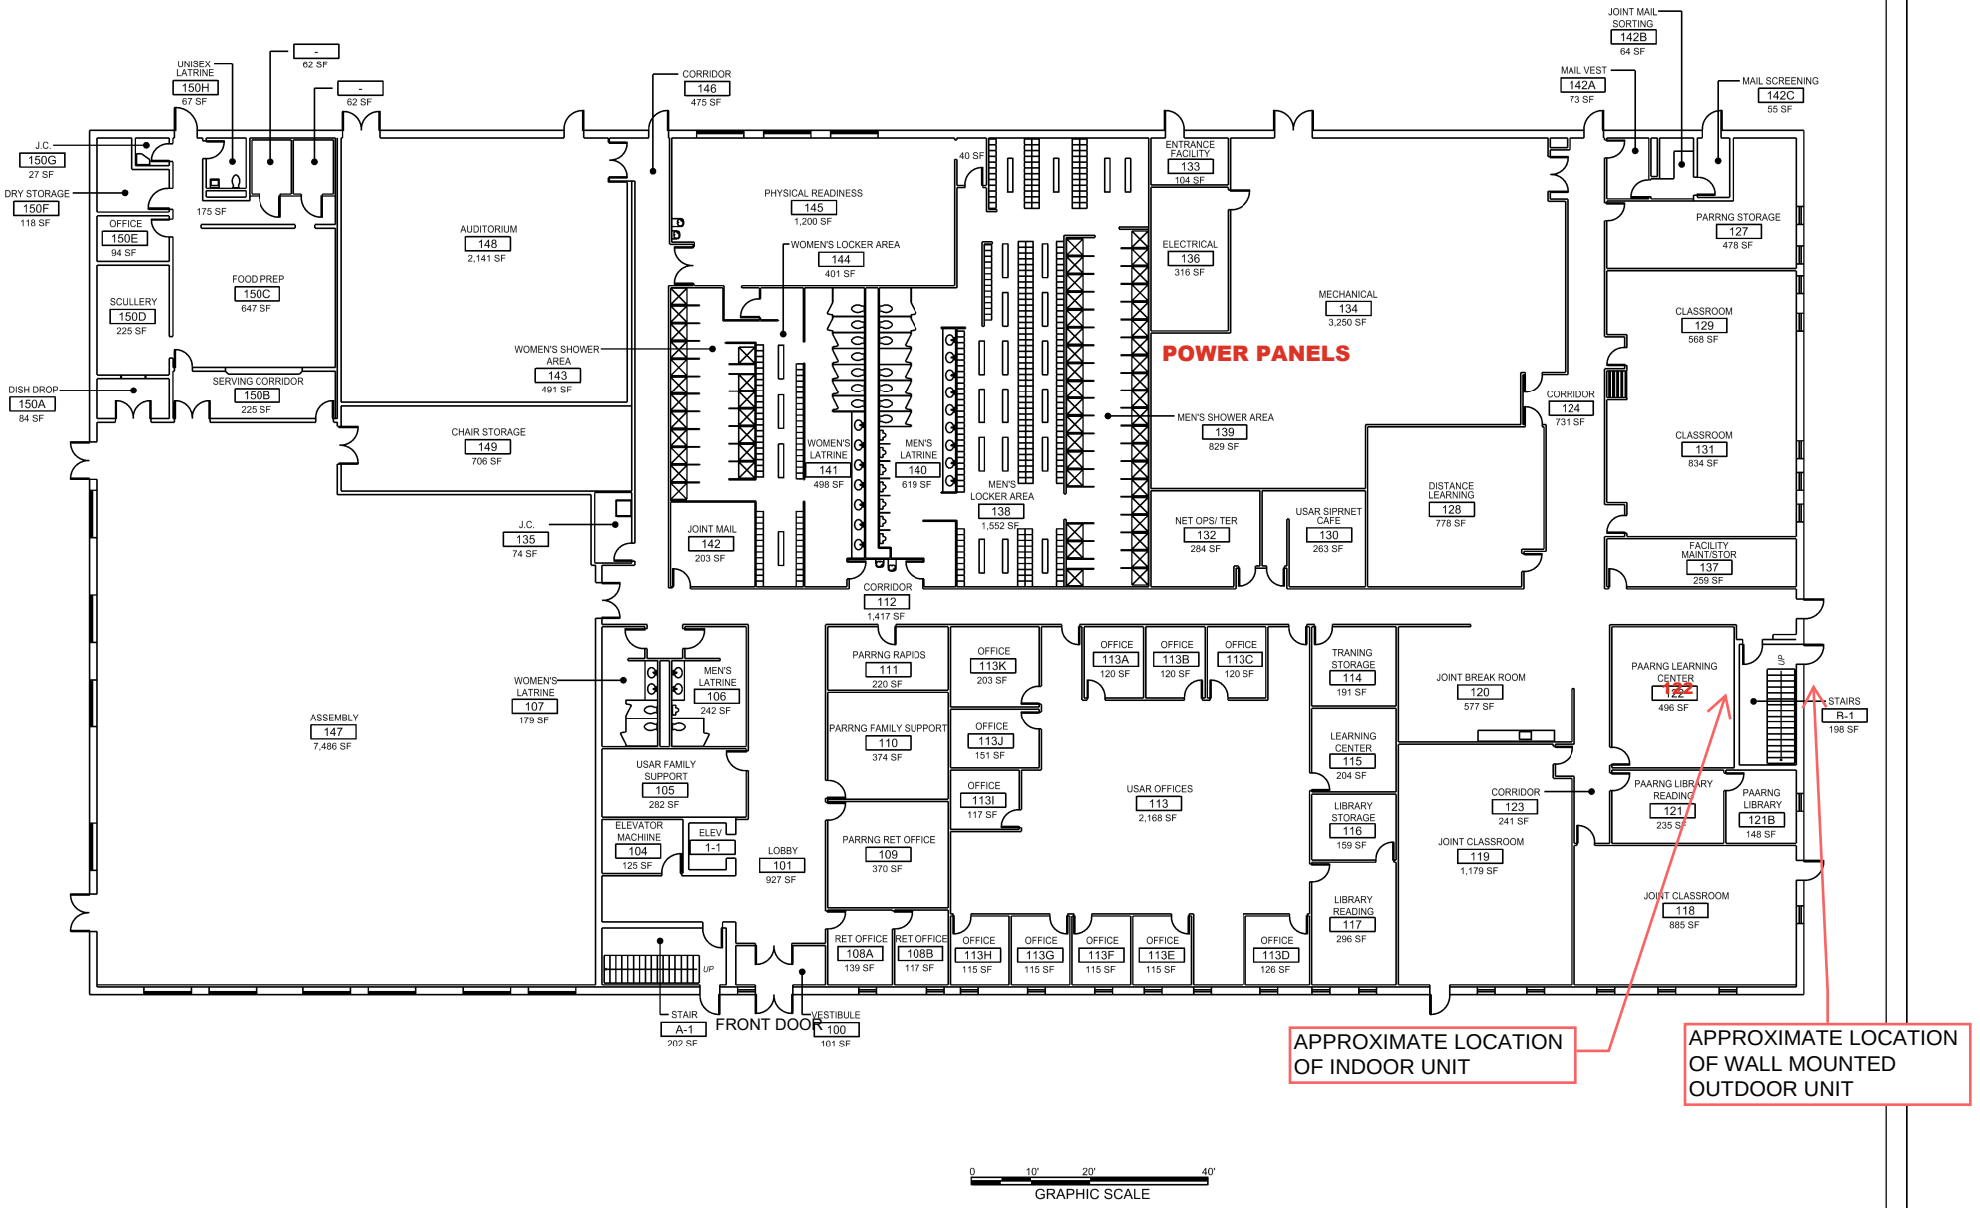

SCRANTON HSB
SCRANTON, PA
PA162
STORAGE FLOOR PLAN
(BUILDING TOTAL 45,004 SF)

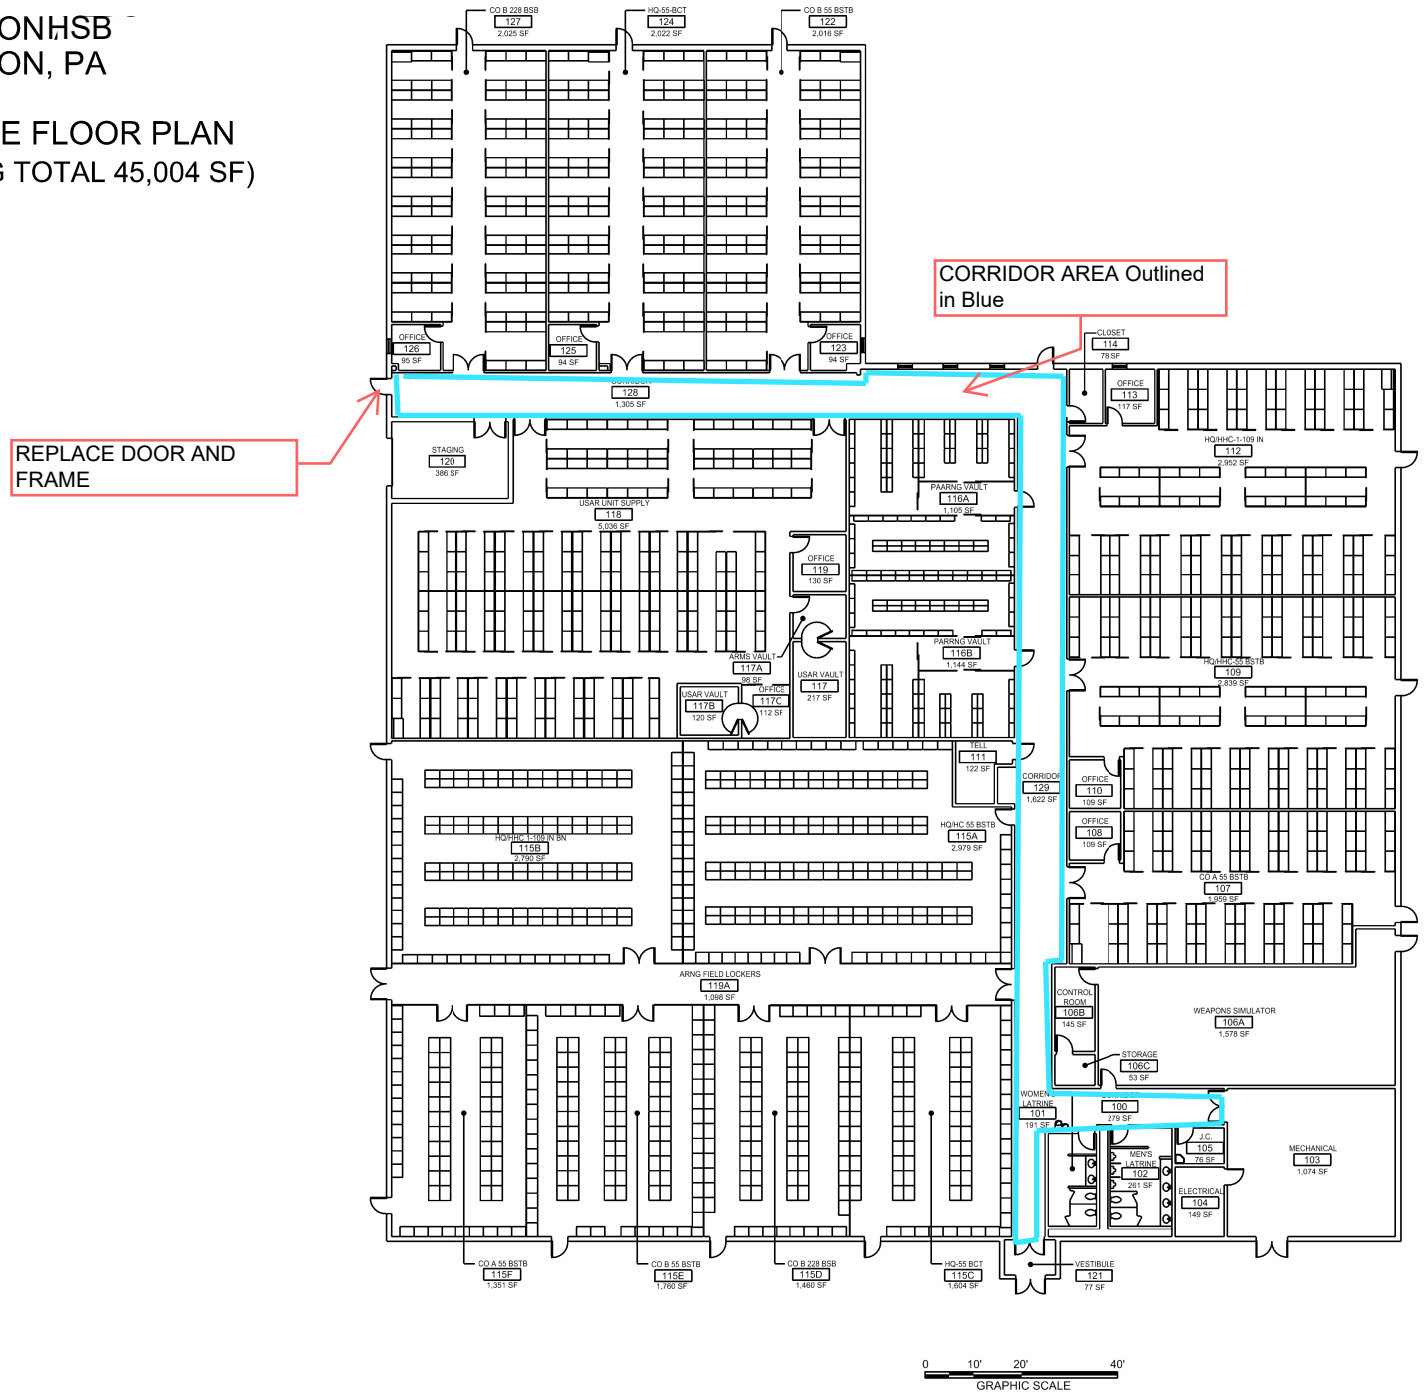

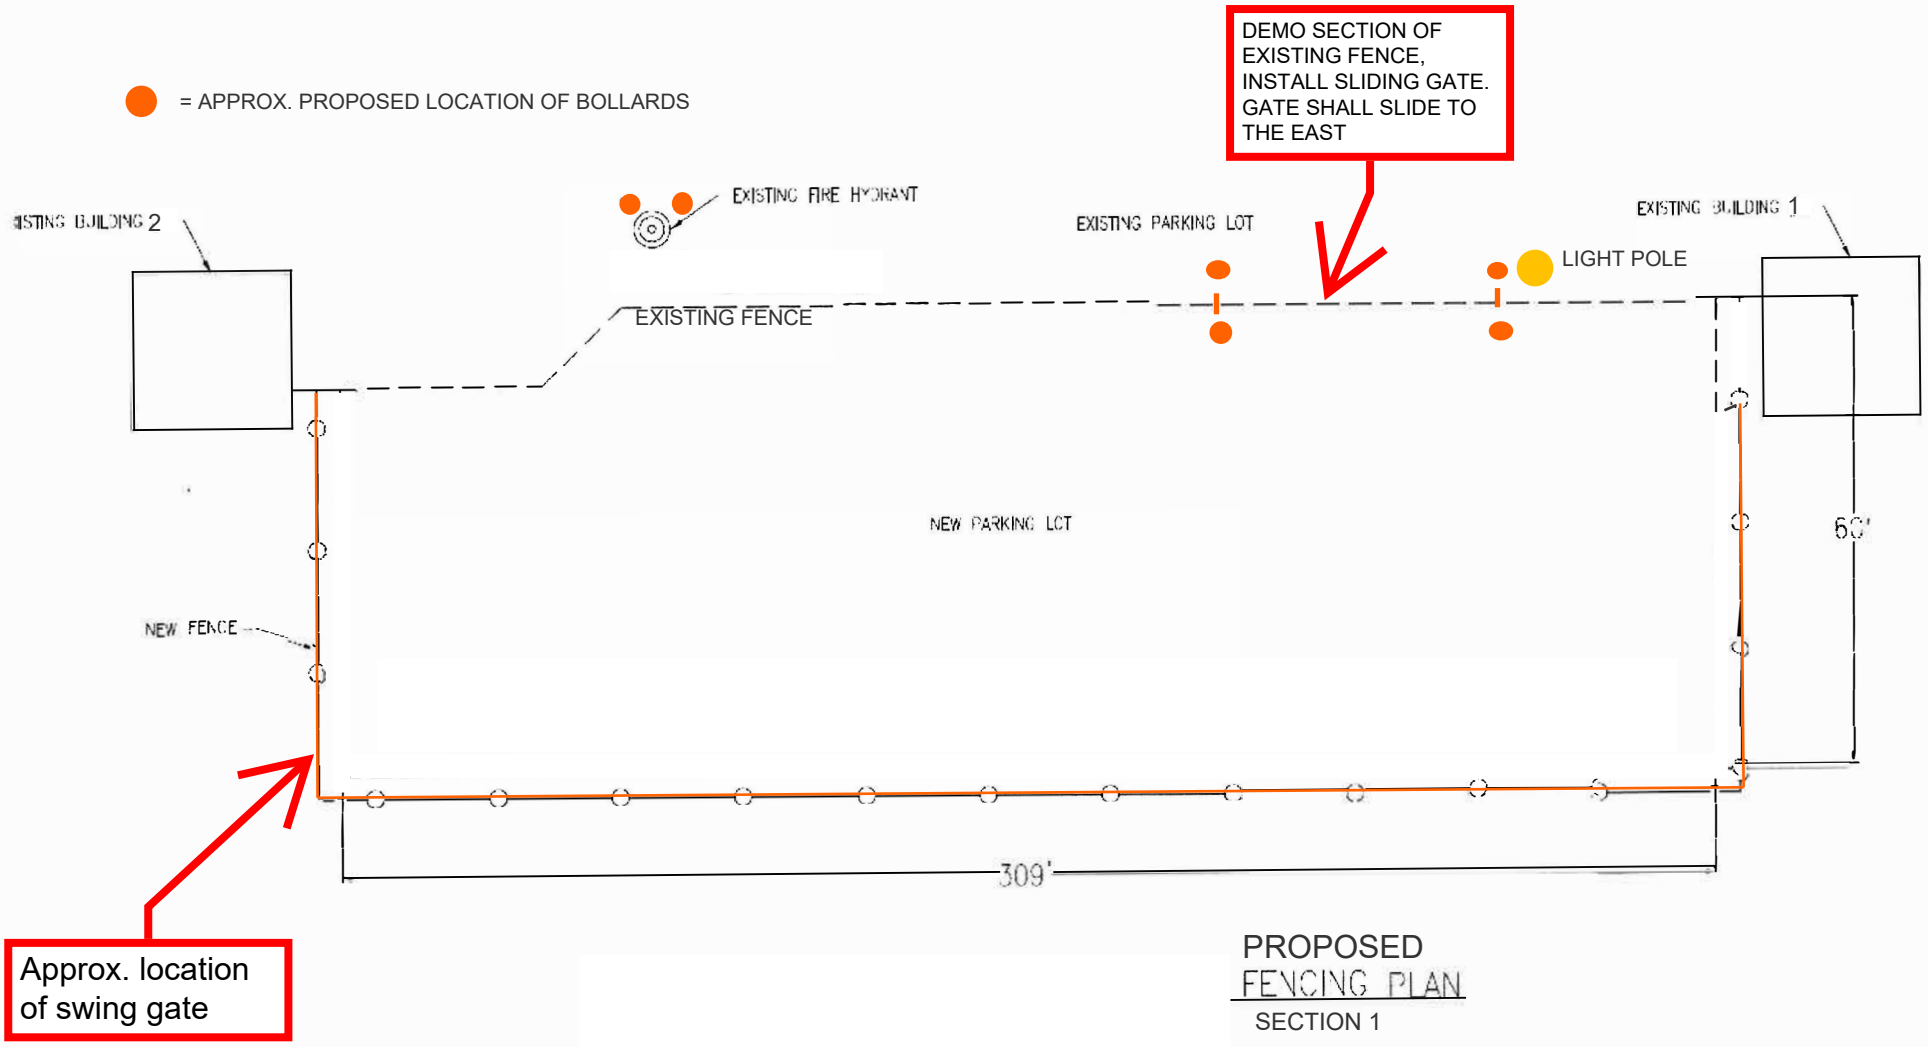
= APPROX. PROPOSED LOCATION OF BOLLARDS
DEMO SECTION OF EXISTING FENCE, INSTALL SLIDING GATE. GATE SHALL SLIDE TO THE EAST
EXISTING BUILDING 2
EXISTING FIRE HYDRANT
EXISTING PARKING LOT
LIGHT POLE
EXISTING BUILDING 1
EXISTING FENCE
NEW PARKING LOT
60'
NEW FENCE
309'
Approx. location of swing gate
PROPOSED
FENCING PLAN
SECTION 1
S
E
W
N

Scranton AFRC - New Fence and Gate locations.

Drawing Not to scale.

All locations and measurements are for reference only.

Actual locations and measurements must be field verified before any materials are ordered and installed.

99th Readiness Division