PROJECT	SHEET NUMBER
CO ERFO FS SNJUAN 2026-1(1)	X.1

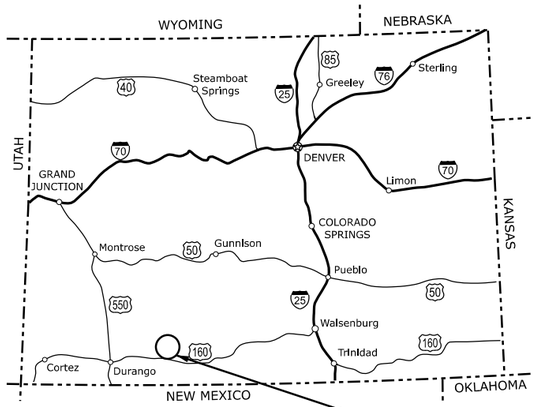

COLORADO KEY MAP

CO ERFO NF SNJUAN 2026-1(1)

CROSS SECTION INDEX TO SHEETS	
SHEET	**DESCRIPTION**
X.1	CROSS SECTION TITLE SHEET
X.2-X.10	LOWER PIEDRA CAMPGROUND CROSS SECTIONS
X.11-X.22	HATCHER ROAD REPAIR LOCATION
X.23-X.25	FALL CREEK REPAIR LOCATION

CROSS SECTION SHEET NOTES:

1. *Cross sections cut on varying intervals. Refer to Section 152 for staking requirements.*

CROSS SECTIONS
SCHEDULE A

PRELIMINARY 95%
MAY 2025
NOT FOR CONSTRUCTION

SPECIFICATIONS:
"STANDARD SPECIFICATIONS FOR CONSTRUCTION OF ROADS AND BRIDGES ON FEDERAL HIGHWAY PROJECTS, FP-24"

PLANS PREPARED BY
U.S. DEPARTMENT OF TRANSPORTATION
FEDERAL HIGHWAY ADMINISTRATION
CENTRAL FEDERAL LANDS HIGHWAY DIVISION
DENVER, CO

Know what's **below.**
Call before you dig.
www.call811.com

c:\pw_work_cflhdms13705\XSS-TTL.dgn [Design Int(ft)]
9 June 2026 9:13 AM

PROJECT	SHEET NUMBER
CO ERFO FS SNJUAN 2026-1(1)	X.2

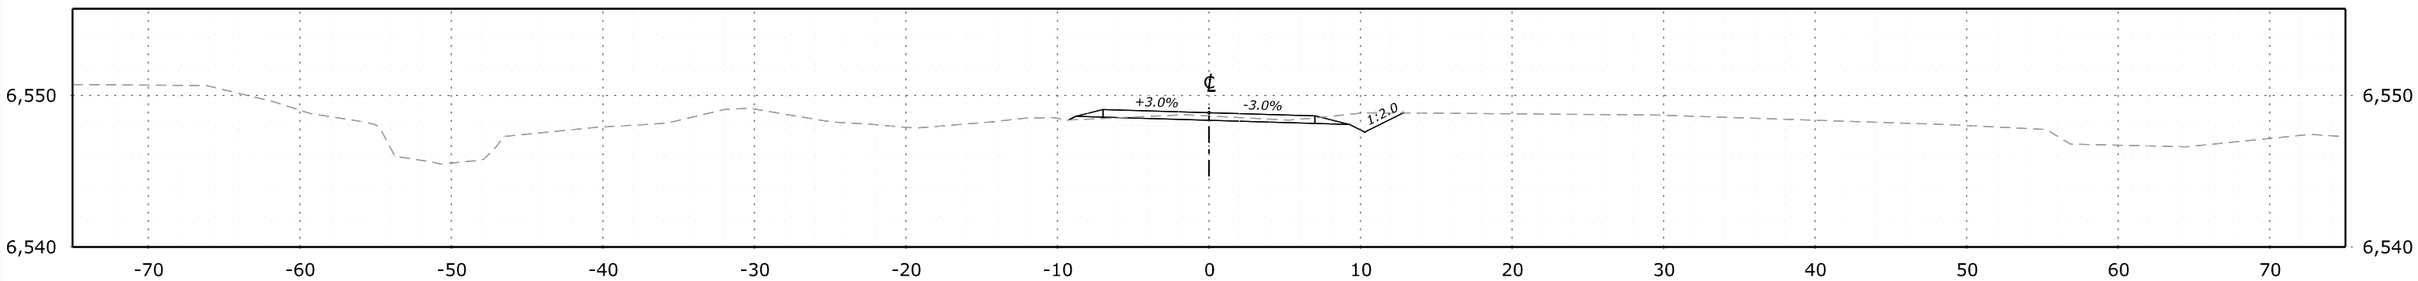

9+00.00
Des Grade = 6,548.85

Original Grnd = 6,548.64

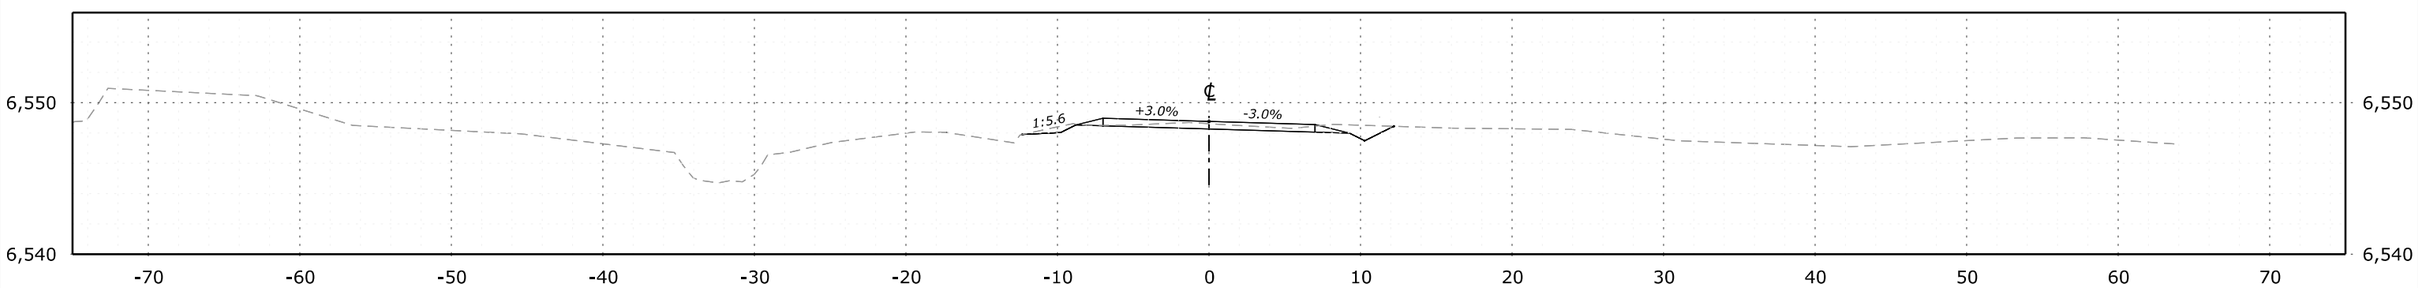

8+75.00
Des Grade = 6,548.76

Original Grnd = 6,548.62

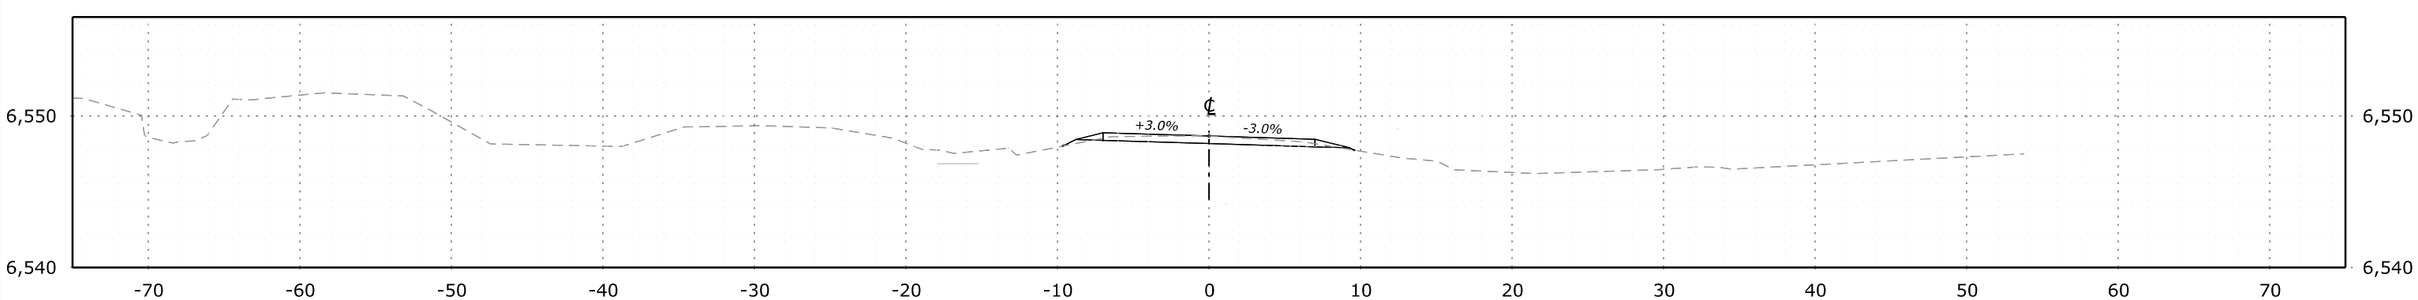

8+50.00
Des Grade = 6,548.67

Original Grnd = 6,548.67

FHWA, Office of Federal Lands Highway

X-SECTIONS LOWER PIEDRA CAMPGROUND REPAIR SITE

c:\pw_work_cflldms13705\XSS_Lower Piedra.dgn [X-Sections Lower Piedra Campground - 8+50.00 [Sheet]]
11 June 2026 5:15 PM

PROJECT	SHEET NUMBER
CO ERFO FS SNJUAN 2026-1(1)	X.3

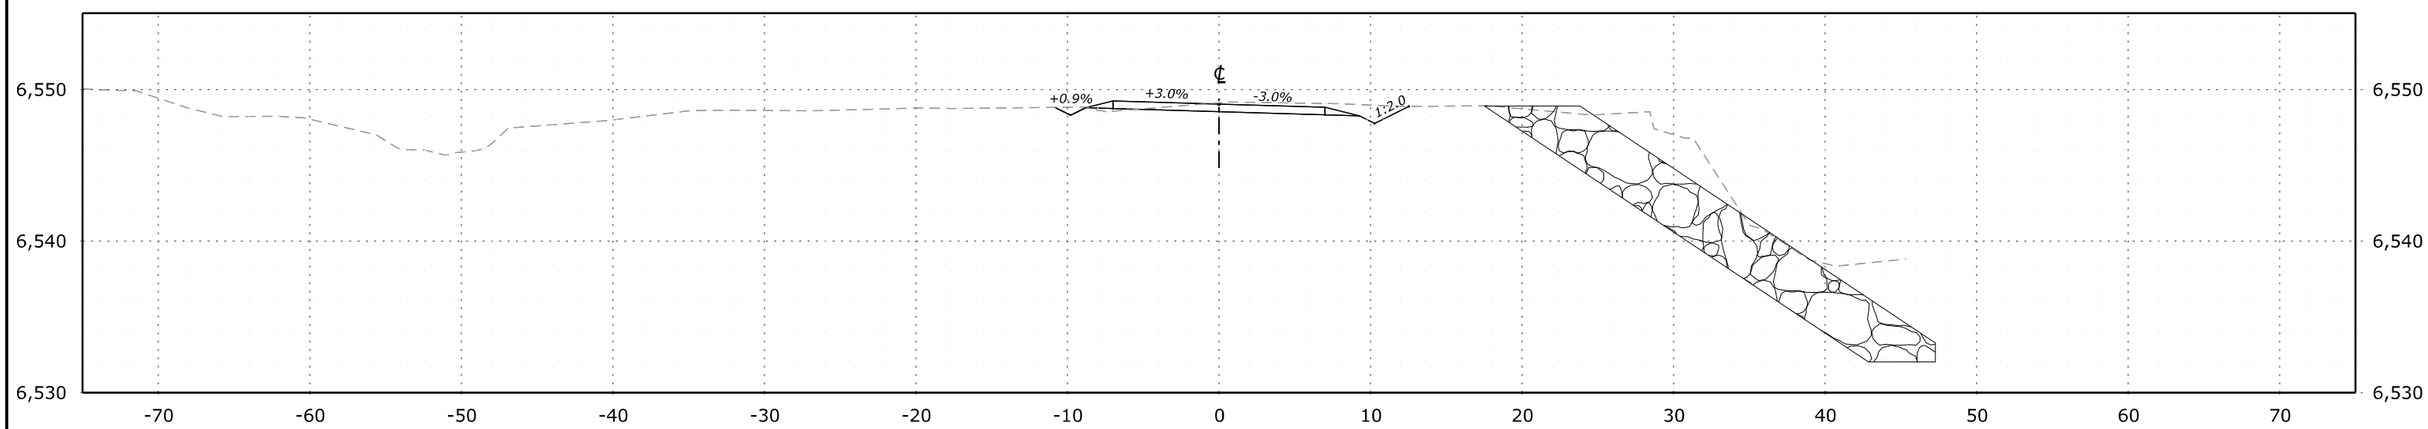

9+50.00
Des Grade = 6,549.04
Original Grnd = 6,549.12

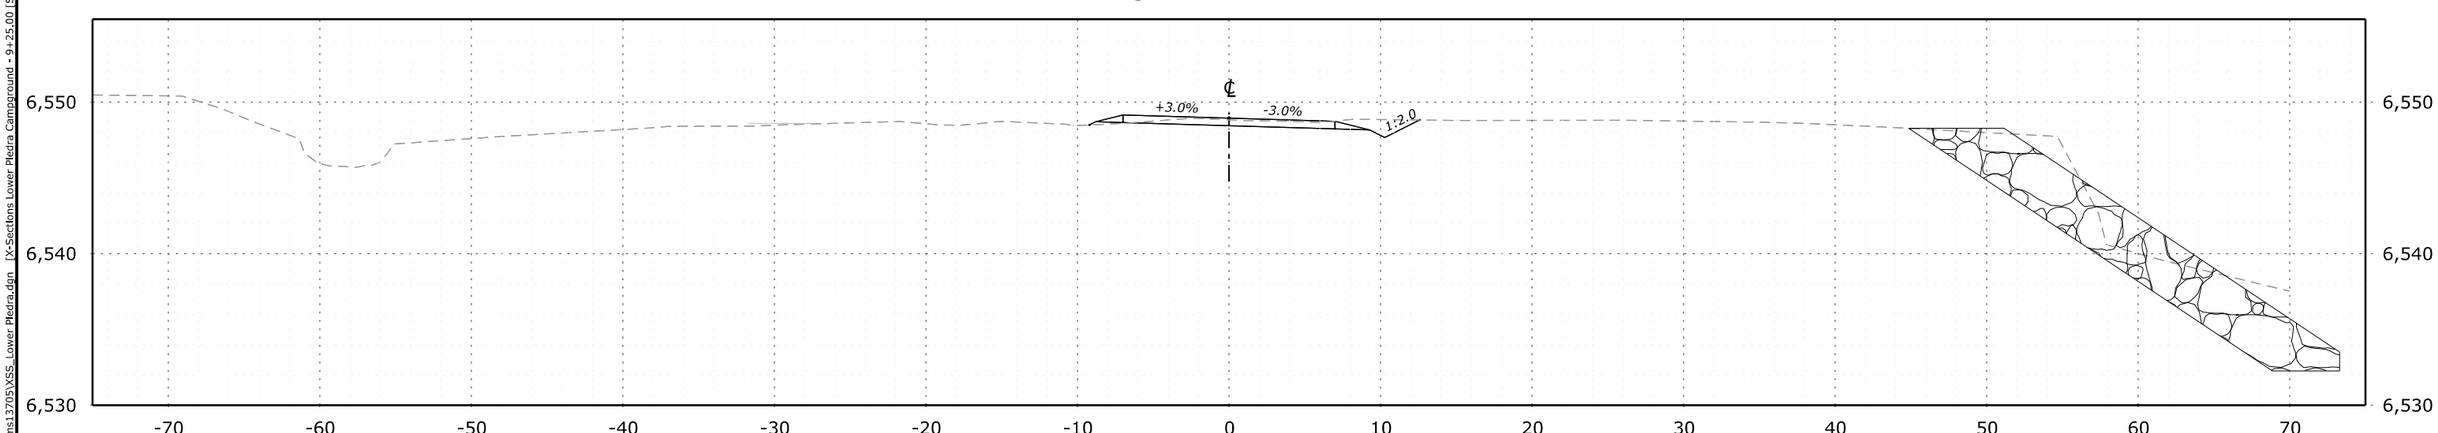

9+25.00
Des Grade = 6,548.94

Original Grnd = 6,548.82

FHWA, Office of Federal Lands Highway

X-SECTIONS LOWER PIEDRA CAMPGROUND REPAIR SITE

c:\pw_work_cfl\dms13705\XSS_Lower Piedra.dgn [X-Sections Lower Piedra Campground - 9+25.00 [Sheet]]

11 June 2026 5:15 PM

PROJECT	SHEET NUMBER
CO ERFO FS SNJUAN 2026-1(1)	X.4

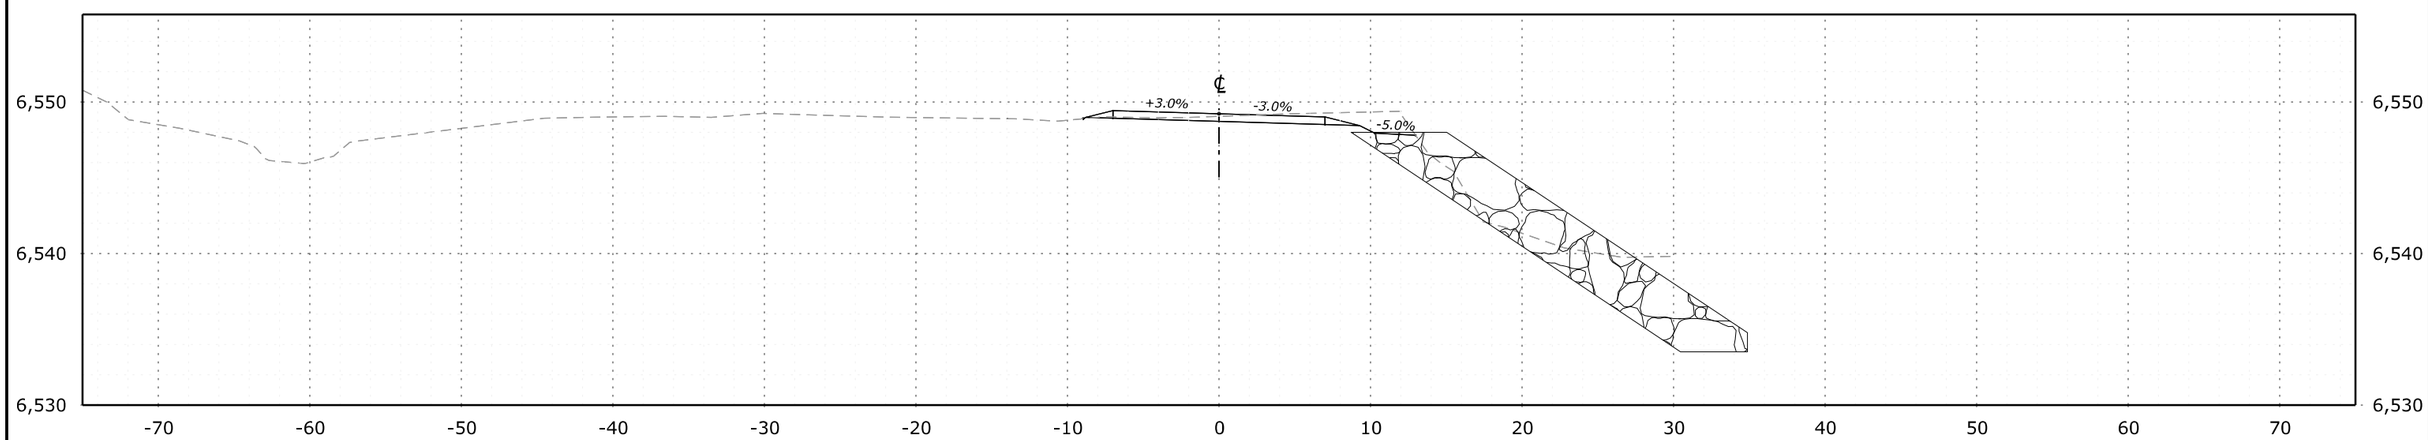

10+00.00
Des Grade = 6,549.22
Original Grnd = 6,549.05

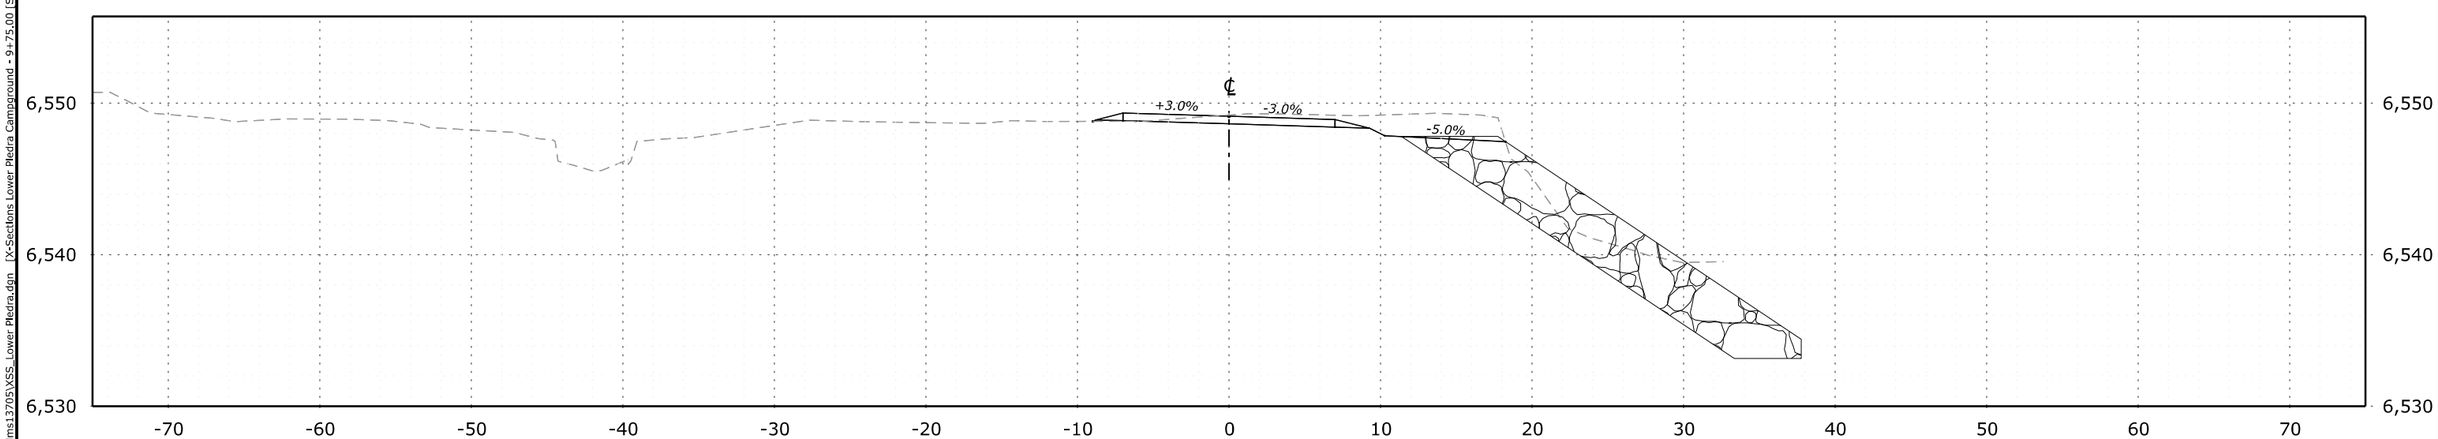

9+75.00
Des Grade = 6,549.13

Original Grnd = 6,549.20

FHWA, Office of Federal Lands Highway

X-SECTIONS LOWER PIEDRA CAMPGROUND REPAIR SITE

c:\pw_work_cf\dms13705\XSS_Lower Piedra.dgn [X-Sections Lower Piedra Campground - 9+75.00 [Sheet]]
11 June 2026 5:15 PM

PROJECT	SHEET NUMBER
CO ERFO FS SNJUAN 2026-1(1)	X.5

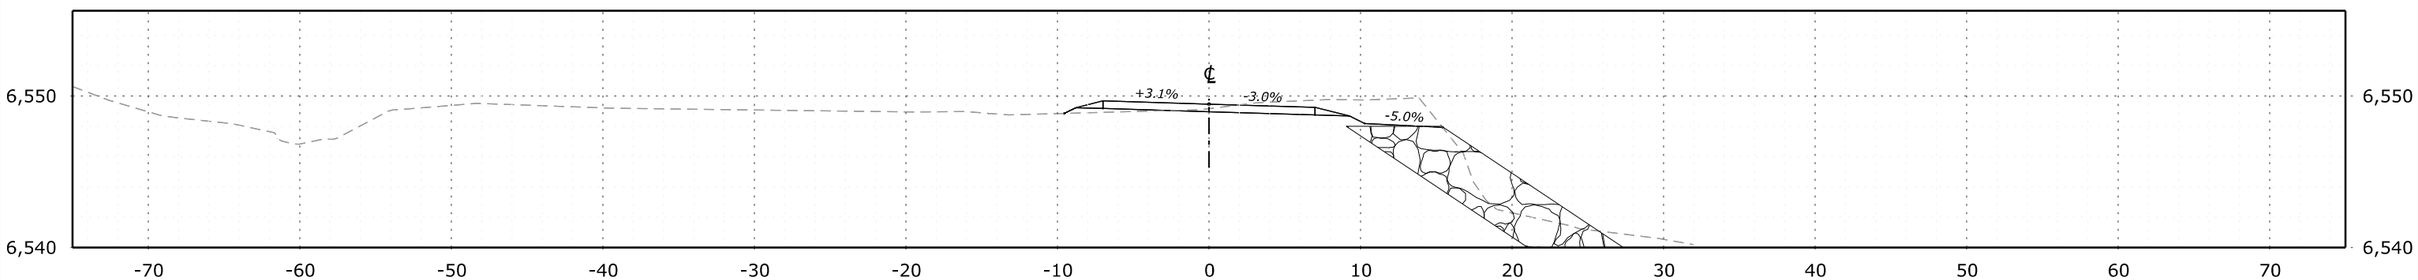

10+50.00
Des Grade = 6,549.46

Original Grnd = 6,549.16

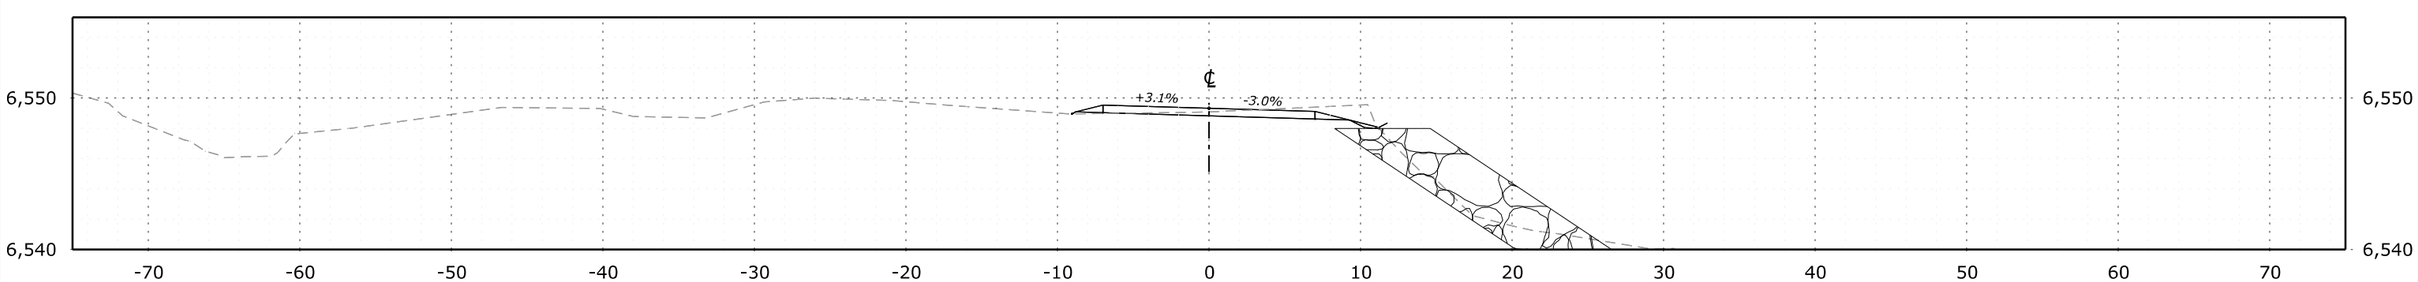

10+25.00
Des Grade = 6,549.31

Original Grnd = 6,549.08

FHWA, Office of Federal Lands Highway

X-SECTIONS LOWER PIEDRA CAMPGROUND REPAIR SITE

c:\pw_work_cfl\dms13705\XSS_Lower Piedra.dgn [X-Sections Lower Piedra Campground - 10+25.00 [Sheet1]

11 June 2026 5:15 PM

PROJECT	SHEET NUMBER
CO ERFO FS SNJUAN 2026-1(1)	X.6

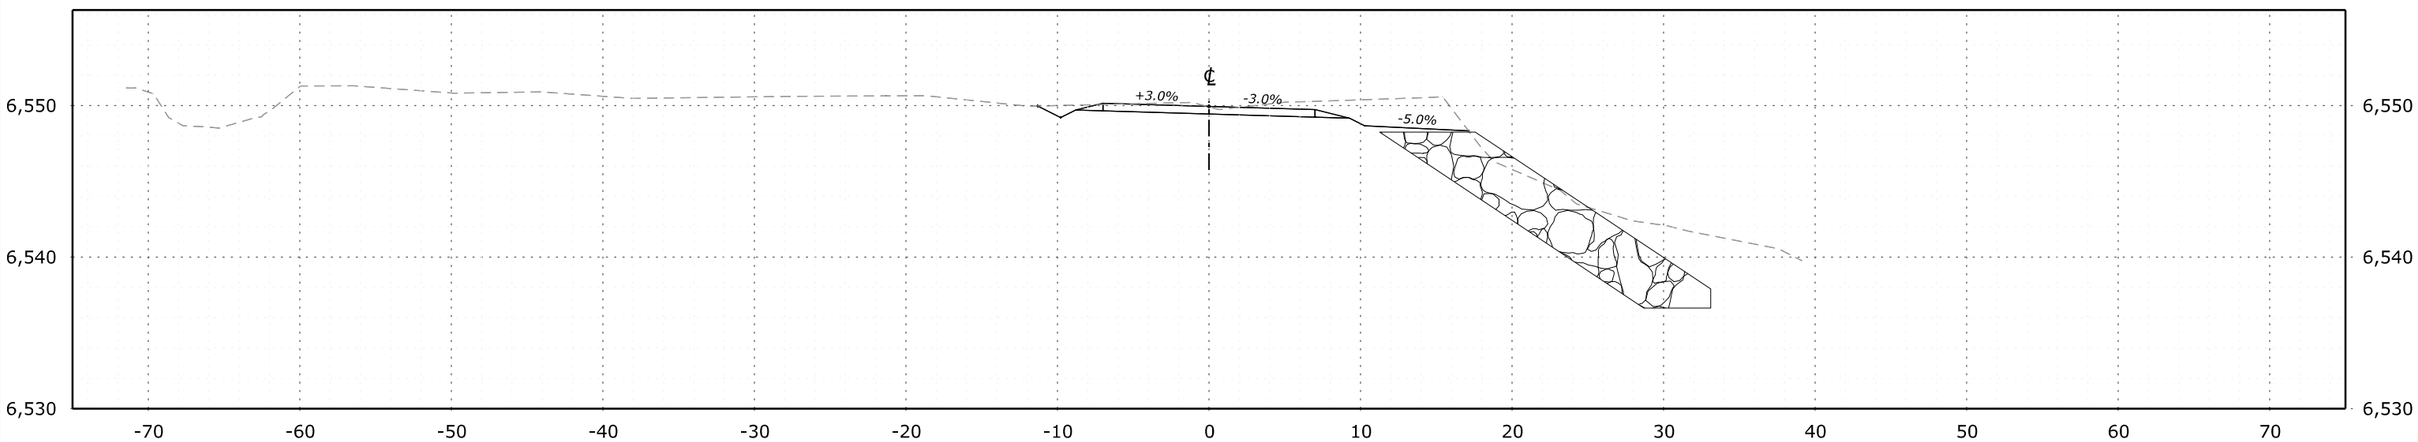

11+00.00
Des Grade = 6,549.94
Original Grnd = 6,549.91

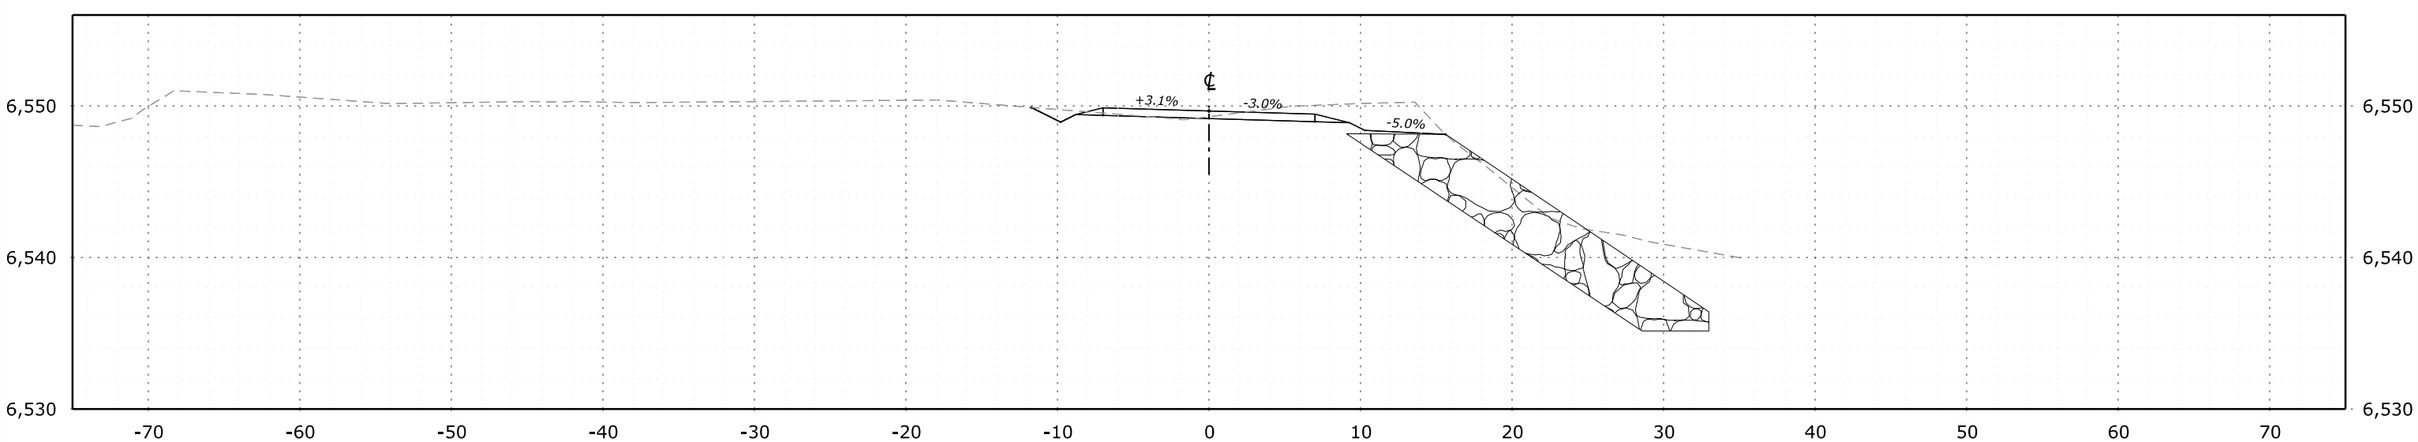

10+75.00
Des Grade = 6,549.67

Original Grnd = 6,549.30

FHWA, Office of Federal Lands Highway

X-SECTIONS LOWER PIEDRA CAMPGROUND REPAIR SITE

c:\pw_work_cfl\dms13705\XSS_Lower Piedra.dgn [X-Sections Lower Piedra Campground - 10+75.00 [Sheet1]
11 June 2026 5:15 PM

PROJECT	SHEET NUMBER
CO ERFO FS SNJUAN 2026-1(1)	X.7

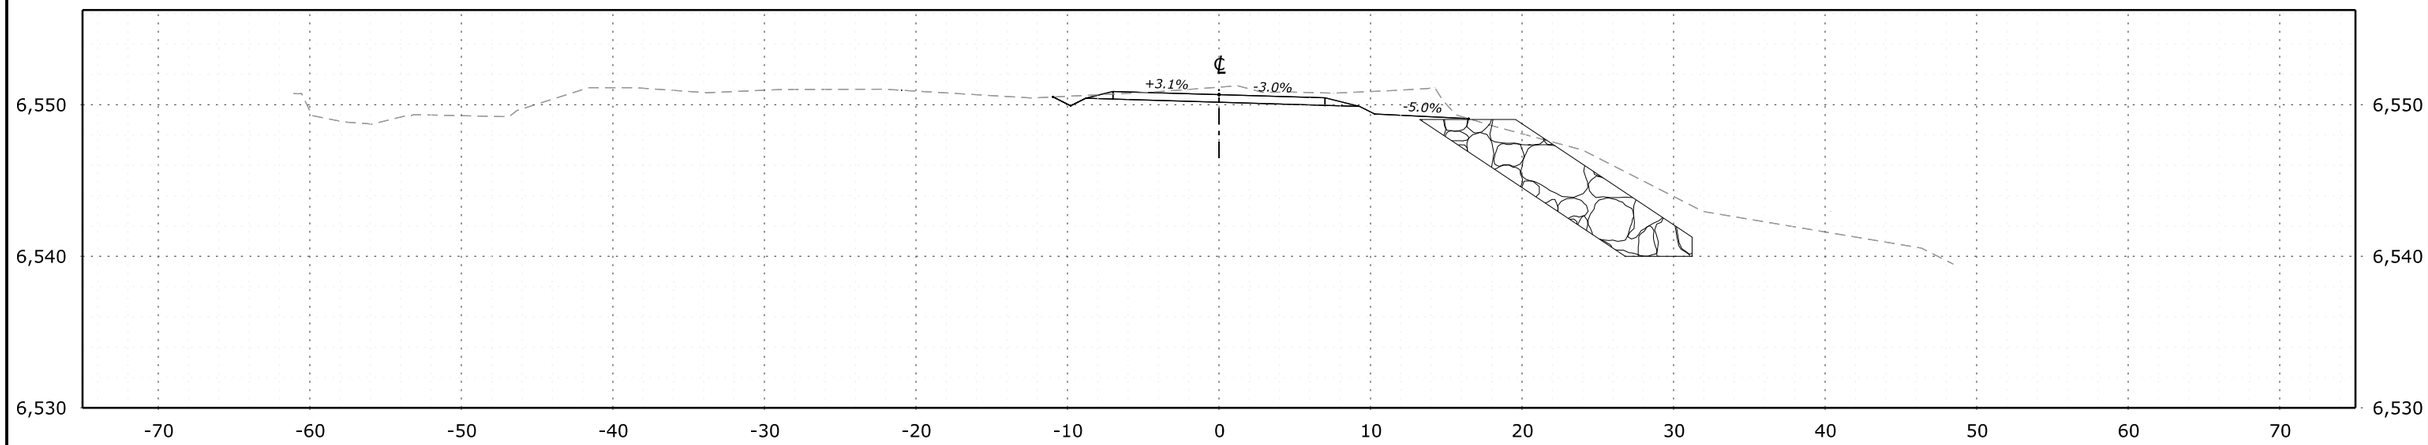

11+50.00
Des Grade = 6,550.67
Original Grnd = 6,551.17

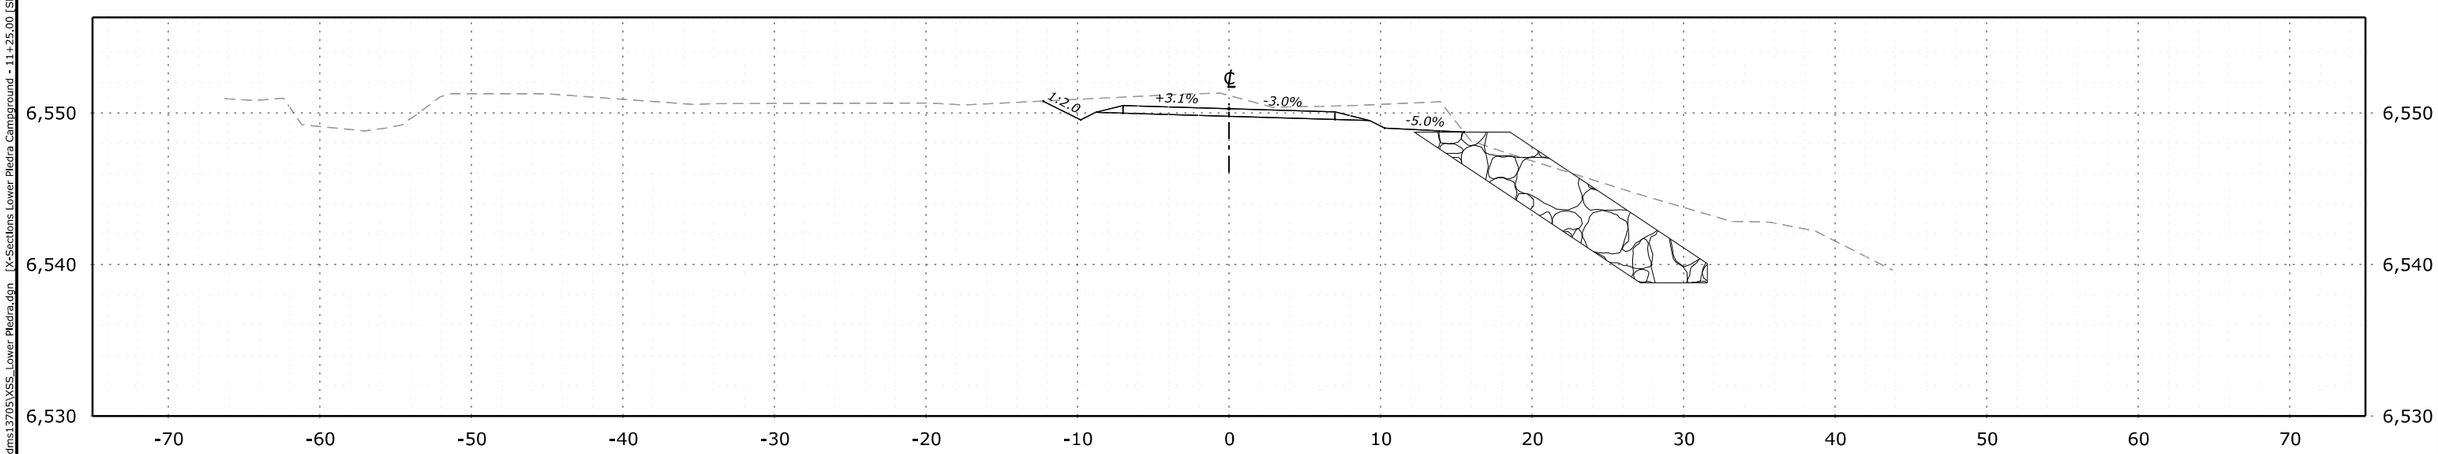

11+25.00
Des Grade = 6,550.28

Original Grnd = 6,551.16

FHWA, Office of Federal Lands Highway

X-SECTIONS LOWER PIEDRA CAMPGROUND REPAIR SITE

c:\pw_work_cf\dms13705\XSS_Lower Piedra.dgn [X-Sections Lower Piedra Campground - 11+25.00 [Sheet1]]

11 June 2026 5:15 PM

PROJECT	SHEET NUMBER
CO ERFO FS SNJUAN 2026-1(1)	X.8

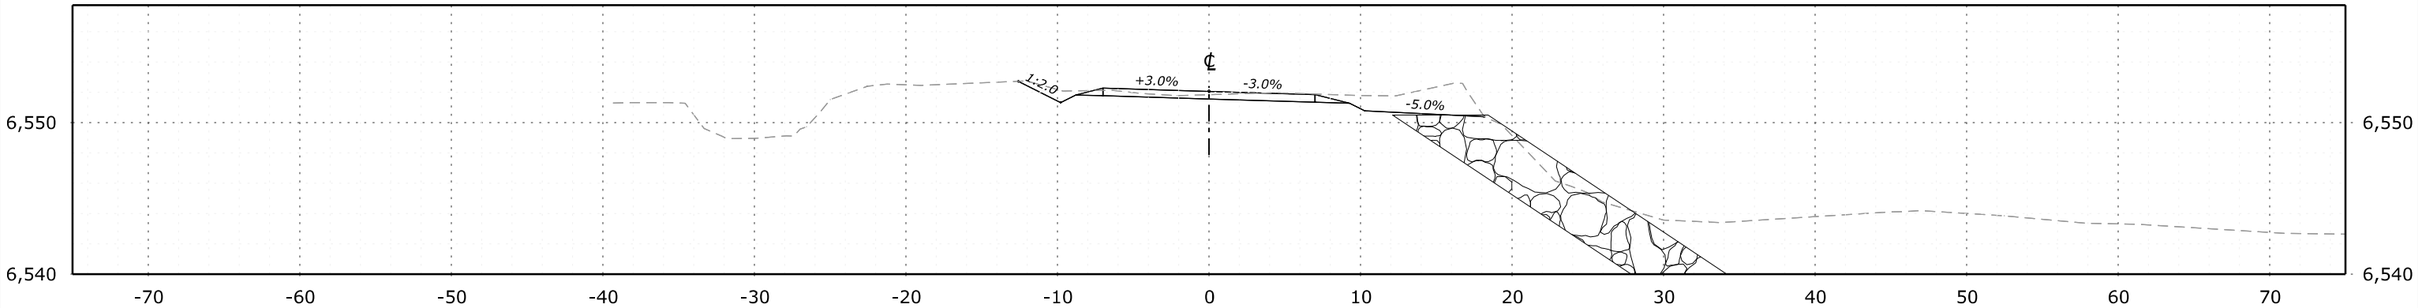

12+25.00
Des Grade = 6,552.06

Original Grnd = 6,551.84

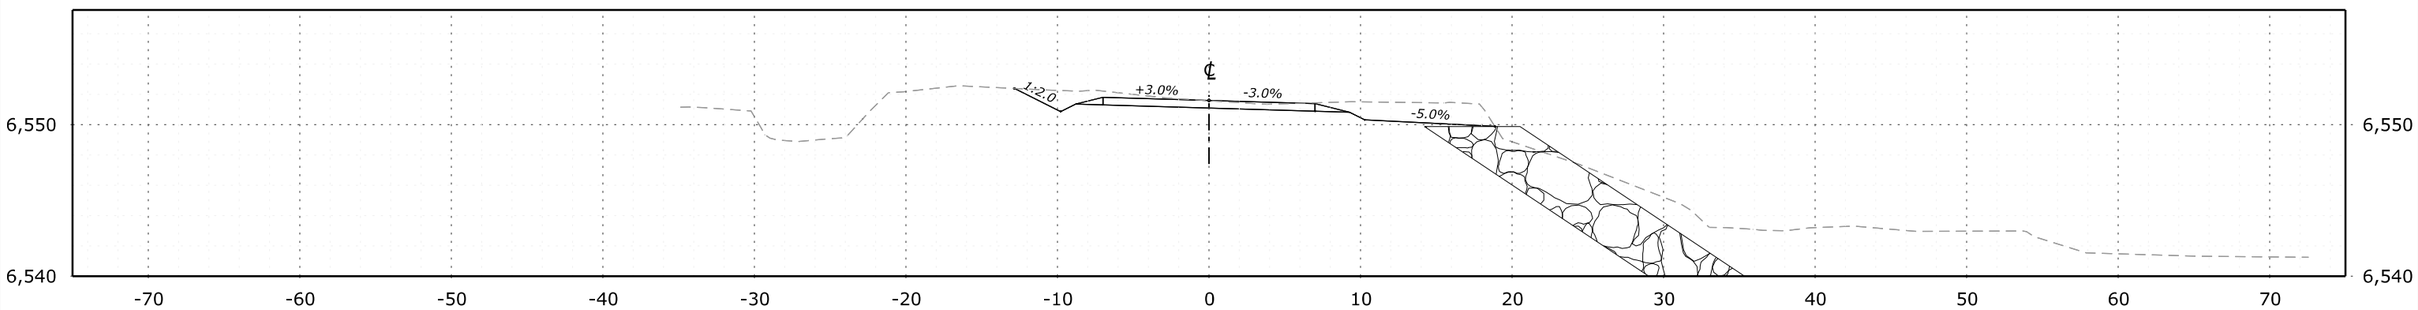

12+00.00
Des Grade = 6,551.59

Original Grnd = 6,551.57

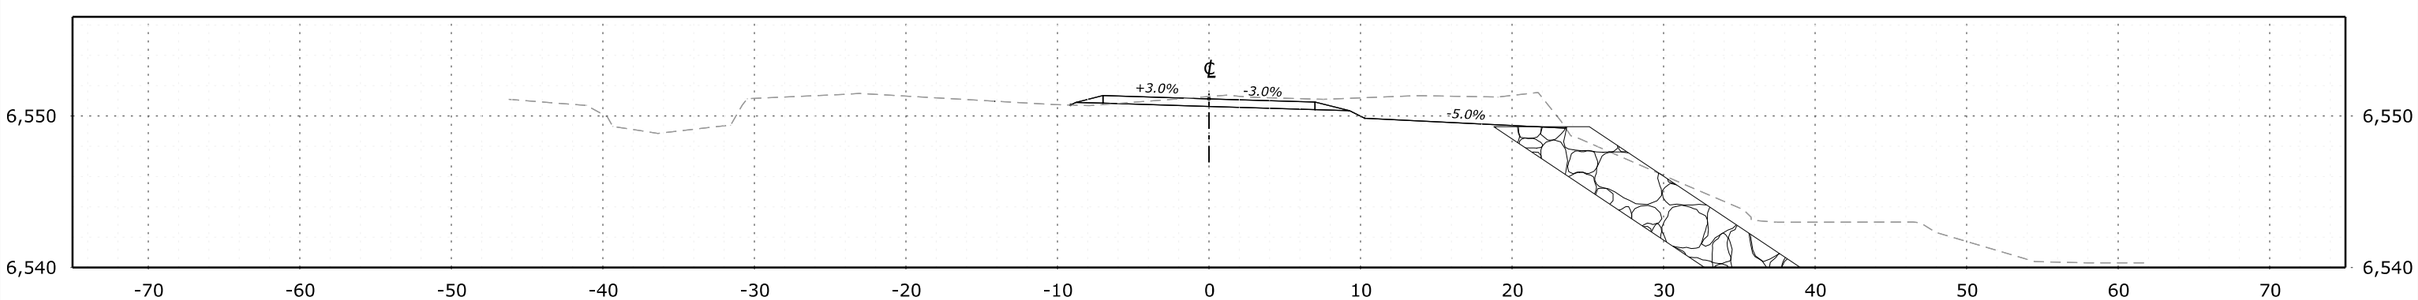

11+75.00
Des Grade = 6,551.13

Original Grnd = 6,551.28

FHWA, Office of Federal Lands Highway

X-SECTIONS LOWER PIEDRA CAMPGROUND REPAIR SITE

c:\pw_work_cfl\dms13705\XSS_Lower Piedra.dgn [X-Sections Lower Piedra Campground - 11+75.00 [Sheet]]
11 June 2026 5:15 PM

PROJECT	SHEET NUMBER
CO ERFO FS SNJUAN 2026-1(1)	X.9

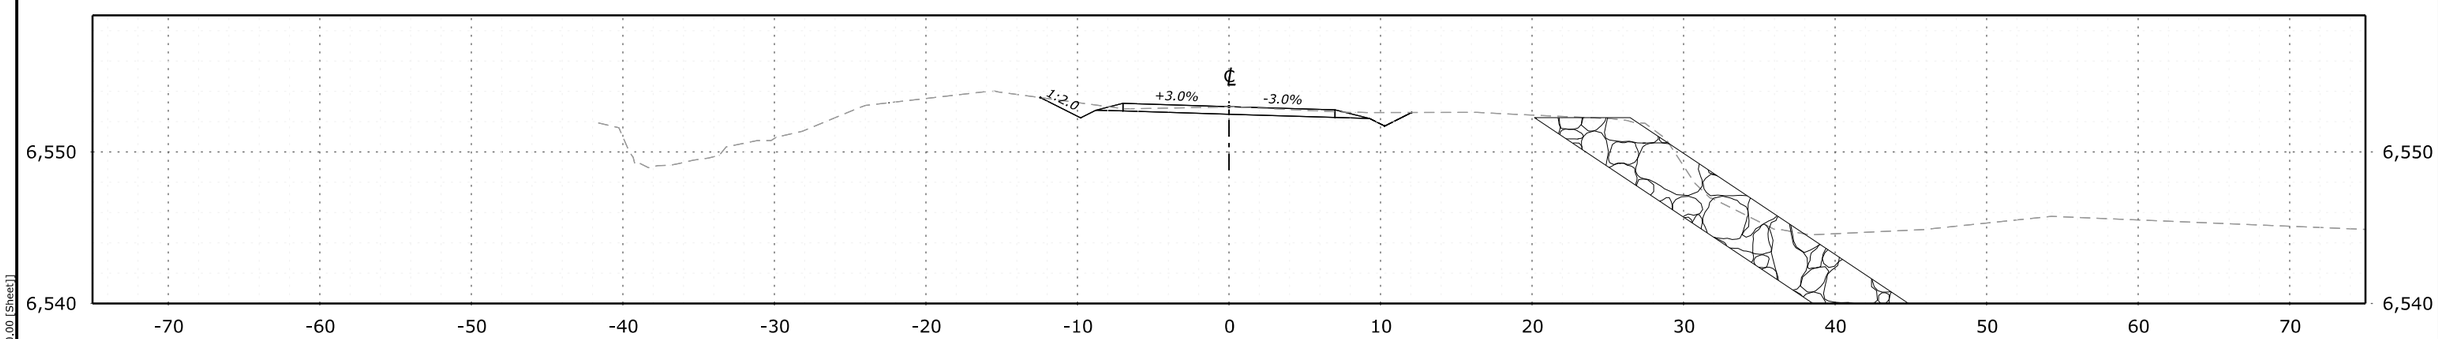

12+75.00
Des Grade = 6,552.99

Original Grnd = 6,552.98

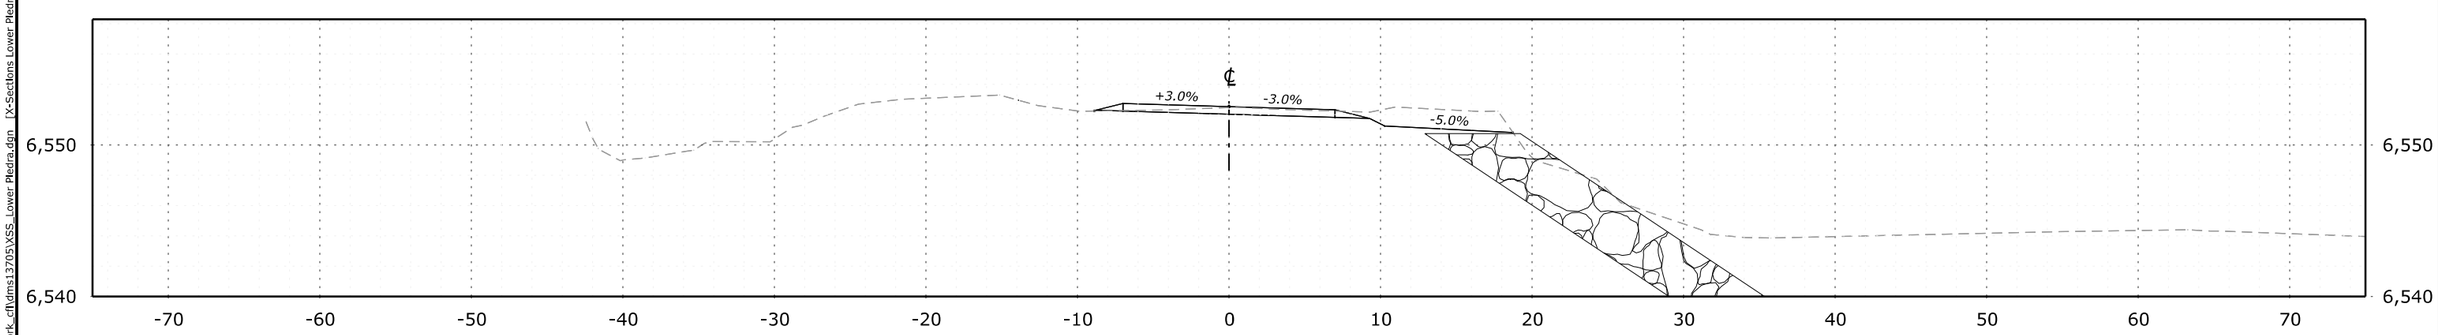

12+50.00
Des Grade = 6,552.52

Original Grnd = 6,552.46

FHWA, Office of Federal Lands Highway

X-SECTIONS LOWER PIEDRA CAMPGROUND REPAIR SITE

c:\pw_work_cflhdms13705\XSS_Lower Piedra.dgn [X-Sections Lower Piedra Campground - 12+50.00 [Sheet1]]
11 June 2026 5:15 PM

PROJECT	SHEET NUMBER
CO ERFO FS SNJUAN 2026-1(1)	X.10

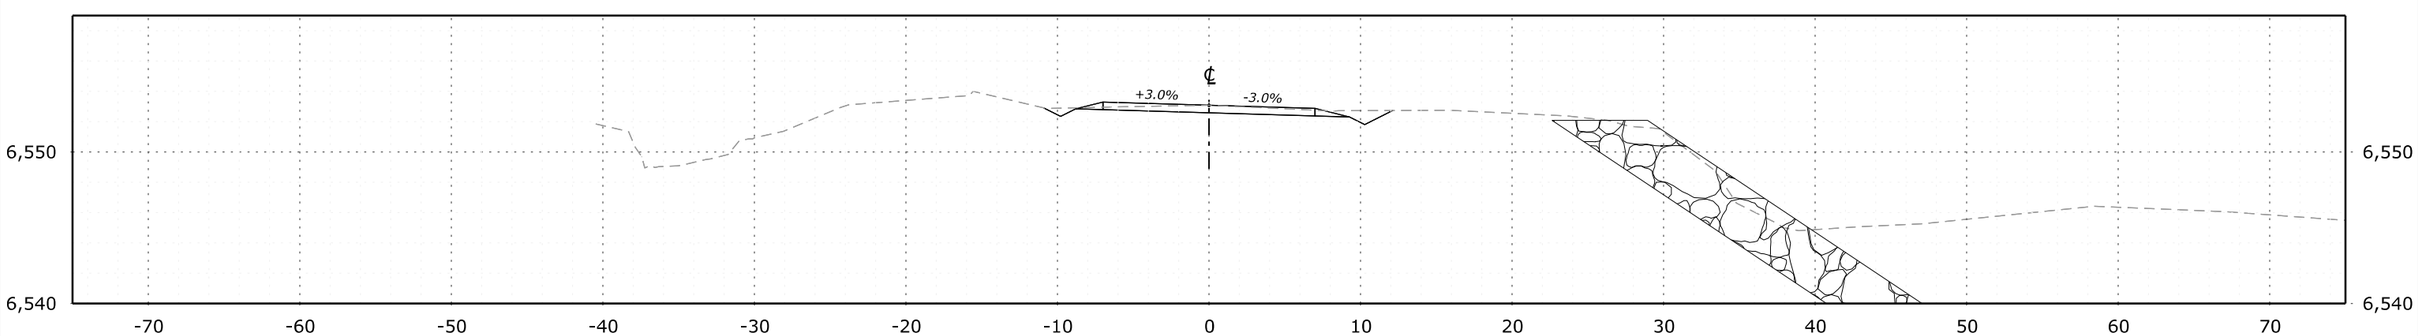

12+80.00

Des Grade = 6,553.08

Original Grnd = 6,553.08

FHWA, Office of Federal Lands Highway

X-SECTIONS LOWER PIEDRA CAMPGROUND REPAIR SITE

c:\pw_work_cflhdms13705\XSS_Lower Piedra.dgn [X-Sections Lower Piedra Campground - 12+80.00 [Sheet1]
11 June 2026 5:15 PM

PROJECT	SHEET NUMBER
CO ERFO FS SNJUAN 2026-1(1)	X.11

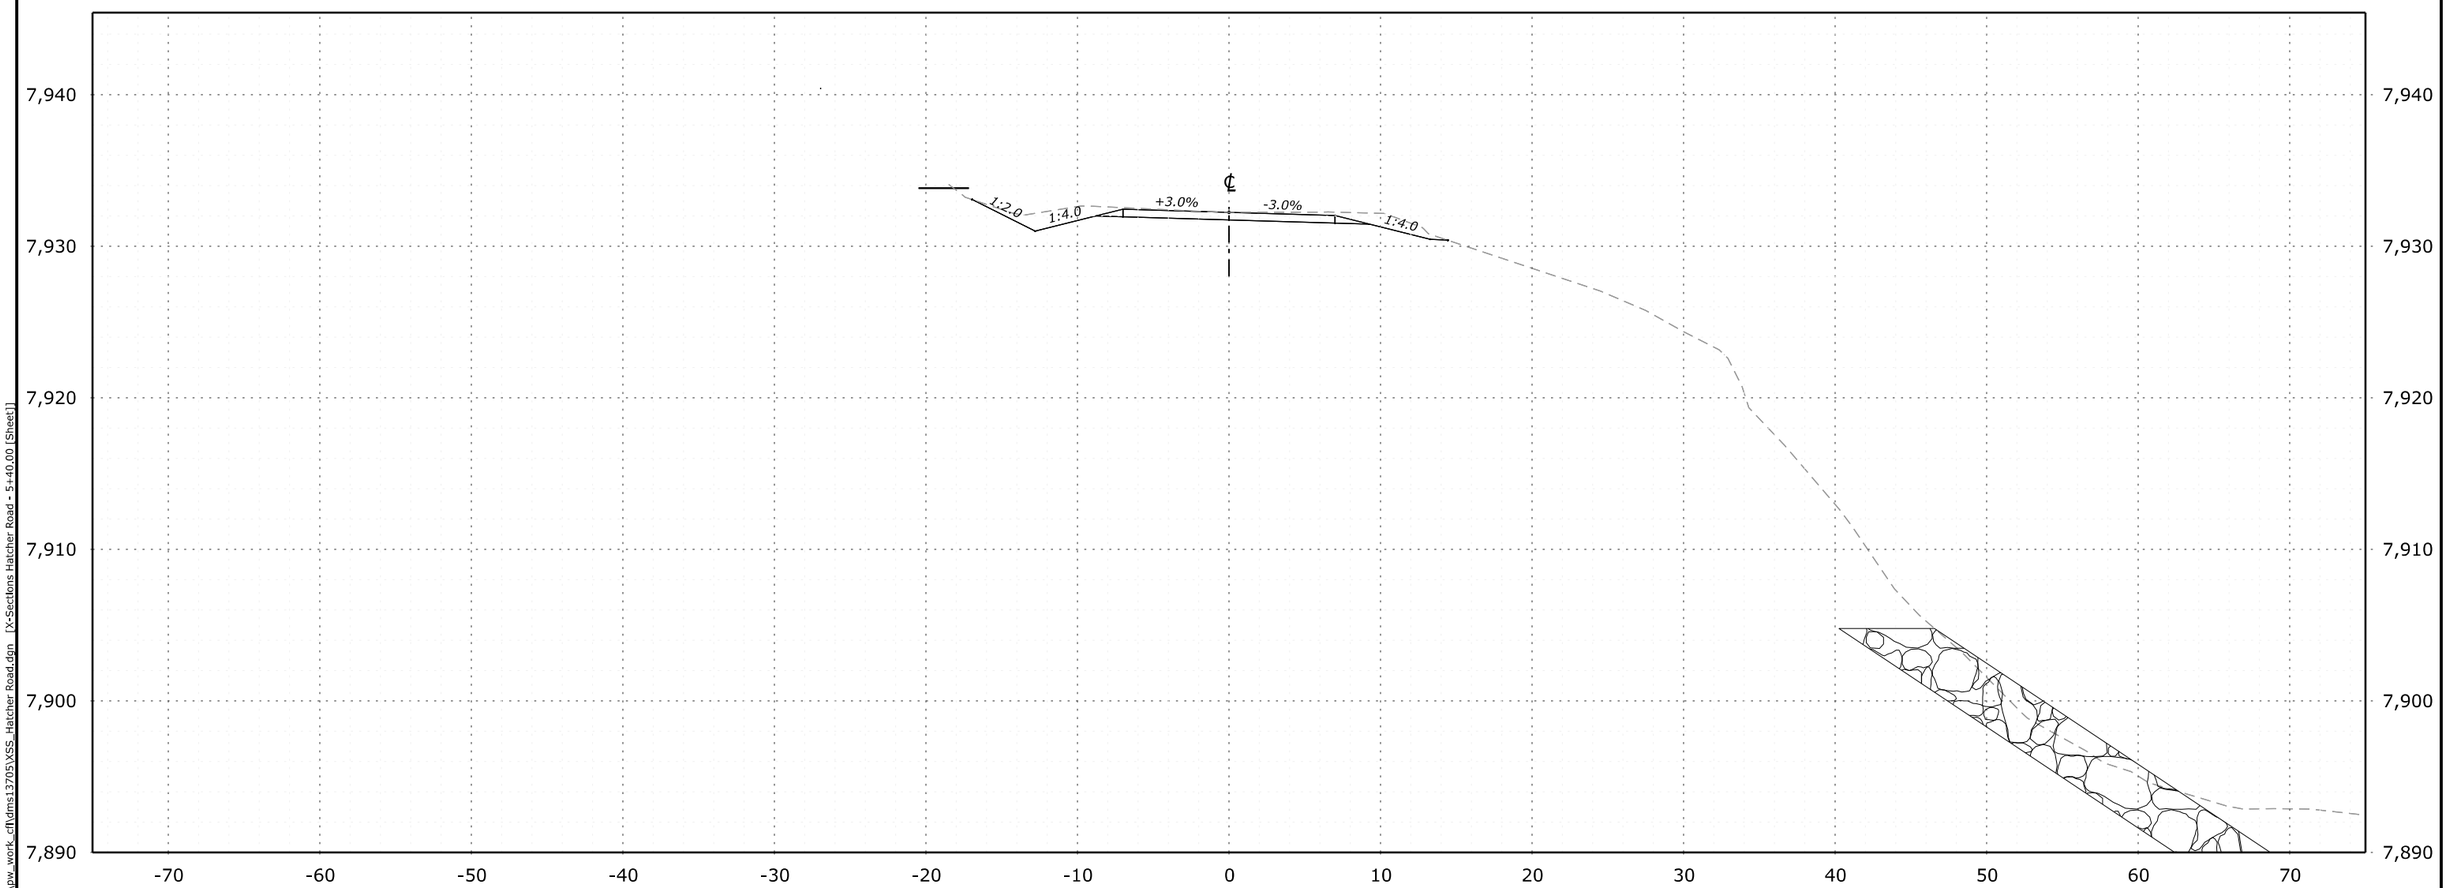

5+40.00
Des Grade = 7,932.23
Original Grnd = 7,932.23

FHWA, Office of Federal Lands Highway

X-Sections Hatcher Road Repair Site

c:\pw_work_cf\dms13705\XSS_Hatcher Road.dgn [X-Sections Hatcher Road - 5+40.00 (Sheet)]

11 June 2026 4:41 PM

PROJECT	SHEET NUMBER
CO ERFO FS SNJUAN 2026-1(1)	X.12

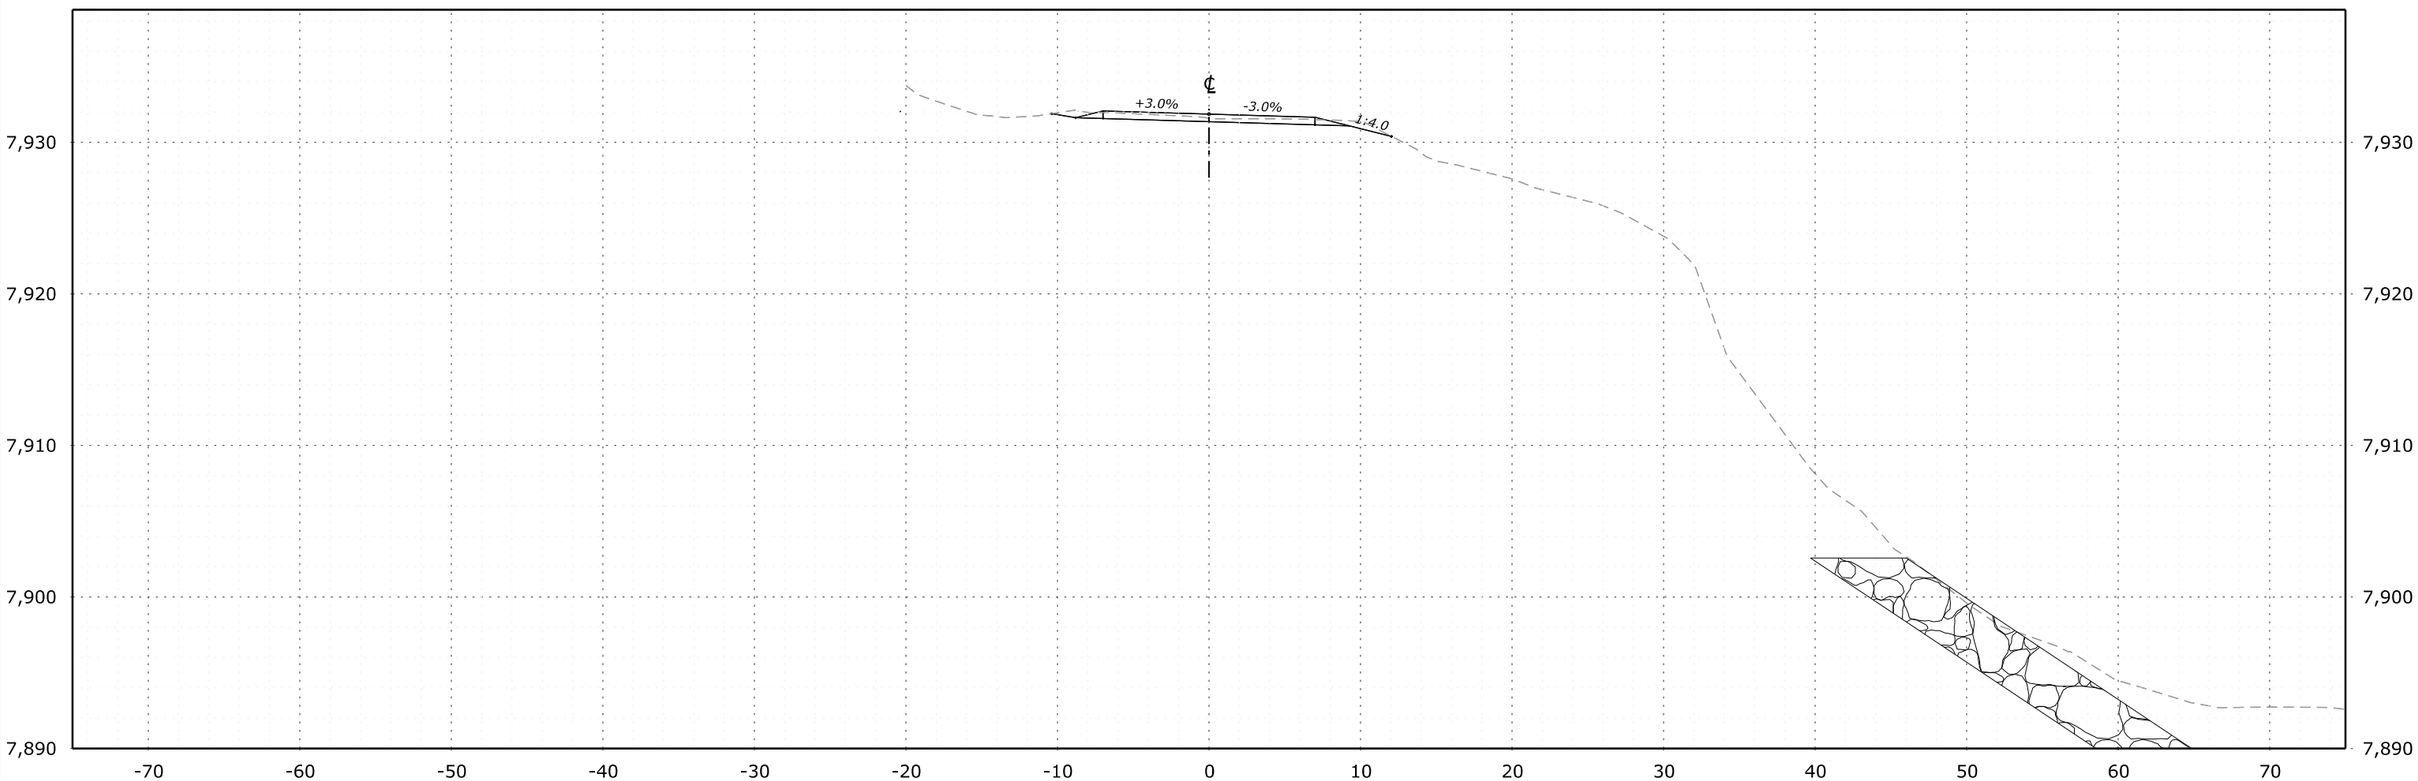

5+50.00

Des Grade = 7,931.86

Original Grnd = 7,931.58

FHWA, Office of Federal Lands Highway

X-Sections Hatcher Road Repair Site

c:\pw_work_cfl\dms13705\XSS_Hatcher Road.dgn [X-Sections Hatcher Road - 5+50.00 [Sheet]]

11 June 2026 4:41 PM

PROJECT	SHEET NUMBER
CO ERFO FS SNJUAN 2026-1(1)	X.13

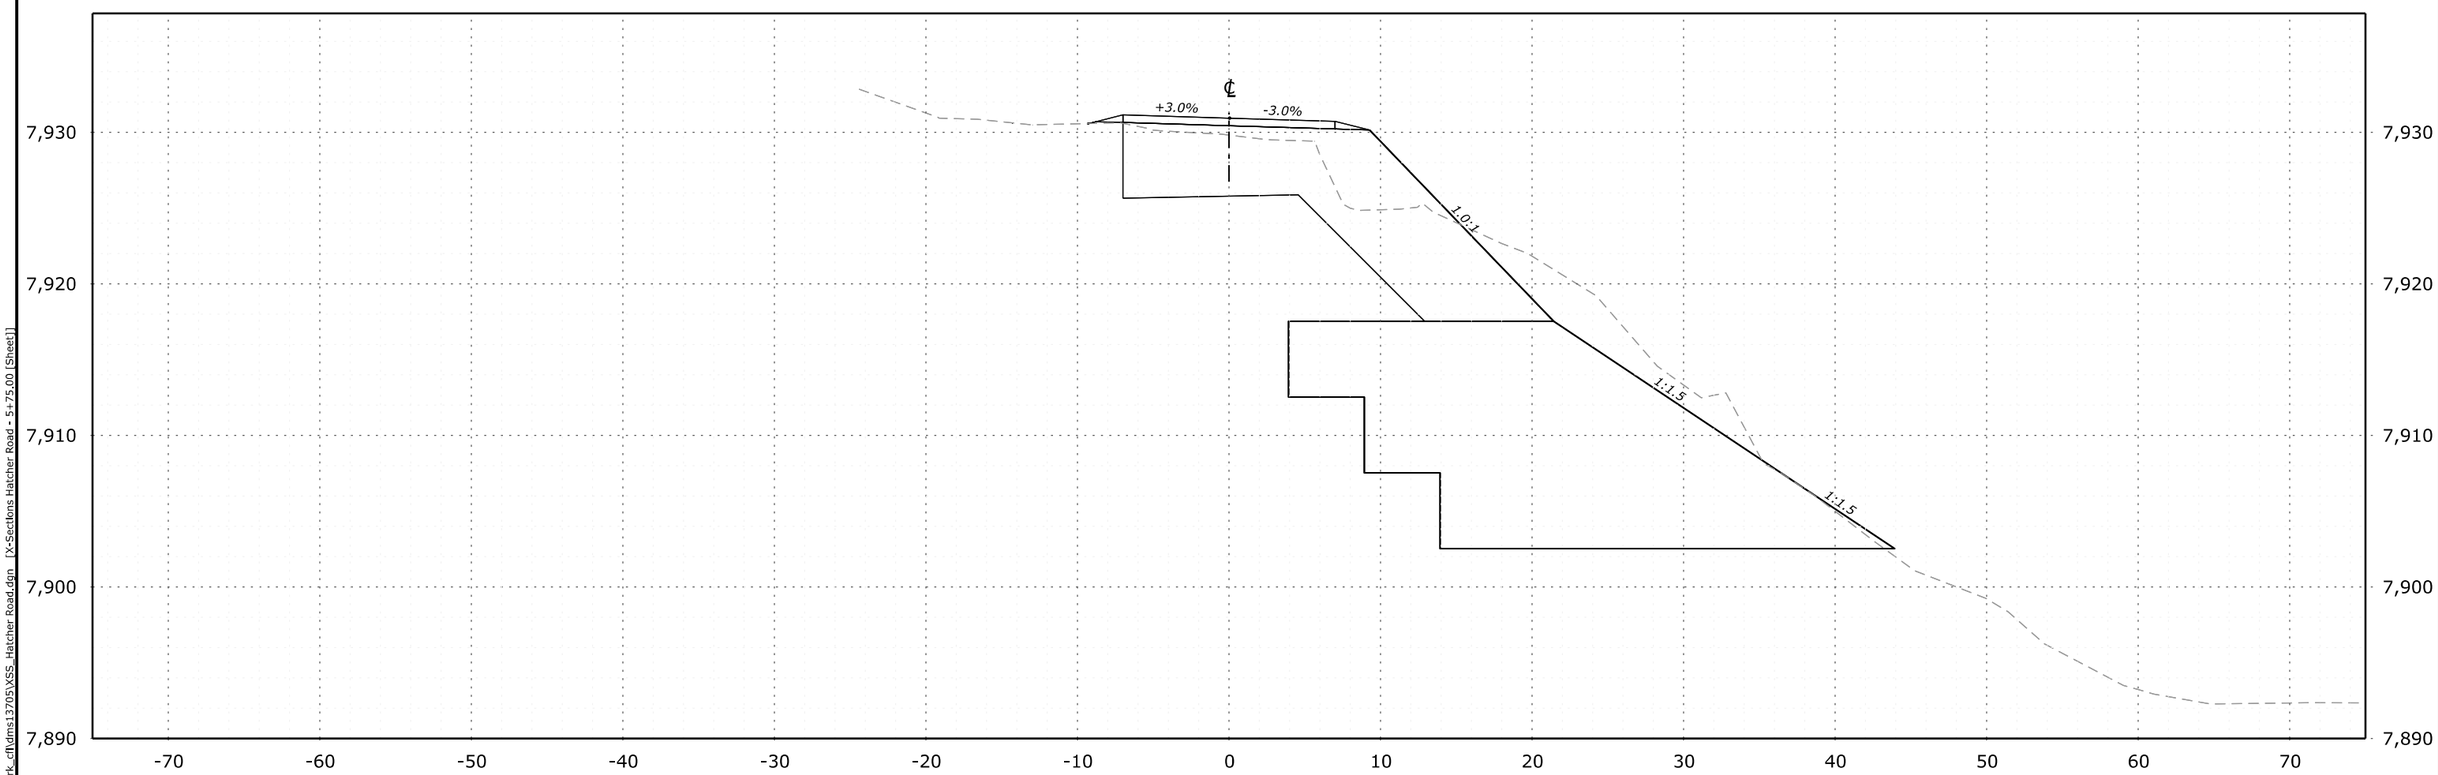

5+75.00

Des Grade = 7,930.93

Original Grnd = 7,929.82

FHWA, Office of Federal Lands Highway

X-Sections Hatcher Road Repair Site

c:\pw_work_cflfdms13705\XSS_Hatcher Road.dgn [X-Sections Hatcher Road - 5+75.00 [Sheet]]
11 June 2026 4:41 PM

PROJECT	SHEET NUMBER
CO ERFO FS SNJUAN 2026-1(1)	X.14

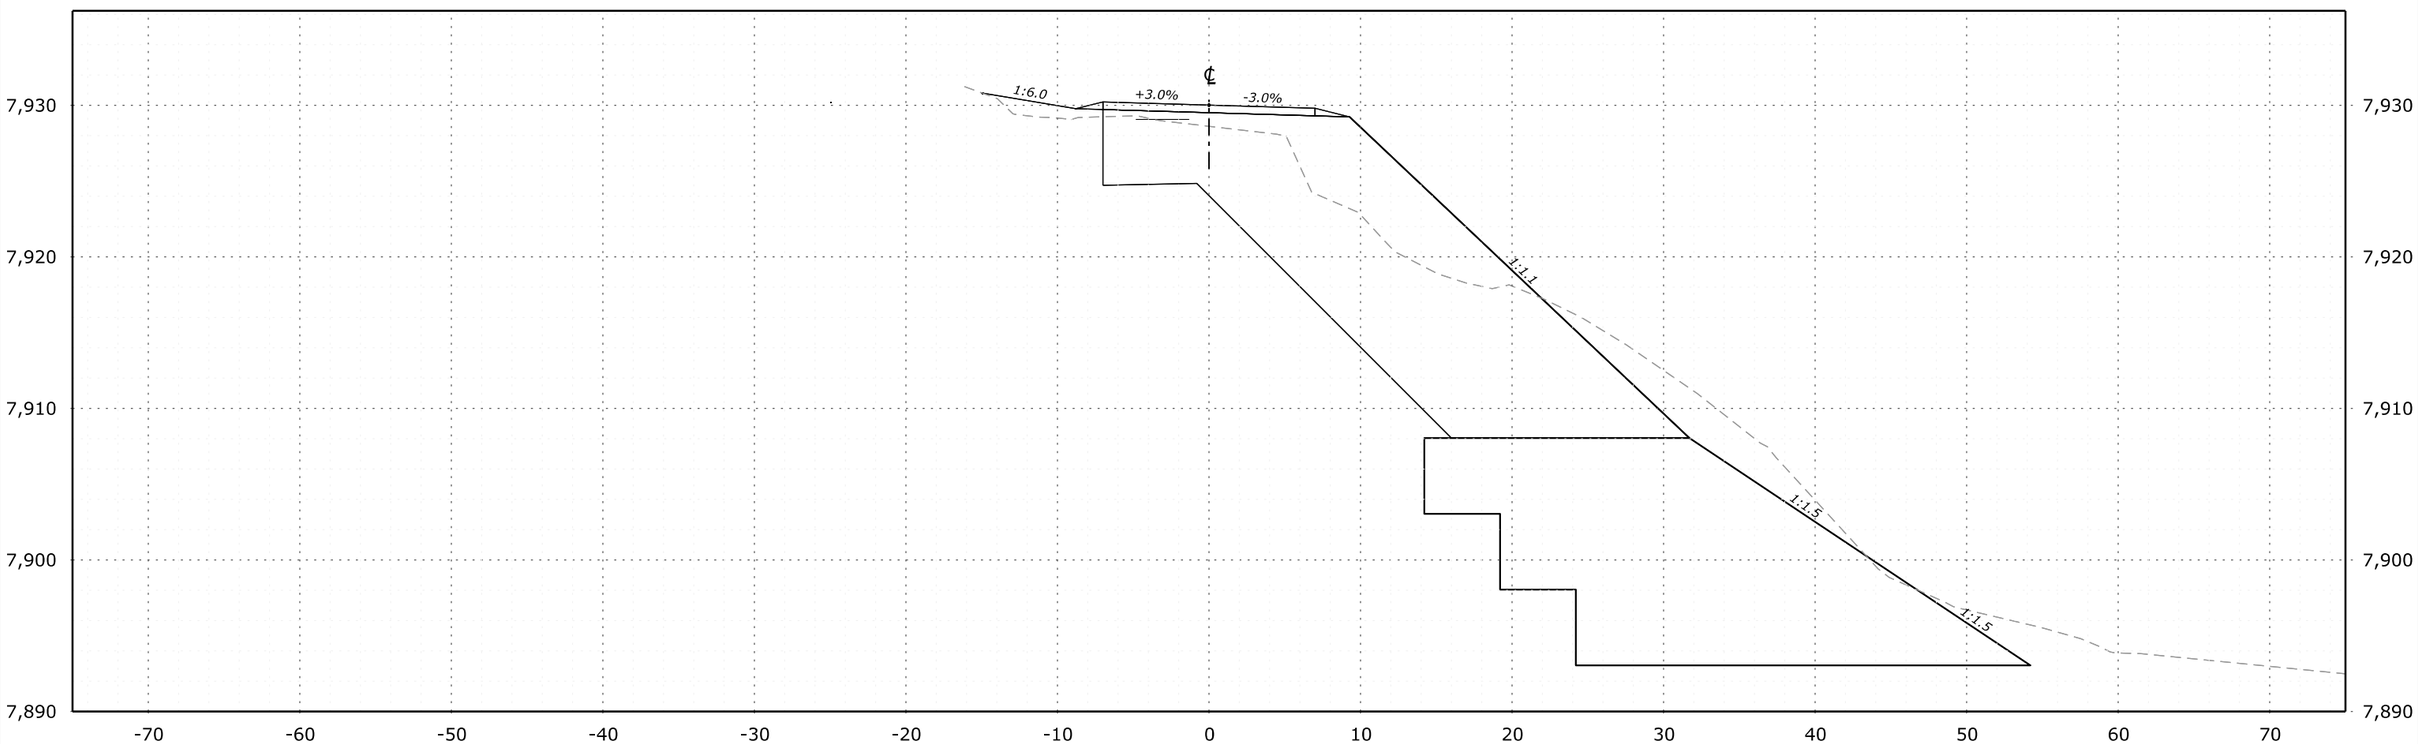

6+00.00

Des Grade = 7,930.01

Original Grnd = 7,928.62

FHWA, Office of Federal Lands Highway

X-Sections Hatcher Road Repair Site

c:\pw_work_cft\dms13705\XSS_Hatcher Road.dgn [X-Sections Hatcher Road - 6+00.00 [Sheet]]

11 June 2026 4:41 PM

PROJECT	SHEET NUMBER
CO ERFO FS SNJUAN 2026-1(1)	X.15

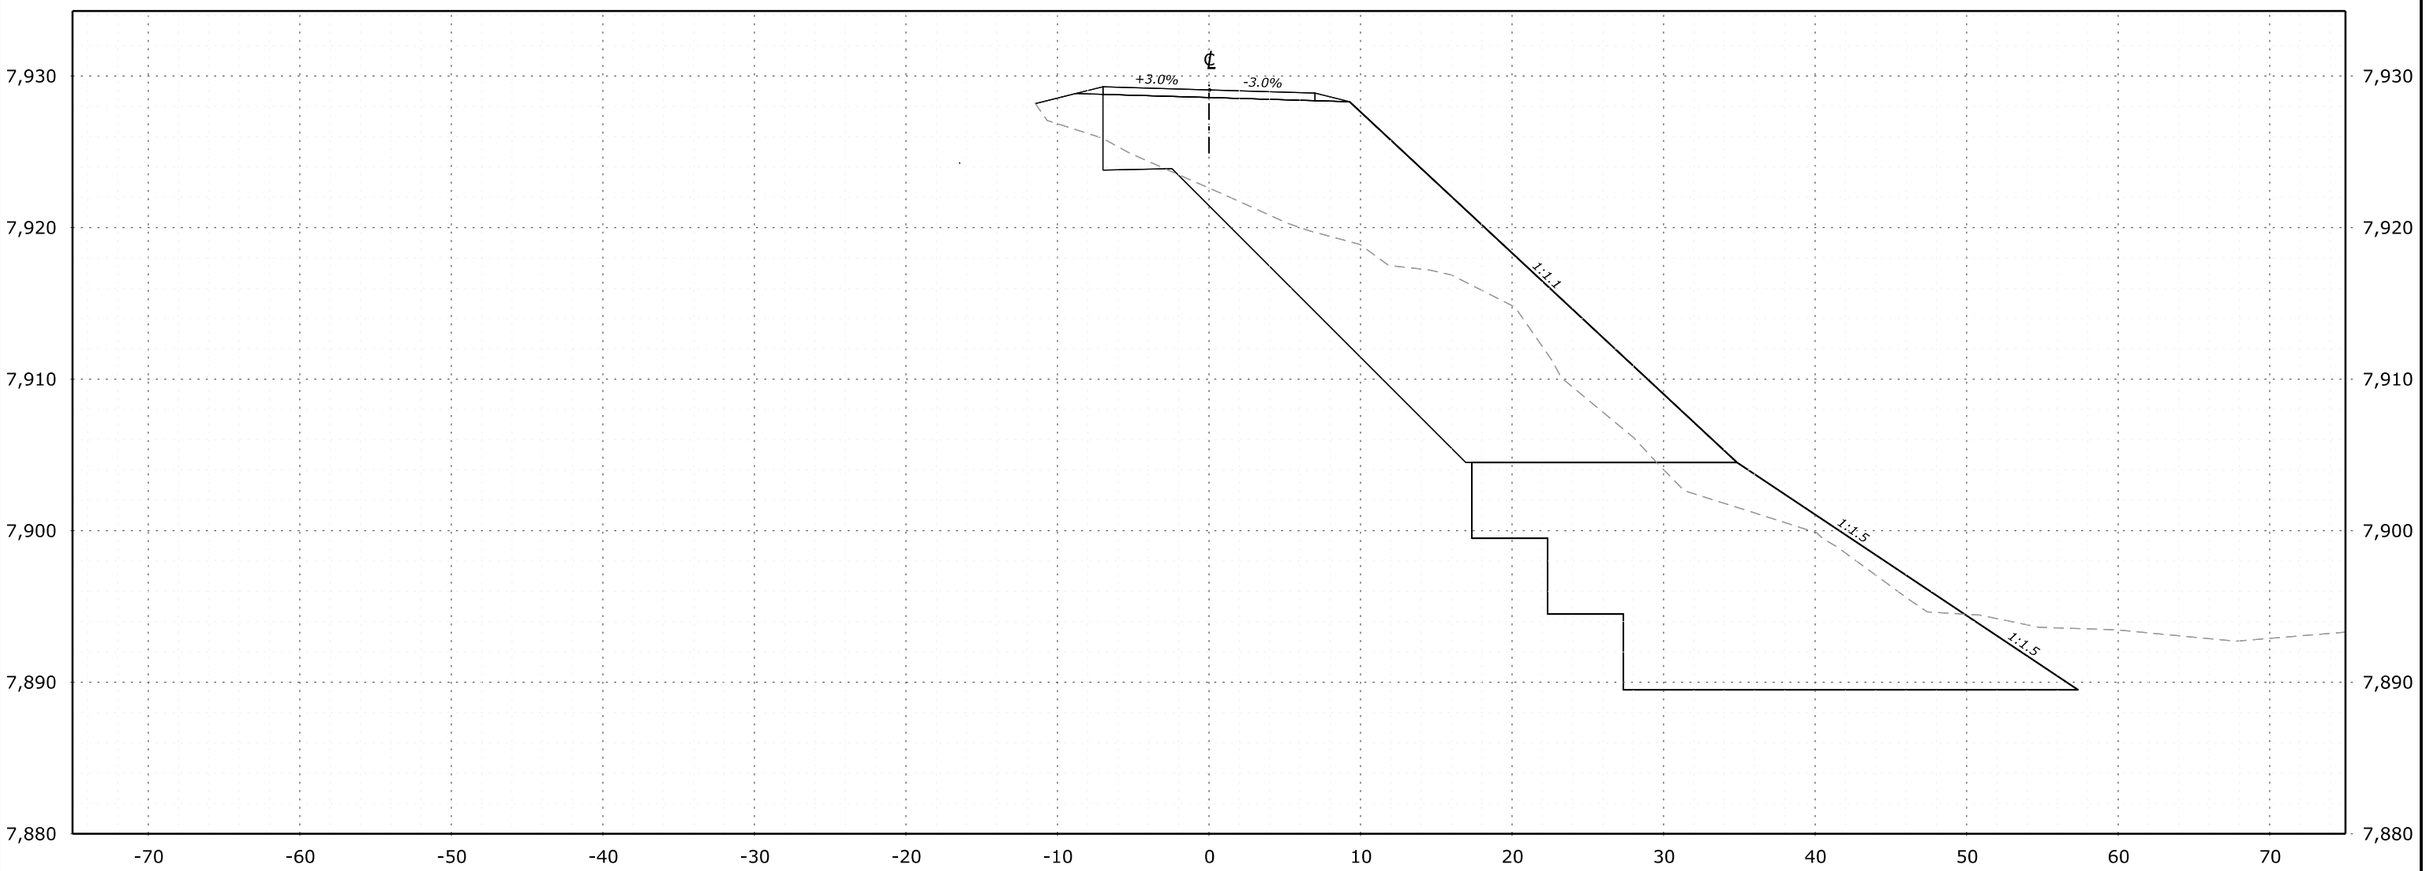

6+25.00

Des Grade = 7,929.08

Original Grnd = 7,922.60

FHWA, Office of Federal Lands Highway

X-Sections Hatcher Road Repair Site

c:\pw_work_cfl\dms13705\XSS_Hatcher Road.dgn [X-Sections Hatcher Road - 6+25.00 [Sheet]]

11 June 2026 4:41 PM

PROJECT	SHEET NUMBER
CO ERFO FS SNJUAN 2026-1(1)	X.16

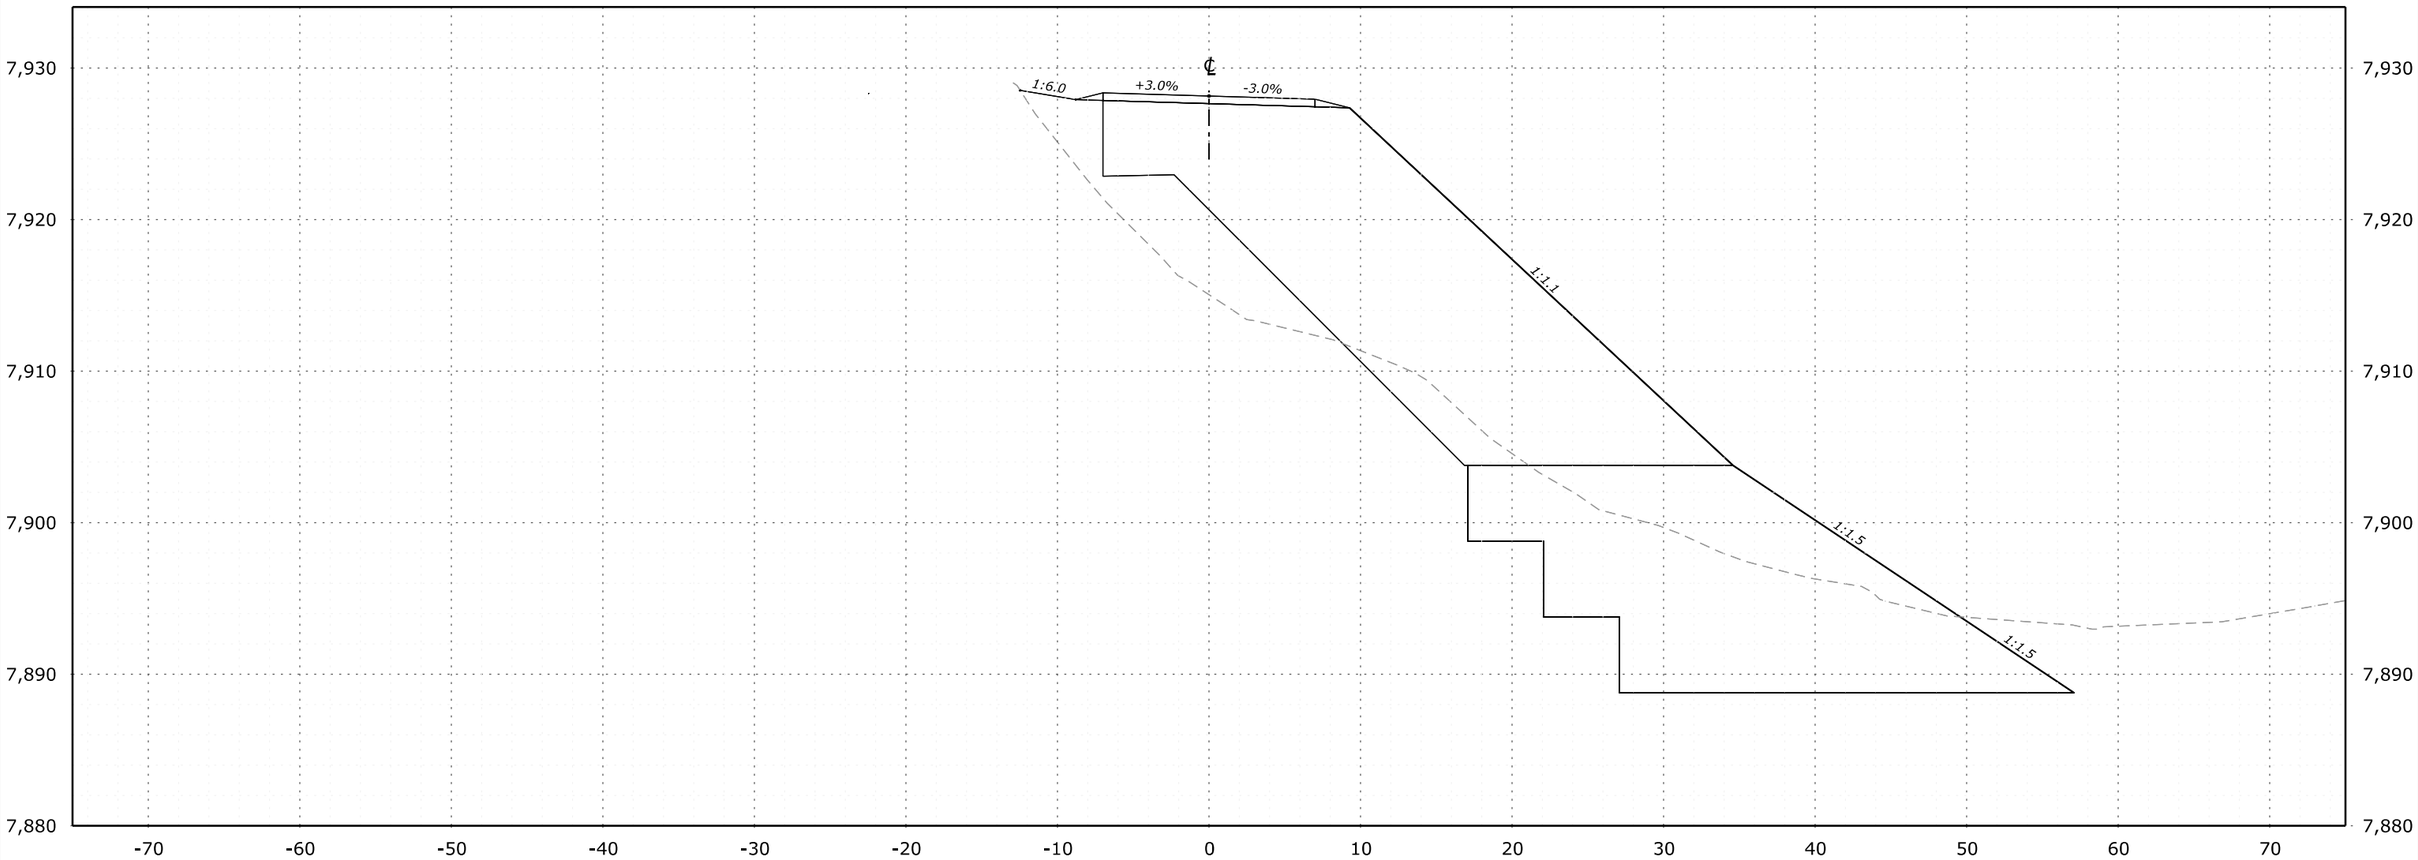

6+50.00

Des Grade = 7,928.16

Original Grnd = 7,915.05

FHWA, Office of Federal Lands Highway

X-Sections Hatcher Road Repair Site

c:\pw_work_cfl\dms13705\XSS_Hatcher Road.dgn [X-Sections Hatcher Road - 6+50.00 [Sheet1]]

11 June 2026 4:41 PM

PROJECT	SHEET NUMBER
CO ERFO FS SNJUAN 2026-1(1)	X.17

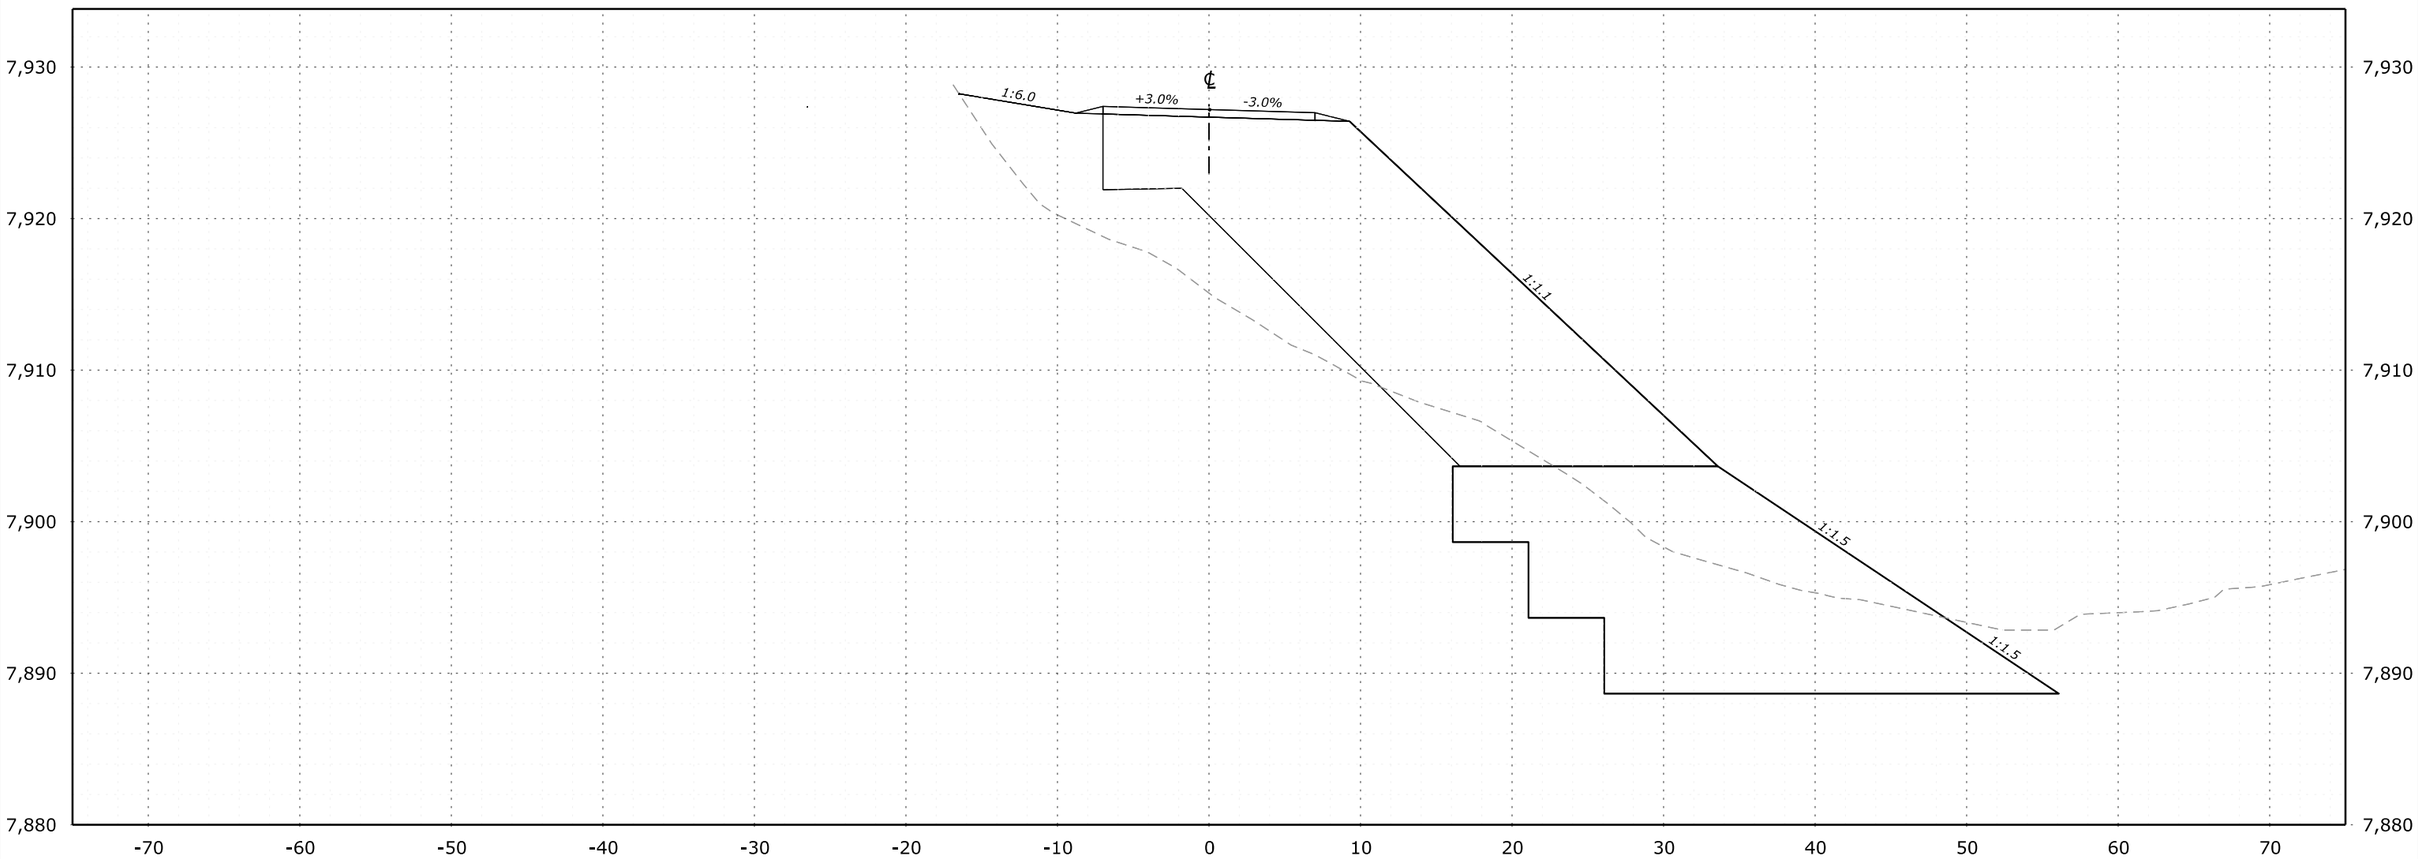

6+75.00
Des Grade = 7,927.20

Original Grnd = 7,915.09

FHWA, Office of Federal Lands Highway

X-Sections Hatcher Road Repair Site

c:\pw_work_cf\dms13705\XSS_Hatcher Road.dgn [X-Sections Hatcher Road - 6+75.00 [Sheet]]

11 June 2026 4:41 PM

PROJECT	SHEET NUMBER
CO ERFO FS SNJUAN 2026-1(1)	X.18

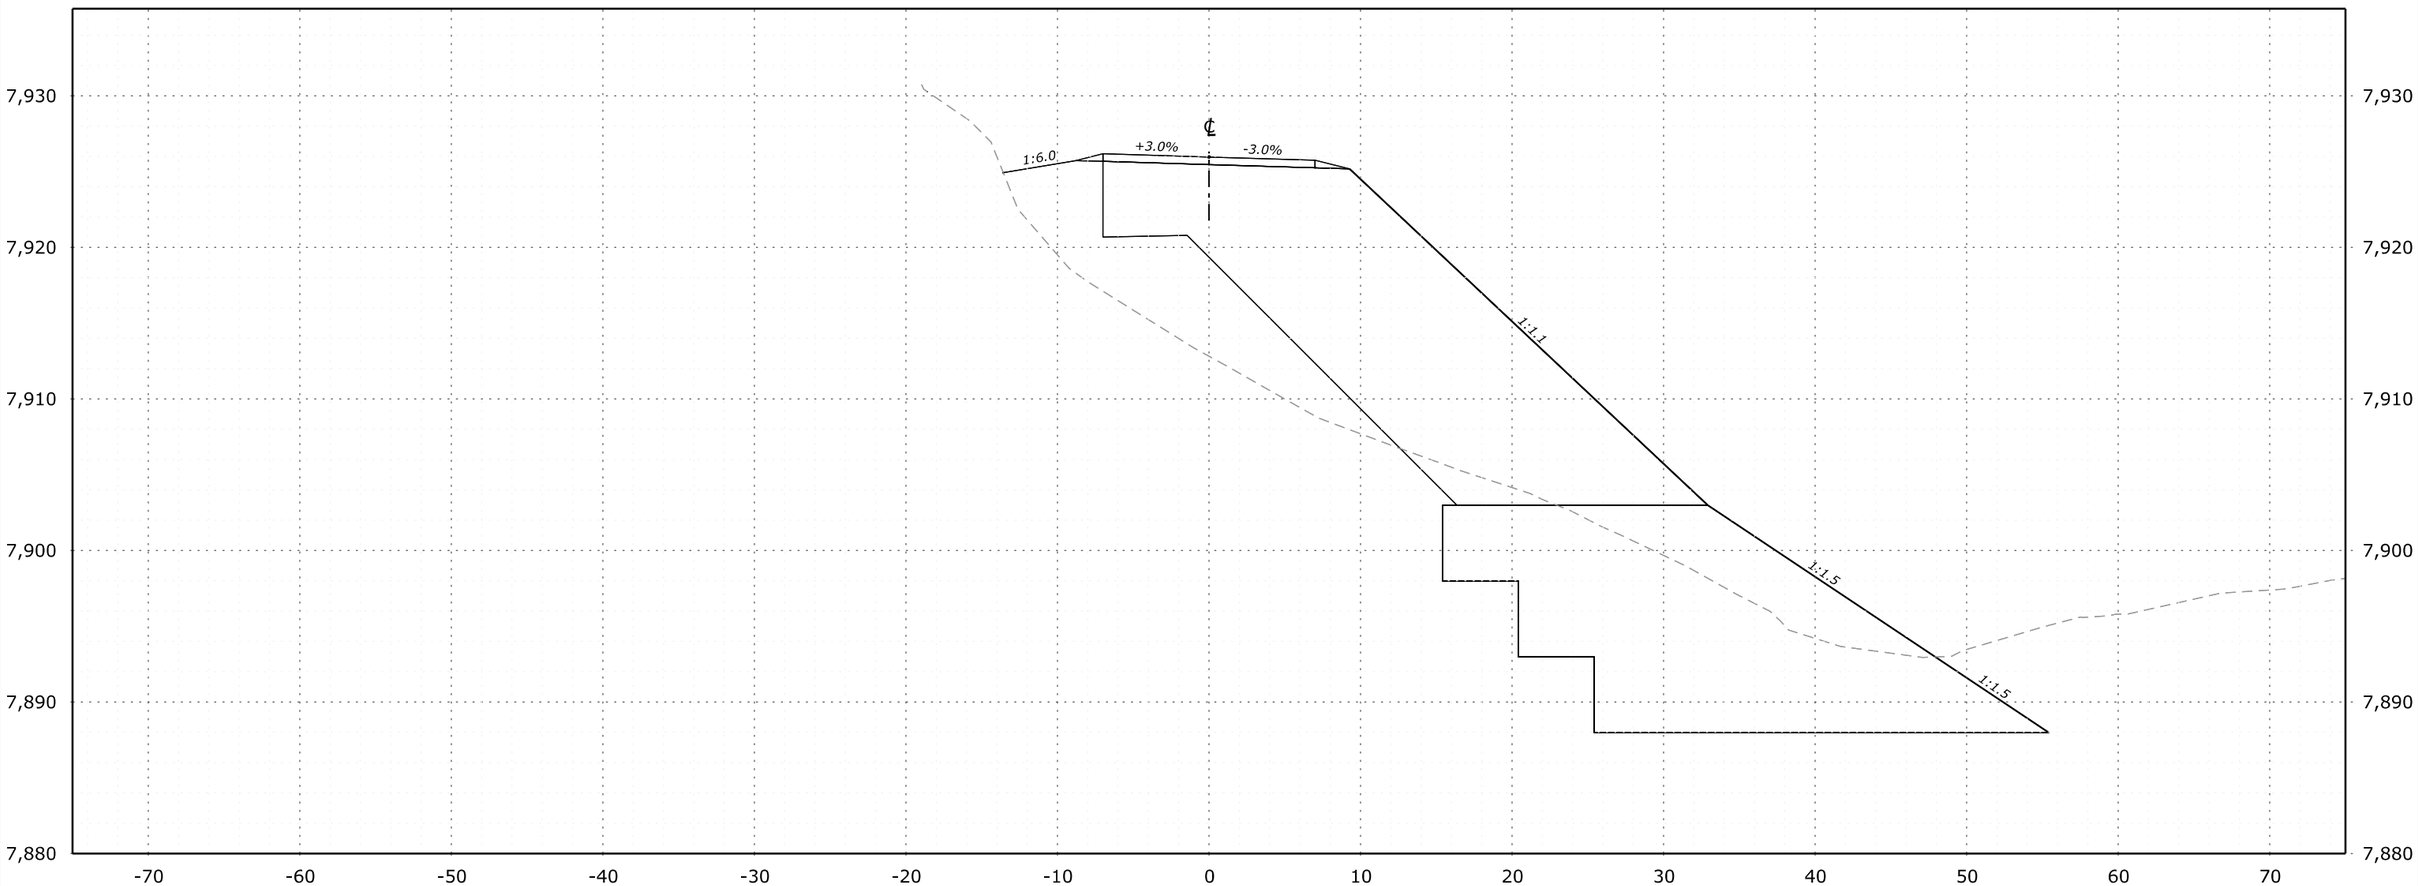

7+00.00

Des Grade = 7,925.96

Original Grnd = 7,912.81

FHWA, Office of Federal Lands Highway

X-Sections Hatcher Road Repair Site

c:\pw_work_cf\dms13705\XSS_Hatcher Road.dgn [X-Sections Hatcher Road - 7+00.00 [Sheet]]

11 June 2026 4:41 PM

PROJECT	SHEET NUMBER
CO ERFO FS SNJUAN 2026-1(1)	X.19

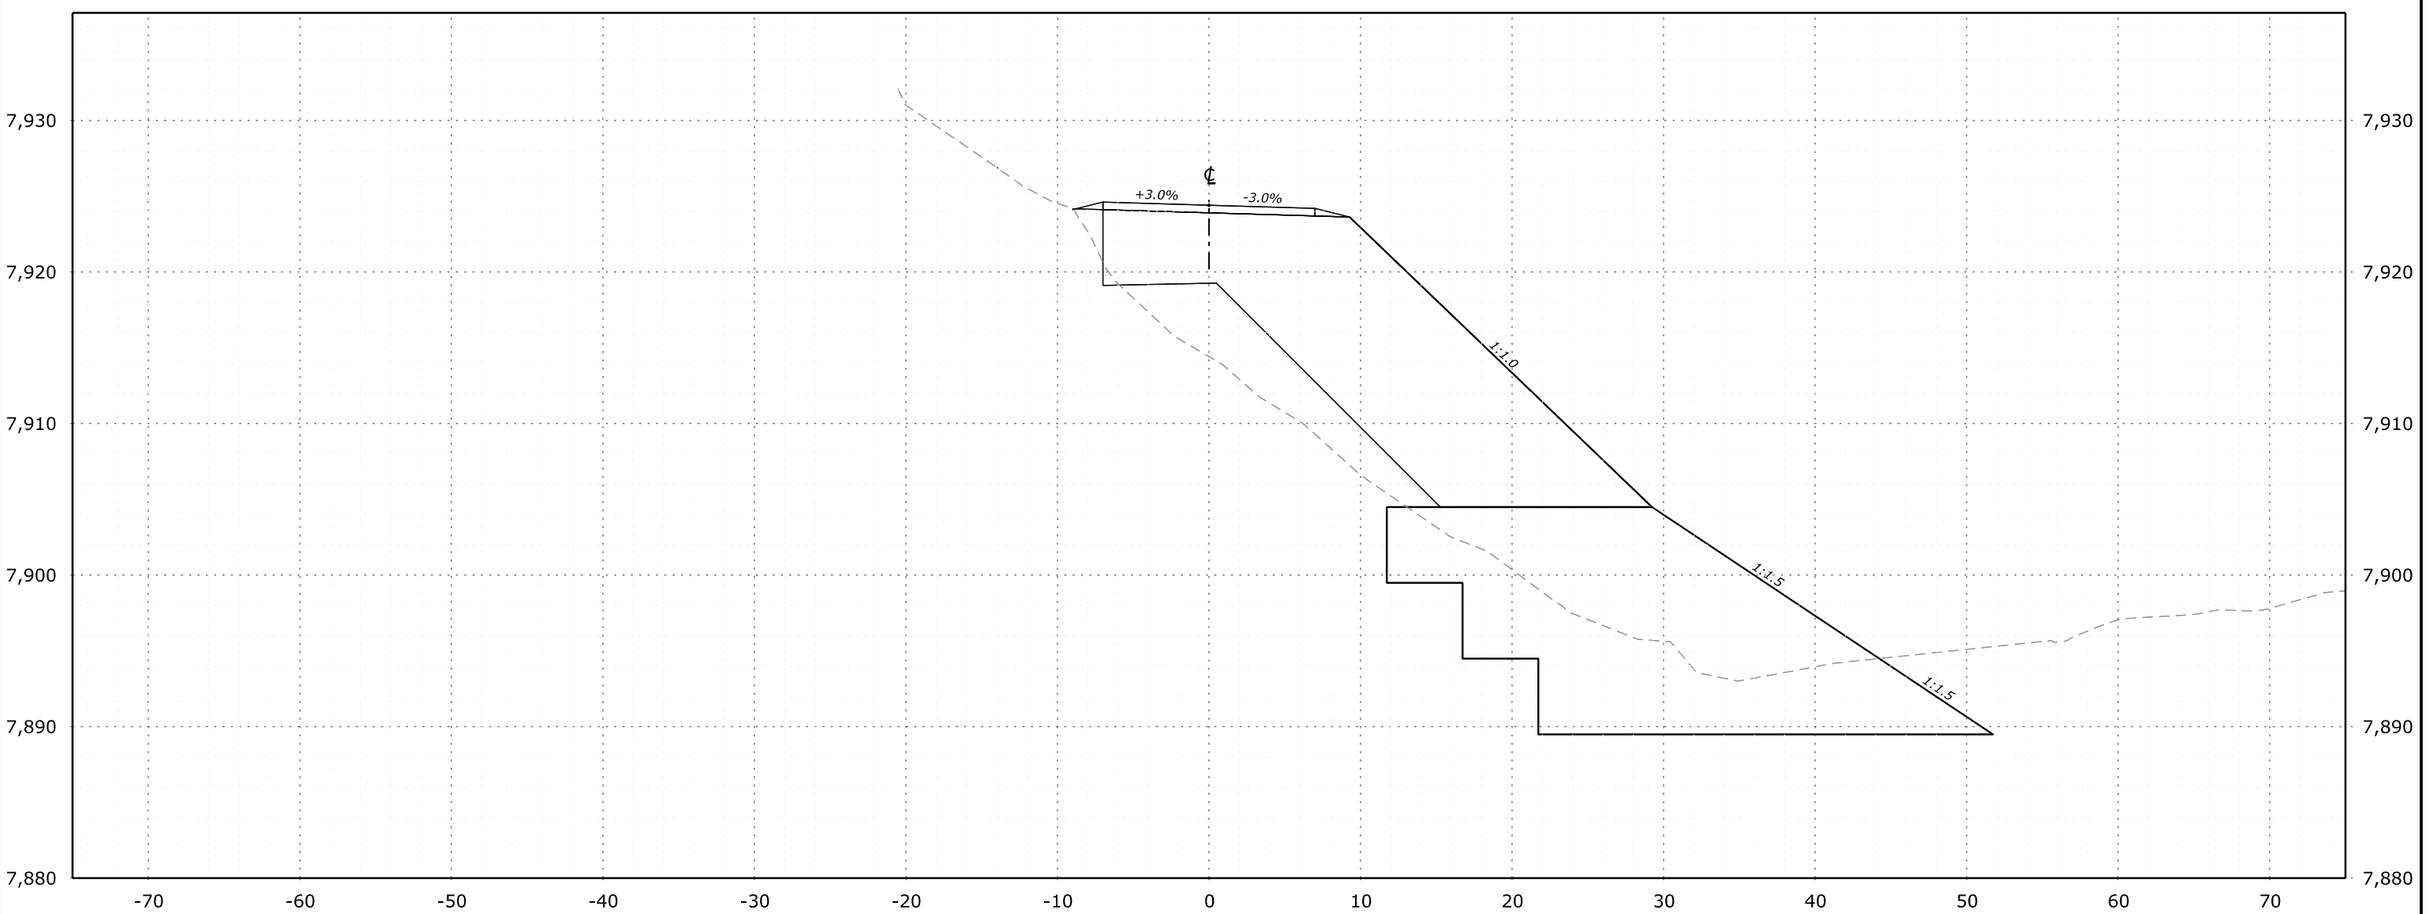

7+25.00

Des Grade = 7,924.41

Original Grnd = 7,914.42

FHWA, Office of Federal Lands Highway

X-Sections Hatcher Road Repair Site

c:\pw_work_cf\dms13705\XSS_Hatcher Road.dgn [X-Sections Hatcher Road - 7+25.00 (Sheet)]

11 June 2026 4:41 PM

PROJECT	SHEET NUMBER
CO ERFO FS SNJUAN 2026-1(1)	X.20

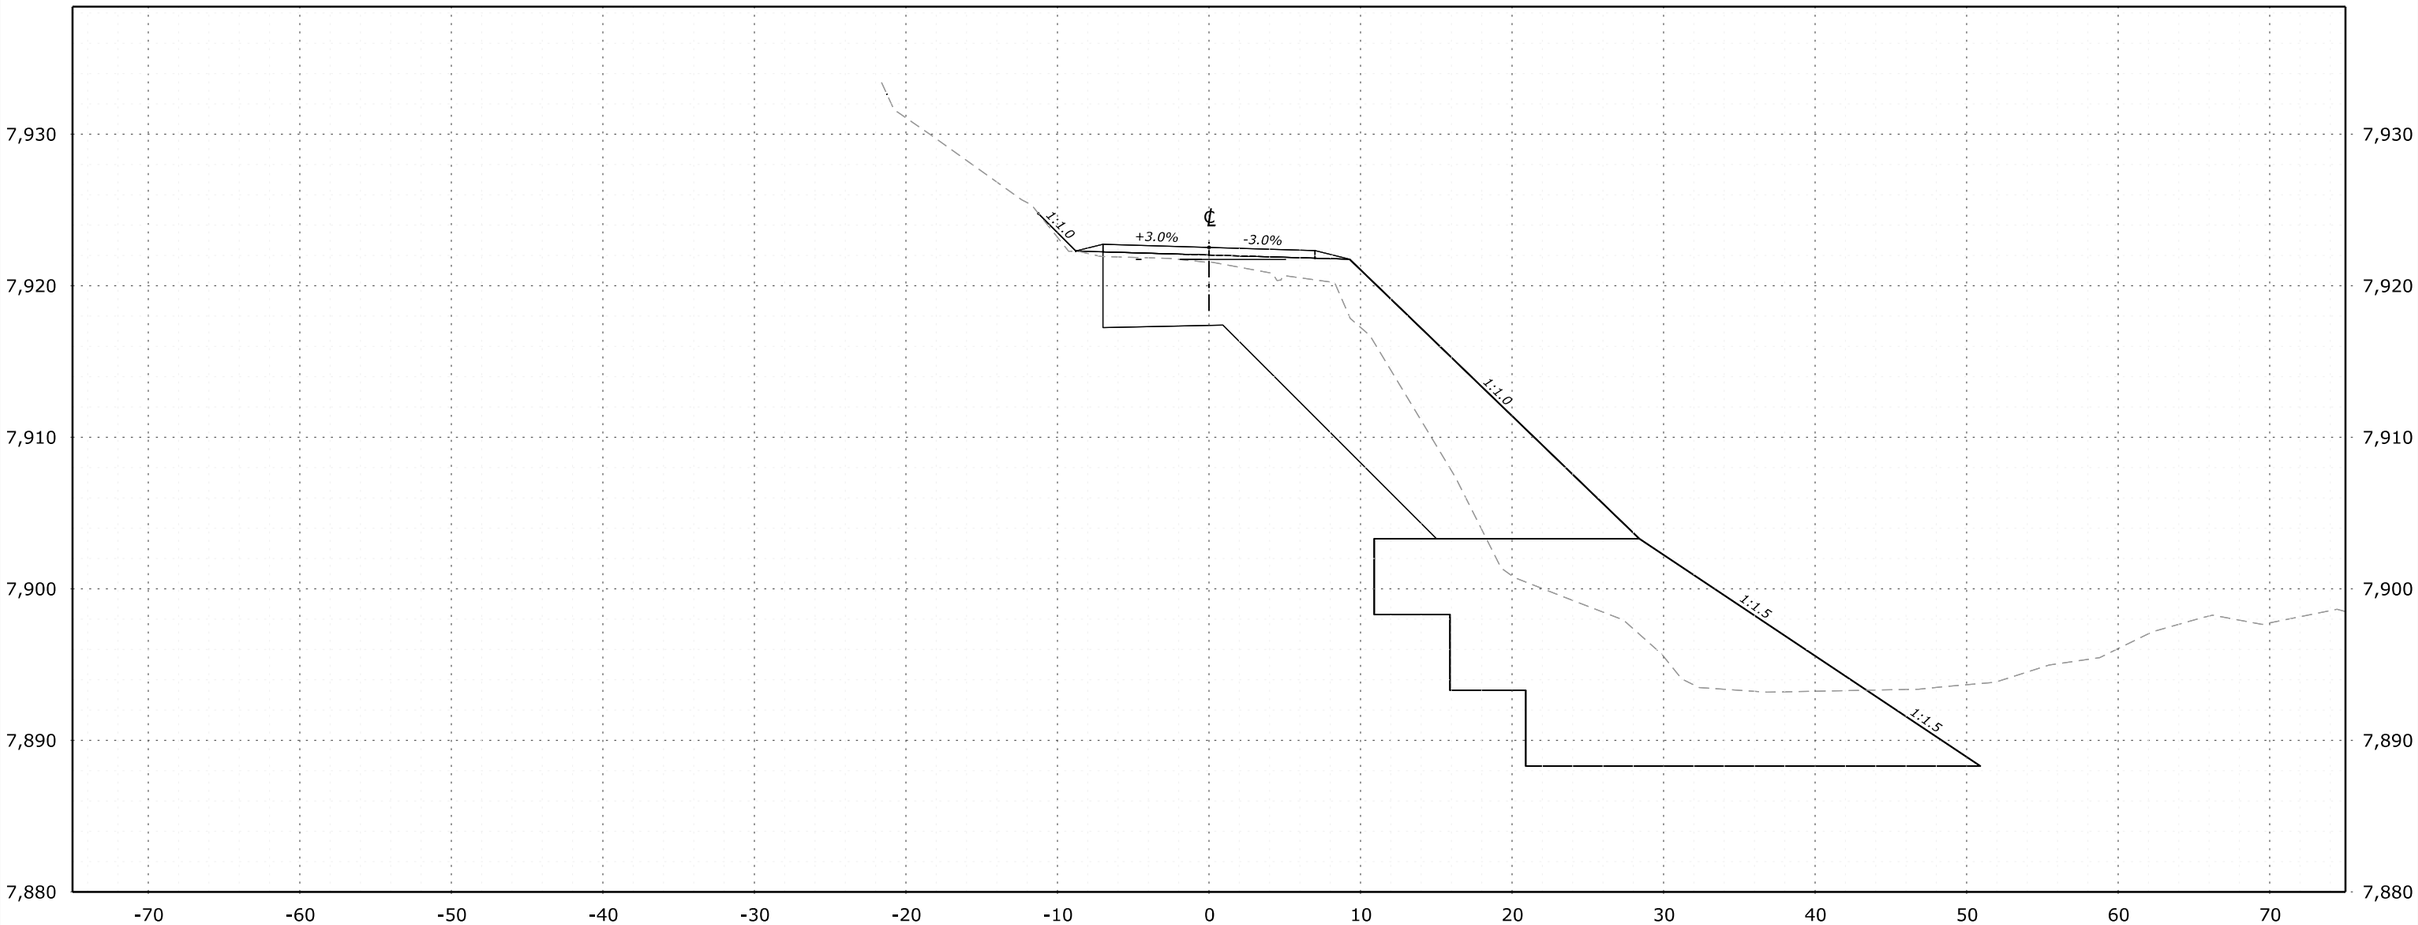

7+50.00

Des Grade = 7,922.53

Original Grnd = 7,921.55

FHWA, Office of Federal Lands Highway

X-Sections Hatcher Road Repair Site

c:\pw_work_cfl\dms13705\XSS_Hatcher Road.dgn [X-Sections Hatcher Road - 7+50.00 [Sheet1]]

11 June 2026 4:41 PM

PROJECT	SHEET NUMBER
CO ERFO FS SNJUAN 2026-1(1)	X.21

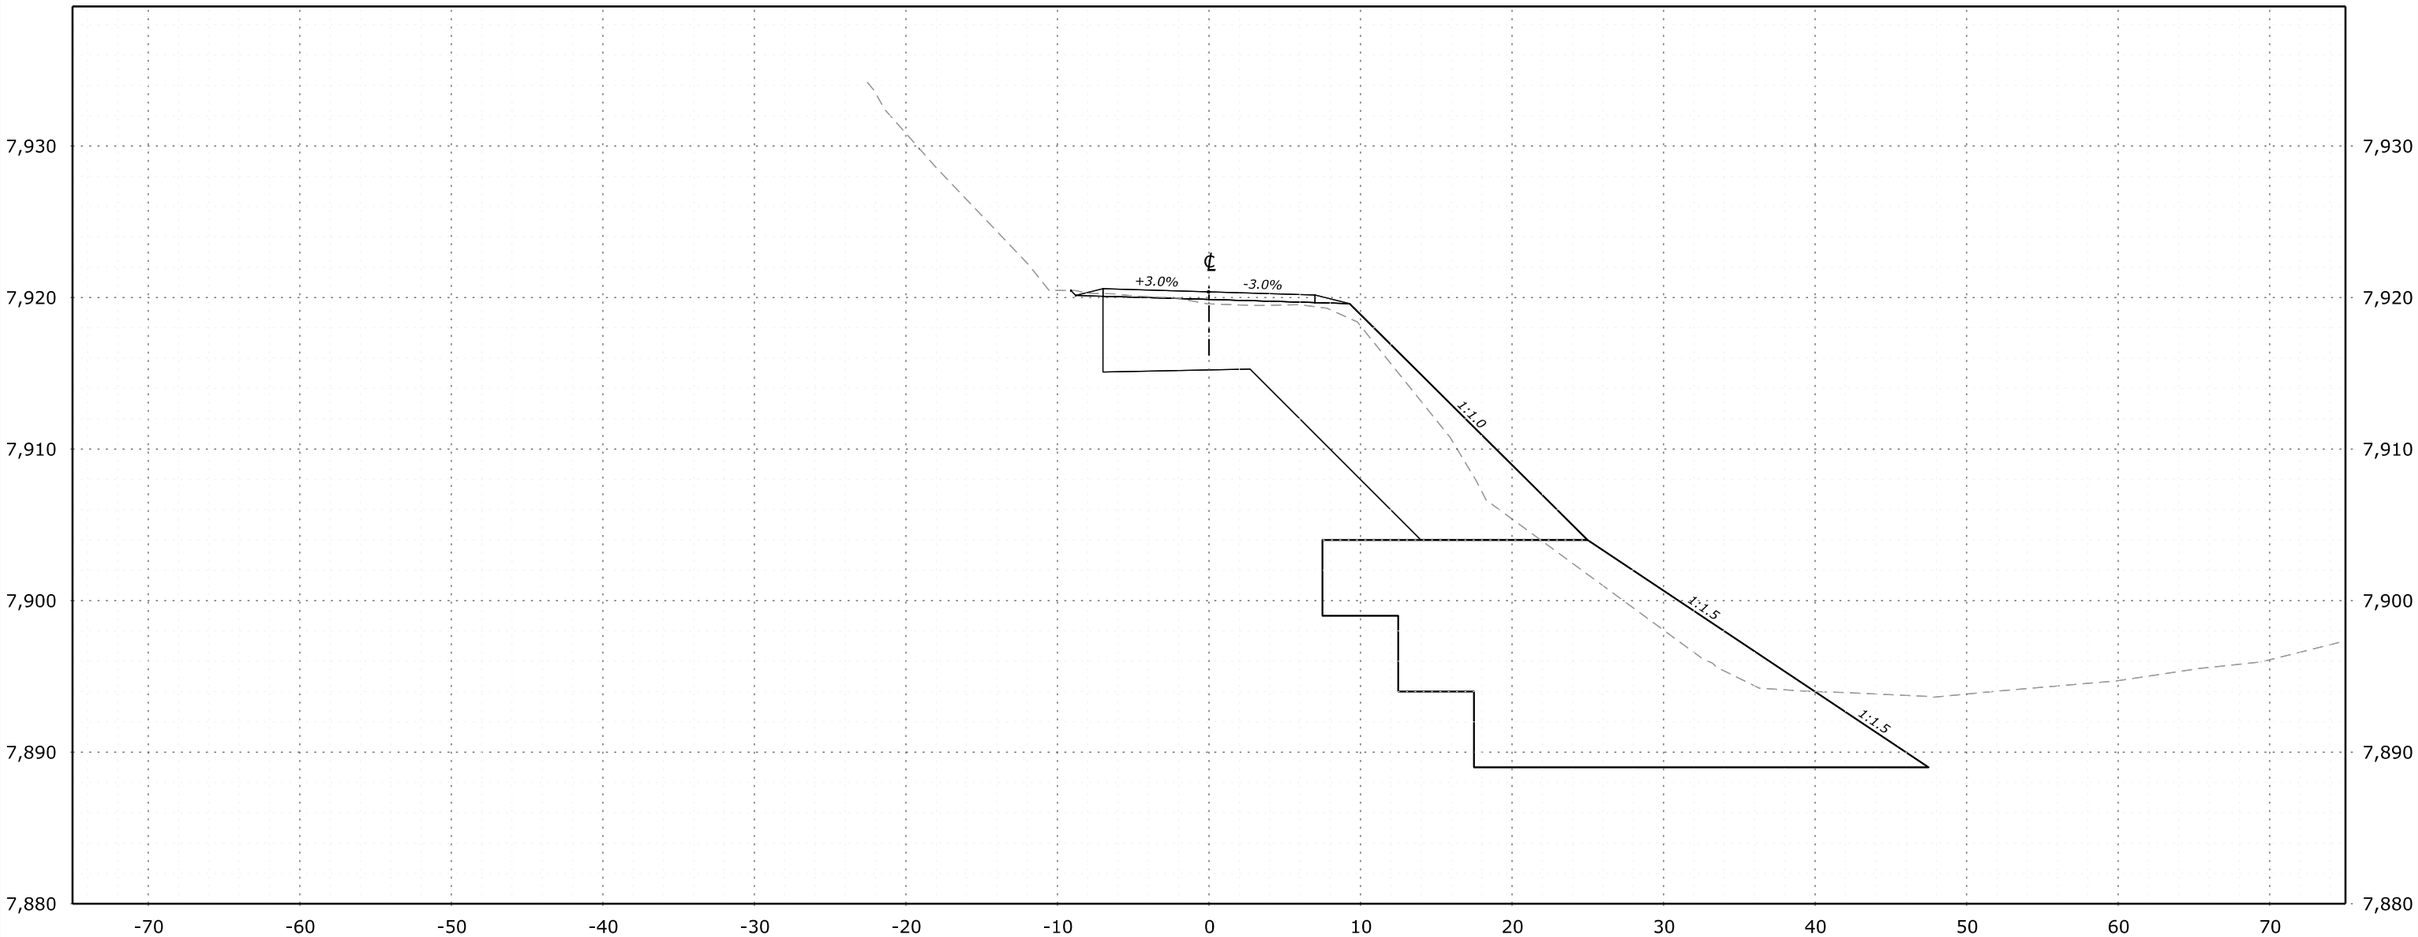

7+75.00

Des Grade = 7,920.38

Original Grnd = 7,919.59

FHWA, Office of Federal Lands Highway

X-Sections Hatcher Road Repair Site

c:\pw_work_cfl\dms13705\XSS_Hatcher Road.dgn [X-Sections Hatcher Road - 7+75.00 [Sheet1]]

11 June 2026 4:41 PM

PROJECT	SHEET NUMBER
CO ERFO FS SNJUAN 2026-1(1)	X.22

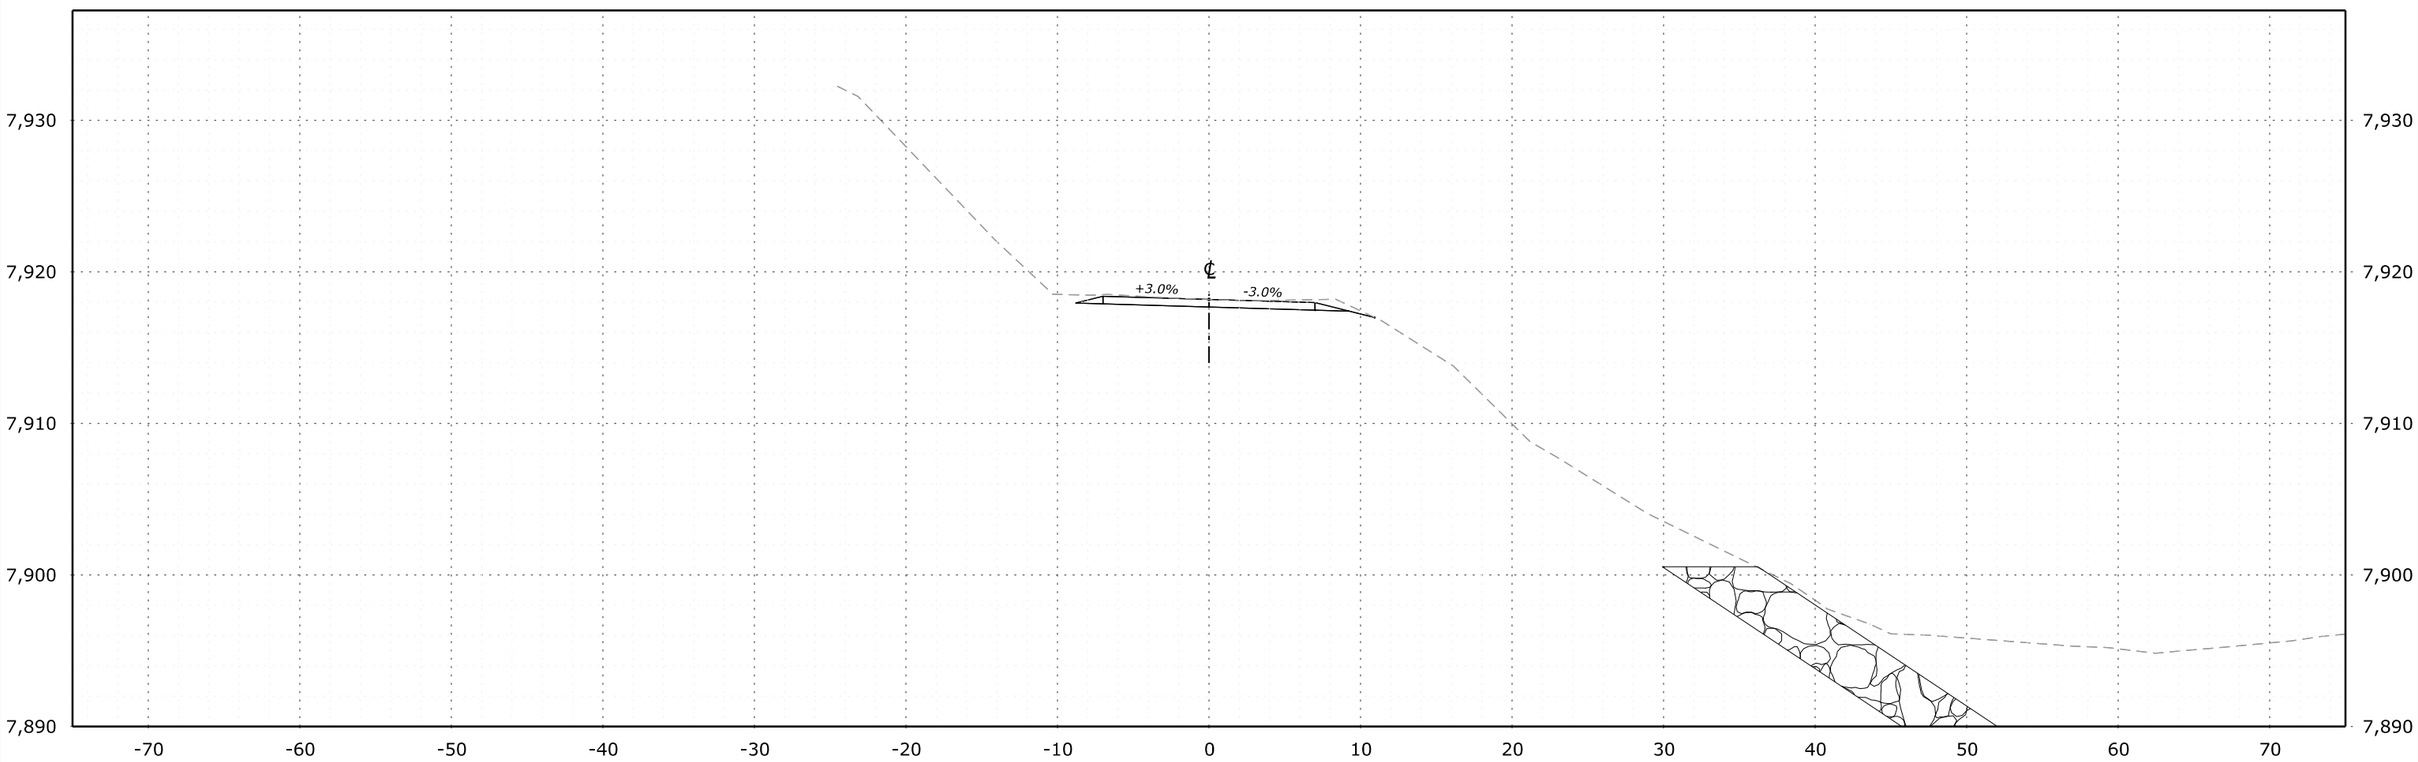

8+00.00

Des Grade = 7,918.18

Original Grnd = 7,918.18

FHWA, Office of Federal Lands Highway

X-Sections Hatcher Road Repair Site

c:\pw_work_cf\dms13705\XSS_Hatcher Road.dgn [X-Sections Hatcher Road - 8+00.00 [Sheet]]

11 June 2026 4:41 PM

PROJECT	SHEET NUMBER
CO ERFO FS SNJUAN 2026-1(1)	X.23

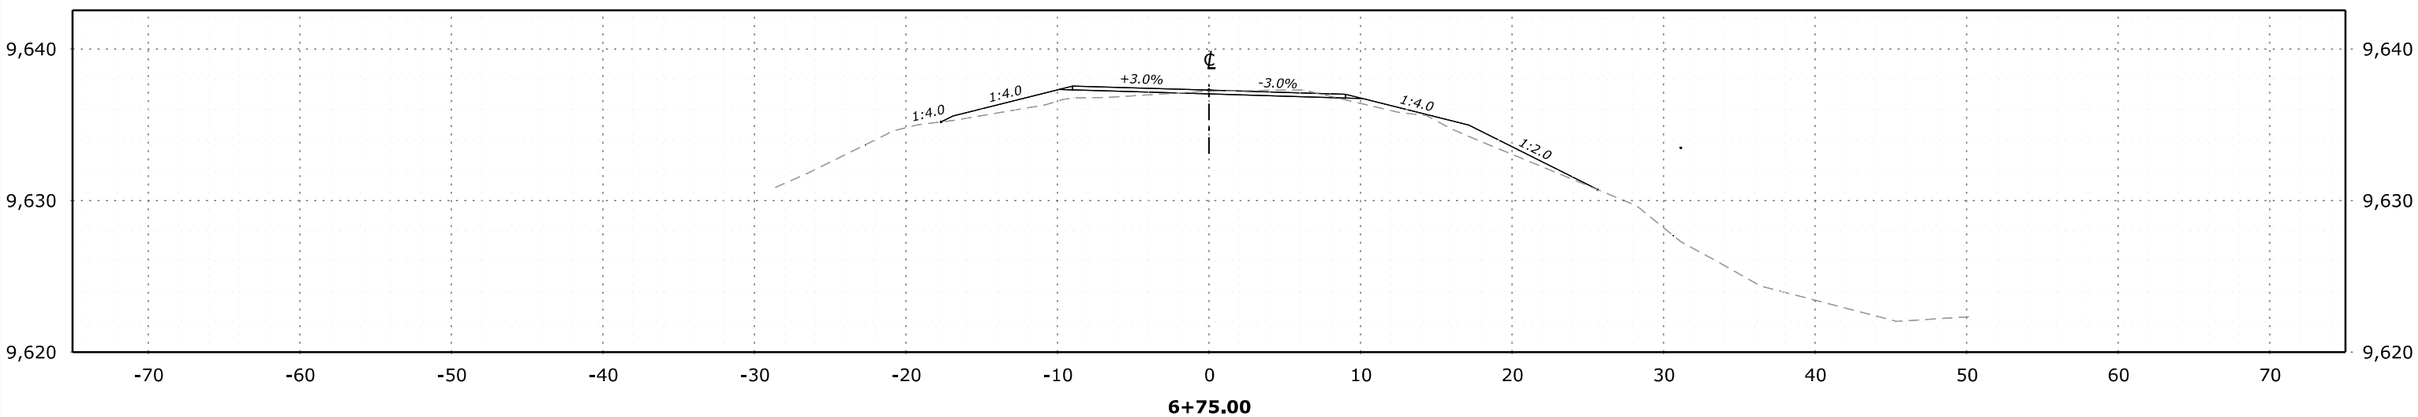

6+75.00
Des Grade = 9,637.29

Original Grnd = 9,637.22

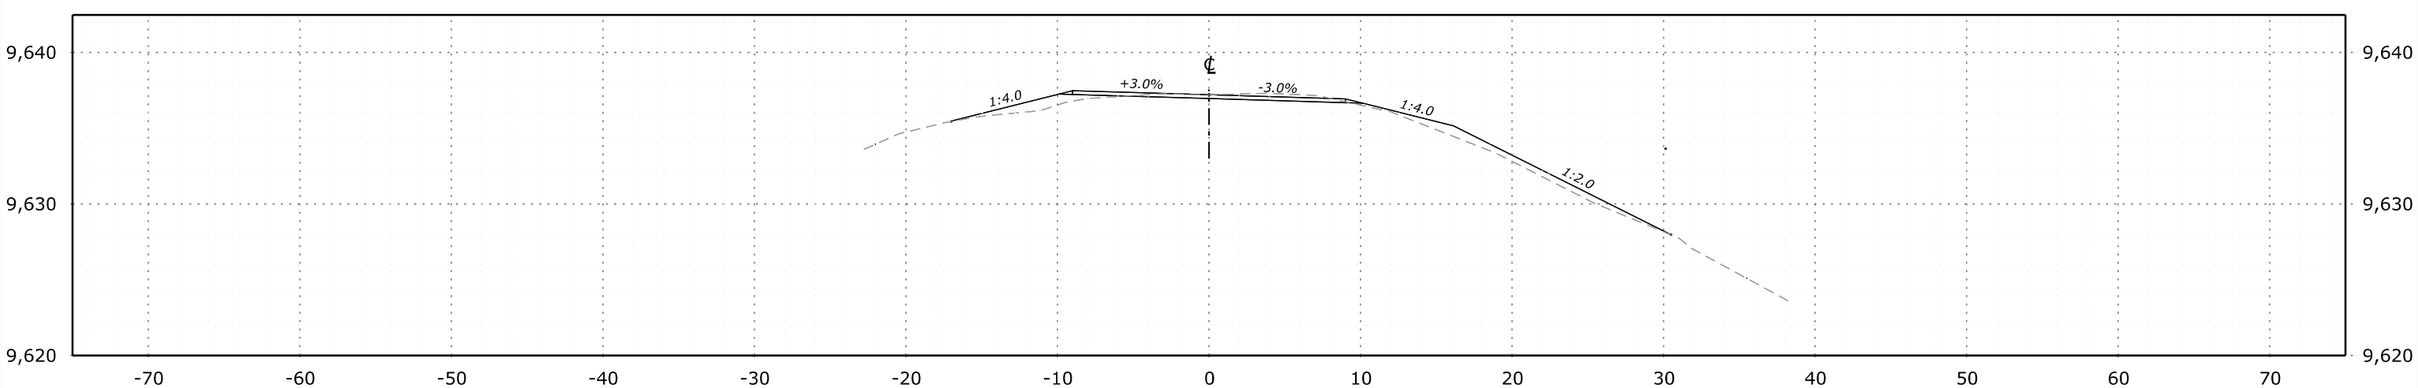

6+65.00
Des Grade = 9,637.20

Original Grnd = 9,637.20

FHWA, Office of Federal Lands Highway

X-SECTIONS FALL CREEK REPAIR SITE

c:\pw_work_cf\dms13705\XSS_Fall Creek.dgn [XSS - Fall Creek - 6+65.00 [Sheet]]

9 June 2026 9:30 AM

PROJECT	SHEET NUMBER
CO ERFO FS SNJUAN 2026-1(1)	X.24

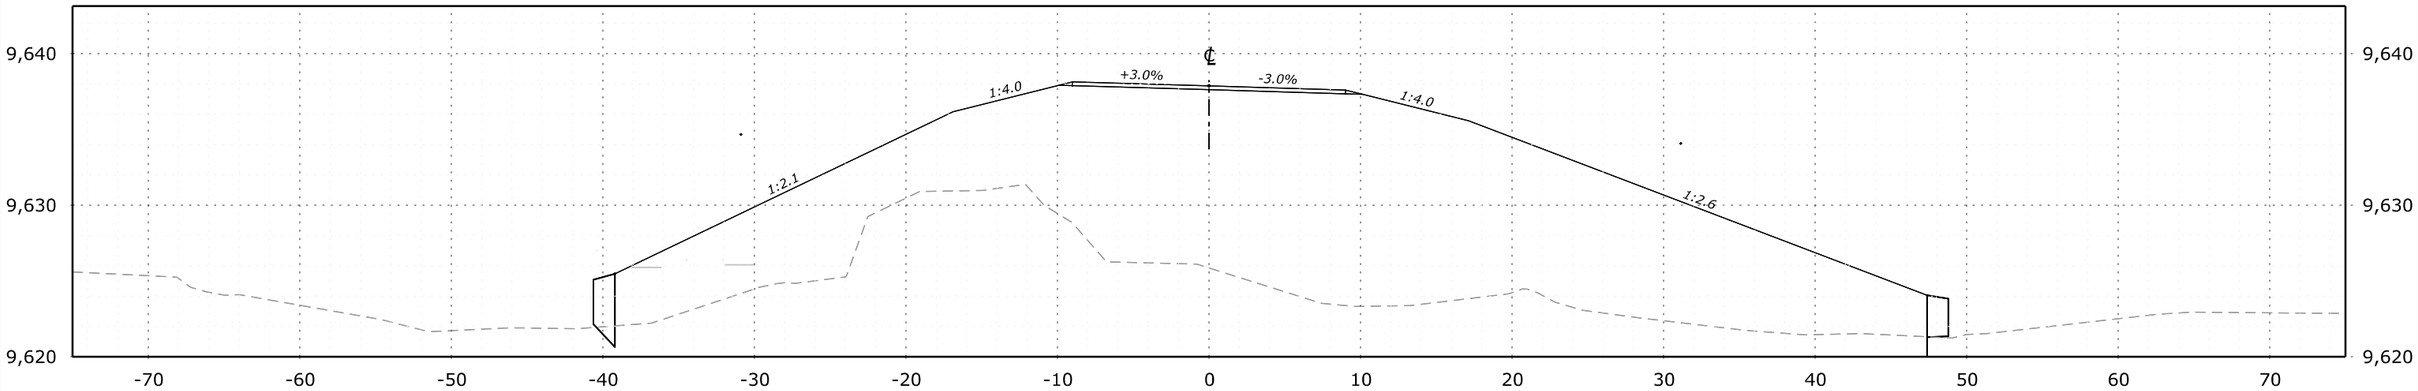

7+25.00
Des Grade = 9,637.87
Original Grnd = 9,625.86

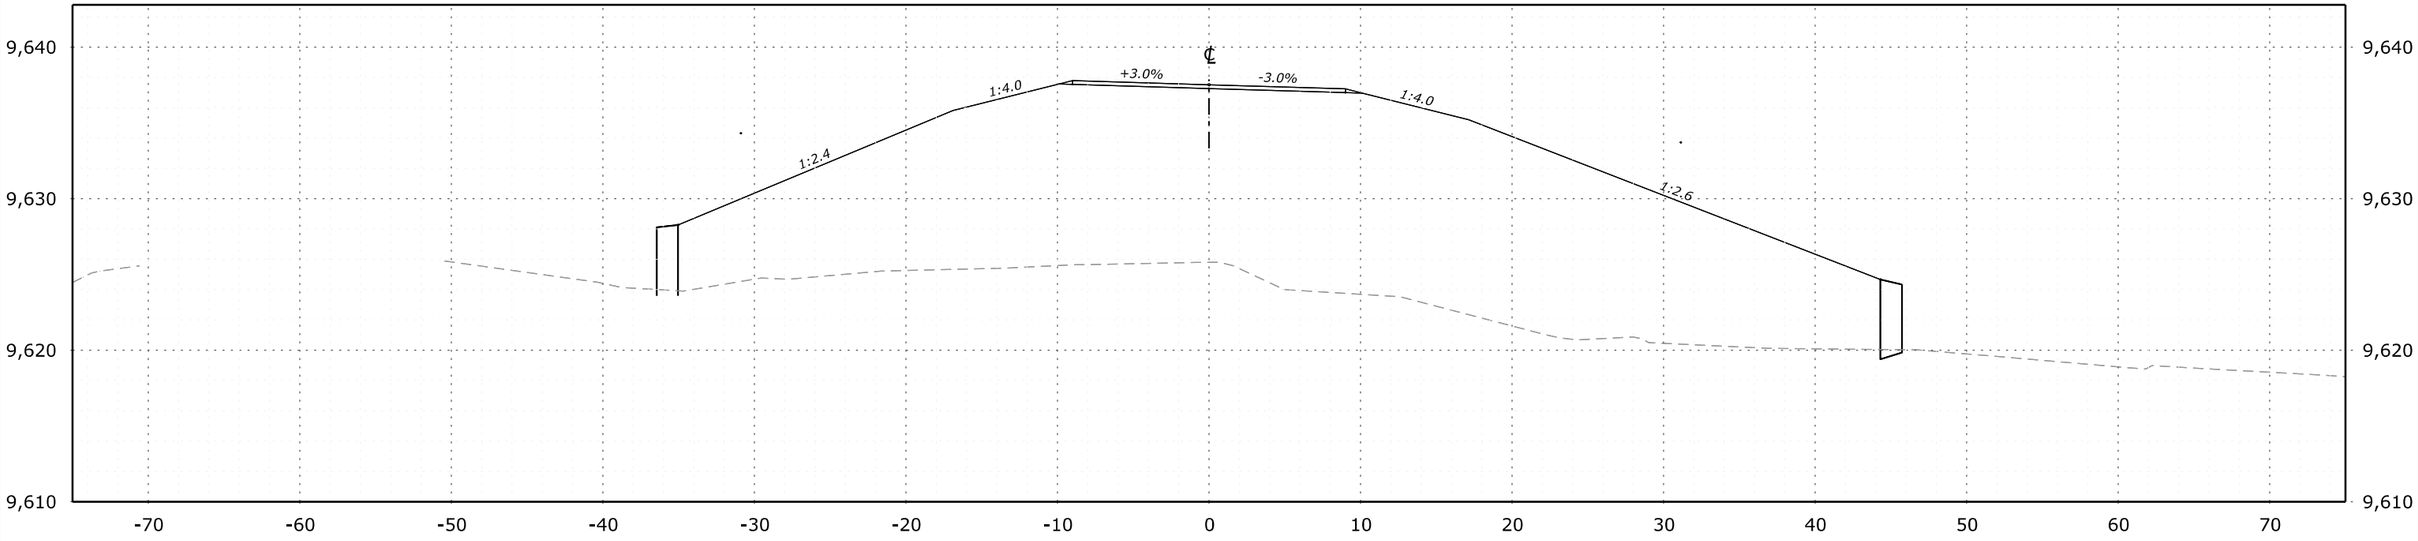

7+00.00
Des Grade = 9,637.52

Original Grnd = 9,625.80

FHWA, Office of Federal Lands Highway

X-SECTIONS FALL CREEK REPAIR SITE

c:\pw_work_cf\dms13705\XSS_Fall Creek.dgn [XSS - Fall Creek - 7+00.00 [Sheet]]
9 June 2026 9:30 AM

PROJECT	SHEET NUMBER
CO ERFO FS SNJUAN 2026-1(1)	X.25

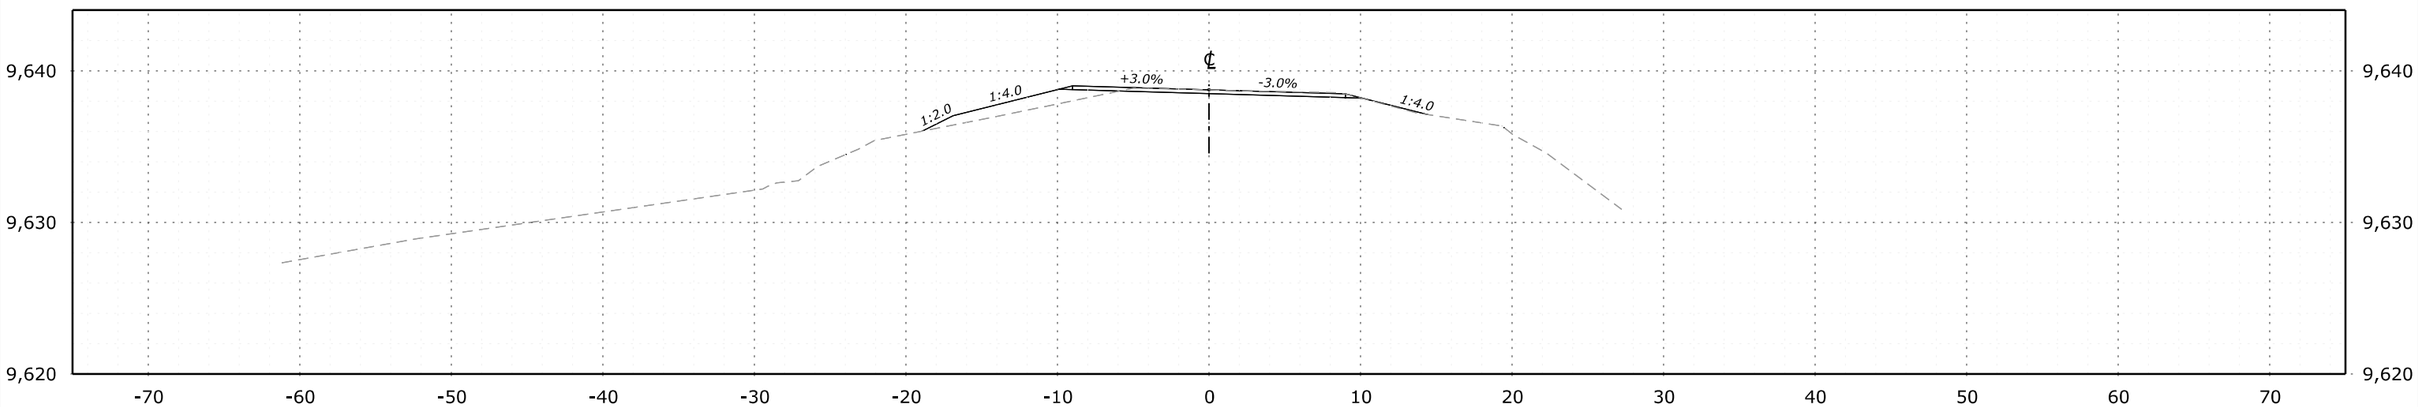

7+60.00
Des Grade = 9,638.75

Original Grnd = 9,638.75

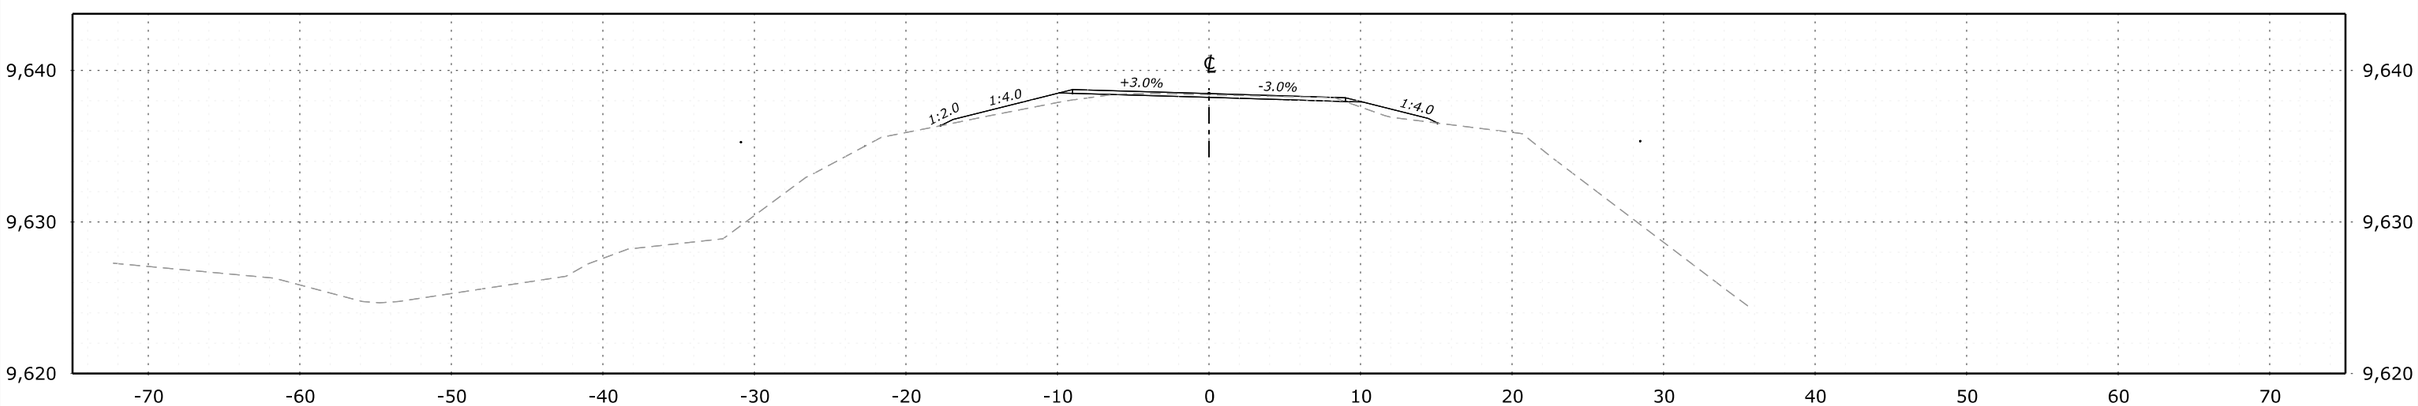

7+50.00
Des Grade = 9,638.47

Original Grnd = 9,638.39

FHWA, Office of Federal Lands Highway

X-SECTIONS FALL CREEK REPAIR SITE

c:\pw_work_cfl\dms13705\XS5_Fall Creek.dgn [XS5 - Fall Creek - 7+50.00 [Sheet]]

9 June 2026 9:30 AM