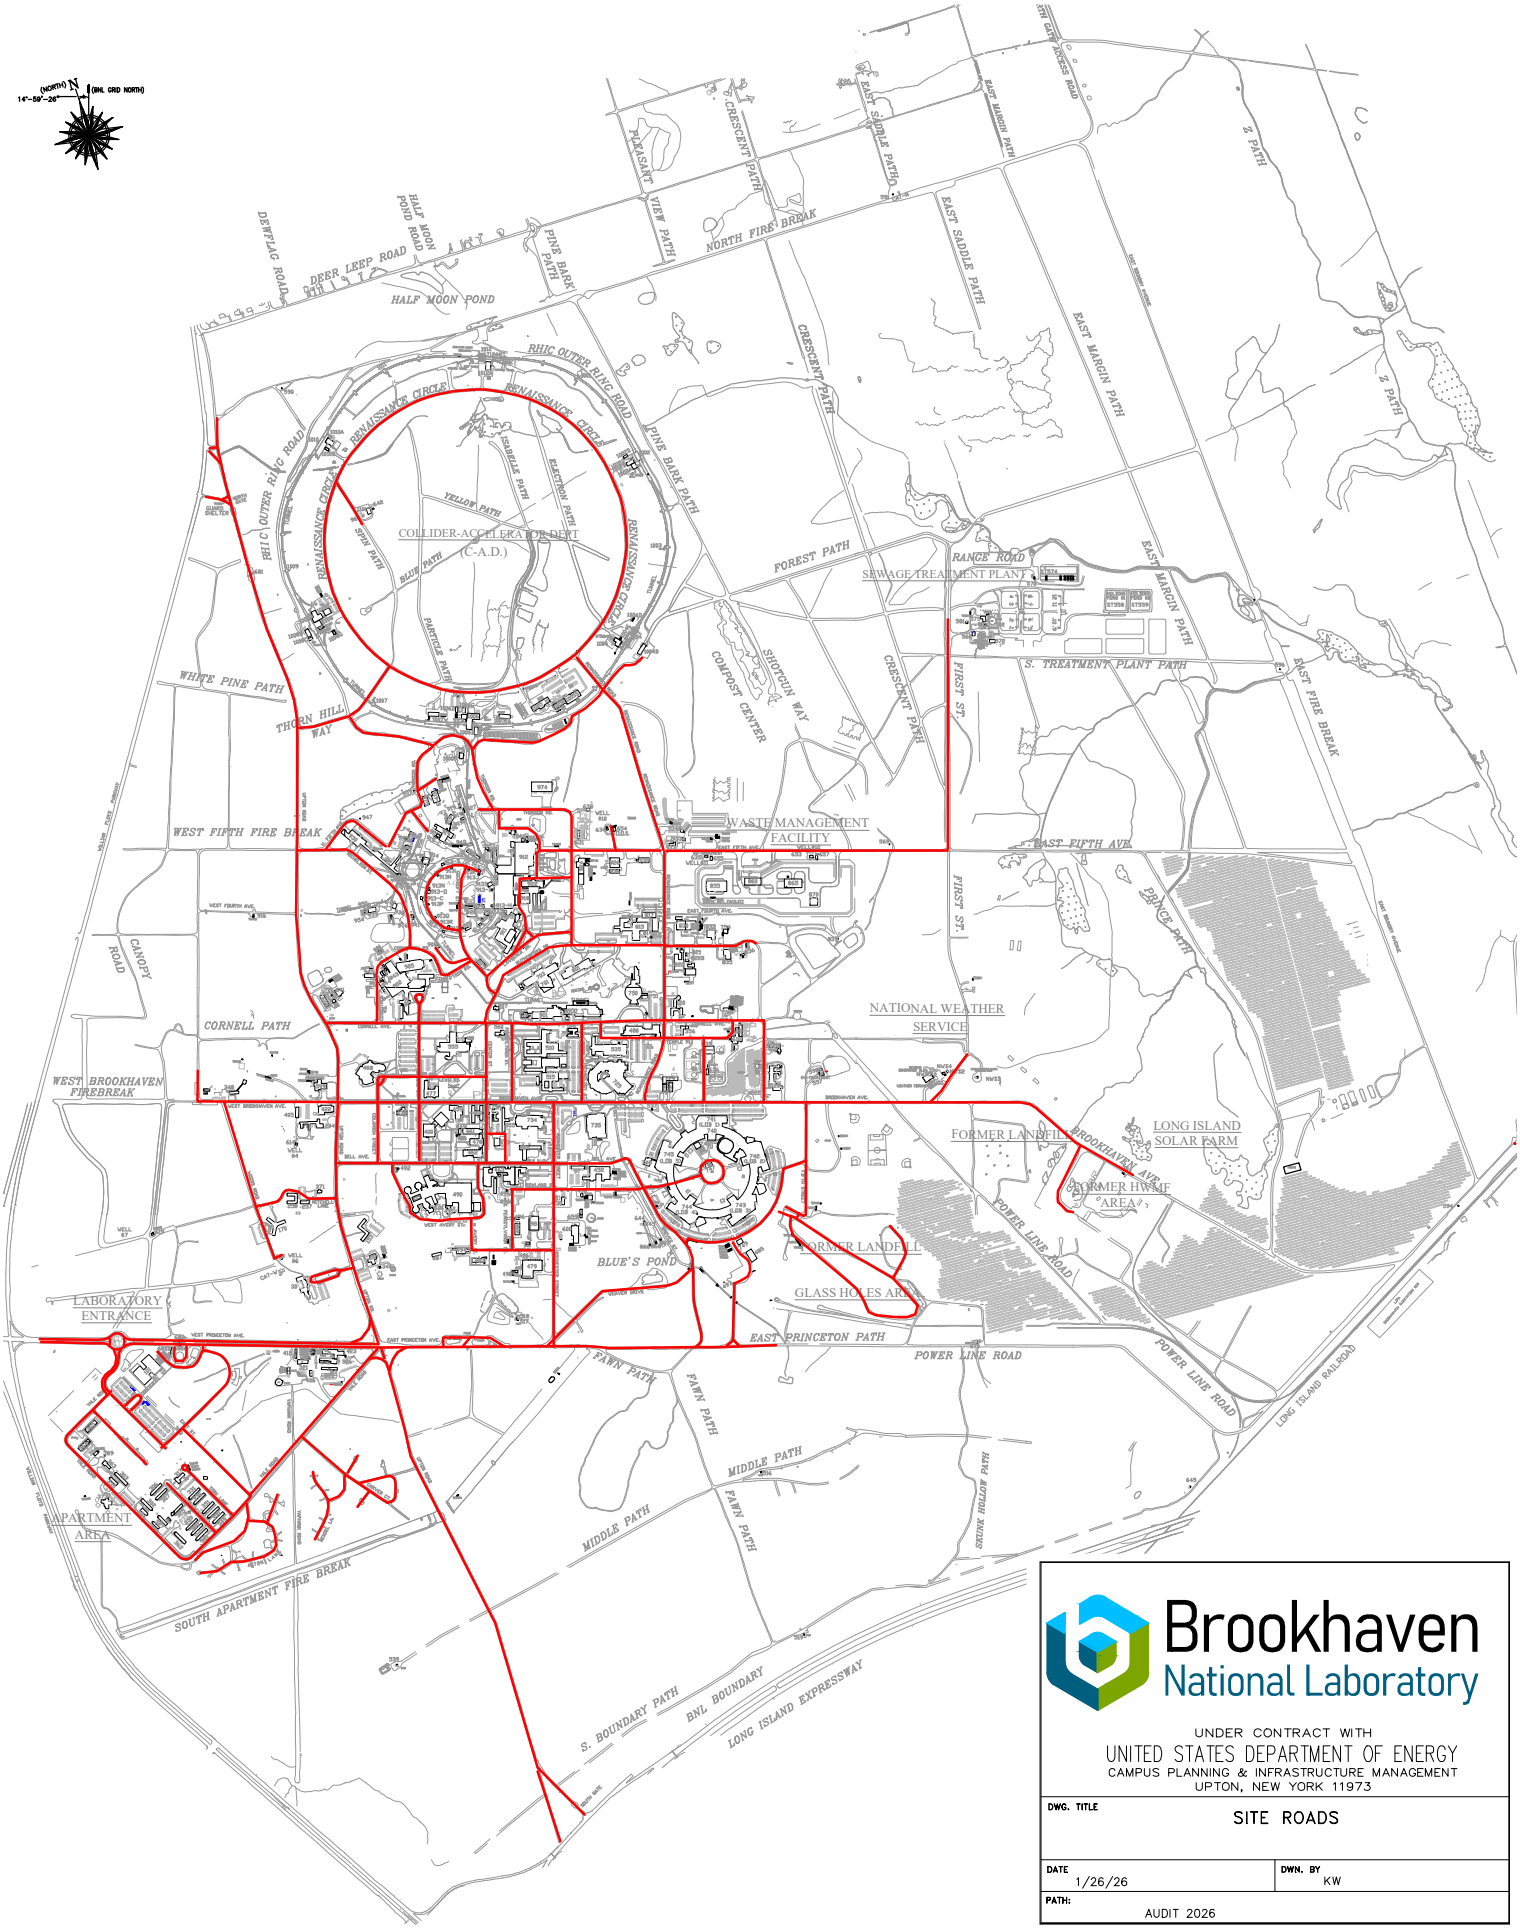

Brookhaven National Laboratory

UNDER CONTRACT WITH
UNITED STATES DEPARTMENT OF ENERGY
CAMPUS PLANNING & INFRASTRUCTURE MANAGEMENT
UPTON, NEW YORK 11973

DWG. TITLE: SITE ROADS	
DATE: 1/26/26	DWN. BY: KW
PATH: AUDIT 2026	