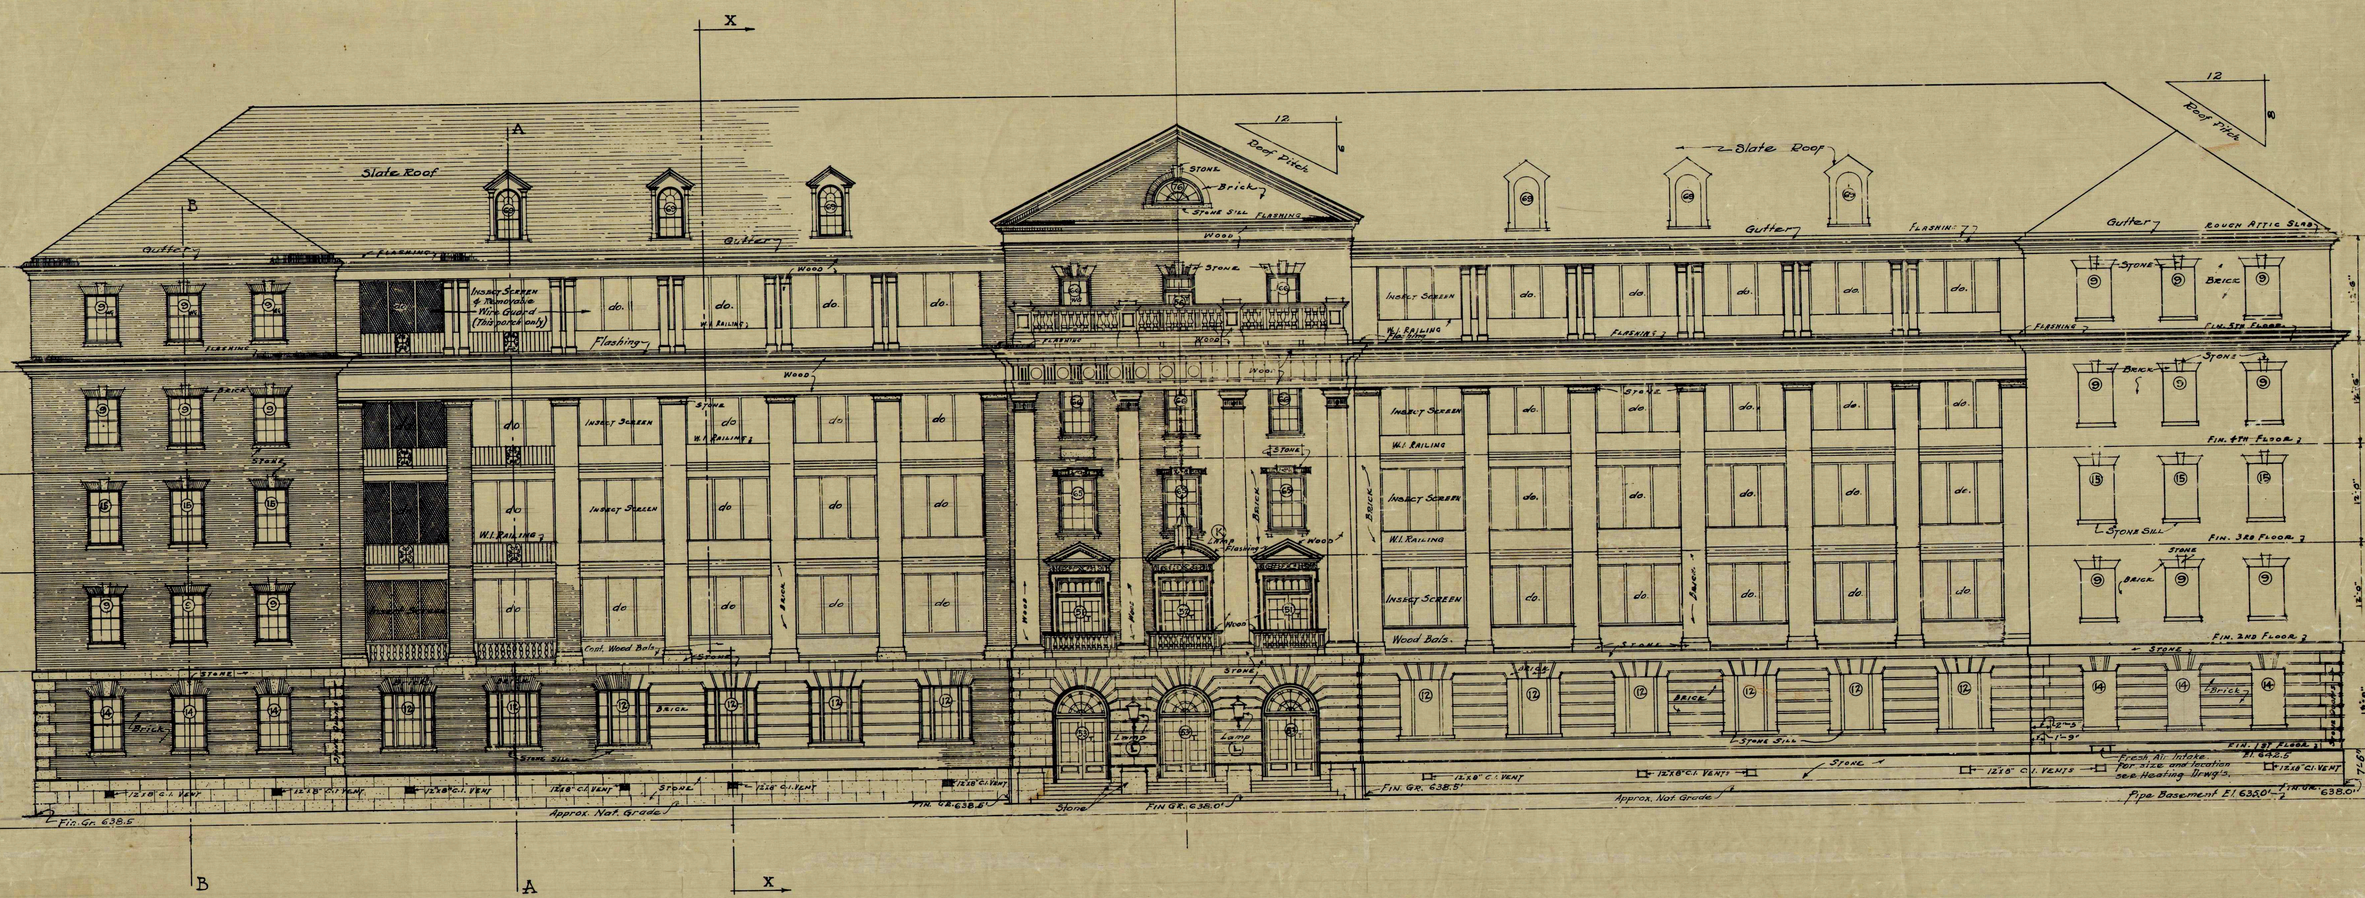

FRONT (SOUTHWEST) ELEVATION

SCALE 1/8" = 1'-0"

NOTE:
FOR SIZE AND LOCATION OF FOOTINGS, SEE STRUCTURAL DWG'S.

VETERANS ADMINISTRATION
WASHINGTON, D. C.

APPROVED Frank T. Hines
ADMINISTRATOR

George E. Jones
ASSISTANT ADMINISTRATOR

J. J. Crisp
DIRECTOR OF CONSTRUCTION

W. C. Dalton
CHIEF, TECHNICAL DIVISION

SOUTHWEST END
CENTRAL PORTION

HOSPITAL BUILDING

VETERANS ADMINISTRATION HOME
DANVILLE - ILL.

Drawn Engstrom / Traced Engstrom	REVISIONS	NUMBER
Sect. Chf.		S-6
Date Mar. 26, 1932		SHEET 6 OF 40
Sub-Division Chief		

R.B.

2-6-1-1786

RETURN TRACINGS TO PLAN FILES

FILE FOLDER NO. 2-4

REAR (NORTHEAST) ELEVATION

SCALE 1/8" = 1'-0"

Note:
For Size And Location Of Footings, See Structural Dwg's.

2-6-1-1793

VETERANS ADMINISTRATION
WASHINGTON, D. C.

APPROVED
Frank T. Hines
ADMINISTRATOR

George E. Gains
ASSISTANT ADMINISTRATOR

DIRECTOR OF CONSTRUCTION

CHIEF, TECHNICAL DIVISION

SOUTHWEST END
CENTRAL PORTION

HOSPITAL BUILDING 58

VETERANS ADMINISTRATION HOME
DANVILLE, ILL.

	REVISIONS	NUMBER
Drawn Ericstrom Traced Ericstrom Sect. Chf. Date Mar. 26, 1932		S-7 SHEET 7 OF 40

Sub-Division Chief

R.B.

RETURN TRACINGS TO PLAN FILES

FILE FOLDER NO. 2-11

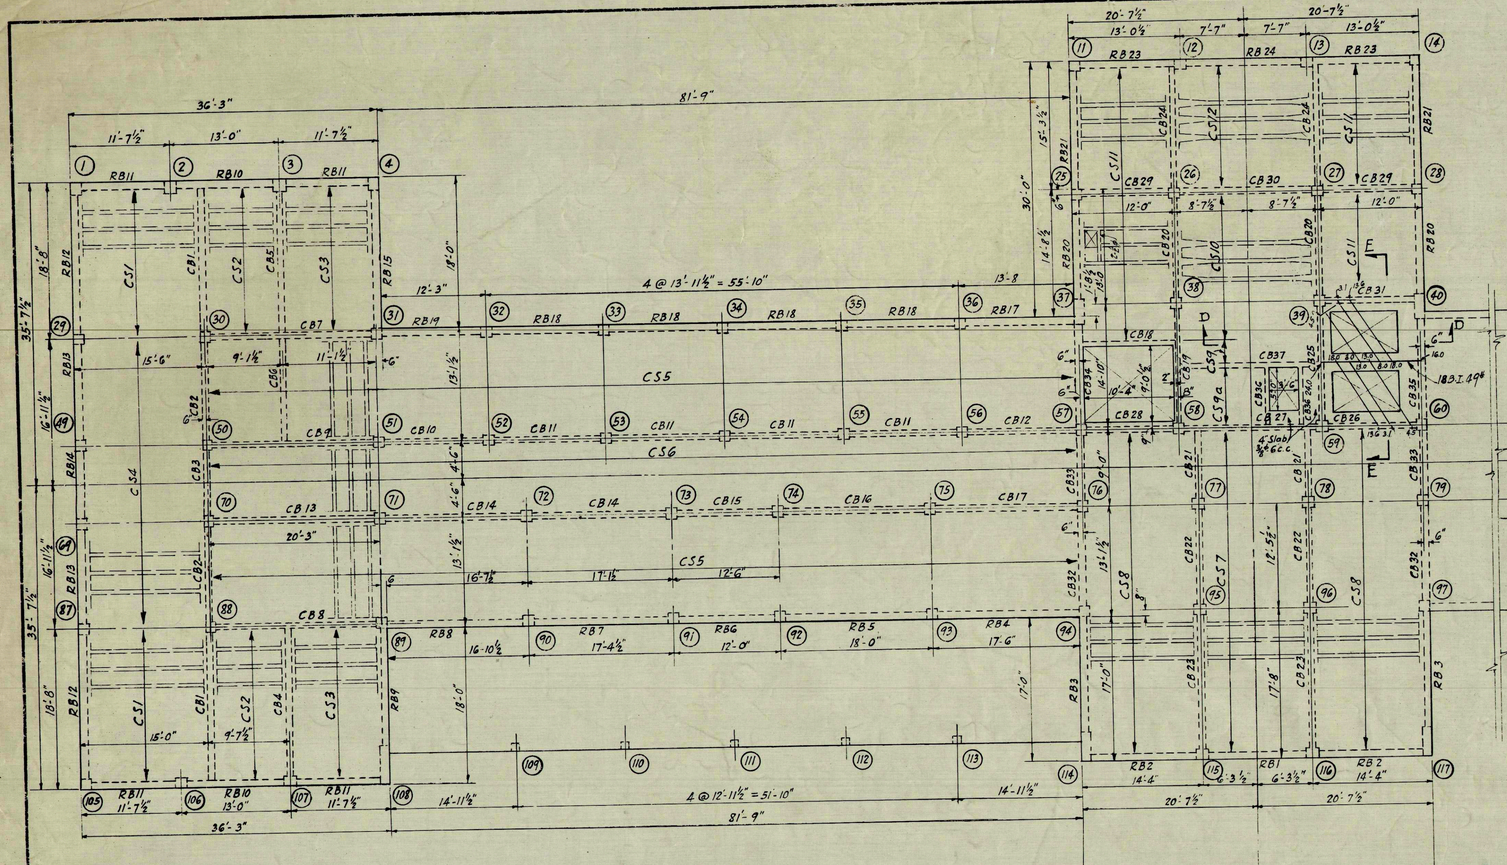

CEILING FRAMING PLAN

OPPOSITE WING SIMILAR

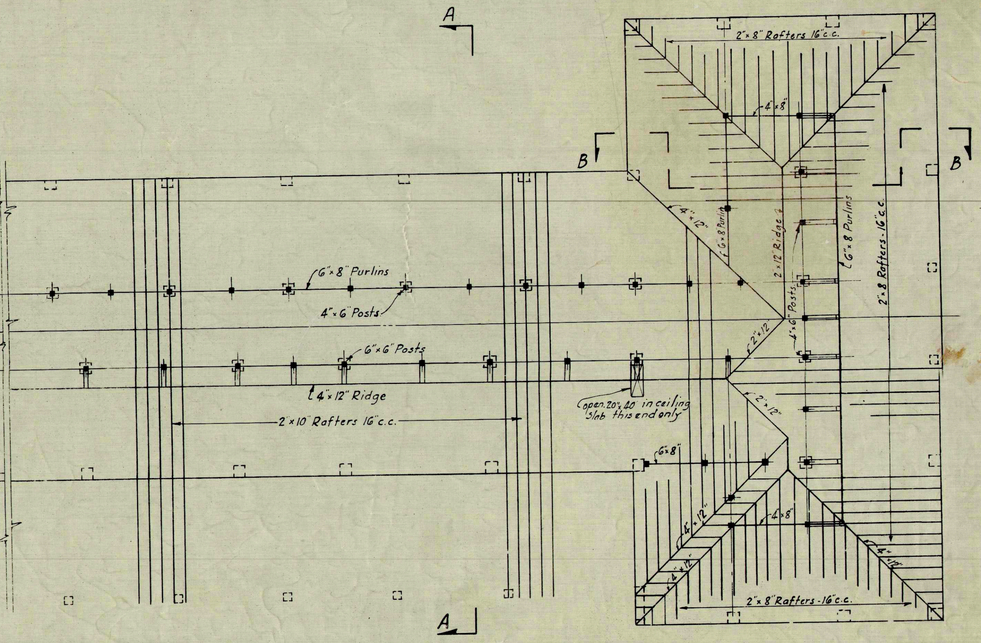

ROOF FRAMING PLAN

OPPOSITE WING SIMILAR

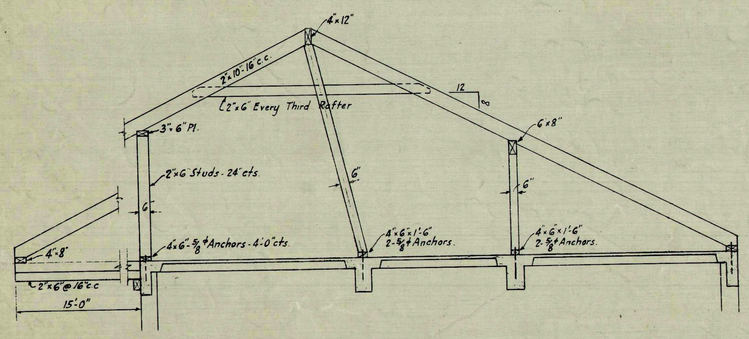

SECTION A-A

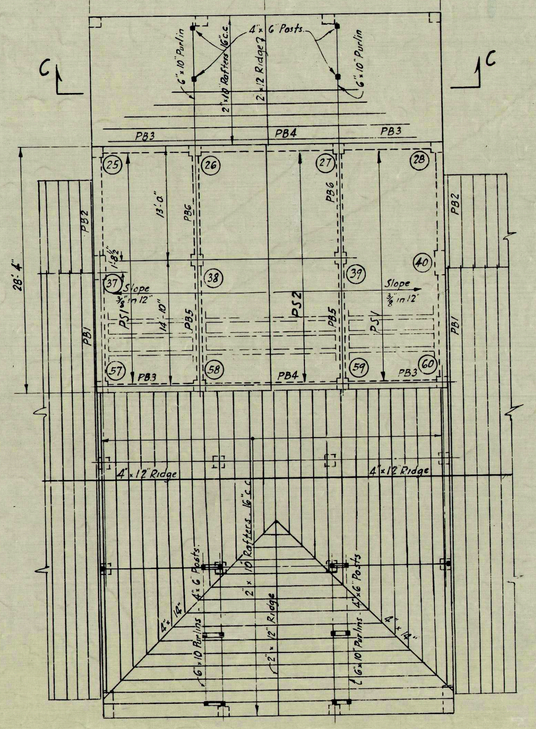

ROOF OVER CENTER PORTION

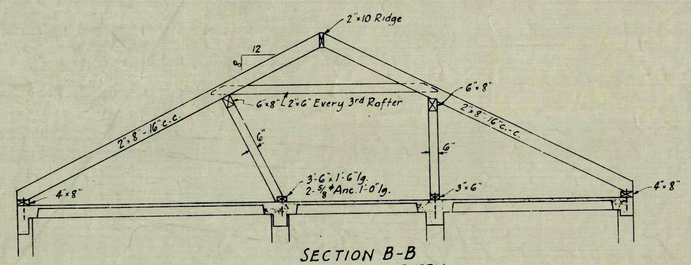

SECTION B-B

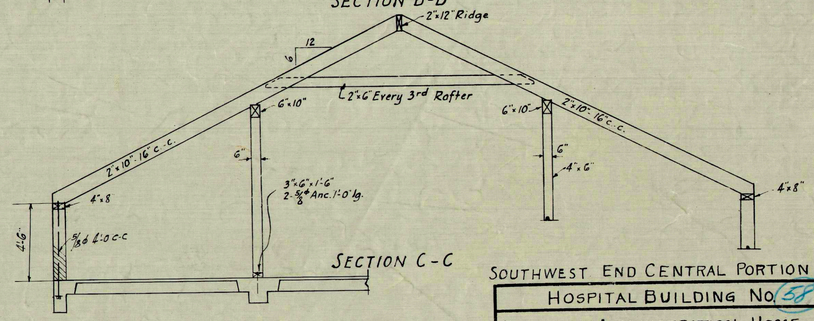

SECTION C-C

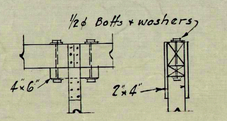

All purlin splices shall occur at posts only.

2-6-1-1910

VETERANS ADMINISTRATION
WASHINGTON, D. C.

APPROVED
Frank T. Hines
ADMINISTRATOR
George B. Jones
ASSISTANT ADMINISTRATOR
DIRECTOR OF CONSTRUCTION
CHIEF, TECHNICAL DIVISION

SOUTHWEST END CENTRAL PORTION

HOSPITAL BUILDING No. 58

VETERANS ADMINISTRATION HOME
DANVILLE, ILL.

Drawn H.	REVISIONS	NUMBER
Traced H.S.B.		S-19
Sect. Chf.		SHEET 19 OF 40
Date March, 26, 1932		
Sub-Division Chief John B. Kerr		

6960

RETURN TRACINGS TO PLAN FILES

FILE FOLDER NO. 2 A

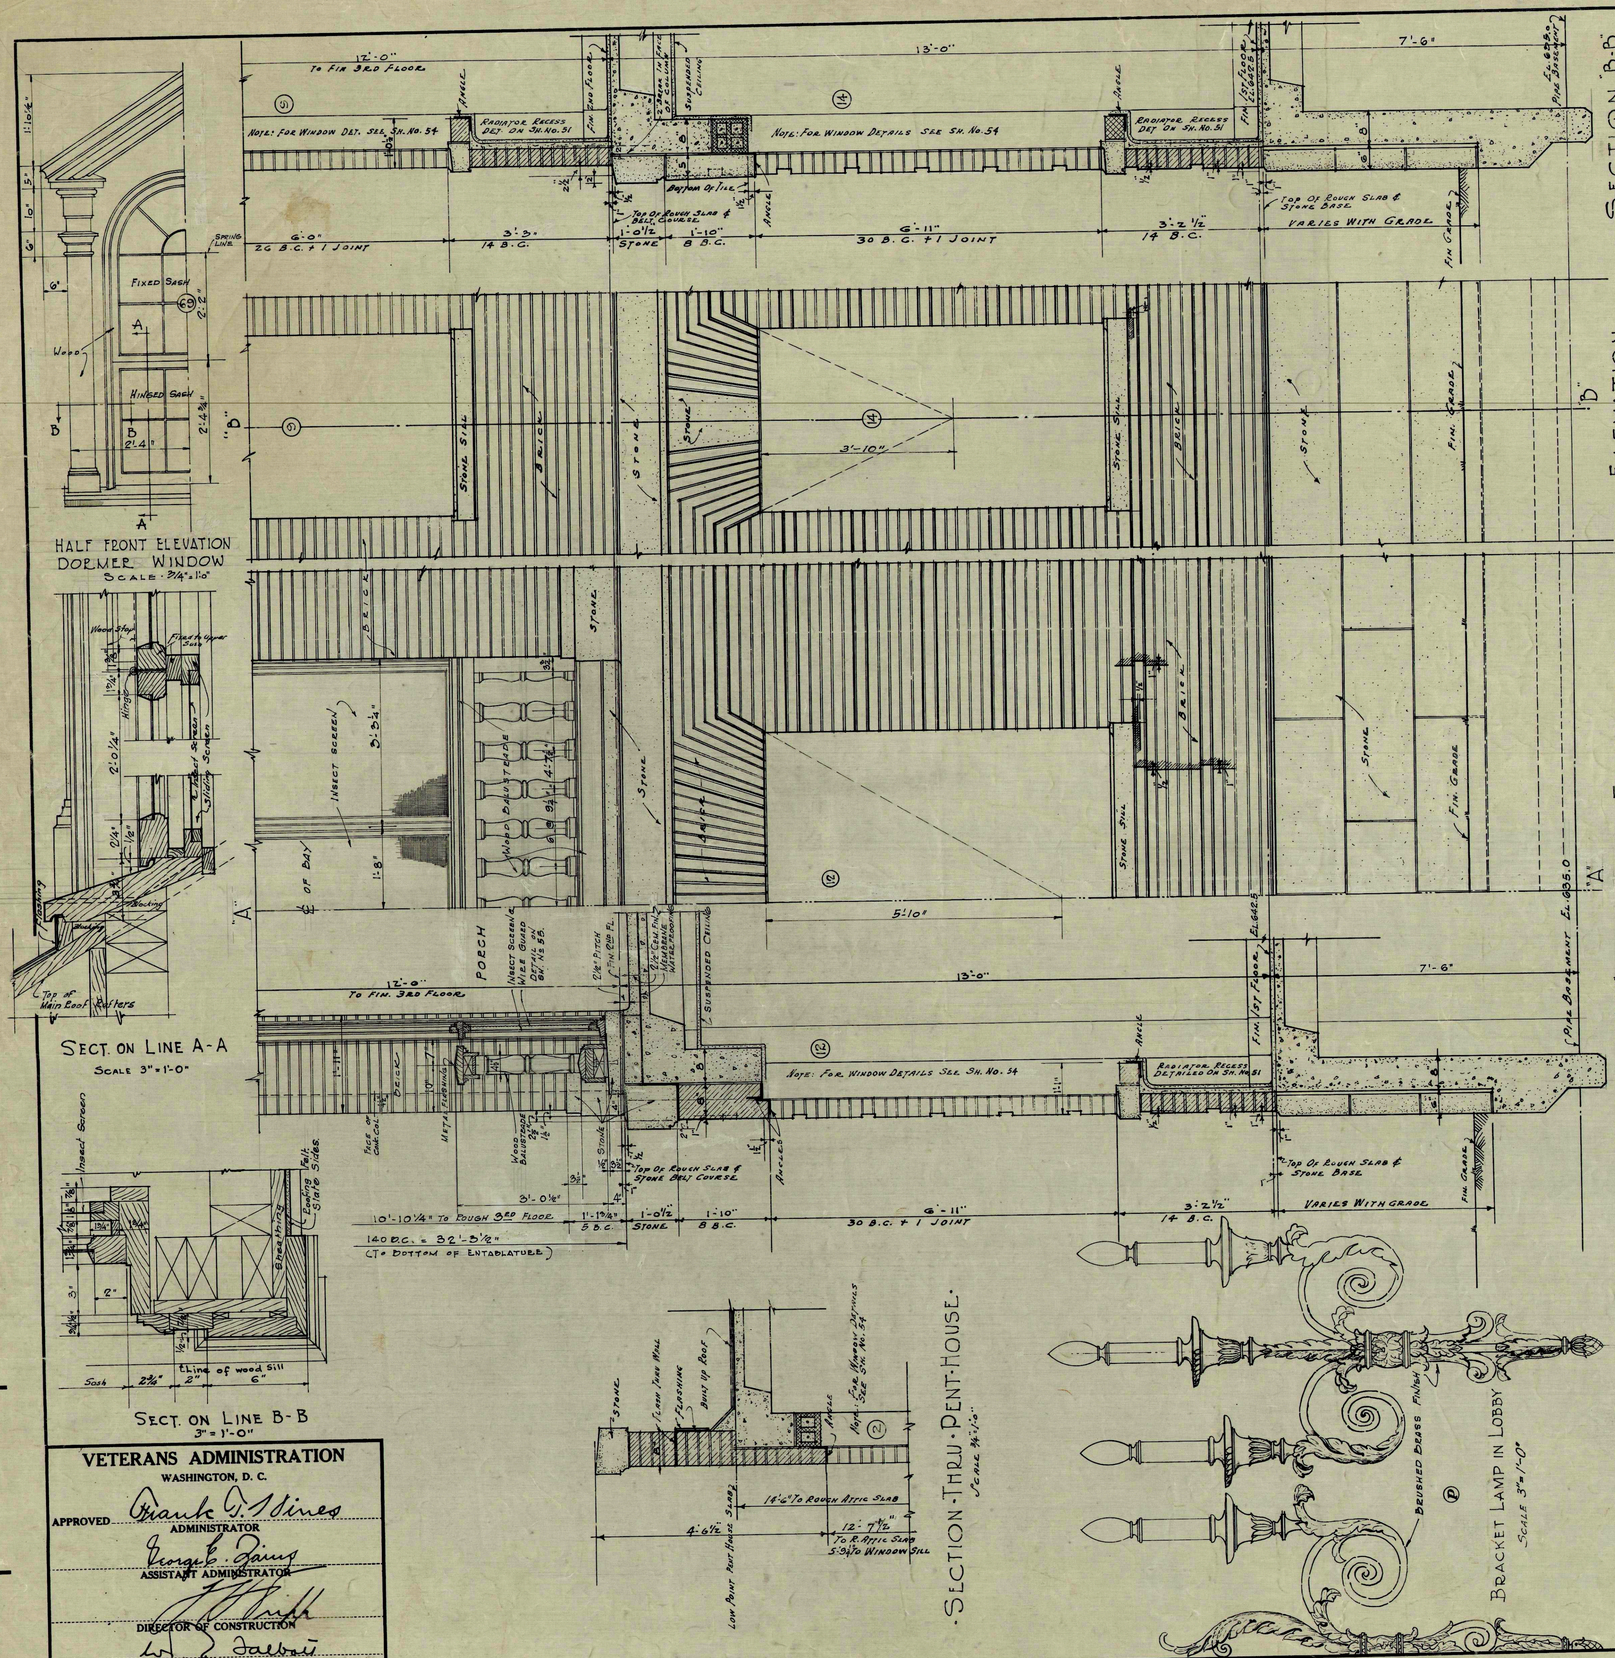

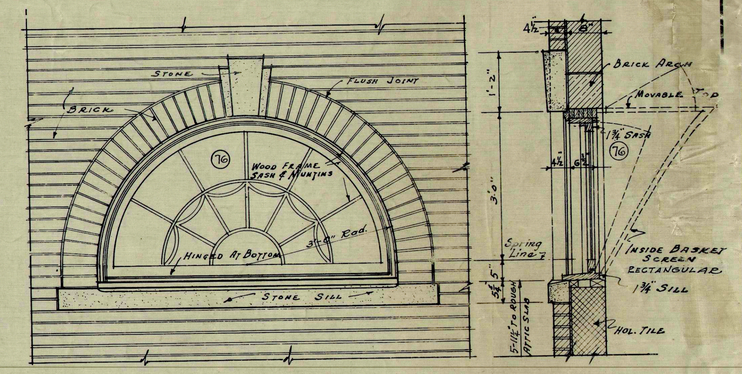

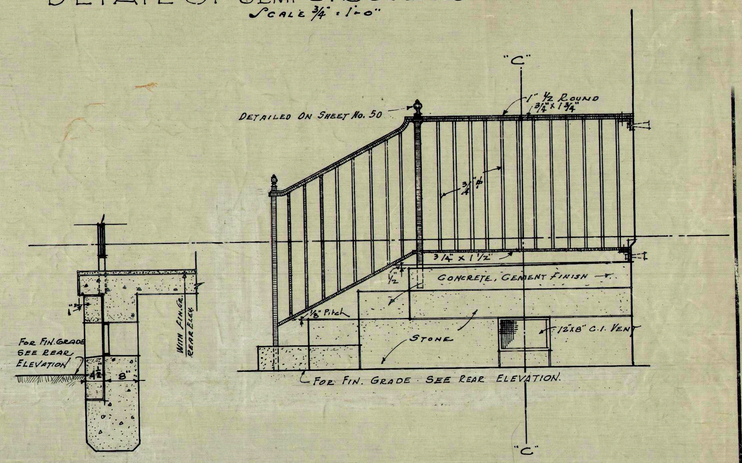

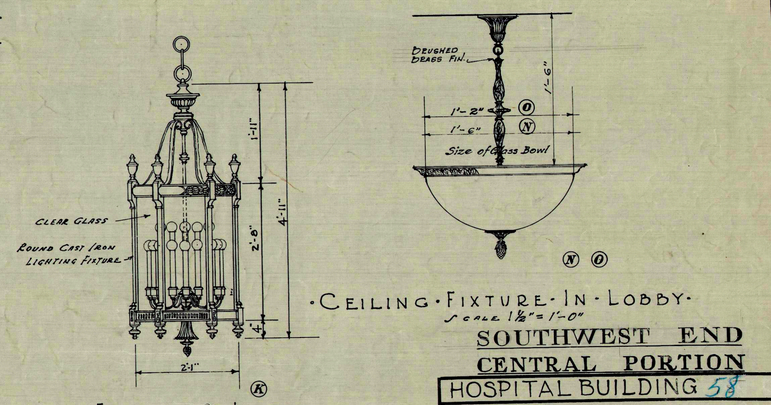

VETERANS ADMINISTRATION
WASHINGTON, D. C.

APPROVED Frank T. Hines
ADMINISTRATOR

George E. Zaing
ASSISTANT ADMINISTRATOR

DIRECTOR OF CONSTRUCTION

Louis Talbot
CHIEF, TECHNICAL DIVISION

SOUTHWEST END
CENTRAL PORTION

HOSPITAL BUILDING 58

VETERANS ADMINISTRATION HOME
DANVILLE, ILL.

Drawn Olson & Ekstrom	REVISIONS	NUMBER
Traced Olson & Ekstrom		S-11
Sect. Chf.		
Date Mar. 26, 1932		SHEET 11 OF 40
Sub-Division Chief		

R.B.

2-6-1-1797

RETURN TRACINGS TO PLAN FILES

FILE FOLDER NO. 2-1