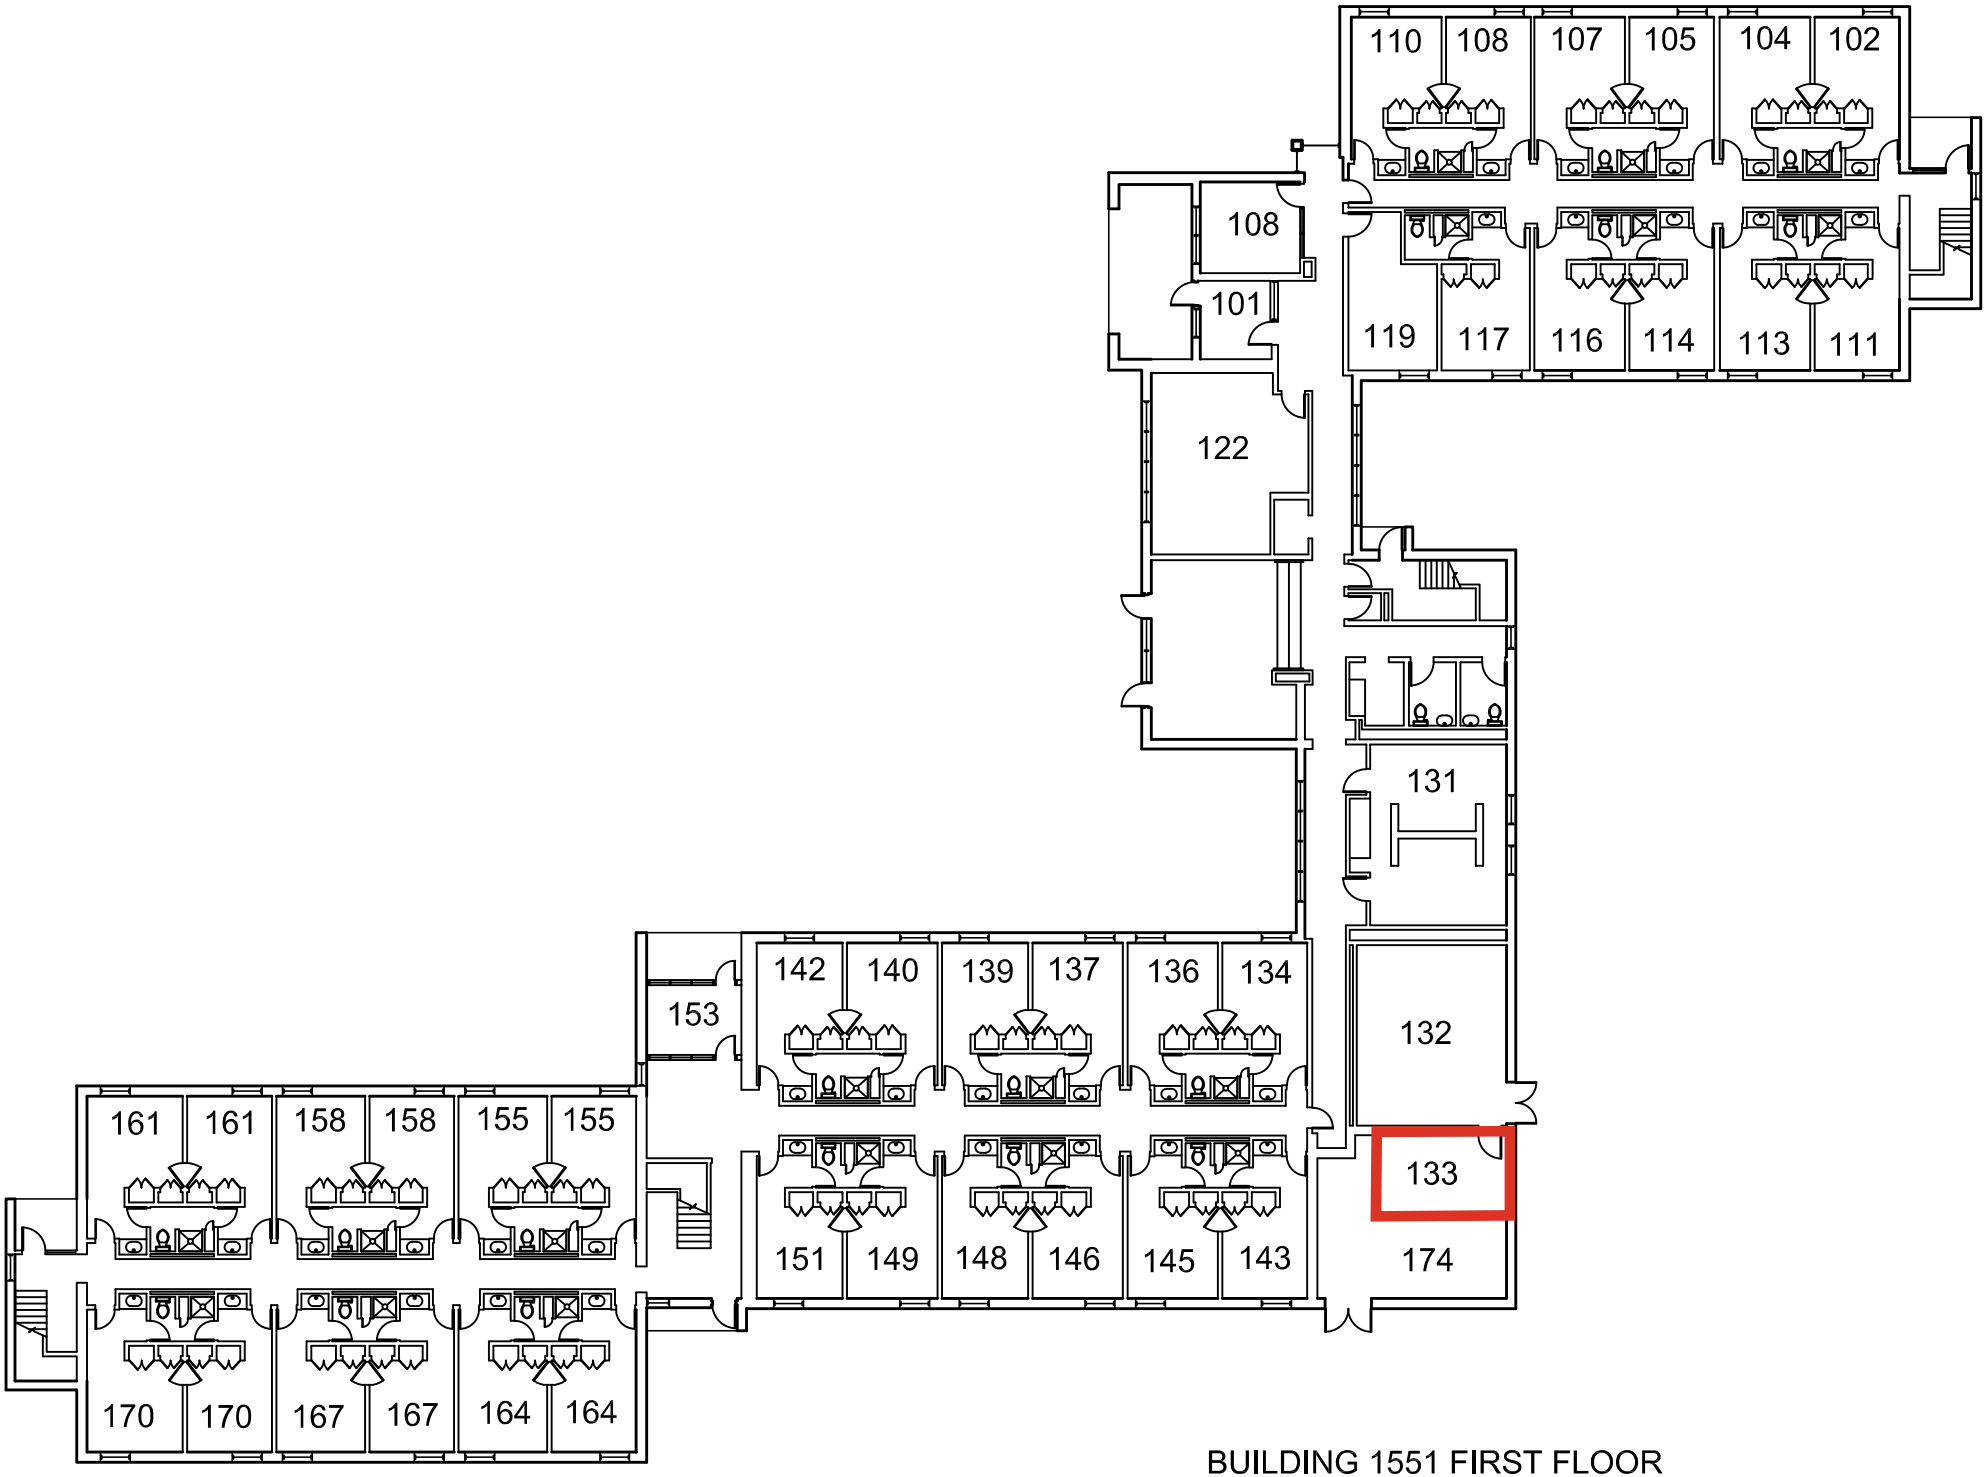

BUILDING 1551 FIRST FLOOR

VERIFIED 7/11/12

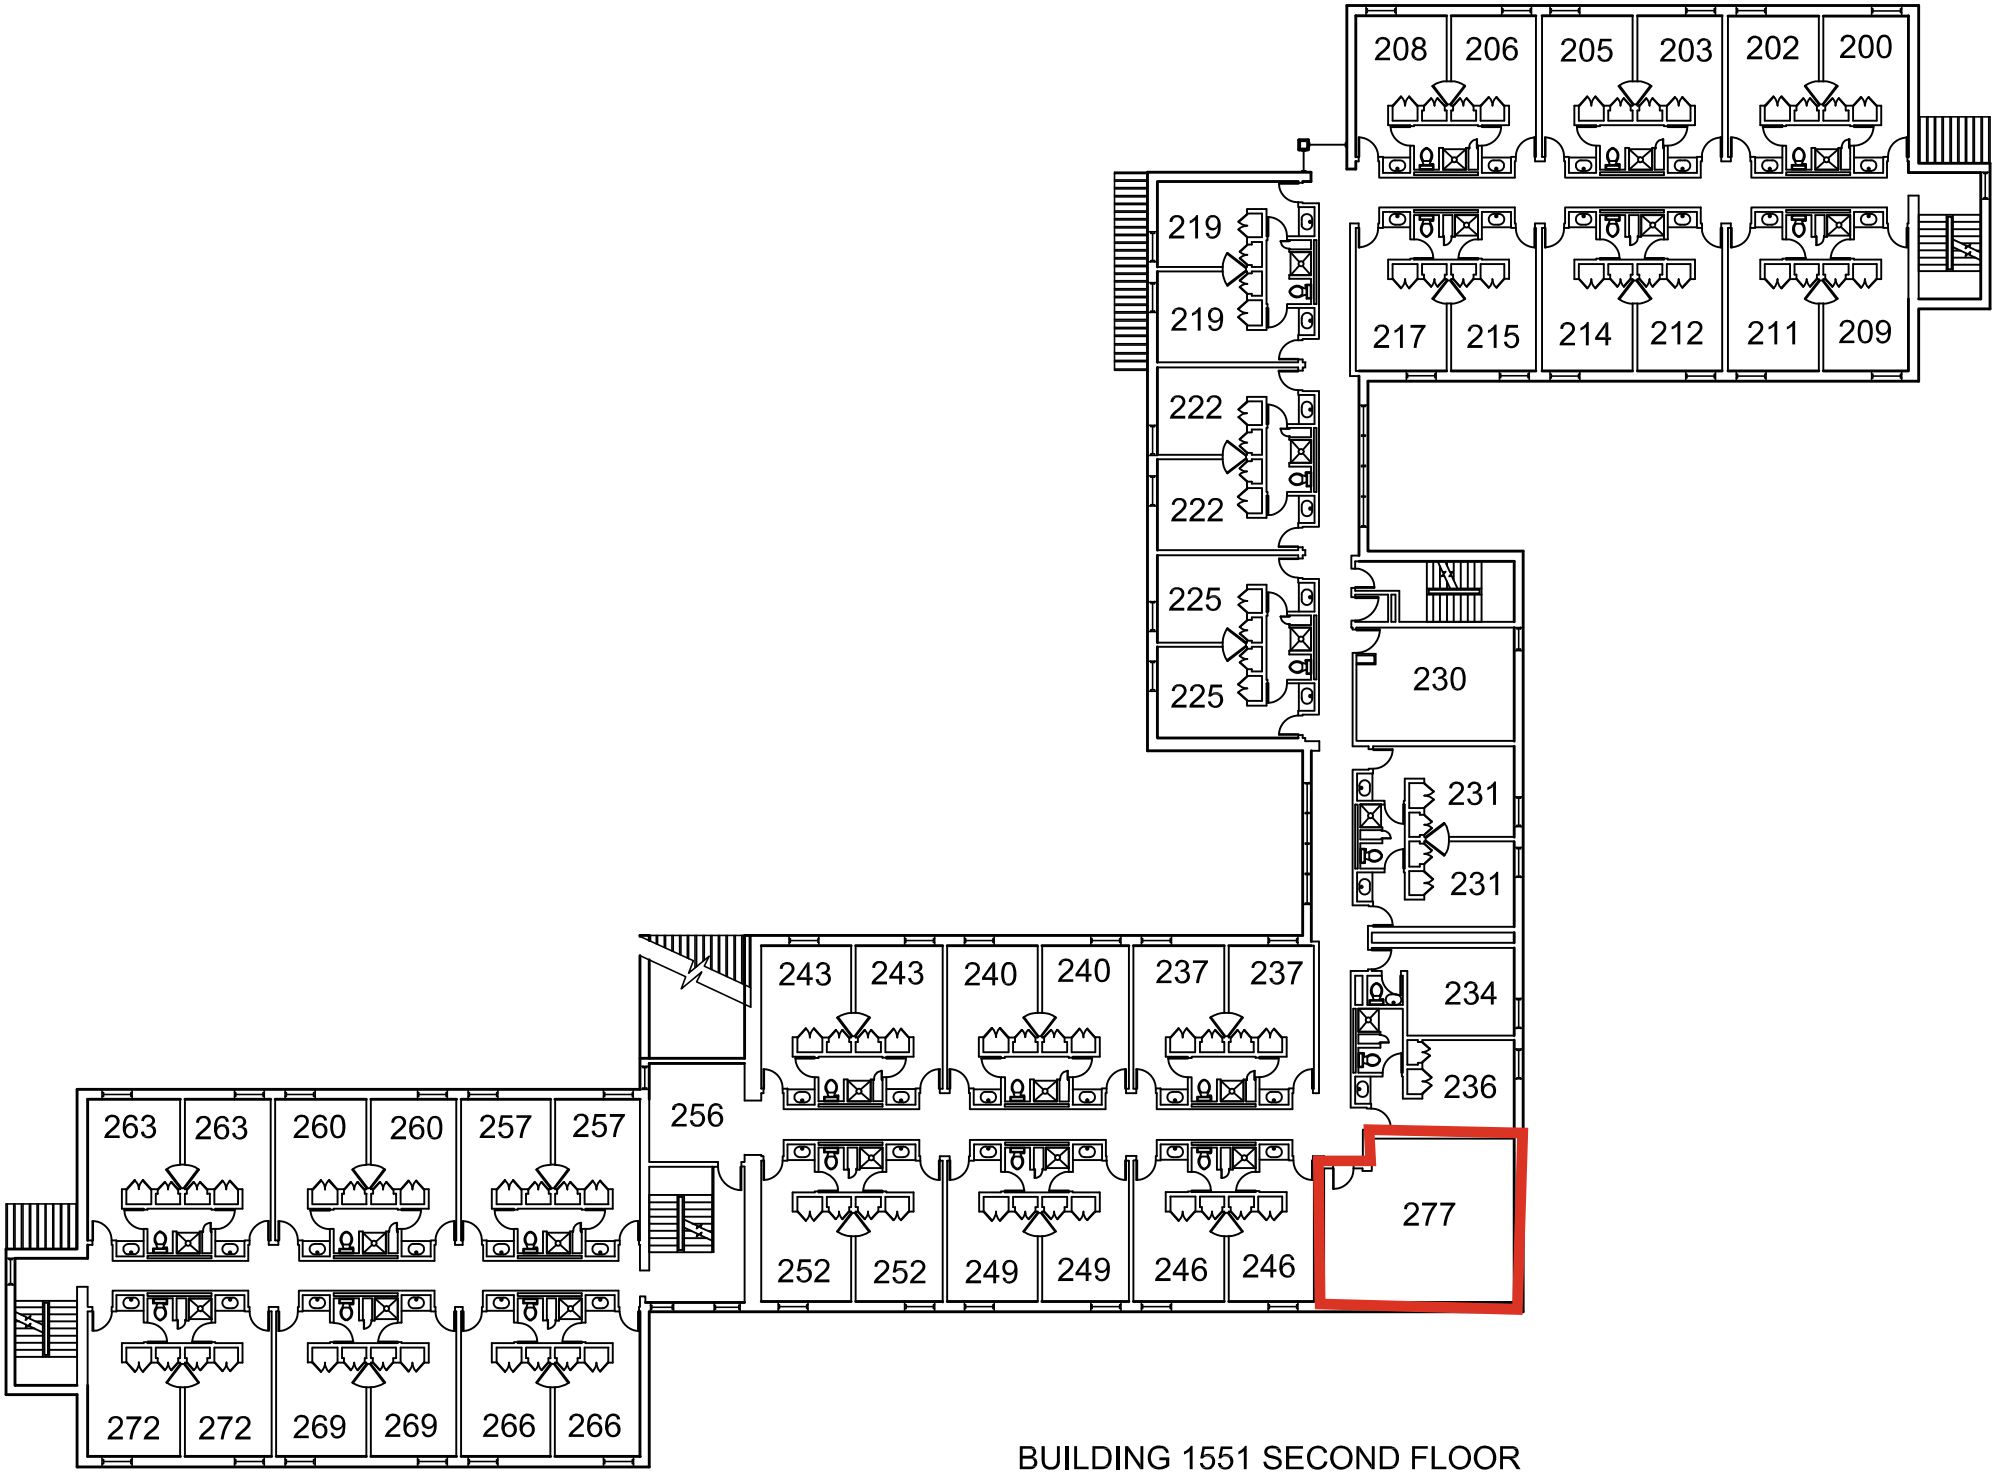

BUILDING 1551 SECOND FLOOR

VERIFIED 7/11/12

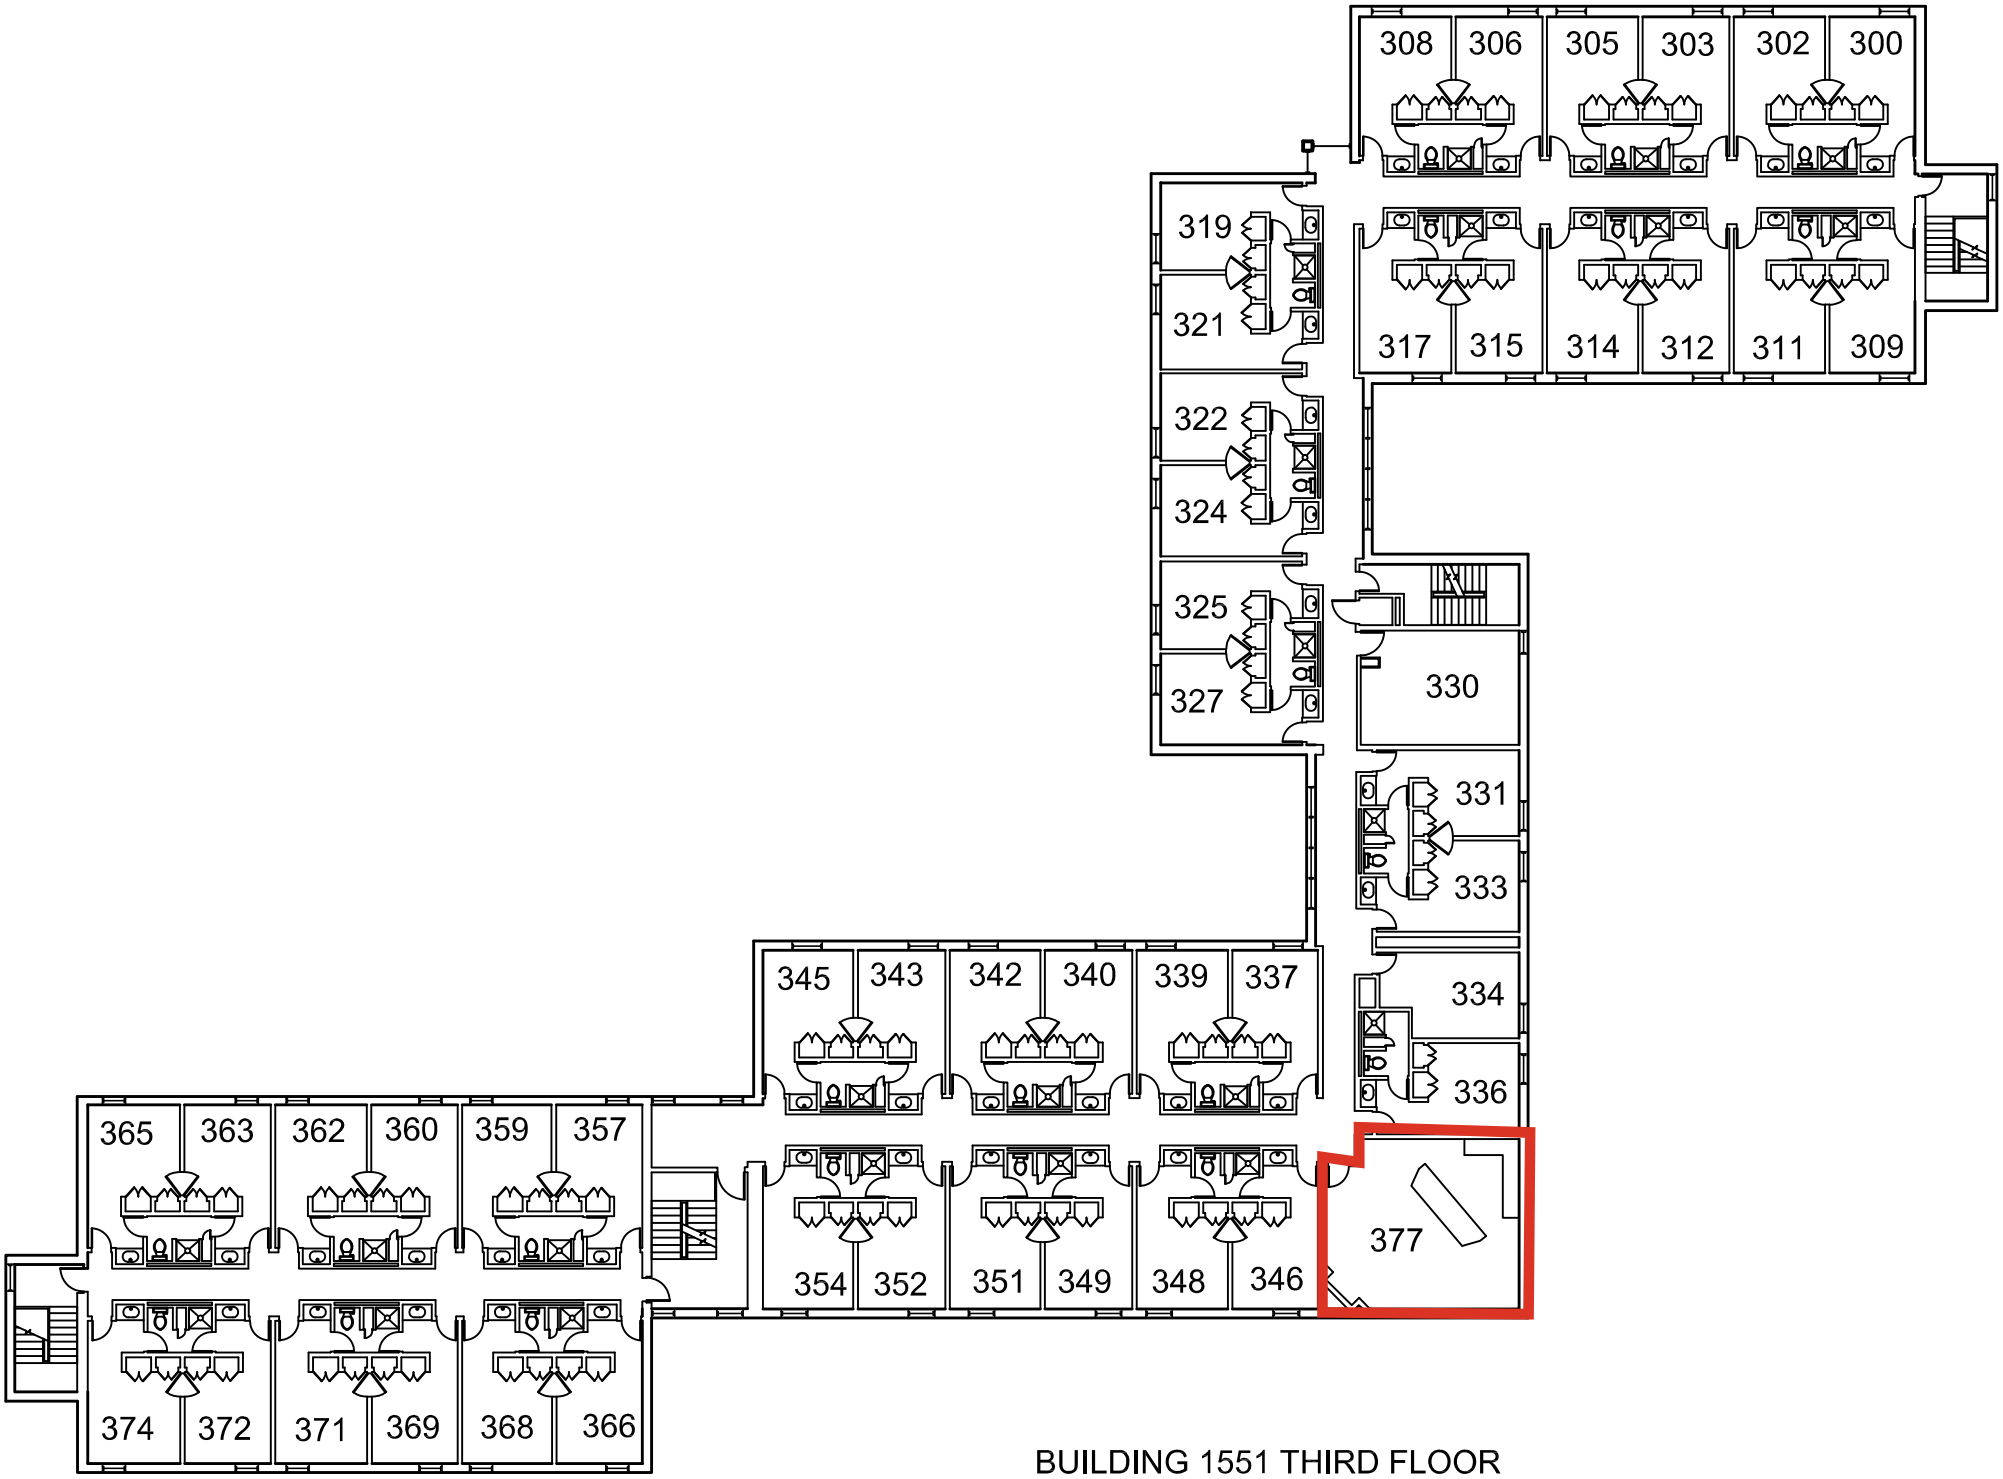

BUILDING 1551 THIRD FLOOR

VERIFIED 7/11/12

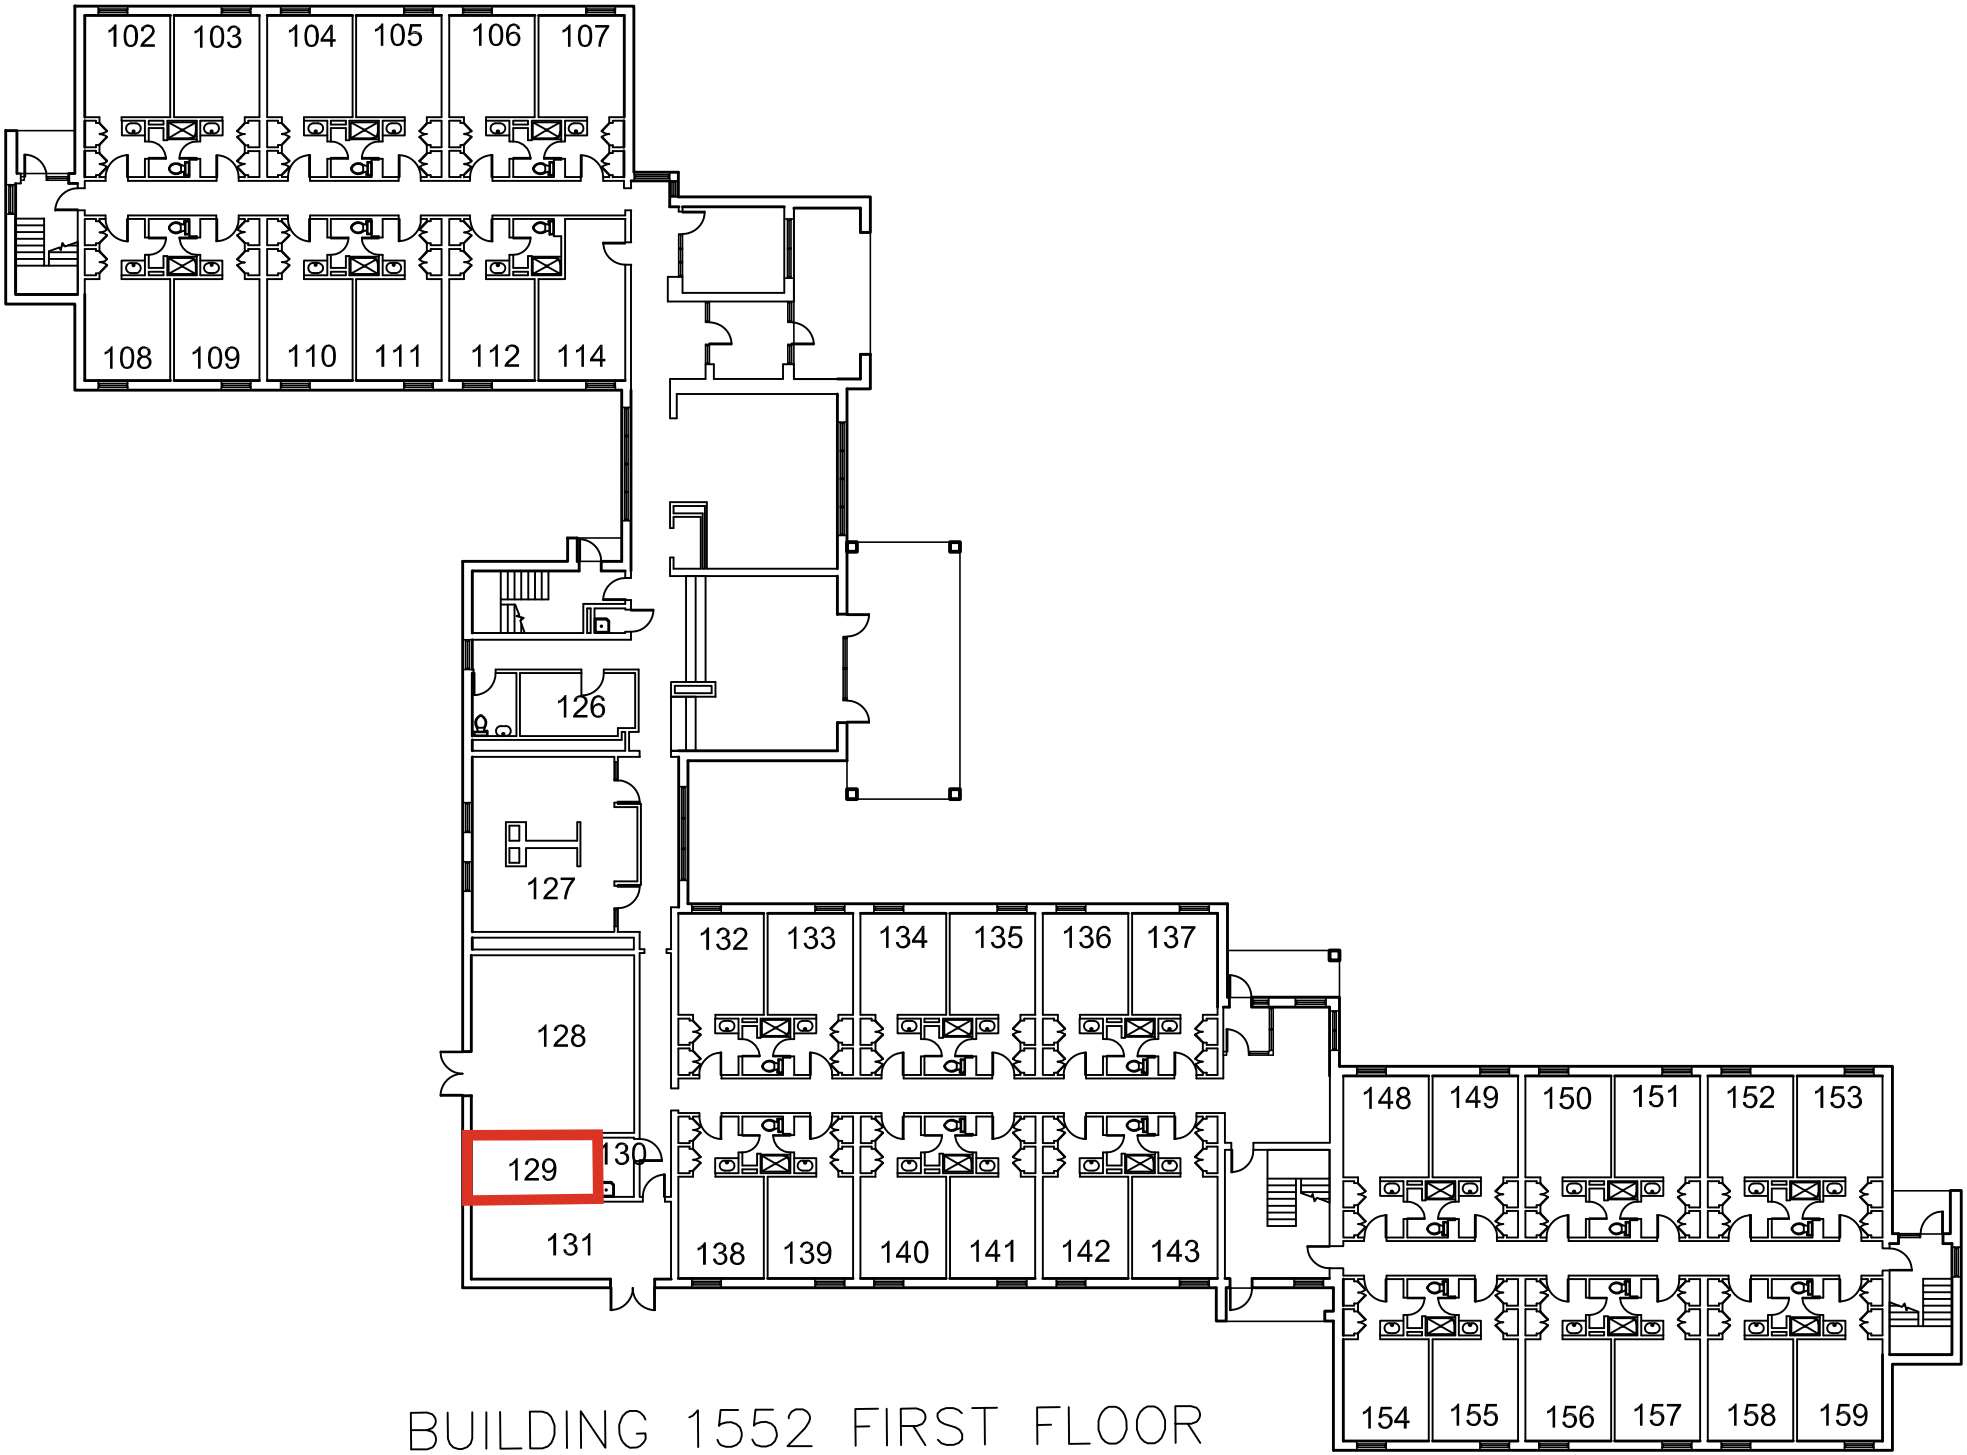

BUILDING 1552 FIRST FLOOR

VERIFIED 7/13/12

BUILDING 1556 FIRST FLOOR

VERIFIED 7/13/12

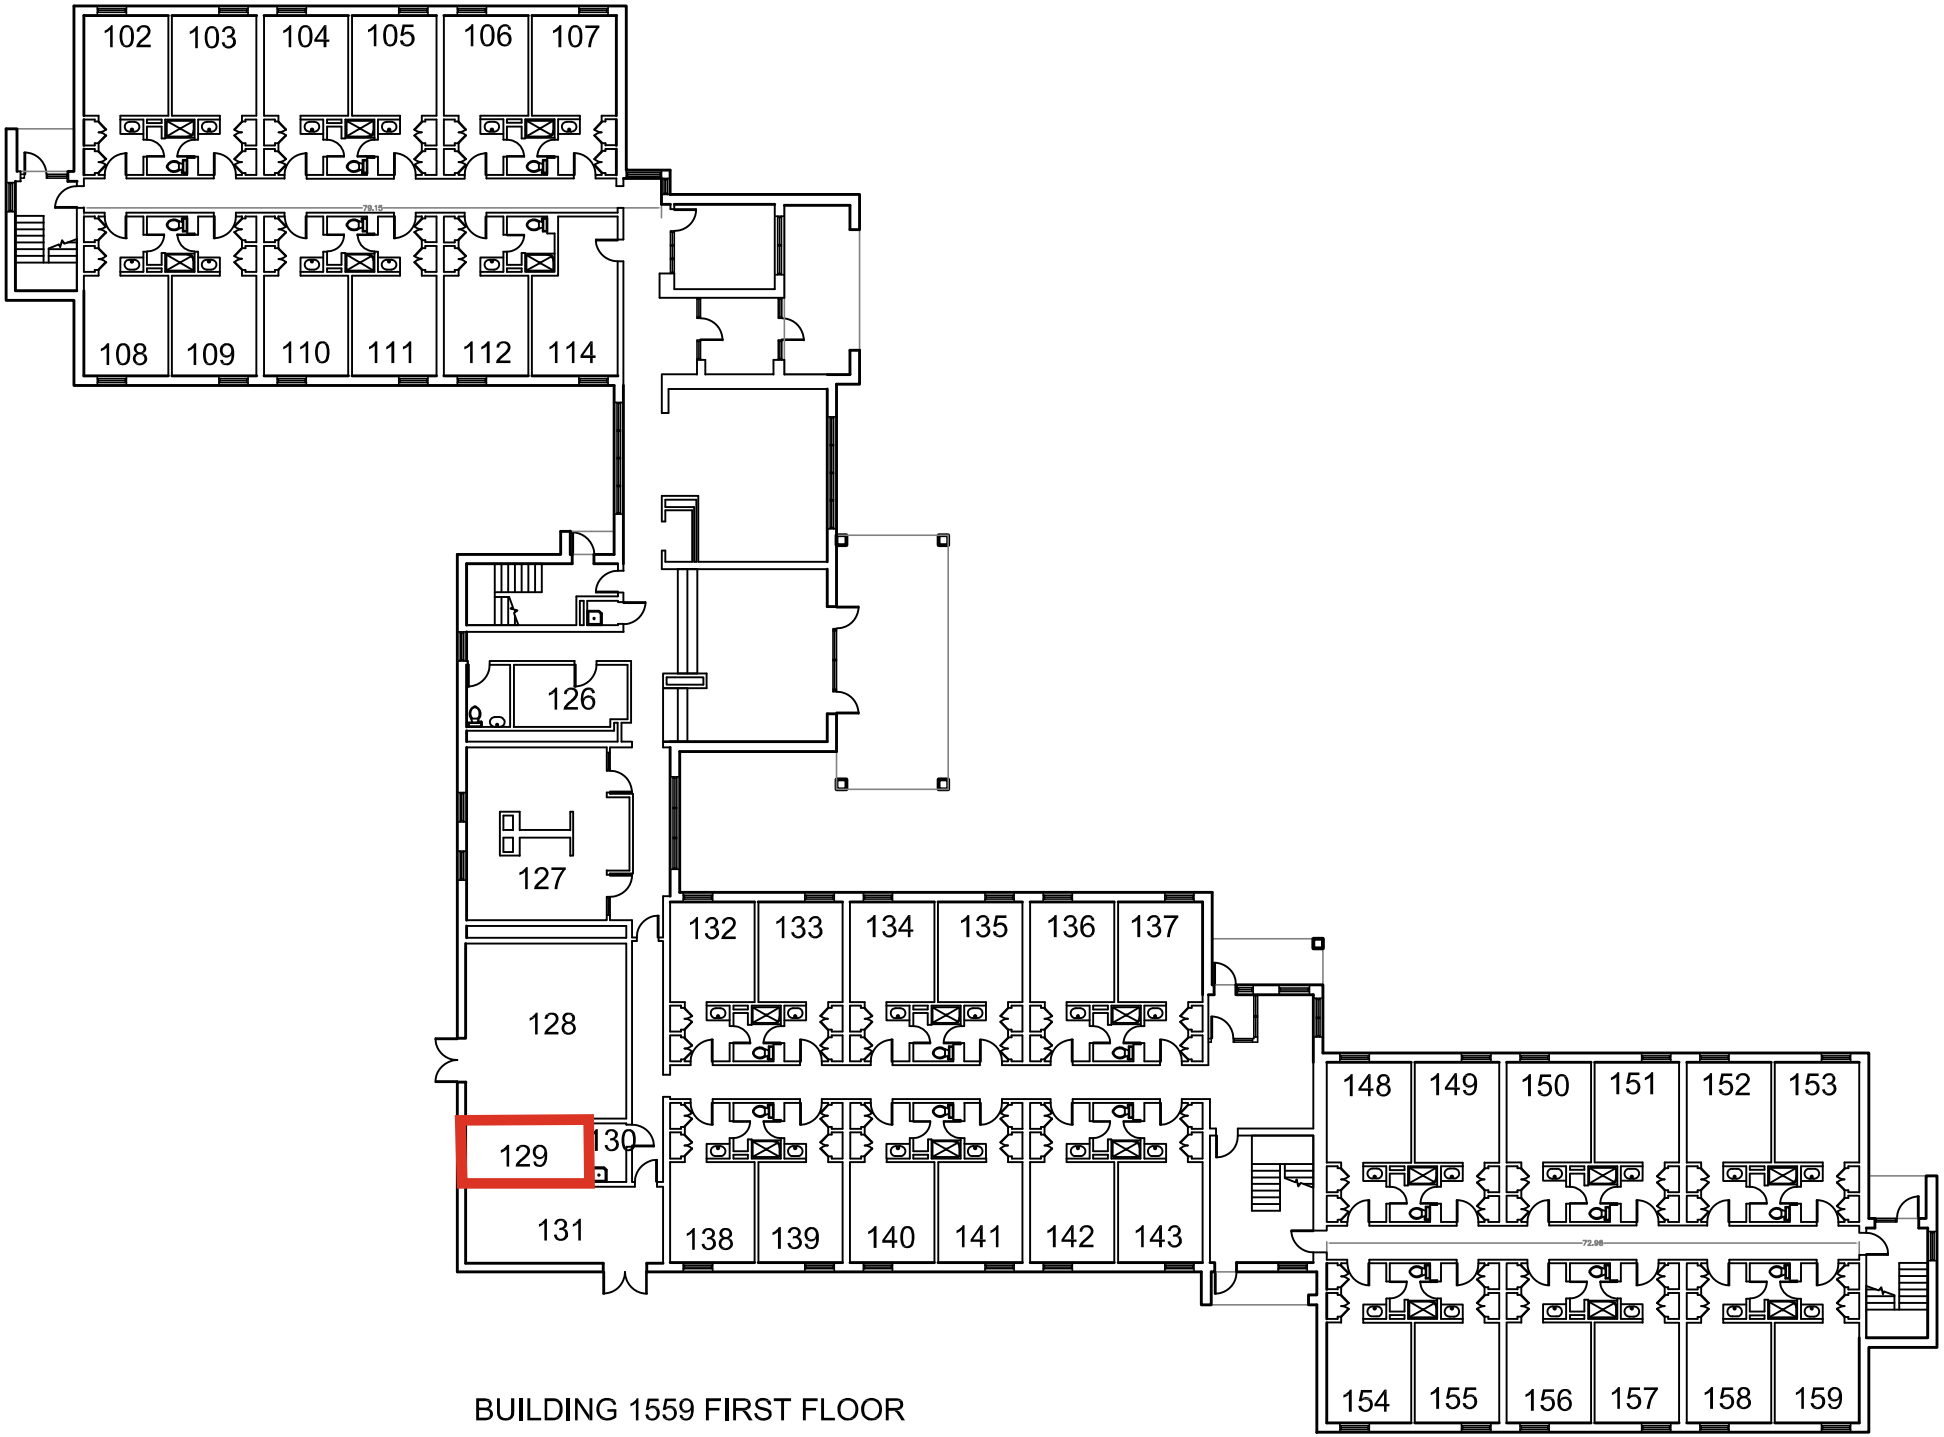

BUILDING 1559 FIRST FLOOR

VERIFIED 7/13/12

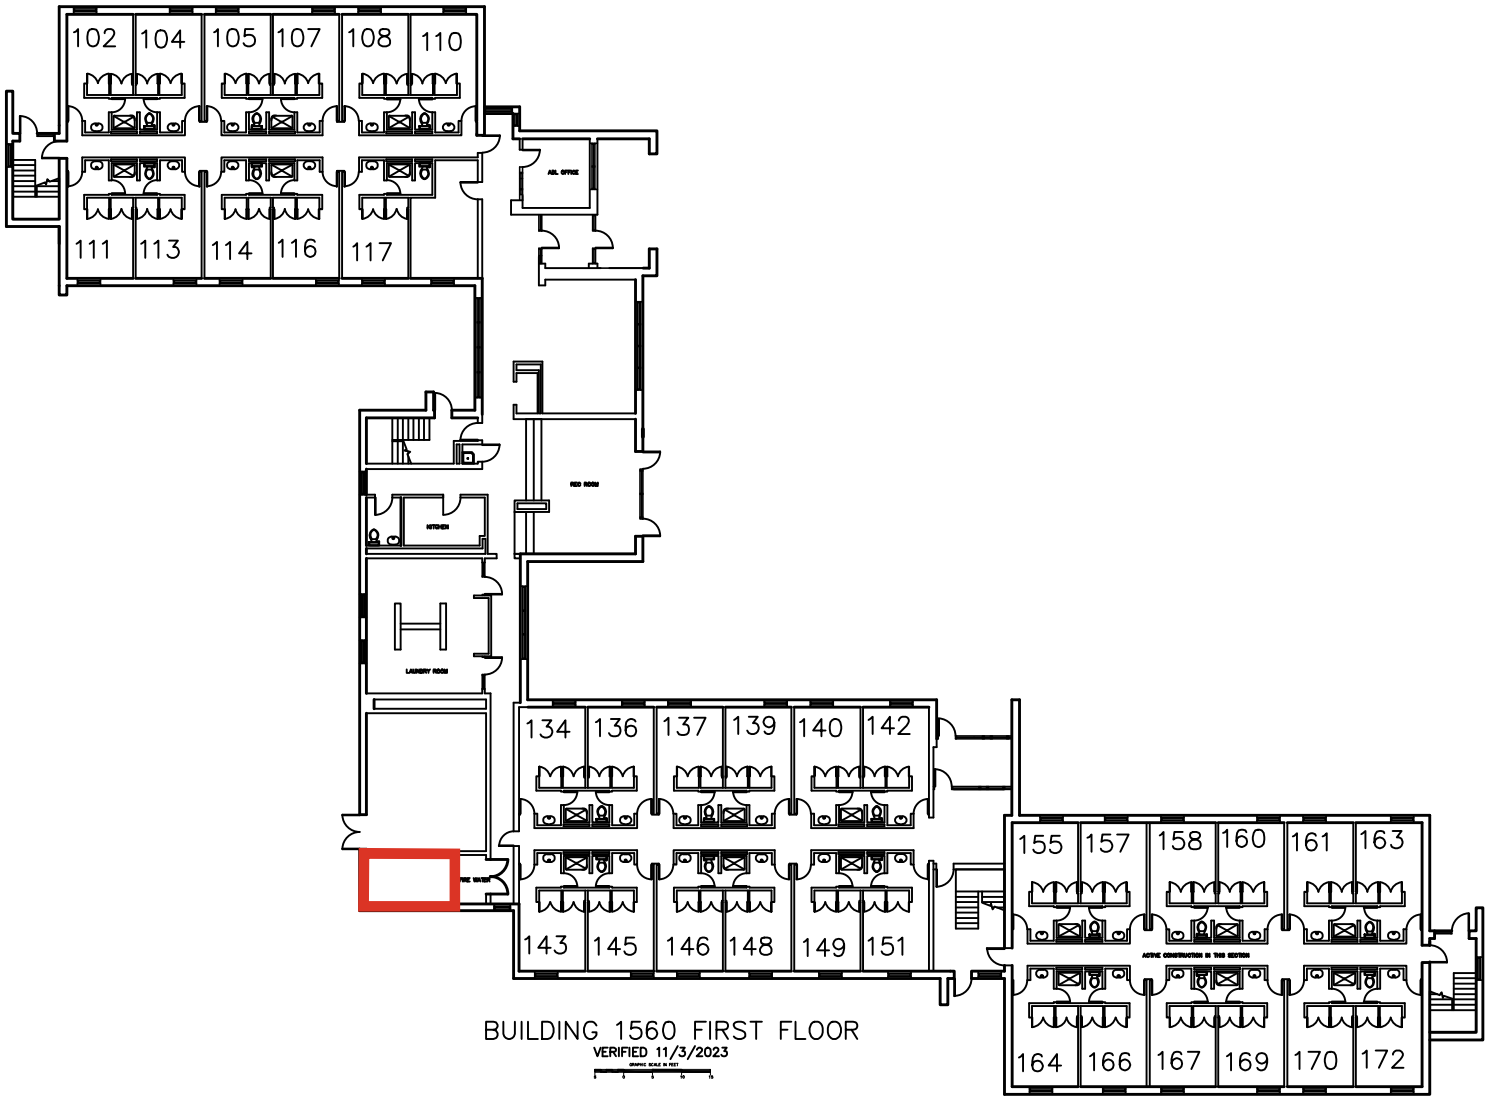

BUILDING 1560 FIRST FLOOR

VERIFIED 11/3/2023

GRAPHIC SCALE IN FEET

BUILDING 1561 FIRST FLOOR

VERIFIED 04/11/2024

GRAPHIC SCALE IN FEET

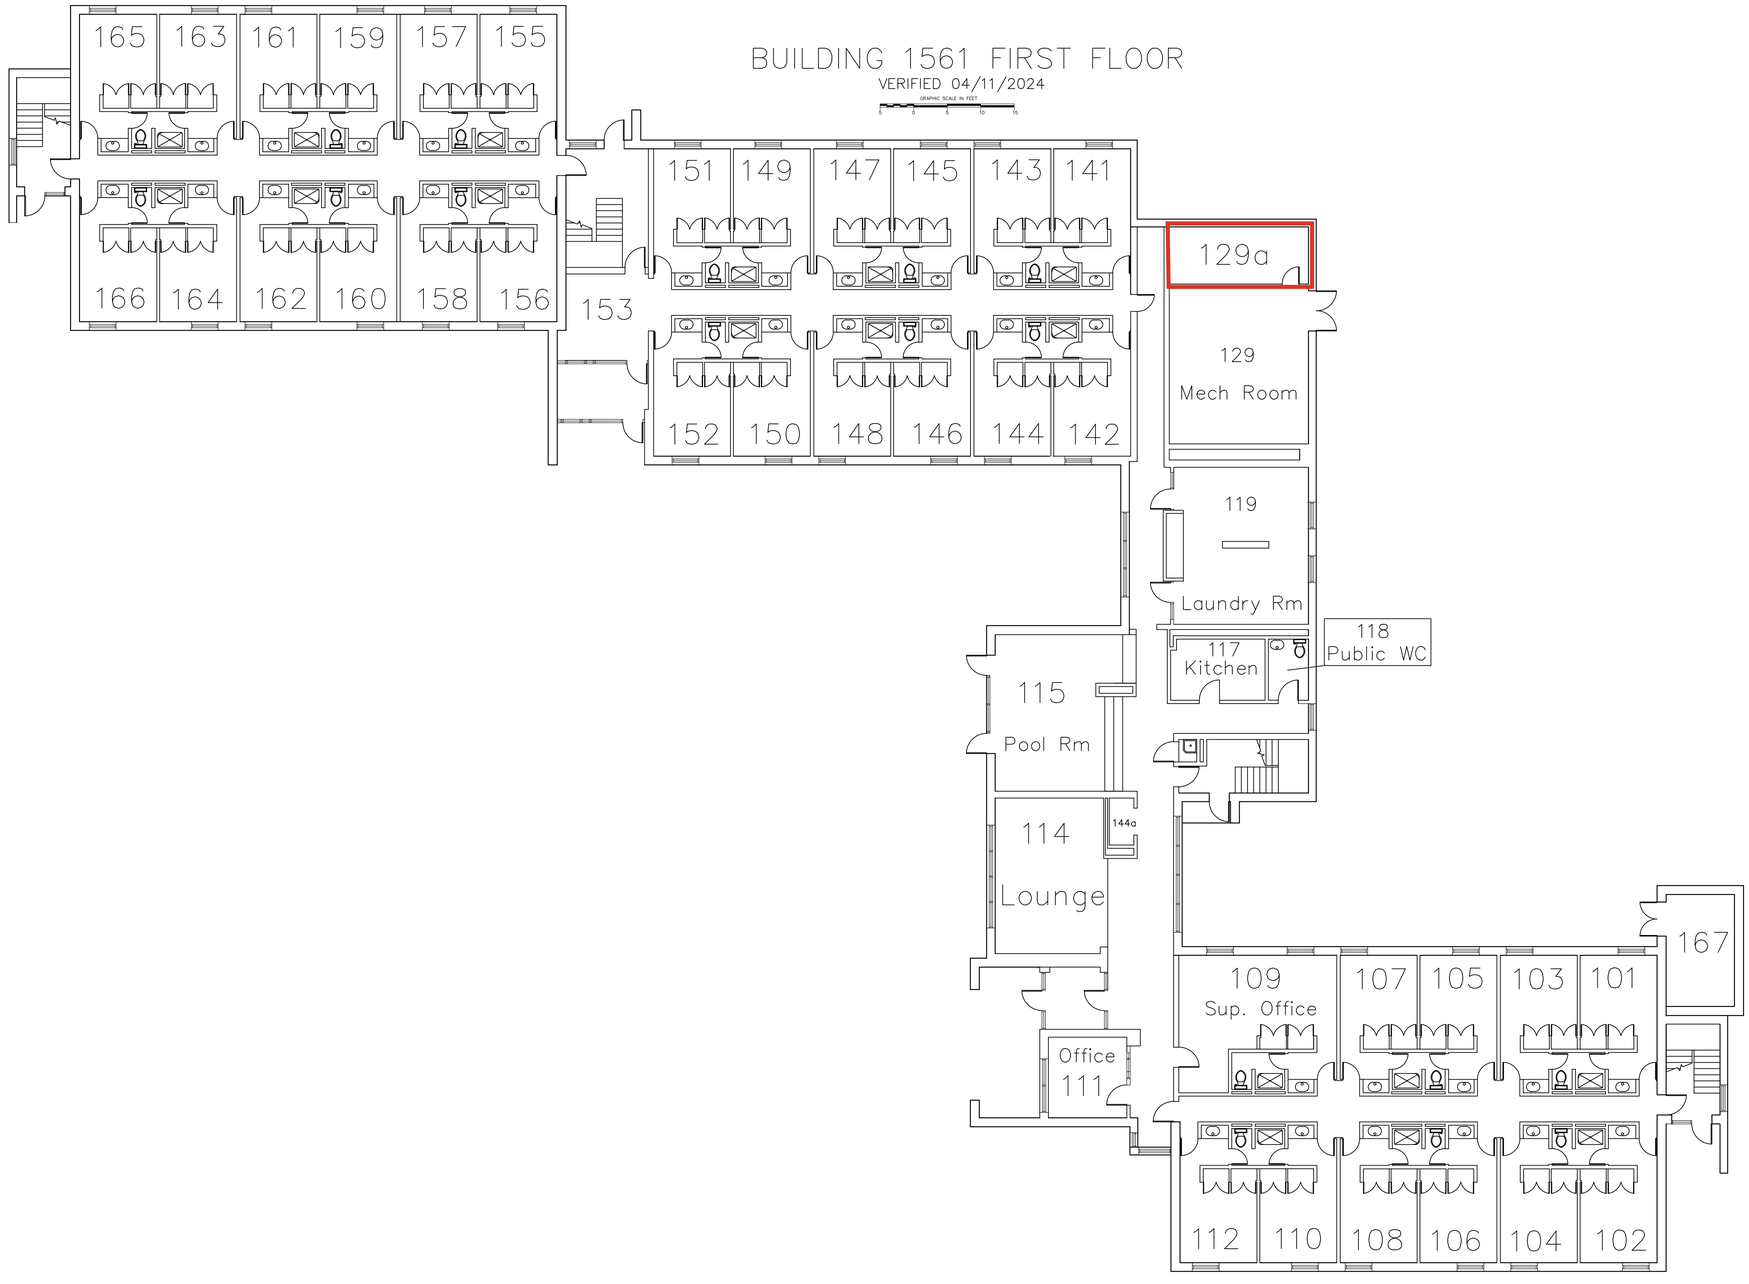

REV	COMMENT	DATE

REVISIONS

Project Number:
Plot Scale: SCALE
Plot Date: 08/10/2009

ACC PHASE II

DESIGN BY:
DRAWN BY:
REVIEWED BY:

TETRATECH
800 OAK RIDGE TURNPIKE
SUITE A-600
OAK RIDGE, TN 37830
PH:(865)483-9900/FAX:(865)482-6647
TETRA TECH

WHITEMAN AIR FORCE BASE,
KNOB NOSTER, MISSOURI
SPACE UTILIZATION STUDY

BLDG 1561_1 FLOOR PLAN

SHEET NO.
1

SEQUENCE NO.
1 OF 1