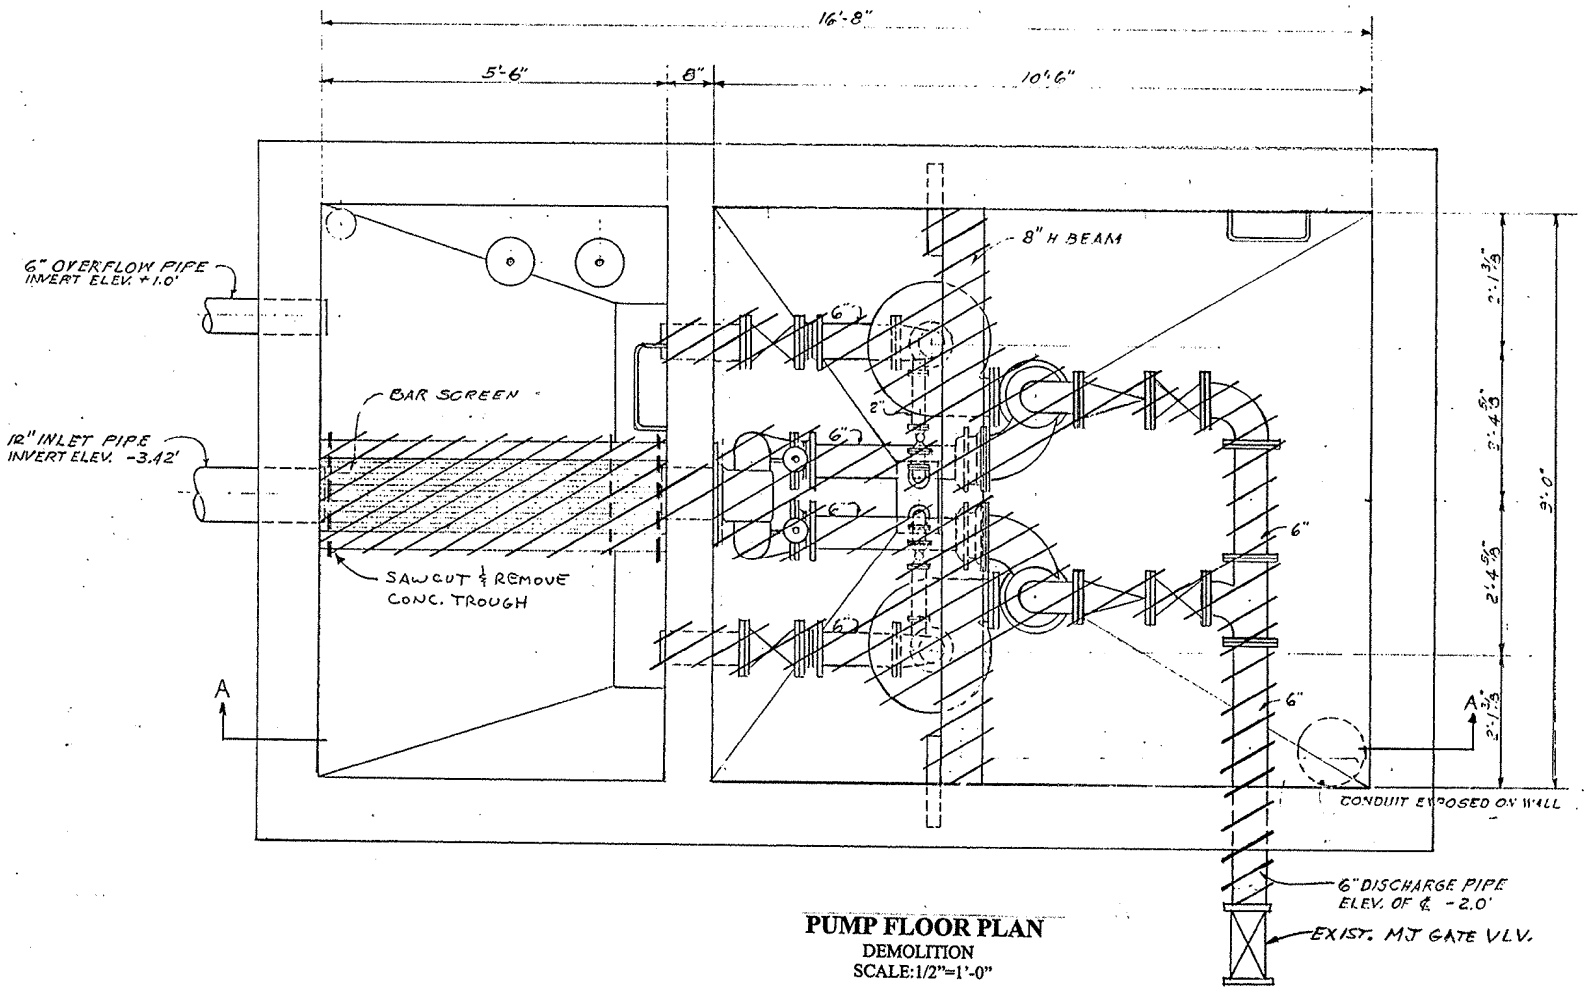

PUMP FLOOR PLAN
DEMOLITION
SCALE:1/2"=1'-0"