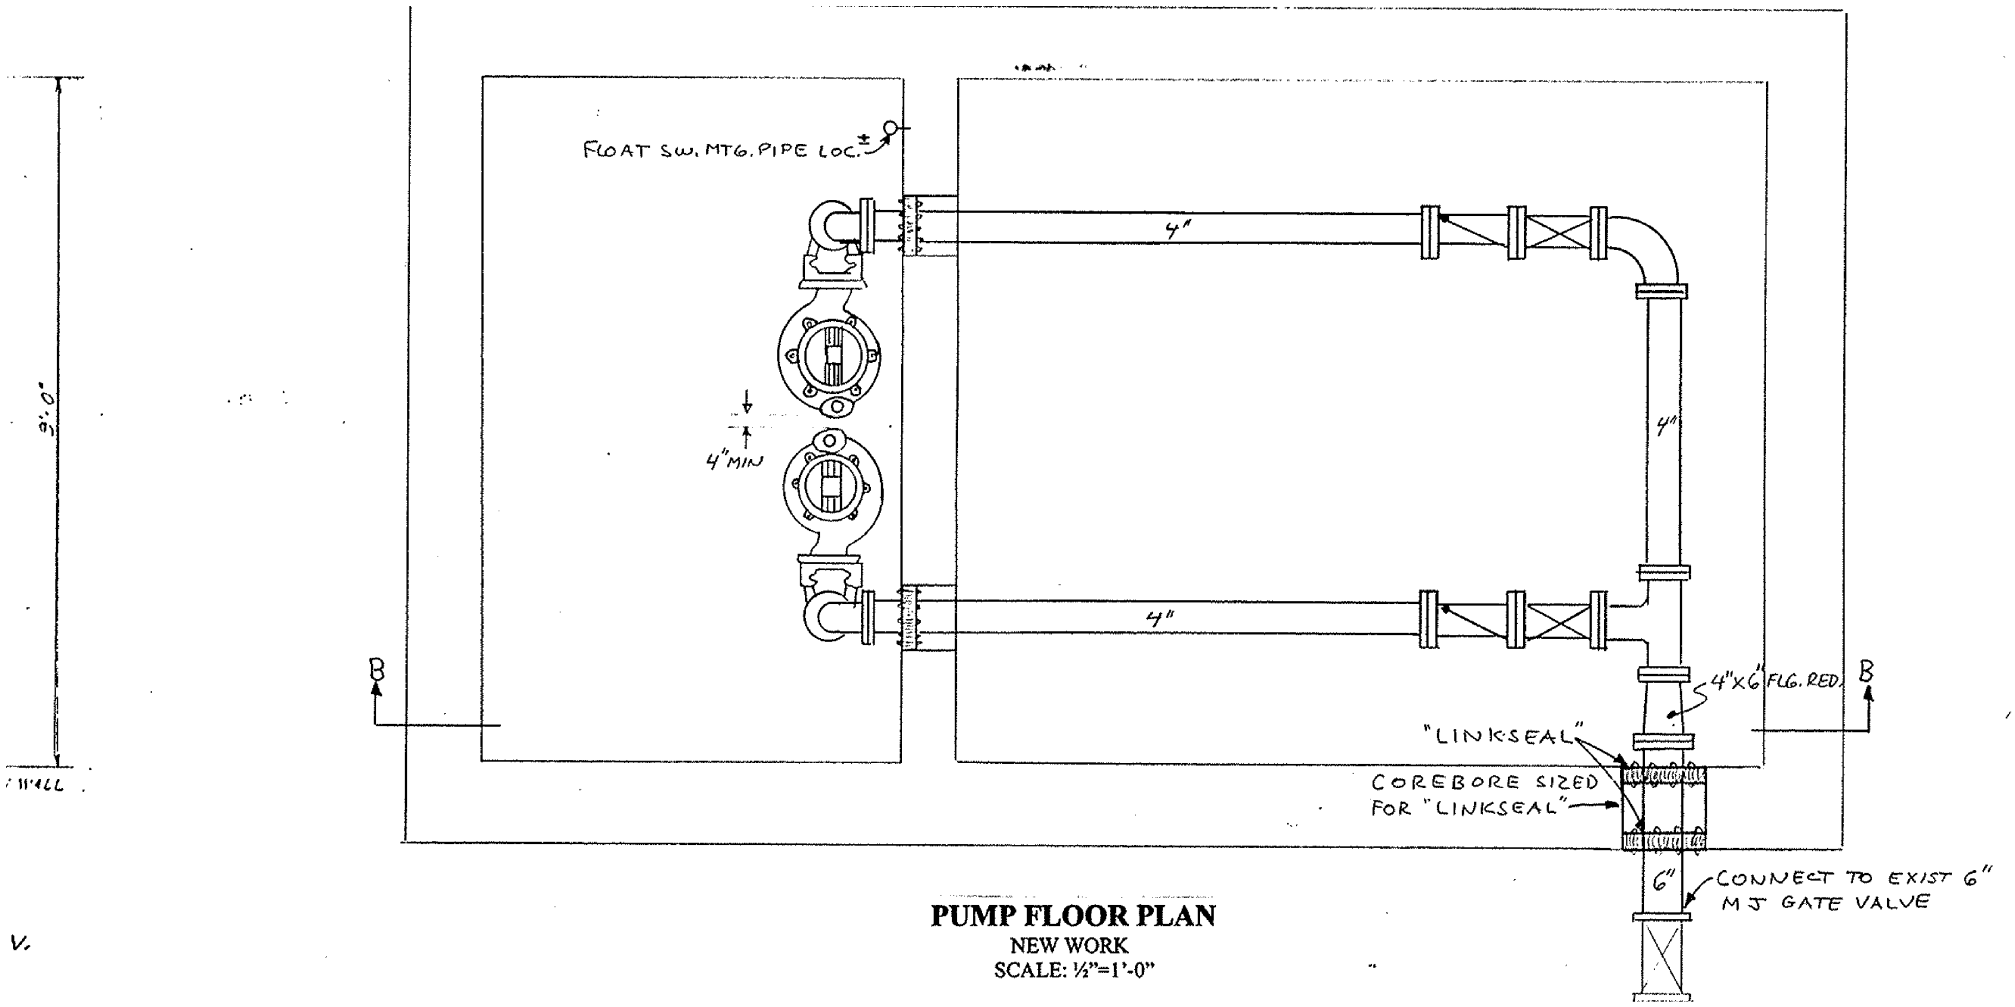

PUMP FLOOR PLAN

NEW WORK

SCALE: ½"=1'-0"