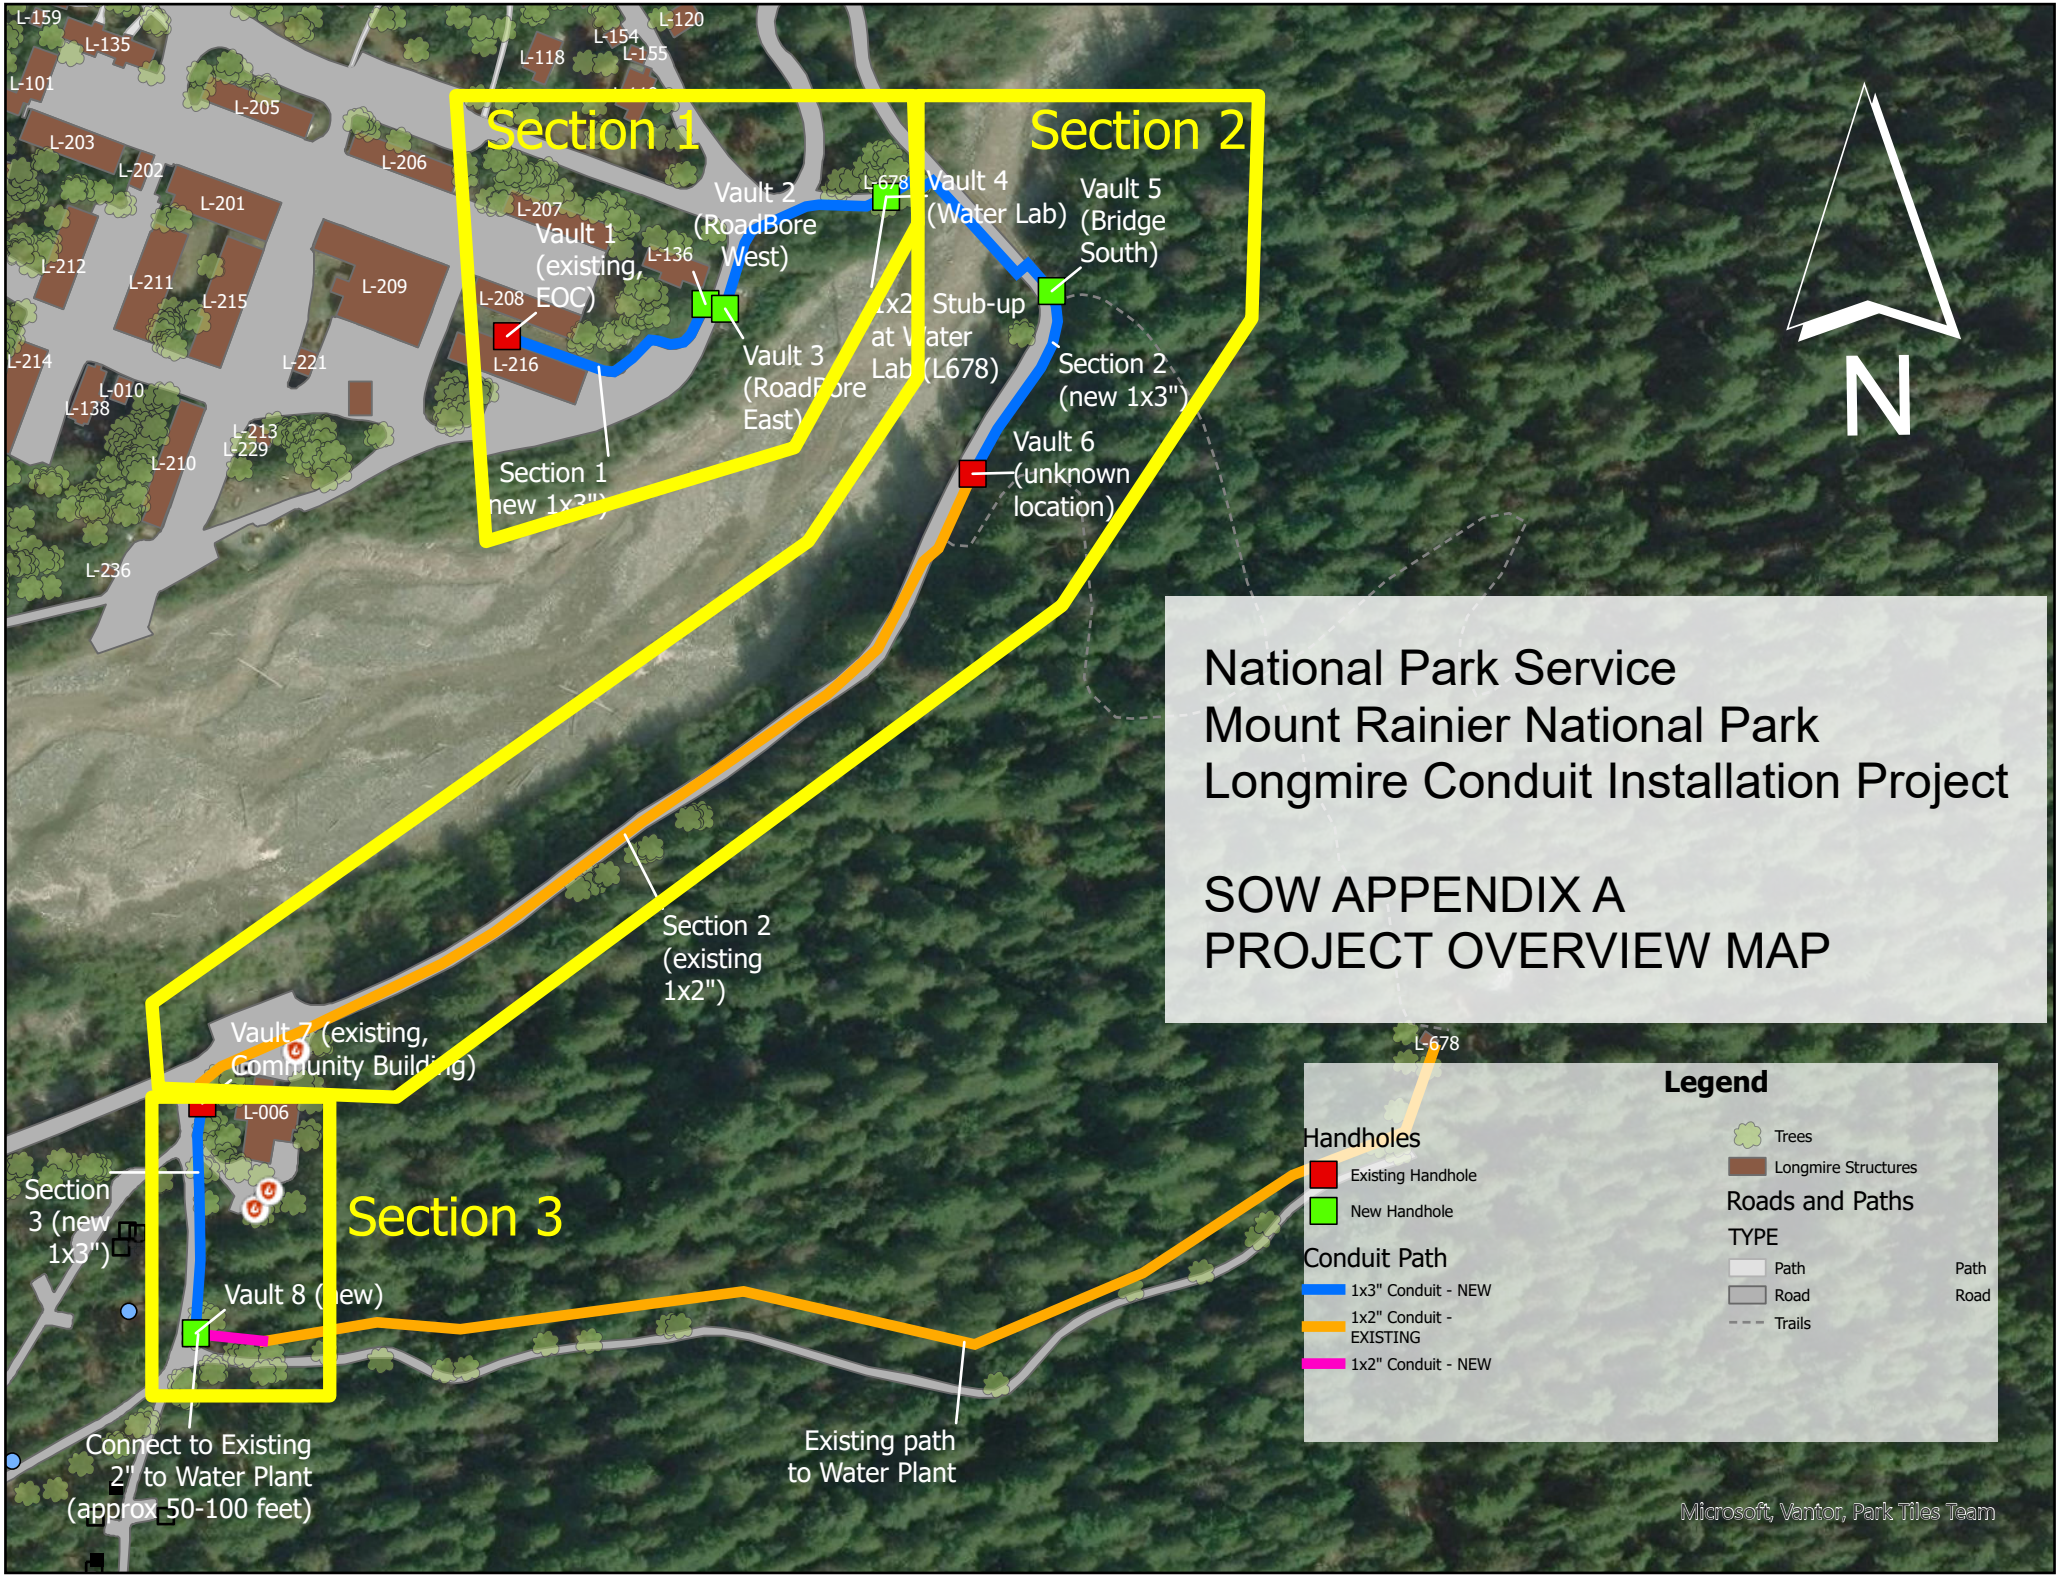
Section 1
Section 2
Section 3
Vault 1 (existing, EOC)
Vault 2 (RoadBore West)
Vault 3 (RoadBore East)
Vault 4 (Water Lab)
Vault 5 (Bridge South)
Vault 6 (unknown location)
Vault 7 (existing, Community Building)
Vault 8 (new)
Stub-up at Water Lab (L678)
Section 1 new 1x3")
Section 2 (new 1x3")
Section 2 (existing 1x2")
Section 3 (new 1x3")
Connect to Existing 2" to Water Plant (approx 50-100 feet)
Existing path to Water Plant
L-678
L-006
N
National Park Service
Mount Rainier National Park
Longmire Conduit Installation Project
SOW APPENDIX A
PROJECT OVERVIEW MAP
Legend
Handholes
Existing Handhole
New Handhole
Conduit Path
1x3" Conduit - NEW
1x2" Conduit - EXISTING
1x2" Conduit - NEW
Trees
Longmire Structures
Roads and Paths
TYPE
Path
Road
Trails
Path
Road
Microsoft, Vantor, Park Tiles Team

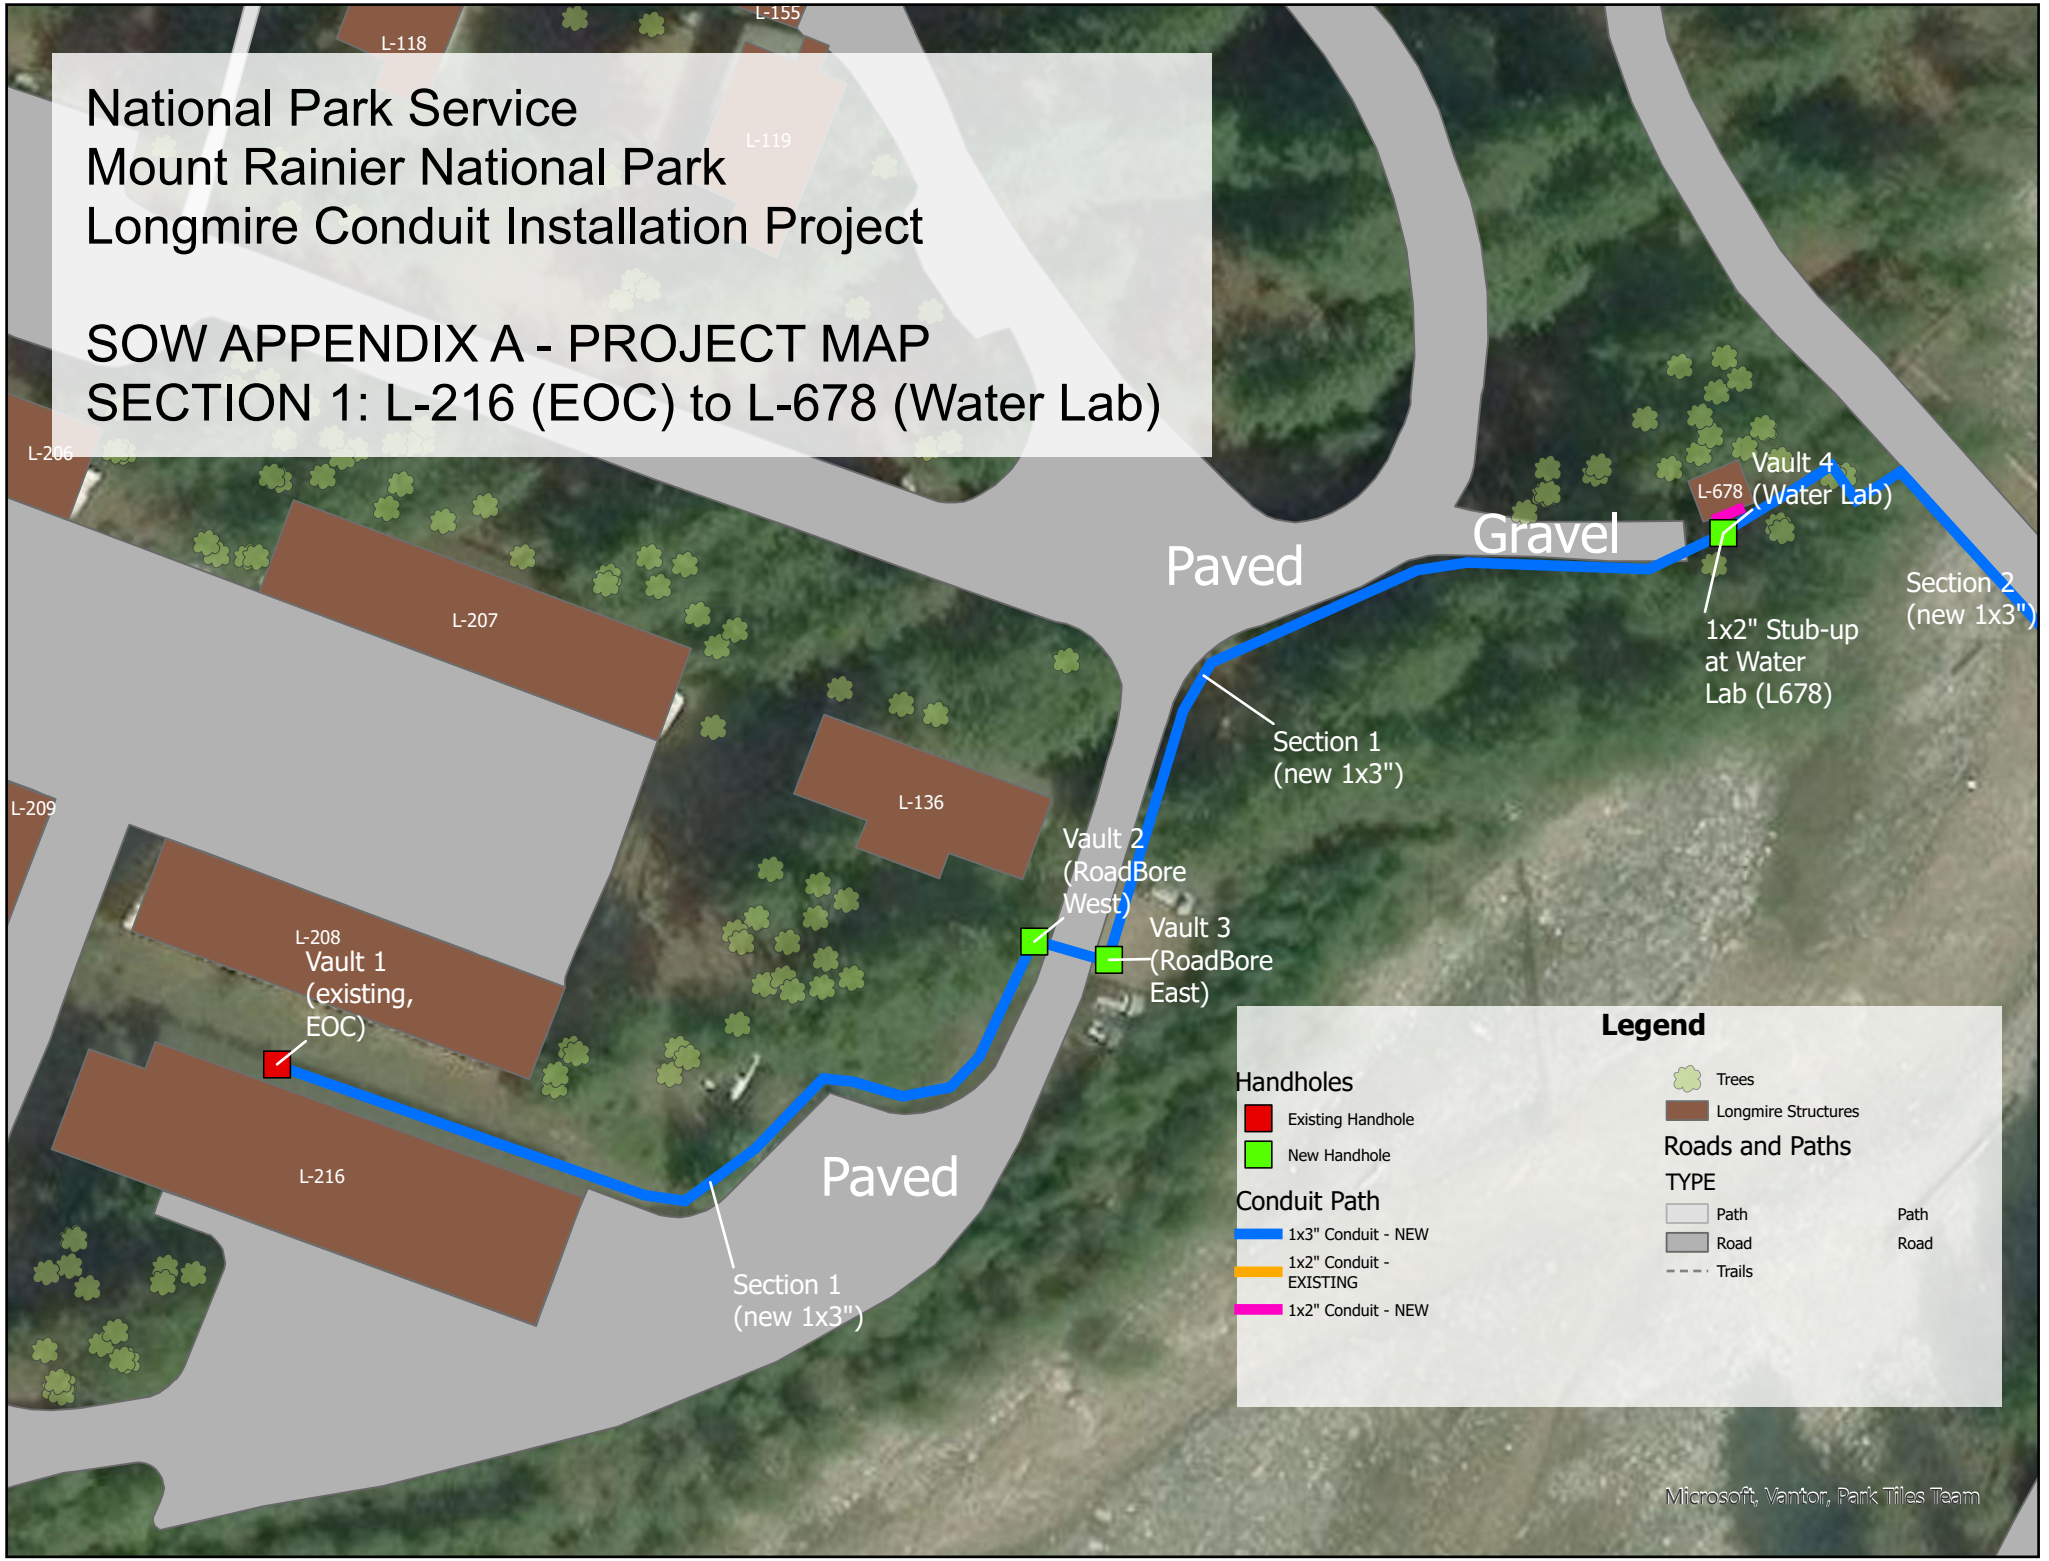
National Park Service
Mount Rainier National Park
Longmire Conduit Installation Project
SOW APPENDIX A - PROJECT MAP
SECTION 1: L-216 (EOC) to L-678 (Water Lab)
L-118
L-155
L-119
L-206
L-207
L-209
L-136
L-208
L-216
L-678
Vault 1 (existing, EOC)
Vault 2 (RoadBore West)
Vault 3 (RoadBore East)
Vault 4 (Water Lab)
Paved
Gravel
Paved
Section 1 (new 1x3")
Section 1 (new 1x3")
Section 2 (new 1x3")
1x2" Stub-up at Water Lab (L678)
Legend
Handholes
Existing Handhole
New Handhole
Conduit Path
1x3" Conduit - NEW
1x2" Conduit - EXISTING
1x2" Conduit - NEW
Trees
Longmire Structures
Roads and Paths
TYPE
Path
Road
Trails
Path
Road
Microsoft, Vantor, Park Tiles Team

Paved
Gravel
L-678
Vault 4
(Water Lab)
Section 1
(new 1x3")
1x2" Stub-up
at Water
Lab (L678)
Section 2
(new 1x3")
Longmire
Suspension
Bridge
Transition
Under
Bridge
Vault 5
(Bridge
South)
Section 2
(new 1x3")
Legend
Handholes
Existing Handhole
New Handhole
Conduit Path
1x3" Conduit - NEW
1x2" Conduit -
EXISTING
1x2" Conduit - NEW
Trees
Longmire Structures
Roads and Paths
TYPE
Path
Road
Trails
Path
Road
National Park Service
Mount Rainier National Park
Longmire Conduit Installation Project
SOW APPENDIX A - PROJECT MAP
SECTION 2A: L-678 (Water Lab) to
L-006 (Community Building)
Paved
Section 2
(new 1x3")
Vault 6
(unknown
location)
Paved
Section 2
(existing
1x2")
Microsoft, Vantor, Park Tiles Team

National Park Service
Mount Rainier National Park
Longmire Conduit Installation Project
SOW APPENDIX A - PROJECT MAP
SECTION 2B: L-678 (Water Lab) to L-006 (Community Building)
L-138
L-010
L-213
L-229
L-210
L-216
Vault 6 (unknown location)
Section 2 (new 1x3")
Paved
Section 2 (existing 1x2")
Paved
Paved
Vault 7 (existing, Community Building)
Section 2 (existing 1x2")
L-006
Section 3 (new 1x3")
Gravel
Legend
Handholes
Existing Handhole
New Handhole
Conduit Path
1x3" Conduit - NEW
1x2" Conduit - EXISTING
1x2" Conduit - NEW
Campground Features
Fire Pit
Fire Pit
Food Storage
Hydrants
Picnic Tables
Trash Cans
Water Spigots
Trees
Longmire Structures
Roads and Paths
TYPE
Path
Road
Trails
Food Storage
Hydrants
Picnic Tables
Trash Cans
Water Spigots
Path
Road
Microsoft, Vantor, Park Tiles Team

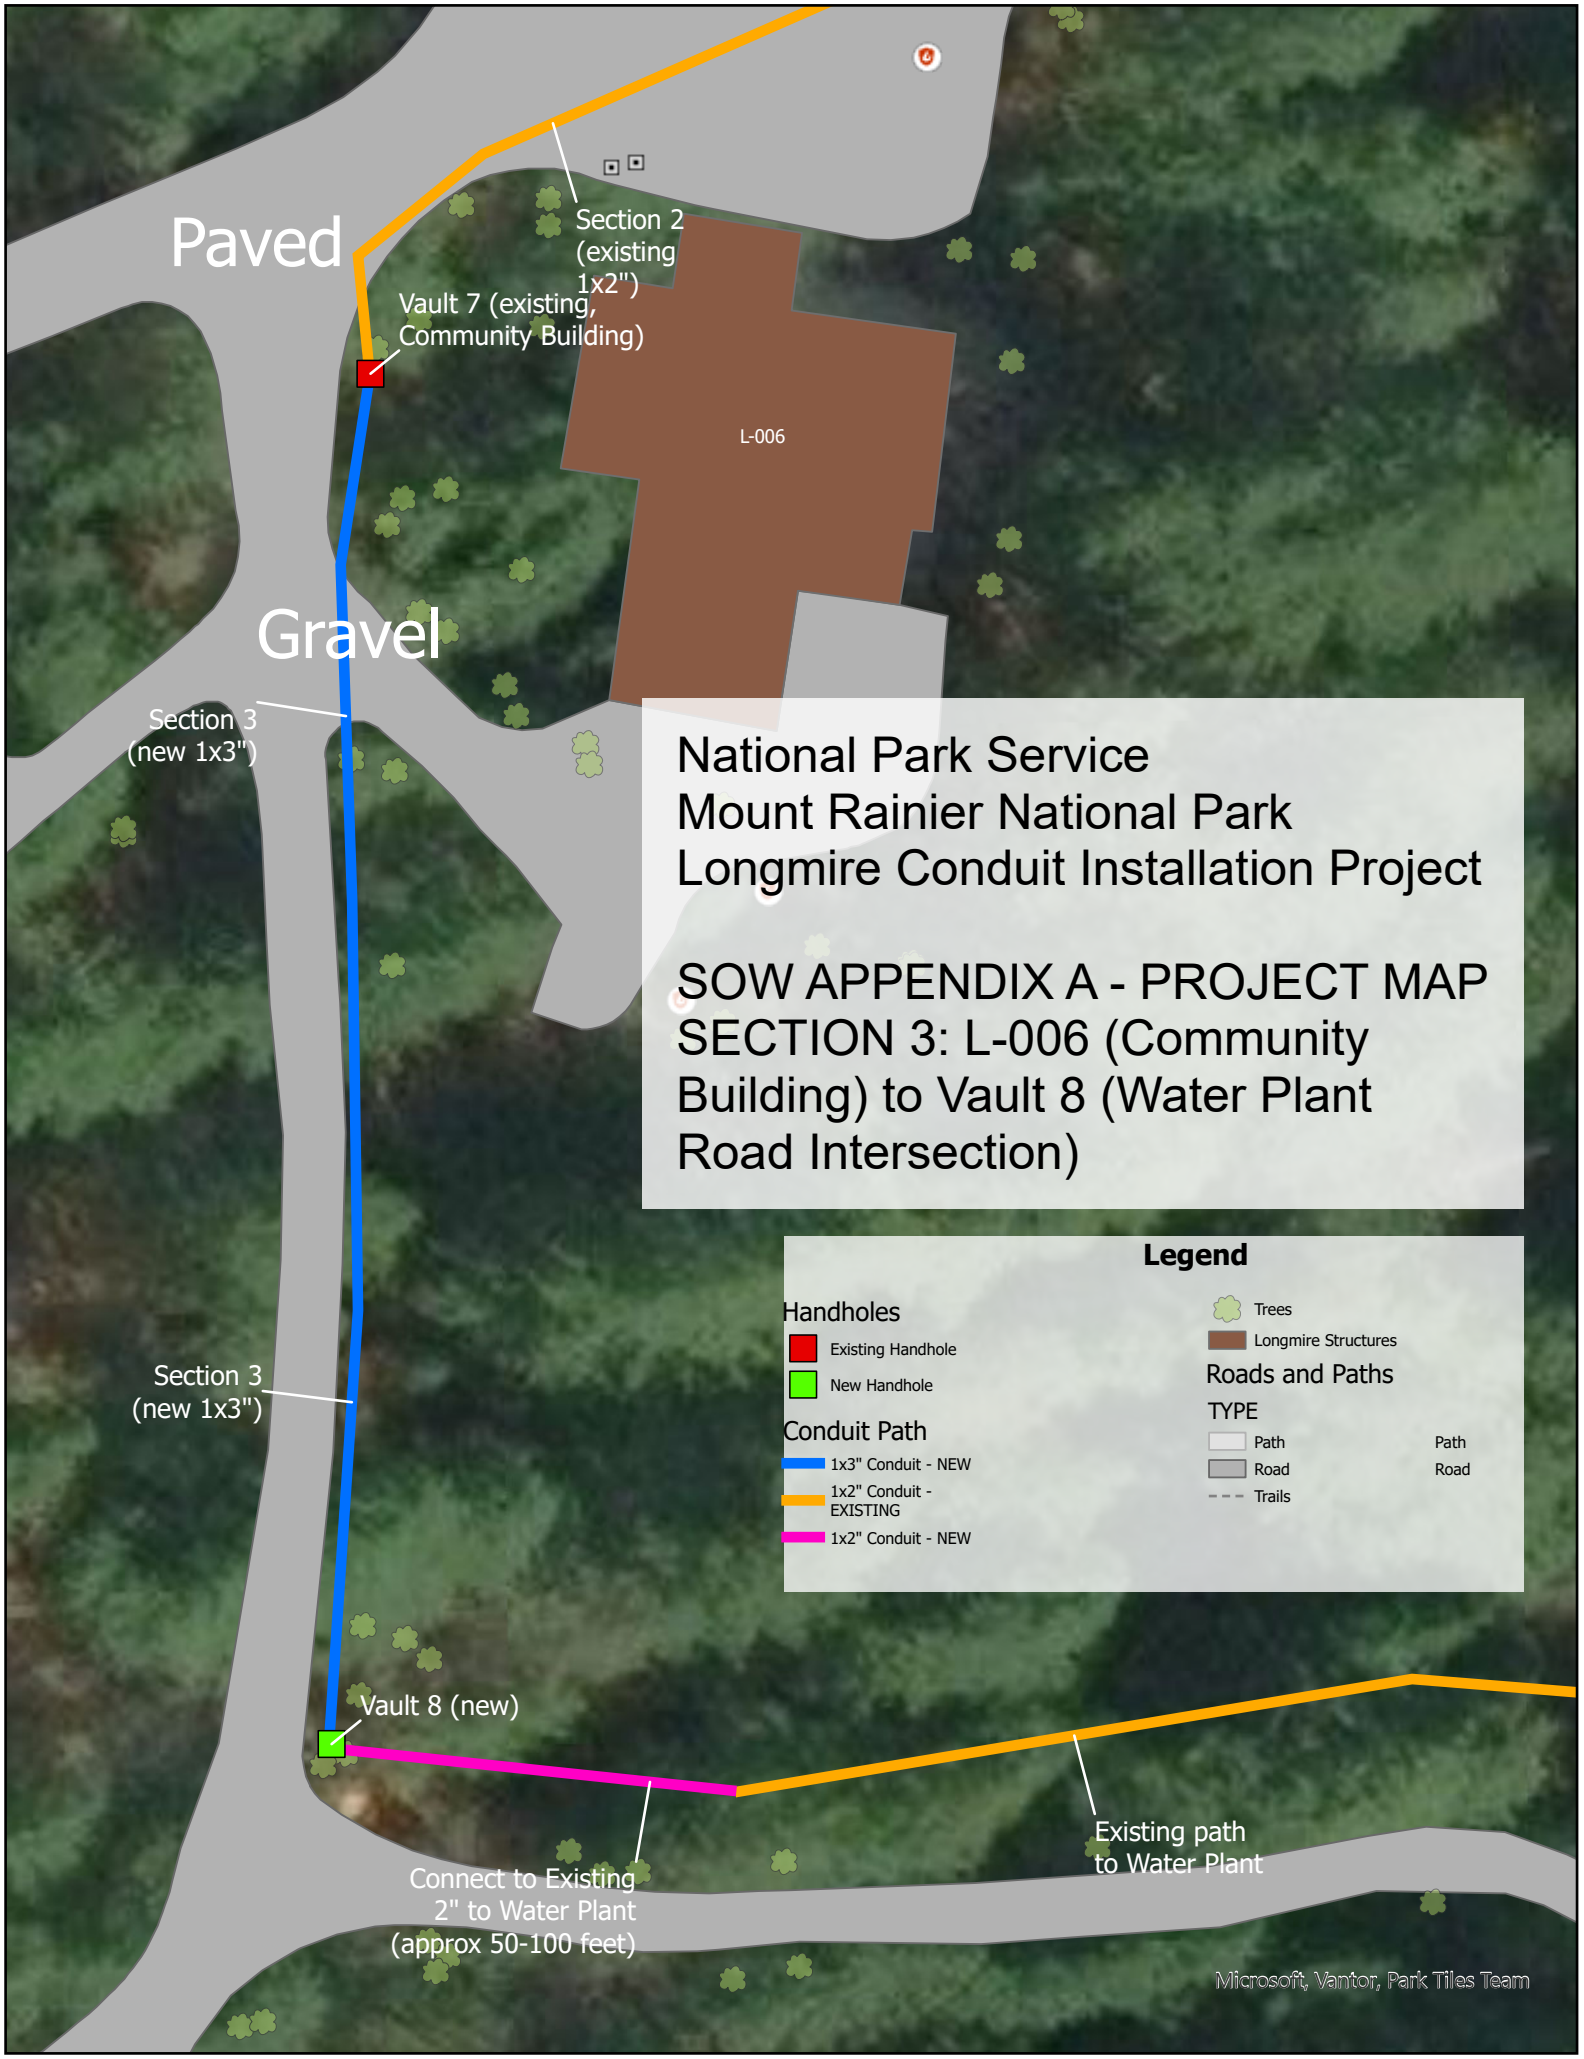
Paved
Section 2
(existing
1x2")
Vault 7 (existing,
Community Building)
L-006
Gravel
Section 3
(new 1x3")
National Park Service
Mount Rainier National Park
Longmire Conduit Installation Project
SOW APPENDIX A - PROJECT MAP
SECTION 3: L-006 (Community Building) to Vault 8 (Water Plant Road Intersection)
Legend
Handholes
Existing Handhole
New Handhole
Conduit Path
1x3" Conduit - NEW
1x2" Conduit - EXISTING
1x2" Conduit - NEW
Trees
Longmire Structures
Roads and Paths
TYPE
Path
Road
Trails
Path
Road
Section 3
(new 1x3")
Vault 8 (new)
Connect to Existing
2" to Water Plant
(approx 50-100 feet)
Existing path
to Water Plant
Microsoft, Vantor, Park Tiles Team