interior resources group
1444 OAK LAWN RD. SUITE 301
DALLAS, TEXAS 75207
VOICE: (972) 619-7400
WEBSITE: IRGROUPDFW.COM

PROJECT NAME:	VETERANS AFFAIRS: FORT BLISS	PROJECT NUMBER: P.1385	
ADDRESS:	BUILDING 116; 1st FLOOR	SCALE: NTS	DATE: 09.10.2021
		ACCOUNT MANAGER : DOUG MADDOX	REVISION : 02
		PROJECT DESIGNER: NICOLE PAGANO	SHEET 1 OF 4

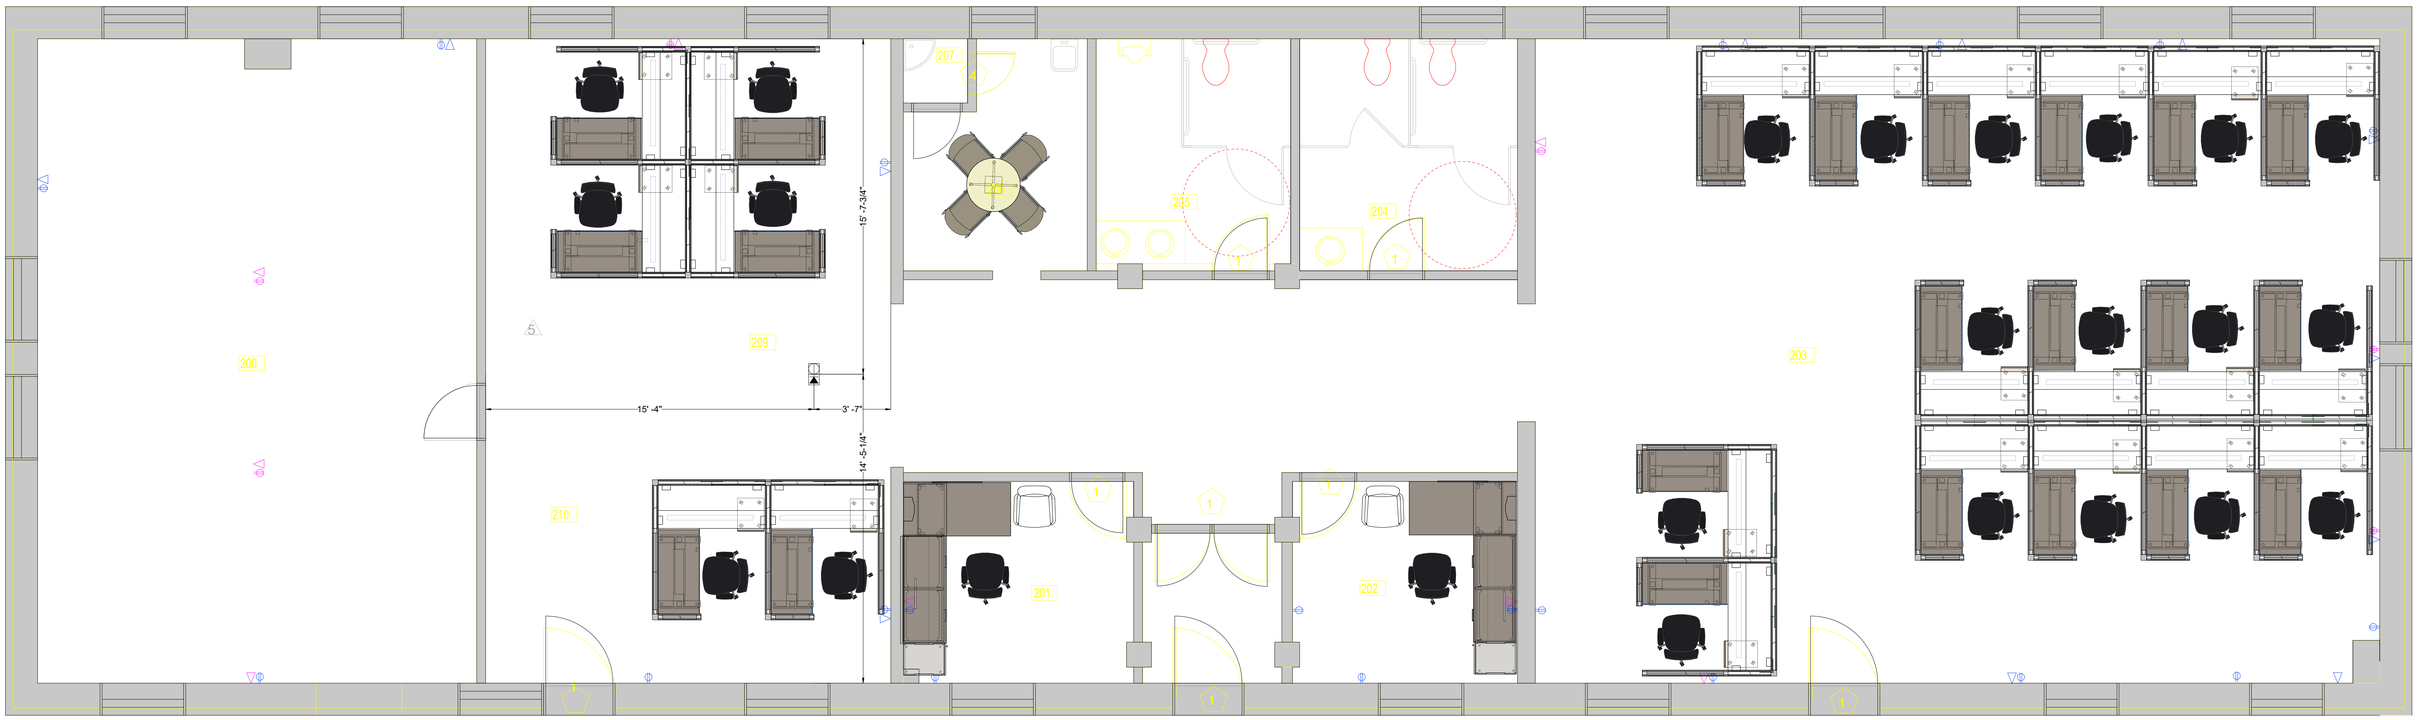

interior resources group
1444 OAK LAWN RD. SUITE 301
DALLAS, TEXAS 75207
VOICE: (972) 619-7400
WEBSITE: IRGROUPDFW.COM

PROJECT NAME:	VETERANS AFFAIRS: FORT BLISS	PROJECT NUMBER: P.1385			
ADDRESS:	BUILDING 116; 2nd FLOOR	SCALE:	NTS	DATE:	09.28.2021
		ACCOUNT MANAGER :	DOUG MADDOX	REVISION :	02
		PROJECT DESIGNER:	NICOLE PAGANO	SHEET 2 OF 4	

interior resources group
1444 OAK LAWN RD. SUITE 301
DALLAS, TEXAS 75207
VOICE: (972) 619-7400
WEBSITE: IRGROUPDFW.COM

PROJECT NAME:	VETERANS AFFAIRS: FORT BLISS	PROJECT NUMBER: P.1385	
ADDRESS:	BUILDING 117; 1st FLOOR	SCALE: NTS	DATE: 09.10.2021
		ACCOUNT MANAGER : DOUG MADDOX	REVISION : 02
		PROJECT DESIGNER: NICOLE PAGANO	SHEET 3 OF 4

interior resources group
1444 OAK LAWN RD. SUITE 301
DALLAS, TEXAS 75207
VOICE: (972) 619-7400
WEBSITE: IRGROUPDFW.COM

PROJECT NAME:	VETERANS AFFAIRS: FORT BLISS	PROJECT NUMBER: P.1385			
ADDRESS:	BUILDING 117; 2nd FLOOR	SCALE:	NTS	DATE:	09.10.2021
		ACCOUNT MANAGER :	DOUG MADDOX	REVISION :	02
		PROJECT DESIGNER:	NICOLE PAGANO	SHEET 4 OF 4	