BUILDING 1A- ACRE
BASEMENT FLOOR PLAN

KEY NOTES:

- (A) FURRED OUT WALL.
- (B) NONSPRINKLERED ELECTRICAL EQUIPMENT ROOM PER SECTION 8.15.11.2 OF NFPA 13–2016 EDITION.
- (C) PROTECTED BY CLEAN AGENT

SUITE DESCRIPTIONS

SUITE NUMBER	SUITE NAME	SUITE SIZE	TYPE OF SUITE	EXIT NUMBER
1	SICU SUITE	7,160 Sq. Ft.	PATIENT CARE SLEEPING	2
2	PACU SUITE	5,660 Sq. Ft.	NON SLEEPING PATIENT CARE	2
3	OR SUITE	12,405 Sq. Ft.	NON SLEEPING PATIENT CARE	7
4	OR STAFF SUITE	3,455 Sq. Ft.	NON PATIENT CARE	4
5	OR SUPPORT SUITE	4,360 Sq. Ft.	NON SLEEPING PATIENT CARE	4
6	CATH SUITE	6,155 Sq. Ft.	NON SLEEPING PATIENT CARE	2

PARTITION LEGEND

- 3 HOUR FIRE BARRIER
- 2 HOUR FIRE/SMOKE BARRIER
- 2 HOUR FIRE BARRIER
- SMOKE ZONE BARRIER
- 1 HOUR FIRE BARRIER
- 30 MINUTE SMOKE BARRIER
- SMOKE RESISTIVE HAZARDOUS ENCLOSURE
- NON-RATED SMOKE PARTITION
- SUITE DESIGNATIONS

All locations to be cordinated with COR

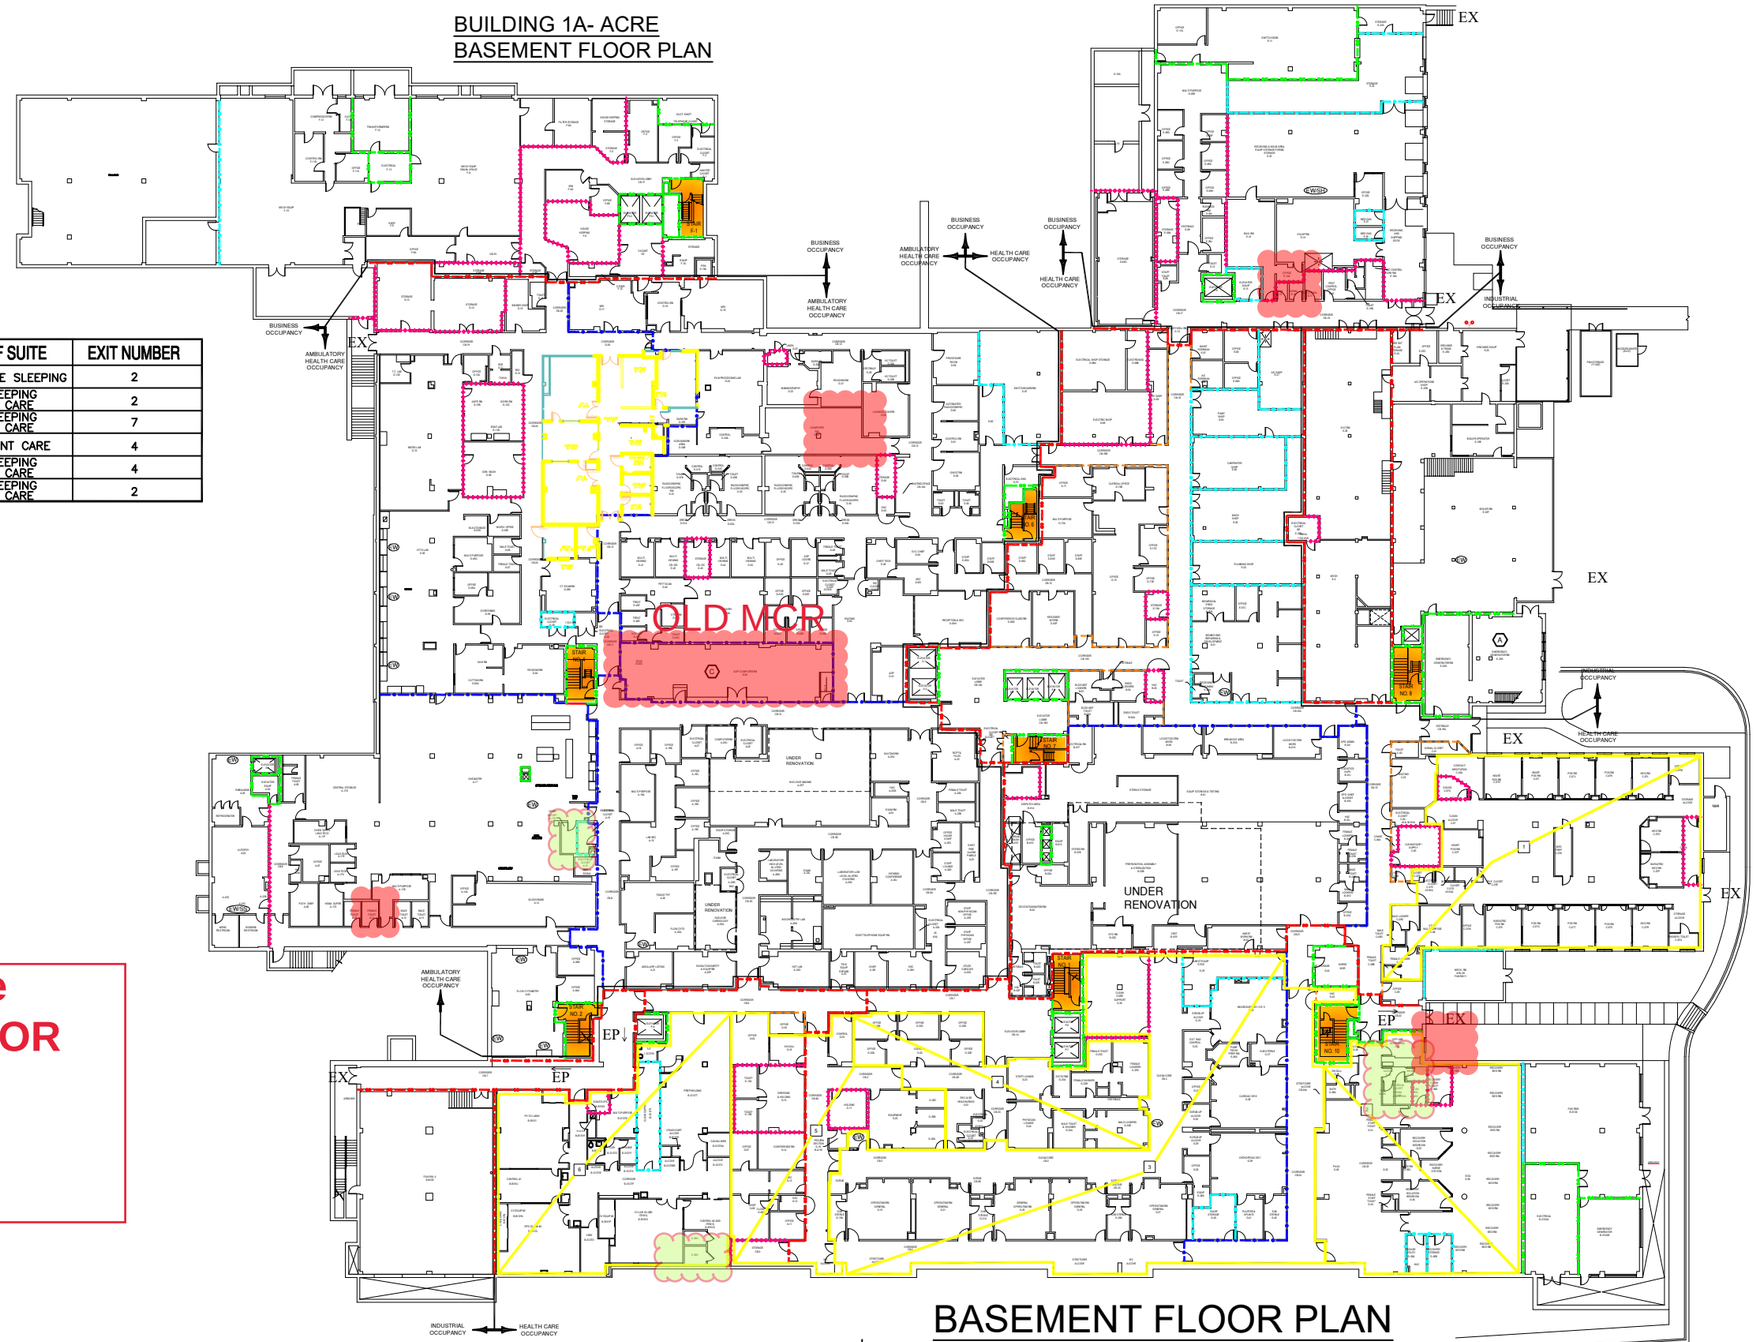

BASEMENT FLOOR PLAN
BUILDINGS 1 & 1A- ACRE

NORTH

FULLY SPRINKLERED; MIXED RESPONSE TYPE
MIXED OCCUPANCY

REVISIONS	NUMBER	DATE
FINAL LIFE SAFETY		02/22/2019
DRAFT SOC		12/06/2018

SITE NAME/ADDRESS

Tennessee Valley Health Care System–Nashville
1310 24th Avenue South
Nashville, TN 37212

ENGINEERS

FIRE PROTECTION & CODE CONSULTANTS, LLC.
1520 MAIN STREET
INDIANAPOLIS, IN 46224
(317)486-5188

FP&C PROJECT #: 1999.03

Drawing Title: BASEMENT FLOOR PLAN BUILDINGS 1 & 1A- ACRE

Approved: Project Director

Project Title: TENNESSEE VALLEY VA LIFE SAFETY DOCUMENTATION

Location: NASHVILLE, TN

Date: 02/22/2019 | Checked: AF | Drawn: KW

Project Number:

Building Number: 1 & 1A- ACRE

Drawing Number: LS-1

Dwg. 3 of 9

Office of Construction and Facilities Management

Department of Veterans Affairs

BUILDING 1A- ACRE
FIRST FLOOR PLAN

KEY NOTES:

(A) FIRE DOOR RATING AND FRAME LABELING PLATE VERIFIED UNDER CONTINUOUS HINGE.

(B) SPRINKLER INSTALLED ABOVE AUDIO BOOTH PER NON COMBUSTIBLE CONCEALED SPACE PROVISIONS OF SECTION 8.15.1 OF NFPA 13–2016 AND 1985 VA DIRECTIVE.

SUITE DESCRIPTIONS

SUITE NUMBER	SUITE NAME	SUITE SIZE	TYPE OF SUITE	EXIT NUMBER
1	ED SUITE	7,699 Sq. Ft.	NON SLEEPING PATIENT CARE	2
2	POST DEPLOYMENT SUITE	1,256 Sq. Ft.	NON SLEEPING PATIENT CARE	2

PARTITION LEGEND

- 3 HOUR FIRE BARRIER
- 2 HOUR FIRE/SMOKE BARRIER
- 2 HOUR FIRE BARRIER
- SMOKE ZONE BARRIER
- 1 HOUR FIRE BARRIER
- 30 MINUTE SMOKE BARRIER
- SMOKE RESISTIVE HAZARDOUS ENCLOSURE
- NON-RATED SMOKE PARTITION
- SUITE DESIGNATIONS

NORTH

FIRST FLOOR PLAN
BUILDINGS 1 & 1A- ACRE

FULLY SPRINKLERED; MIXED RESPONSE TYPE
MIXED OCCUPANCY

REVISIONS	NUMBER	DATE
FINAL LIFE SAFETY		02/22/2019
DRAFT SOC		12/06/2018

SITE NAME/ADDRESS

Tennessee Valley Health Care System–Nashville
1310 24th Avenue South
Nashville, TN 37212

ENGINEERS

FIRE PROTECTION & CODE CONSULTANTS, LLC.
1520 MAIN STREET
INDIANAPOLIS, IN 46224
(317)486-5188

FP&C PROJECT #: 1999.03

Drawing Title: FIRST FLOOR PLAN BUILDING 1 & 1A- ACRE

Approved: Project Director

Project Title: TENNESSEE VALLEY VA LIFE SAFETY DOCUMENTATION

Location: NASHVILLE, TN

Date: 02/22/2019 | Checked: AF | Drawn: KW

Project Number

Building Number: 1 & 1A- ACRE

Drawing Number: LS-2

Dwg. 4 of 9

Office of Construction and Facilities Management

Department of Veterans Affairs

BUILDING 1A- ACRE
SECOND FLOOR PLAN

KEY NOTES:

(A) FIRE DOOR RATING AND FRAME LABELING PLATE VERIFIED UNDER CONTINUOUS HINGE.

(B) MAXIMUM 49 OCCUPANTS

SUITE DESCRIPTIONS

SUITE NUMBER	SUITE NAME	SUITE SIZE	TYPE OF SUITE	EXIT NUMBER
1	MICU SUITE	10,155 Sq. Ft.	SLEEPING PATIENT CARE	3
2	GI CLINIC SUITE	4,255 Sq. Ft.	NON SLEEPING PATIENT CARE	4
3	MARROW TRANSPLANT SUITE	4,299 Sq. Ft.	NON PATIENT CARE	2
4	MEDICAL OFFICE SUITE	2,952 Sq. Ft.	NON PATIENT CARE	3
5	ENDO RECOVERY SUITE	4,299 Sq. Ft.	NON SLEEPING PATIENT CARE	2

PARTITION LEGEND

- 3 HOUR FIRE BARRIER
- 2 HOUR FIRE/SMOKE BARRIER
- 2 HOUR FIRE BARRIER
- SMOKE ZONE BARRIER
- 1 HOUR FIRE BARRIER
- 30 MINUTE SMOKE BARRIER
- SMOKE RESISTIVE HAZARDOUS ENCLOSURE
- NON-RATED SMOKE PARTITION
- SUITE DESIGNATIONS

NORTH

SECOND FLOOR PLAN
BUILDINGS 1 & 1A- ACRE

FULLY SPRINKLERED; MIXED RESPONSE TYPE
MIXED OCCUPANCY

FINAL LIFE SAFETY		02/22/2019
DRAFT SOC		12/06/2018
REVISIONS	NUMBER	DATE

SITE NAME/ADDRESS

Tennessee Valley
Health Care System–Nashville
1310 24th Avenue South
Nashville, TN 37212

ENGINEERS

FIRE PROTECTION & CODE CONSULTANTS

FIRE PROTECTION & CODE CONSULTANTS, LLC.
1520 MAIN STREET
INDIANAPOLIS, IN 46224
(317)486-5188

FP&C PROJECT #: 1999.03

Drawing Title: SECOND FLOOR PLAN BUILDINGS 1 & 1A- ACRE

Approved: Project Director

Project Title: TENNESSEE VALLEY VA LIFE SAFETY DOCUMENTATION

Location: NASHVILLE, TN

Date: 02/22/2019 | Checked: AF | Drawn: KW

Project Number

Building Number: 1 & 1A- ACRE

Drawing Number: LS-3

Dwg. 5 of 9

Office of Construction and Facilities Management

Department of Veterans Affairs

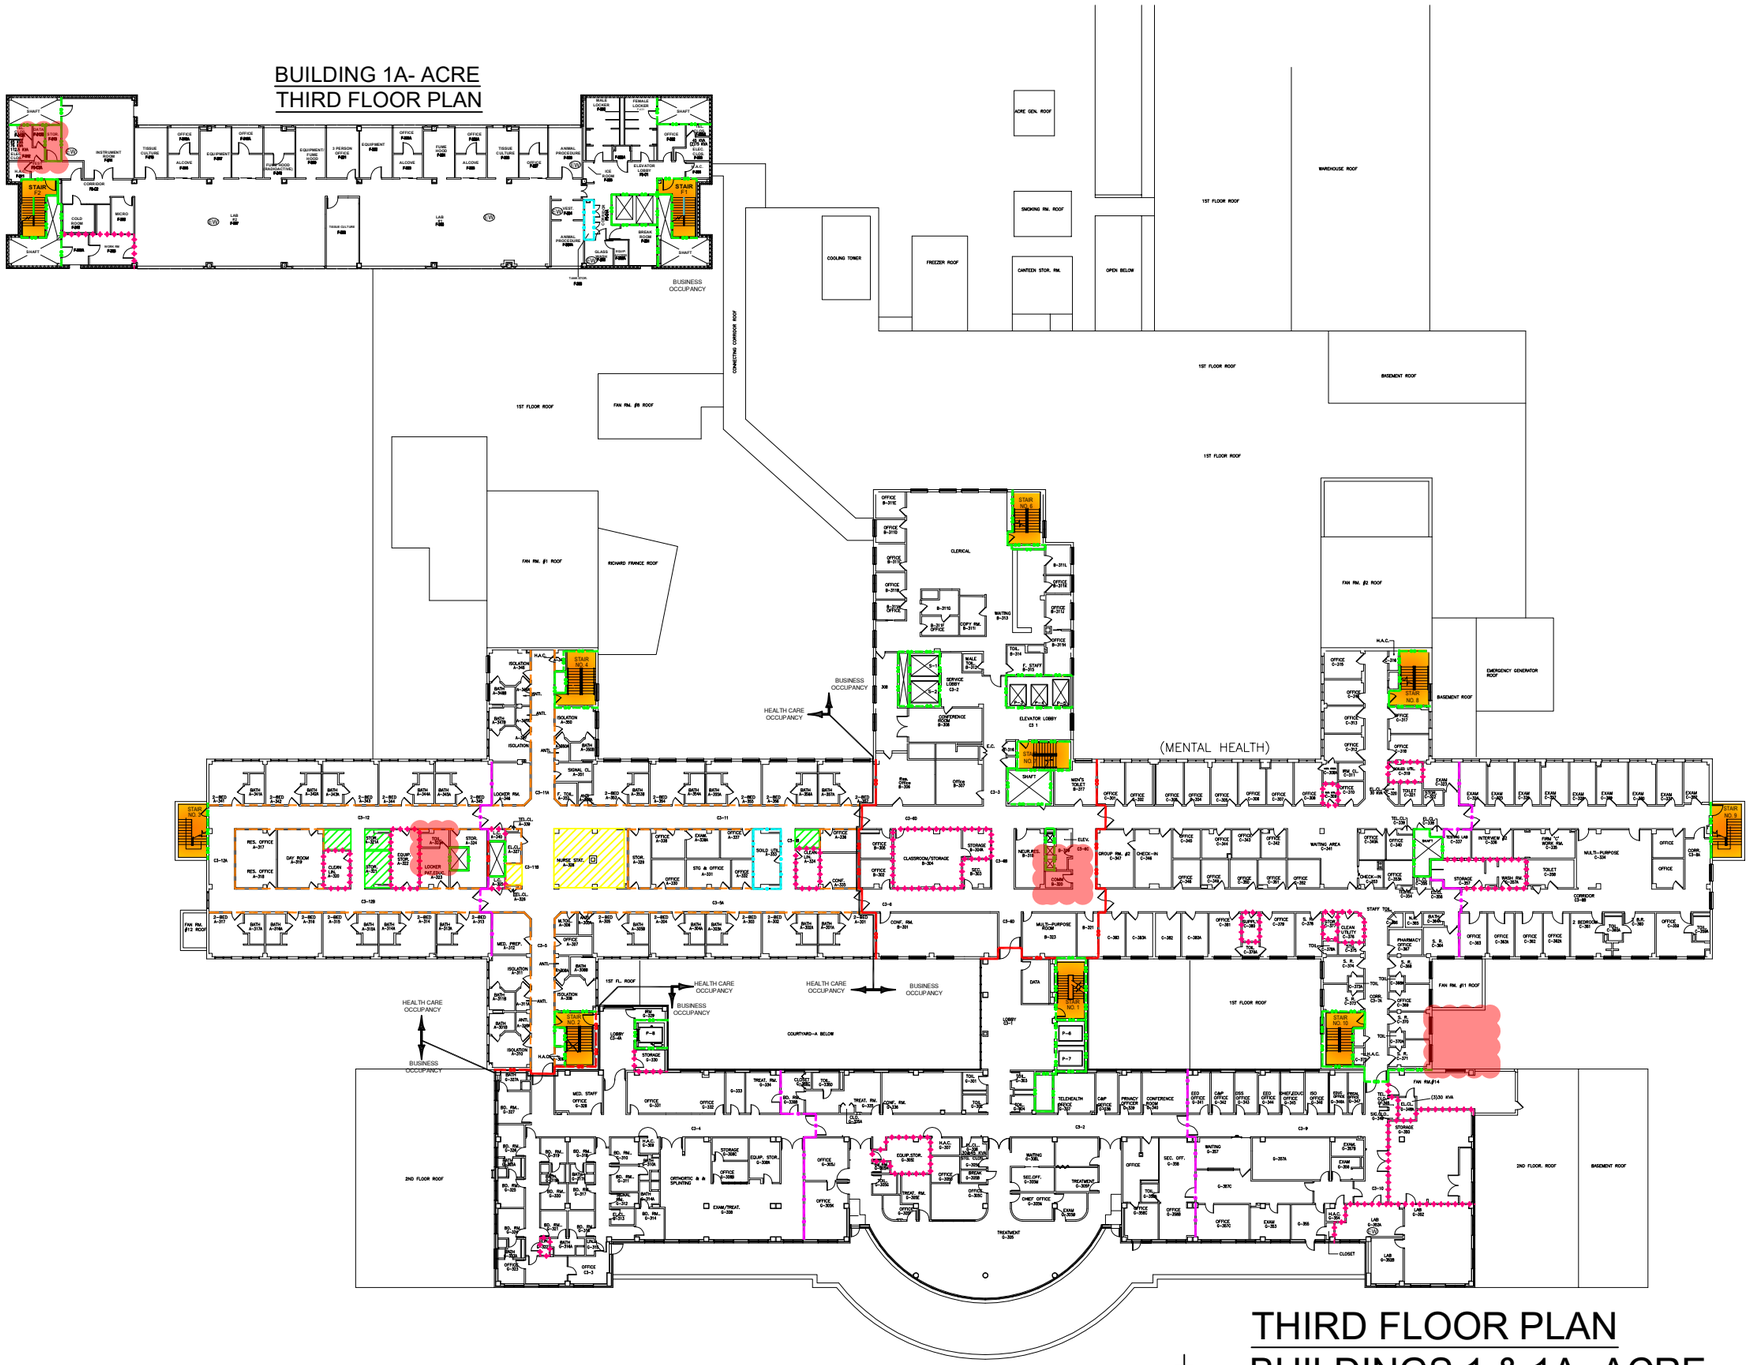

PARTITION LEGEND

- 3 HOUR FIRE BARRIER
- 2 HOUR FIRE/SMOKE BARRIER
- 2 HOUR FIRE BARRIER
- SMOKE ZONE BARRIER
- 1 HOUR FIRE BARRIER
- 30 MINUTE SMOKE BARRIER
- SMOKE RESISTIVE HAZARDOUS ENCLOSURE
- NON-RATED SMOKE PARTITION
- SUITE DESIGNATIONS

THIRD FLOOR PLAN
BUILDINGS 1 & 1A- ACRE

FULLY SPRINKLERED; MIXED RESPONSE TYPE
MIXED OCCUPANCY

REVISIONS	NUMBER	DATE
FINAL LIFE SAFETY		02/22/2019
DRAFT SOC		12/06/2018

SITE NAME/ADDRESS

Tennessee Valley
Health Care System–Nashville
1310 24th Avenue South
Nashville, TN 37212

ENGINEERS

FIRE PROTECTION & CODE CONSULTANTS

FIRE PROTECTION & CODE CONSULTANTS, LLC.
1520 MAIN STREET
INDIANAPOLIS, IN 46224
(317)486-5188

FP&C PROJECT #: 1999.03

Drawing Title: THIRD FLOOR PLAN BUILDINGS 1 & 1A- ACRE

Approved: Project Director

Project Title: TENNESSEE VALLEY VA LIFE SAFETY DOCUMENTATION

Location: NASHVILLE, TN

Date: 02/22/2019 | Checked: AF | Drawn: KW

Project Number:

Building Number: 1 & 1A- ACRE

Drawing Number: LS-4

Dwg. 6 of 9

Office of Construction and Facilities Management

Department of Veterans Affairs

SUITE DESCRIPTIONS

SUITE NUMBER	SUITE NAME	SUITE SIZE	TYPE OF SUITE	EXIT NUMBER
1	ADMIN. MENTAL HEALTH OFFICE SUITE	1,582 Sq. Ft.	NON SLEEPING PATIENT CARE	2

BUILDING 1A- ACRE FOURTH FLOOR PLAN

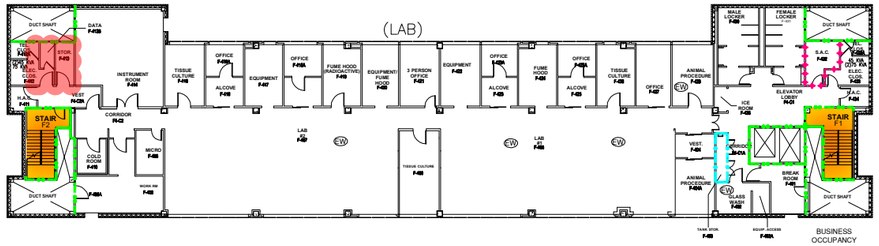

GENERAL NOTES:

1. OVERSIZED PROTECTIVE KICKPLATES PER JOINT COMMISSION EQUIVALENCY GRANTED TO VA APRIL 21, 1995.

KEY NOTES:

A. FIRE DOOR RATING AND FRAME LABELING PLATE VERIFIED UNDER CONTINUOUS HINGE.

B. DOORS LOCKED FOR THE CLINICAL NEEDS OF PATIENTS PER SECTION 18.2.2.2.5.1 OF NFPA 101 – 2018 EDITION.

PARTITION LEGEND

- 3 HOUR FIRE BARRIER
- 2 HOUR FIRE/SMOKE BARRIER
- 2 HOUR FIRE BARRIER
- SMOKE ZONE BARRIER
- 1 HOUR FIRE BARRIER
- 30 MINUTE SMOKE BARRIER
- SMOKE RESISTIVE HAZARDOUS ENCLOSURE
- NON-RATED SMOKE PARTITION
- SUITE DESIGNATIONS

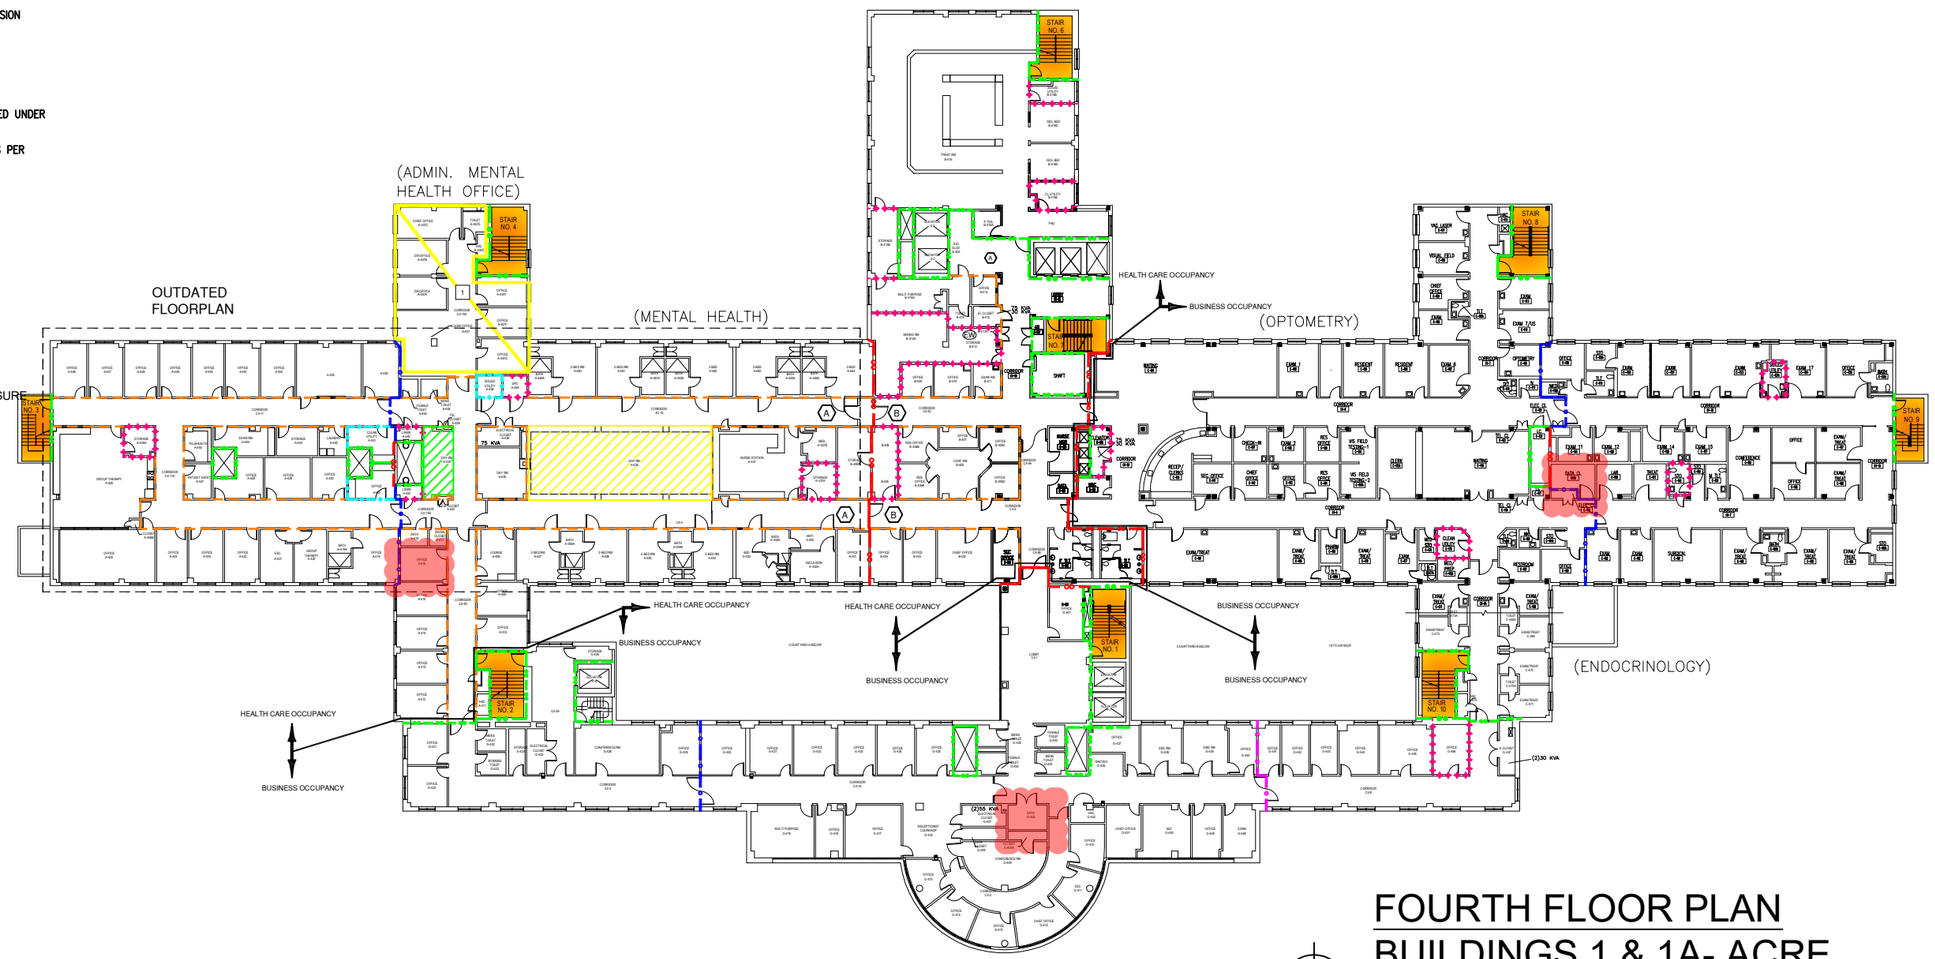

NORTH

FOURTH FLOOR PLAN
BUILDINGS 1 & 1A- ACRE

FULLY SPRINKLERED; MIXED RESPONSE TYPE
MIXED OCCUPANCY

FINAL LIFE SAFETY		02/22/2019
DRAFT SOC		12/06/2018
REVISIONS	NUMBER	DATE

SITE NAME/ADDRESS

Tennessee Valley Health Care System–Nashville
1310 24th Avenue South
Nashville, TN 37212

ENGINEERS

FIRE PROTECTION & CODE CONSULTANTS, LLC.
1520 MAIN STREET
INDIANAPOLIS, IN 46224
(317)486-5188

FP&C PROJECT #: 1999.03

Drawing Title: FOURTH FLOOR PLAN BUILDINGS 1 & 1A- ACRE

Approved: Project Director

Project Title: TENNESSEE VALLEY VA LIFE SAFETY DOCUMENTATION

Location: NASHVILLE, TN

Date: 02/22/2019 | Checked: AF | Drawn: KW

Project Number:

Building Number: 1 & 1A- ACRE

Drawing Number: LS-5

Dwg. 7 of 9

Office of Construction and Facilities Management

Department of Veterans Affairs

BUILDING 1A- ACRE
SIXTH FLOOR PLAN

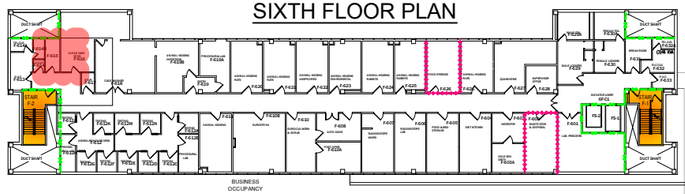

BUILDING 1A- ACRE
FIFTH FLOOR PLAN

KEY NOTES:

(A) 1/4" STEEL PLATE FLOOR ACCESS PANEL EQUIVALENT TO 2 HOUR FIRE RATED CONSTRUCTION AT TIME OF BUILDING CONSTRUCTION.

PARTITION LEGEND

- 3 HOUR FIRE BARRIER
- 2 HOUR FIRE/SMOKE BARRIER
- 2 HOUR FIRE BARRIER
- SMOKE ZONE BARRIER
- 1 HOUR FIRE BARRIER
- 30 MINUTE SMOKE BARRIER
- SMOKE RESISTIVE HAZARDOUS ENCLOSURE
- NON-RATED SMOKE PARTITION
- SUITE DESIGNATIONS

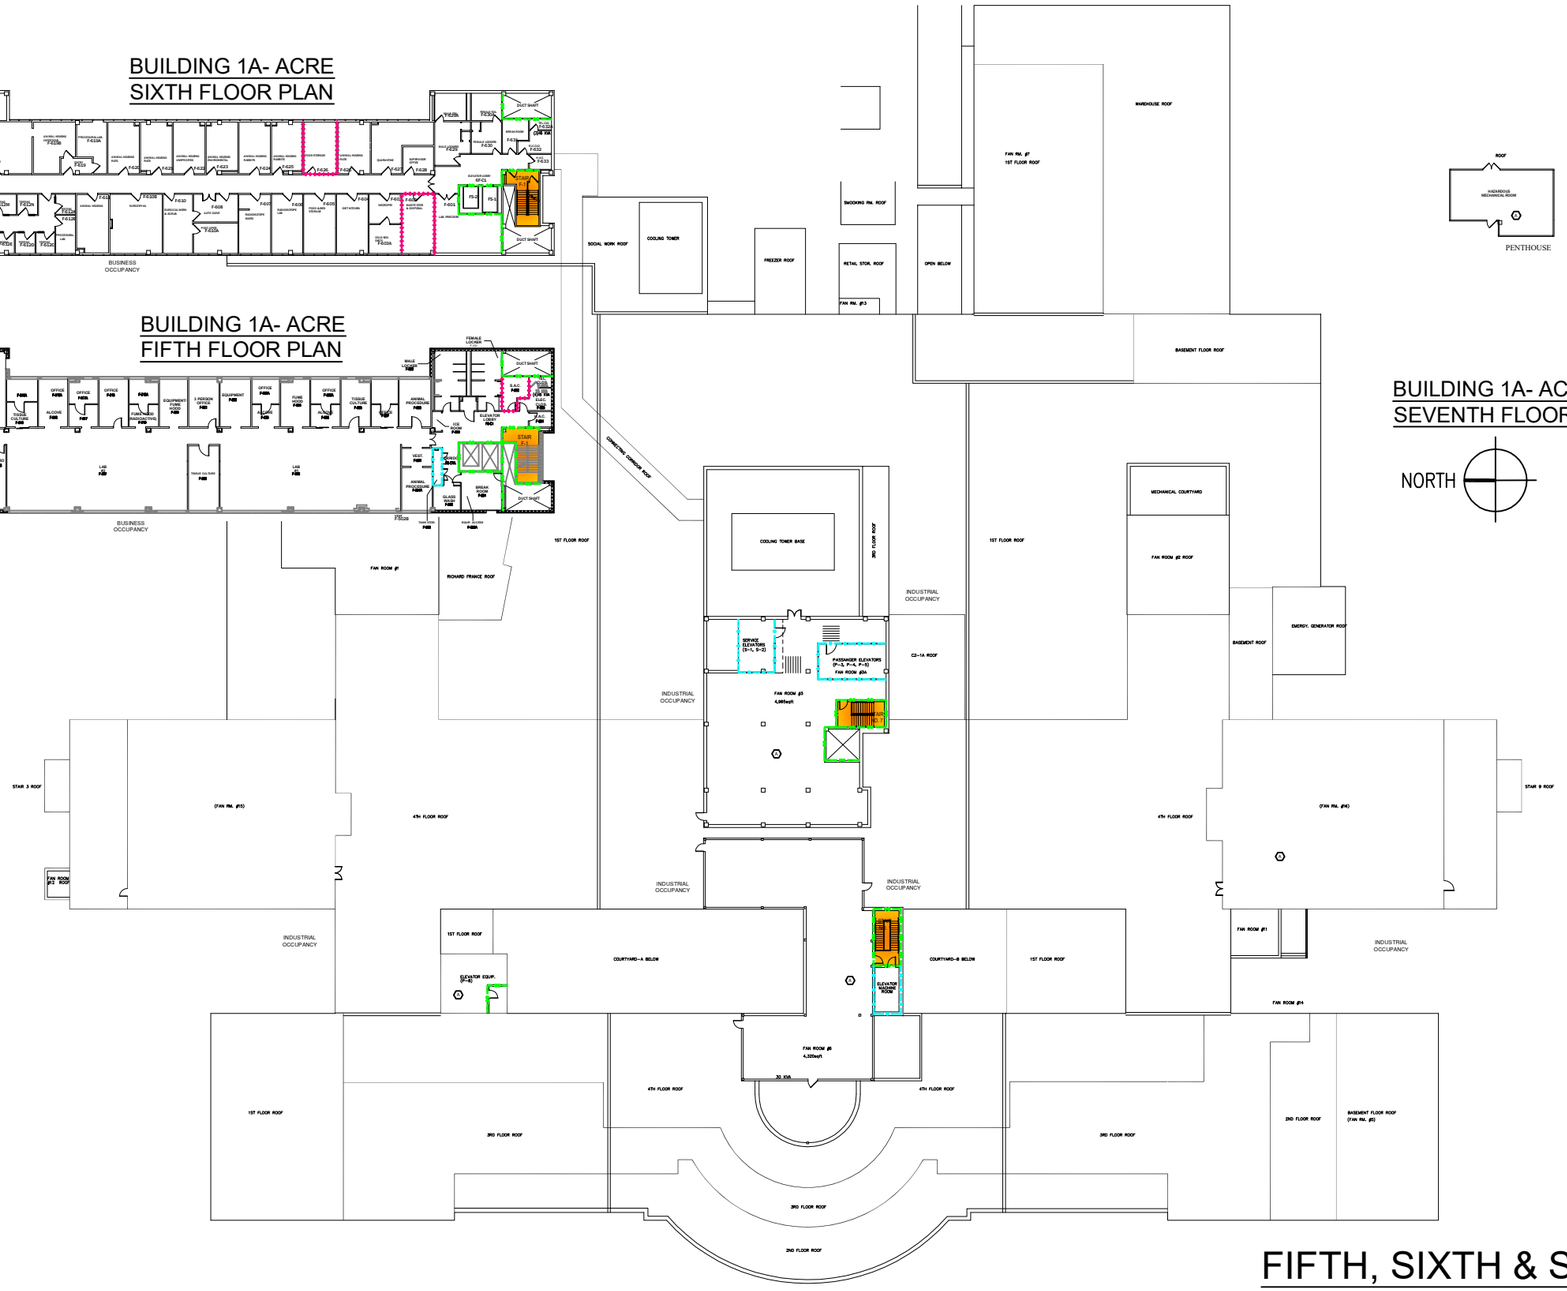

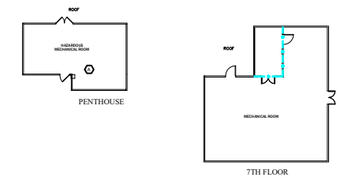

BUILDING 1A- ACRE
SEVENTH FLOOR PENTHOUSE PLANS

NORTH

NORTH

FIFTH, SIXTH & SEVENTH FLOOR PLANS BUILDINGS 1 & 1A- ACRE

FULLY SPRINKLERED; MIXED RESPONSE TYPE
MIXED OCCUPANCY

FINAL LIFE SAFETY		02/22/2019
DRAFT SOC		12/06/2018
REVISIONS	NUMBER	DATE

SITE NAME/ADDRESS

Tennessee Valley
Health Care System–Nashville
1310 24th Avenue South
Nashville, TN 37212

ENGINEERS

FIRE PROTECTION & CODE CONSULTANTS

FIRE PROTECTION & CODE CONSULTANTS, LLC.
1520 MAIN STREET
INDIANAPOLIS, IN 46224
(317)486-5188

FP&C PROJECT #: 1999.03

Drawing Title: FIFTH & SIXTH FLOOR PLANS BUILDINGS 1 & 1A- ACRE

Approved: Project Director

Project Title: TENNESSEE VALLEY VA LIFE SAFETY DOCUMENTATION

Location: NASHVILLE, TN

Date: 02/22/2019 | Checked: AF | Drawn: KW

Project Number:

Building Number: 1 & 1A- ACRE

Drawing Number: LS-6

Dwg. 8 of 9

Office of Construction and Facilities Management

Department of Veterans Affairs

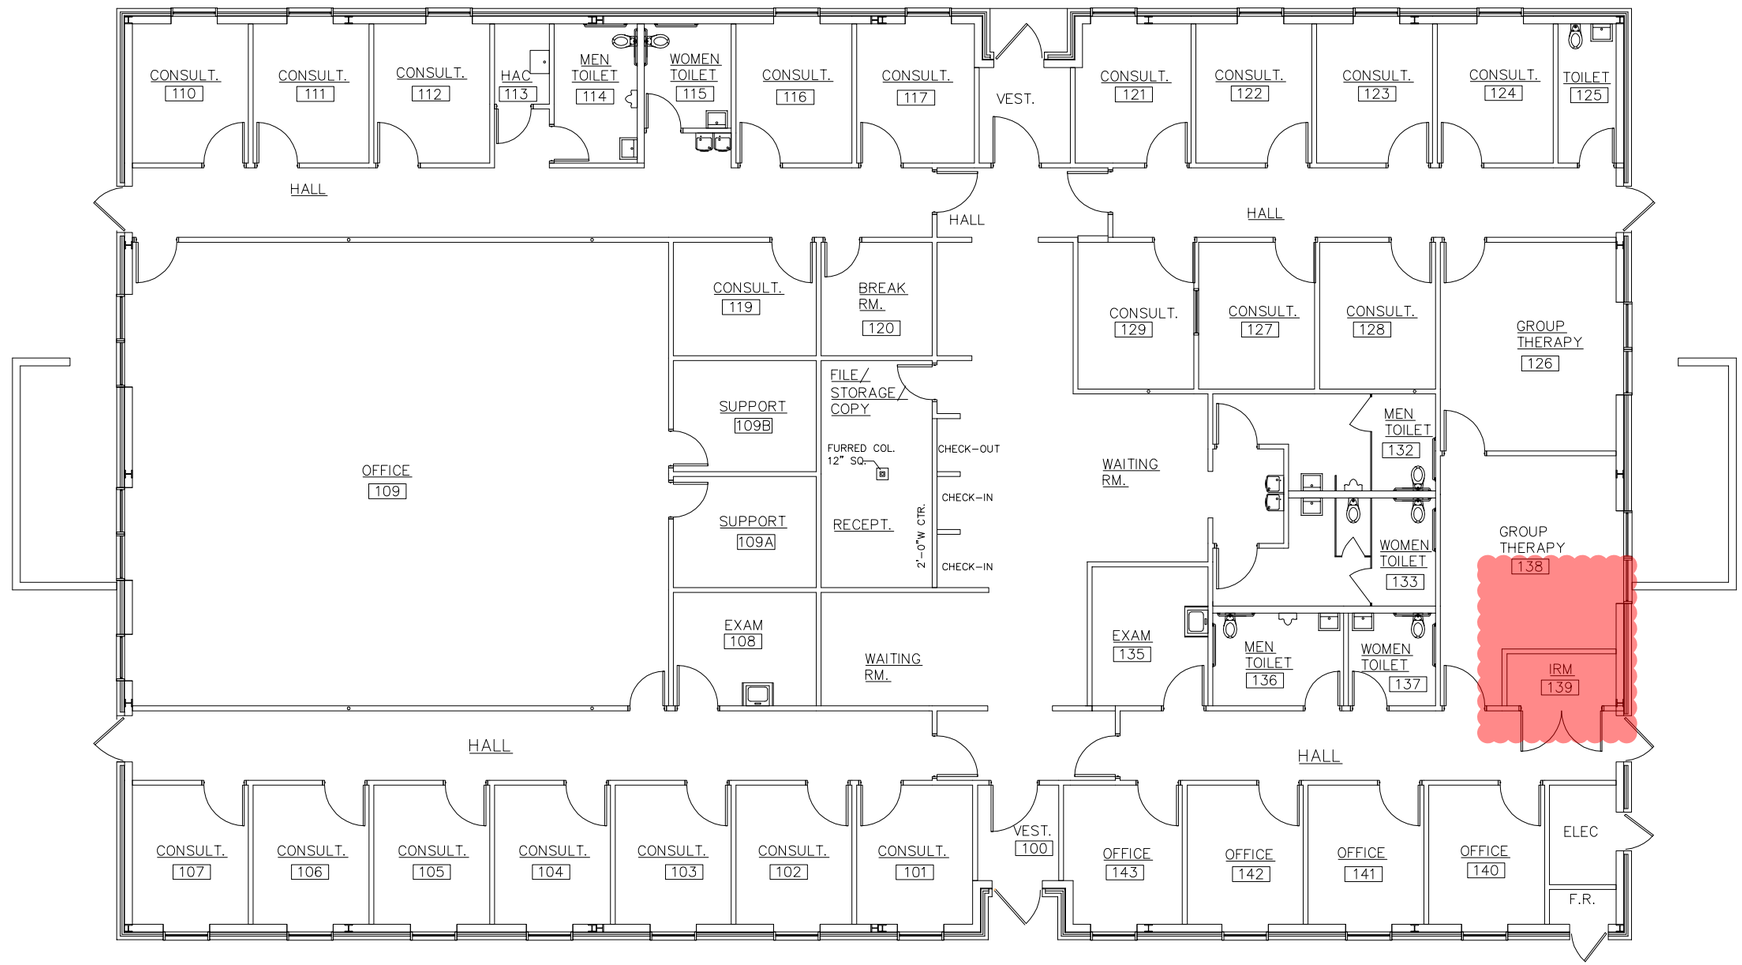

PARTITION LEGEND

- 3 HOUR FIRE BARRIER
- 2 HOUR FIRE/SMOKE BARRIER
- 2 HOUR FIRE BARRIER
- SMOKE ZONE BARRIER
- 1 HOUR FIRE BARRIER
- 30 MINUTE SMOKE BARRIER
- SMOKE RESISTIVE HAZARDOUS ENCLOSURE
- NON-RATED SMOKE PARTITION
- SUITE DESIGNATIONS

MENTAL HEALTH ANNEX

NORTH

FULLY SPRINKLERED:
QUICK RESPONSE
BUSINESS OCCUPANCY

REVISIONS	NUMBER	DATE
FINAL LIFE SAFETY		02/22/2019
DRAFT SOC		12/06/2018

SITE NAME/ADDRESS

Tennessee Valley
Health Care System–Nashville
1310 24th Avenue South
Nashville, TN 37212

ENGINEERS

FIRE PROTECTION & CODE CONSULTANTS

FIRE PROTECTION & CODE CONSULTANTS, LLC.
1520 MAIN STREET
INDIANAPOLIS, IN 46224
(317)486-5188

FP&C PROJECT #: 1999.03

Drawing Title: MENTAL HEALTH ANNEX

Approved: Project Director

Project Title: TENNESSEE VALLEY VA LIFE SAFETY DOCUMENTATION

Location: NASHVILLE, TN

Date: 02/22/2019 | Checked: AF | Drawn: KW

Project Number:

Building Number: MENTAL HEALTH

Drawing Number: LS-7

Dwg. 9 of 9

Office of Construction and Facilities Management

Department of Veterans Affairs