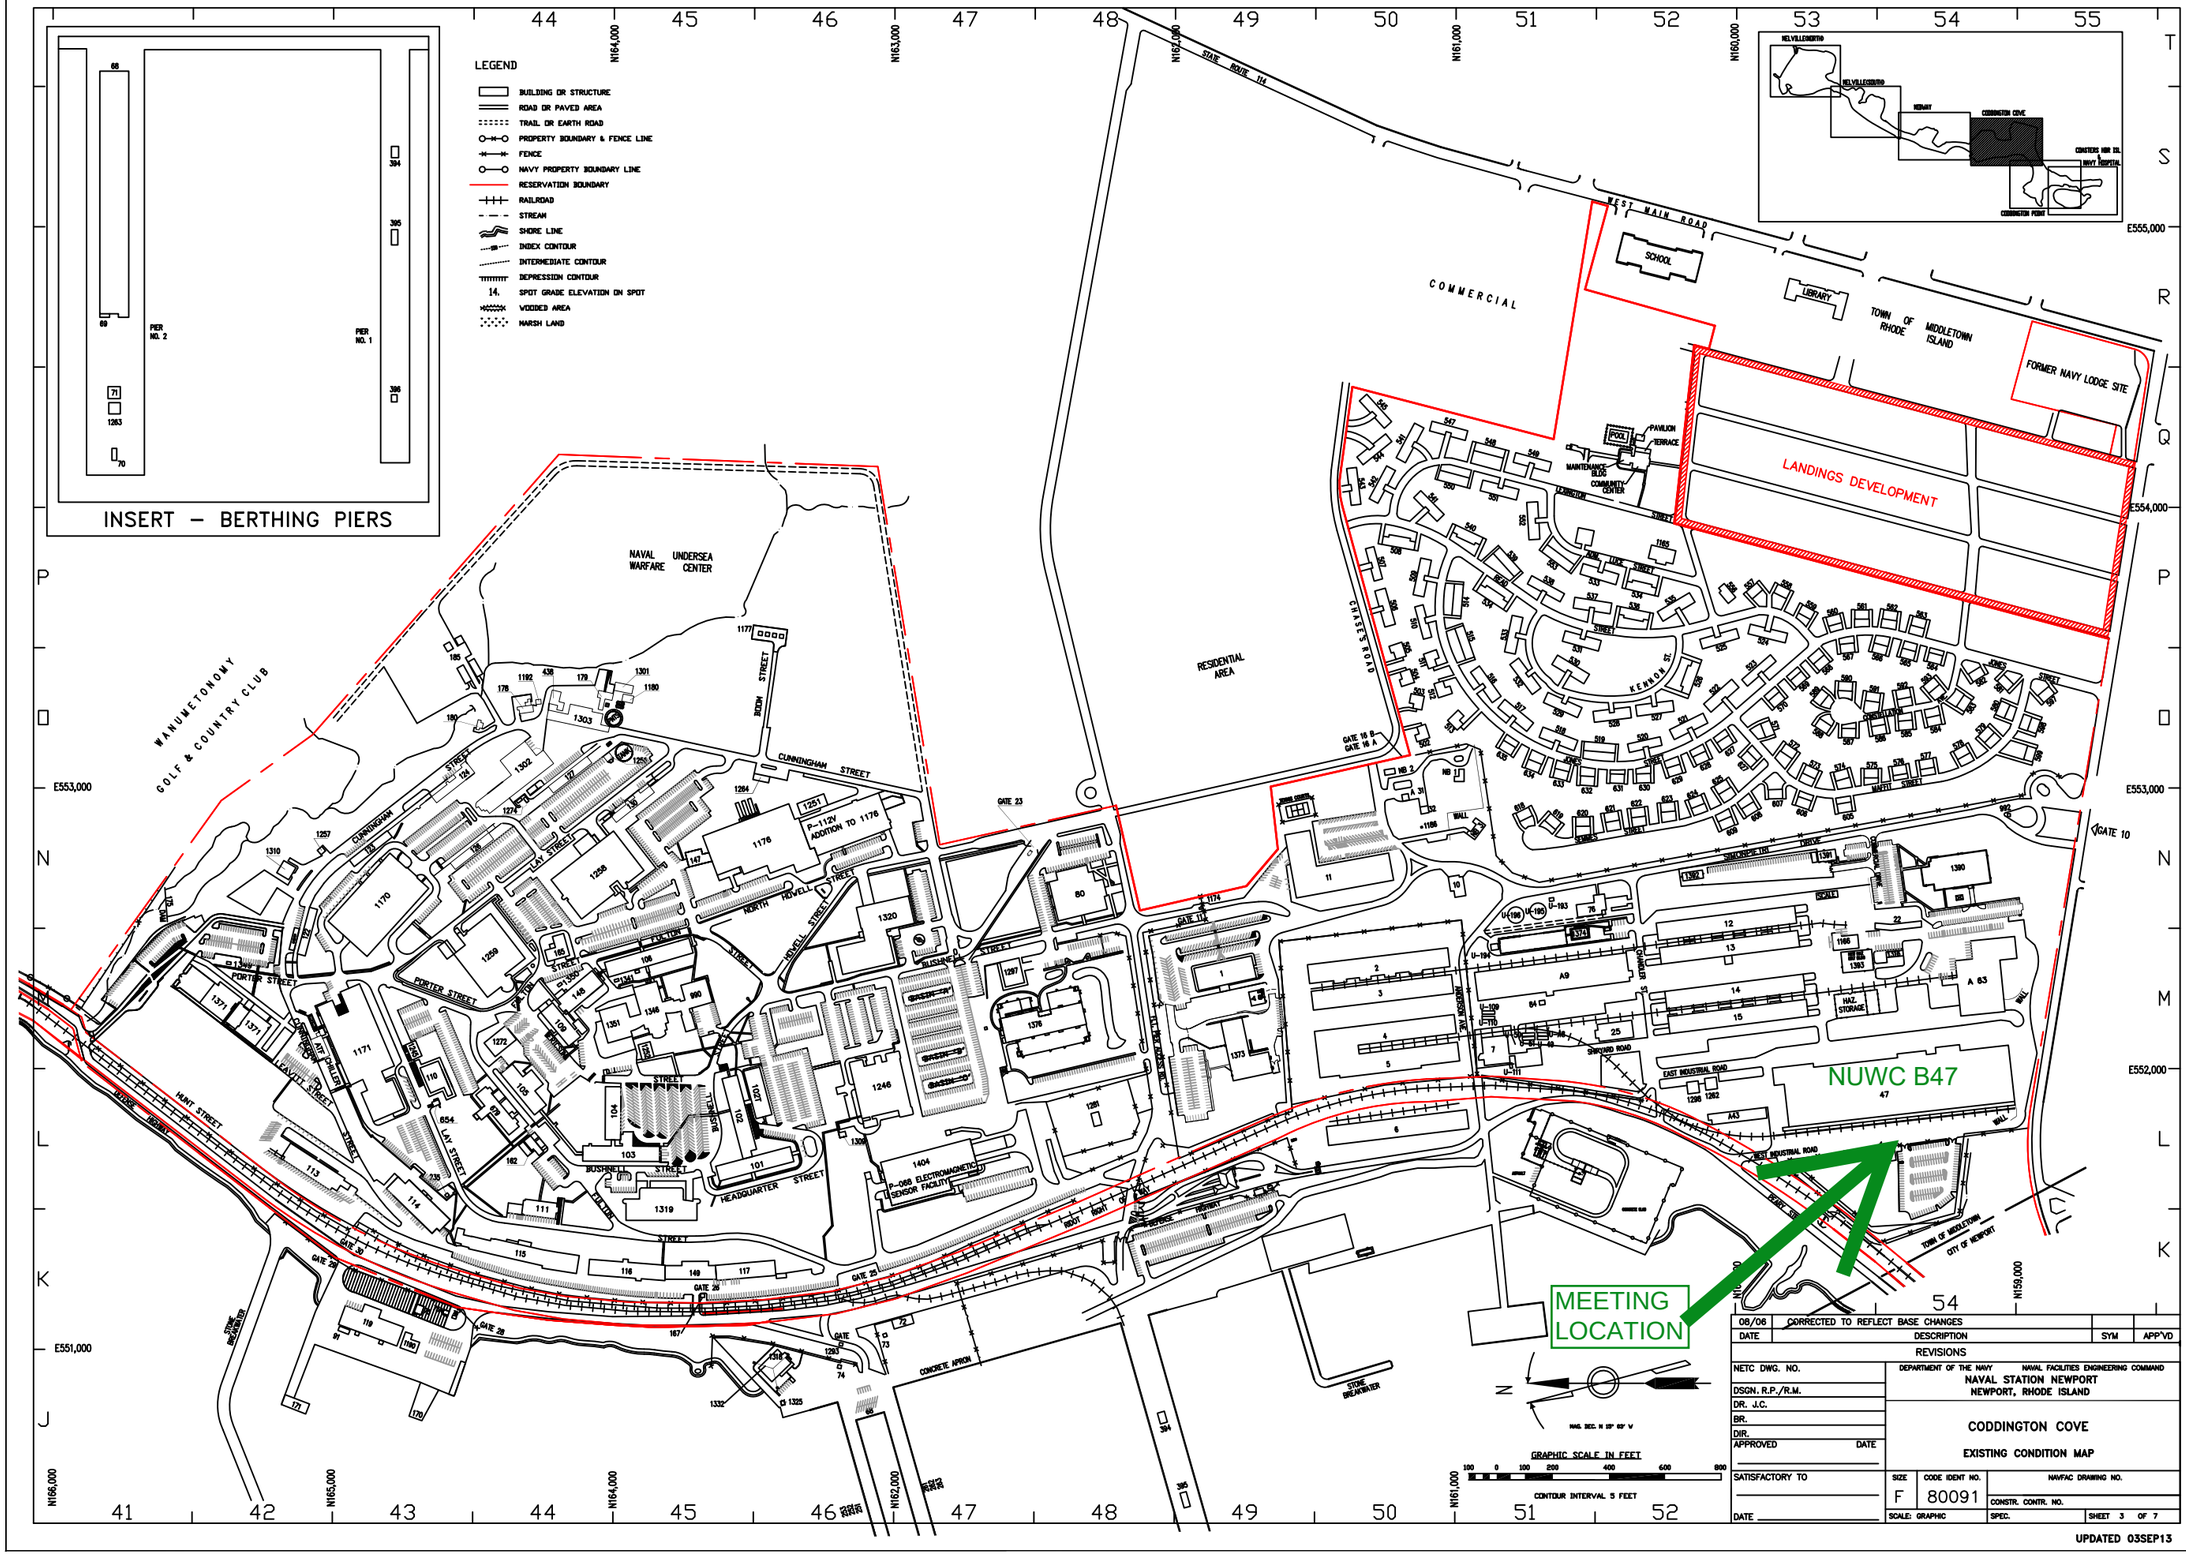

DATE	DESCRIPTION	SYM	APP'VD
08/06	CORRECTED TO REFLECT BASE CHANGES		

REVISIONS

NETC DWG. NO.
DSGN. R.P./R.M.
DR. J.C.
BR.
DIR.
APPROVED DATE
SATISFACTORY TO
DATE

DEPARTMENT OF THE NAVY NAVAL FACILITIES ENGINEERING COMMAND
NAVAL STATION NEWPORT
NEWPORT, RHODE ISLAND

CODDINGTON COVE
EXISTING CONDITION MAP

SIZE	CODE IDENT NO.	NAVFAC DRAWING NO.
F	80091	

CONSTR. CONTR. NO.
SCALE: GRAPHIC SPEC. SHEET 3 OF 7

UPDATED 03SEP13