APPENDIX A:

PIDC SHU CONCEPT DRAWINGS

US Army Corps of Engineers®
FORT WORTH DISTRICT

U.S. Immigration and Customs Enforcement

PORT ISABEL DETENTION CENTER
NEW SECURE HOUSING UNIT (SHU)
CAMERON COUNTY, TX
CONCEPT DESIGN

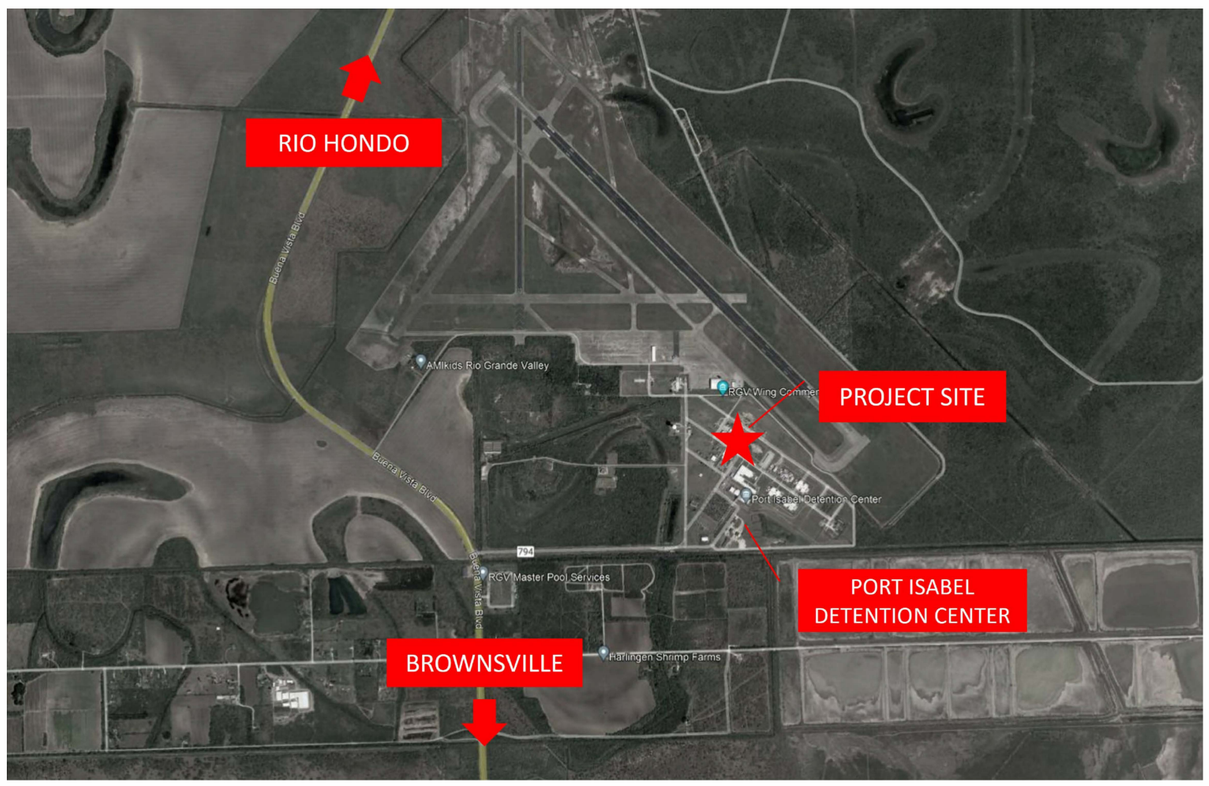

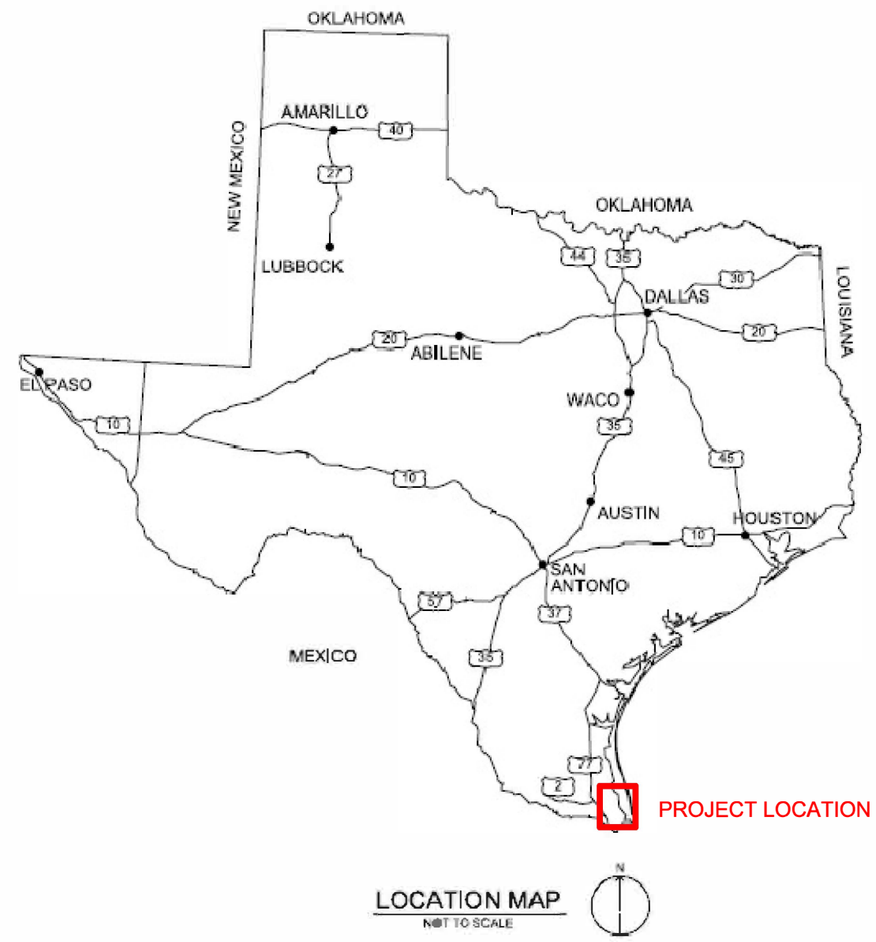

SOLICITATION NO.: XXXXXXXXXXXXX
CONTRACT NO.: XXXXXXXXXXXXX
ISSUE DATE: XXXXXXXXX

US ARMY CORPS OF ENGINEERS ®
FORT WORTH DISTRICT

CONCEPT NOT FOR CONSTRUCTION

COVER

PORT ISABEL DETENTION CENTER, TX
NEW SHU
CONCEPT DESIGN

SHEET REFERENCE

SECURE HOUSING UNIT INDEX TABLE

ID	DESIGN FILE
N/A	COVER SHEET
G-001	INDEX TABLE SHEET
A-101	FLOOR PLAN
A-102	ESS LOCATION
C-101	OVERVIEW & HAUL ROUTE
C-102	EXISTING UTILITIES
C-103	DEMOLITION PLAN
C-104	SITE PLAN

US ARMY CORPS OF ENGINEERS ®
FORT WORTH DISTRICT

CONCEPT NOT FOR CONSTRUCTION

INDEX SHEET

PORT ISABEL DETENTION CENTER, TX
NEW SHU
CONCEPT DESIGN

SHEET REFERENCE
G-001

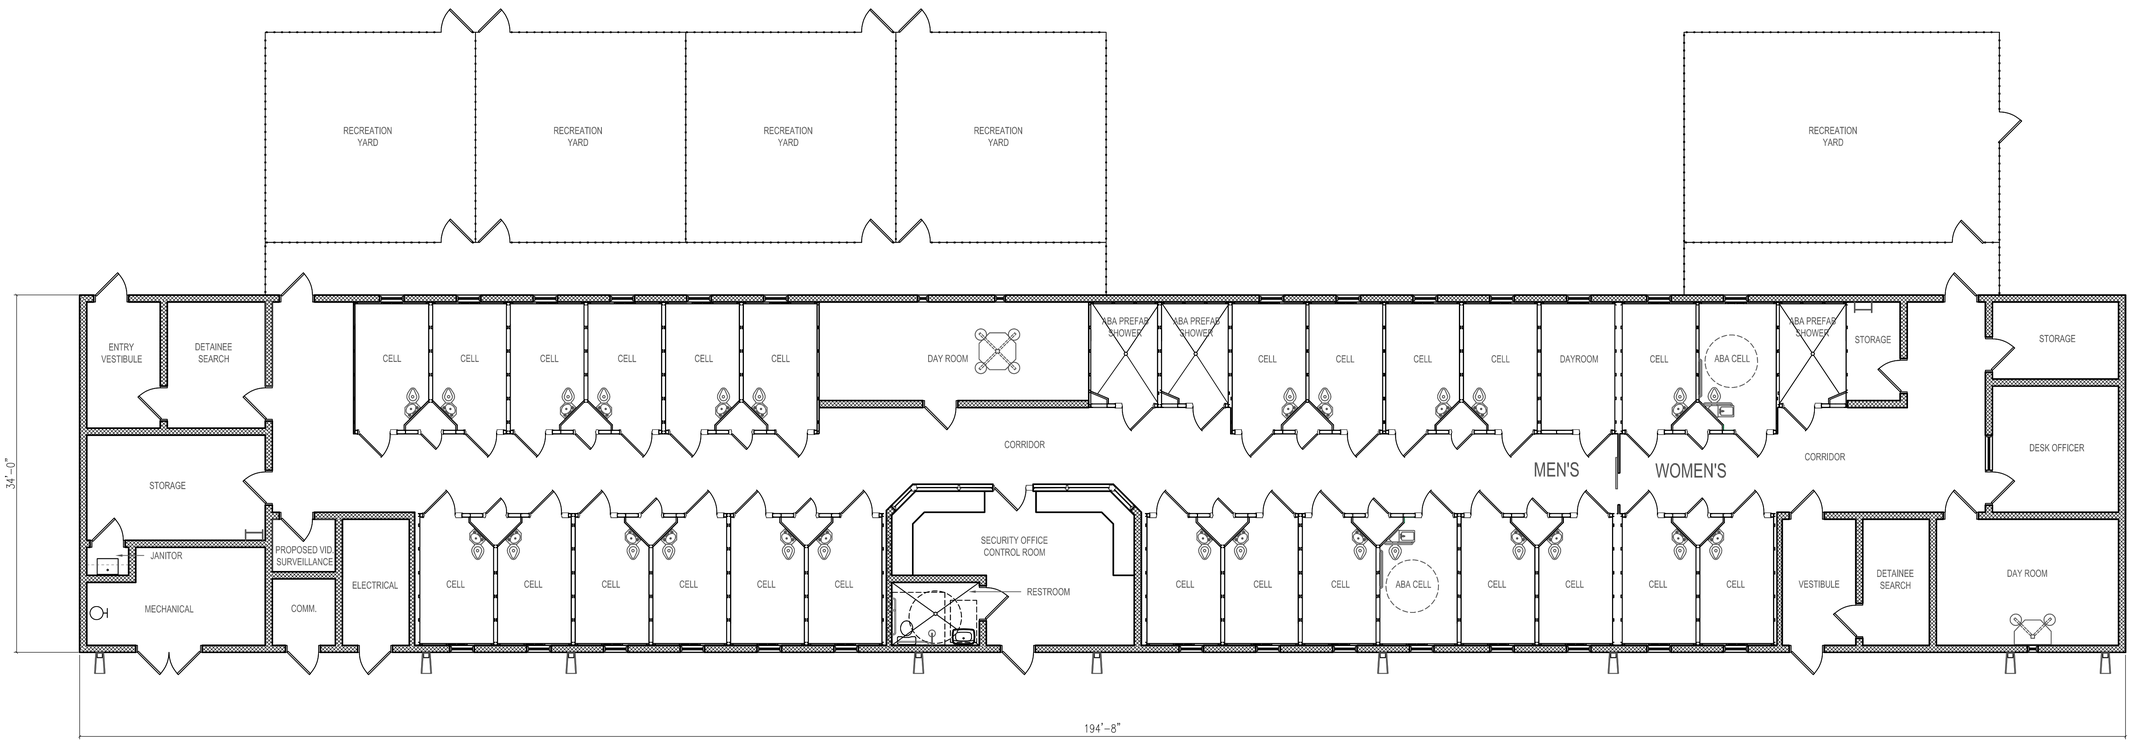

US ARMY CORPS OF ENGINEERS ®
FORT WORTH DISTRICT

CONCEPT NOT FOR CONSTRUCTION

FLOOR PLAN

PORT ISABEL DETENTION CENTER, TX
NEW SHU
CONCEPT DESIGN

SHEET REFERENCE

A-101

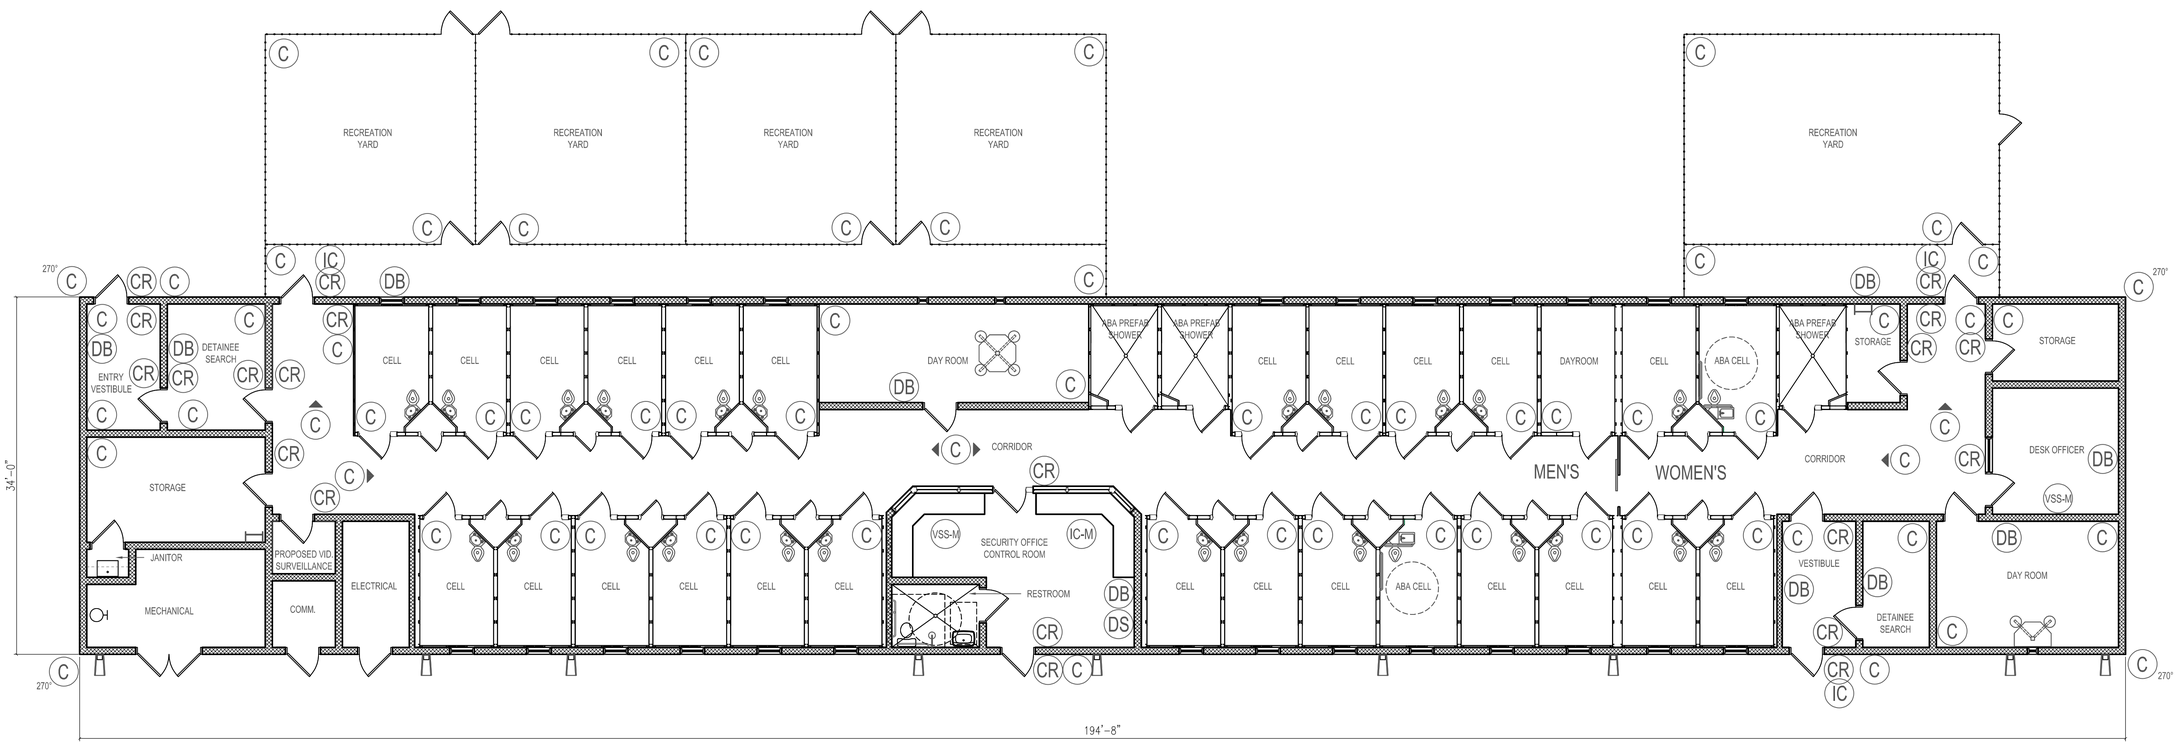

LEGEND

C	CAMERA	IC	INTERCOM
CR	CARD READER	IC-M	INTERCOM MASTER
DB	DURESS BUTTON	VSS-M	VSS MONITOR
DS	DURESS STROBE		

NOTES

1. ALL INTERIOR CAMERAS WILL BE DETENTION GRADE, AND OUTDOOR CAMERAS WILL BE DETENTION GRADE WEATHERPROOF.
2. ALL CAMERAS AT EXTERIOR CORNERS SHALL BE 270-DEGREE CAMERAS.
3. CARD READERS SHALL BE IDENTIV uTRUST PIV KEYPAD READER WITH iSTAR ULTRA CONTROLLERS.
4. DURESS BUTTONS SHALL BE INSTALLED 48" A.F.F.
5. VSS MONITOR SIZE, QUANTITY, AND FINAL LOCATIONS TBD.

US ARMY CORPS OF ENGINEERS ®
FORT WORTH DISTRICT

CONCEPT NOT FOR CONSTRUCTION

VSS LOCATION PLAN

PORT ISABEL DETENTION CENTER, TX
NEW SHU
CONCEPT DESIGN

SHEET REFERENCE

A-102

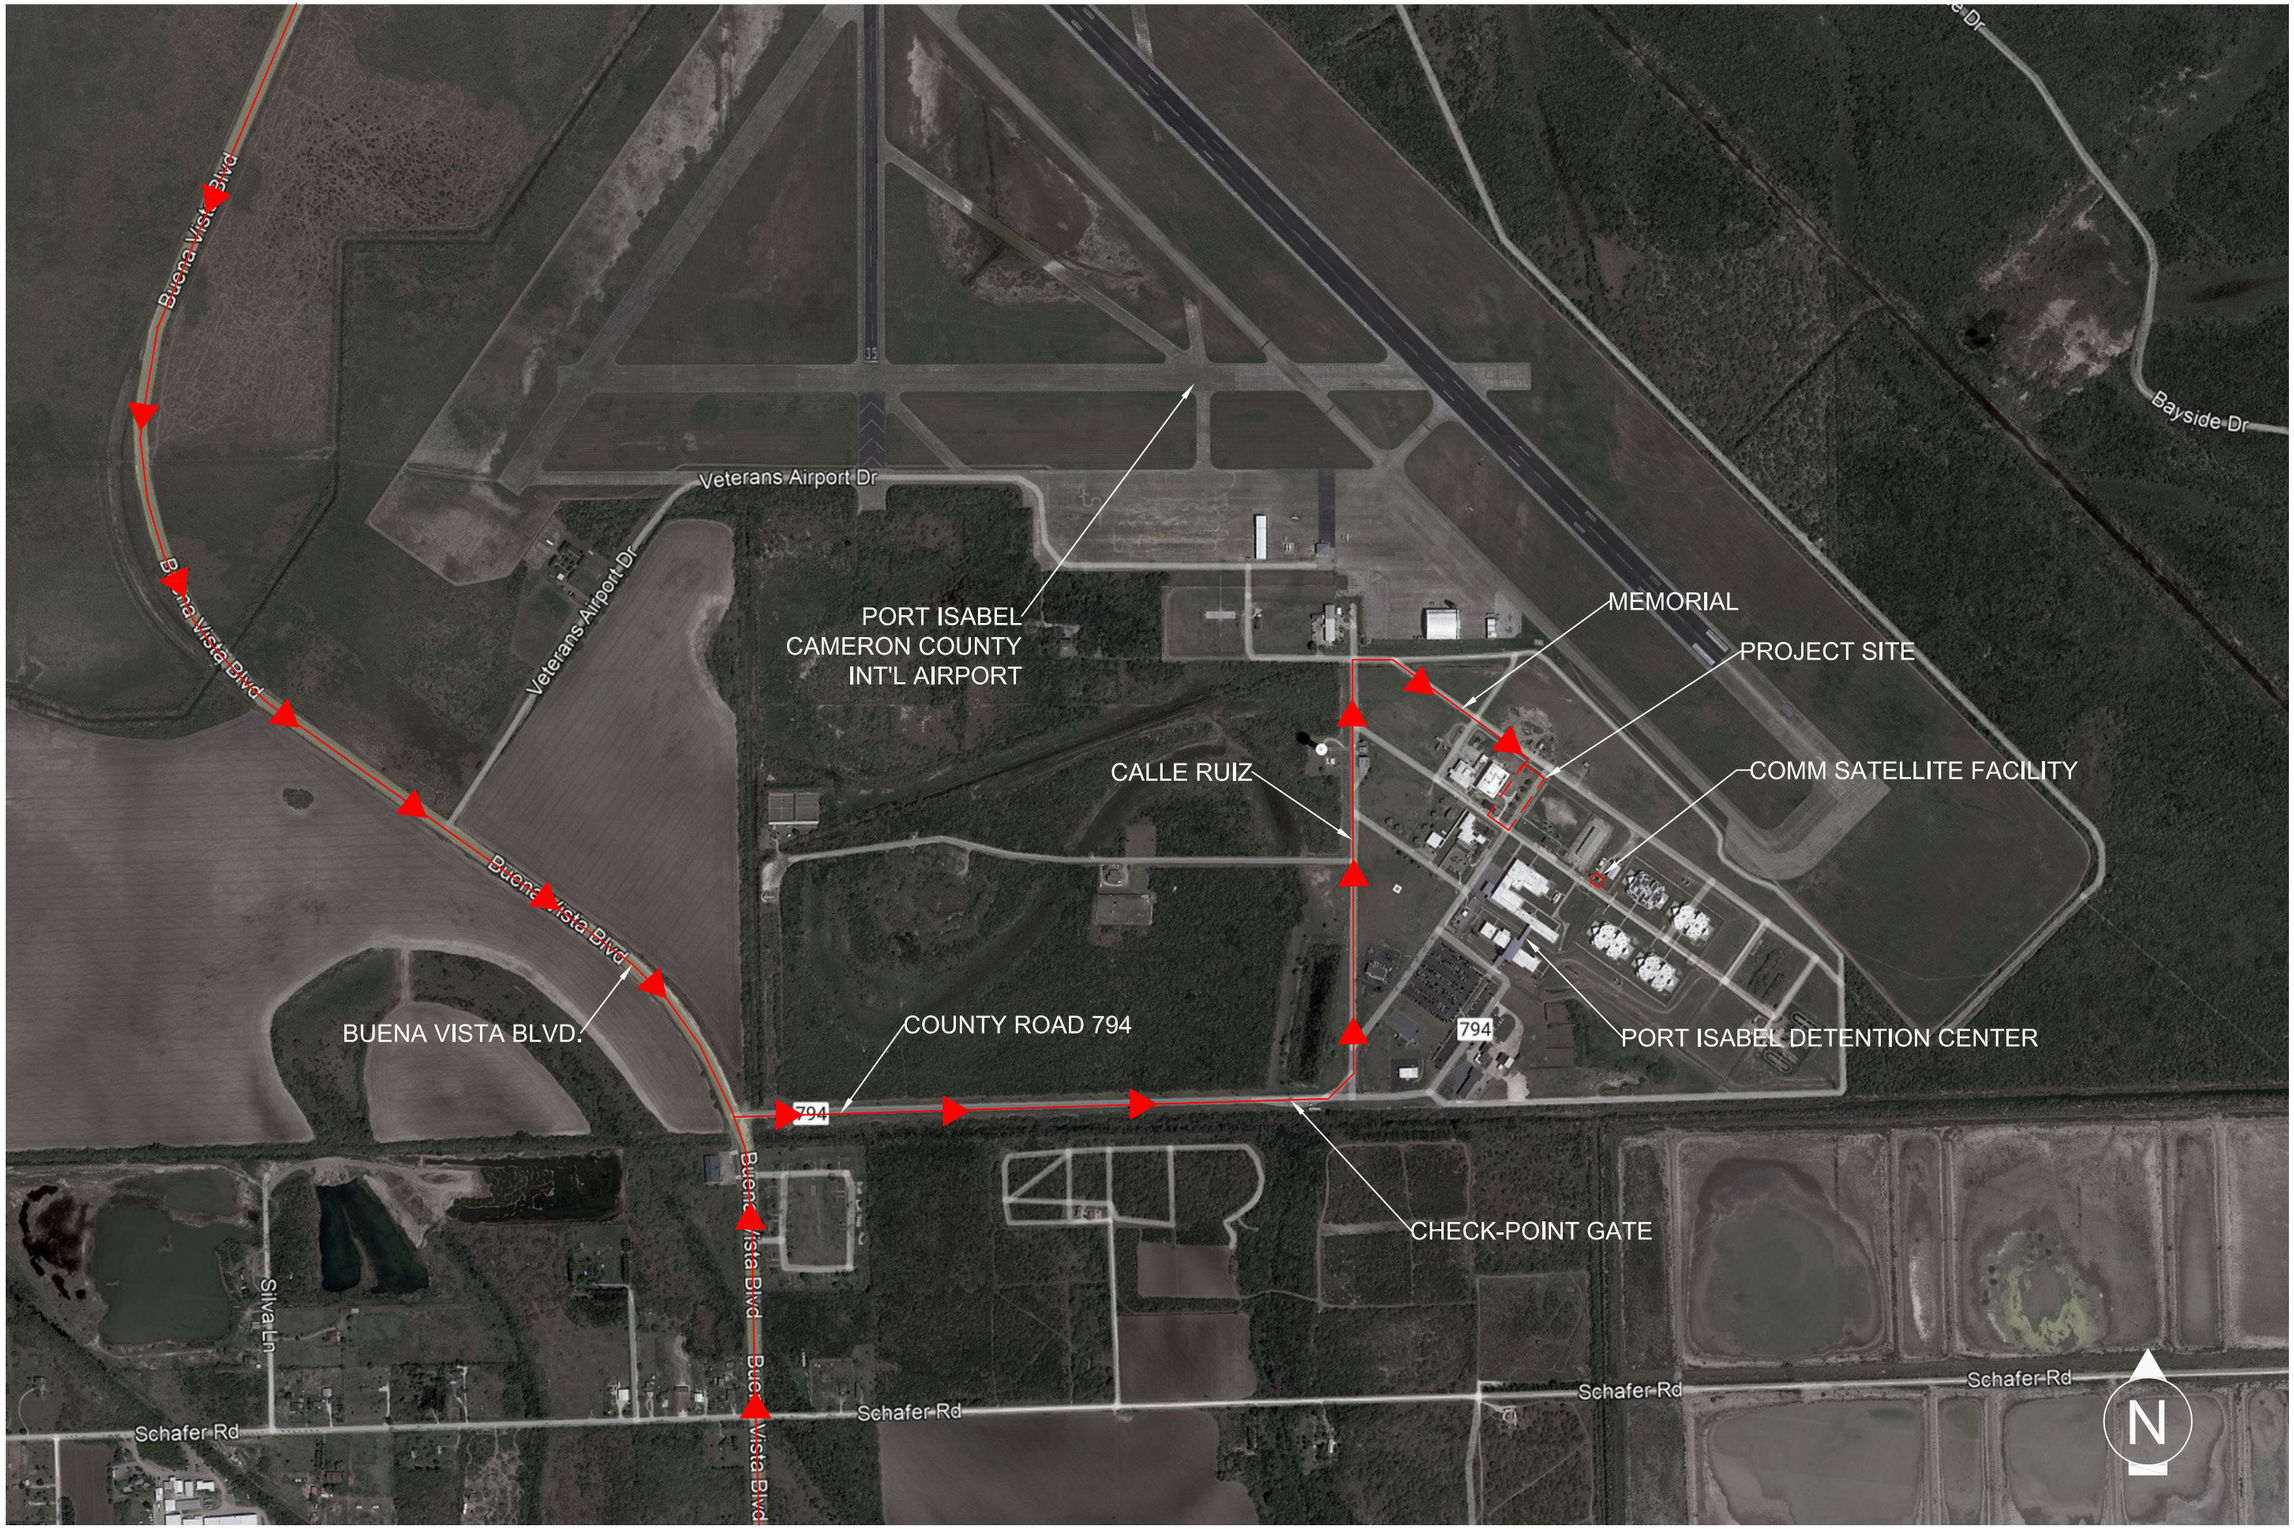

US ARMY CORPS OF ENGINEERS ®
FORT WORTH DISTRICT

CONCEPT
NOT FOR
CONSTRUCTION

OVERVIEW & HAUL ROUTE

PORT ISABEL DETENTION CENTER, TX
NEW SHU
CONCEPT DESIGN

SHEET REFERENCE

C-101

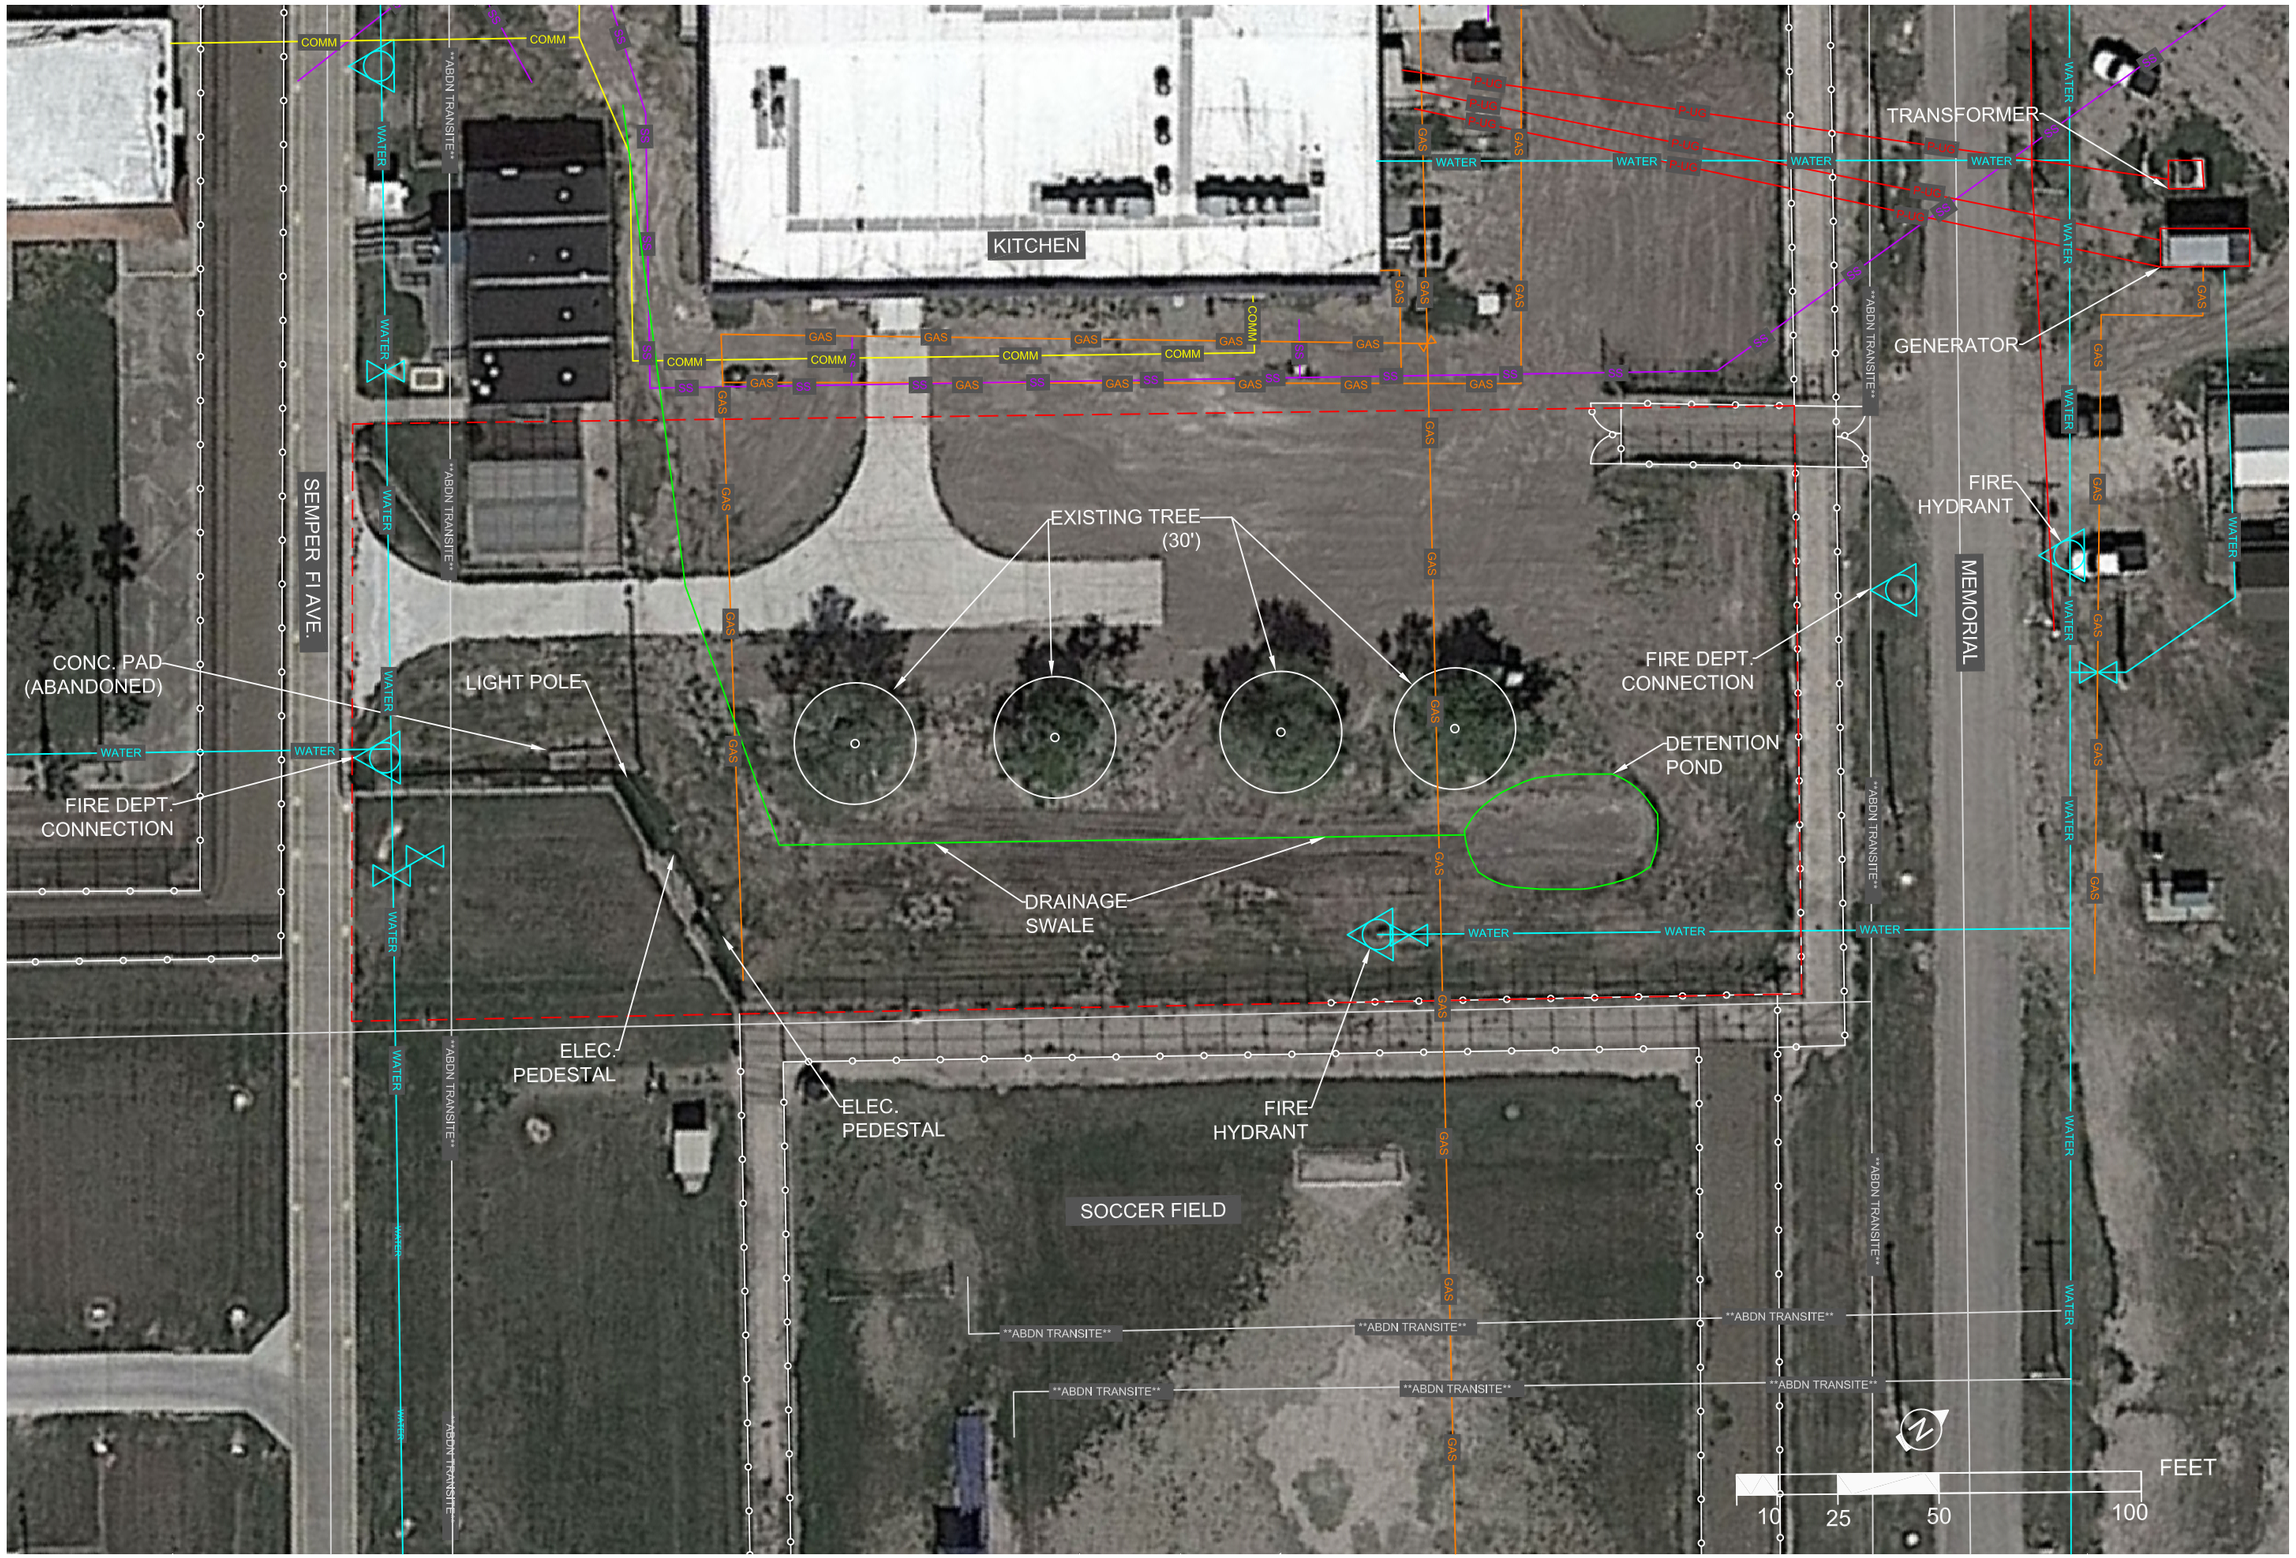

US ARMY CORPS OF ENGINEERS ®
FORT WORTH DISTRICT

CONCEPT NOT FOR CONSTRUCTION

EXISTING CONDITIONS

PORT ISABEL DETENTION CENTER, TX
NEW SHU
CONCEPT DESIGN

SHEET REFERENCE
C-102

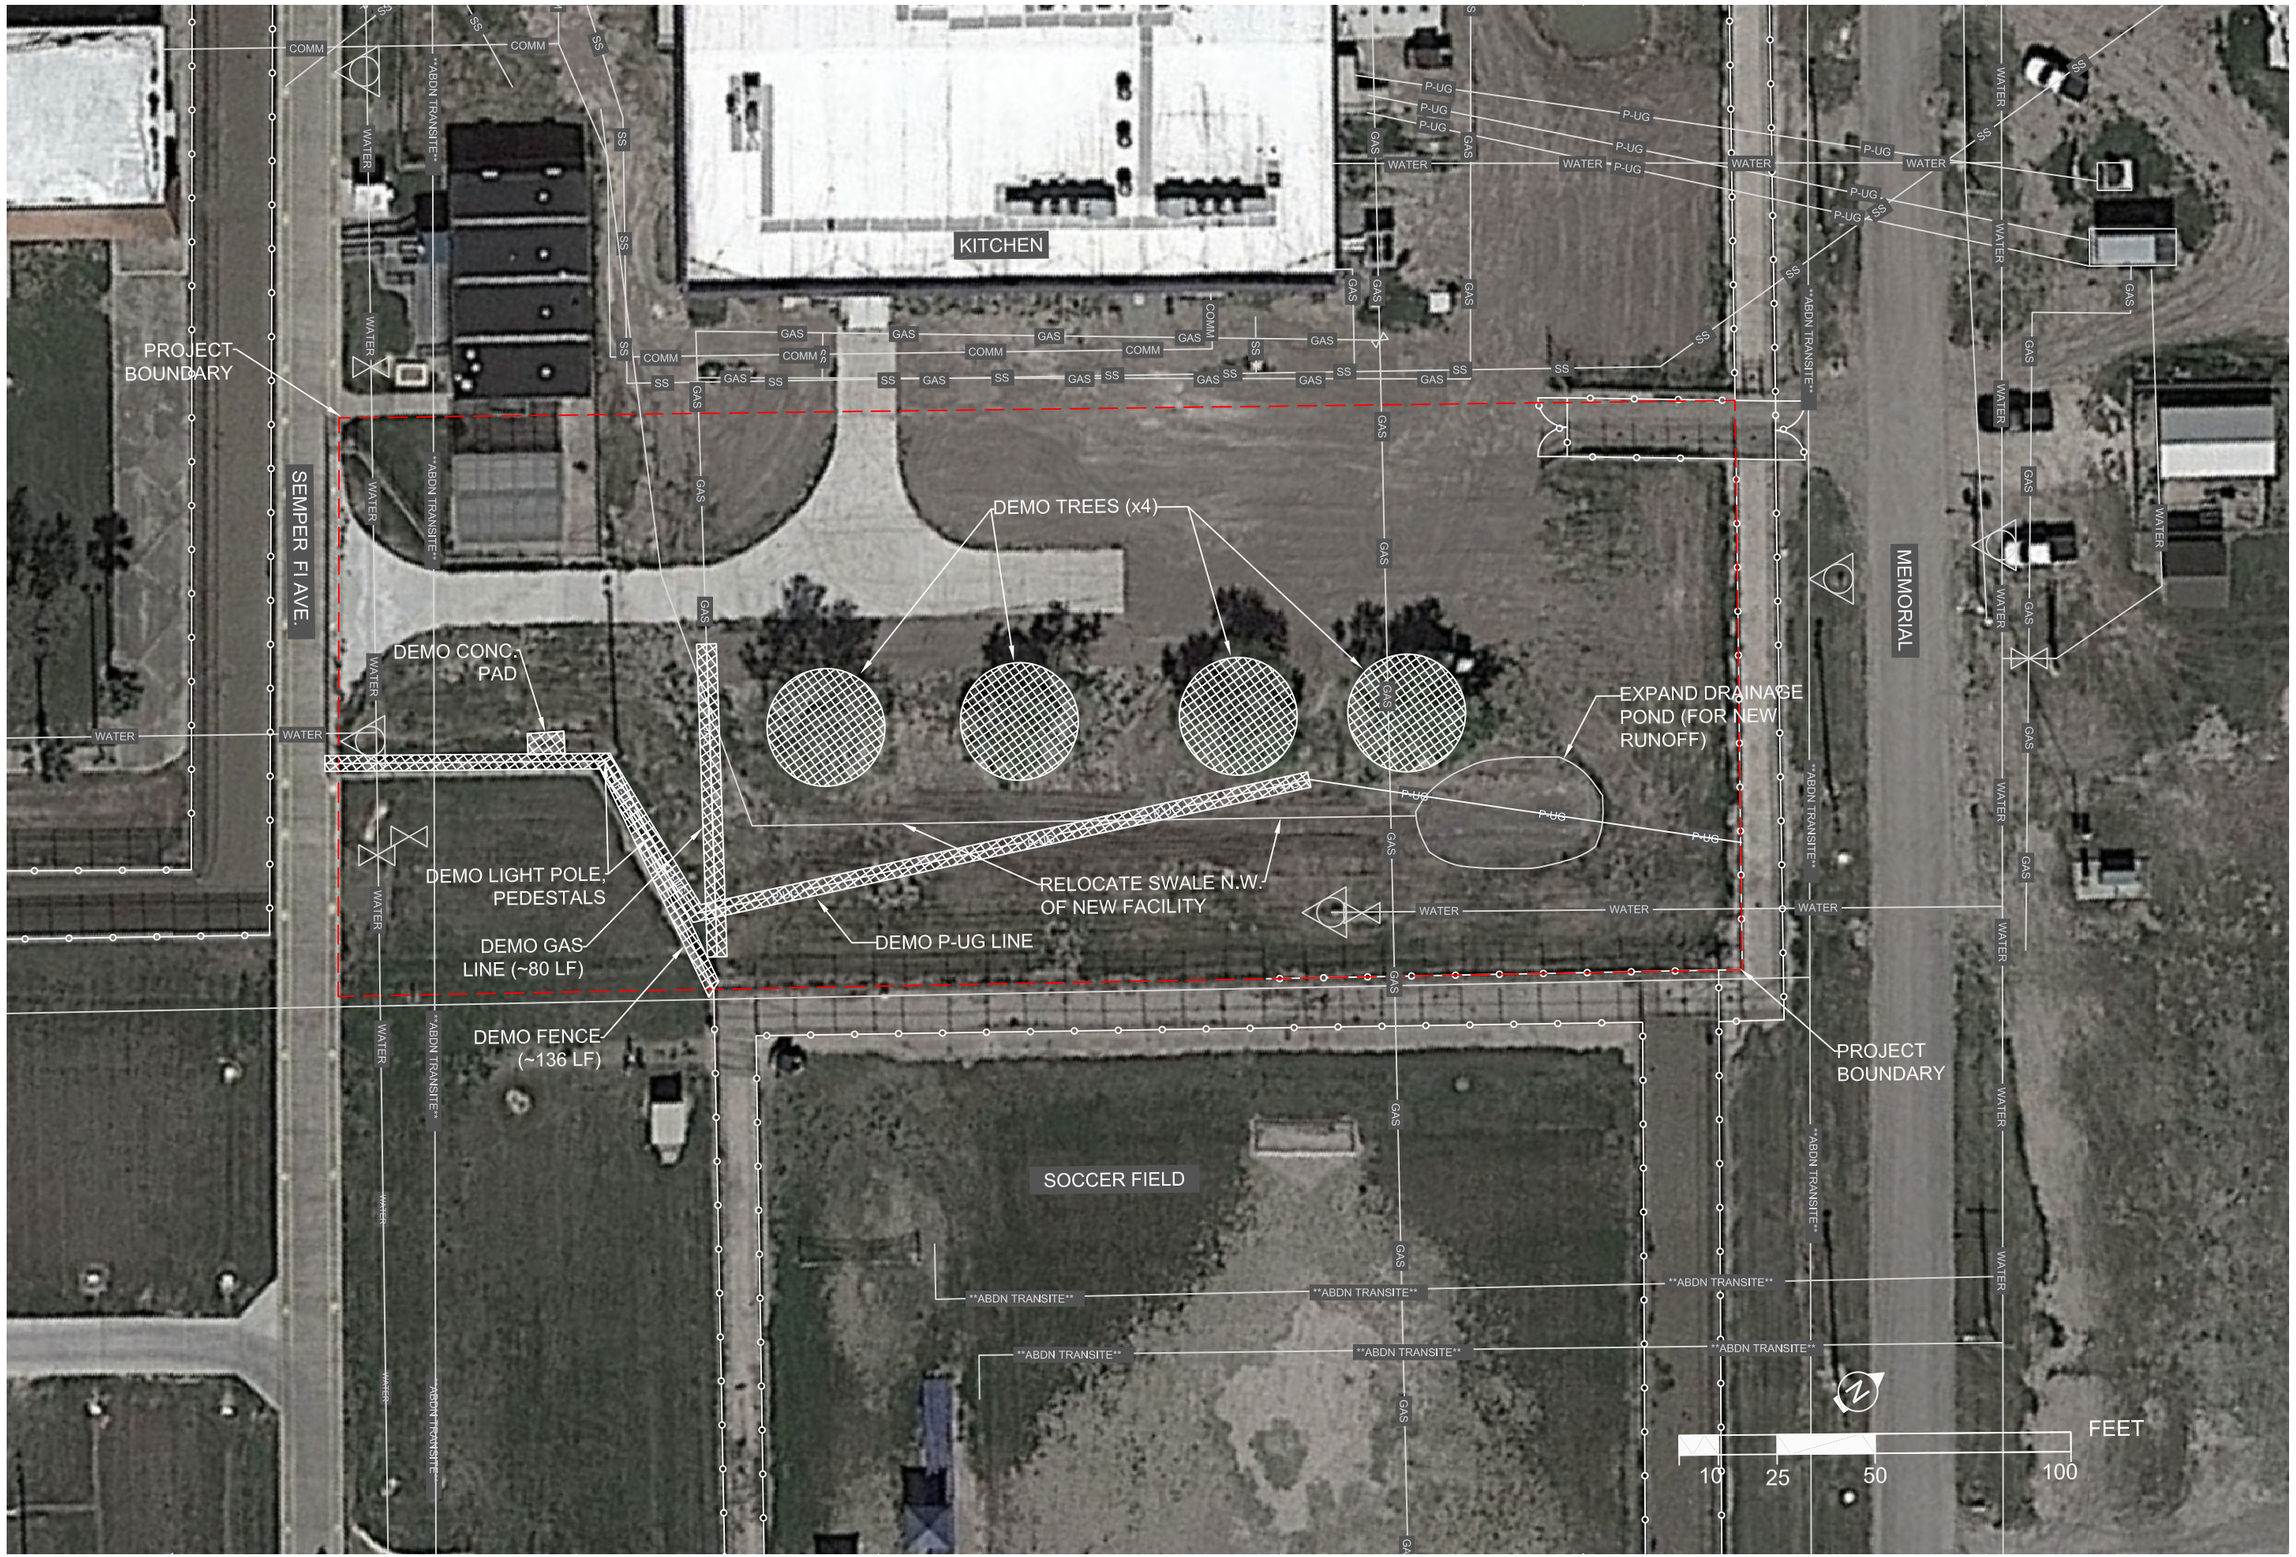

US ARMY CORPS OF ENGINEERS ®
FORT WORTH DISTRICT

CONCEPT NOT FOR CONSTRUCTION

DEMOLITION PLAN

PORT ISABEL DETENTION CENTER, TX
NEW SHU
CONCEPT DESIGN

SHEET REFERENCE
C-103

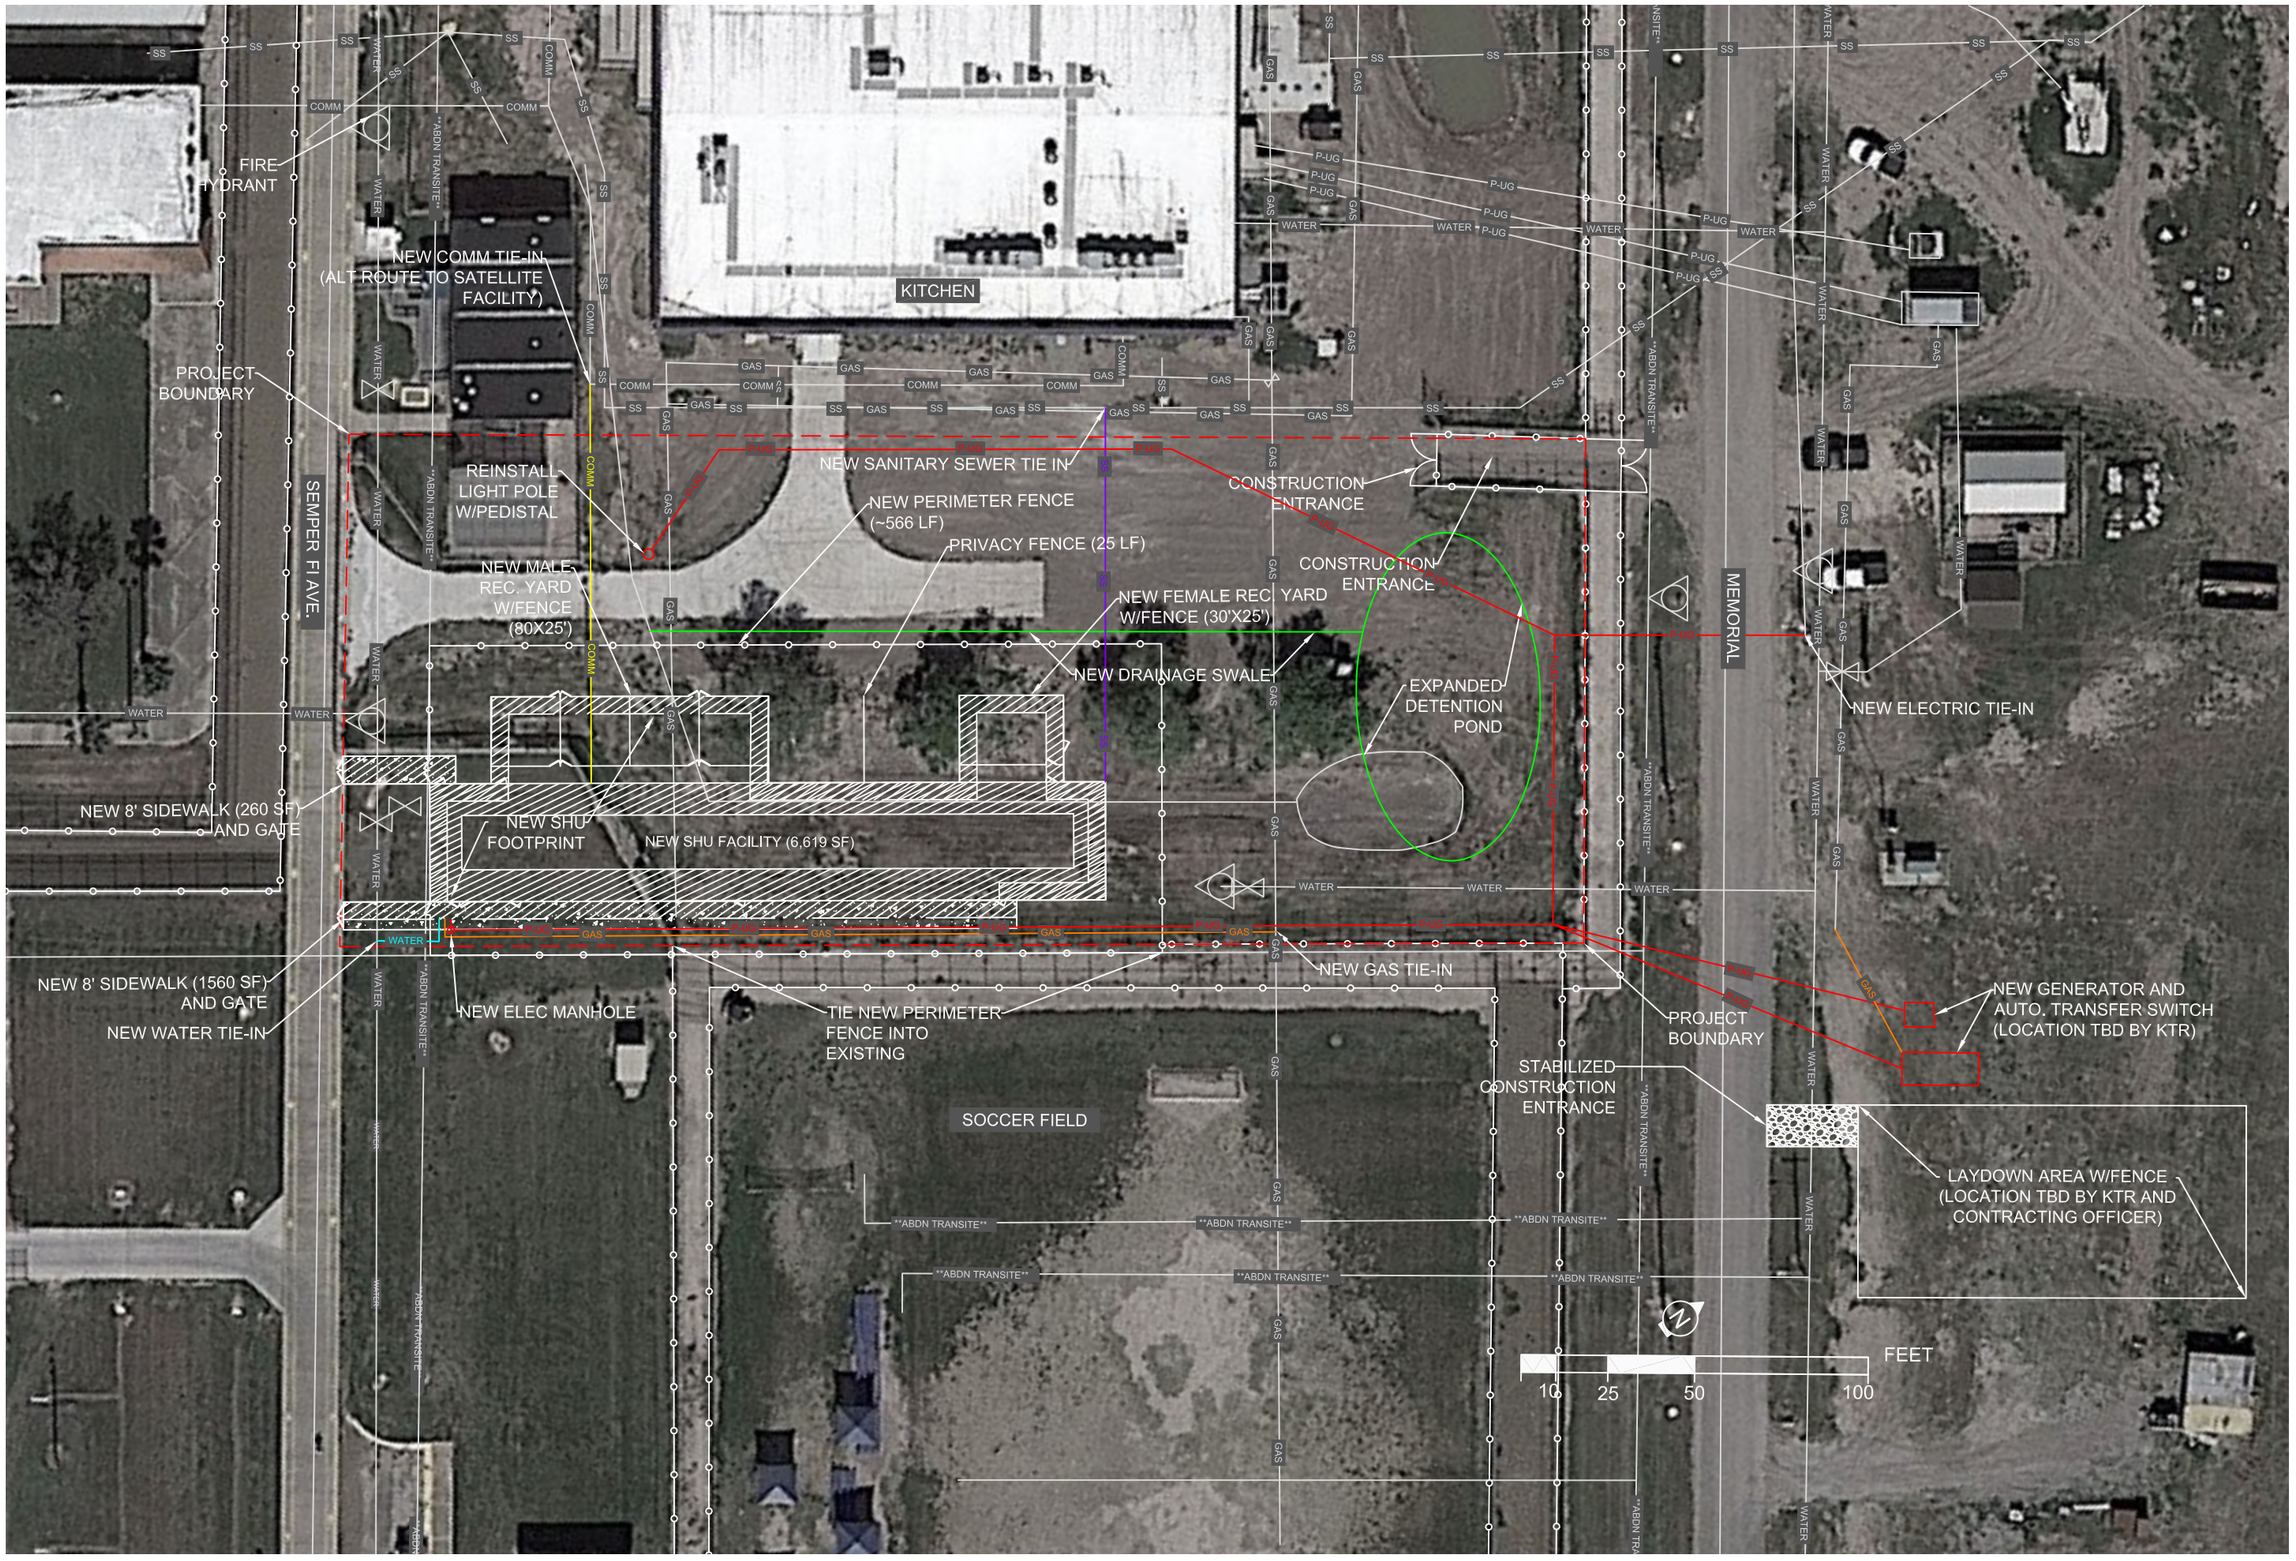

US ARMY CORPS OF ENGINEERS ®
FORT WORTH DISTRICT

CONCEPT NOT FOR CONSTRUCTION

SITE PLAN

PORT ISABEL DETENTION CENTER, TX
NEW SHU
CONCEPT DESIGN

SHEET REFERENCE

C-104