U.S. Department of Veterans Affairs

RFP: UPDATE HINES CAPITAL ASSETS INVENTORY RECORDS
EDWARD HINES, JR. VA HOSPITAL

APPROVED BY: ERIC J. KUTCHE
BLDG NUMBER: 217
PROJECT NUMBER: 578-14-012

FACILITY DEPARTMENT BY LEVEL

FACILITY DEPARTMENT	AREA
01 - LEVEL 01	
ACS-PRIMARY CARE	2,107 SF
BEDS CLC (NHCU)	25,647 SF
COMMON SPACE	16,384 SF
DENTAL	318 SF
EMS	6,700 SF
ENGINEERING	2,725 SF
LINEN SERVICE	806 SF
NUTRITION/FOOD	1,555 SF
OI&T	90 SF
REHAB MEDICINE	4,586 SF
SOCIAL WORK	310 SF
TENANT SPACE	141 SF
VERTICAL SPACE	1,538 SF
02 - LEVEL 02	
BEDS CLC (NHCU)	15,784 SF
BEDS HOSPICE	10,450 SF
COMMON SPACE	15,632 SF
EMS	6,951 SF
ENGINEERING	2,267 SF
LINEN SERVICE	923 SF
NUTRITION/FOOD	227 SF
OI&T	187 SF
PHARMACY	231 SF
REHAB MEDICINE	2,000 SF
VERTICAL SPACE	1,536 SF
BUILDING NET GROSS TOTAL	119,094 SF

Romanyk Consulting
Focusing on what matters

NO.	REVISION / DESCRIPTION	ISSUE DATE
01	CAI SPACE PLAN	6/30/2015

1/18/2016 5:30:43 PM

FACILITY DEPARTMENT	AREA
ACS-PRIMARY CARE	2,107 SF
BEDS CLC (NHCU)	25,647 SF
COMMON SPACE	16,384 SF
DENTAL	318 SF
EMS	6,700 SF
ENGINEERING	2,725 SF
LINEN SERVICE	806 SF
NUTRITION/FOOD	1,555 SF
OI&T	90 SF
REHAB MEDICINE	4,586 SF
SOCIAL WORK	310 SF
TENANT SPACE	141 SF
VERTICAL SPACE	1,538 SF
LEVEL NET GROSS AREA	62,907 SF

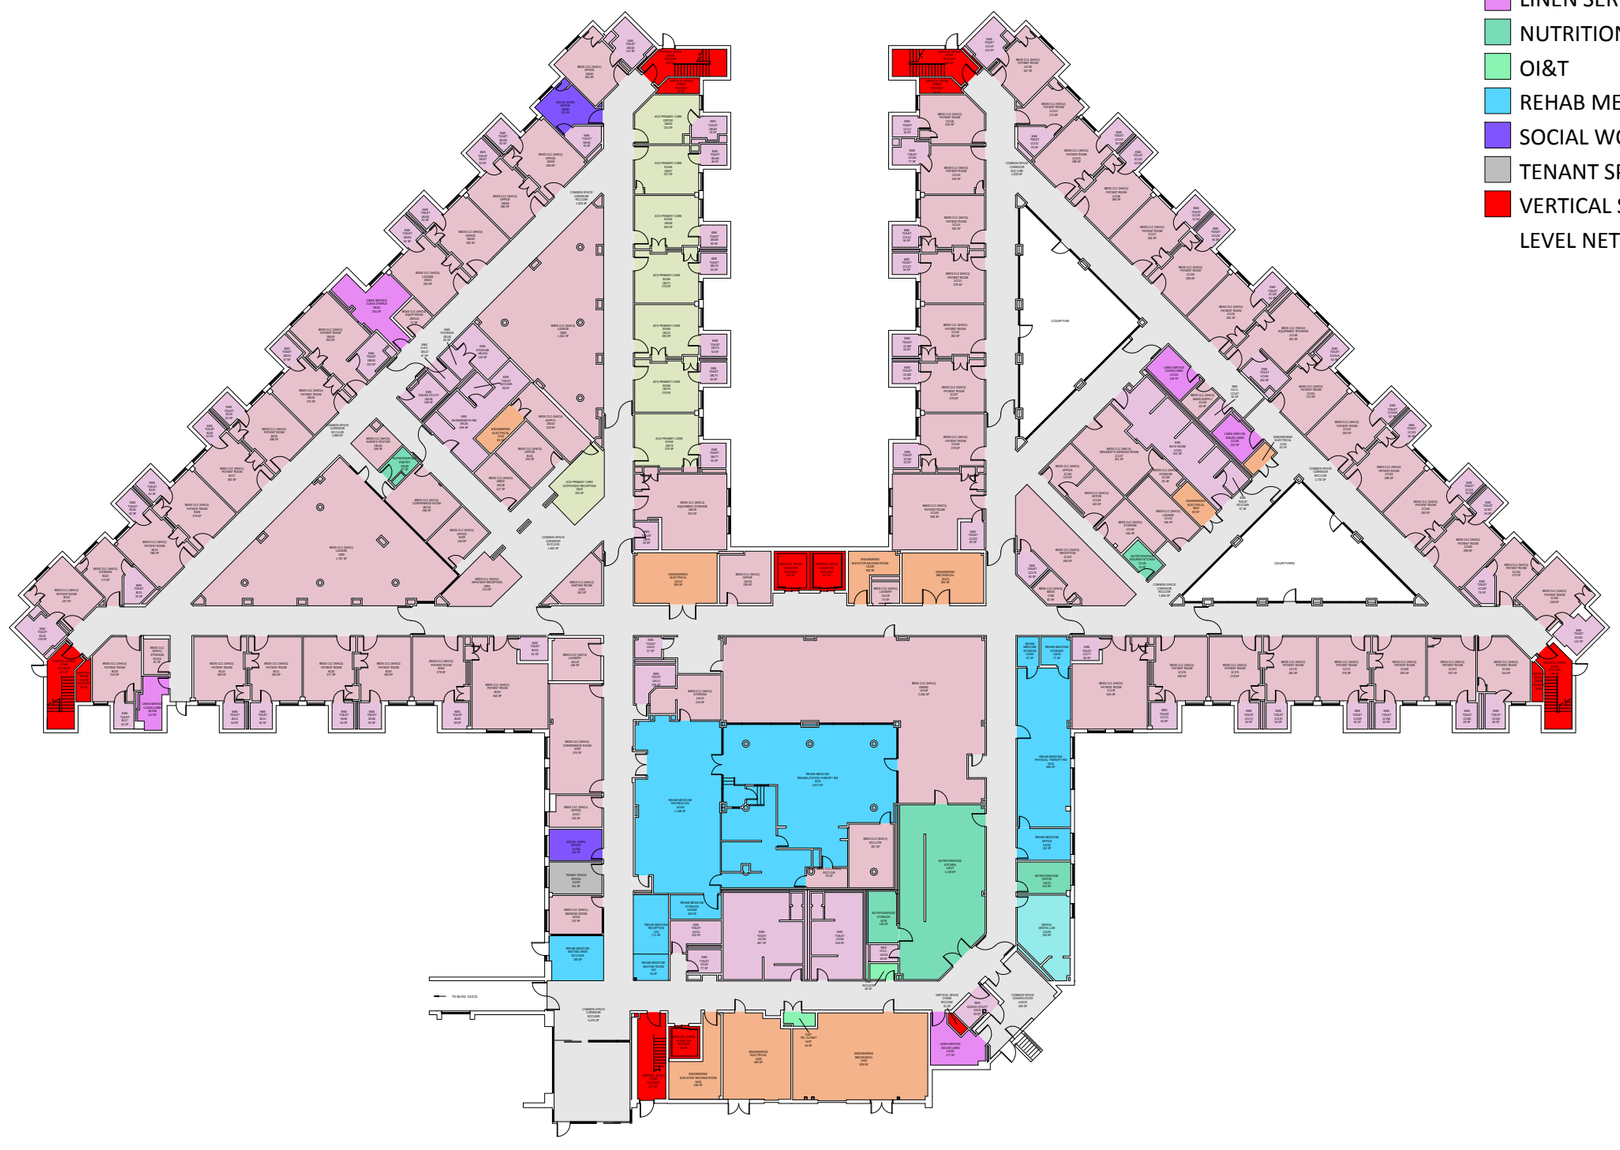

NORTH ARROW

1/18/2016 5:30:48 PM

CONTRACTING FIRM:
Romanyk Consulting
Focusing on what matters

CLIENT & PROJECT NAME: EDWARD HINES, JR. VA HOSPITAL
RFP: UPDATE HINES CAPITAL ASSETS INVENTORY RECORDS

DRAWING TITLE: FACILITY DEPARTMENT FLOOR PLAN - LEVEL 01

APPROVED BY: ERIC J. KUTCHE
BLDG NUMBER: 217
PROJECT NUMBER: 578-14-012
DRAWING SCALE: 3/64" = 1'-0"
ISSUE DATE: 01/20/2016

U.S. Department of Veterans Affairs

FACILITY DEPARTMENT

- BEDS CLC (NHCU)
- COMMON SPACE
- EMS
- ENGINEERING
- LINEN SERVICE
- NUTRITION/FOOD
- REHAB MEDICINE
- VERTICAL SPACE

1/18/2016 5:30:50 PM

CONTRACTING FIRM: Romanyk Consulting — Focusing on what matters

CLIENT & PROJECT NAME: EDWARD HINES, JR. VA HOSPITAL
RFP: UPDATE HINES CAPITAL ASSETS INVENTORY RECORDS

DRAWING TITLE: FACILITY DEPT. FLOOR PLAN - LEVEL 01 - A

APPROVED BY: ERIC J. KUTCHE	
BLDG NUMBER: 217	
PROJECT NUMBER: 578-14-012	
DRAWING SCALE: 3/32" = 1'-0"	ISSUE DATE: 01/20/2016

U.S. Department of Veterans Affairs

FACILITY DEPARTMENT

- ACS-PRIMARY CARE
- BEDS CLC (NHCU)
- COMMON SPACE
- EMS
- ENGINEERING
- LINEN SERVICE
- NUTRITION/FOOD
- REHAB MEDICINE
- SOCIAL WORK
- VERTICAL SPACE

NORTH ARROW

1/18/2016 5:30:52 PM

CONTRACTING FIRM:

Romanyk Consulting
Focusing on what matters

CLIENT & PROJECT NAME:

EDWARD HINES, JR. VA HOSPITAL
RFP: UPDATE HINES CAPITAL ASSETS INVENTORY RECORDS

DRAWING TITLE:

FACILITY DEPT. FLOOR PLAN - LEVEL 01 - B

APPROVED BY: ERIC J. KUTCHE

BLDG NUMBER: 217

PROJECT NUMBER: 578-14-012

DRAWING SCALE: 3/32" = 1'-0"

ISSUE DATE: 01/20/2016

U.S. Department of Veterans Affairs

FACILITY DEPARTMENT

- BEDS CLC (NHCU)
- COMMON SPACE
- DENTAL
- EMS
- ENGINEERING
- LINEN SERVICE
- NUTRITION/FOOD
- OI&T
- REHAB MEDICINE
- SOCIAL WORK
- TENANT SPACE
- VERTICAL SPACE

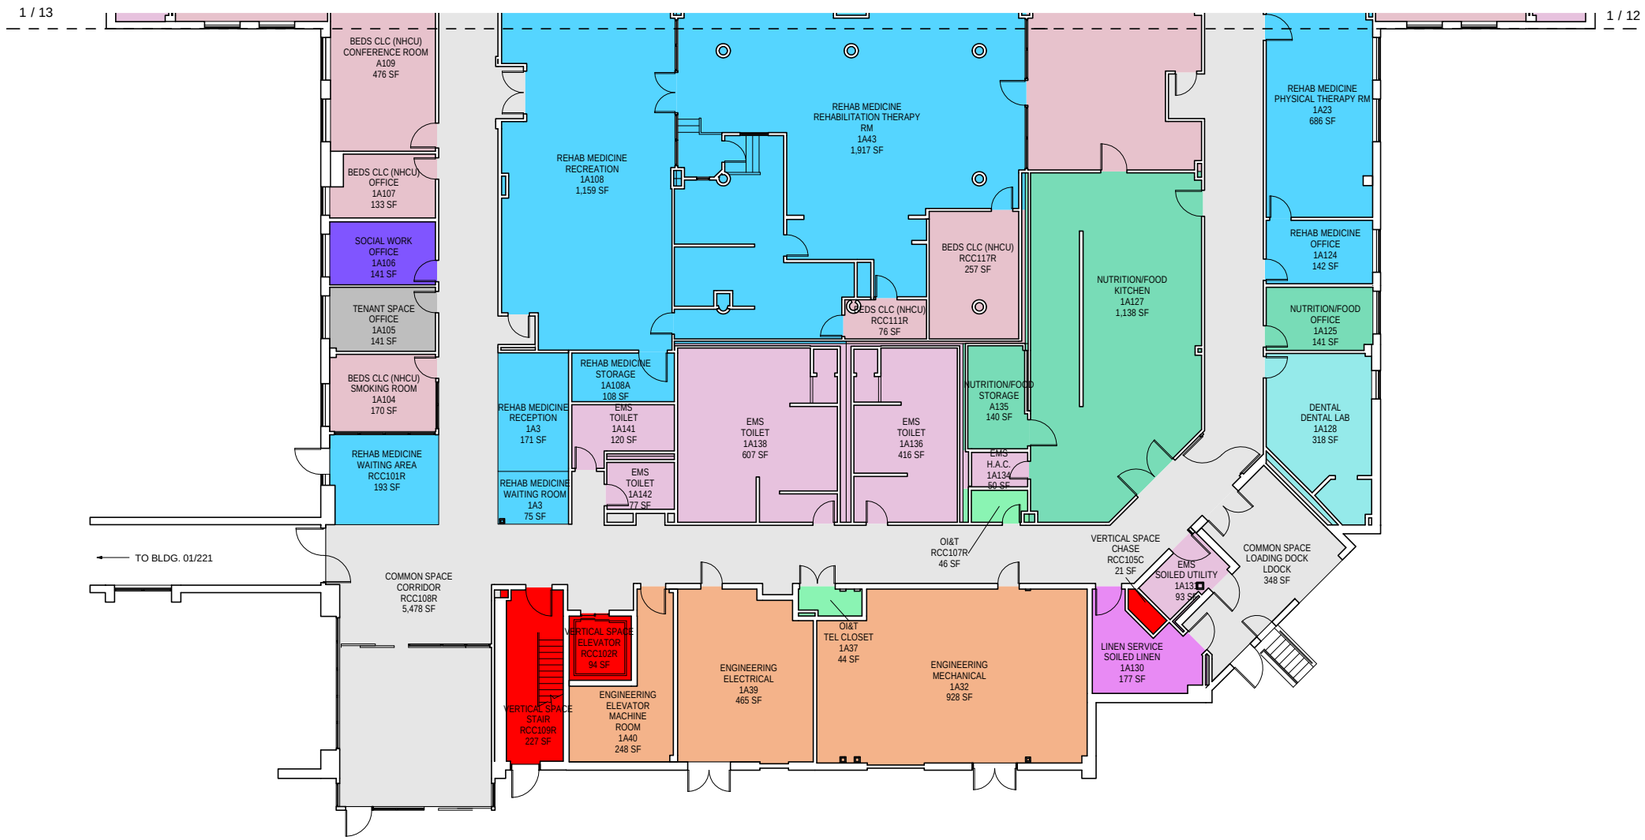

NORTH ARROW

1/18/2016 5:30:53 PM

CONTRACTING FIRM: Romanyk Consulting — Focusing on what matters

CLIENT & PROJECT NAME: EDWARD HINES, JR. VA HOSPITAL
RFP: UPDATE HINES CAPITAL ASSETS INVENTORY RECORDS

DRAWING TITLE: FACILITY DEPT. FLOOR PLAN - LEVEL 01 - C

APPROVED BY: ERIC J. KUTCHE
BLDG NUMBER: 217
PROJECT NUMBER: 578-14-012
DRAWING SCALE: 3/32" = 1'-0"
ISSUE DATE: 01/20/2016

U.S. Department of Veterans Affairs

FACILITY DEPARTMENT	AREA
BEDS CLC (NHCU)	15,784 SF
BEDS HOSPICE	10,450 SF
COMMON SPACE	15,632 SF
EMS	6,951 SF
ENGINEERING	2,267 SF
LINEN SERVICE	923 SF
NUTRITION/FOOD	227 SF
OI&T	187 SF
PHARMACY	231 SF
REHAB MEDICINE	2,000 SF
VERTICAL SPACE	1,536 SF
LEVEL NET GROSS AREA	56,187 SF

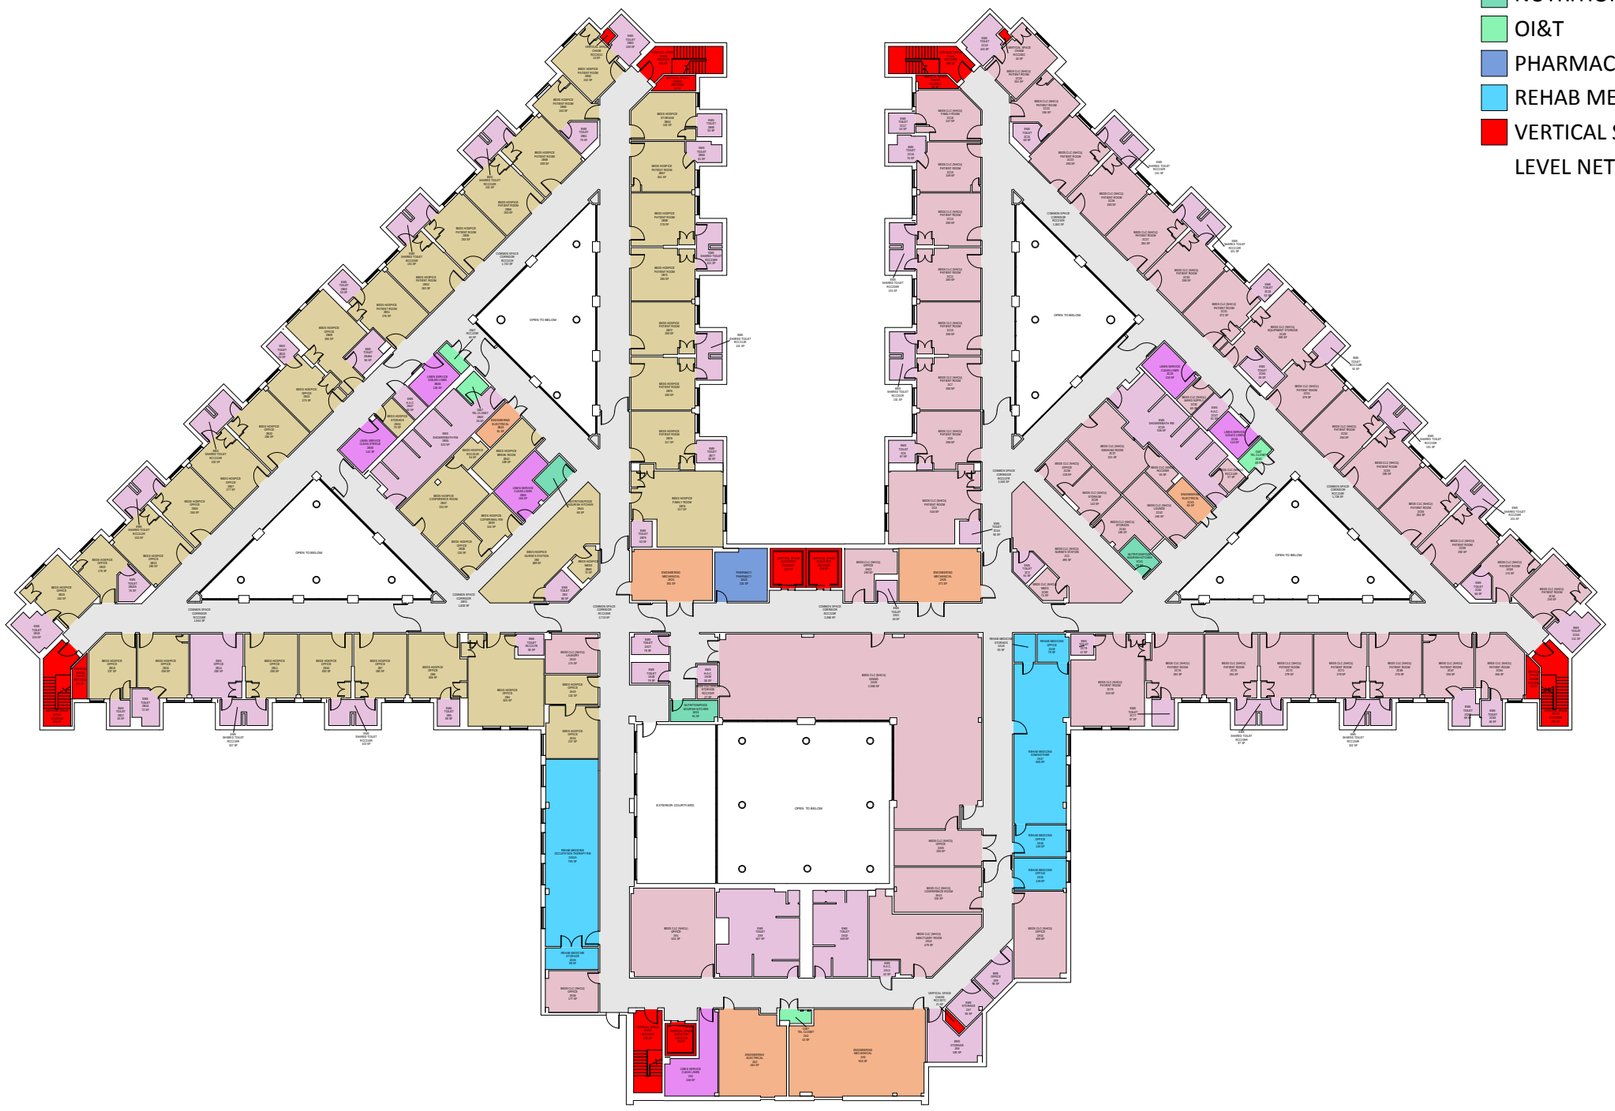

NORTH ARROW

1/18/2016 5:30:57 PM

CONTRACTING FIRM:
Romanyk Consulting
Focusing on what matters

CLIENT & PROJECT NAME:
EDWARD HINES, JR. VA HOSPITAL
RFP: UPDATE HINES CAPITAL ASSETS INVENTORY RECORDS

DRAWING TITLE:
FACILITY DEPARTMENT FLOOR PLAN - LEVEL 02

APPROVED BY: ERIC J. KUTCHE
BLDG NUMBER: 217
PROJECT NUMBER: 578-14-012
DRAWING SCALE: 3/64" = 1'-0"
ISSUE DATE: 01/20/2016

U.S. Department of Veterans Affairs

FACILITY DEPARTMENT

- BEDS CLC (NHCU)
- COMMON SPACE
- EMS
- ENGINEERING
- LINEN SERVICE
- NUTRITION/FOOD
- OI&T
- REHAB MEDICINE
- VERTICAL SPACE

NORTH ARROW

1/18/2016 5:30:59 PM

CONTRACTING FIRM:

Romanyk Consulting
Focusing on what matters

CLIENT & PROJECT NAME: EDWARD HINES, JR. VA HOSPITAL
RFP: UPDATE HINES CAPITAL ASSETS INVENTORY RECORDS

DRAWING TITLE: FACILITY DEPT. FLOOR PLAN - LEVEL 02 - A

APPROVED BY: ERIC J. KUTCHE

BLDG NUMBER: 217

PROJECT NUMBER: 578-14-012

DRAWING SCALE: 3/32" = 1'-0"

ISSUE DATE: 01/20/2016

U.S. Department of Veterans Affairs

FACILITY DEPARTMENT

- BEDS CLC (NHCU)
- BEDS HOSPICE
- COMMON SPACE
- EMS
- ENGINEERING
- LINEN SERVICE
- NUTRITION/FOOD
- OI&T
- PHARMACY
- VERTICAL SPACE

NORTH ARROW

1/18/2016 5:31:01 PM

CONTRACTING FIRM: Romanyk Consulting — Focusing on what matters

CLIENT & PROJECT NAME: EDWARD HINES, JR. VA HOSPITAL
RFP: UPDATE HINES CAPITAL ASSETS INVENTORY RECORDS

DRAWING TITLE: FACILITY DEPT. FLOOR PLAN - LEVEL 02 - B

APPROVED BY: ERIC J. KUTCHE
BLDG NUMBER: 217
PROJECT NUMBER: 578-14-012
DRAWING SCALE: 3/32" = 1'-0"
ISSUE DATE: 01/20/2016

U.S. Department of Veterans Affairs

FACILITY DEPARTMENT

- BEDS CLC (NHCU)
- BEDS HOSPICE
- COMMON SPACE
- EMS
- ENGINEERING
- LINEN SERVICE
- NUTRITION/FOOD
- OI&T
- REHAB MEDICINE
- VERTICAL SPACE

NORTH ARROW

1/18/2016 5:31:01 PM

CONTRACTING FIRM:
Romanyk Consulting
Focusing on what matters

CLIENT & PROJECT NAME:
EDWARD HINES, JR. VA HOSPITAL
RFP: UPDATE HINES CAPITAL ASSETS INVENTORY RECORDS

DRAWING TITLE:
FACILITY DEPT. FLOOR PLAN - LEVEL 02 - C

APPROVED BY: ERIC J. KUTCHE	
BLDG NUMBER: 217	
PROJECT NUMBER: 578-14-012	
DRAWING SCALE: 3/32" = 1'-0"	ISSUE DATE: 01/20/2016

U.S. Department of Veterans Affairs