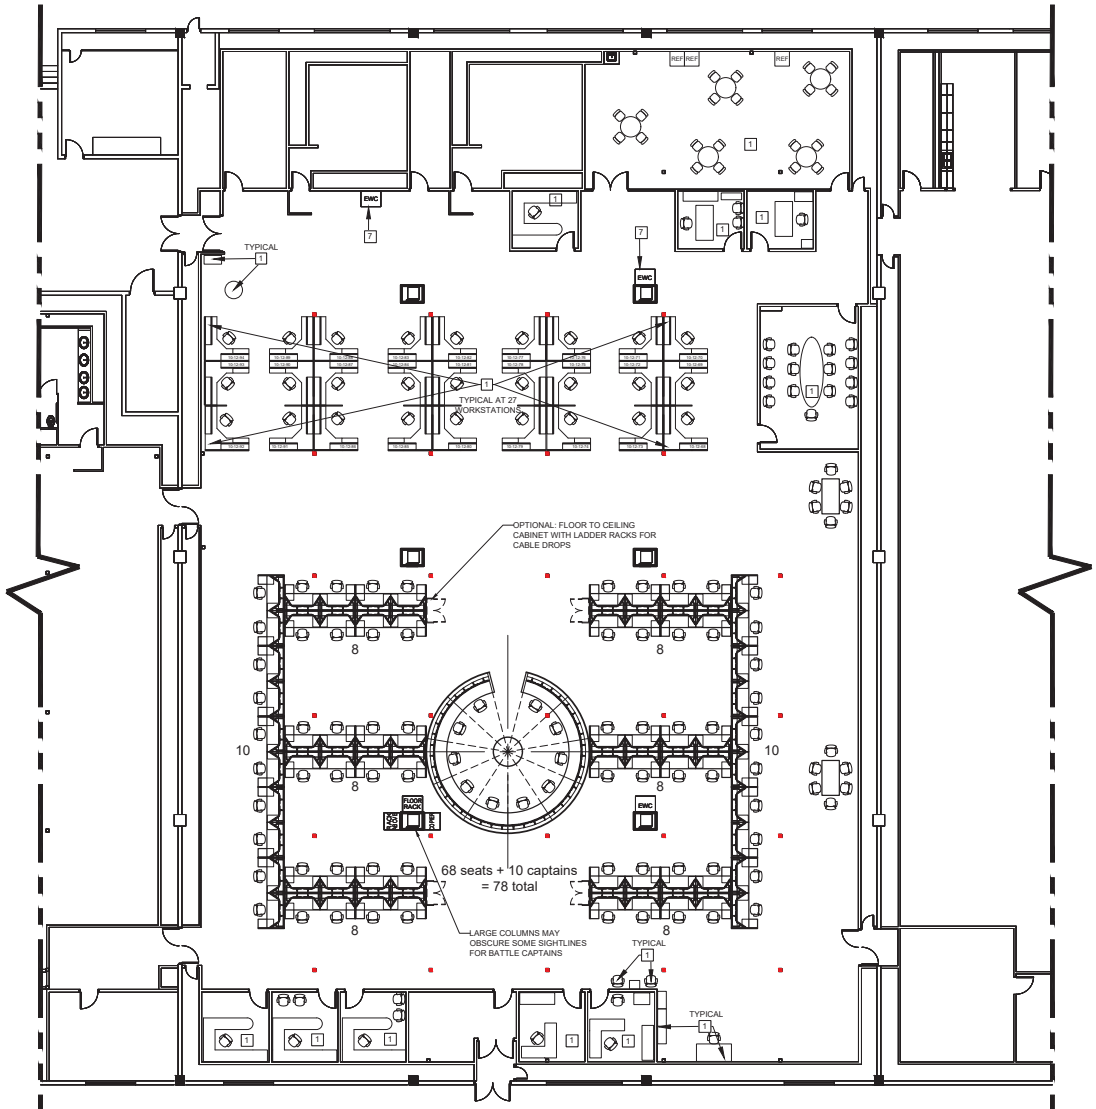

OPTION B - SQUARE CONFIGURATION
NEW FURNITURE PLAN - BUILDING 10 - SECTION 12
SCALE : 3/32" = 1'-0"

GENERAL NOTES

1. THE CONTRACTOR MUST VERIFY ALL EXISTING CONDITIONS PRIOR TO PREPARING AND SUBMITTING A PROPOSAL.
2. STORAGE SPACE INSIDE THE BUILDING IS VERY LIMITED AND THE CONTRACTOR SHALL PROVIDE STORAGE SPACE REQUIRED FOR COMPLETION OF WORK.

NEW FURNITURE KEYNOTES:

1. EXISTING FURNITURE TO REMAIN - PROTECT FROM DAMAGE.

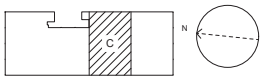

KEY PLAN 1st FLOOR
SCALE: NONE

03 NOV 2025
DRAFT

DISA
Defense Information Systems Agency
A Combat Support Agency

MARK	DESCRIPTION	DATE	APPR.	MARK	DESCRIPTION	DATE	APPR.

DESIGN BY: N/A	SUBMITTAL DATE: 03/26/25
DRAWN BY: AKM	SOLICITATION NO.: N/A
CHECKED BY: JES	CONTRACT NO.: N/A
SUBMITTED BY: N/A	FILE NUMBER: N/A
PLOT SCALE: AS SHOWN	PLOT DATE: 11/03/25
PAPER SIZE: ANSI D	FILE NAME: COL_I-101 OPT B

HC342 FACILITIES ENGINEERING

6162 S. WILLOW DR. STE. 200
GREENWOOD VILLAGE,
COLORADO 80111

BUILDING 10
DATA CENTER COLUMBUS
DEFENSE SUPPLY CENTER COLUMBUS

NEW FURNITURE PLAN - BLDG 10 - SEC 12
INTERIORS
FY25 COL DISA GLOBAL FURNITURE

SHEET IDENTIFICATION
I-101 OPT B