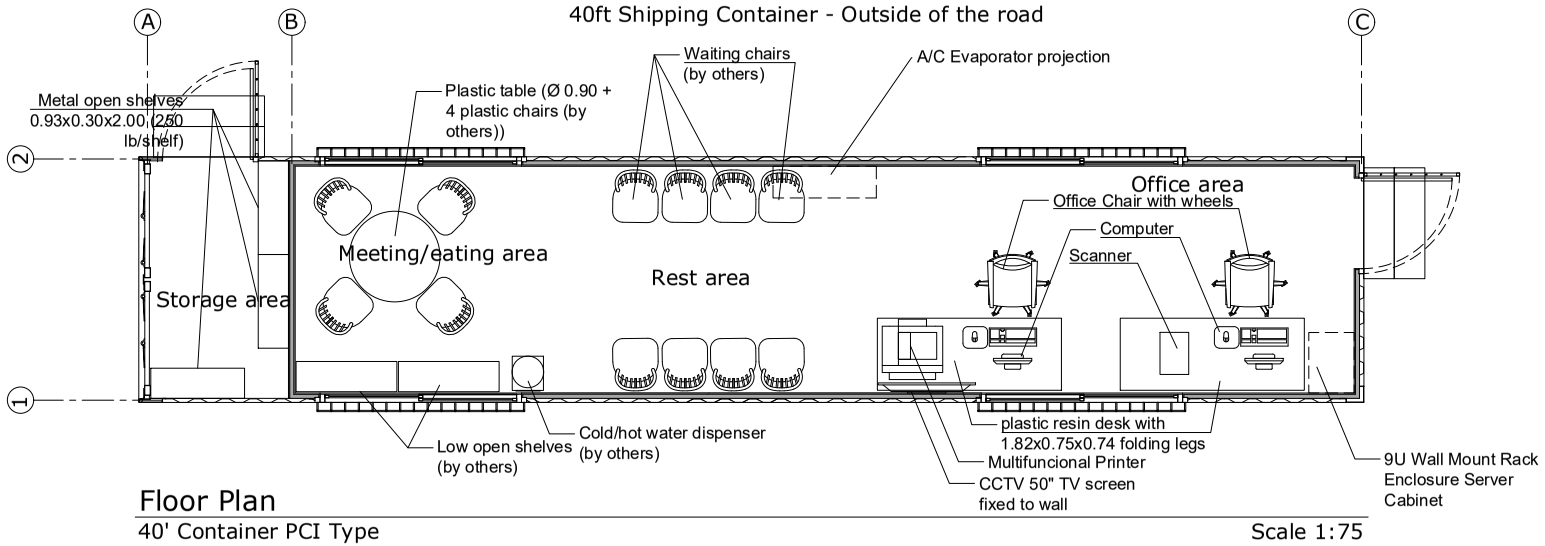

Floor Plan

40' Container PCI Type

Scale 1:75

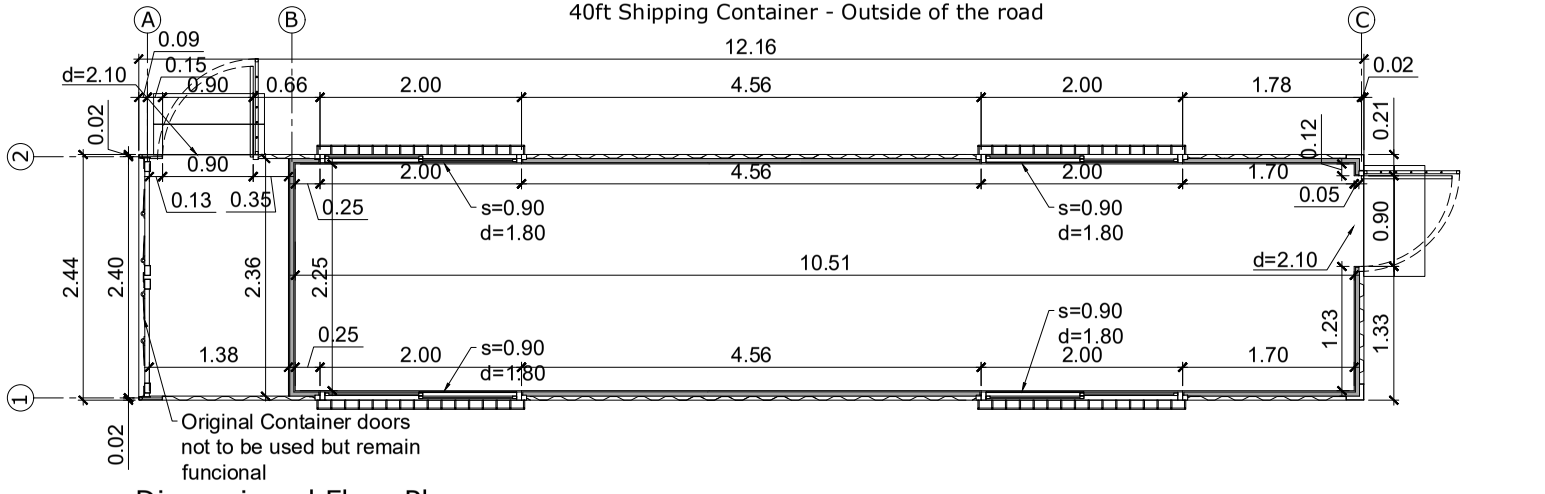

Dimensioned Floor Plan

40' Container PCI Type

Scale 1:75

PLAN No. 1 / 7

PROJECT: 40' Sea Container for Office space (PCI Type)

ADDRESS:

PLAN: Floor Plan + Dimensioned Floor Plan

SCALE: INDICATED

DATE: APRIL 2022

DESIGN: Julio Hernández Santizo Arq. Col.982

DRAWING: Es/Je

SECCIÓN DE ASUNTOS ANTINARCOTICOS Y APLICACIÓN DE LA LEY (INL)

EMBAJADA DE LOS ESTADOS UNIDOS EN GUATEMALA

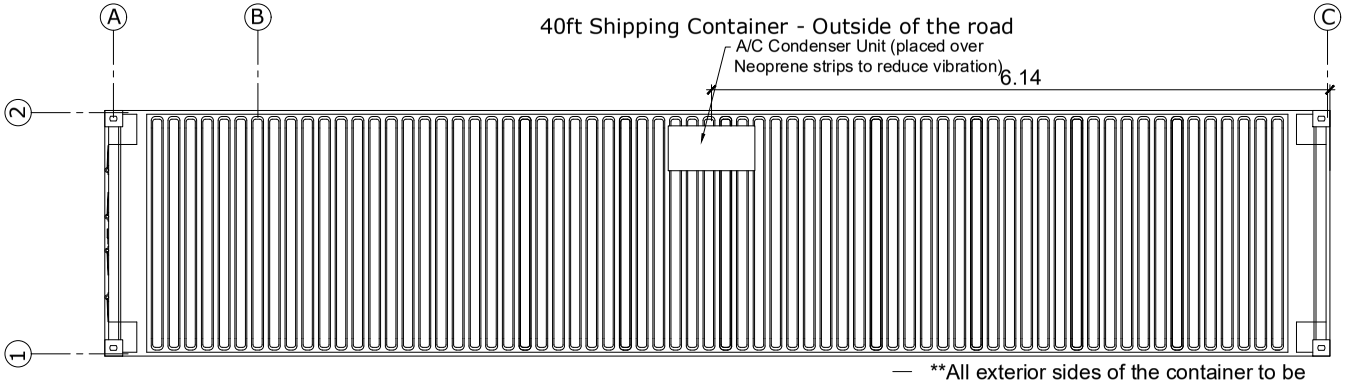

Roof Elevation - 40' Container
Type PCI

**All exterior sides of the container to be painted with 2 hands of anticorrosion paint, and 2 hands of light gray oil paint. (Pantone Cool gray 7C)
**All welded point must be polished to obtain a smooth finish all over.

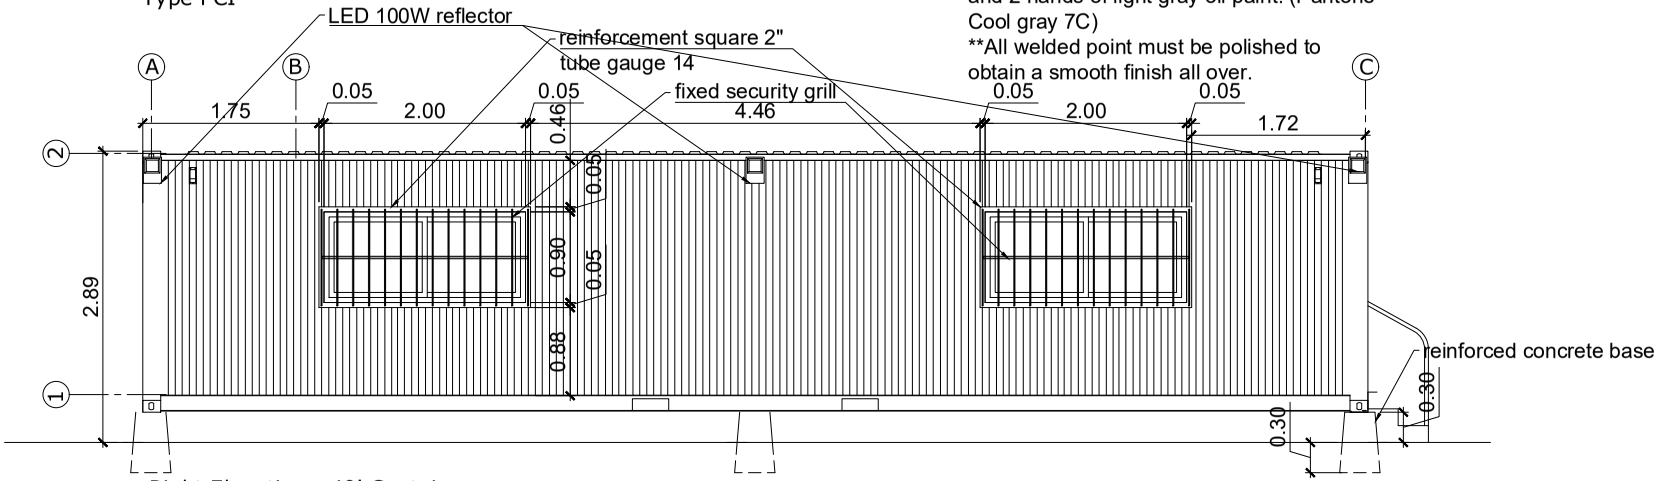

Right Elevation - 40' Container
Type PCI

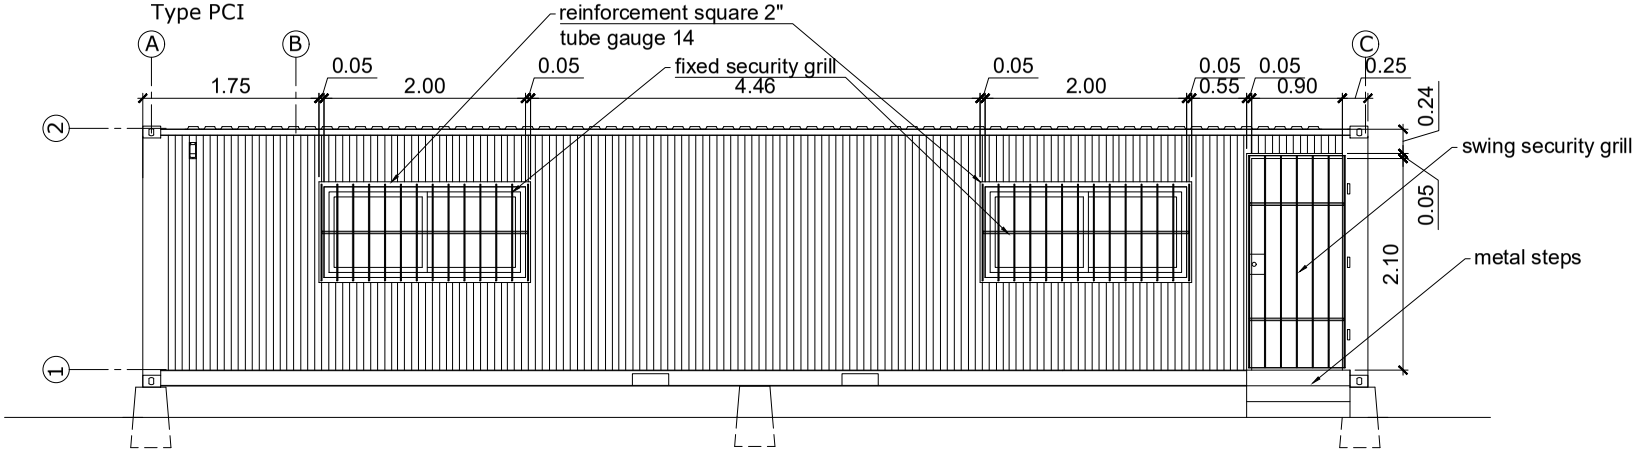

Left Elevation - 40' Container
Type PCI

PLAN No. 2 / FROM 7

PROJECT: 40' Sea Container for Office space (PCI Type)
ADDRESS:
PLAN: Elevations (1)
SCALE: INDICATED
DATE: APRIL 2022
DESIGN: Julio Hernández Santizo Arq. Col.982
DRAWING: Es/Je

SECCIÓN DE ASUNTOS ANTINARCOTICOS Y APLICACIÓN DE LA LEY (INL)
EMBAJADA DE LOS ESTADOS UNIDOS EN GUATEMALA

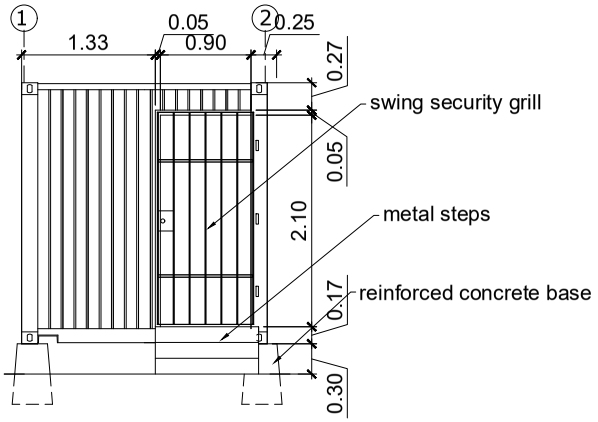

Front Elevation
40' Container PCI Type Scale 1:75

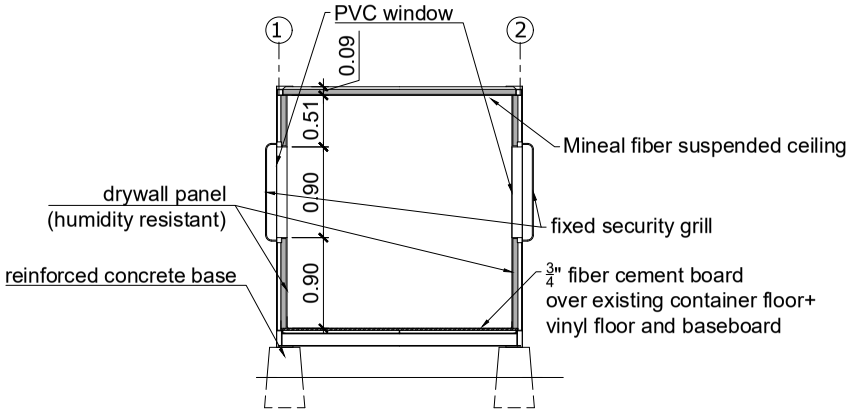

Section A-A'
40' Container PCI Type Scale 1:75

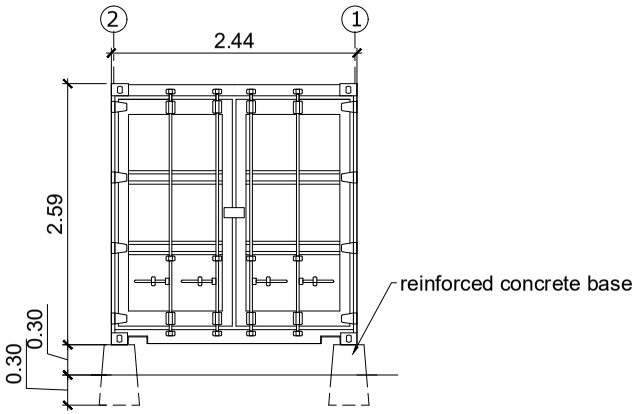

Back Elevation (no changes)
40' Container PCI Type Scale 1:75

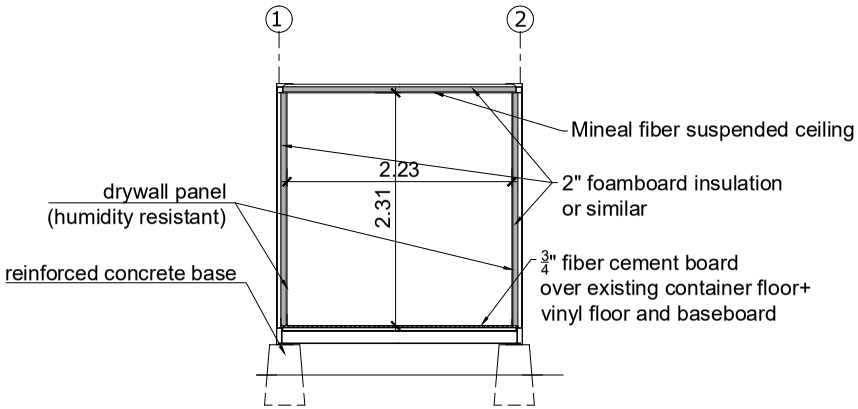

Sectin B-B'
40' Container PCI Type Scale 1:75

— **All exterior sides of the container to be painted with 2 hands of anticorrosion paint, and 2 hands of light gray oil paint. (Pantone Cool gray 7C)
**All welded point must be polished to obtain a smooth finish all over.

PLAN No. 3 FROM 7

PROJECT: 40' Sea Container for Office space (PCI Type)
ADDRESS:
PLAN: Elevations (2) + Cross sections

SCALE: INDICATED
DATE: APRIL 2022
DESIGN: Julio Hernández Santizo Arq. Col.982
DRAWING: Es/Je

SECCIÓN DE ASUNTOS ANTINARCOTICOS Y APLICACIÓN DE LA LEY (INL)
EMBAJADA DE LOS ESTADOS UNIDOS EN GUATEMALA

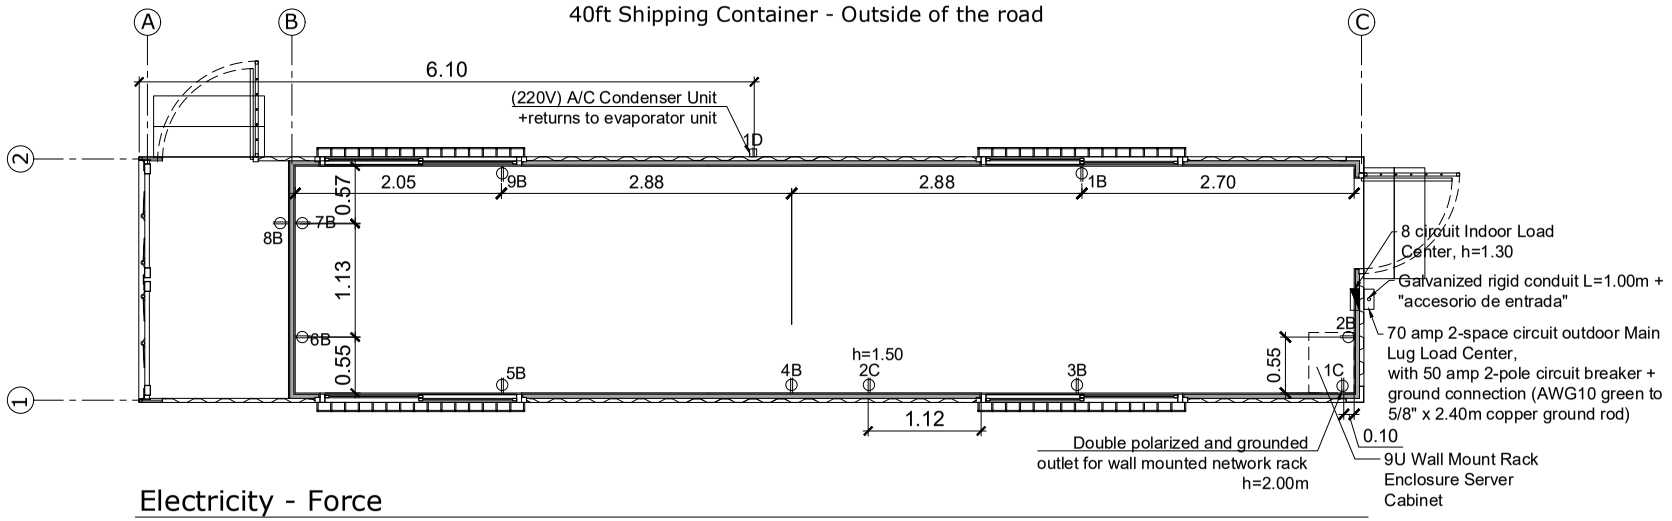

Electricity - Force

40' Container PCI Type

Scale 1:75

The entire installation must be hidden and channeled in 3/4" PVC electrical conduit, rigid or flexible.

- Double polarized and grounded outlet, Bticino Domino or similar, white color
- 220 V outlet, Eagle or similar, plastic plate.
- Load center, 1 phase, 8 circuit, 3 lines
- 70A 2-space circuit outdoor Main Lug Load Center with , 1 2x50 breaker.

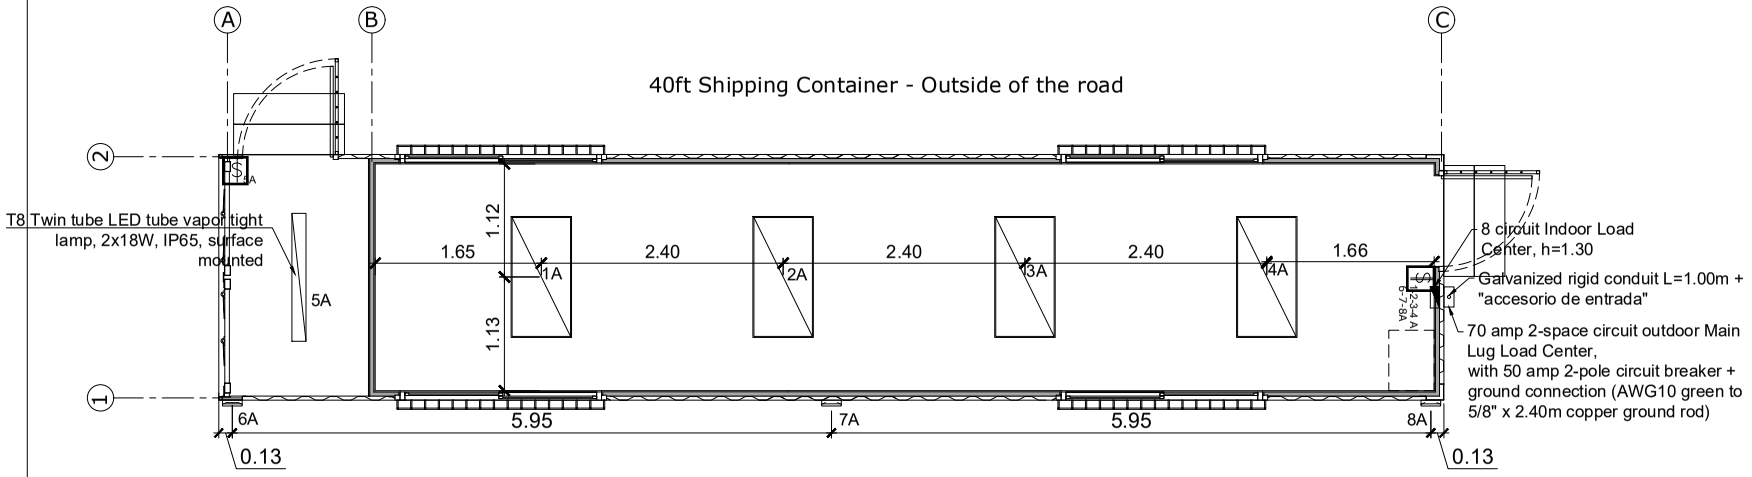

Electricity - Lighting

40' Container PCI Type

Scale 1:75

- LED 100W reflector, DL, 12,000 lumen, 6,500K, IP66 (Sylvania P23679 or similar)
- LED panel 2x4, 72w DL, 6,480 lumen, 6,000K, prismatic difuser (Light-Tec or similar)
- 2x18W, T8 LED tubes, vapor tight lamp, surface mounted, IP65, (Light-Tec or similar)
- Bicino Domino double switch or similar

The entire installation must be hidden (except for 5A and 6A) and channeled in PVC electrical conduit, rigid or flexible.

PLAN No. 4 FROM 7

PROJECT: 40' Sea Container for Office space (PCI Type)

ADDRESS

PLAN: Electrical Installation

SCALE: INDICATED

DATE: APRIL 2022

DESIGN: Julio Hernández Santizo Arq. Col.982

DRAWING: Es/Je

SECCIÓN DE ASUNTOS ANTINARCOTICOS Y APLICACIÓN DE LA LEY (INL)

EMBAJADA DE LOS ESTADOS UNIDOS EN GUATEMALA

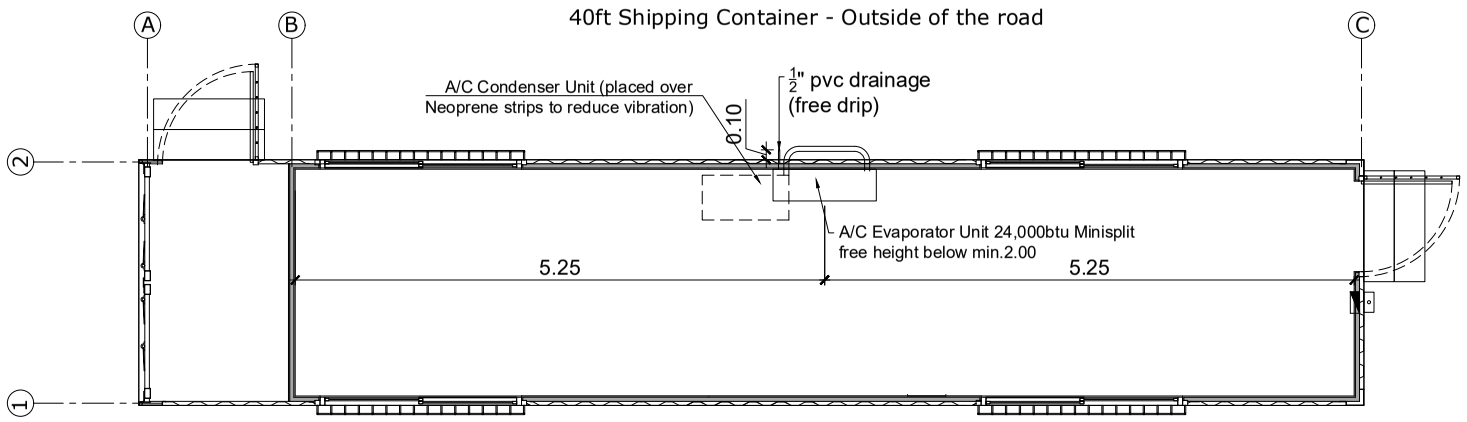

A/C Floor Plan

40' Container PCI Type

Scale 1:75

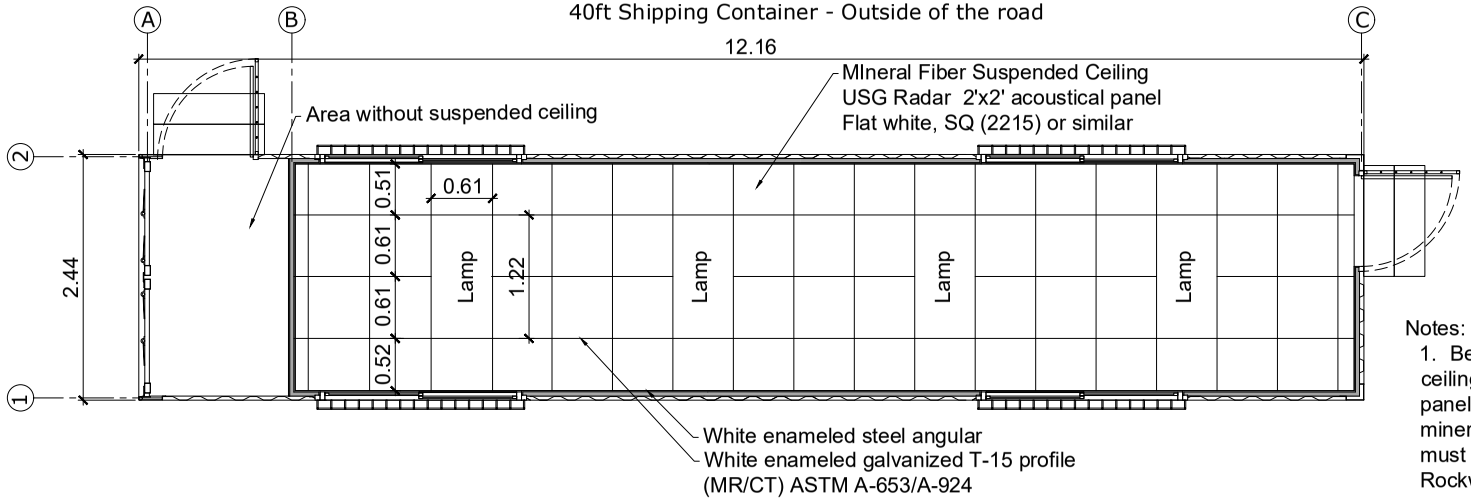

Notes:

1. Between suspended ceiling and container roof panel, Foamular panel or mineral fiber insulation must be installed, 2" Rockwool AFB or similar.

40' Container PCI Type

Scale 1:75

PLAN No. 5 FROM 7

PROJECT: 40' Sea Container for Office space (PCI Type)

ADDRESS:

PLAN: A/C Floor Plan + Reflected Ceiling Floor Plan

SCALE: INDICATED

DATE: APRIL 2022

DESIGN: Julio Hernández Santizo Arq. Col.982

DRAWING: Es/Je

SECCIÓN DE ASUNTOS ANTINARCOTICOS Y APLICACIÓN DE LA LEY (INL)

EMBAJADA DE LOS ESTADOS UNIDOS EN GUATEMALA

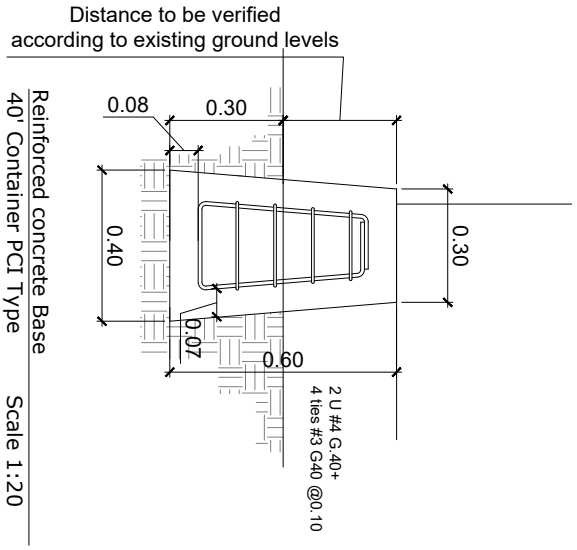

Reinforced concrete Base
40' Container PCI Type
Scale 1:20

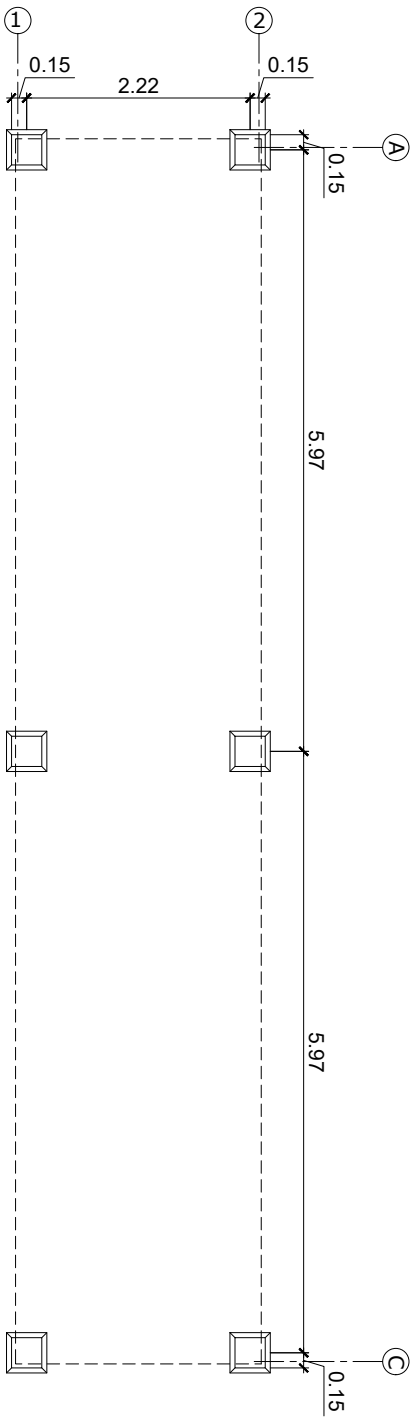

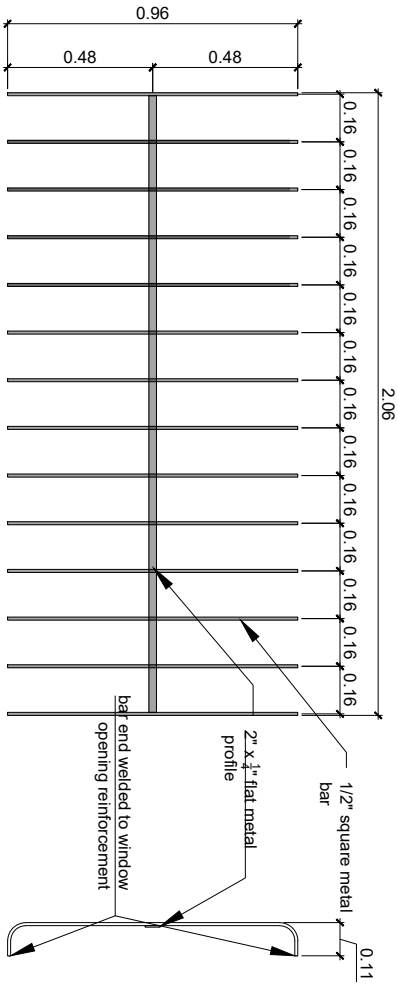

Fixed window grill
40' Container PCI Type
Scale 1:25

— **Fixed grill to be painted with 2 hands of anticorrosion paint, and 2 hands of gray oil paint.
**All welded point must be polished to obtain a smooth finish all over.

SECCIÓN DE ASUNTOS ANTINARCOTICOS Y APLICACIÓN DE LA LEY (INL)

EMBAJADA DE LOS ESTADOS UNIDOS EN GUATEMALA

SCALE	INDICATED
DATE	APRIL 2022
DESIGN	Arq. Julio Hernández Santizo Col.982
DRAWING	Es/Je
PROJECT	40' Sea Container for Office space (PCI Type)
ADDRESS	
PLAN	Concrete bases layout + Details 1
PLAN No.	6 / 7
FROM	

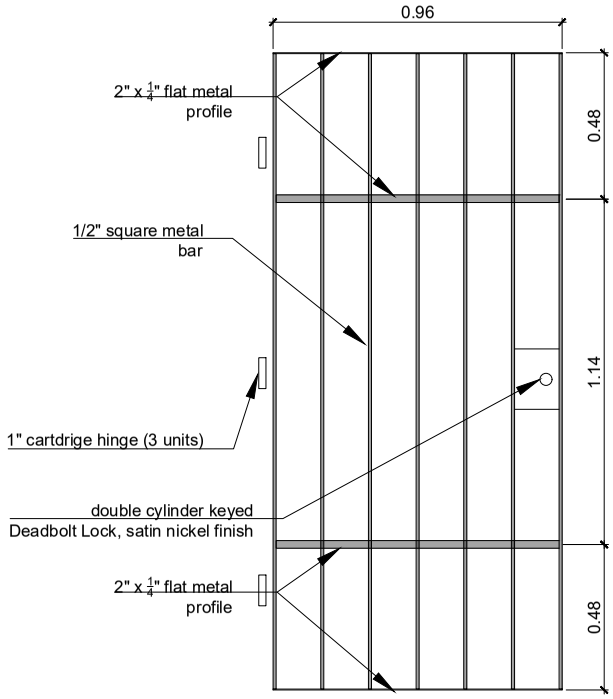

Swing door grill (2 units)
40' Container PCI Type Scale 1:25

— **Fixed grill to be painted with 2 hands of anticorrosion paint, and 2 hands of gray oil paint.
**All welded point must be polished to obtain a smooth finish all over.

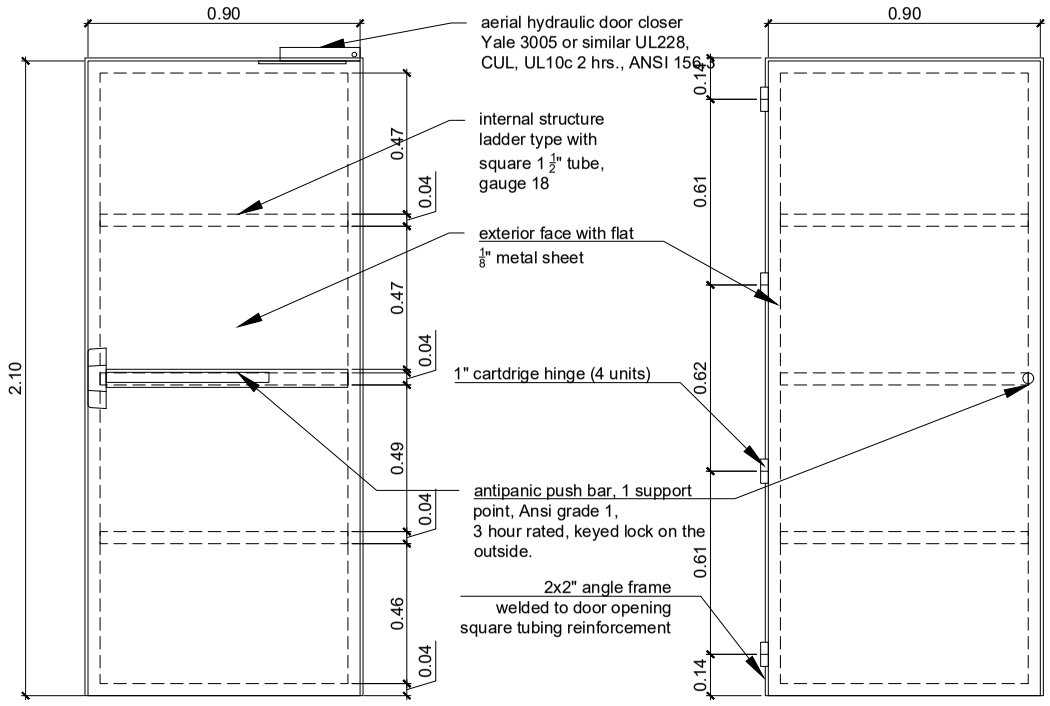

Internal View External View

Metal access door (2 units)
40' Container PCI Type Scale 1:25

— **Door and frame to be painted with 2 hands of anticorrosion paint, and 2 hands of gray oil paint.
**All welded point must be polished to obtain a smooth finish all over.

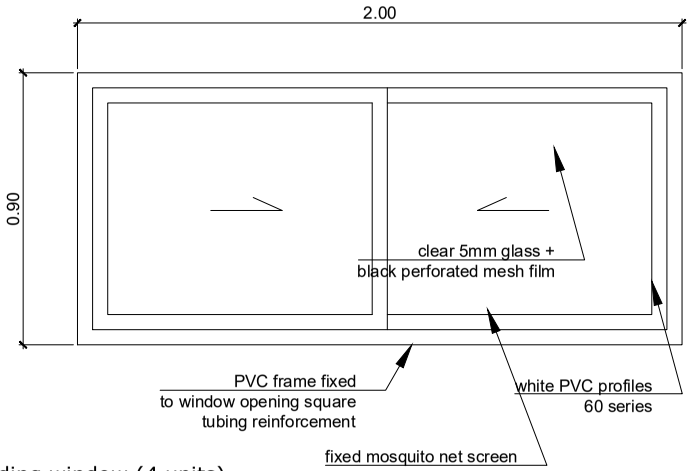

PVC Sliding window (4 units)
40' Container PCI Type Scale 1:25

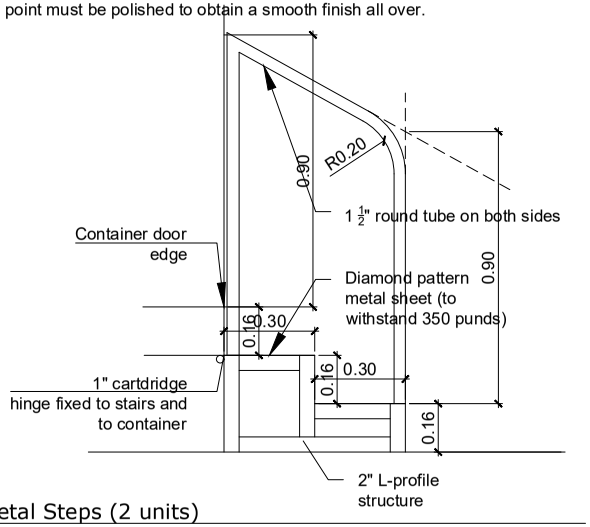

Metal Steps (2 units)
40' Container PCI Type Scale 1:25

- **All parts to be painted with 2 hands of anticorrosive paint and 2 hands of light gray oil paint (Pantone Cool Gray 7C)

PLAN No. 7 FROM 7

PROJECT 40' Sea Container for Office space (PCI Type)
ADDRESS
PLAN Details 2

SCALE INDICATED
DATE APRIL 2022
DESIGN Julio Hernández Santizo Arq. Col.982
DRAWING Es/Je

SECCIÓN DE ASUNTOS ANTINARCOTICOS Y APLICACIÓN DE LA LEY (INL)
EMBAJADA DE LOS ESTADOS UNIDOS EN GUATEMALA