## NOTES:

1. ALL DIMENSIONS TO BE VERIFIED IN FIELD
2. REMOVE AND REPLACE GUTTERS

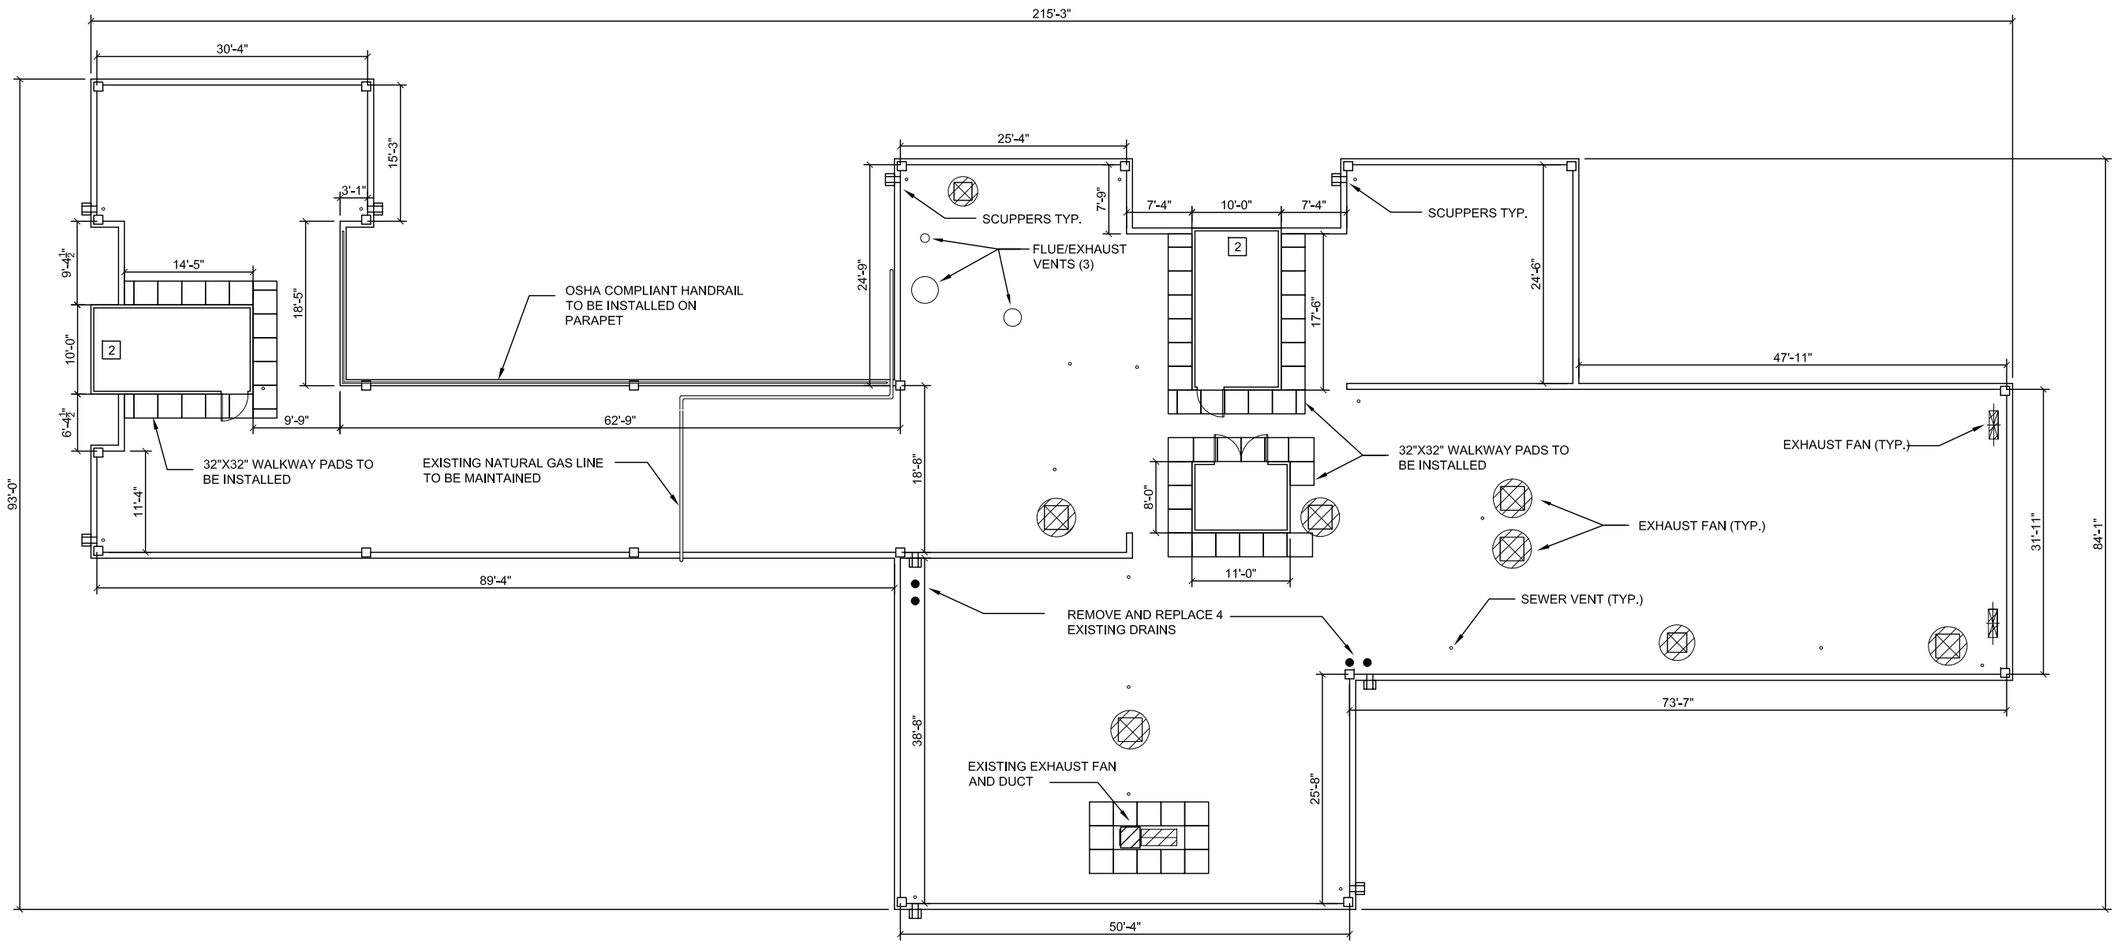


1 / A1.0 Roof Plan
Scale: 1/8" = 1'-0"

USFS–Daize(24x36).dwg

USDA FOREST SERVICE

PACIFIC SOUTHWEST REGION R5

| NO. | DATE | REVISIONS |
|---|---|---|
| | | |

FOREST: Six Rivers National Forest

PROJECT NAME: RSL Nursery - Arcata, CA

DRAWING NAME: Roof Plan

A/E

PROJECT NUMBER

DESIGNED BY

DRAWN BY KI

CHECKED BY

CHECKED BY

DATE 07/12/2022

SCALE 1/8" = 1'-0"

DRAWING A1.0

SHEET 1 OF 1