| STATE | PROJECT | SHEET NUMBER |
|---|---|---|
| CO | FTFS 121(1) TRICKEL PARK ROAD | X1 |

COLORADO LICENSED
KIRK ANTHONY SPALDING
45223
7/21/23
Kirk Anthony Spalding
PROFESSIONAL ENGINEER

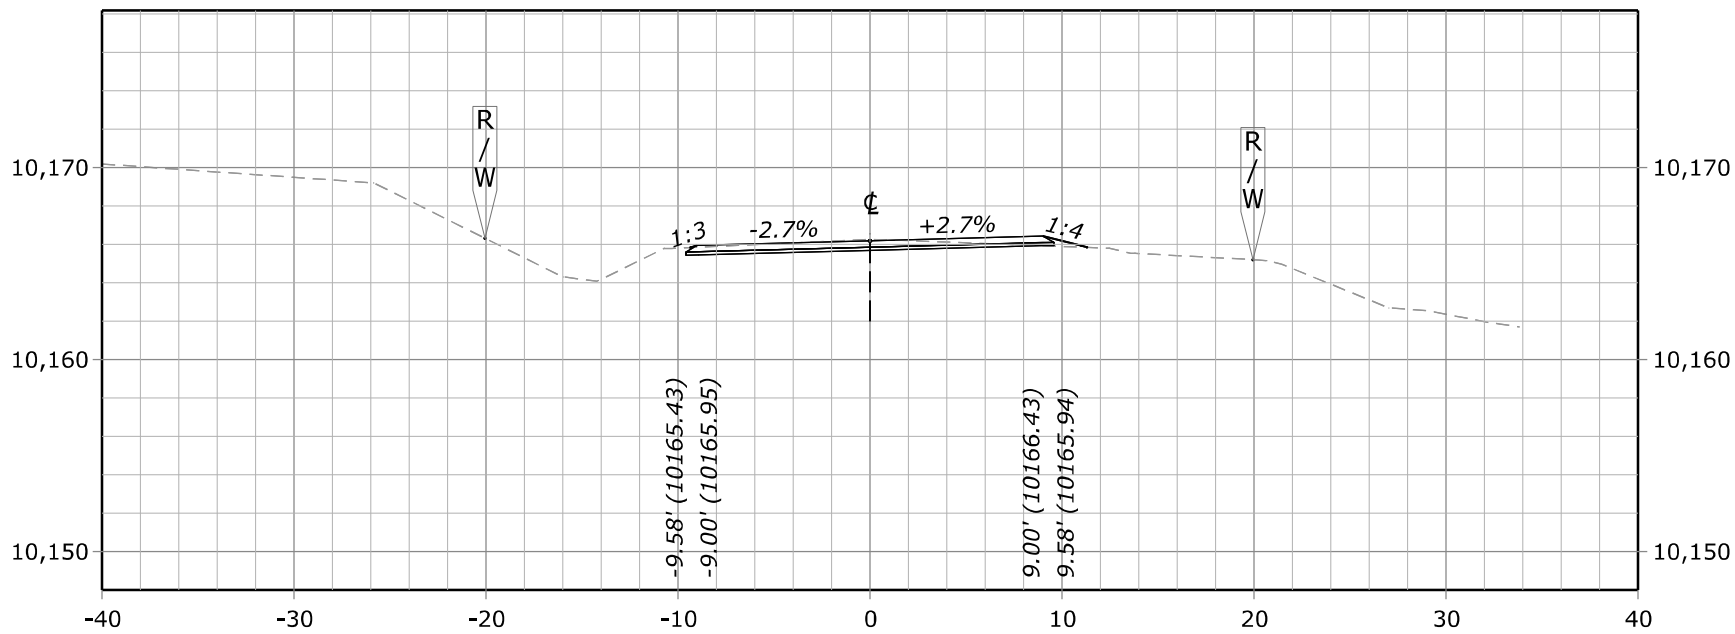


**199+50.00**
**Des Grade = 10,166.19**
**Subgrade = 10,165.69**
**Original Grnd = 10,166.26**

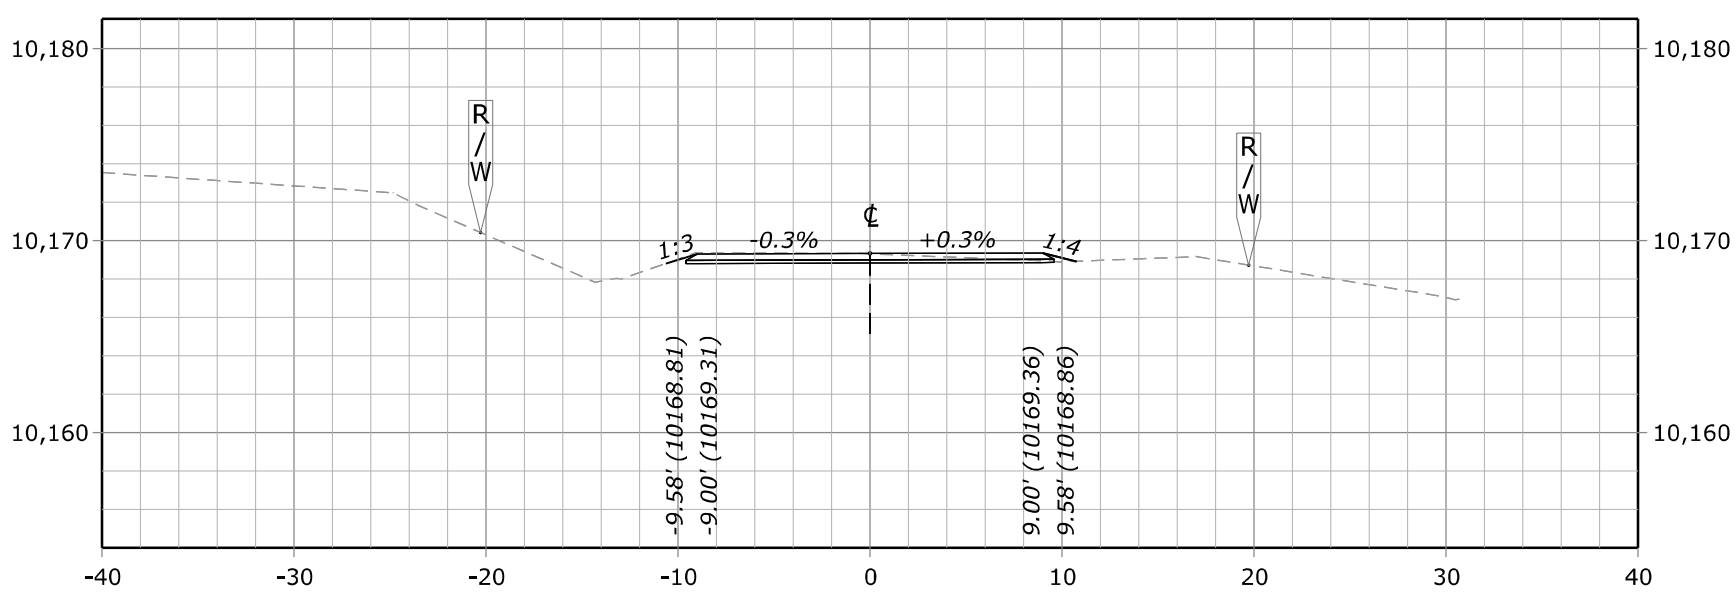


**199+00.00**
**Des Grade = 10,169.34**
**Subgrade = 10,168.84**
**Original Grnd = 10,169.32**

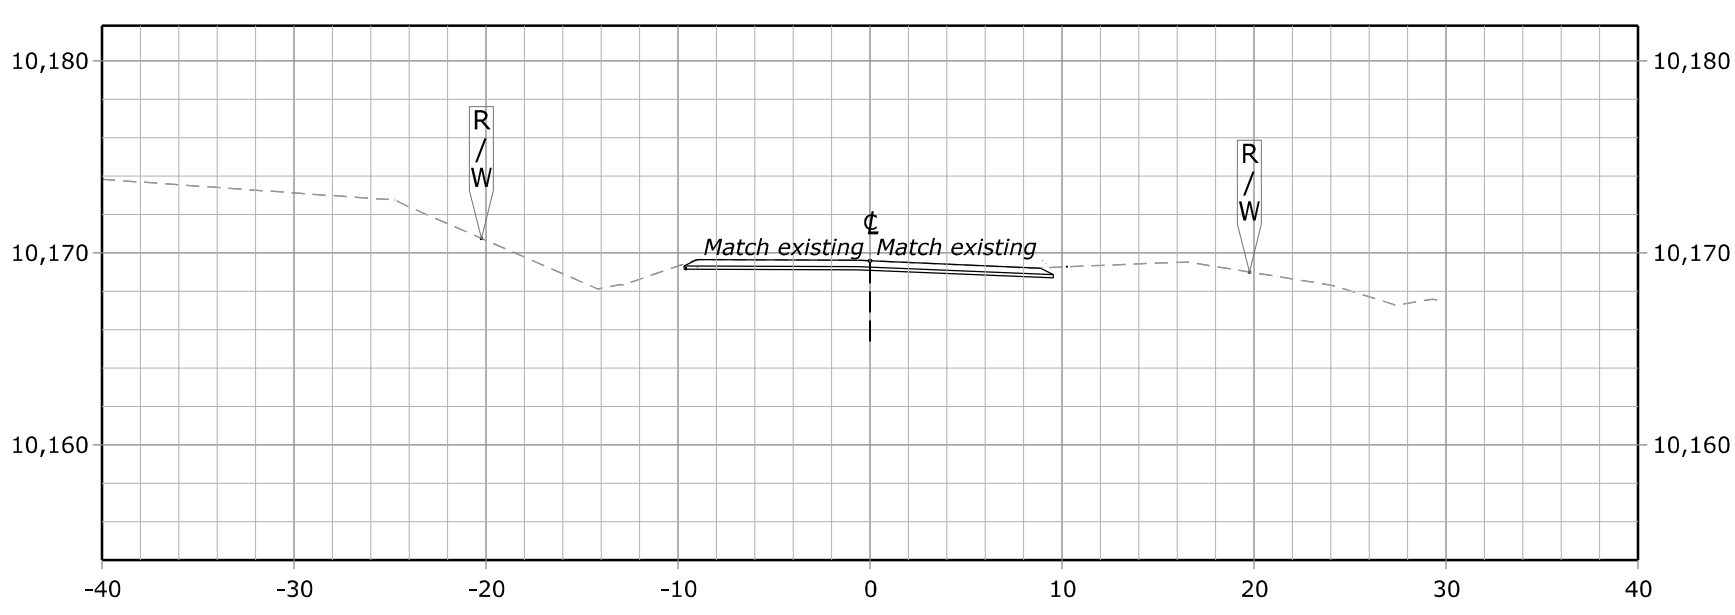


**198+96.00**

FHWA, Office of Federal Lands Highway

# TRICKEL PARK ROAD CROSS SECTION - 198+96.00

F:\7017.015 CFLHD - CO FTFS 121(1) Trickel Park Road\Drawings\DGN\2. Design\XS_CO_FTFS 121(1).dgn [Trickel Park Road Cross Section - 198+96.00]
14 July 2023 9:45 AM

| STATE | PROJECT | SHEET NUMBER |
|---|---|---|
| CO | FTFS 121(1) TRICKEL PARK ROAD | X2 |

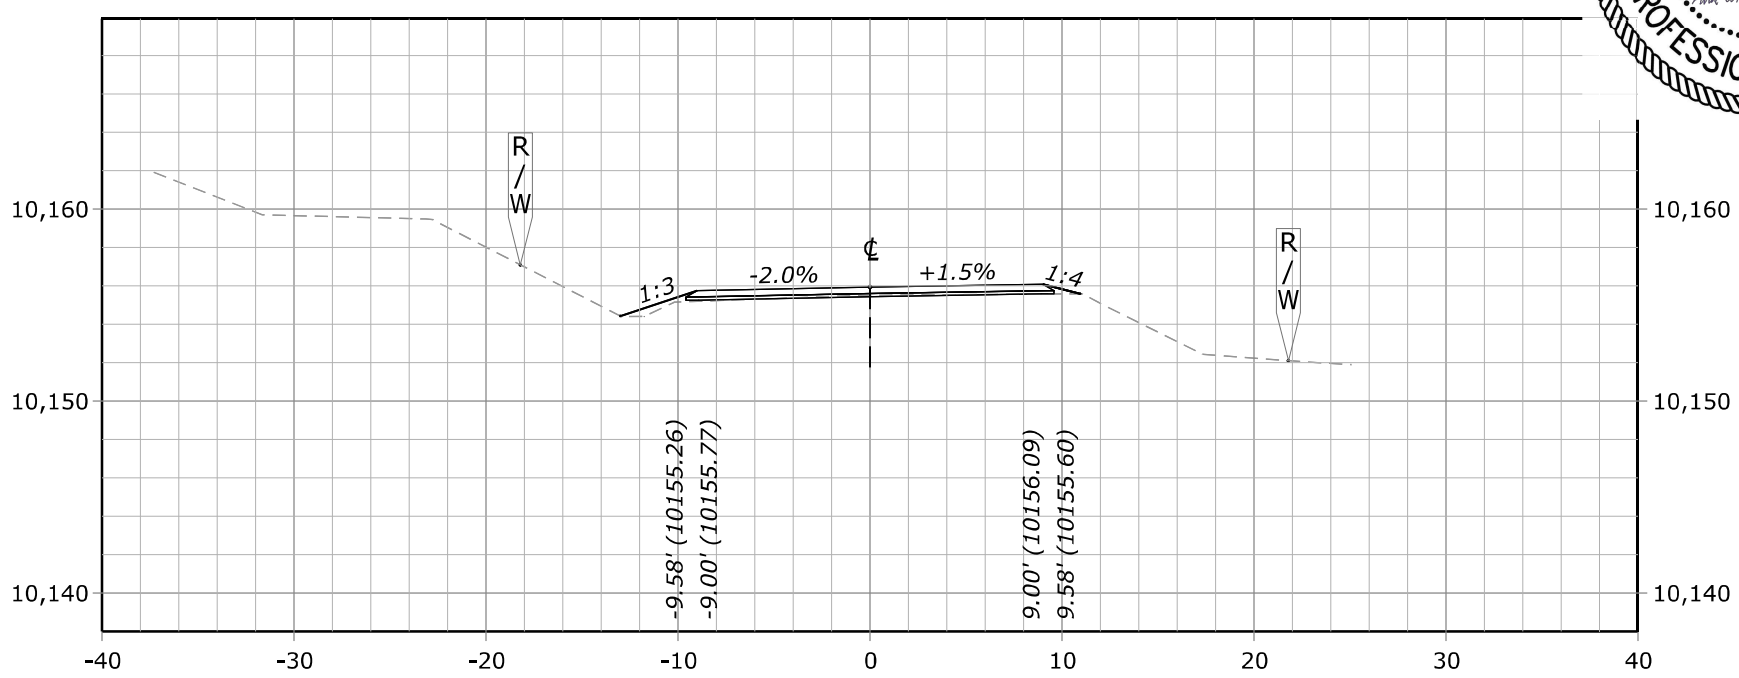


**201+00.00**
**Des Grade = 10,155.95**
**Subgrade = 10,155.45**
**Original Grnd = 10,155.52**

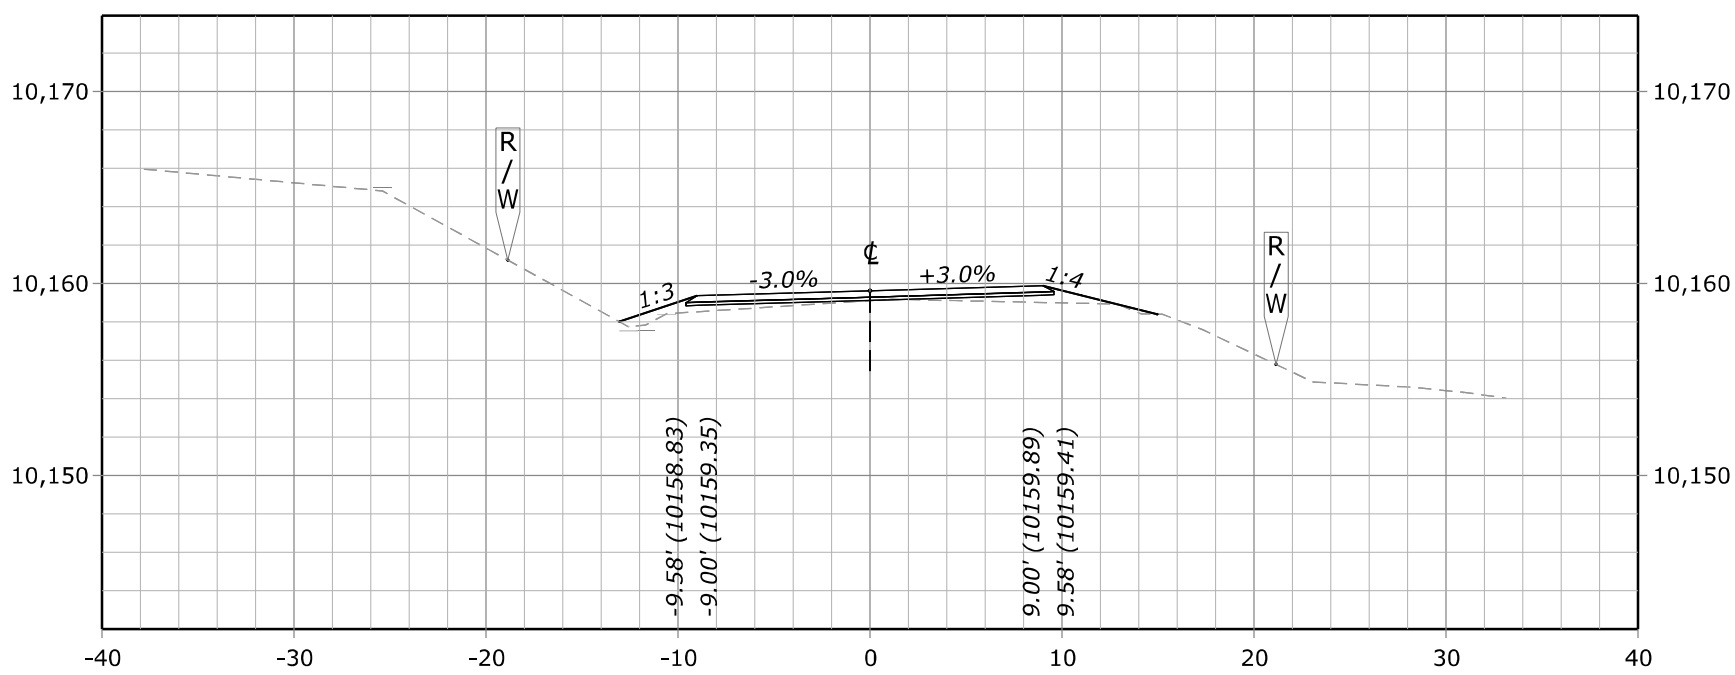


**200+50.00**
**Des Grade = 10,159.62**
**Subgrade = 10,159.12**
**Original Grnd = 10,159.11**

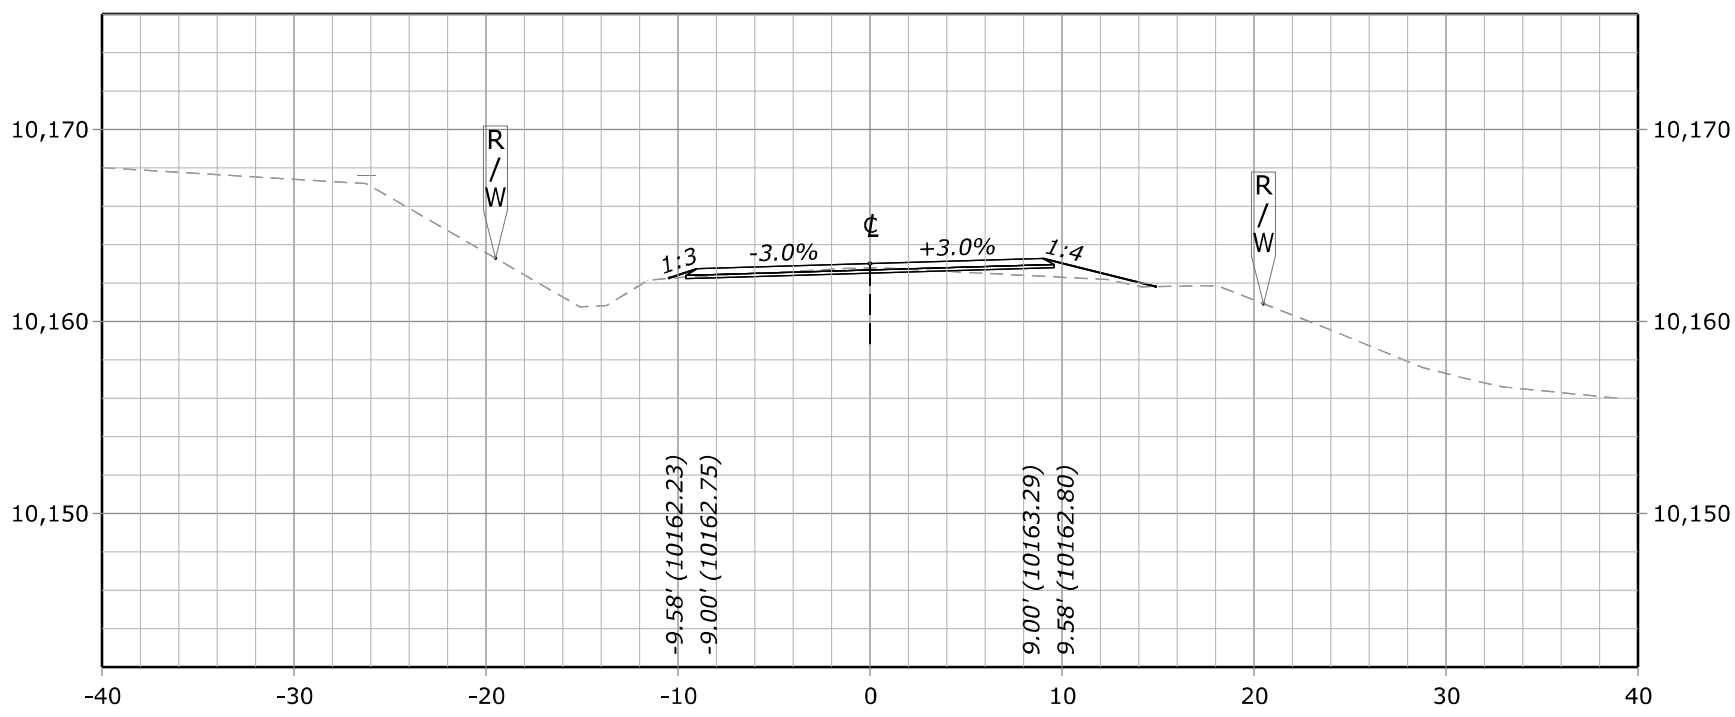


**200+00.00**
**Des Grade = 10,163.02**
**Subgrade = 10,162.52**
**Original Grnd = 10,162.79**

FHWA, Office of Federal Lands Highway

# TRICKEL PARK ROAD CROSS SECTION - 200+00.00

F:\7017.015 CFLHD - CO FTFS 121(1) Trickel Park Road\Drawings\DGN\2. Design\XS_CO_FTFS 121(1).dgn [Trickel Park Road Cross Section - 200+00.00]
13 July 2023 4:56 PM

| STATE | PROJECT | SHEET NUMBER |
|---|---|---|
| CO | FTFS 121(1) TRICKEL PARK ROAD | X3 |

COLORADO LICENSED
KIRK ANTHONY SPALDING
45223
7/21/23
Kirk Anthony Spalding
PROFESSIONAL ENGINEER

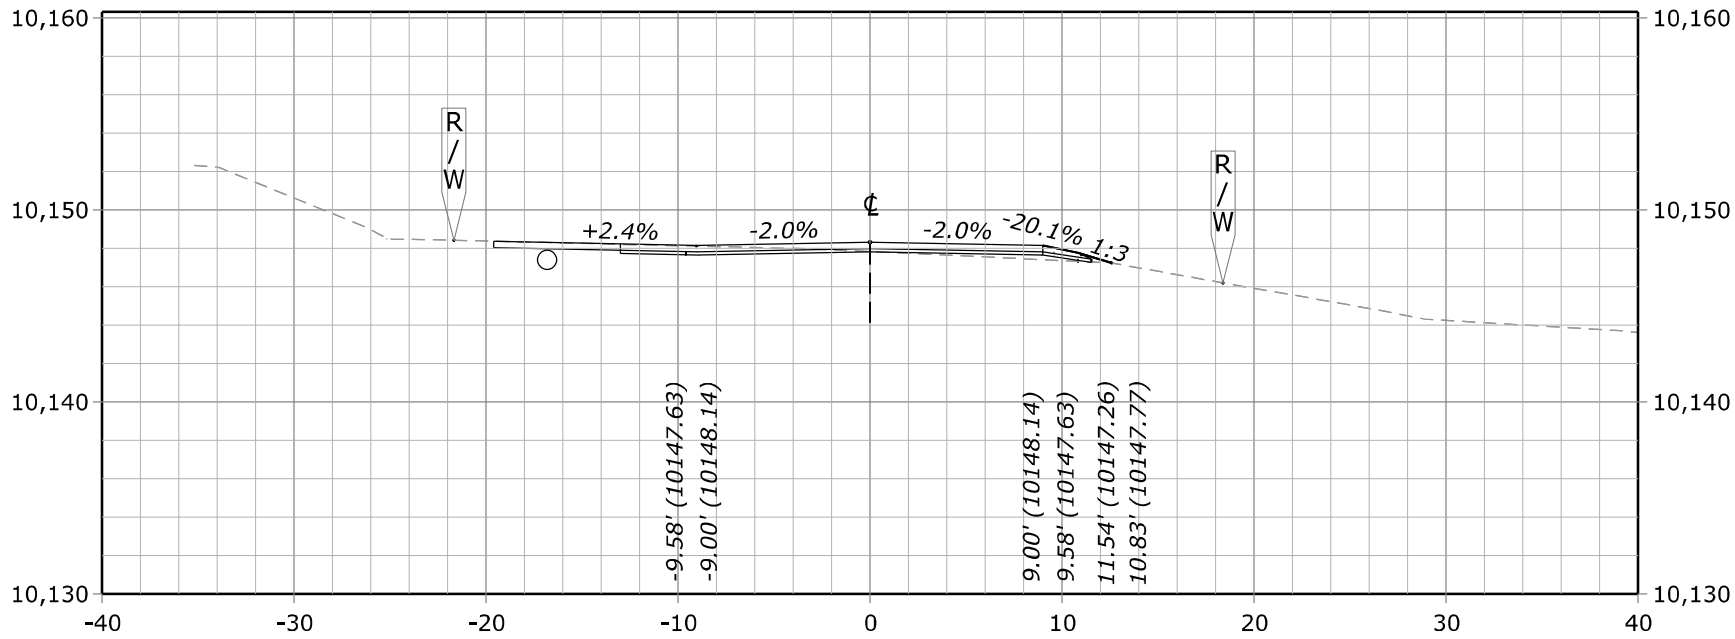


**202+00.00**
**Des Grade = 10,148.32**
**Subgrade = 10,147.82 Subgrade = 10,147.27**
**Original Grnd = 10,147.84**

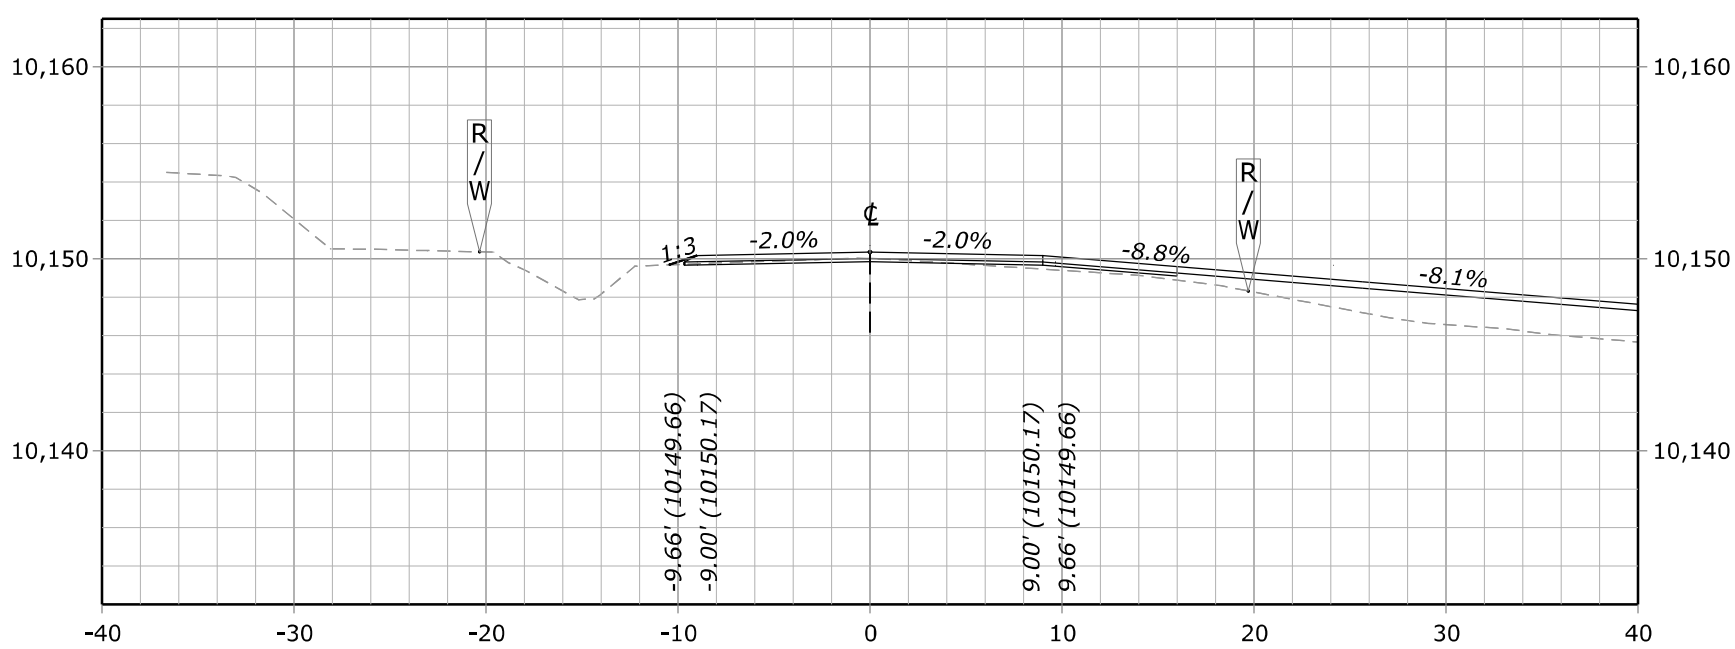


**201+72.00**
**Des Grade = 10,150.35**
**Subgrade = 10,149.85**
**Original Grnd = 10,150.00**

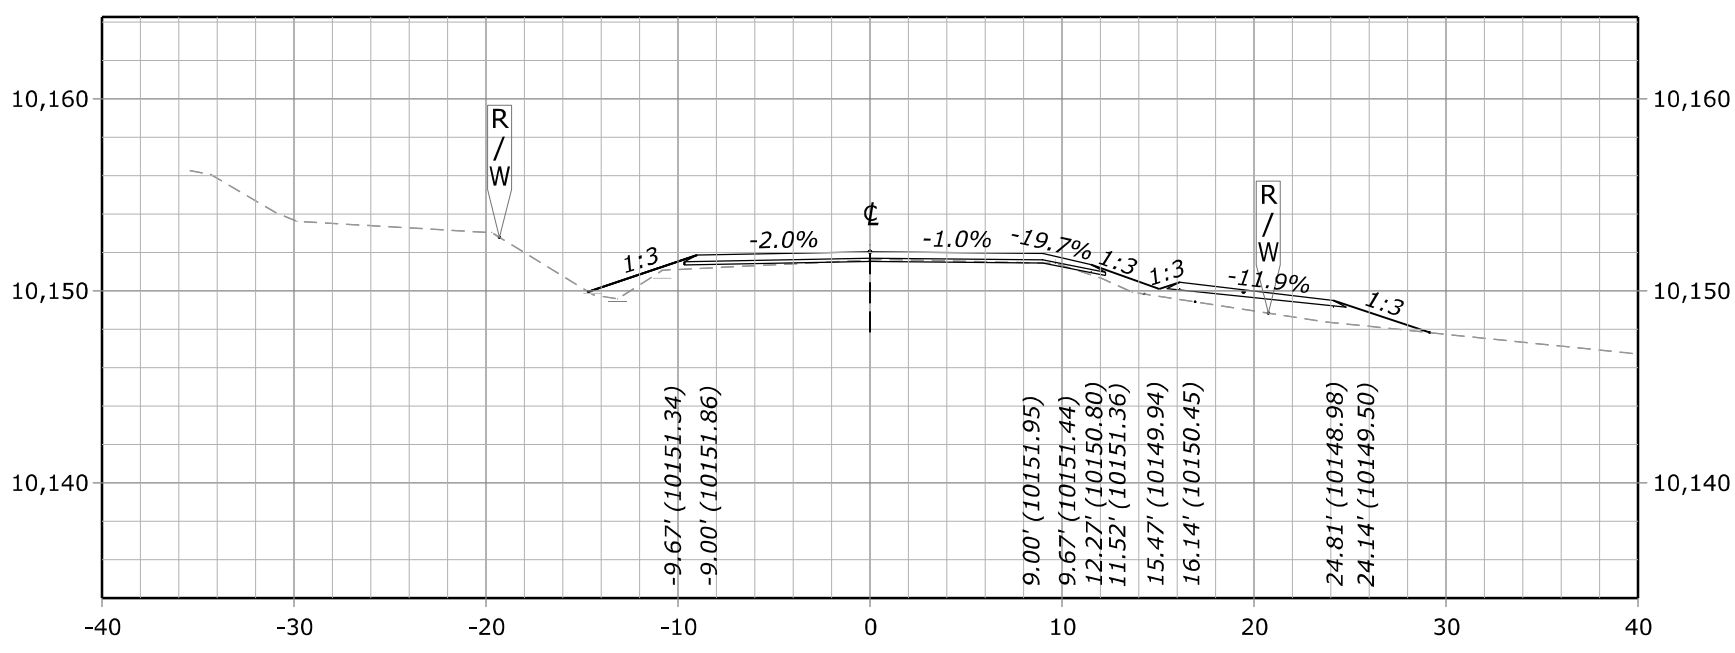


**201+50.00**
**Des Grade = 10,152.04**
**Subgrade = 10,151.54**
**Original Grnd = 10,151.60**

**Subgrade = 10,149.95**
**Subgrade = 10,150.86**
**Subgrade = 10,149.00**

FHWA, Office of Federal Lands Highway

# TRICKEL PARK ROAD CROSS SECTION - 201+50.00

F:\7017.015 CFLHD - CO FTFS 121(1) Trickel Park Road\Drawings\DGN\2. Design\XS_CO_FTFS 121(1).dgn [Trickel Park Road Cross Section - 201+50.00]
13 July 2023 4:56 PM

| STATE | PROJECT | SHEET NUMBER |
|---|---|---|
| CO | FTFS 121(1) TRICKEL PARK ROAD | X4 |

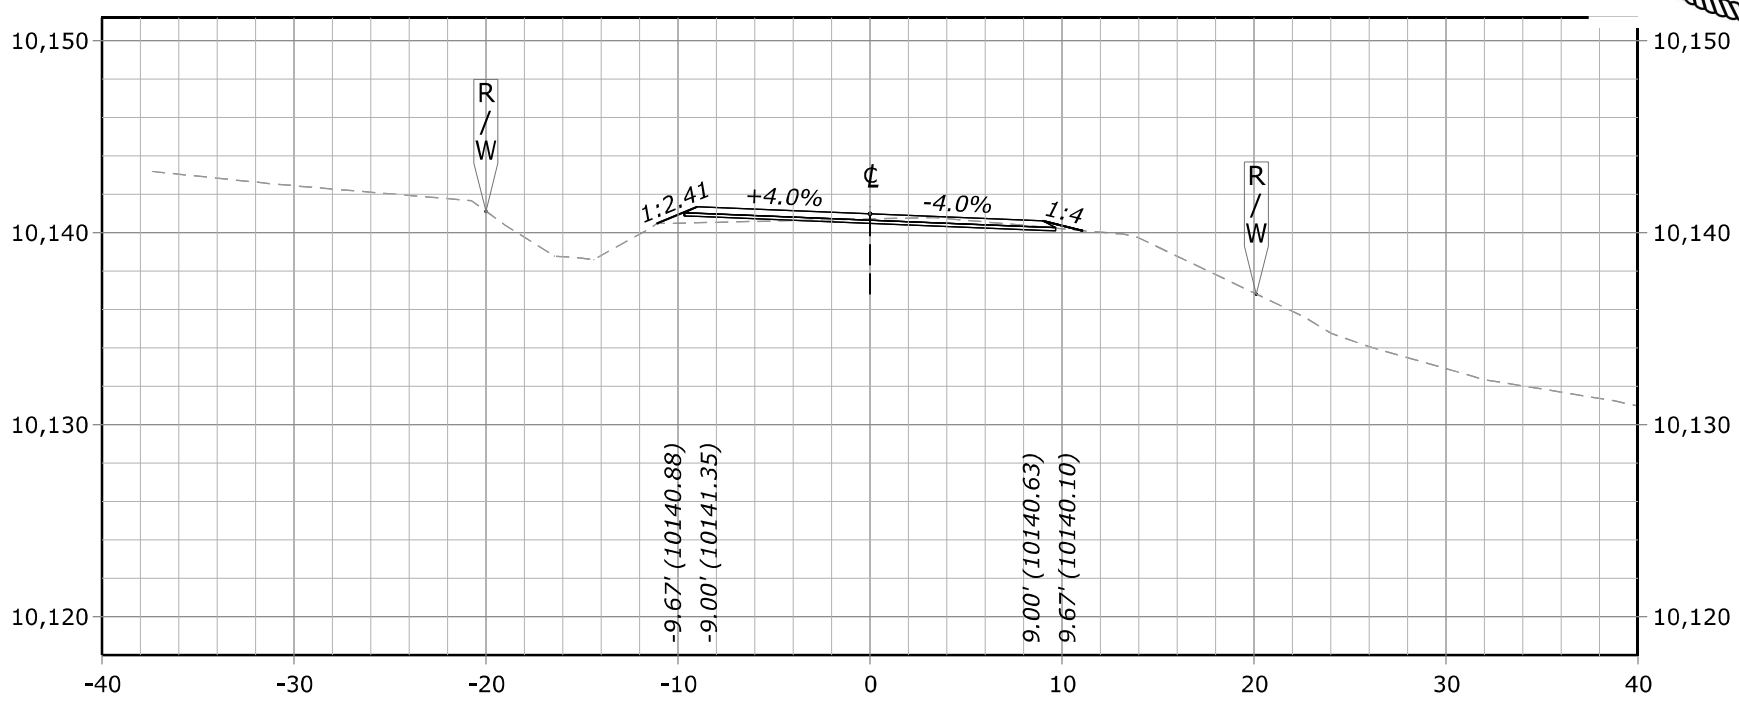


**203+50.00**
**Des Grade = 10,140.99**
**Subgrade = 10,140.49**
**Original Grnd = 10,140.72**

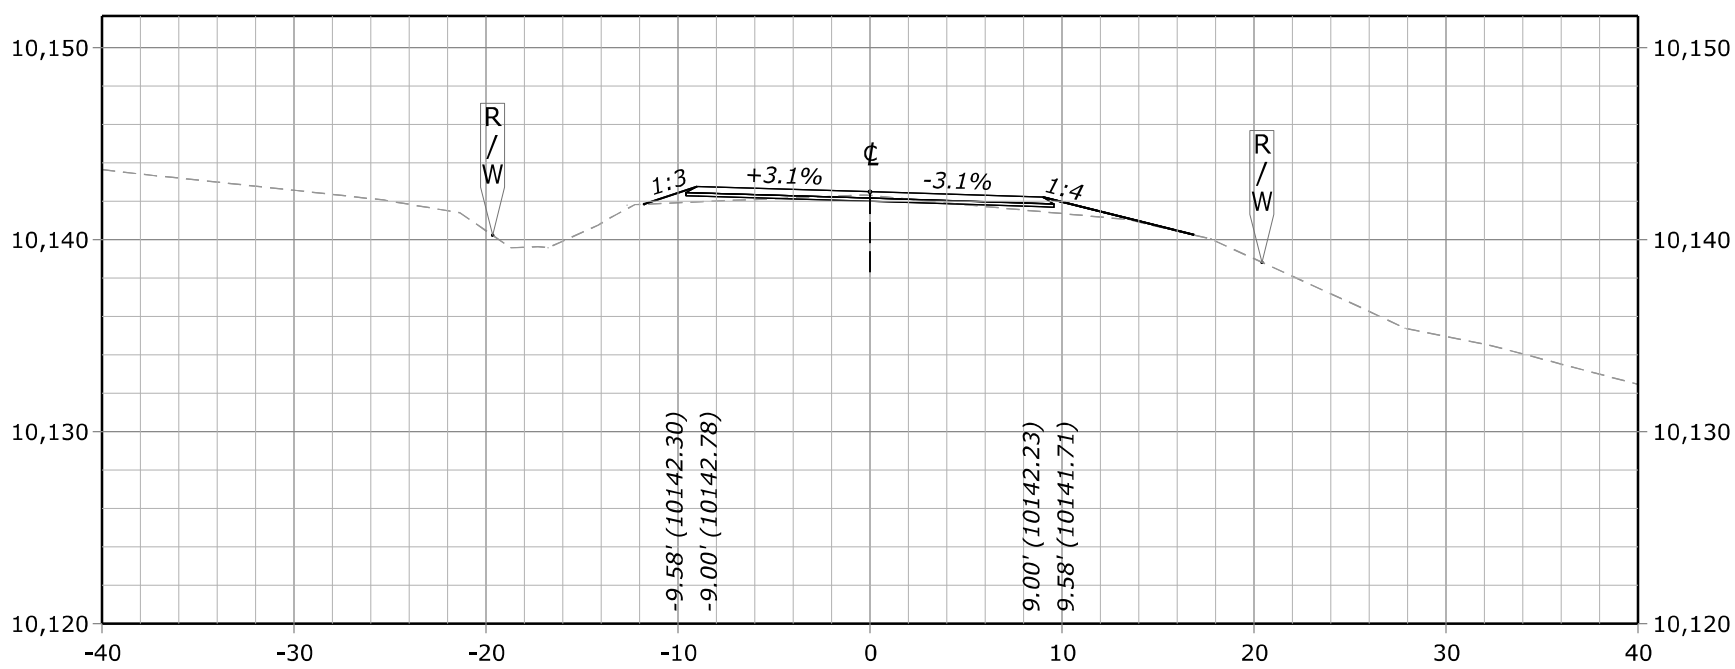


**203+00.00**
**Des Grade = 10,142.51**
**Subgrade = 10,142.01**
**Original Grnd = 10,142.32**

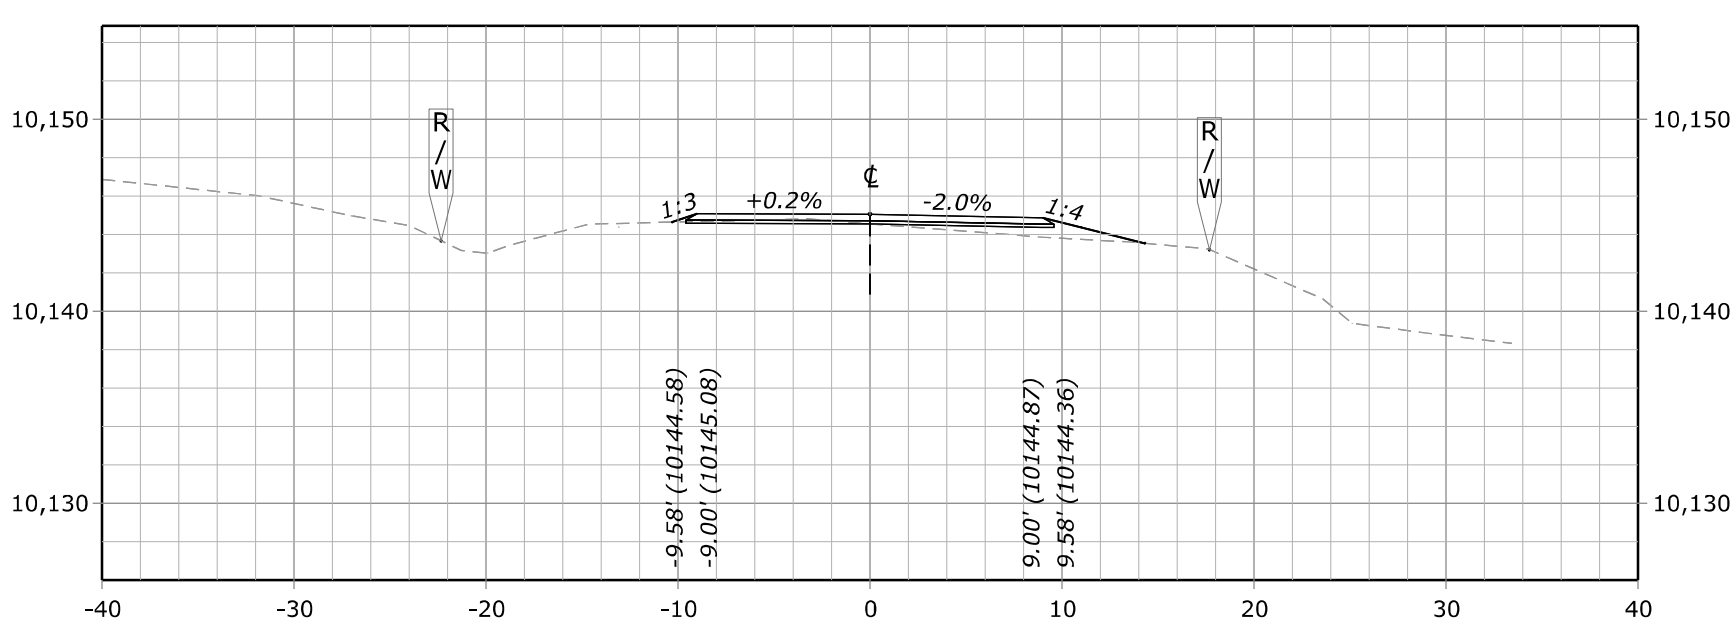


**202+50.00**
**Des Grade = 10,145.05**
**Subgrade = 10,144.55**
**Original Grnd = 10,144.55**

FHWA, Office of Federal Lands Highway

# TRICKEL PARK ROAD CROSS SECTION - 202+50.00

F:\7017.015 CFLHD - CO FTFS 121(1) Trickel Park Road\Drawings\DGN\2. Design\XS_CO_FTFS 121(1).dgn [Trickel Park Road Cross Section - 202+50.00]
13 July 2023 5:16 PM

| STATE | PROJECT | SHEET NUMBER |
|---|---|---|
| CO | FTFS 121(1) TRICKEL PARK ROAD | X5 |

COLORADO LICENSED
KIRK ANTHONY SPALDING
45223
7/21/23
Kirk Anthony Spalding
PROFESSIONAL ENGINEER

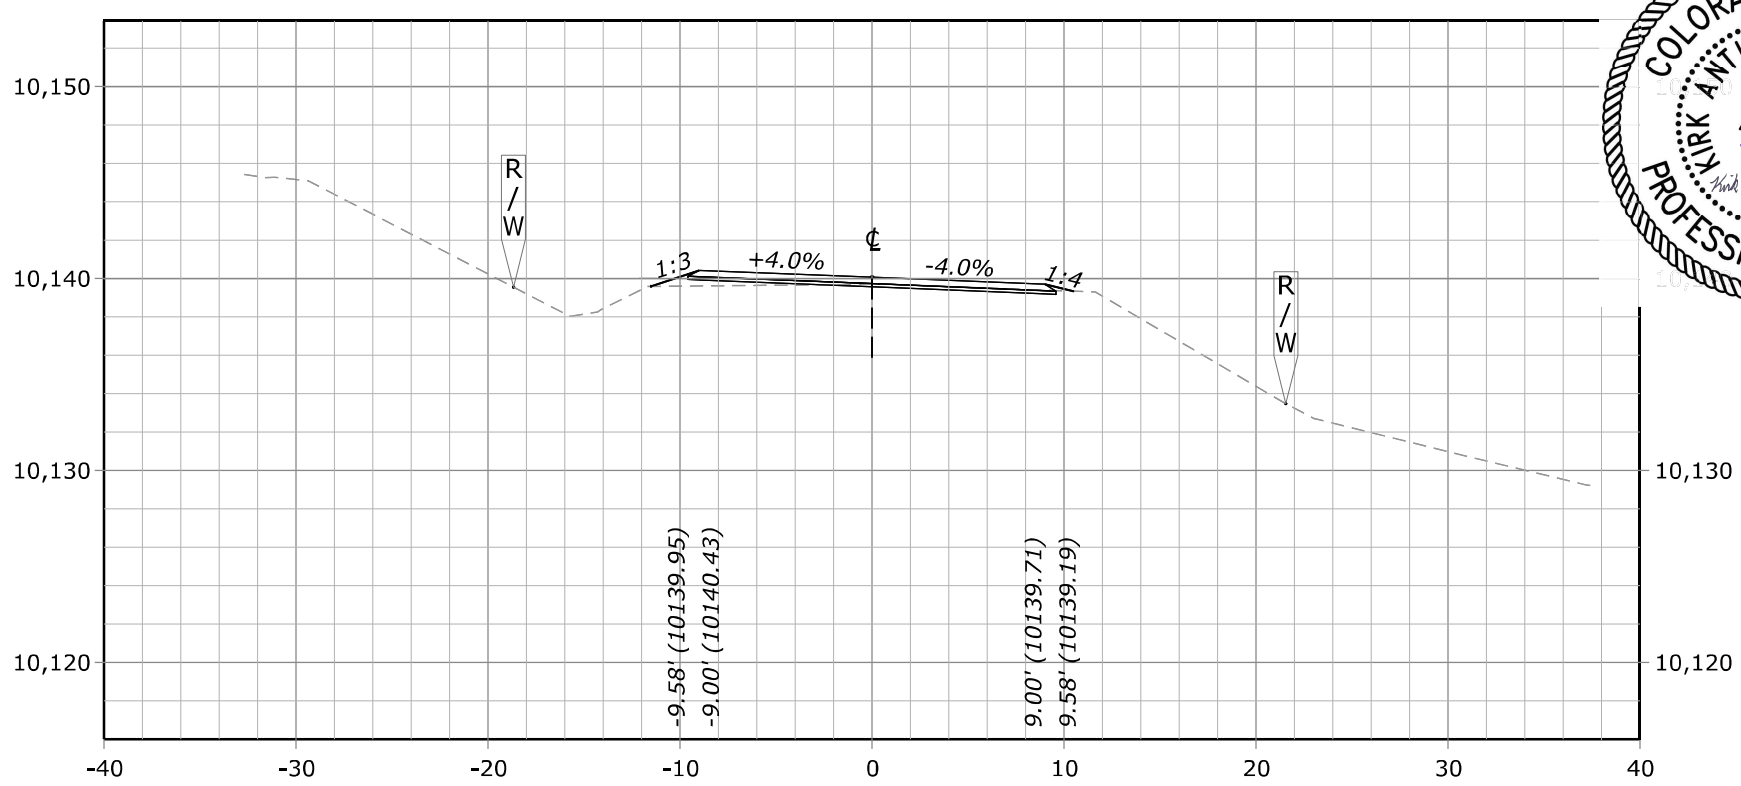


**204+50.00**
**Des Grade = 10,140.07**
**Subgrade = 10,139.57**
**Original Grnd = 10,139.70**

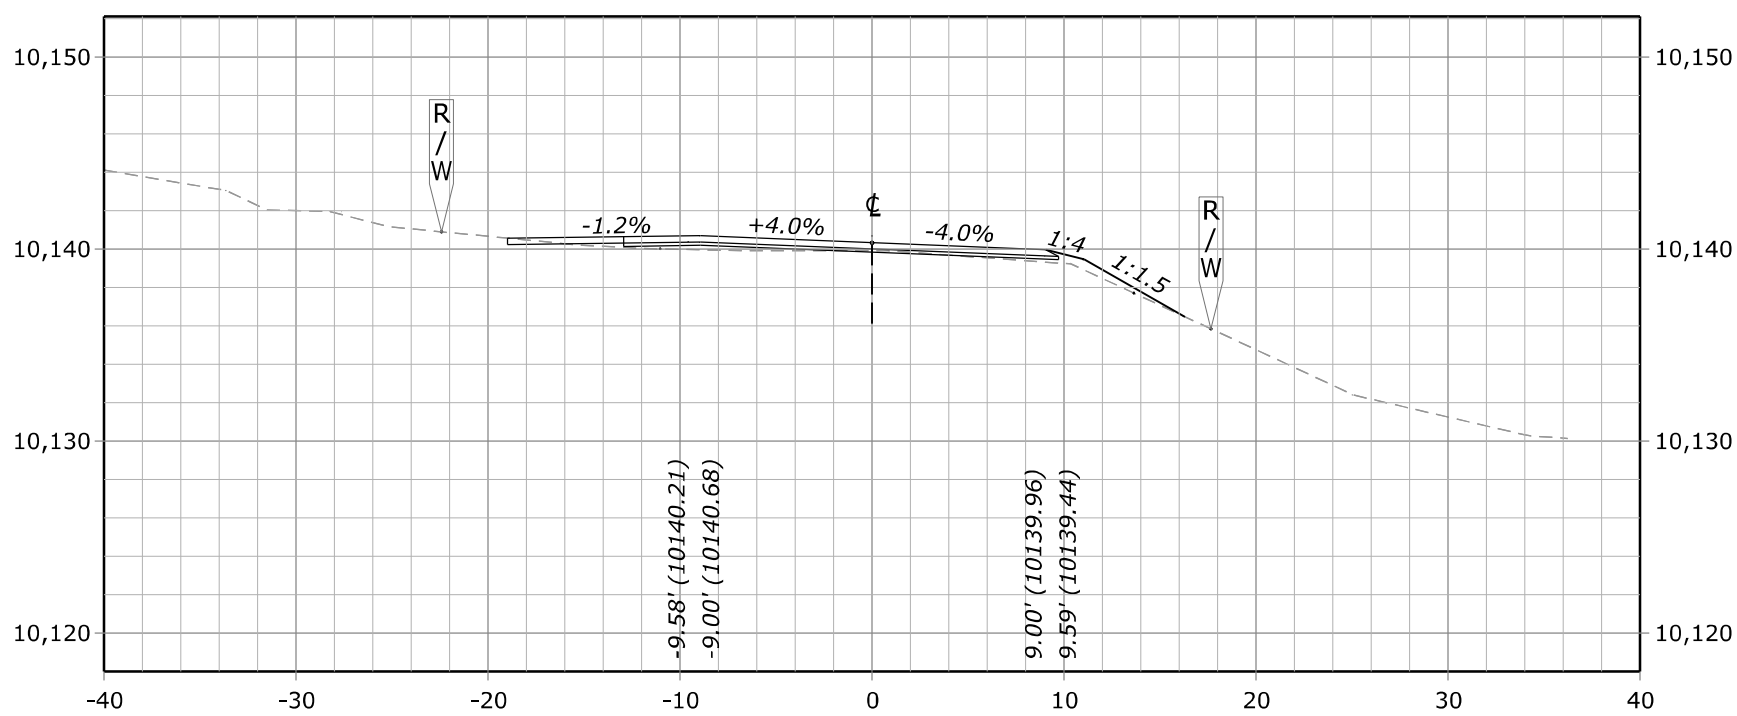


**204+15.00**
**Des Grade = 10,140.32**
**Subgrade = 10,139.82**
**Original Grnd = 10,139.91**

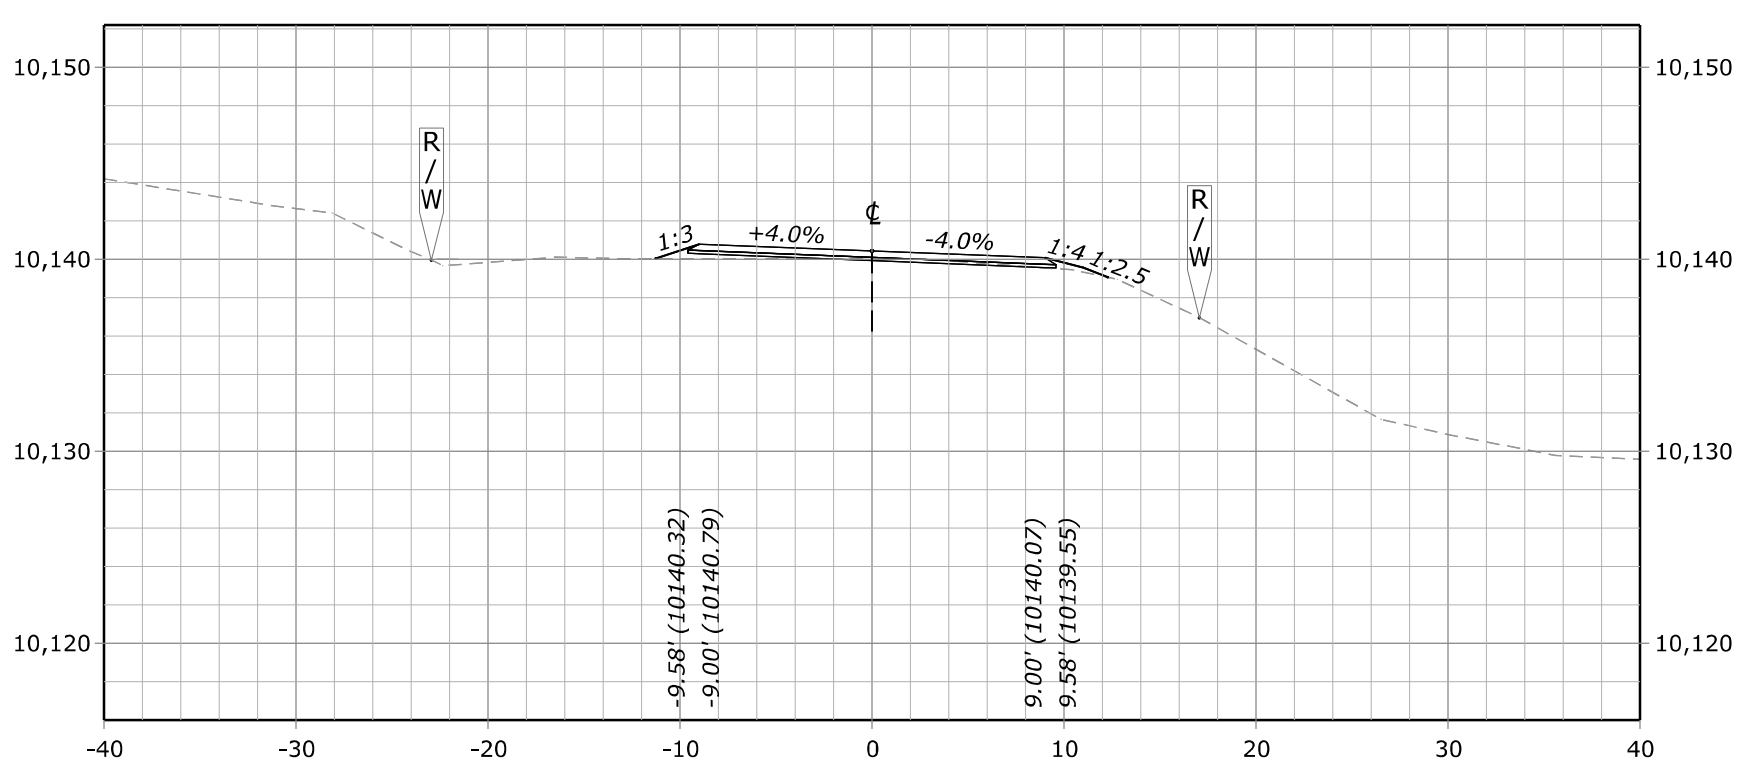


**204+00.00**
**Des Grade = 10,140.43**
**Subgrade = 10,139.93**
**Original Grnd = 10,140.03**

FHWA, Office of Federal Lands Highway

# TRICKEL PARK ROAD CROSS SECTION - 204+00.00

F:\7017.015 CFLHD - CO FTFS 121(1) Trickel Park Road\Drawings\DGN\2. Design\XS_CO_FTFS 121(1).dgn [Trickel Park Road Cross Section - 204+00.00]
13 July 2023 4:56 PM

| STATE | PROJECT | SHEET NUMBER |
|---|---|---|
| CO | FTFS 121(1) TRICKEL PARK ROAD | X6 |

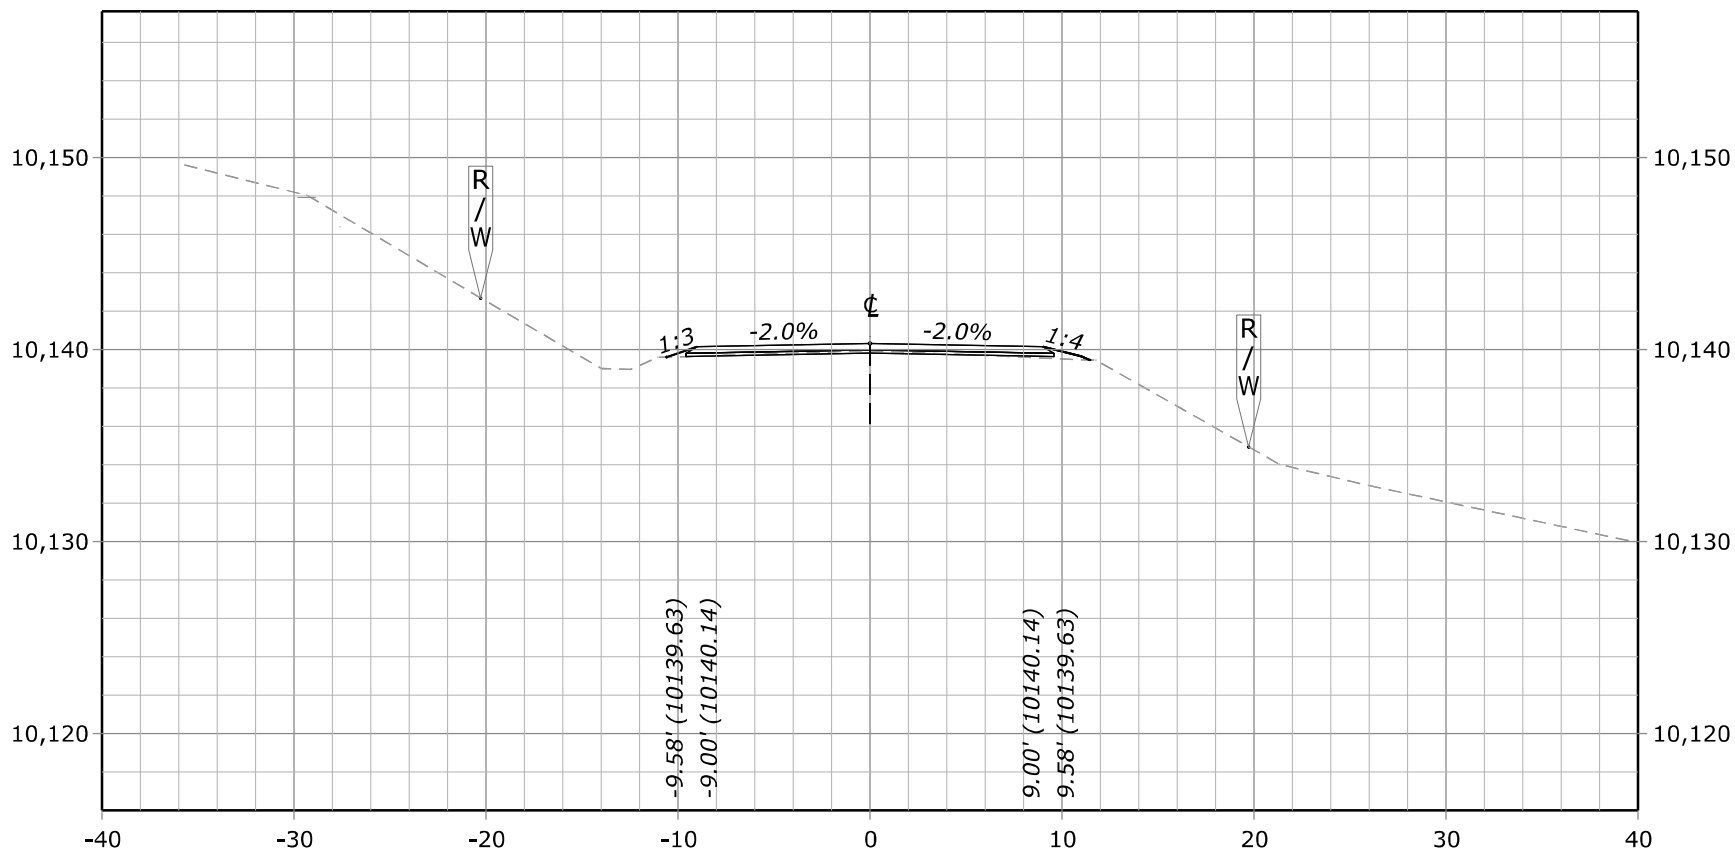


**205+50.00**
**Des Grade = 10,140.32**
**Subgrade = 10,139.82**
**Original Grnd = 10,139.93**

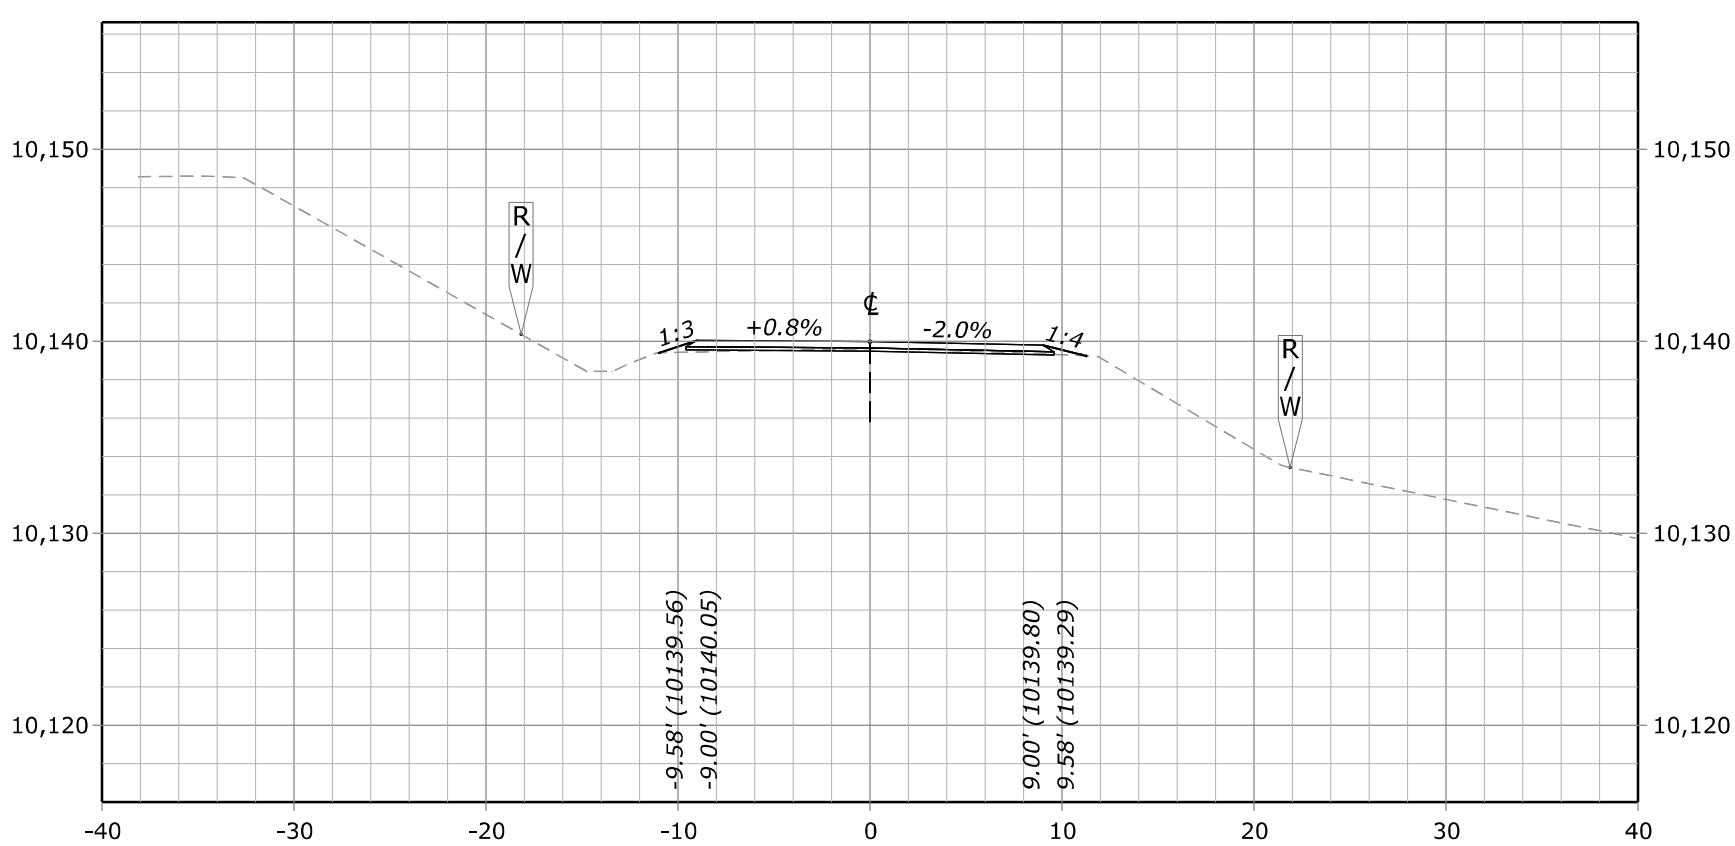


**205+00.00**
**Des Grade = 10,139.98**
**Subgrade = 10,139.48**
**Original Grnd = 10,139.62**

FHWA, Office of Federal Lands Highway

# TRICKEL PARK ROAD CROSS SECTION - 205+00.00

F:\7017.015 CFLHD - CO FTFS 121(1) Trickel Park Road\Drawings\DGN\2. Design\XS_CO_FTFS 121(1).dgn [Trickel Park Road Cross Section - 205+00.00]
13 July 2023 4:57 PM

| STATE | PROJECT | SHEET NUMBER |
|---|---|---|
| CO | FTFS 121(1) TRICKEL PARK ROAD | X7 |

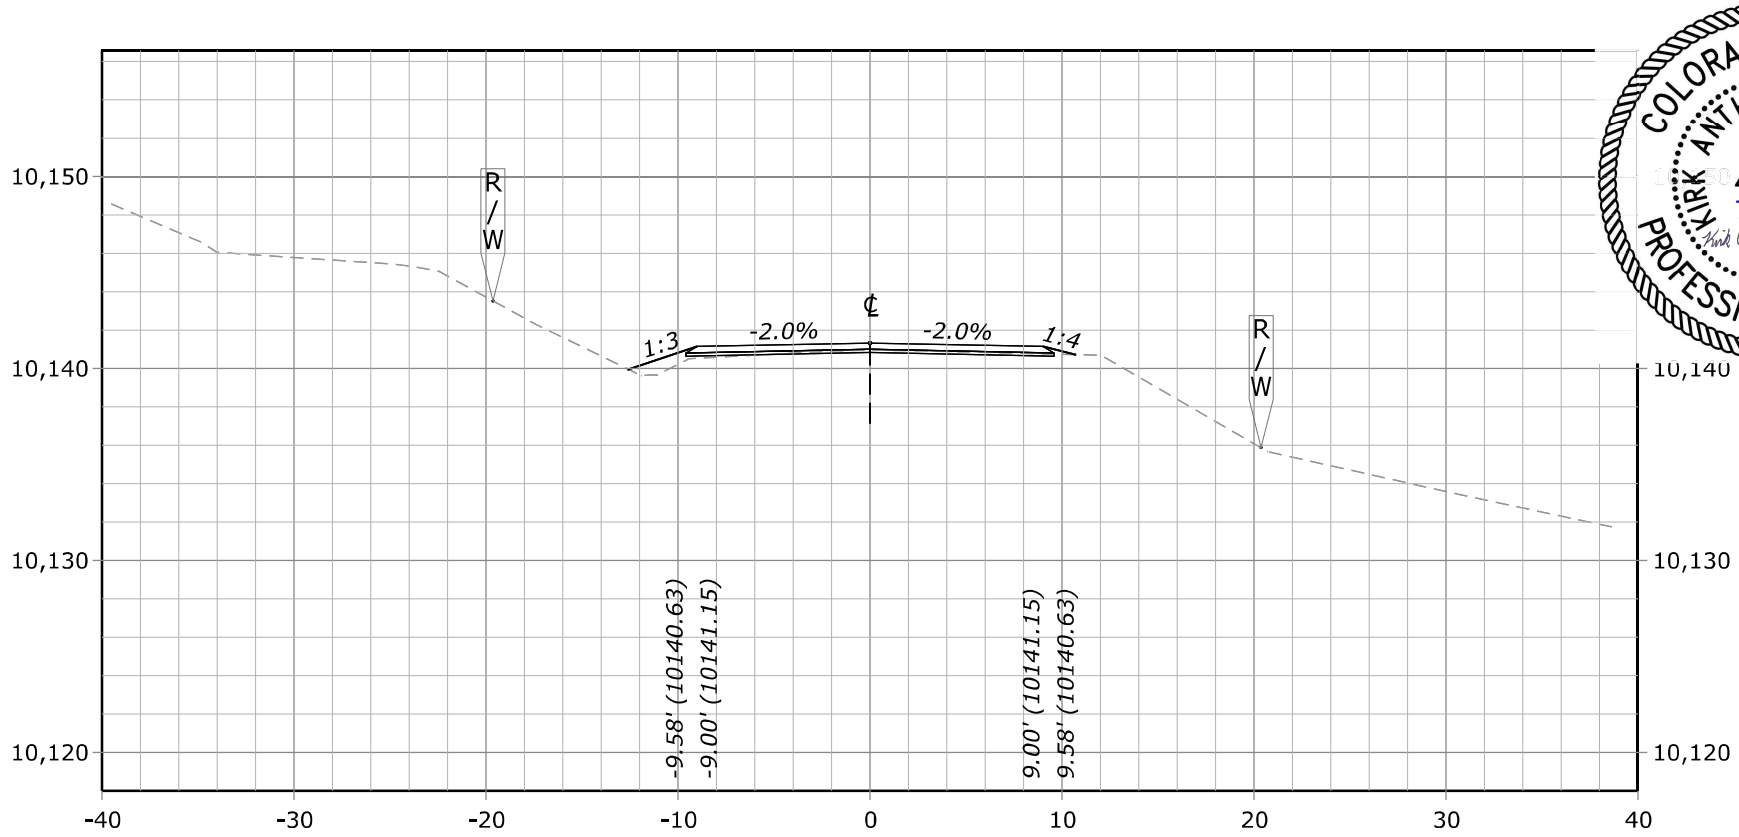


**206+50.00**
**Des Grade = 10,141.33**
**Subgrade = 10,140.83**
**Original Grnd = 10,140.95**

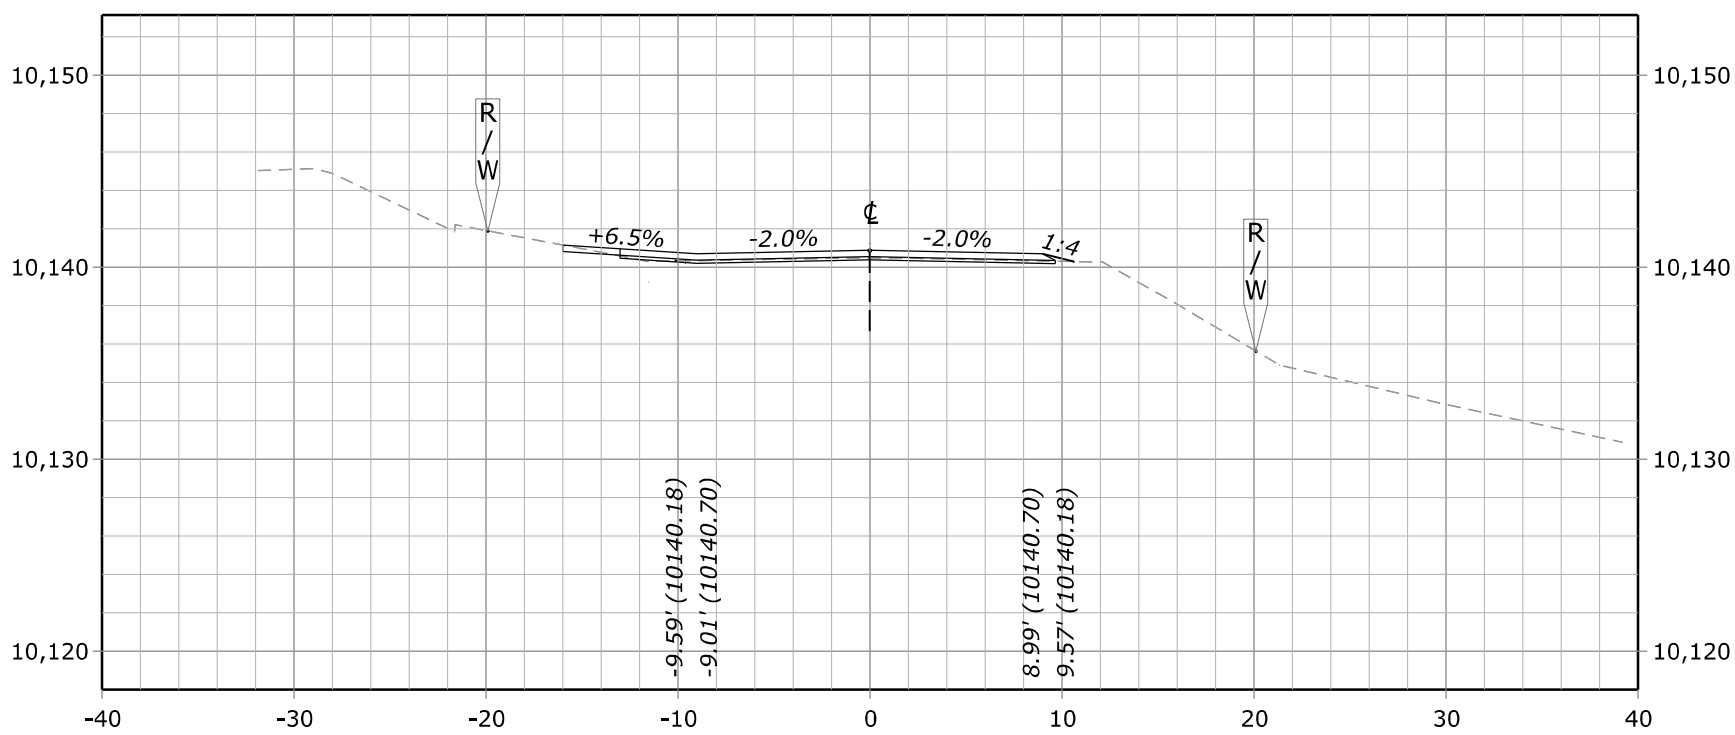


**206+04.58**
**Des Grade = 10,140.88**
**Subgrade = 10,140.38**
**Original Grnd = 10,140.46**

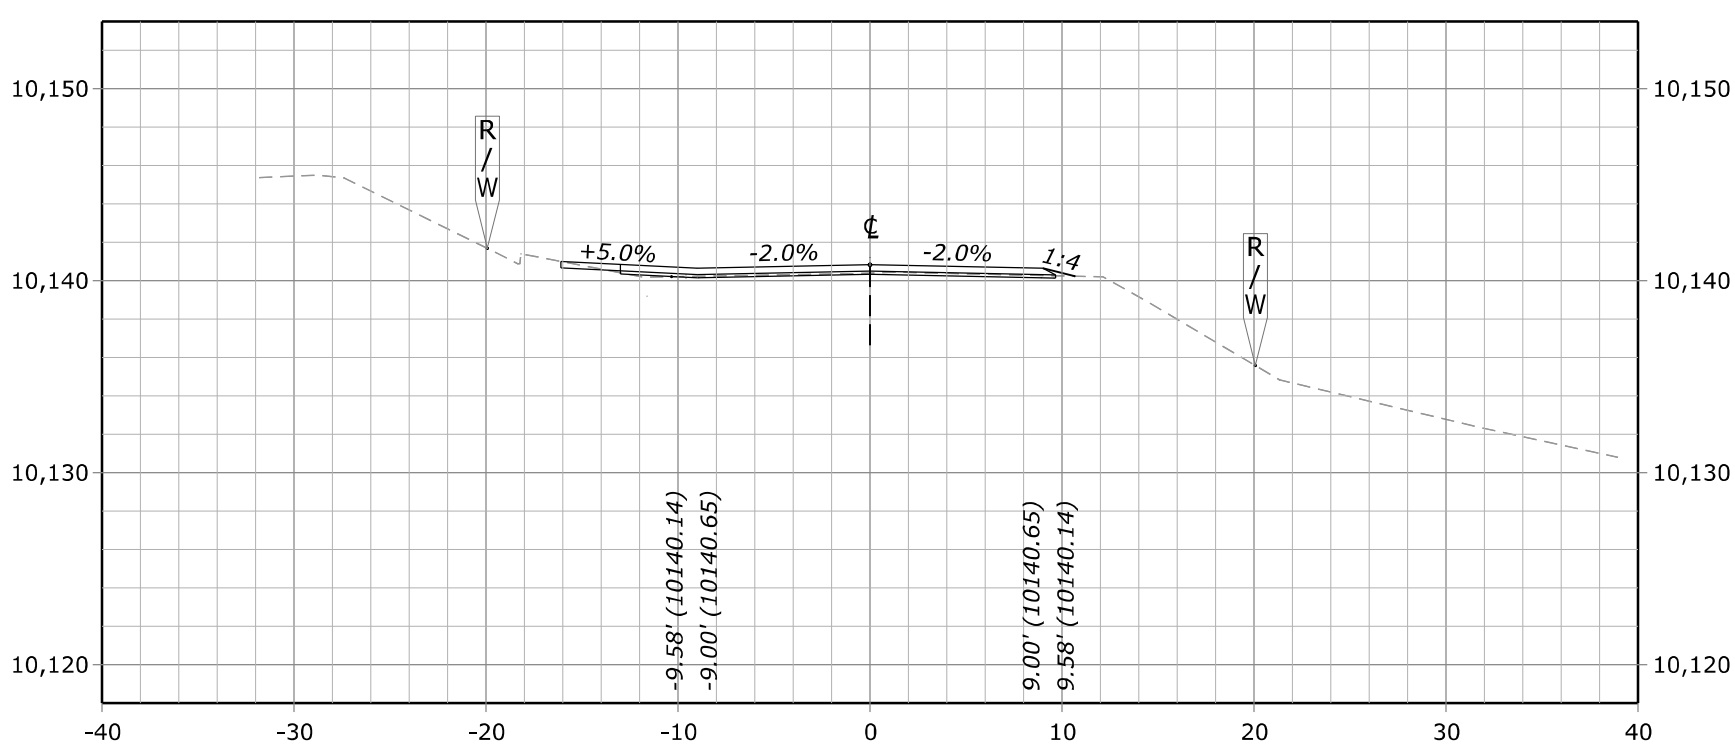


**206+00.00**
**Des Grade = 10,140.83**
**Subgrade = 10,140.33**
**Original Grnd = 10,140.40**

FHWA, Office of Federal Lands Highway

# TRICKEL PARK ROAD CROSS SECTION - 206+00.00

F:\7017.015 CFLHD - CO FTFS 121(1) Trickel Park Road\Drawings\DGN\2. Design\XS_CO_FTFS 121(1).dgn [Trickel Park Road Cross Section - 206+00.00]
13 July 2023 4:57 PM

| STATE | PROJECT | SHEET NUMBER |
|---|---|---|
| CO | FTFS 121(1) TRICKEL PARK ROAD | X8 |

COLORADO LICENSED
KIRK ANTHONY SPALDING
45223
7/21/23
PROFESSIONAL ENGINEER

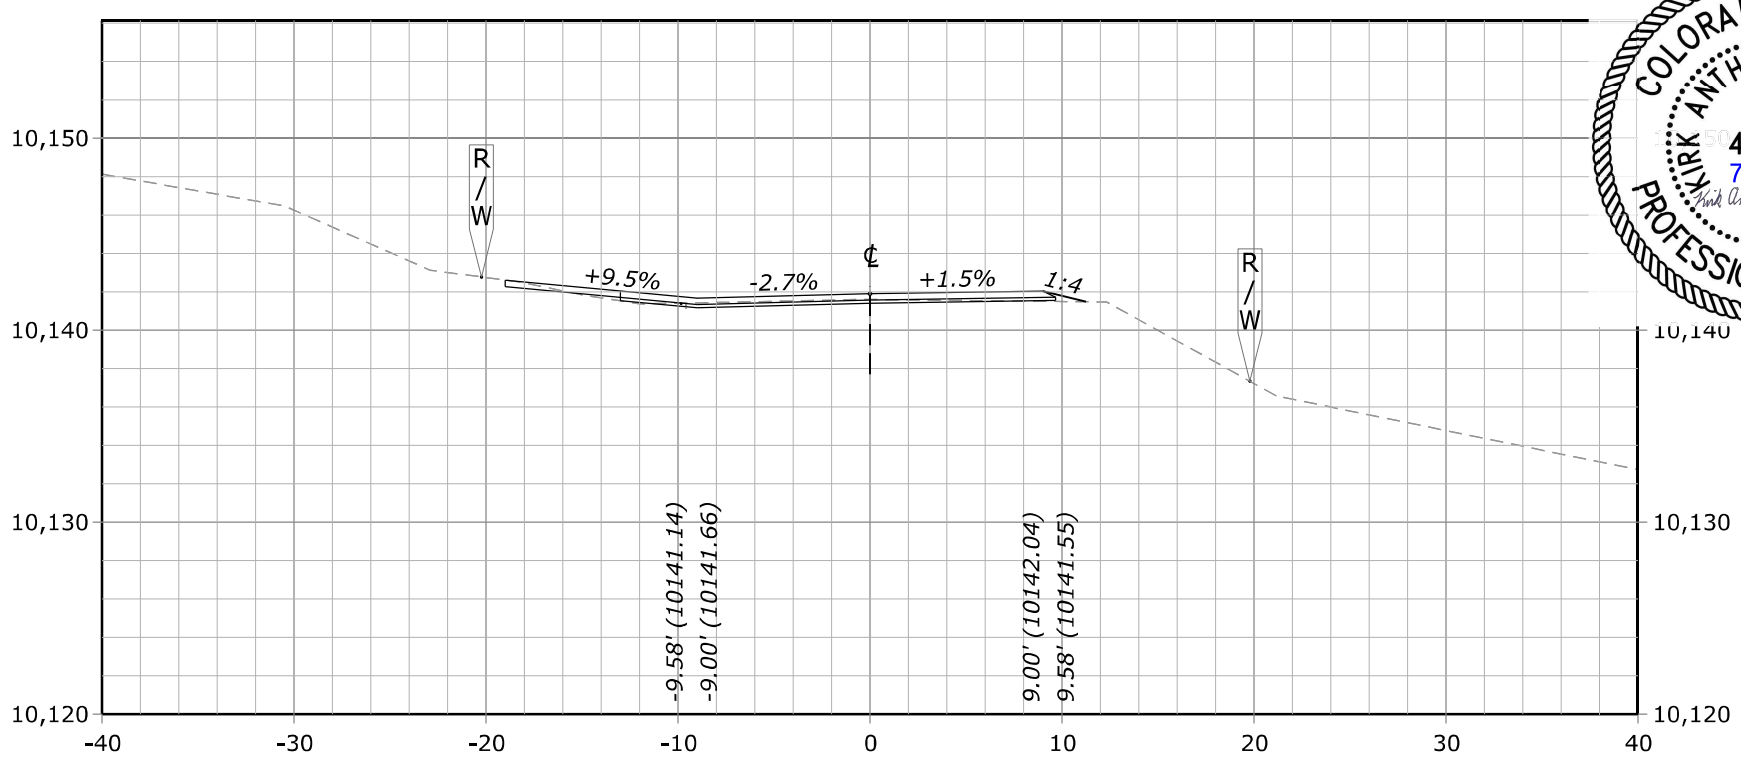


**207+85.00**
**Des Grade = 10,141.90**
**Subgrade = 10,141.40**
**Original Grnd = 10,141.60**

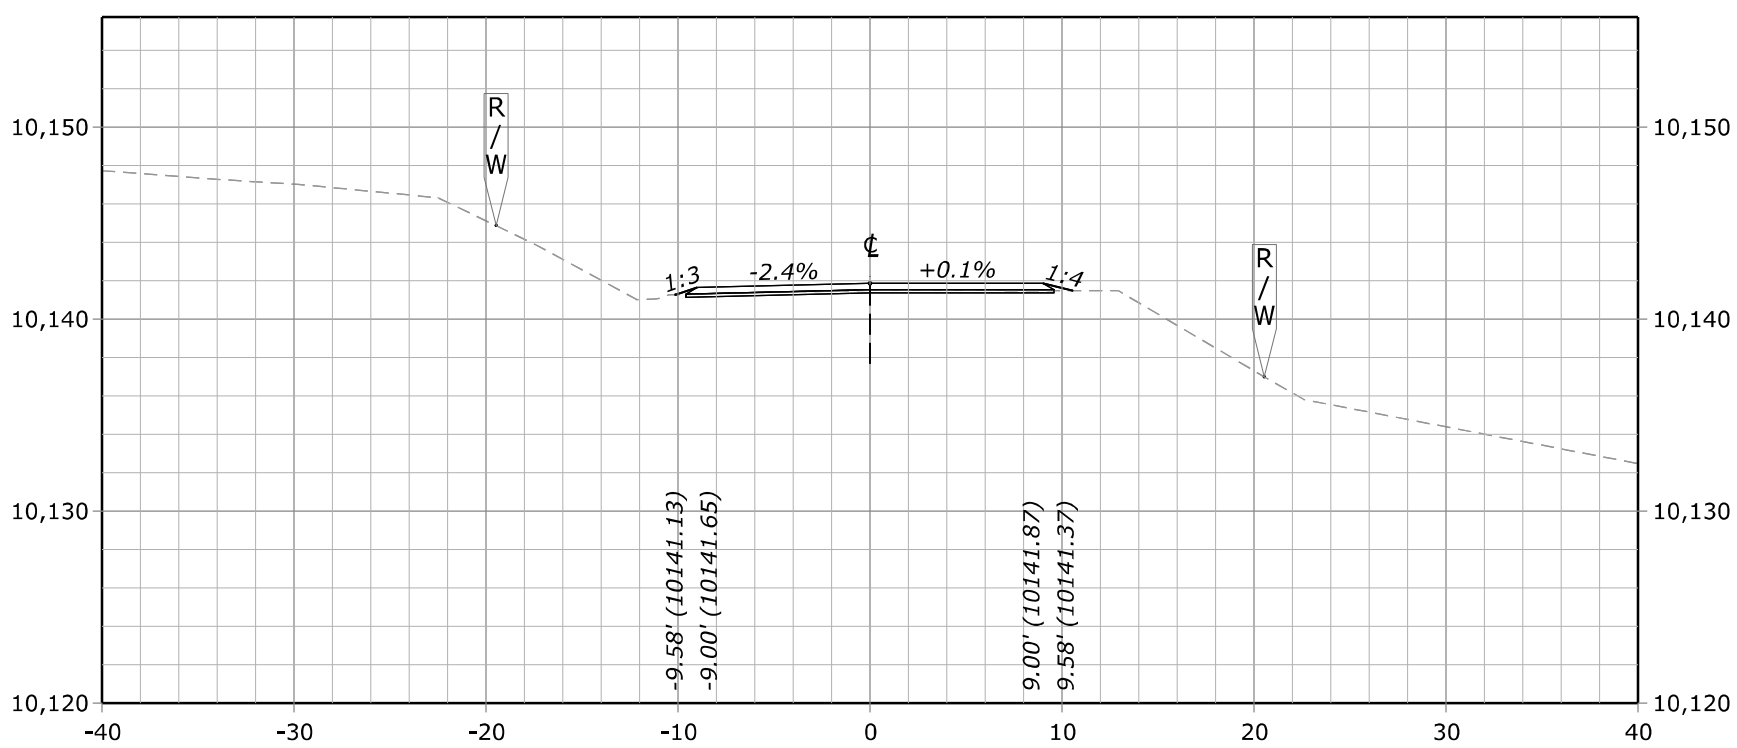


**207+50.00**
**Des Grade = 10,141.86**
**Subgrade = 10,141.36**
**Original Grnd = 10,141.50**

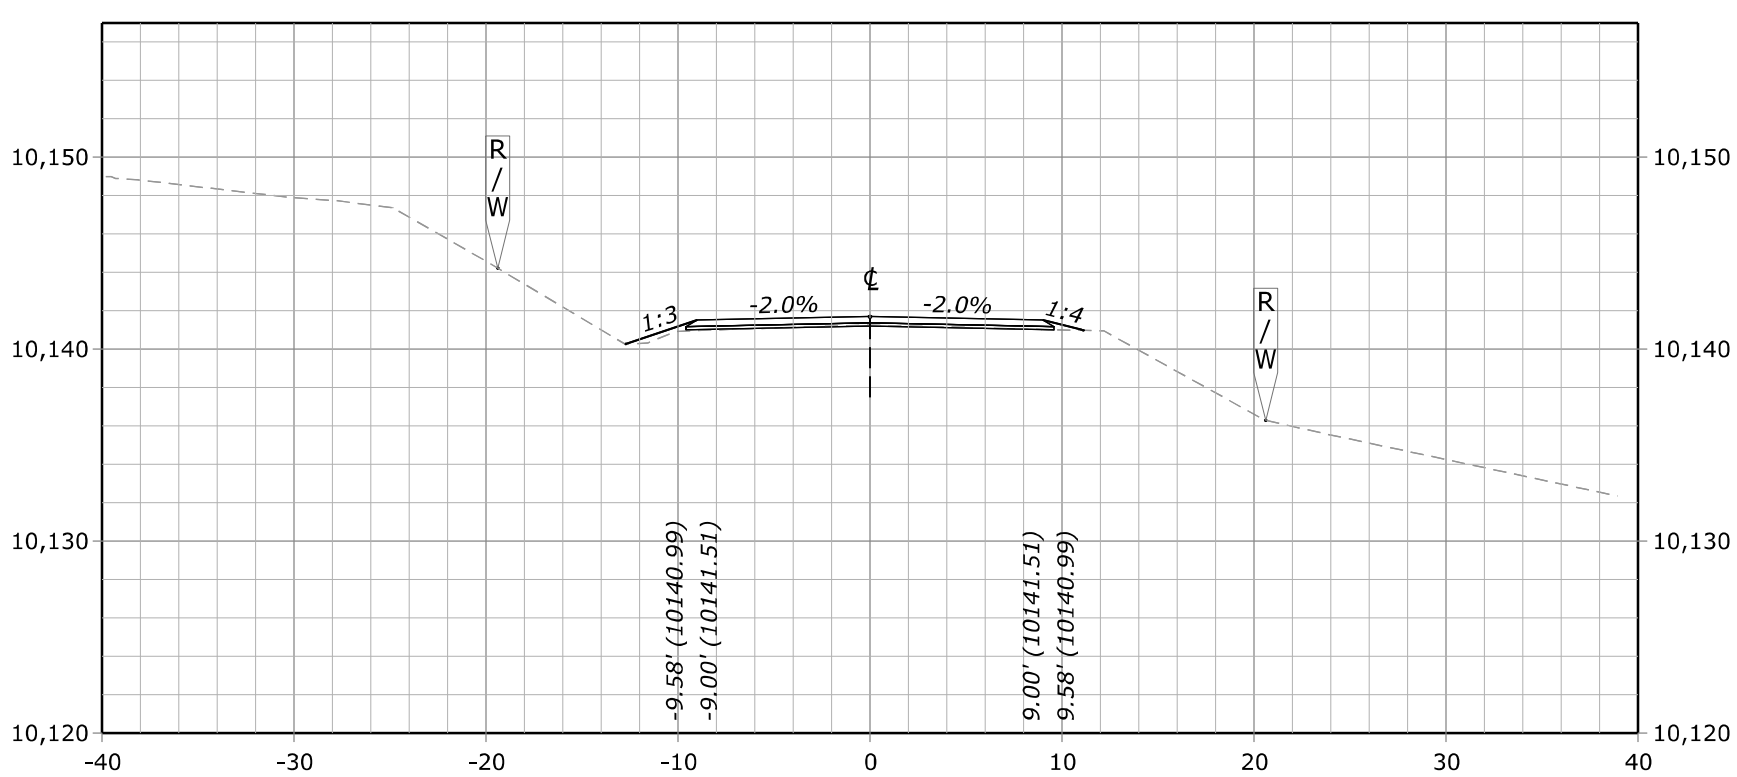


**207+00.00**
**Des Grade = 10,141.69**
**Subgrade = 10,141.19**
**Original Grnd = 10,141.25**

FHWA, Office of Federal Lands Highway

# TRICKEL PARK ROAD CROSS SECTION - 207+00.00

F:\7017.015 CFLHD - CO FTFS 121(1) Trickel Park Road\Drawings\DGN\2. Design\XS_CO_FTFS 121(1).dgn [Trickel Park Road Cross Section - 207+00.00]

13 July 2023 4:57 PM

| STATE | PROJECT | SHEET NUMBER |
|---|---|---|
| CO | FTFS 121(1) TRICKEL PARK ROAD | X9 |

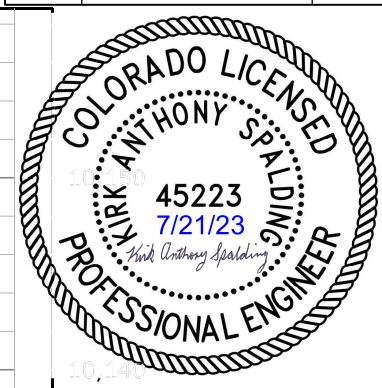


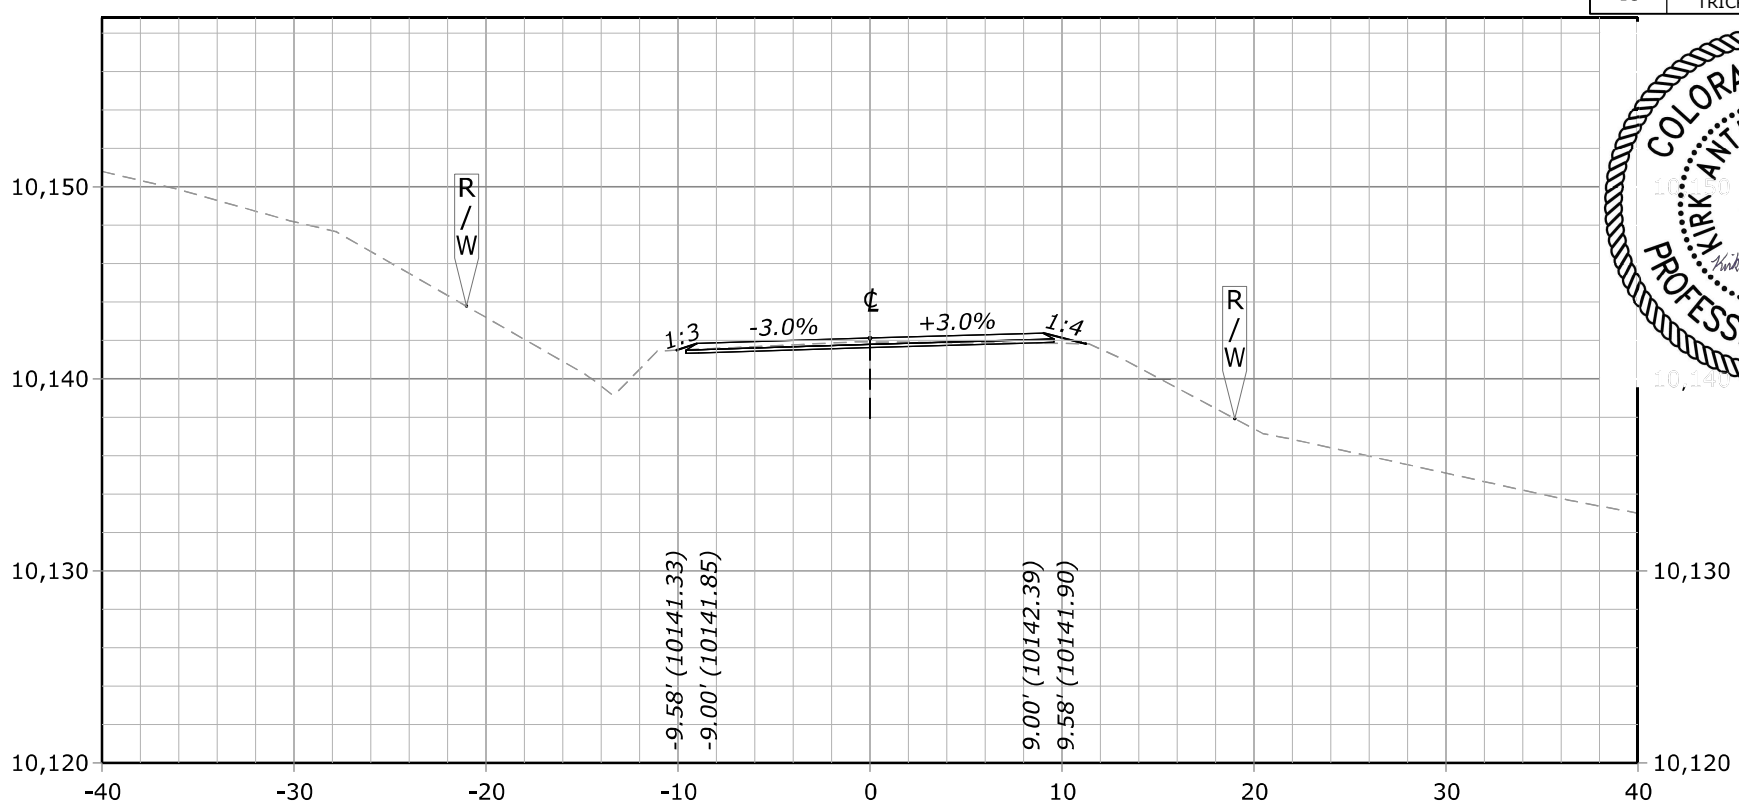


**208+50.00**
**Des Grade = 10,142.12**
**Subgrade = 10,141.62**
**Original Grnd = 10,141.92**

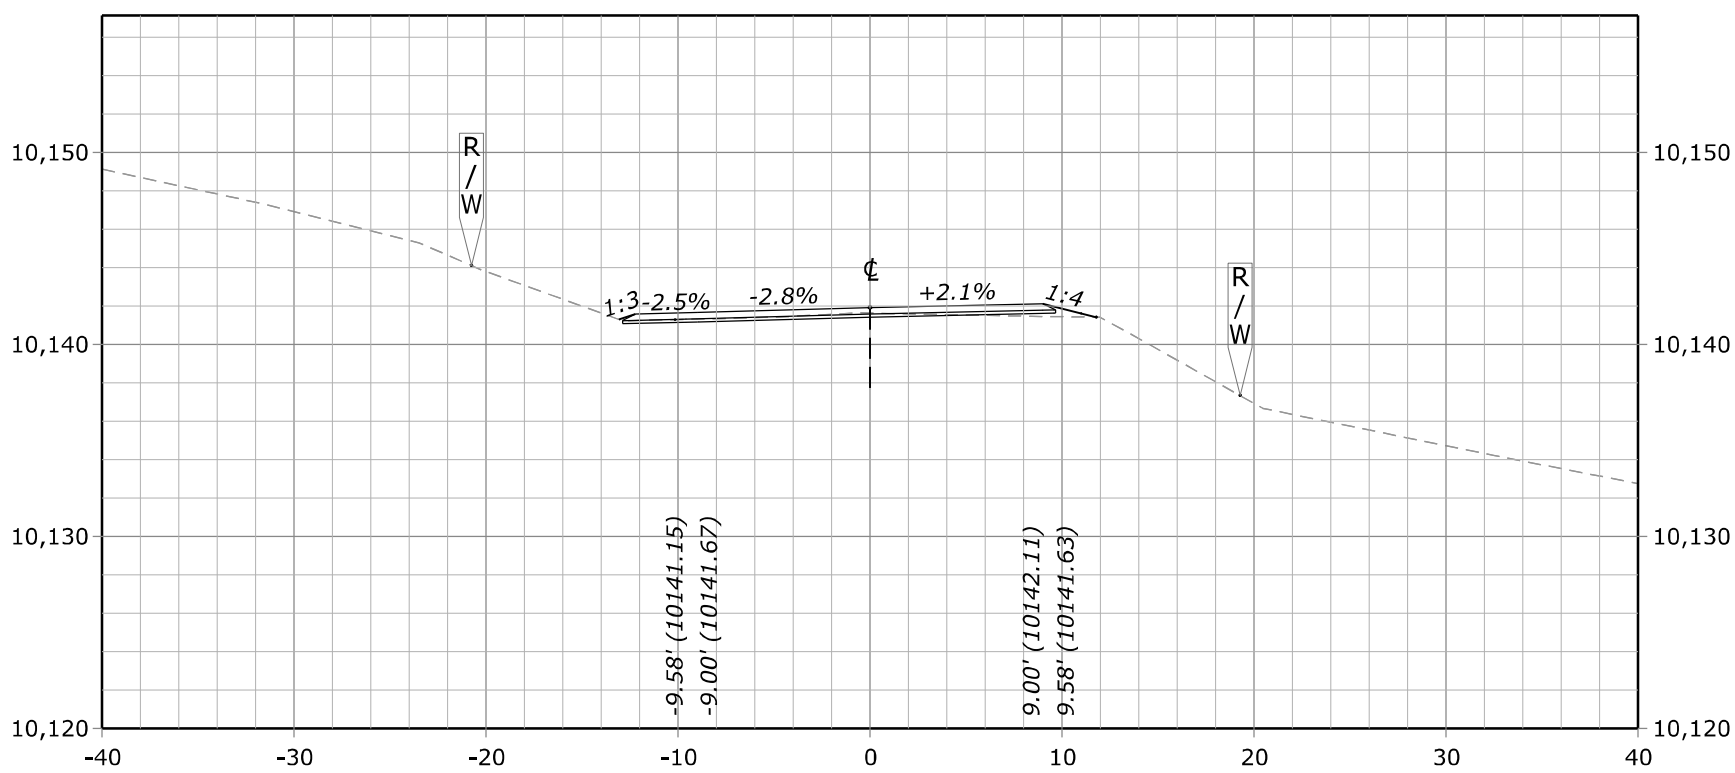


**208+00.00**
**Des Grade = 10,141.92**
**Subgrade = 10,141.42**
**Original Grnd = 10,141.62**

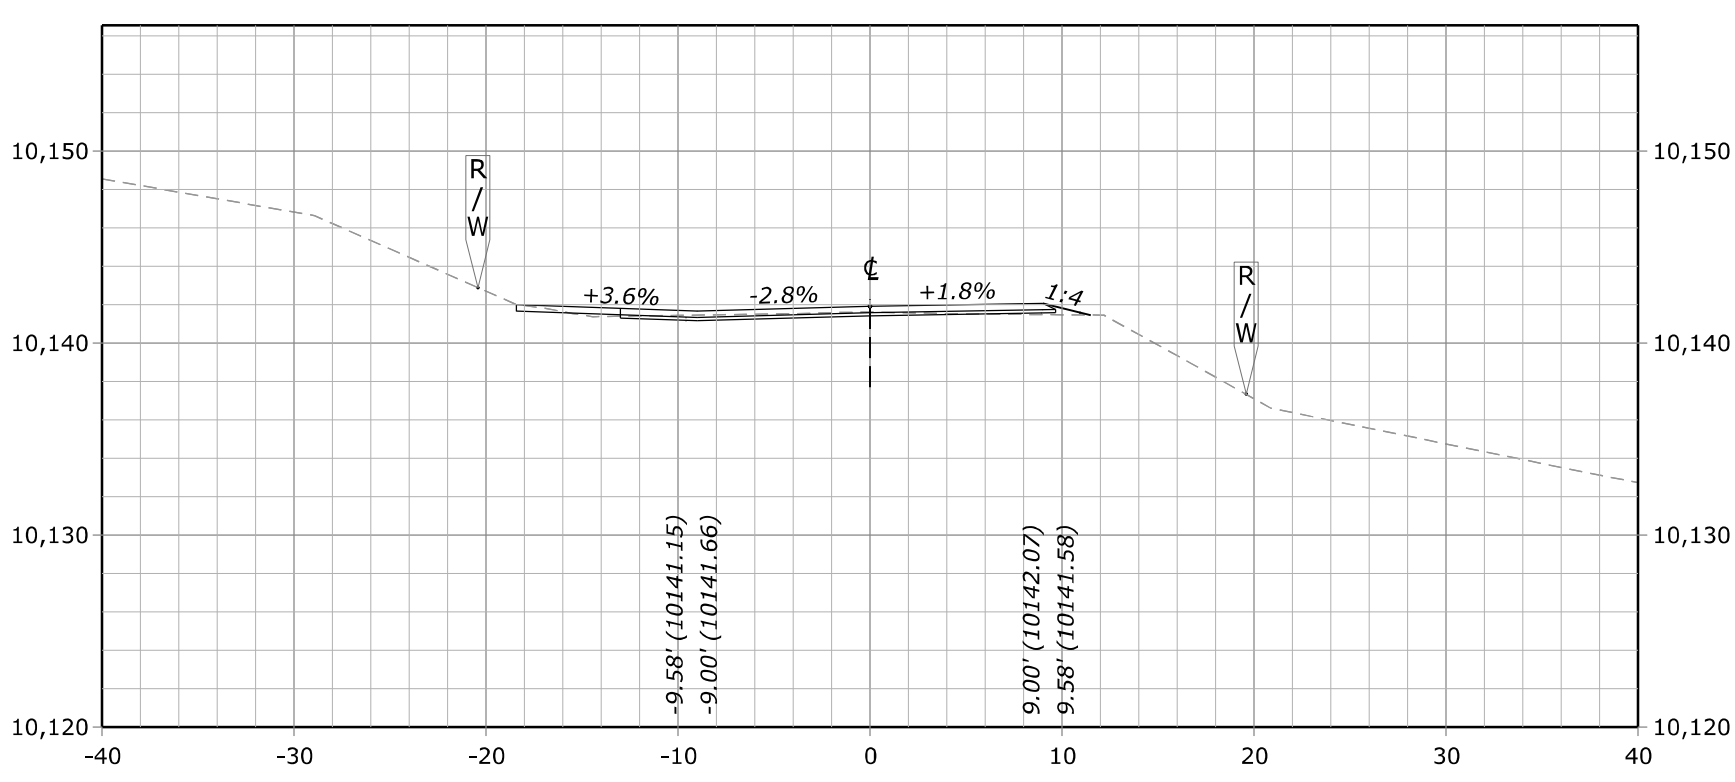


**207+90.77**
**Des Grade = 10,141.91**
**Subgrade = 10,141.41**
**Original Grnd = 10,141.61**

FHWA, Office of Federal Lands Highway

# TRICKEL PARK ROAD CROSS SECTION - 207+90.77

F:\7017.015 CFLHD - CO FTFS 121(1) Trickel Park Road\Drawings\DGN\2. Design\XS_CO_FTFS 121(1).dgn [Trickel Park Road Cross Section - 207+90.77]
13 July 2023 4:57 PM

| STATE | PROJECT | SHEET NUMBER |
|---|---|---|
| CO | FTFS 121(1) TRICKEL PARK ROAD | X10 |

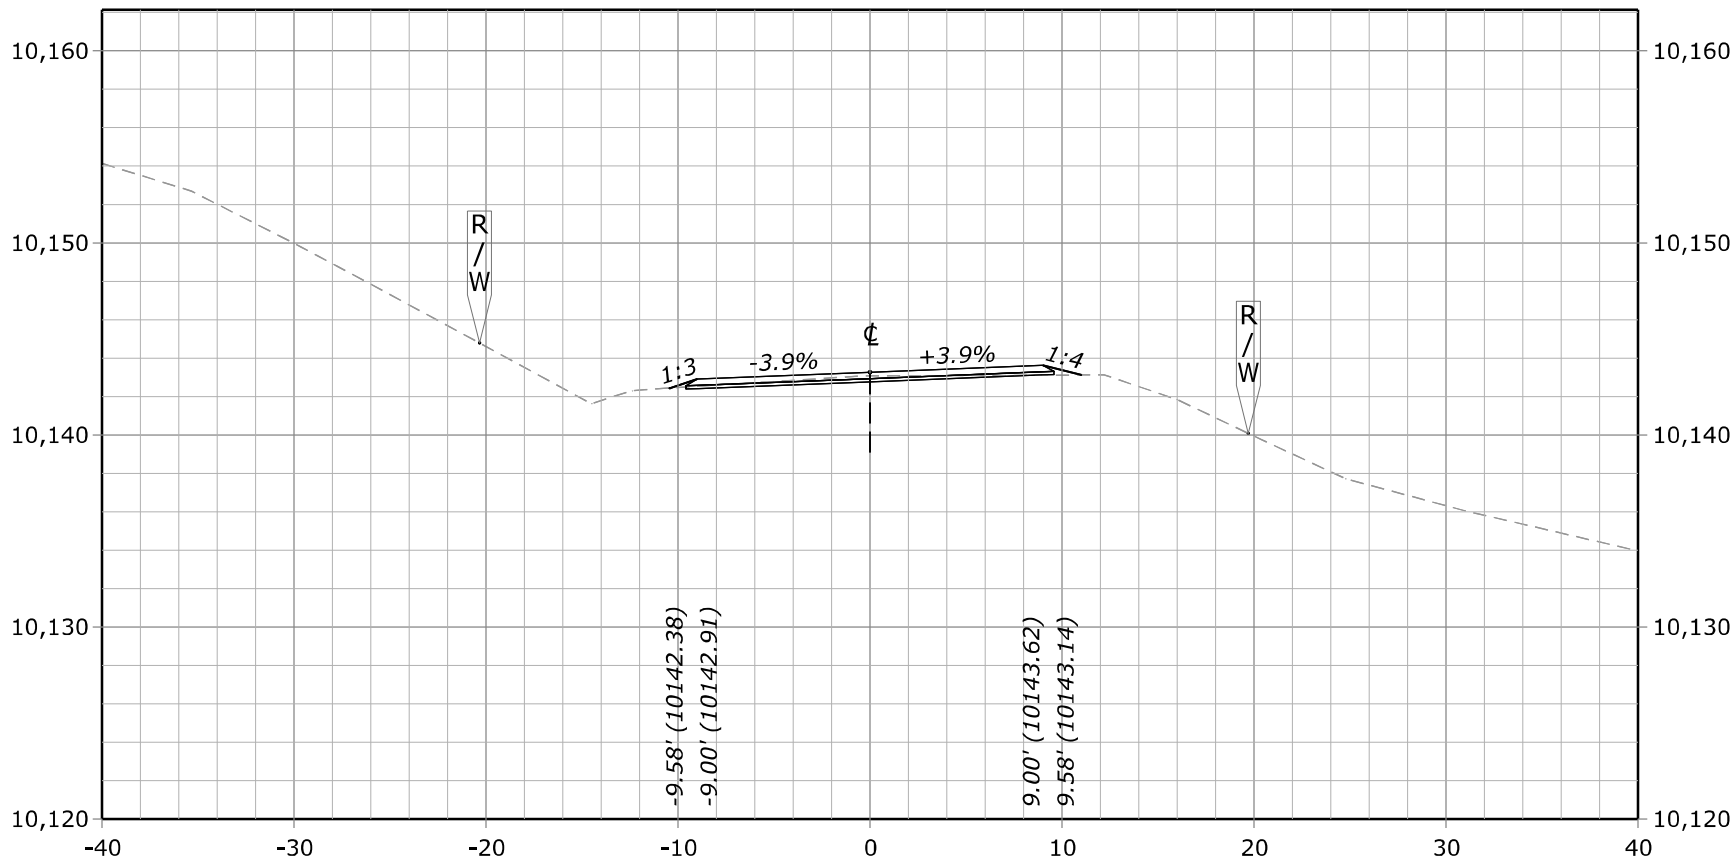


**209+50.00**
**Des Grade = 10,143.26**
**Subgrade = 10,142.76**
**Original Grnd = 10,143.06**

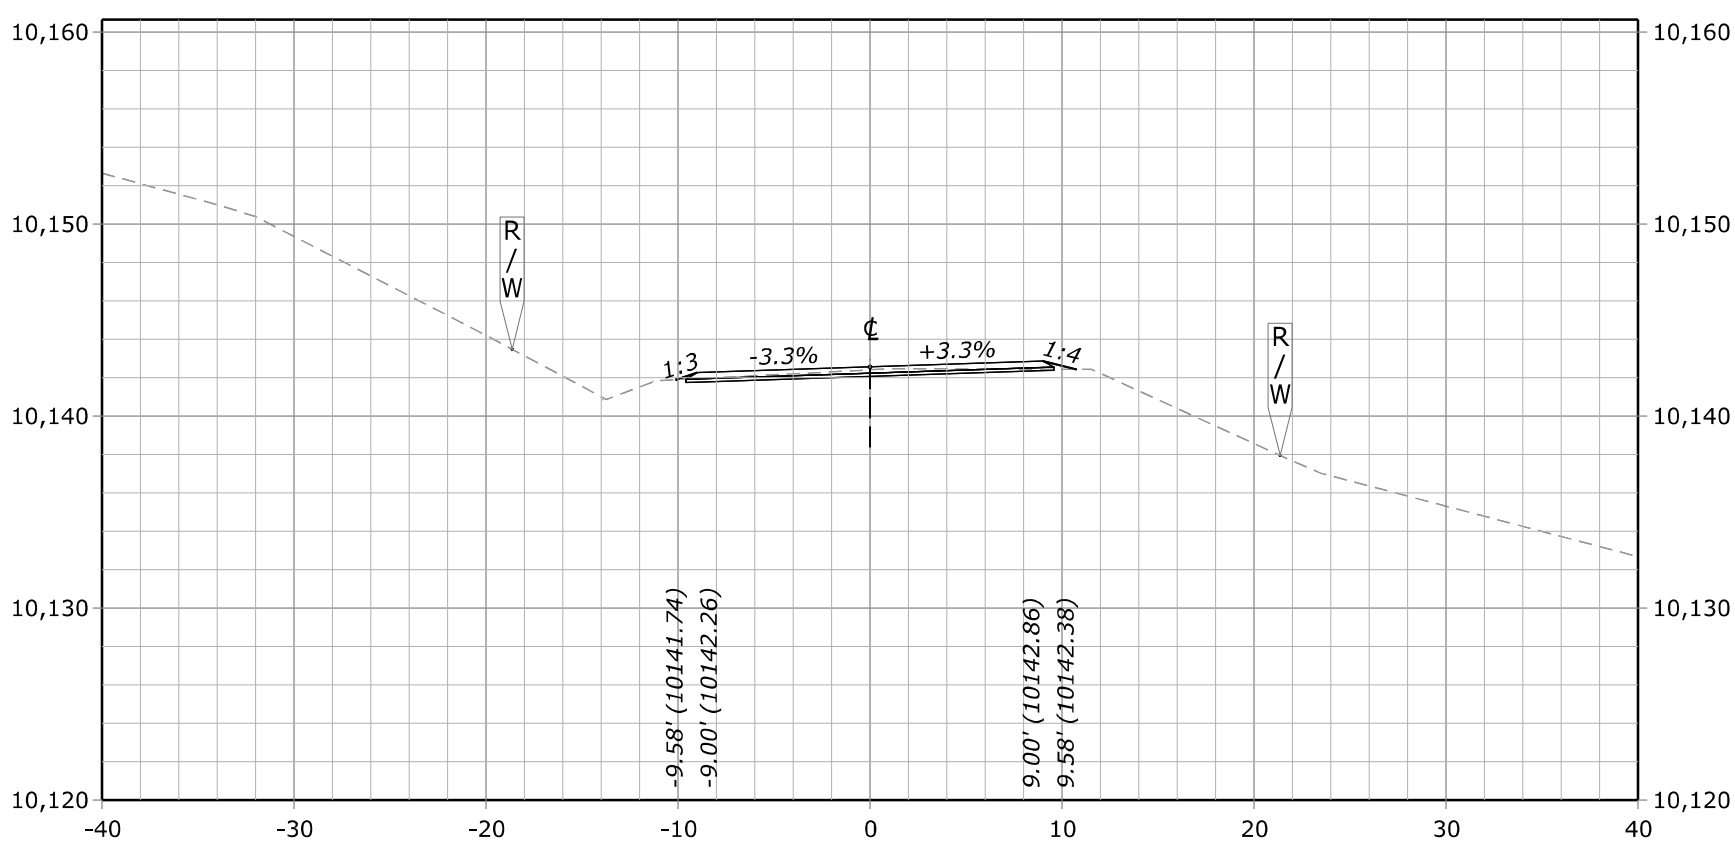


**209+00.00**
**Des Grade = 10,142.56**
**Subgrade = 10,142.06**
**Original Grnd = 10,142.41**

FHWA, Office of Federal Lands Highway

# TRICKEL PARK ROAD CROSS SECTION - 209+00.00

F:\7017.015 CFLHD - CO FTFS 121(1) Trickel Park Road\Drawings\DGN\2. Design\XS_CO_FTFS 121(1).dgn [Trickel Park Road Cross Section - 209+00.00]
13 July 2023 4:57 PM

| STATE | PROJECT | SHEET NUMBER |
|---|---|---|
| CO | FTFS 121(1) TRICKEL PARK ROAD | X11 |

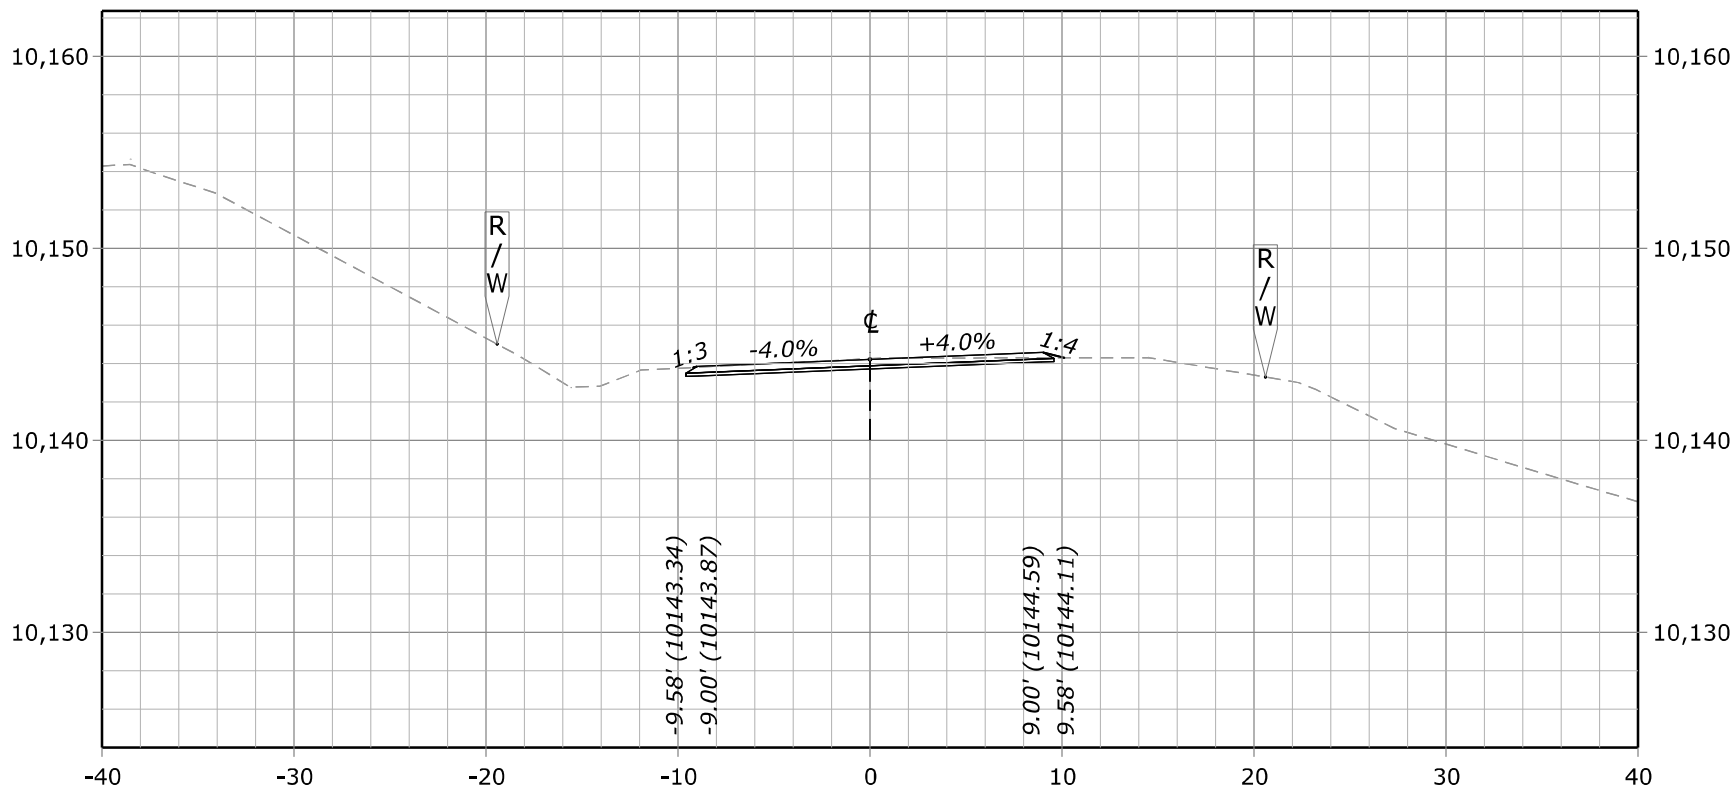


**210+50.00**
**Des Grade = 10,144.23**
**Subgrade = 10,143.73**
**Original Grnd = 10,144.26**

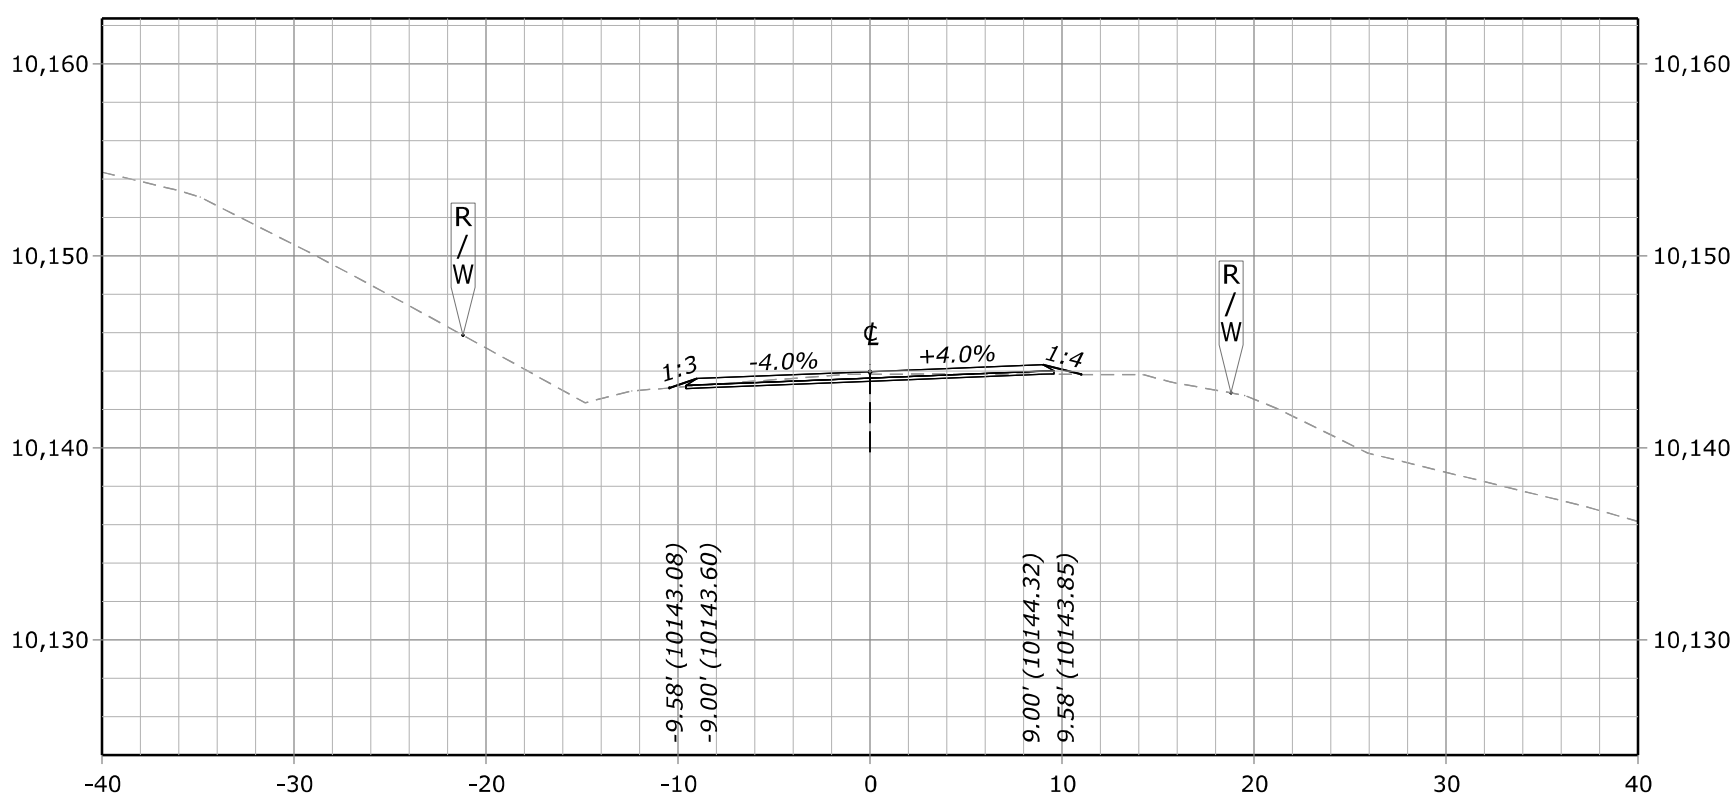


**210+00.00**
**Des Grade = 10,143.96**
**Subgrade = 10,143.46**
**Original Grnd = 10,143.83**

FHWA, Office of Federal Lands Highway

# TRICKEL PARK ROAD CROSS SECTION - 210+00.00

F:\7017.015 CFLHD - CO FTFS 121(1) Trickel Park Road\Drawings\DGN\2. Design\XS_CO_FTFS 121(1).dgn [Trickel Park Road Cross Section - 210+00.00]
13 July 2023 4:57 PM

| STATE | PROJECT | SHEET NUMBER |
|---|---|---|
| CO | FTFS 121(1) TRICKEL PARK ROAD | X12 |

COLORADO LICENSED
KIRK ANTHONY SPALDING
45223
7/21/23
PROFESSIONAL ENGINEER

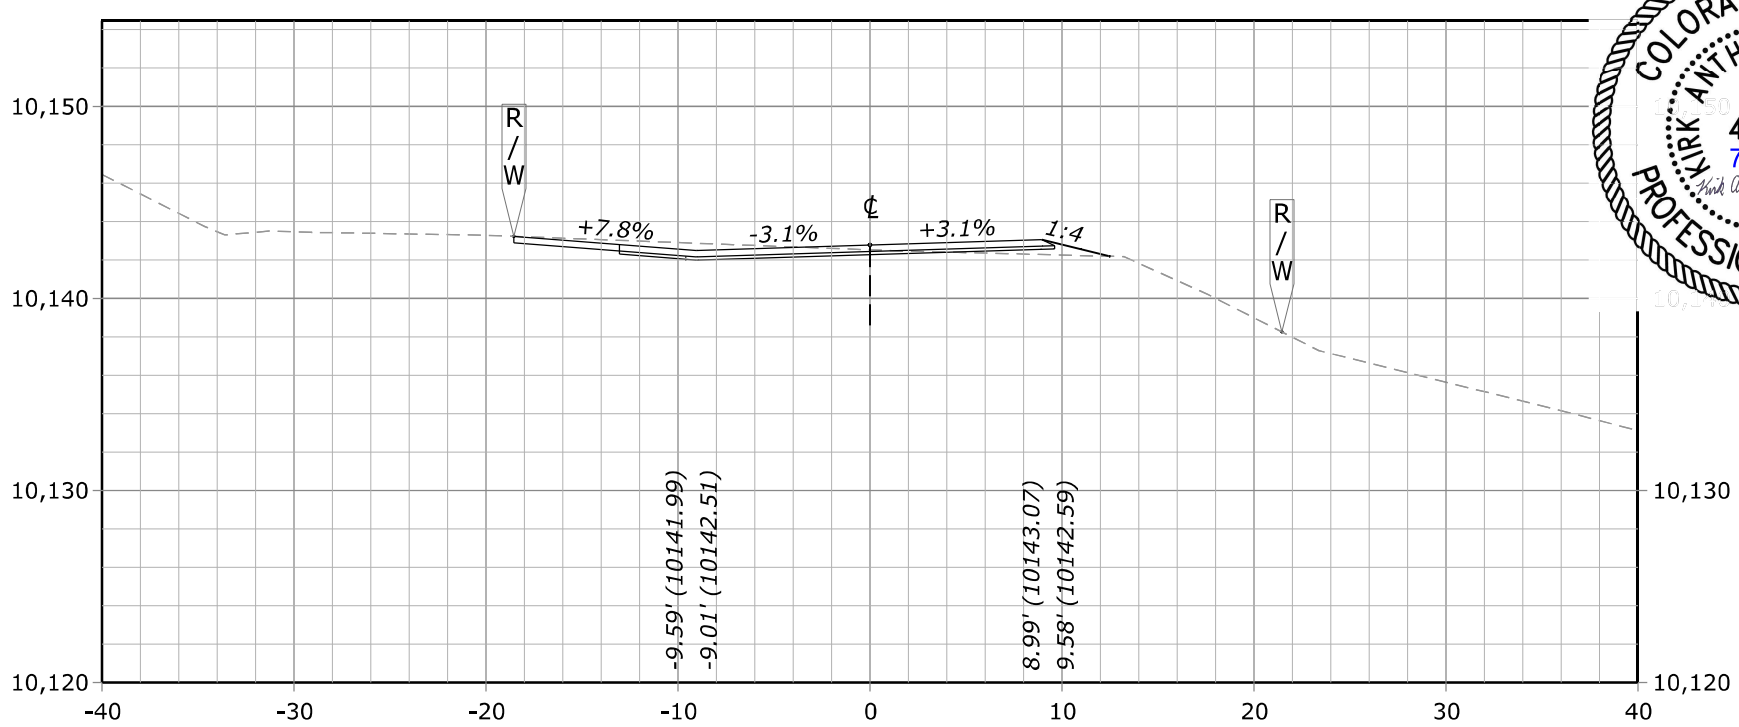


**211+81.04**
**Des Grade = 10,142.79**
**Subgrade = 10,142.29**
**Original Grnd = 10,142.53**

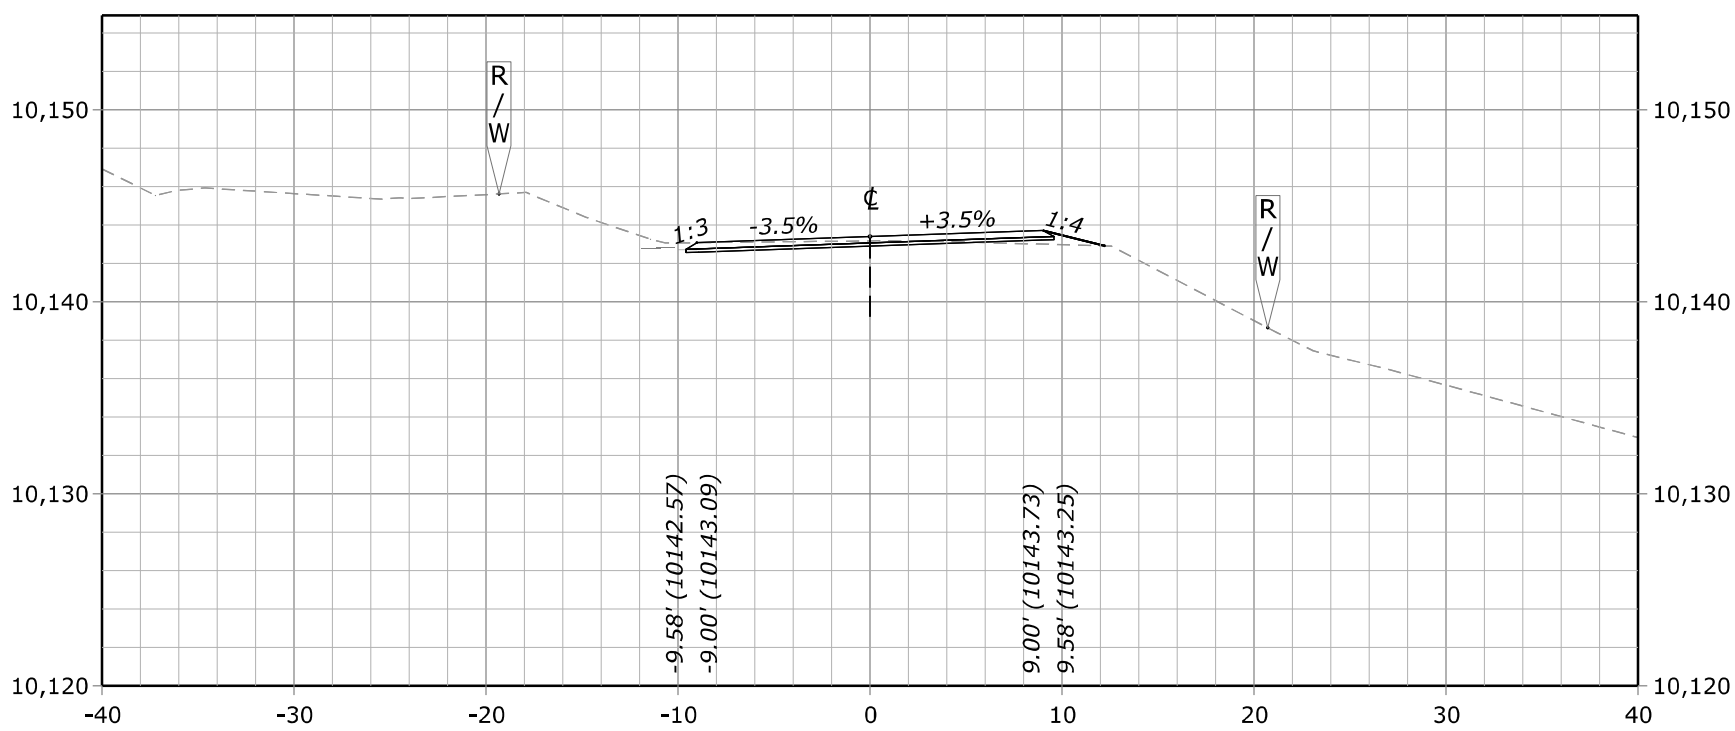


**211+50.00**
**Des Grade = 10,143.41**
**Subgrade = 10,142.91**
**Original Grnd = 10,143.17**

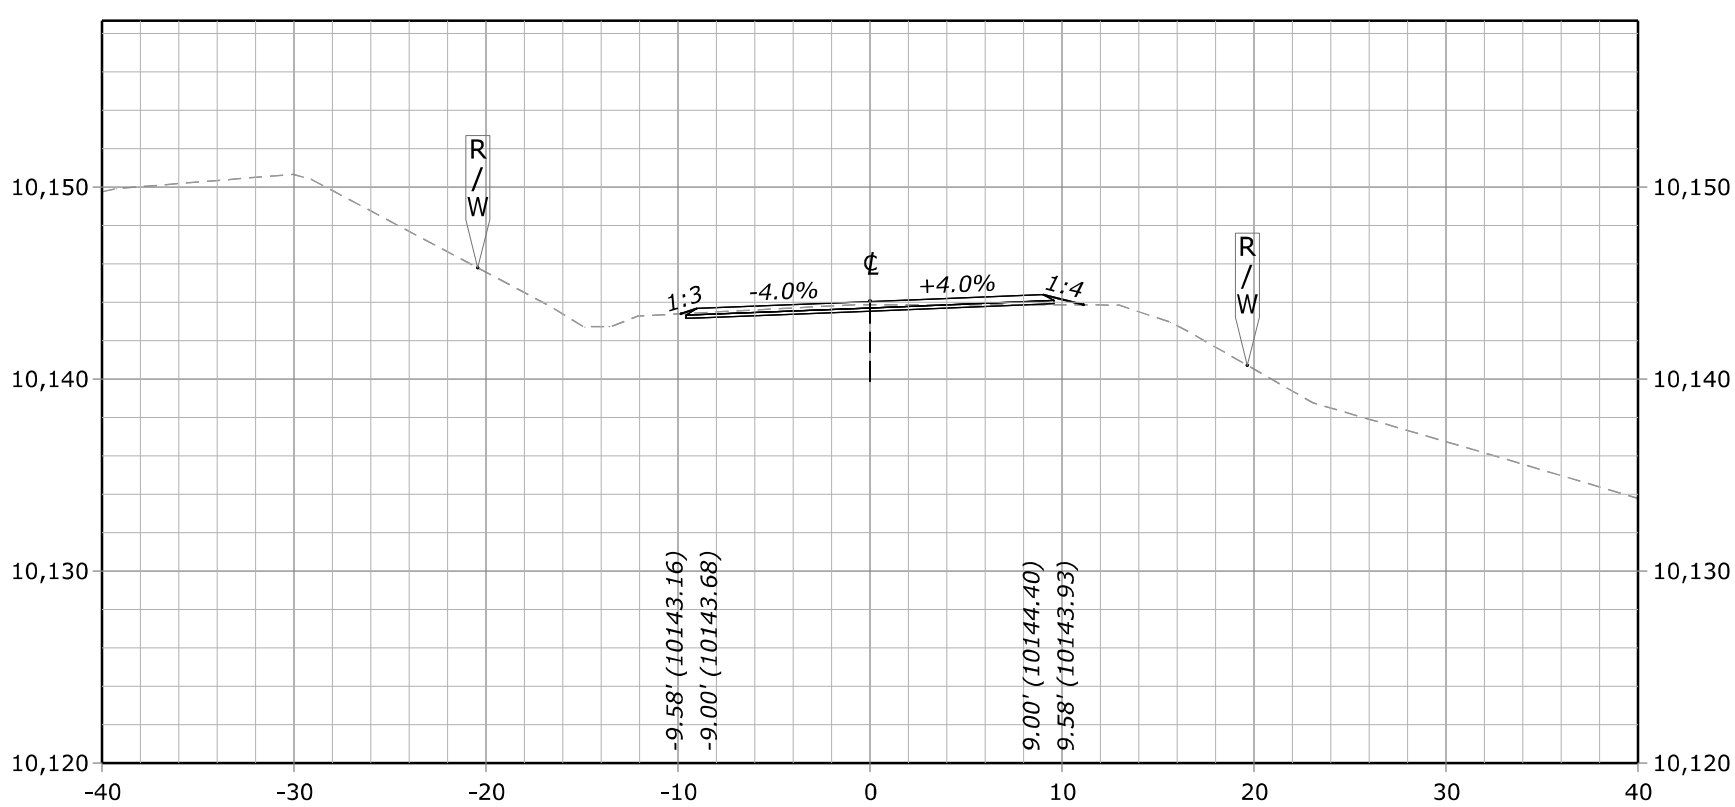


**211+00.00**
**Des Grade = 10,144.04**
**Subgrade = 10,143.54**
**Original Grnd = 10,143.88**

FHWA, Office of Federal Lands Highway

# TRICKEL PARK ROAD CROSS SECTION - 211+00.00

F:\7017.015 CFLHD - CO FTFS 121(1) Trickel Park Road\Drawings\DGN\2. Design\XS_CO_FTFS 121(1).dgn [Trickel Park Road Cross Section - 211+00.00]
13 July 2023 5:00 PM

| STATE | PROJECT | SHEET NUMBER |
|---|---|---|
| CO | FTFS 121(1) TRICKEL PARK ROAD | X13 |

COLORADO LICENSED
KIRK ANTHONY SPALDING
45223
7/21/23
PROFESSIONAL ENGINEER

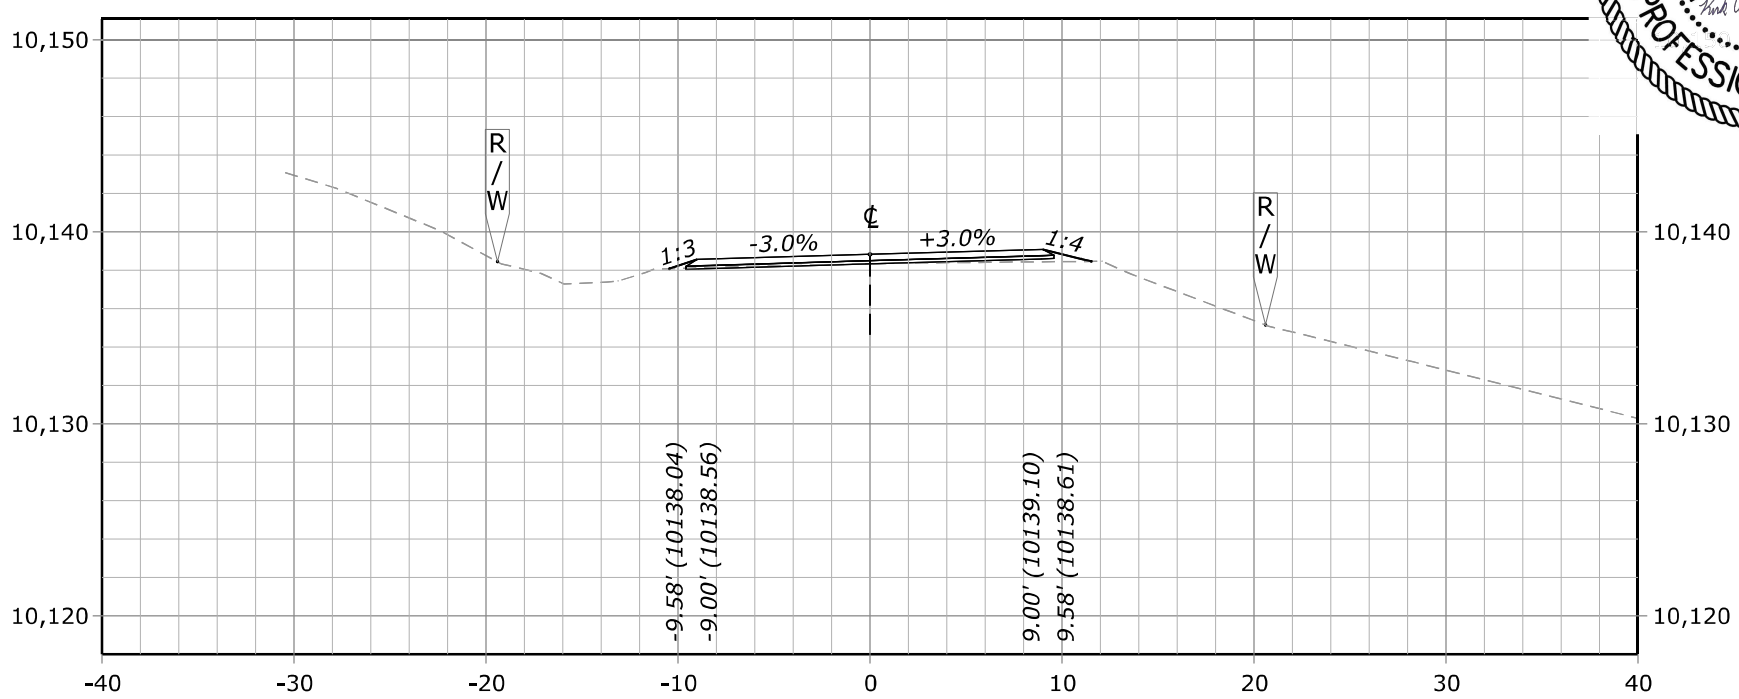


**213+00.00**
**Des Grade = 10,138.83**
**Subgrade = 10,138.33**
**Original Grnd = 10,138.33**

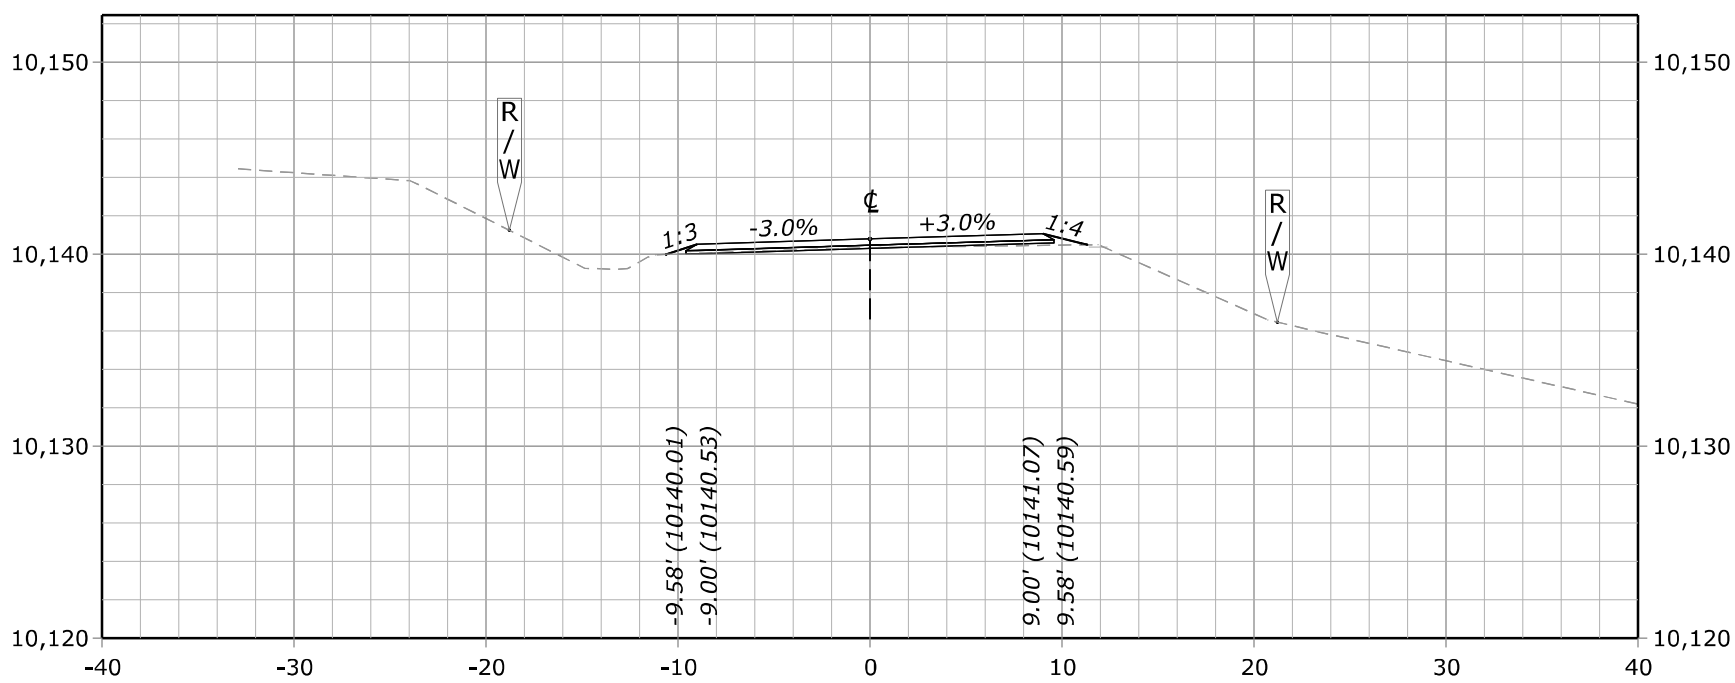


**212+50.00**
**Des Grade = 10,140.80**
**Subgrade = 10,140.30**
**Original Grnd = 10,140.33**

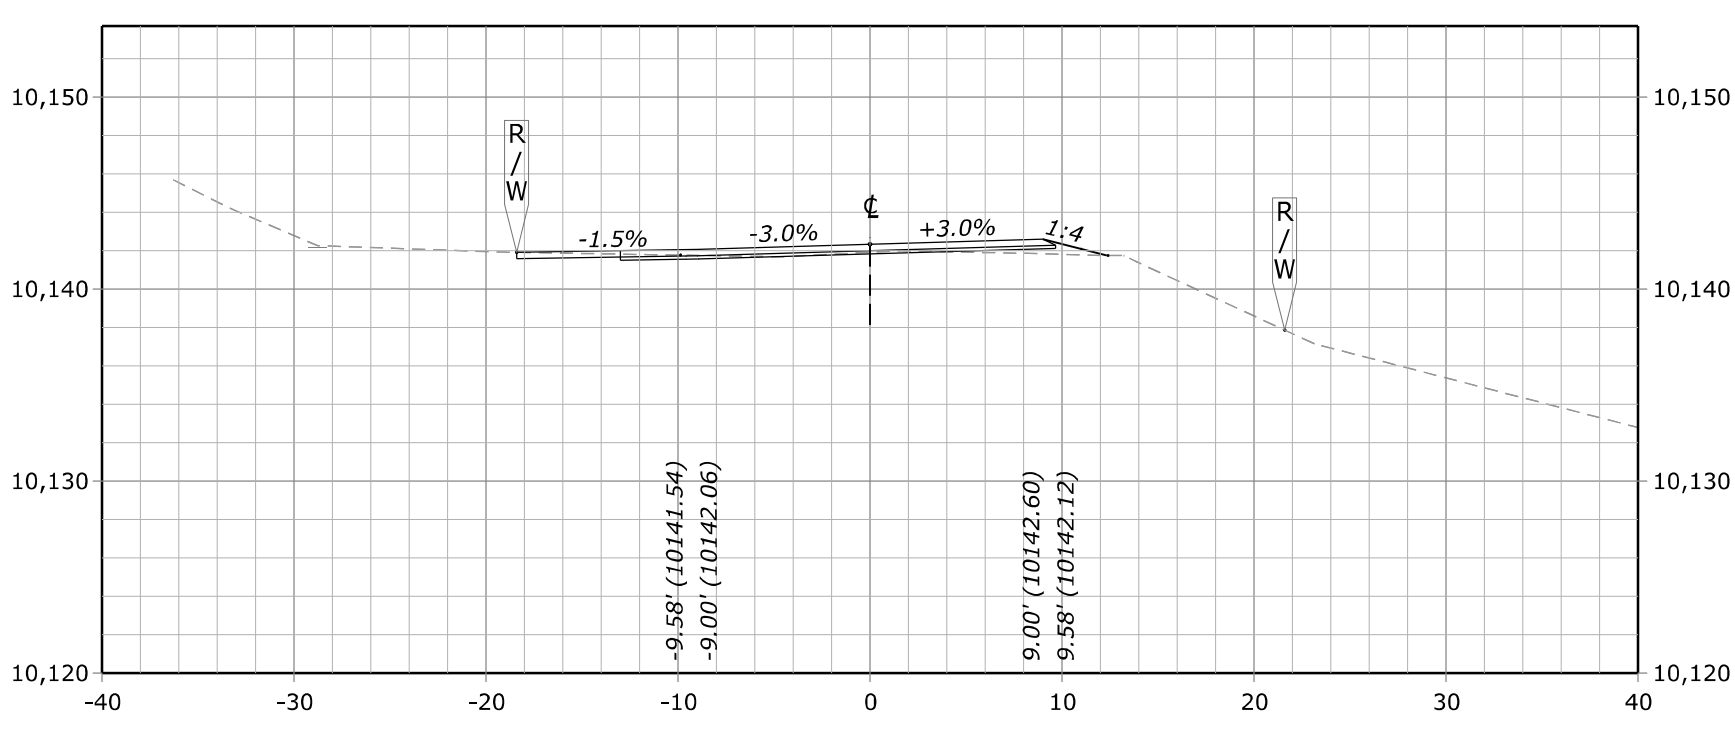


**212+00.00**
**Des Grade = 10,142.33**
**Subgrade = 10,141.83**
**Original Grnd = 10,141.92**

FHWA, Office of Federal Lands Highway

# TRICKEL PARK ROAD CROSS SECTION - 212+00.00

F:\7017.015 CFLHD - CO FTFS 121(1) Trickel Park Road\Drawings\DGN\2. Design\XS_CO_FTFS 121(1).dgn [Trickel Park Road Cross Section - 212+00.00]
13 July 2023 5:00 PM

| STATE | PROJECT | SHEET NUMBER |
|---|---|---|
| CO | FTFS 121(1) TRICKEL PARK ROAD | X14 |

COLORADO LICENSED
KIRK ANTHONY SPALDING
45223
7/21/23
Kirk Anthony Spalding
PROFESSIONAL ENGINEER

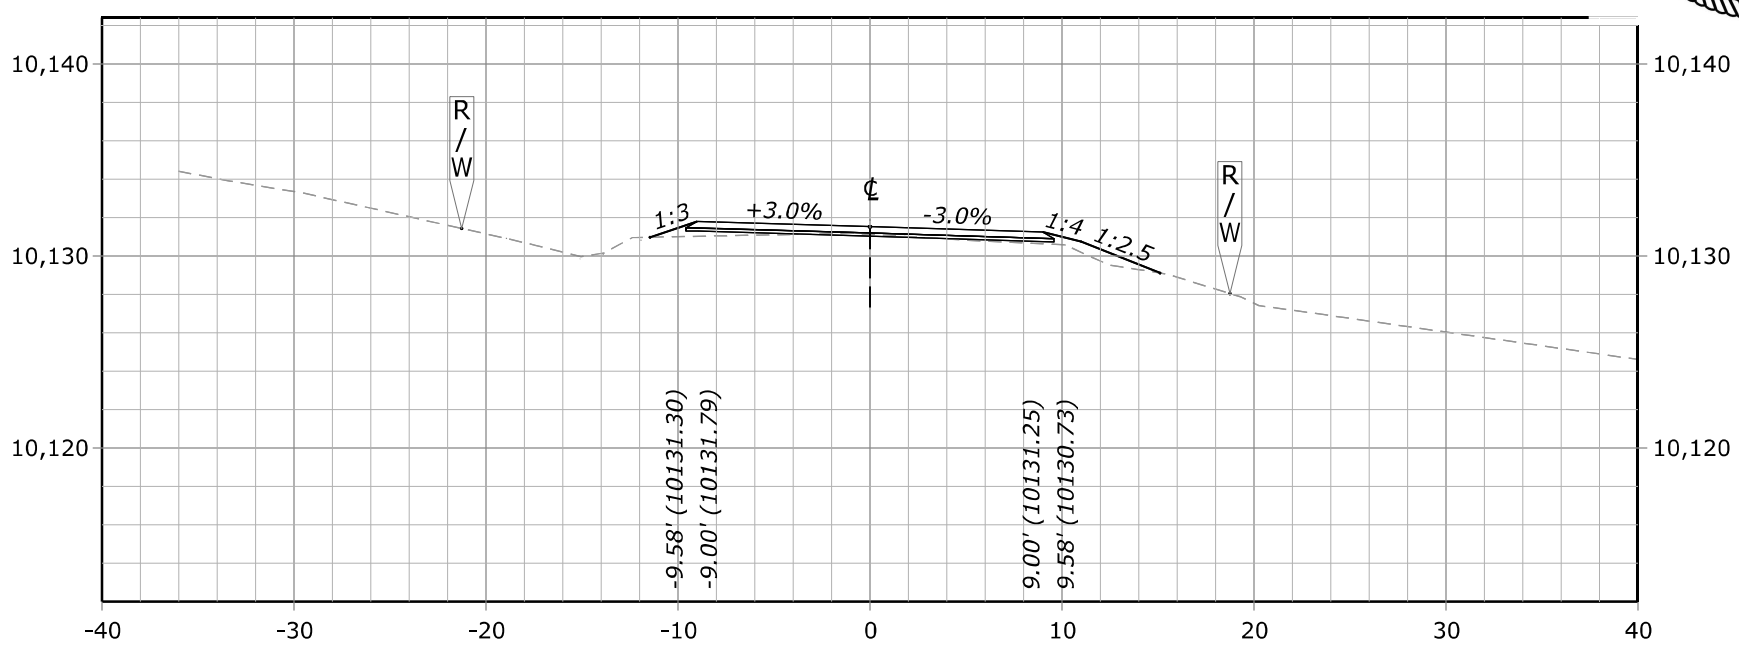


**214+50.00**
**Des Grade = 10,131.52**
**Subgrade = 10,131.02**
**Original Grnd = 10,131.12**

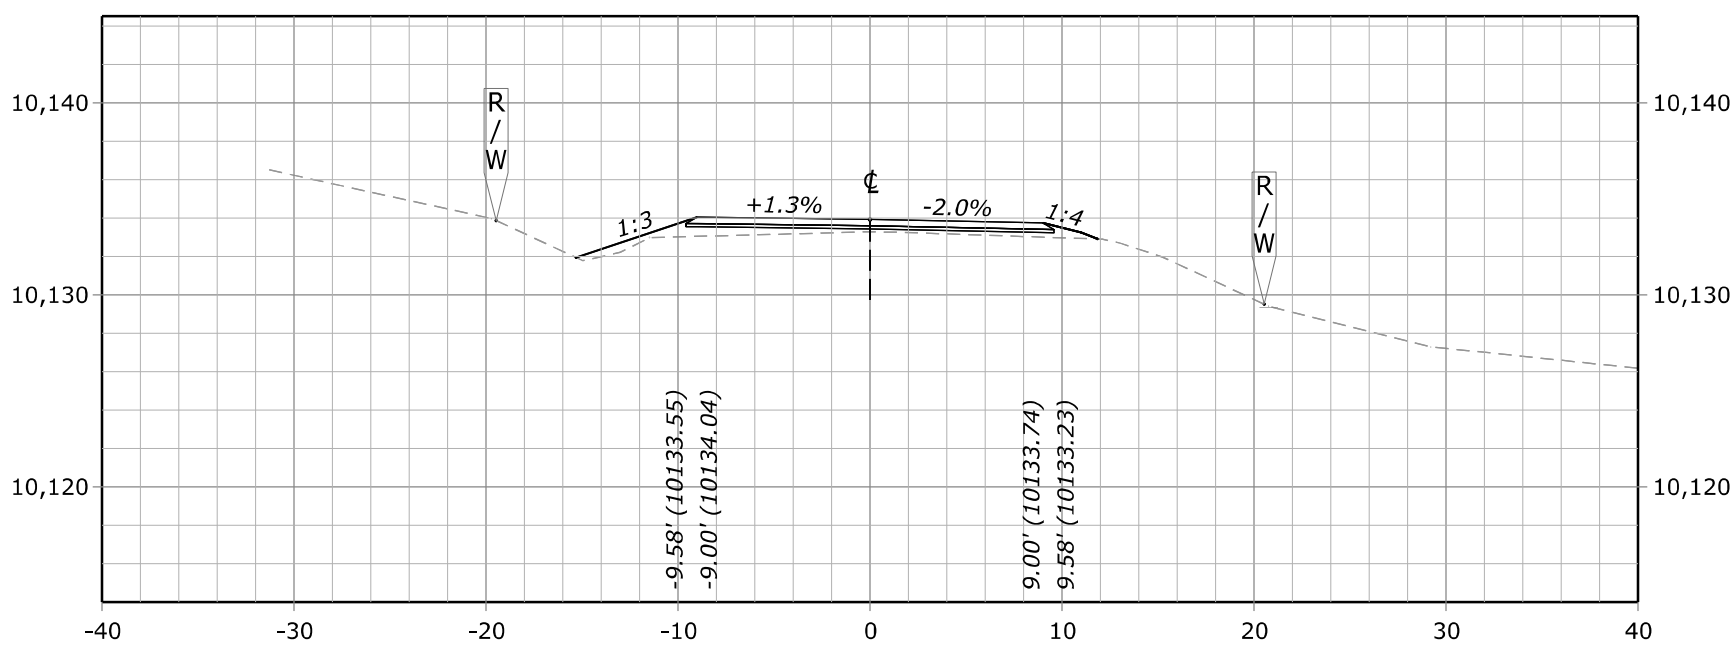


**214+00.00**
**Des Grade = 10,133.92**
**Subgrade = 10,133.42**
**Original Grnd = 10,133.28**

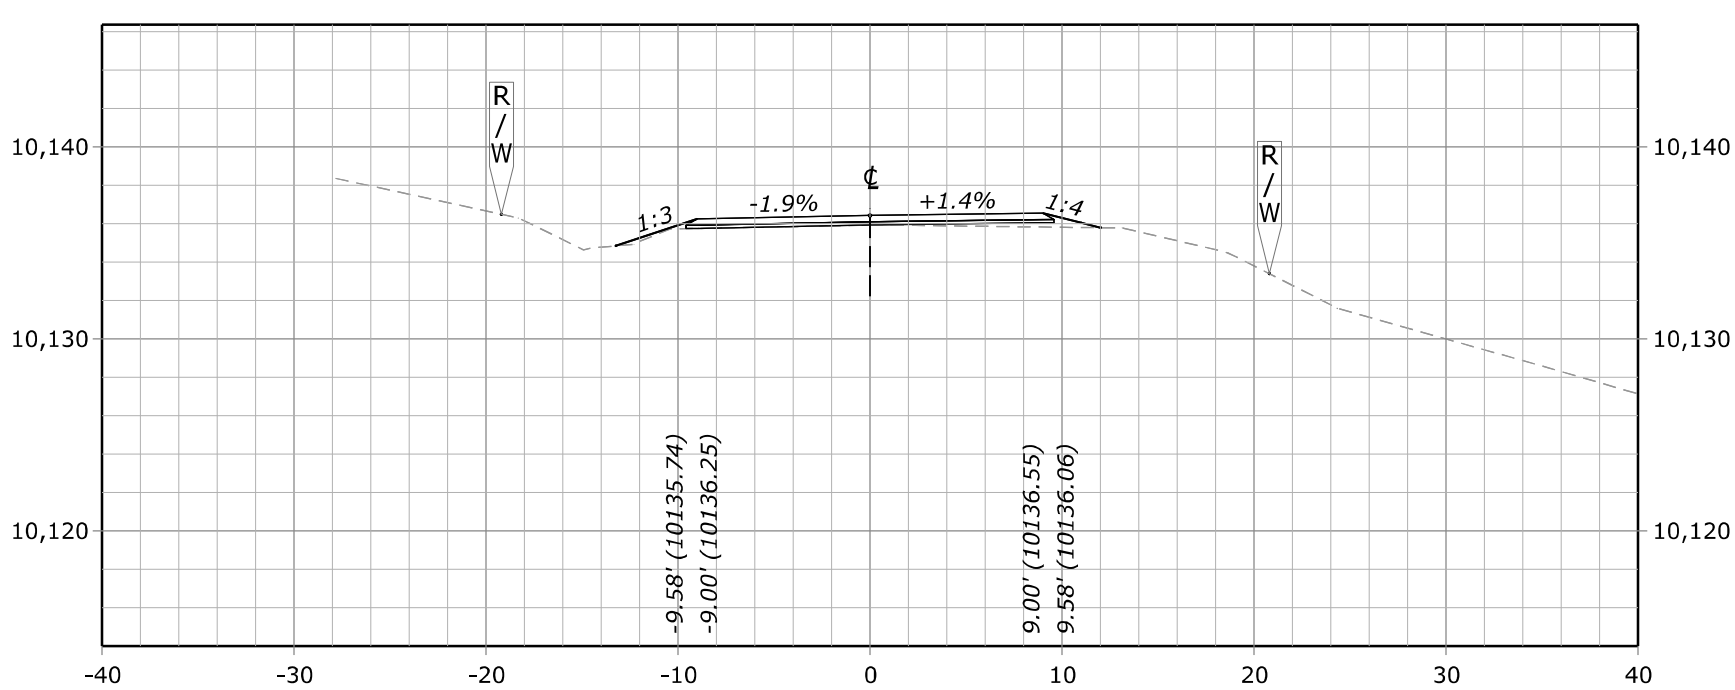


**213+50.00**
**Des Grade = 10,136.43**
**Subgrade = 10,135.93**
**Original Grnd = 10,135.91**

FHWA, Office of Federal Lands Highway

# TRICKEL PARK ROAD CROSS SECTION - 213+50.00

F:\Y017.015 CFLHD - CO FTFS 121(1) Trickel Park Road\Drawings\DGN\2. Design\XS_CO_FTFS 121(1).dgn [Trickel Park Road Cross Section - 213+50.00]
13 July 2023 5:00 PM

| STATE | PROJECT | SHEET NUMBER |
|---|---|---|
| CO | FTFS 121(1) TRICKEL PARK ROAD | X15 |

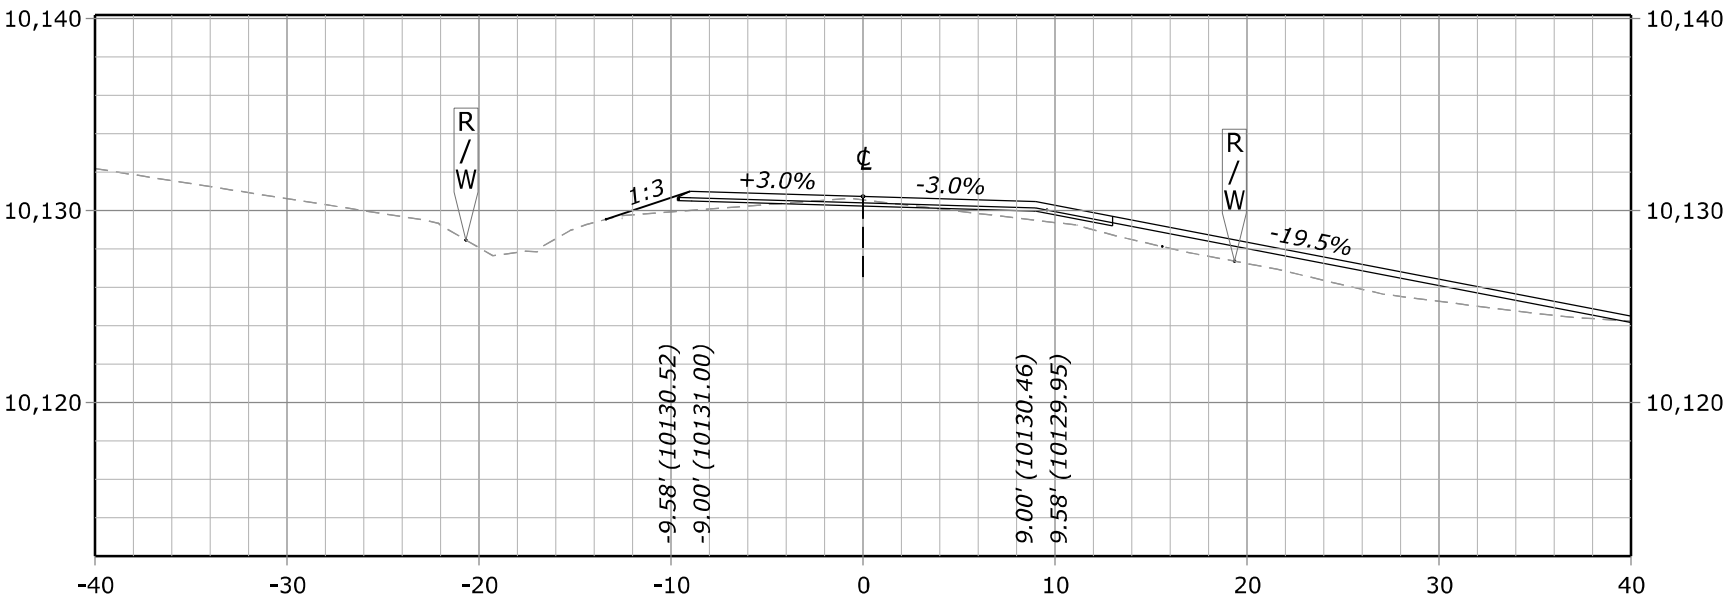


**215+50.00**
**Des Grade = 10,130.73**
**Subgrade = 10,130.23**
**Original Grnd = 10,130.56**

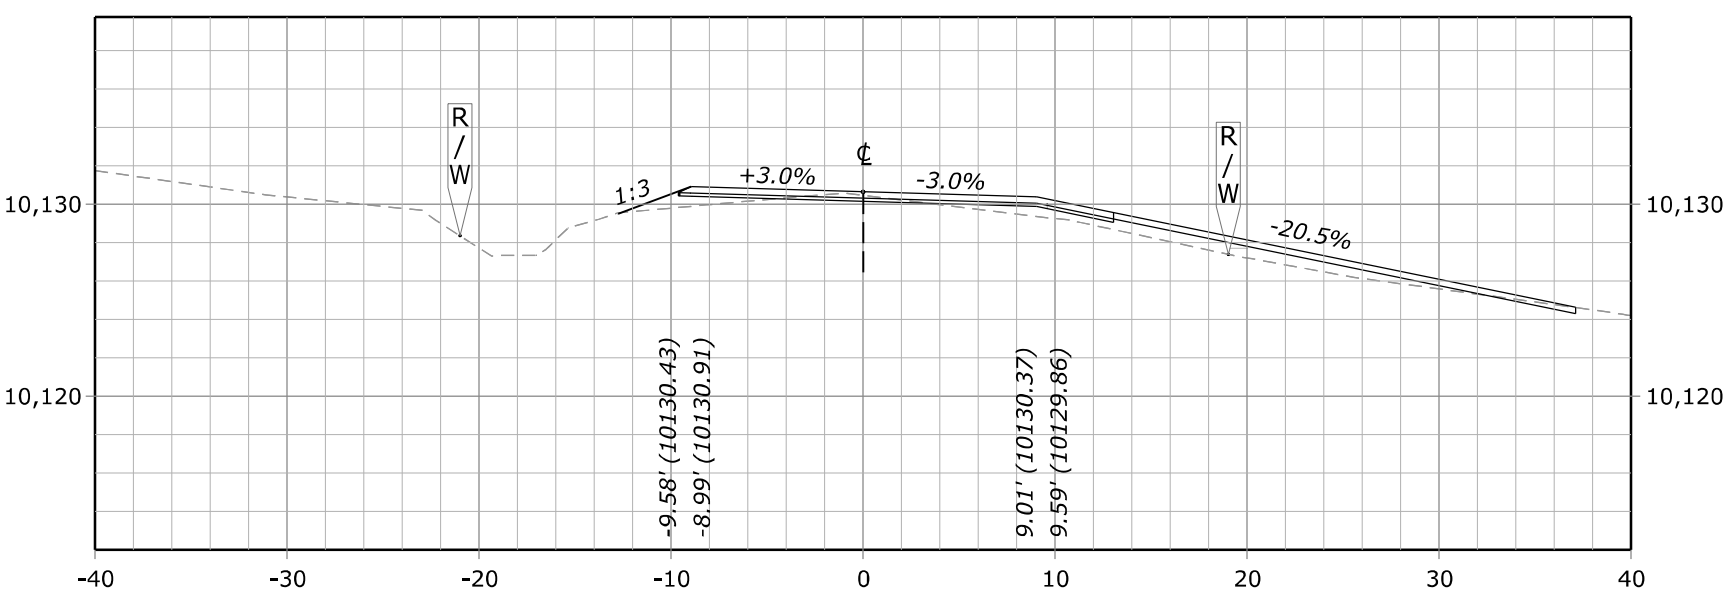


**215+41.26**
**Des Grade = 10,130.64**
**Subgrade = 10,130.14**
**Original Grnd = 10,130.47**

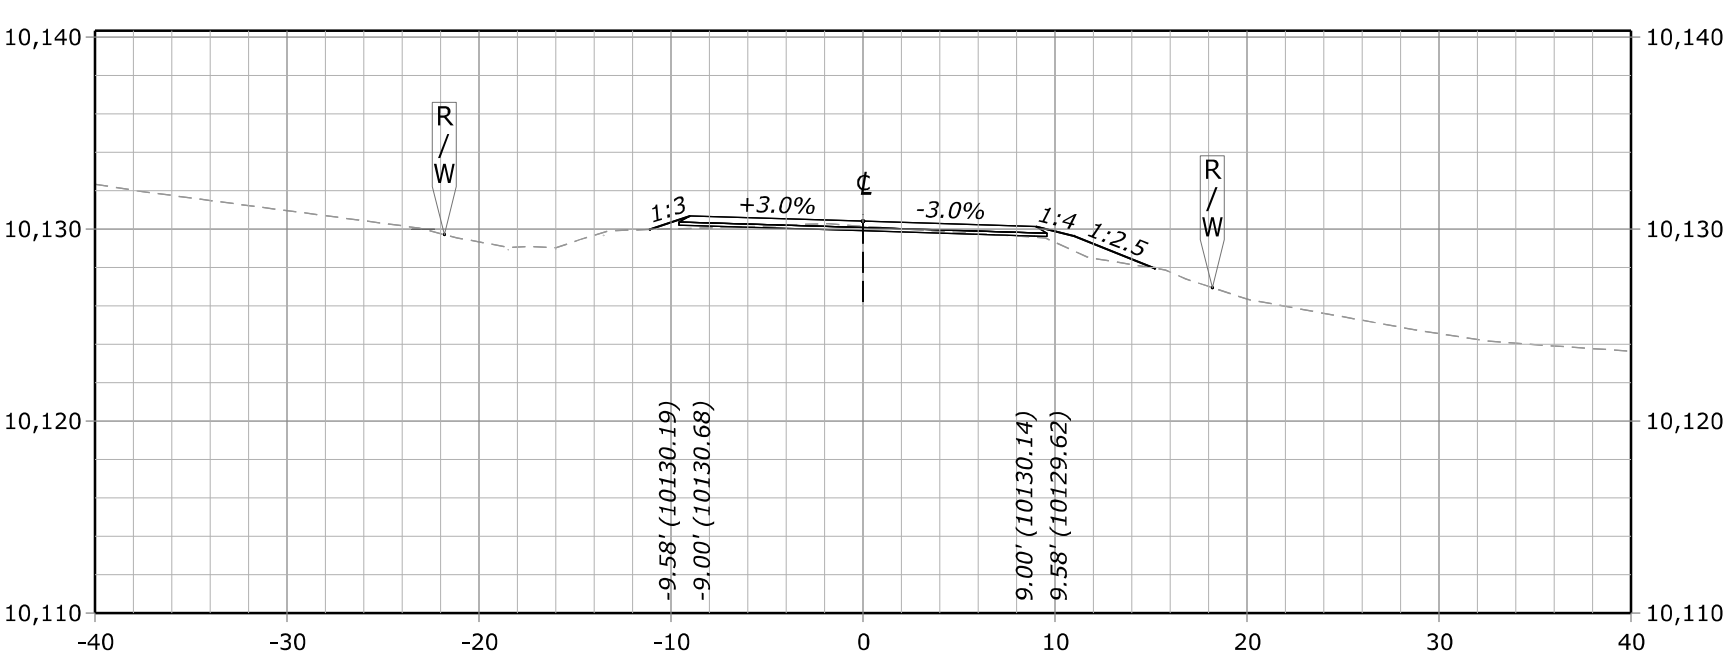


**215+00.00**
**Des Grade = 10,130.41**
**Subgrade = 10,129.91**
**Original Grnd = 10,130.14**

FHWA, Office of Federal Lands Highway

# TRICKEL PARK ROAD CROSS SECTION - 215+00.00

F:\7017.015 CFLHD - CO FTFS 121(1) Trickel Park Road\Drawings\DGN\2. Design\XS_CO_FTFS 121(1).dgn [Trickel Park Road Cross Section - 215+00.00]
13 July 2023 5:01 PM

| STATE | PROJECT | SHEET NUMBER |
|---|---|---|
| CO | FTFS 121(1) TRICKEL PARK ROAD | X16 |

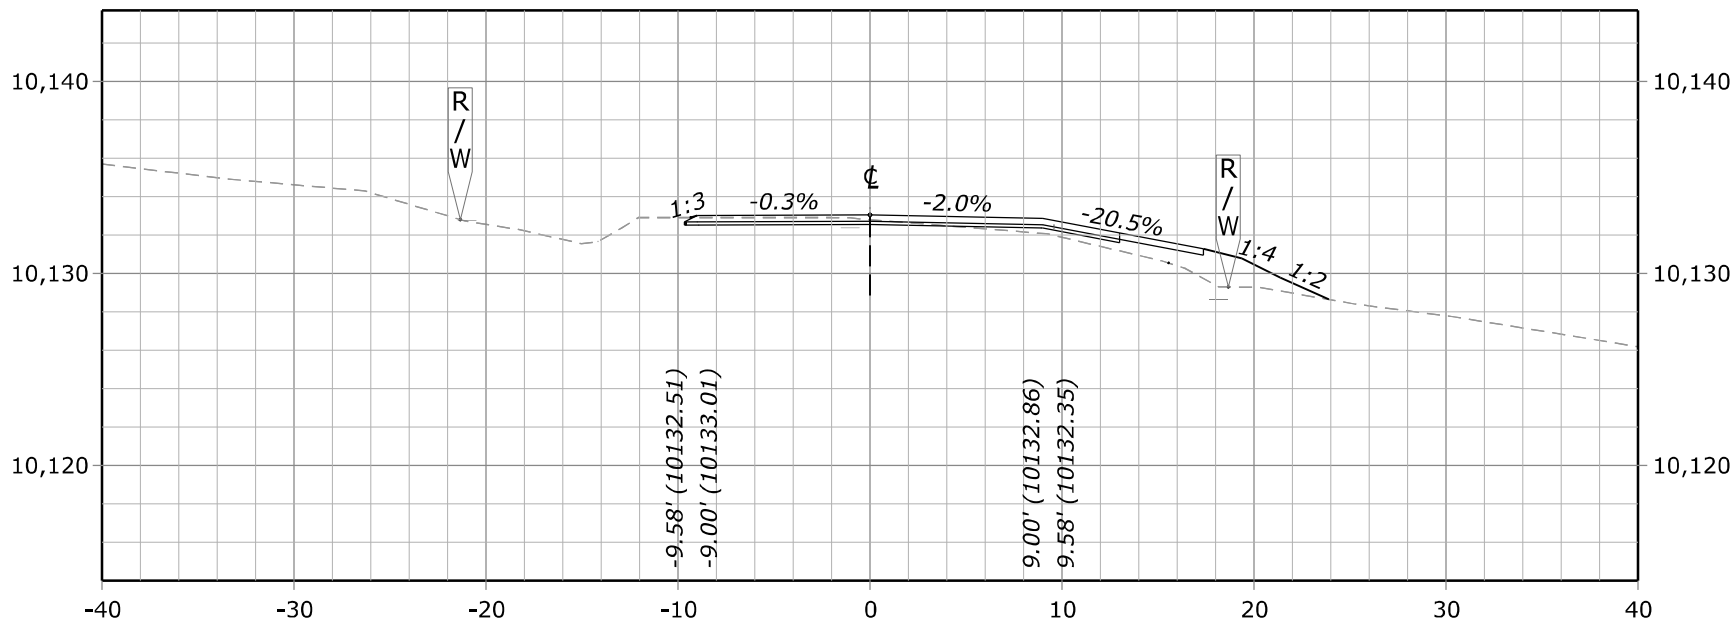


**216+50.00**
**Des Grade = 10,133.04**
**Subgrade = 10,132.54**
**Original Grnd = 10,132.80**

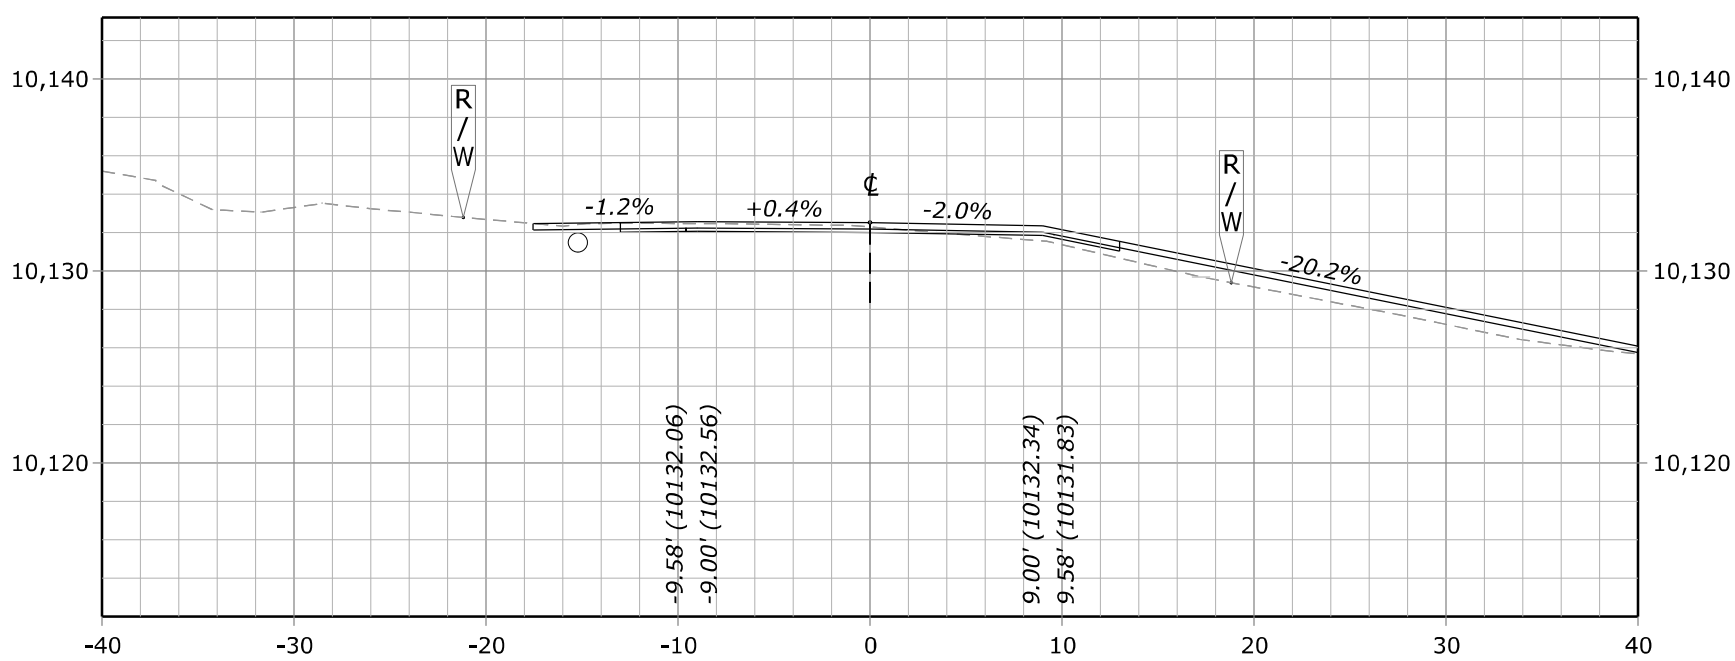


**216+35.00**
**Des Grade = 10,132.52**
**Subgrade = 10,132.02**
**Original Grnd = 10,132.29**

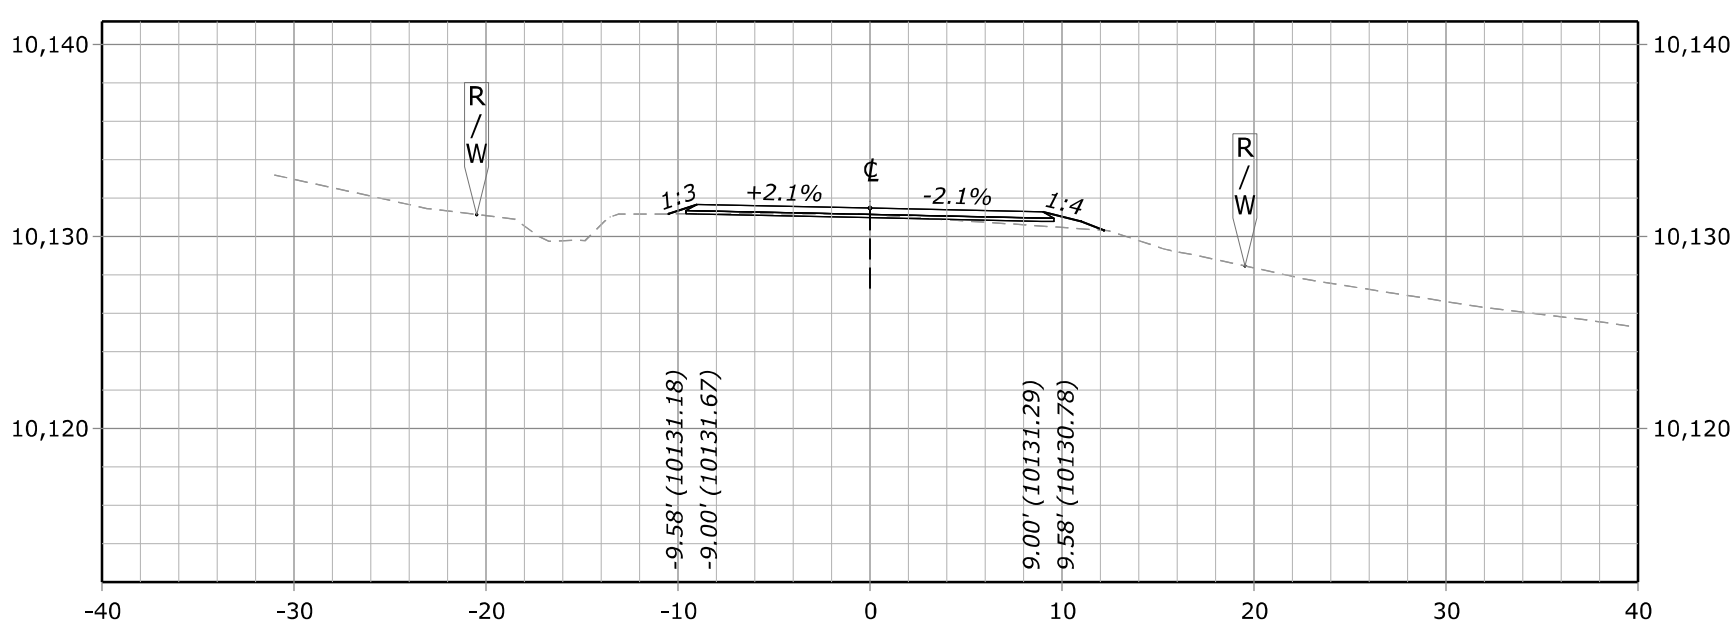


**216+00.00**
**Des Grade = 10,131.48**
**Subgrade = 10,130.98**
**Original Grnd = 10,131.14**

FHWA, Office of Federal Lands Highway

# TRICKEL PARK ROAD CROSS SECTION - 216+00.00

F:\7017.015 CFLHD - CO FTFS 121(1) Trickel Park Road\Drawings\DGN\2. Design\XS_CO_FTFS 121(1).dgn [Trickel Park Road Cross Section - 216+00.00]
13 July 2023 5:01 PM

| STATE | PROJECT | SHEET NUMBER |
|---|---|---|
| CO | FTFS 121(1) TRICKEL PARK ROAD | X17 |

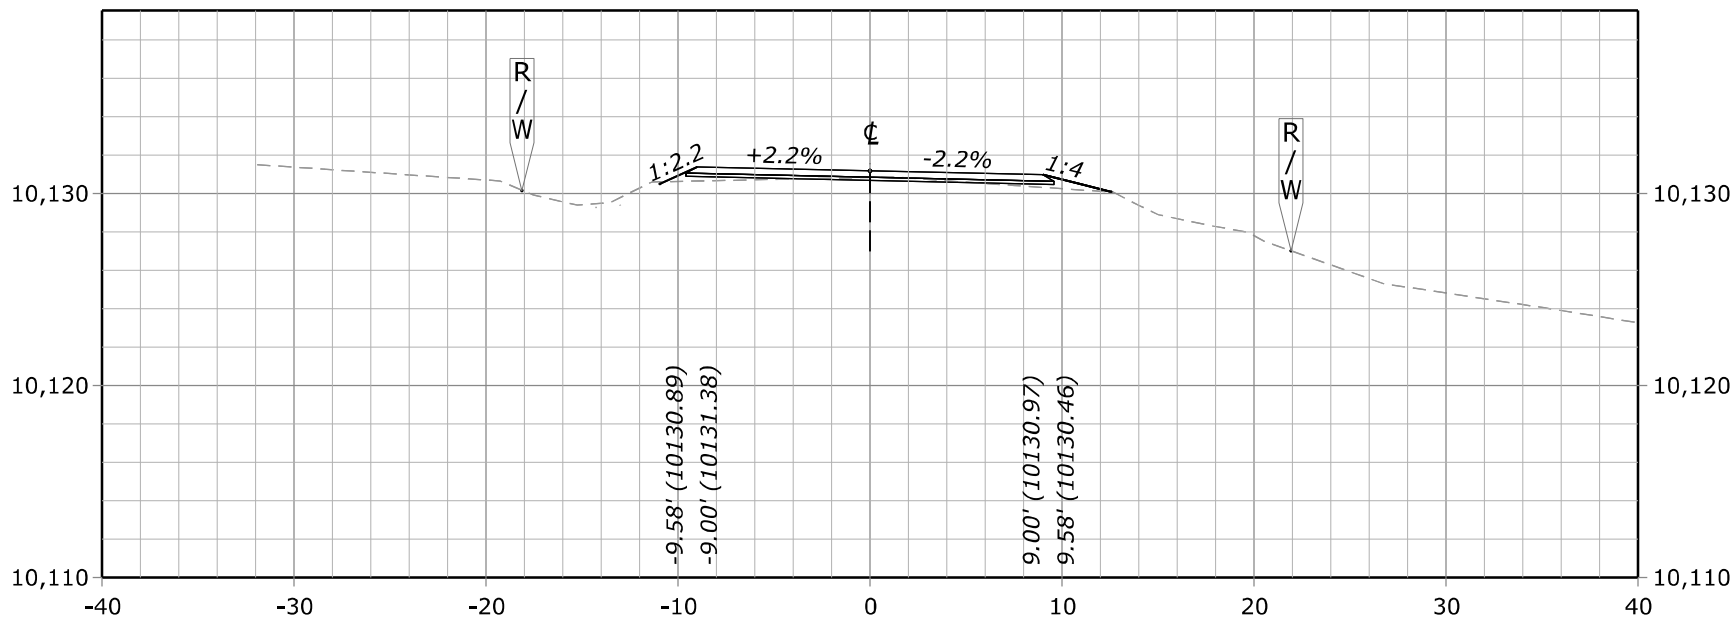


**218+00.00**
**Des Grade = 10,131.17**
**Subgrade = 10,130.67**
**Original Grnd = 10,130.83**

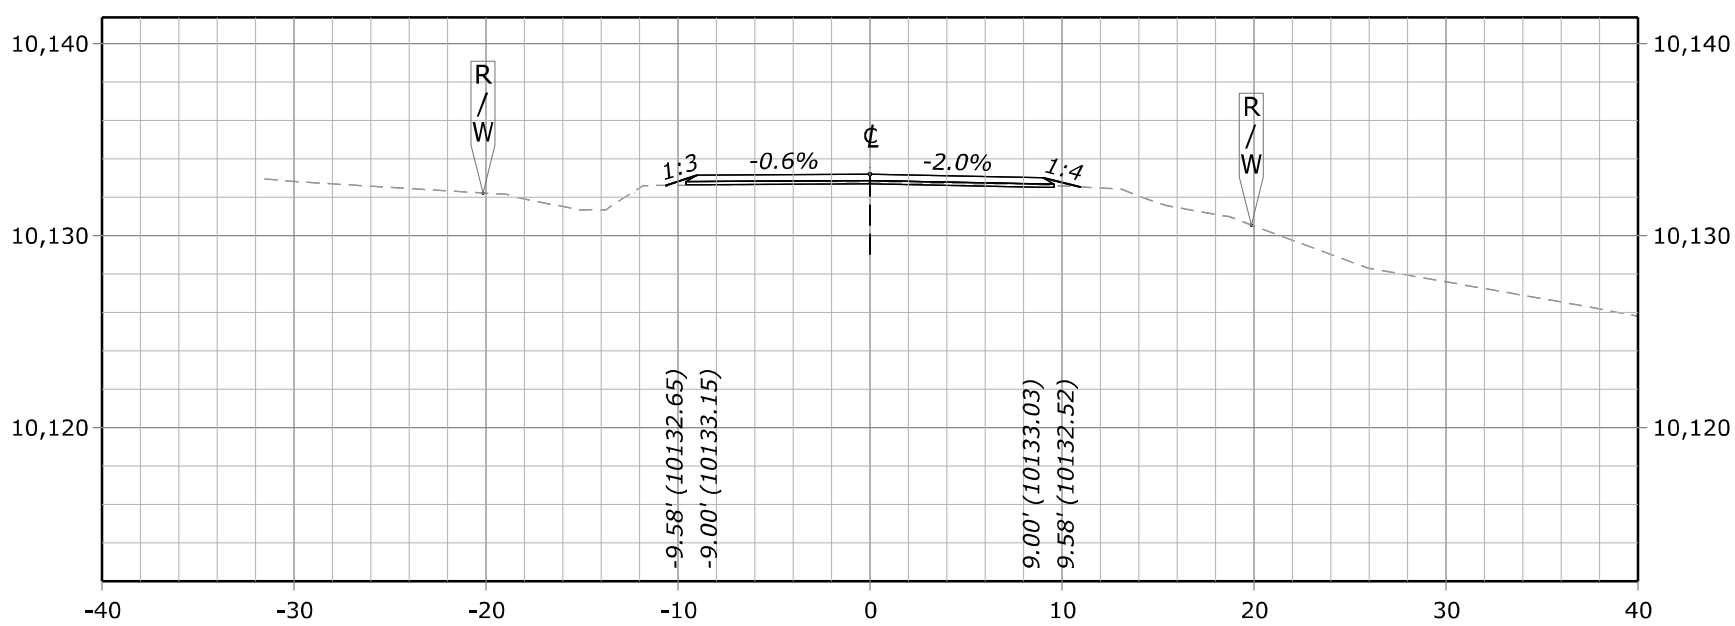


**217+50.00**
**Des Grade = 10,133.21**
**Subgrade = 10,132.71**
**Original Grnd = 10,132.74**

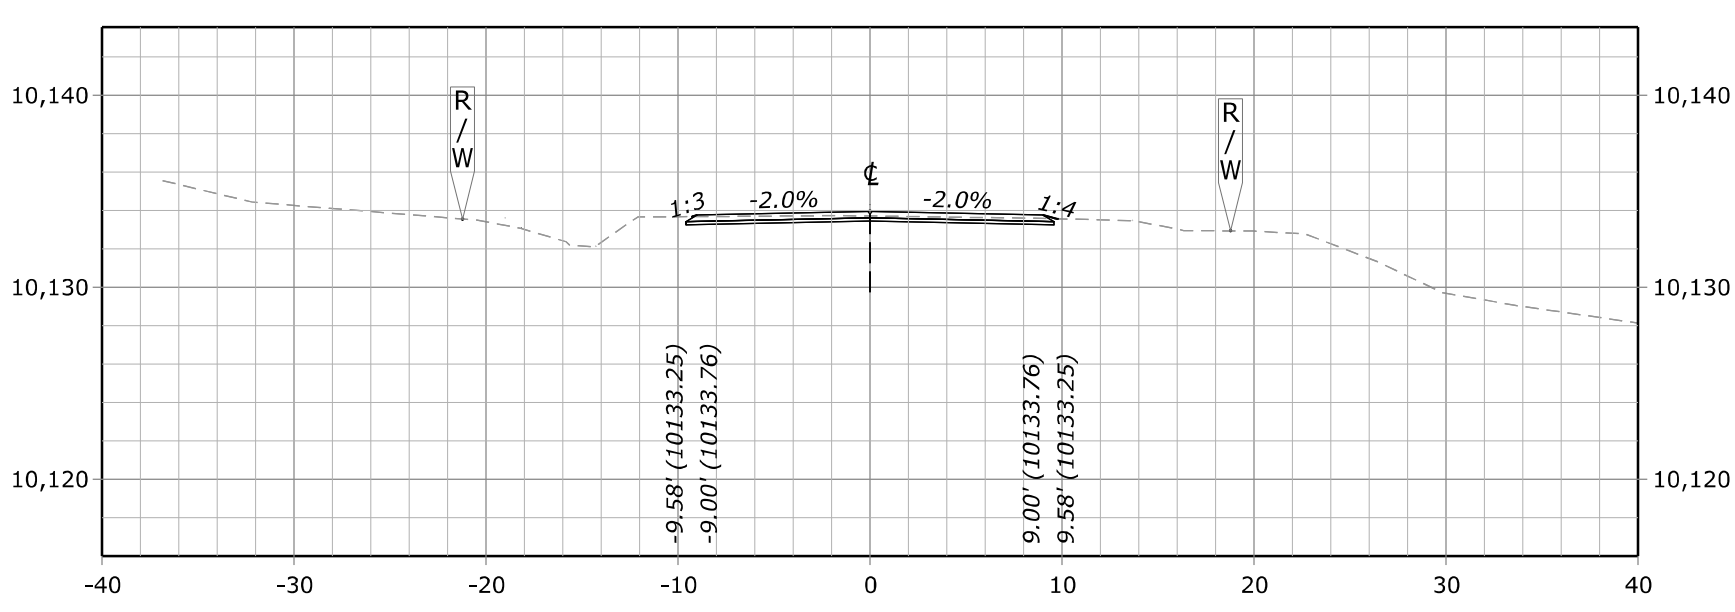


**217+00.00**
**Des Grade = 10,133.94**
**Subgrade = 10,133.44**
**Original Grnd = 10,133.71**

FHWA, Office of Federal Lands Highway

# TRICKEL PARK ROAD CROSS SECTION - 217+00.00

F:\7017.015 CFLHD - CO FTFS 121(1) Trickel Park Road\Drawings\DGN\2. Design\XS_CO_FTFS 121(1).dgn [Trickel Park Road Cross Section - 217+00.00]
13 July 2023 5:01 PM

| STATE | PROJECT | SHEET NUMBER |
|---|---|---|
| CO | FTFS 121(1) TRICKEL PARK ROAD | X18 |

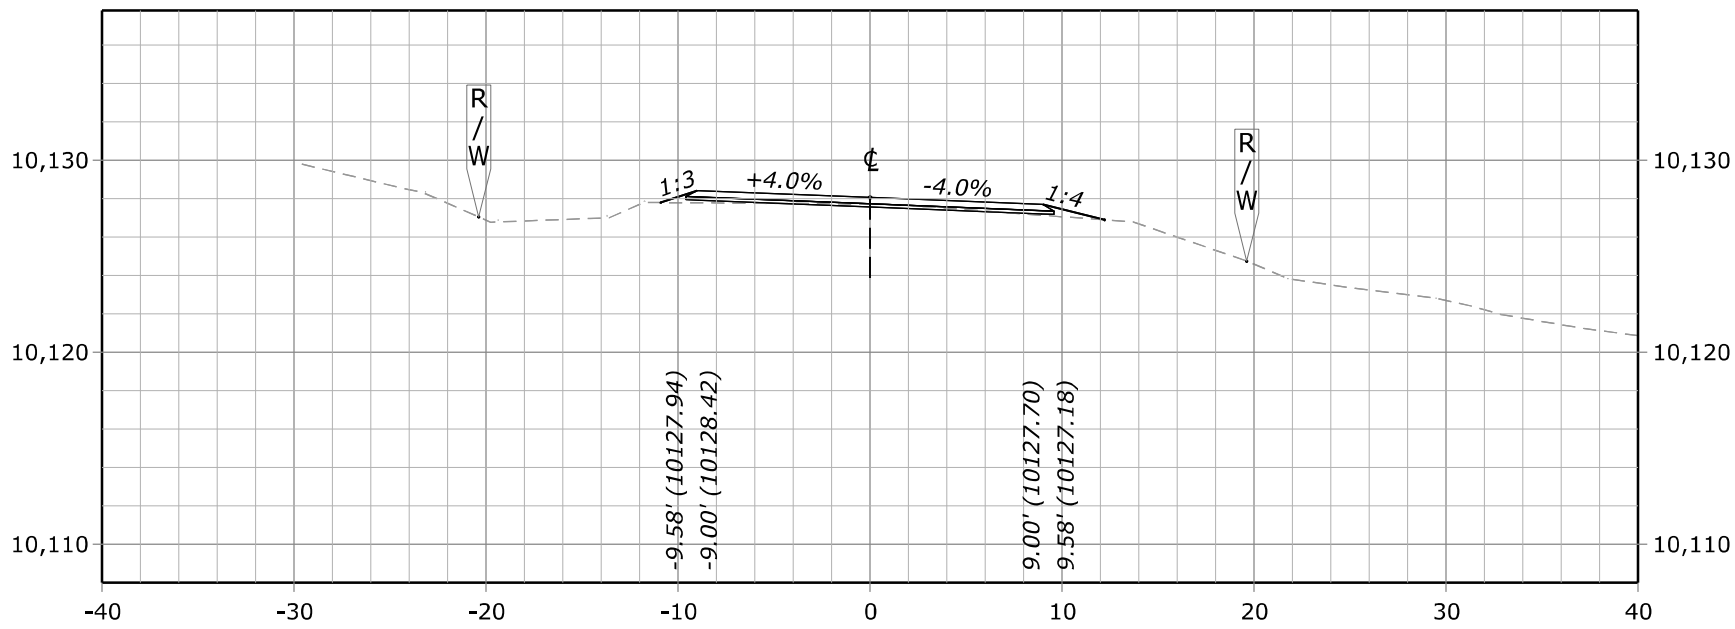


**219+50.00**
**Des Grade = 10,128.06**
**Subgrade = 10,127.56**
**Original Grnd = 10,127.71**

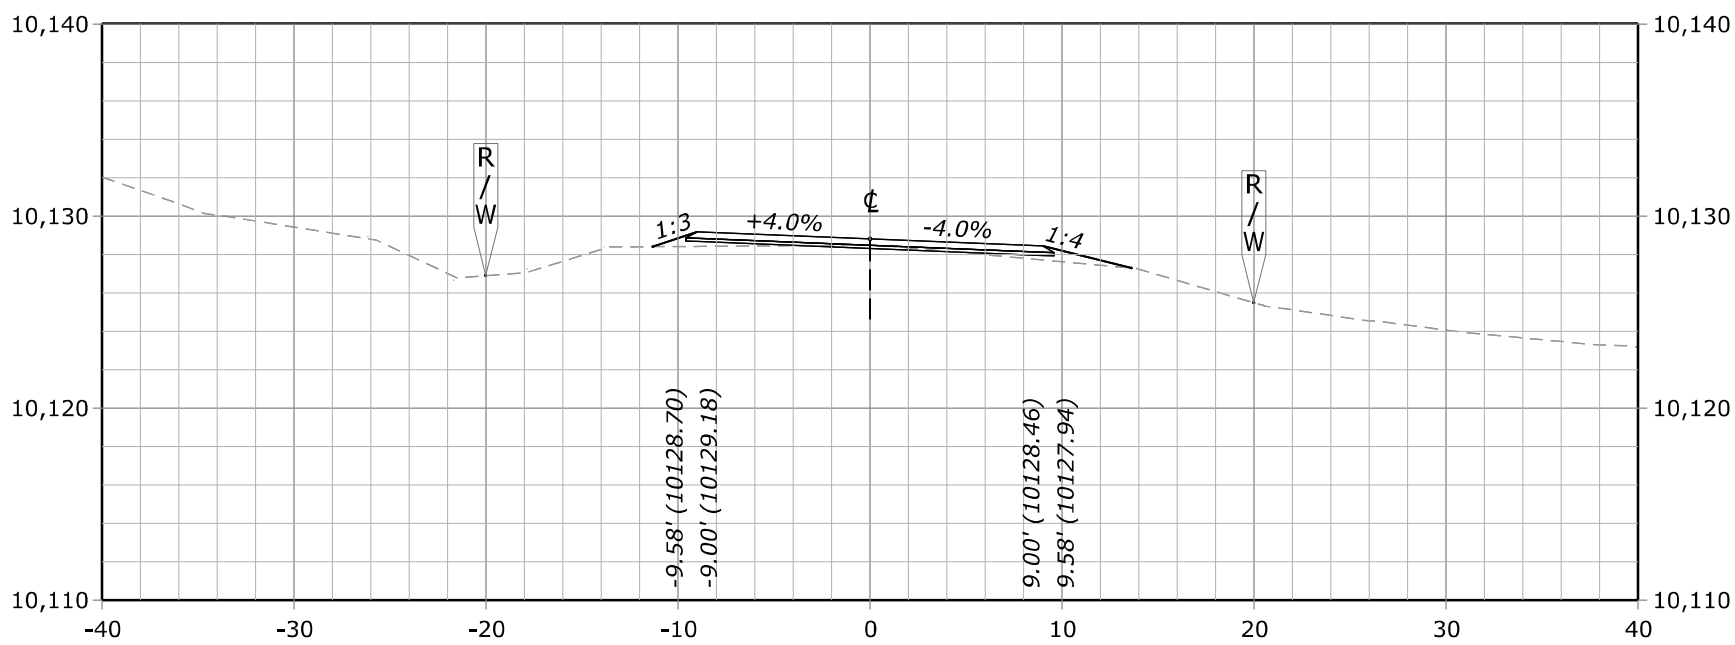


**219+00.00**
**Des Grade = 10,128.82**
**Subgrade = 10,128.32**
**Original Grnd = 10,128.49**

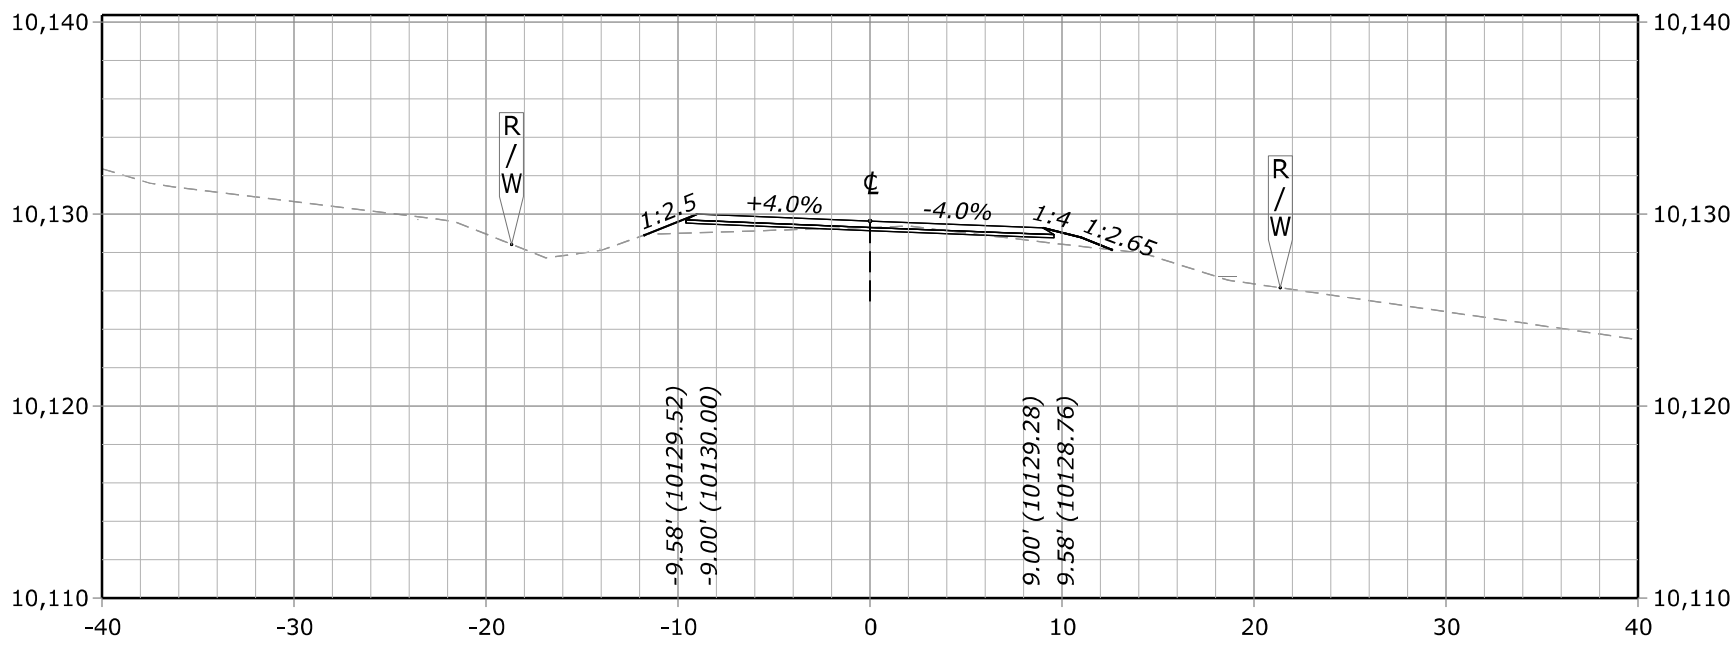


**218+50.00**
**Des Grade = 10,129.64**
**Subgrade = 10,129.14**
**Original Grnd = 10,129.31**

FHWA, Office of Federal Lands Highway

# TRICKEL PARK ROAD CROSS SECTION - 218+50.00

F:\7017.015 CFLHD - CO FTFS 121(1) Trickel Park Road\Drawings\DGN\2. Design\XS_CO_FTFS 121(1).dgn [Trickel Park Road Cross Section - 218+50.00]

13 July 2023 5:01 PM

| STATE | PROJECT | SHEET NUMBER |
|---|---|---|
| CO | FTFS 121(1) TRICKEL PARK ROAD | X19 |

COLORADO LICENSED
KIRK ANTHONY SPALDING
45223
7/21/23
Kirk Anthony Spalding
PROFESSIONAL ENGINEER

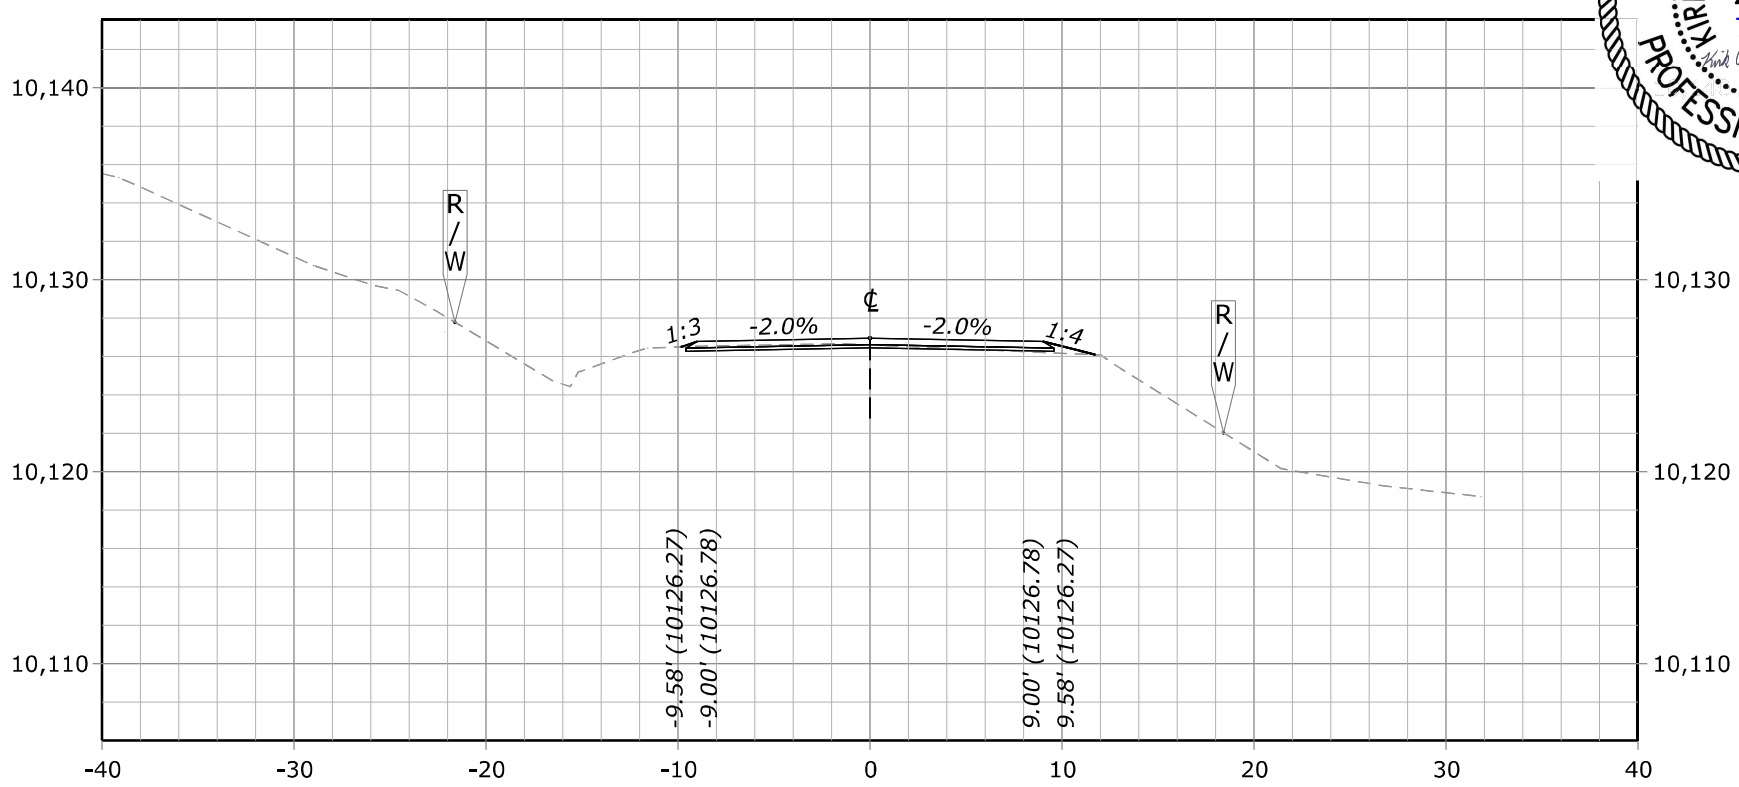


**221+00.00**
**Des Grade = 10,126.96**
**Subgrade = 10,126.46**
**Original Grnd = 10,126.59**

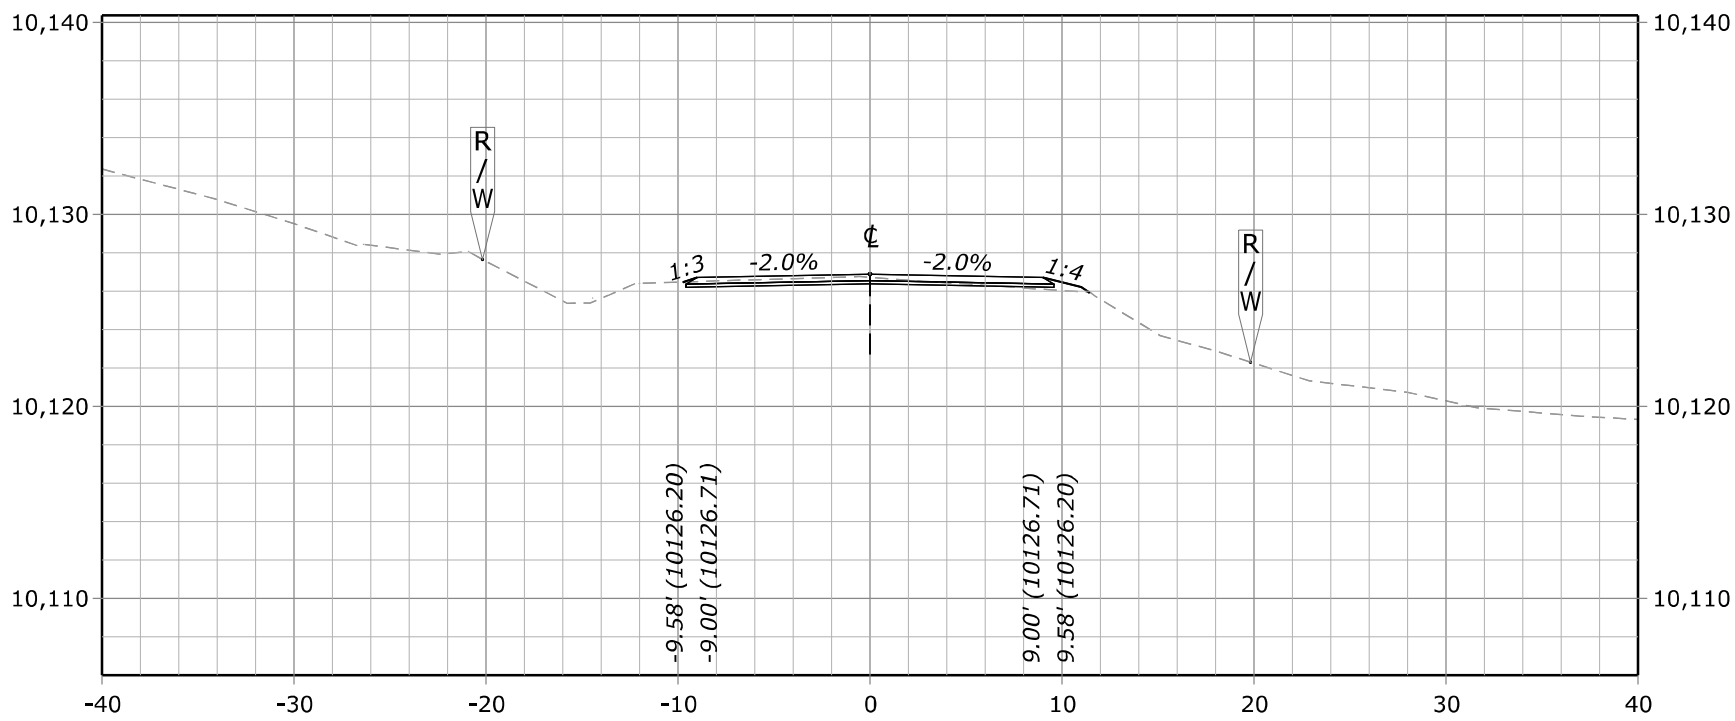


**220+50.00**
**Des Grade = 10,126.89**
**Subgrade = 10,126.39**
**Original Grnd = 10,126.73**

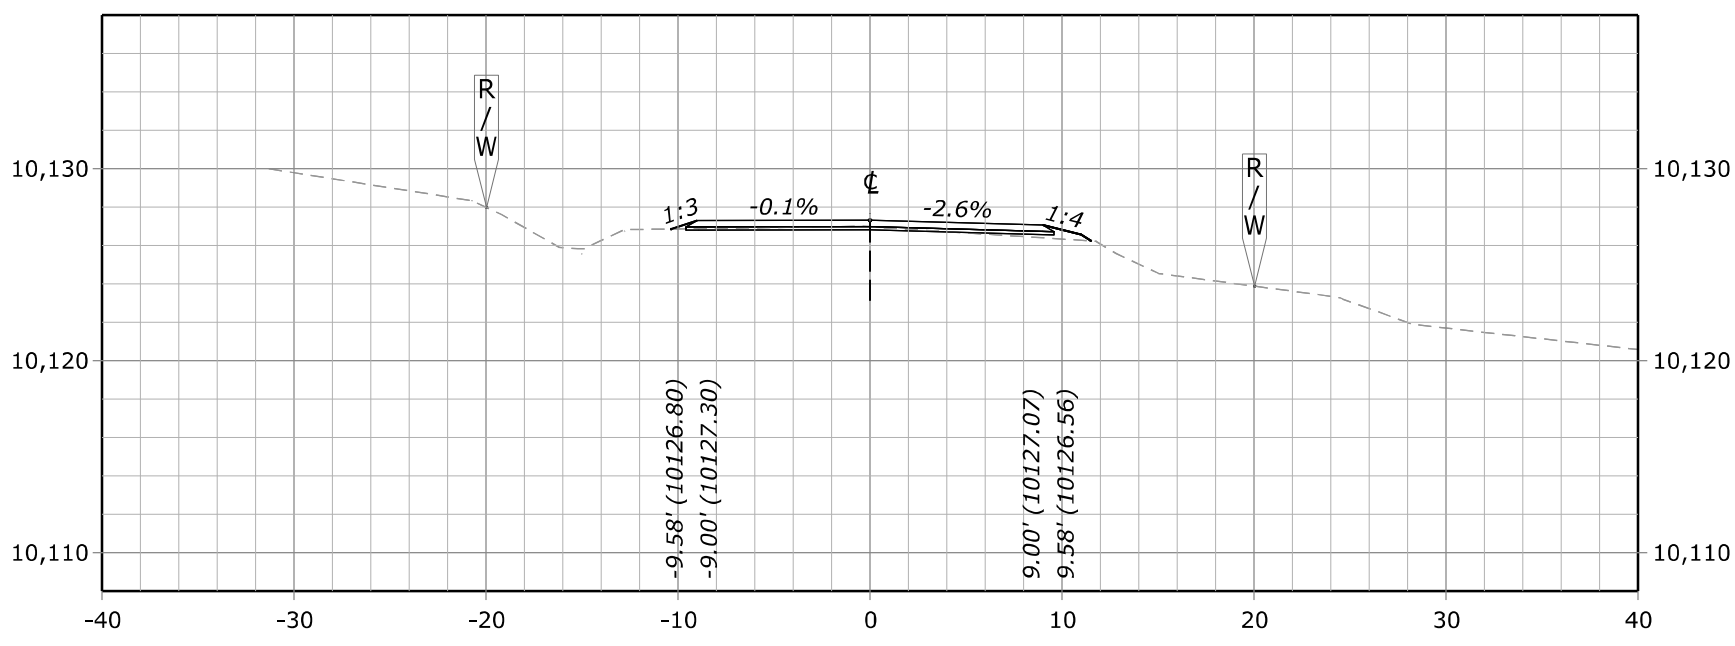


**220+00.00**
**Des Grade = 10,127.31**
**Subgrade = 10,126.81**
**Original Grnd = 10,126.97**

FHWA, Office of Federal Lands Highway

# TRICKEL PARK ROAD CROSS SECTION - 220+00.00

F:\7017.015 CFLHD - CO FTFS 121(1) Trickel Park Road\Drawings\DGN\2. Design\XS_CO_FTFS 121(1).dgn [Trickel Park Road Cross Section - 220+00.00]
13 July 2023 5:01 PM

| STATE | PROJECT | SHEET NUMBER |
|---|---|---|
| CO | FTFS 121(1) TRICKEL PARK ROAD | X20 |

COLORADO LICENSED
KIRK ANTHONY SPALDING
45223
7/21/23
Kirk Anthony Spalding
PROFESSIONAL ENGINEER

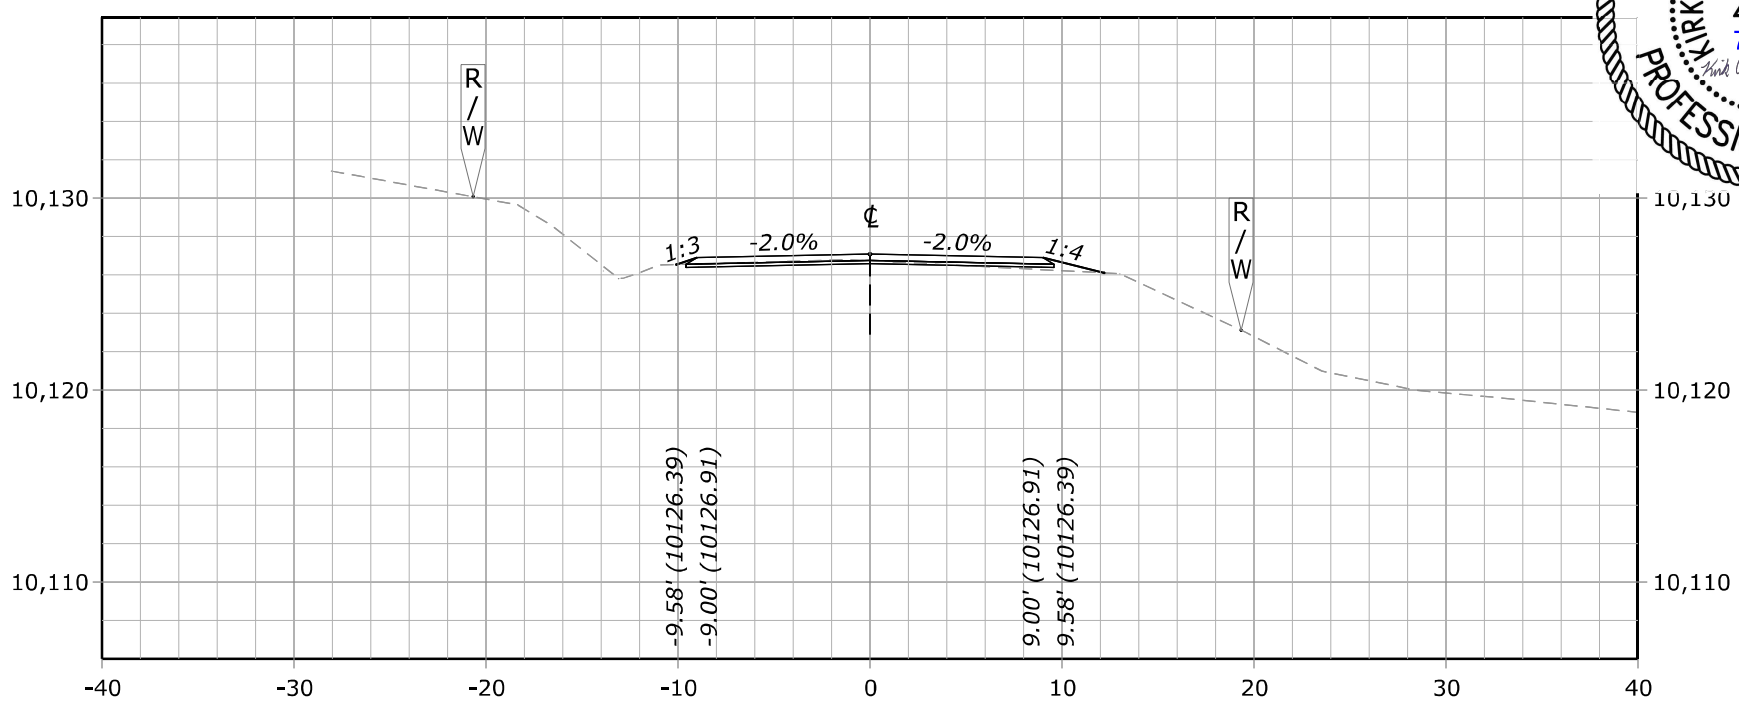


**222+50.00**
**Des Grade = 10,127.09**
**Subgrade = 10,126.59**
**Original Grnd = 10,126.75**

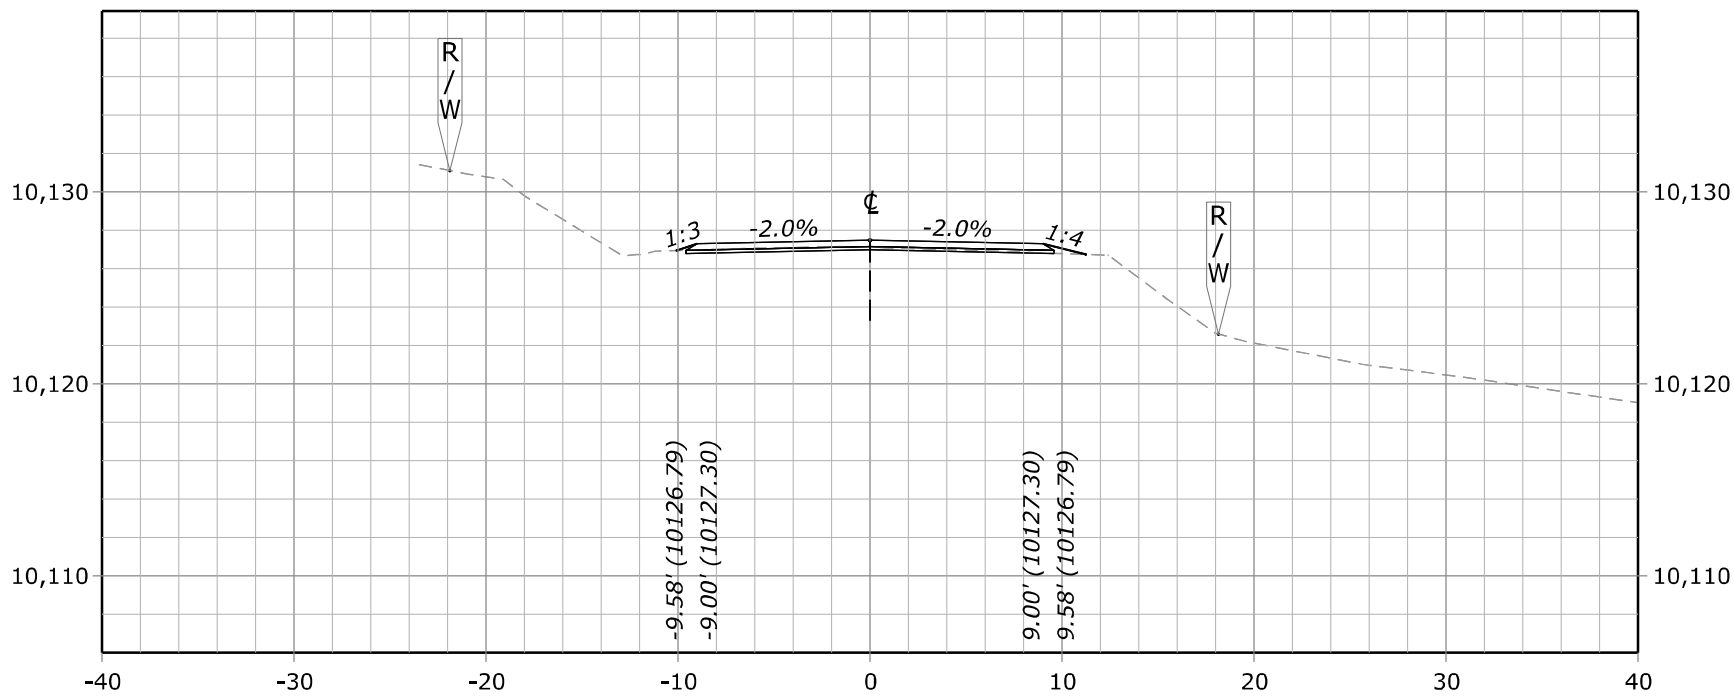


**222+00.00**
**Des Grade = 10,127.48**
**Subgrade = 10,126.98**
**Original Grnd = 10,127.11**

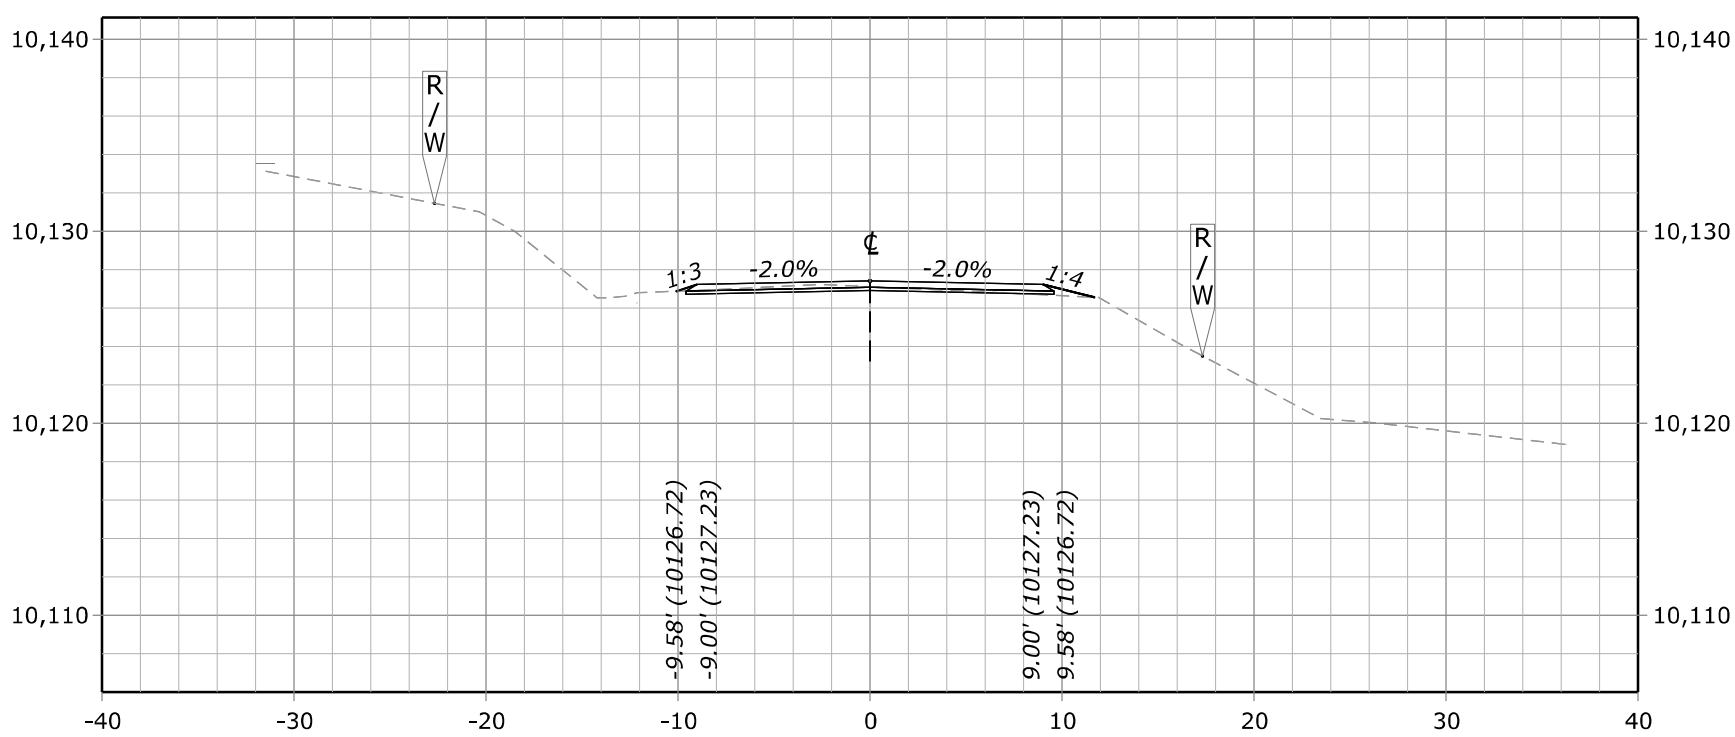


**221+50.00**
**Des Grade = 10,127.41**
**Subgrade = 10,126.91**
**Original Grnd = 10,127.11**

FHWA, Office of Federal Lands Highway

# TRICKEL PARK ROAD CROSS SECTION - 221+50.00

F:\7017.015 CFLHD - CO FTFS 121(1) Trickel Park Road\Drawings\DGN\2. Design\XS_CO_FTFS 121(1).dgn [Trickel Park Road Cross Section - 221+50.00]
13 July 2023 5:01 PM

| STATE | PROJECT | SHEET NUMBER |
|---|---|---|
| CO | FTFS 121(1) TRICKEL PARK ROAD | X21 |

COLORADO LICENSED
KIRK ANTHONY SPALDING
45223
7/21/23
PROFESSIONAL ENGINEER

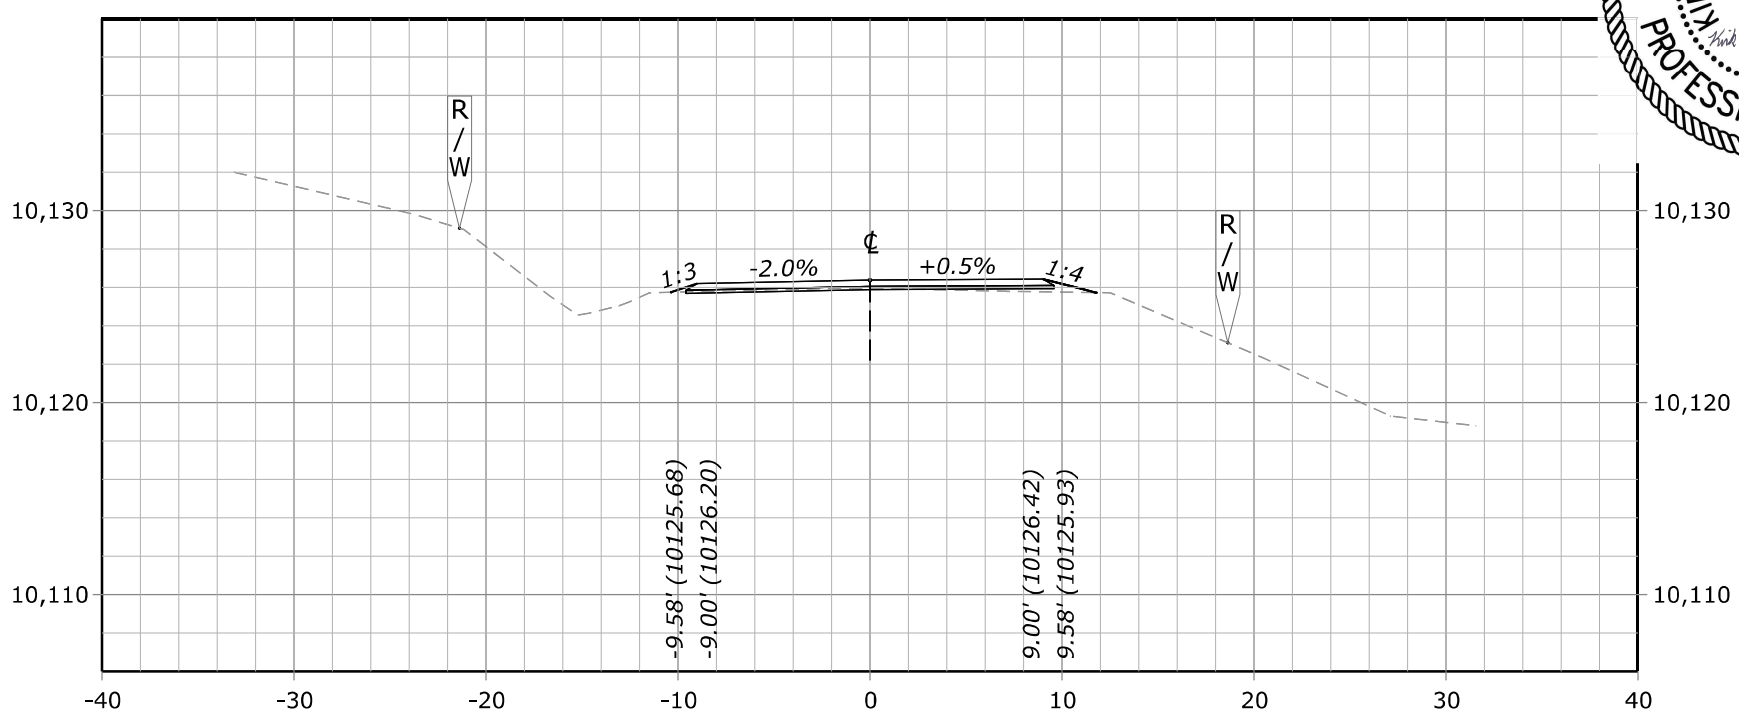


**224+00.00**
**Des Grade = 10,126.38**
**Subgrade = 10,125.88**
**Original Grnd = 10,125.95**

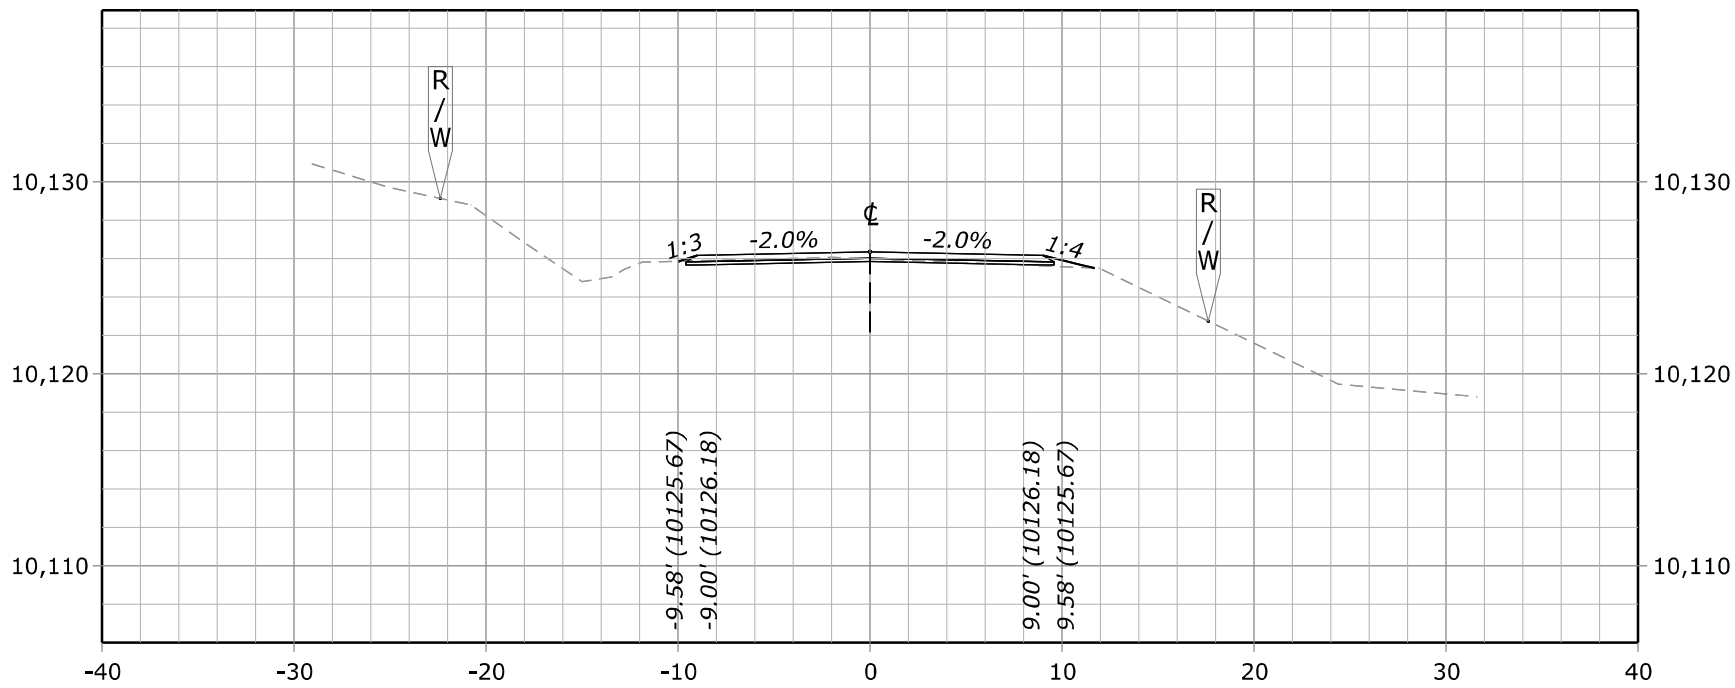


**223+50.00**
**Des Grade = 10,126.36**
**Subgrade = 10,125.86**
**Original Grnd = 10,125.99**

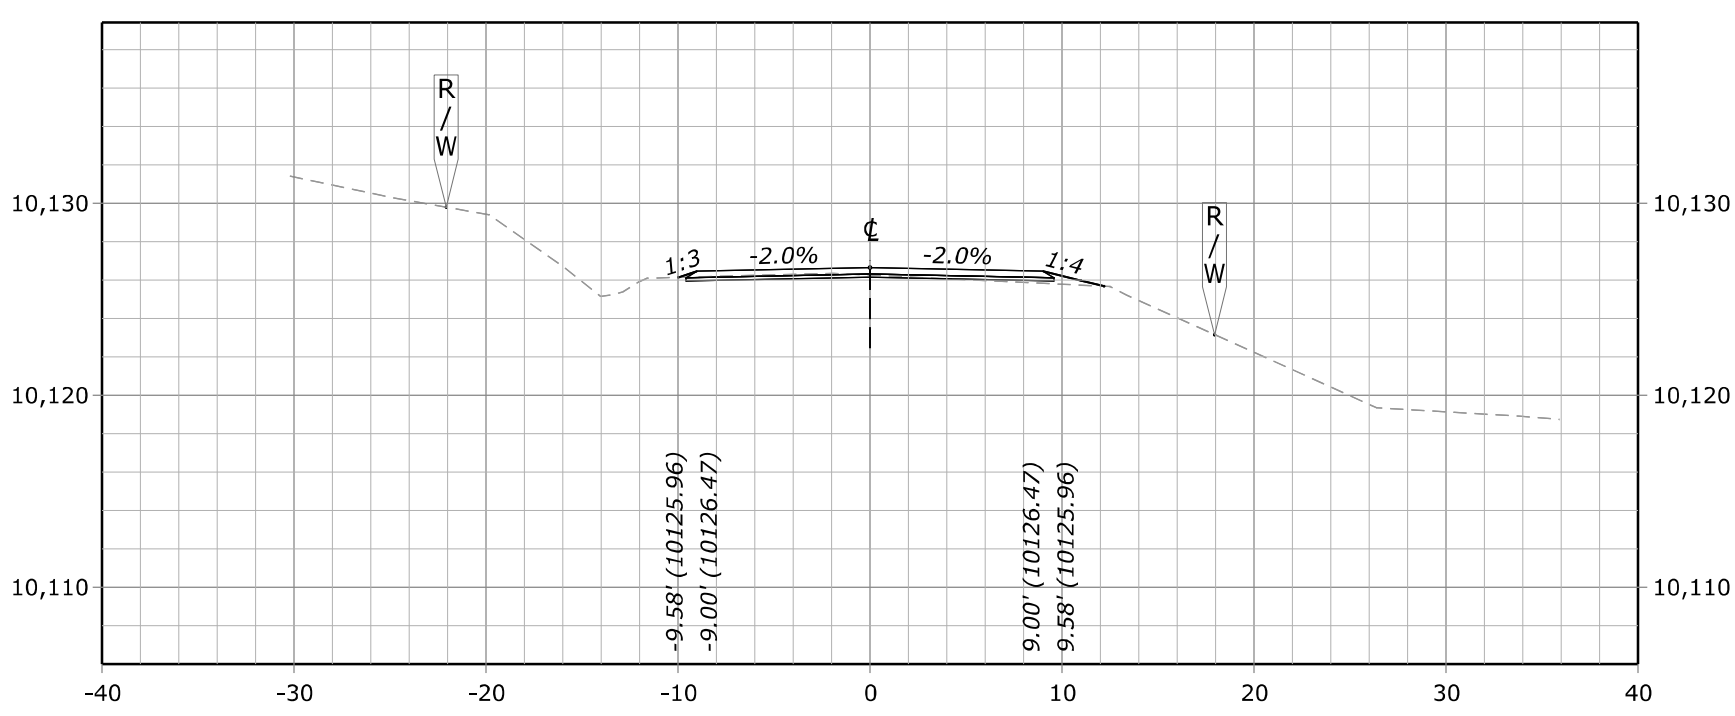


**223+00.00**
**Des Grade = 10,126.65**
**Subgrade = 10,126.15**
**Original Grnd = 10,126.26**

FHWA, Office of Federal Lands Highway

# TRICKEL PARK ROAD CROSS SECTION - 223+00.00

F:\7017.015 CFLHD - CO FTFS 121(1) Trickel Park Road\Drawings\DGN\2. Design\XS_CO_FTFS 121(1).dgn [Trickel Park Road Cross Section - 223+00.00]
13 July 2023 5:01 PM

| STATE | PROJECT | SHEET NUMBER |
|---|---|---|
| CO | FTFS 121(1) TRICKEL PARK ROAD | X22 |

COLORADO LICENSED
KIRK ANTHONY SPALDING
45223
7/21/23
PROFESSIONAL ENGINEER

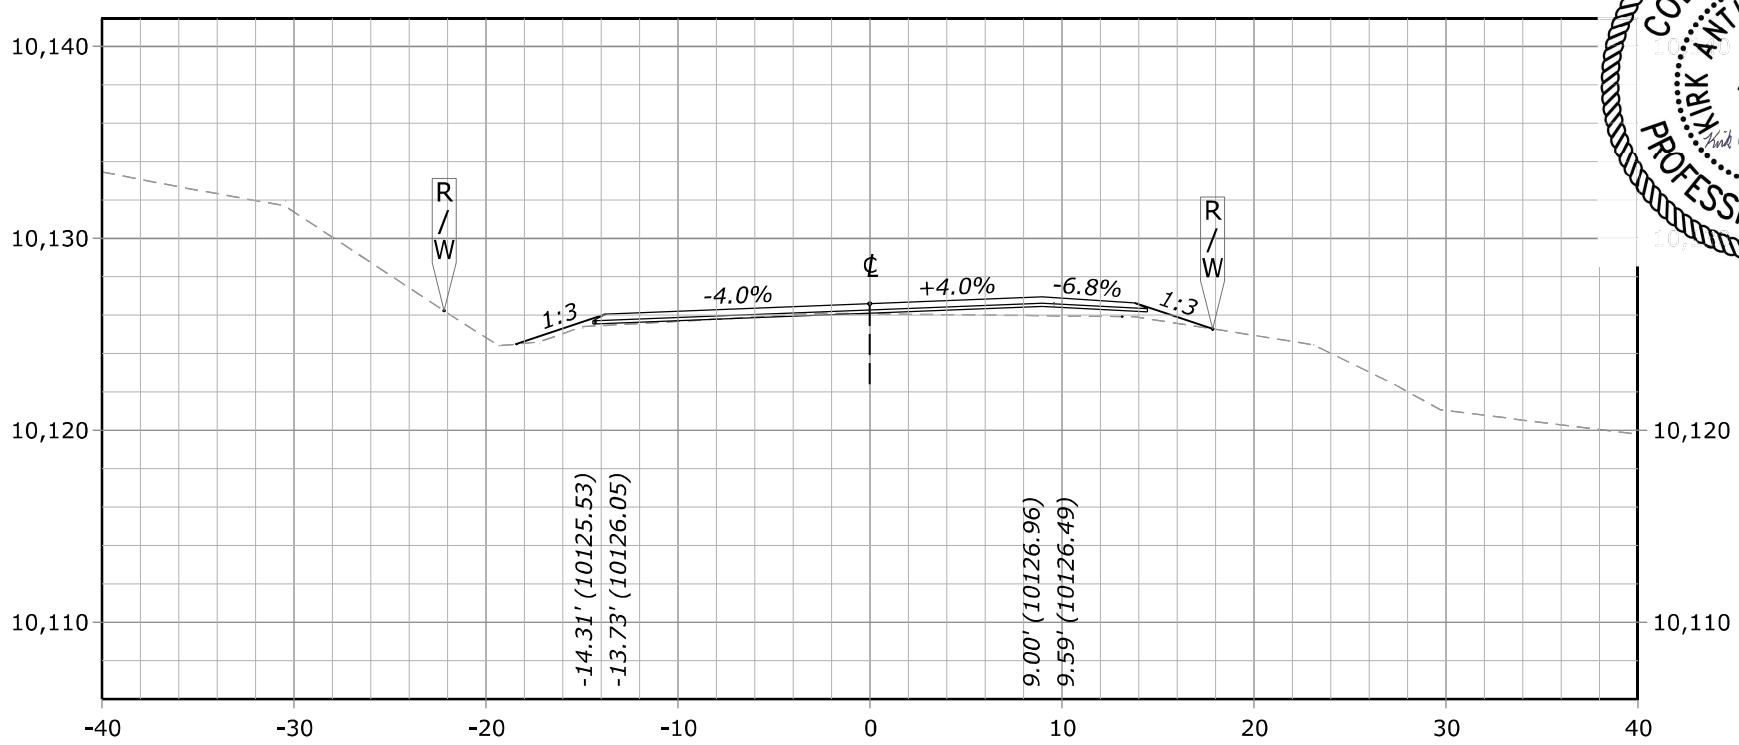


**224+82.82**
**Des Grade = 10,126.60**
**Subgrade = 10,126.10**
**Original Grnd = 10,126.07**

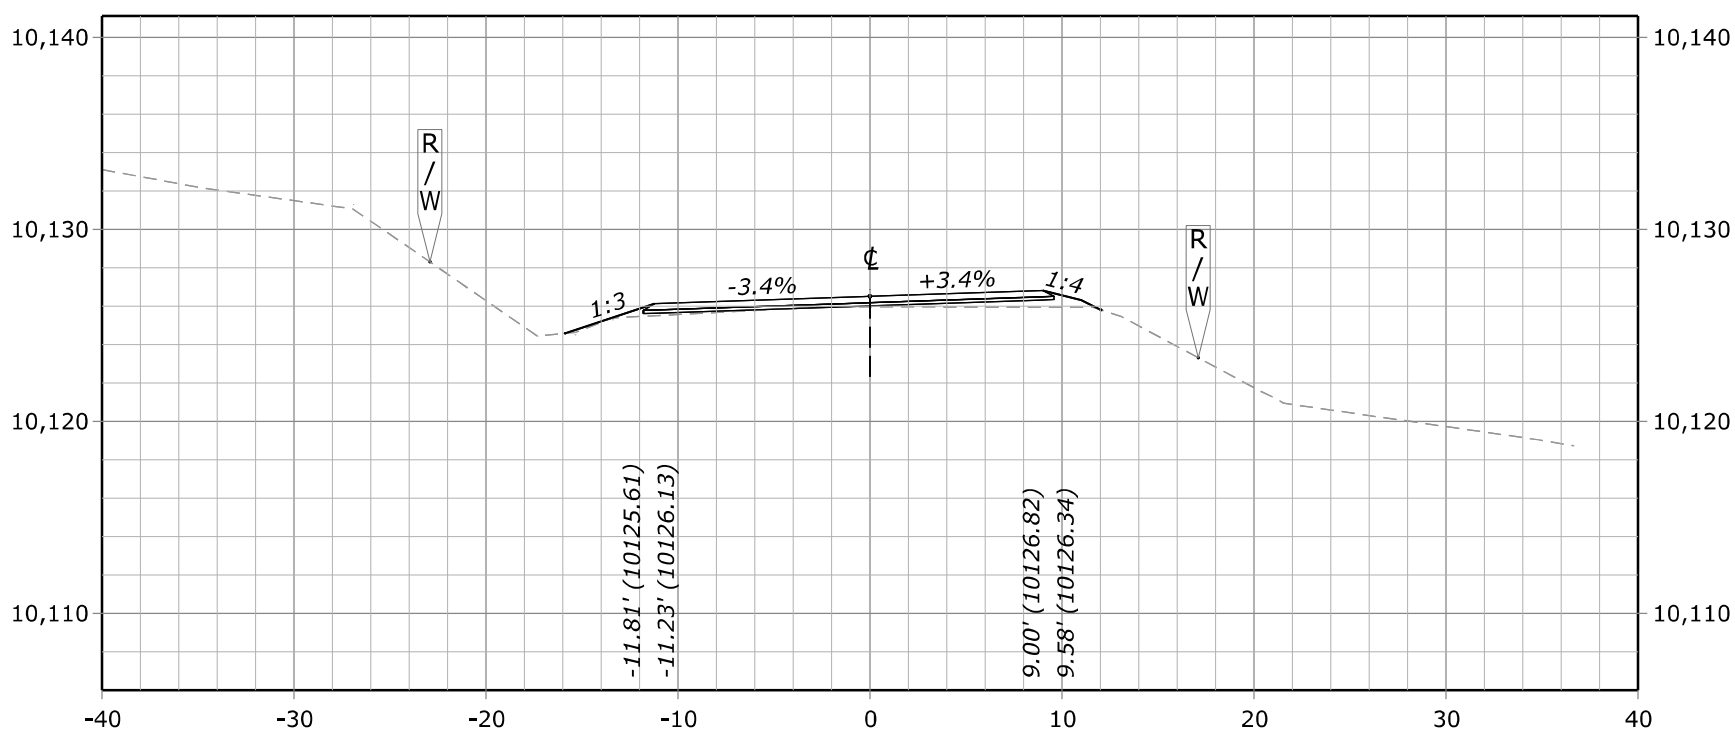


**224+50.00**
**Des Grade = 10,126.51**
**Subgrade = 10,126.01**
**Original Grnd = 10,125.96**

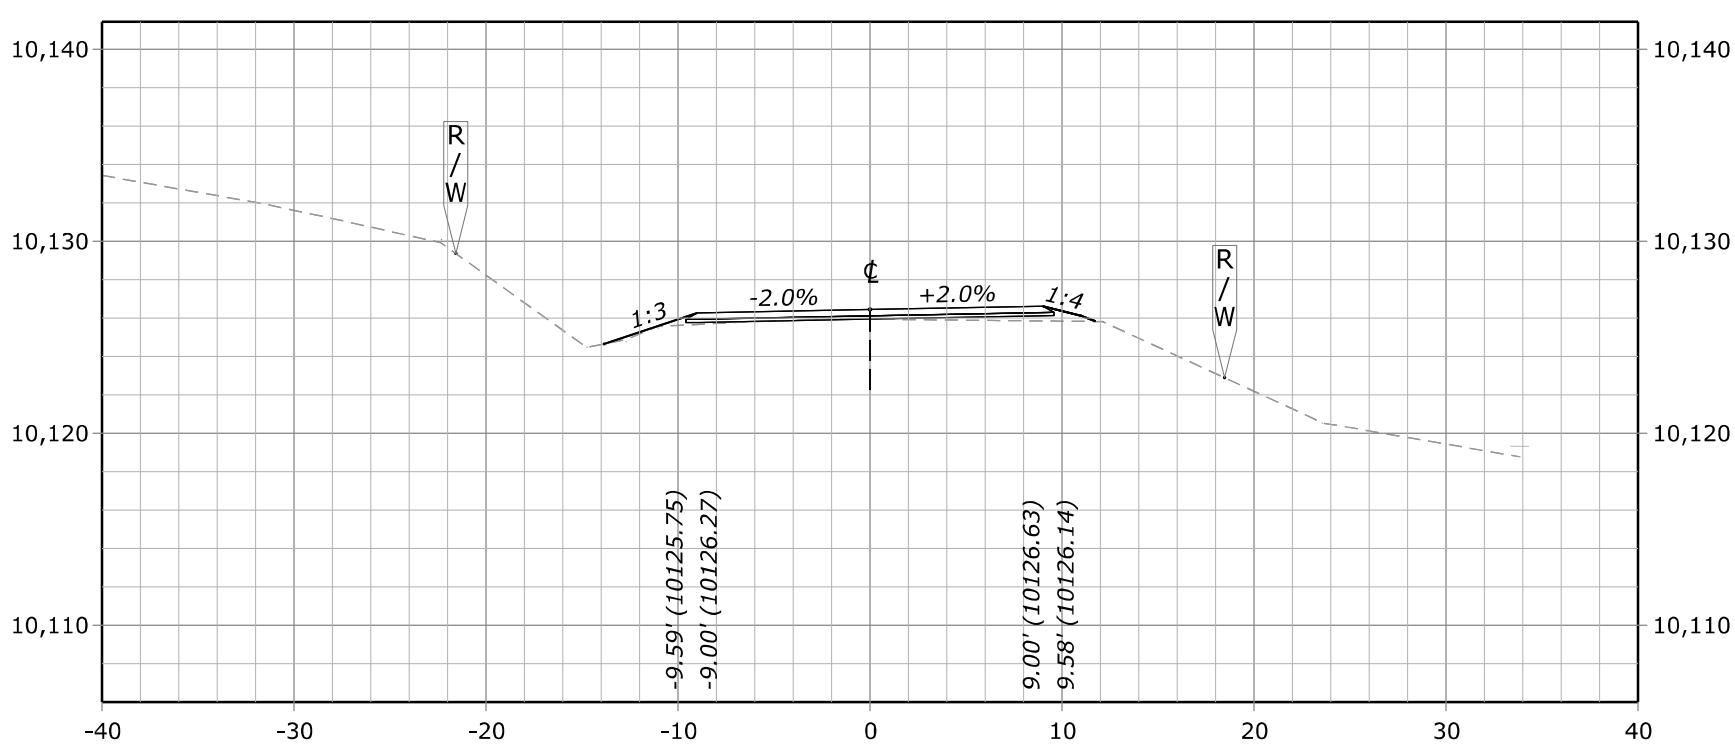


**224+25.70**
**Des Grade = 10,126.45**
**Subgrade = 10,125.95**
**Original Grnd = 10,125.94**

FHWA, Office of Federal Lands Highway

# TRICKEL PARK ROAD CROSS SECTION - 224+25.70

F:\7017.015 CFLHD - CO FTFS 121(1) Trickel Park Road\Drawings\DGN\2. Design\XS_CO_FTFS 121(1).dgn [Trickel Park Road Cross Section - 224+25.70]

13 July 2023 5:01 PM

| STATE | PROJECT | SHEET NUMBER |
|---|---|---|
| CO | FTFS 121(1) TRICKEL PARK ROAD | X23 |

COLORADO LICENSED
KIRK ANTHONY SPALDING
45223
7/21/23
Kirk Anthony Spalding
PROFESSIONAL ENGINEER

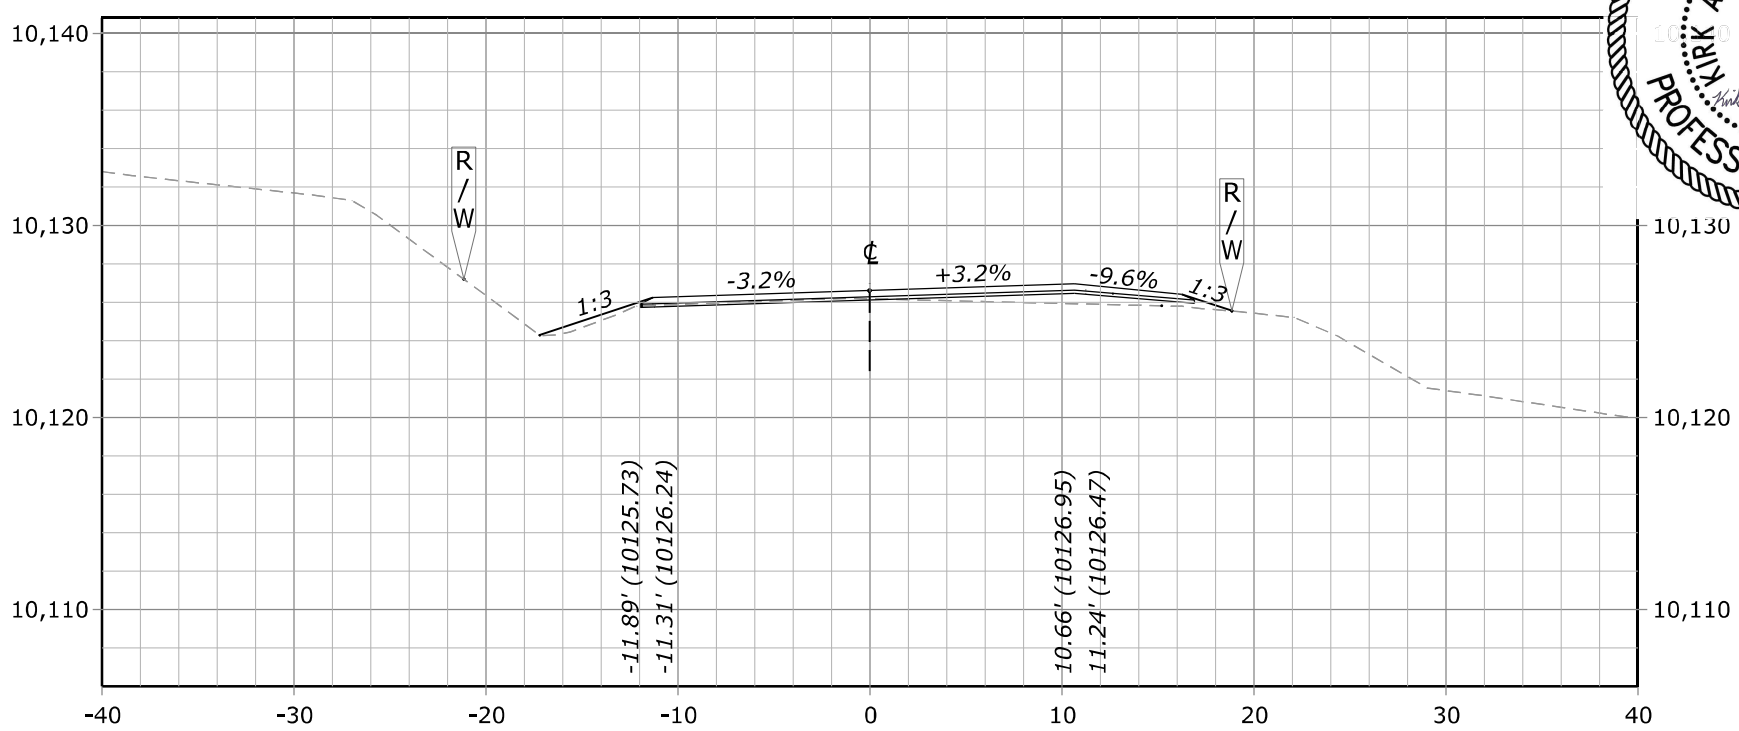


**225+50.00**
**Des Grade = 10,126.61**
**Subgrade = 10,126.11**
**Original Grnd = 10,126.18**

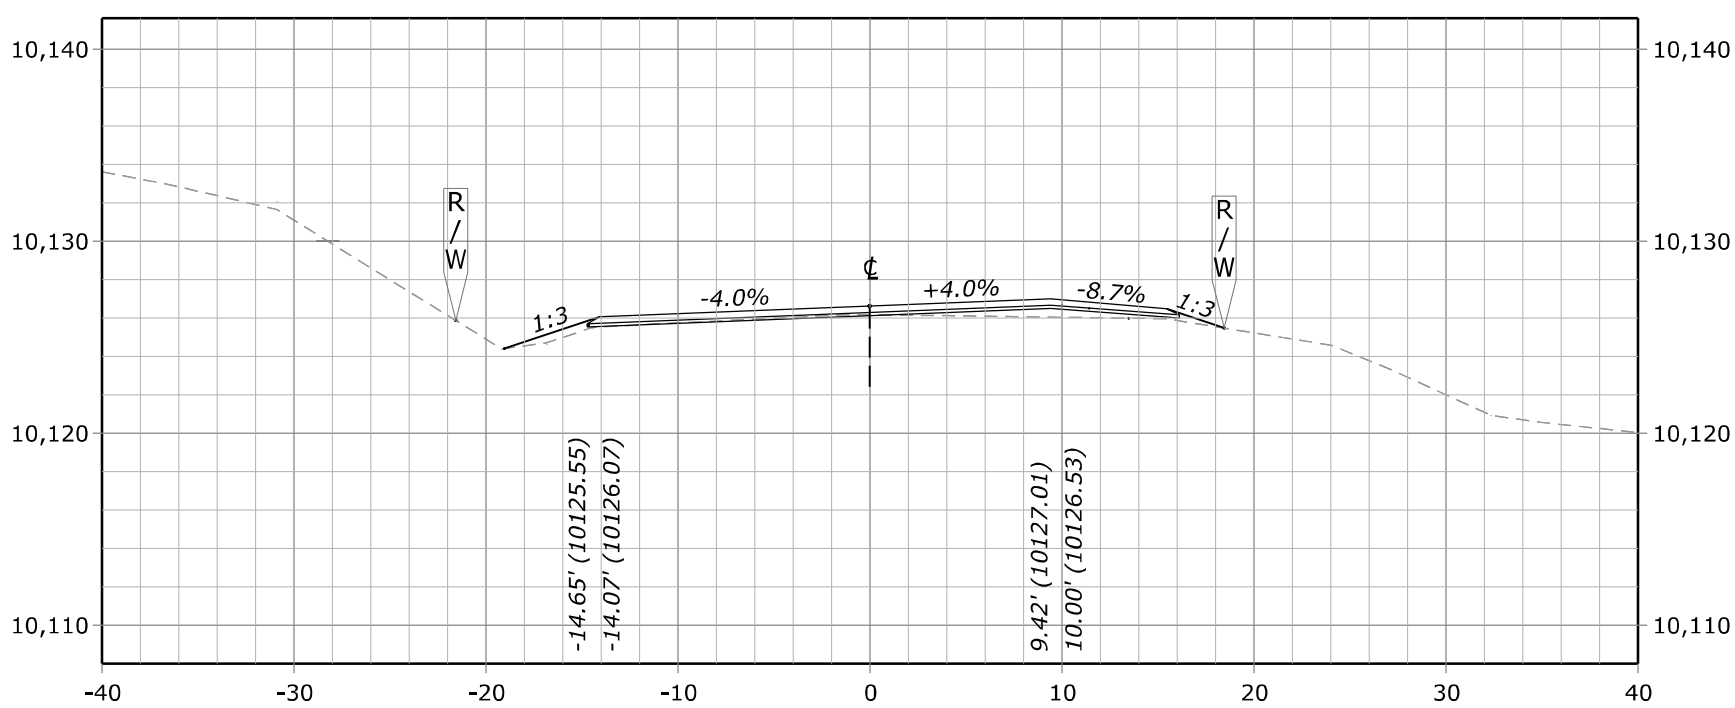


**225+00.00**
**Des Grade = 10,126.63**
**Subgrade = 10,126.13**
**Original Grnd = 10,126.18**

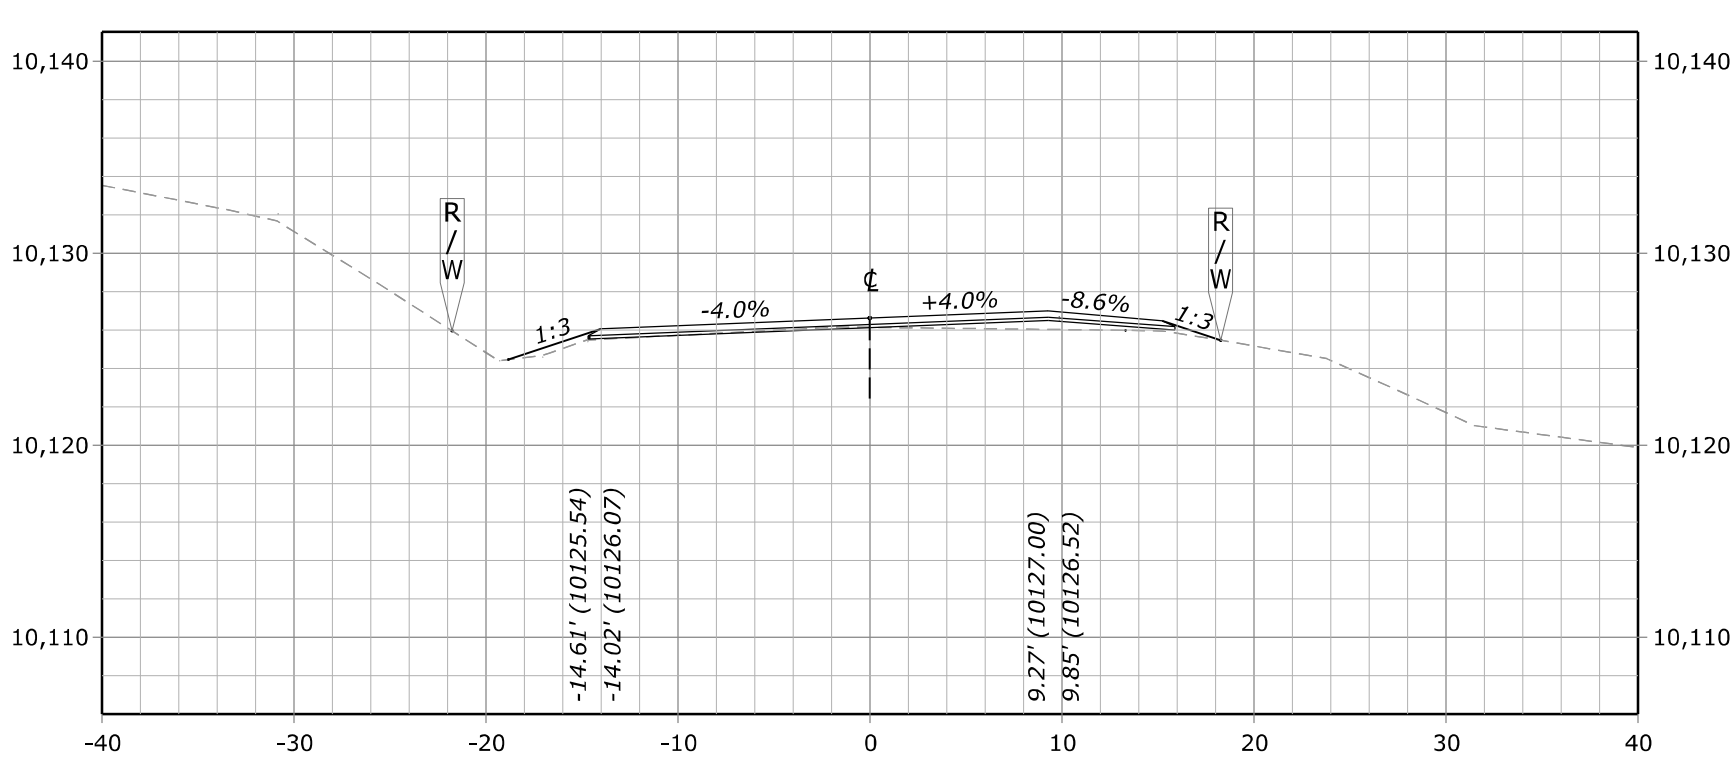


**224+94.09**
**Des Grade = 10,126.63**
**Subgrade = 10,126.13**
**Original Grnd = 10,126.14**

FHWA, Office of Federal Lands Highway

# TRICKEL PARK ROAD CROSS SECTION - 224+94.00

F:\7017.015 CFLHD - CO FTFS 121(1) Trickel Park Road\Drawings\DGN\2. Design\XS_CO_FTFS 121(1).dgn [Trickel Park Road Cross Section - 224+94.00]

13 July 2023 5:01 PM

| STATE | PROJECT | SHEET NUMBER |
|---|---|---|
| CO | FTFS 121(1) TRICKEL PARK ROAD | X24 |

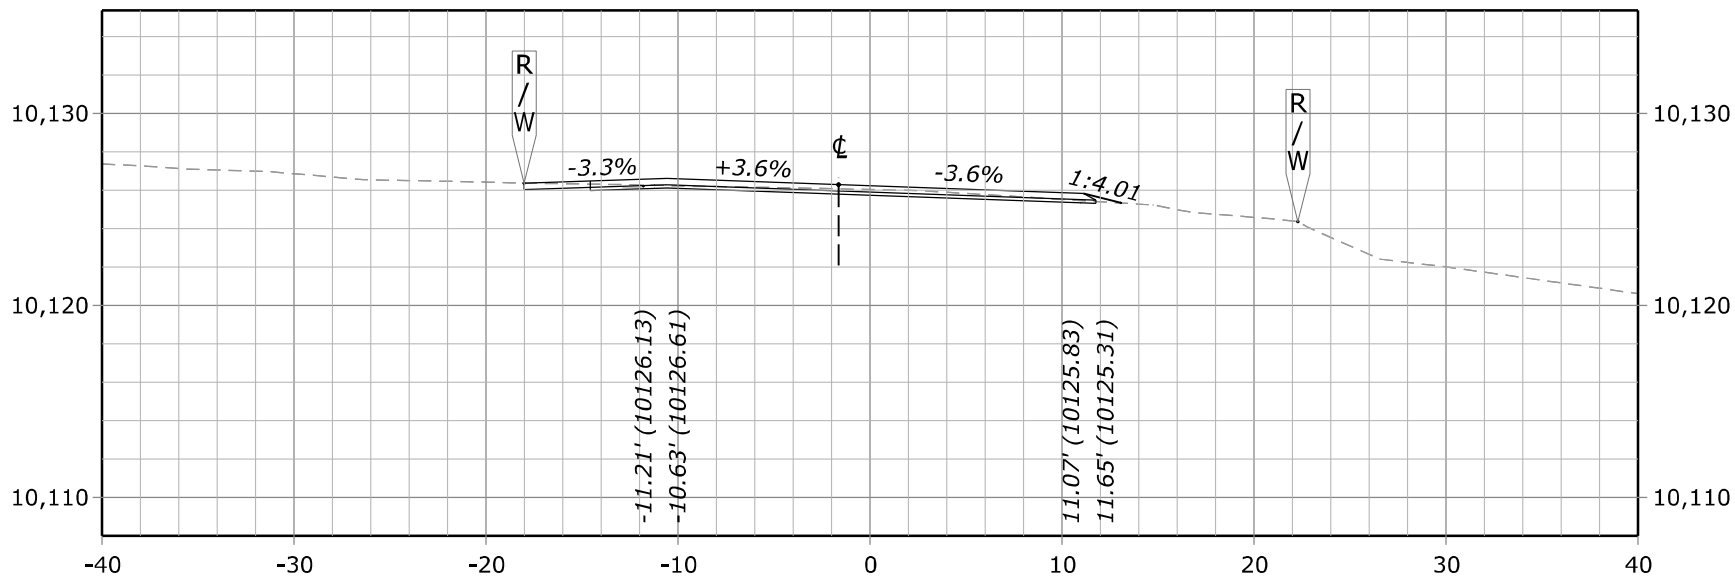


**226+30.66**
**Des Grade = 10,126.28**
**Subgrade = 10,125.78**
**Original Grnd = 10,126.06**

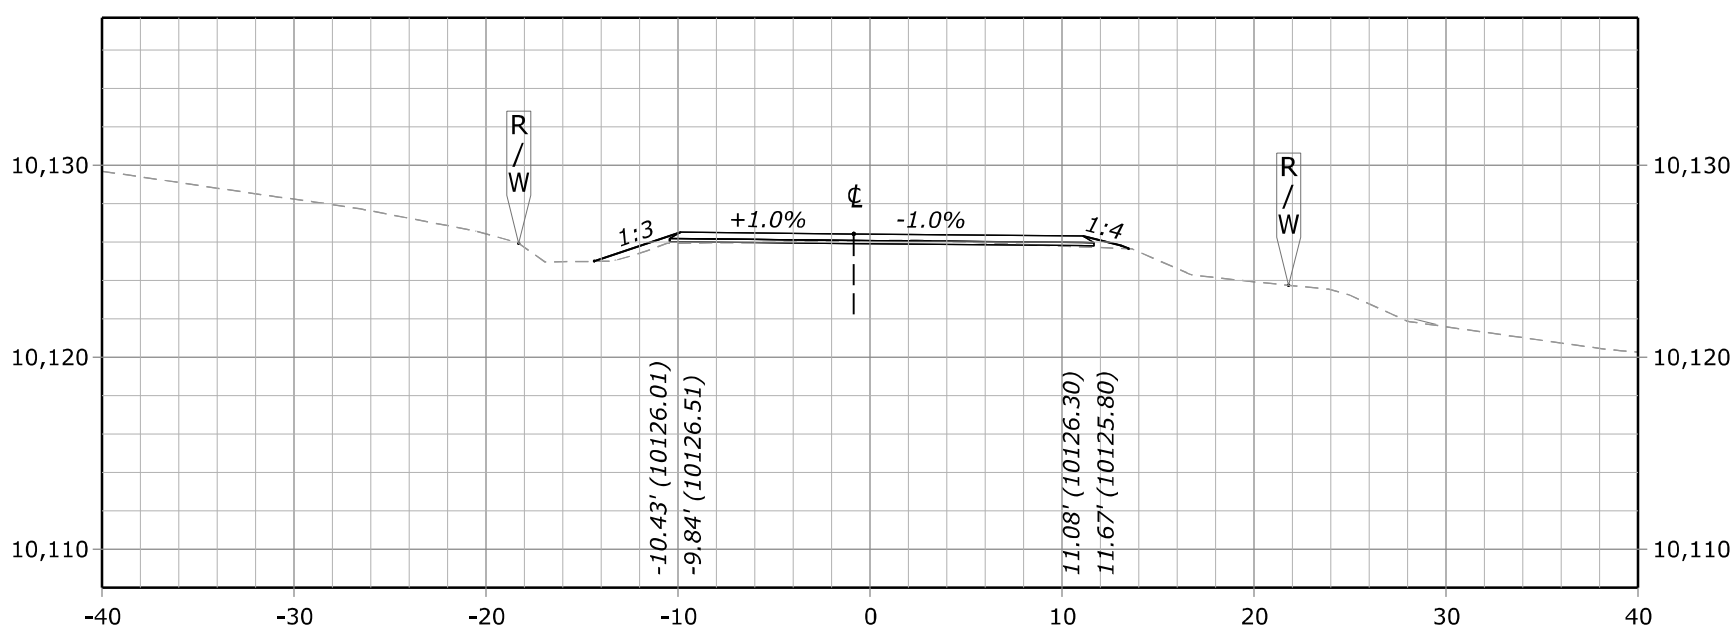


**226+00.00**
**Des Grade = 10,126.42**
**Subgrade = 10,125.92**
**Original Grnd = 10,126.05**

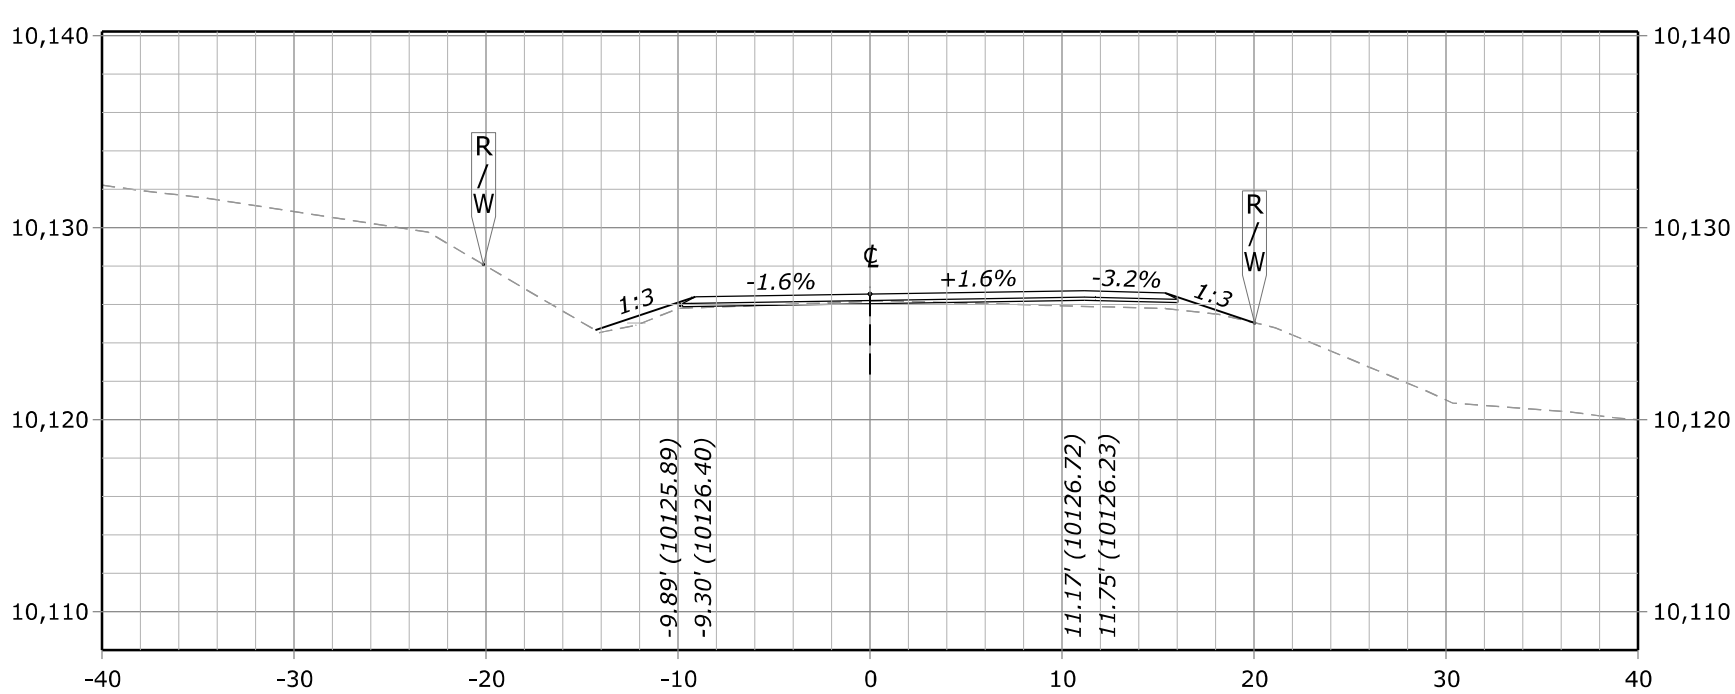


**225+69.47**
**Des Grade = 10,126.55**
**Subgrade = 10,126.05**
**Original Grnd = 10,126.17**

FHWA, Office of Federal Lands Highway

# TRICKEL PARK ROAD CROSS SECTION - 225+69.47

F:\Y017.015 CFLHD - CO FTFS 121(1) Trickel Park Road\Drawings\DGN\2. Design\XS_CO_FTFS 121(1).dgn [Trickel Park Road Cross Section - 225+69.47]

13 July 2023 5:01 PM

| STATE | PROJECT | SHEET NUMBER |
|---|---|---|
| CO | FTFS 121(1) TRICKEL PARK ROAD | X25 |

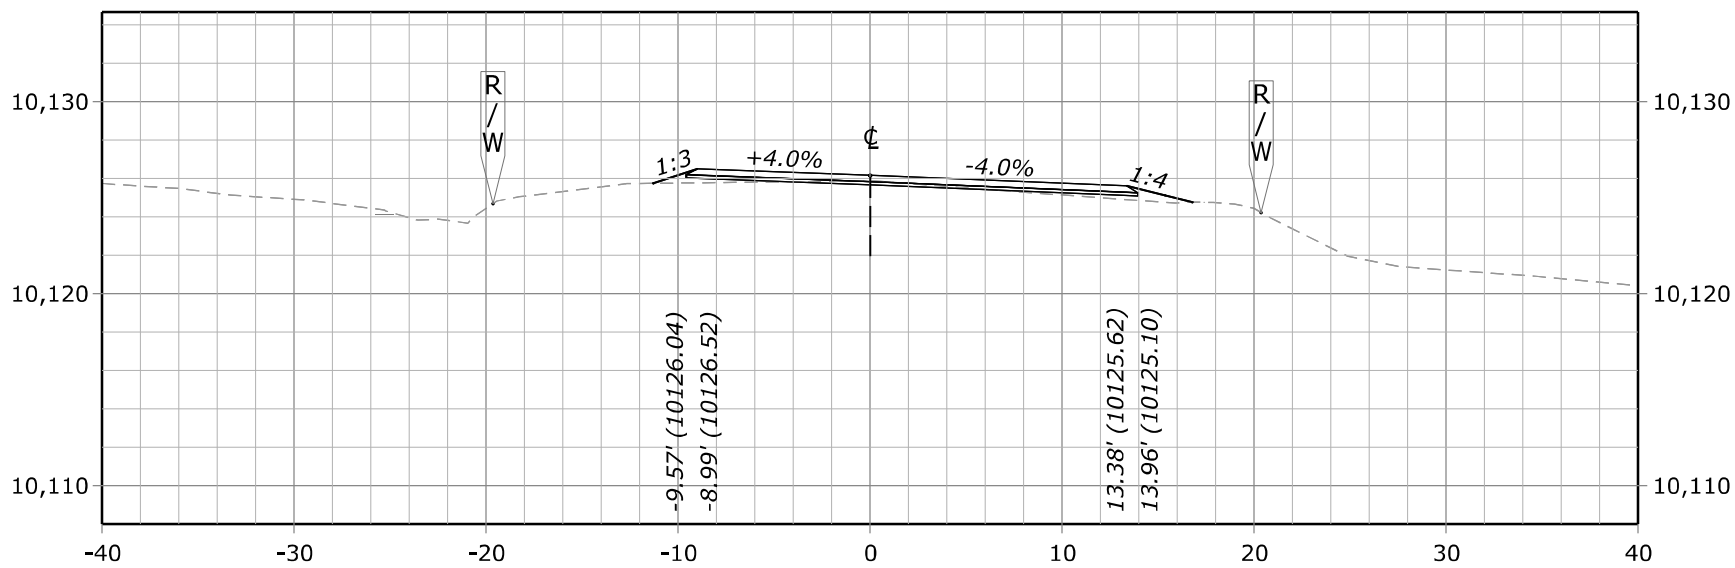


**226+82.79**
**Des Grade = 10,126.16**
**Subgrade = 10,125.66**
**Original Grnd = 10,125.89**

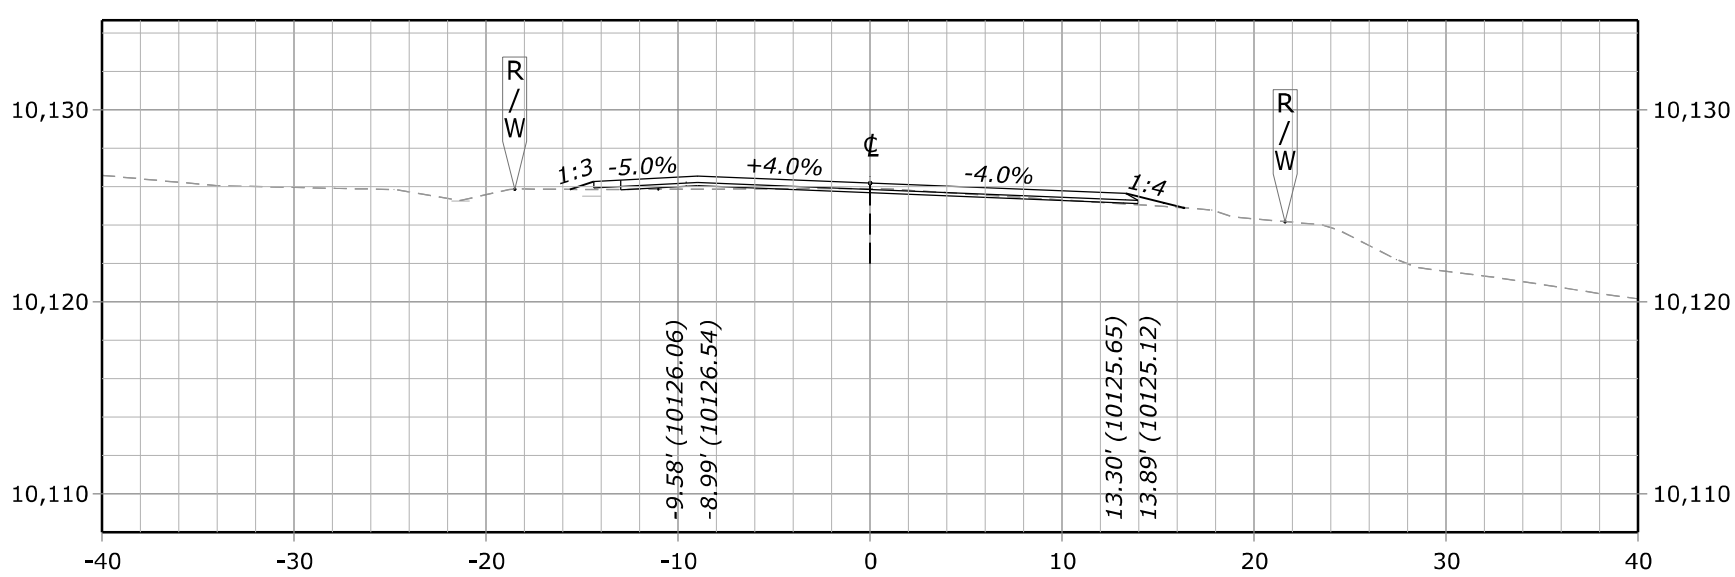


**226+54.83**
**Des Grade = 10,126.18**
**Subgrade = 10,125.68**
**Original Grnd = 10,125.90**

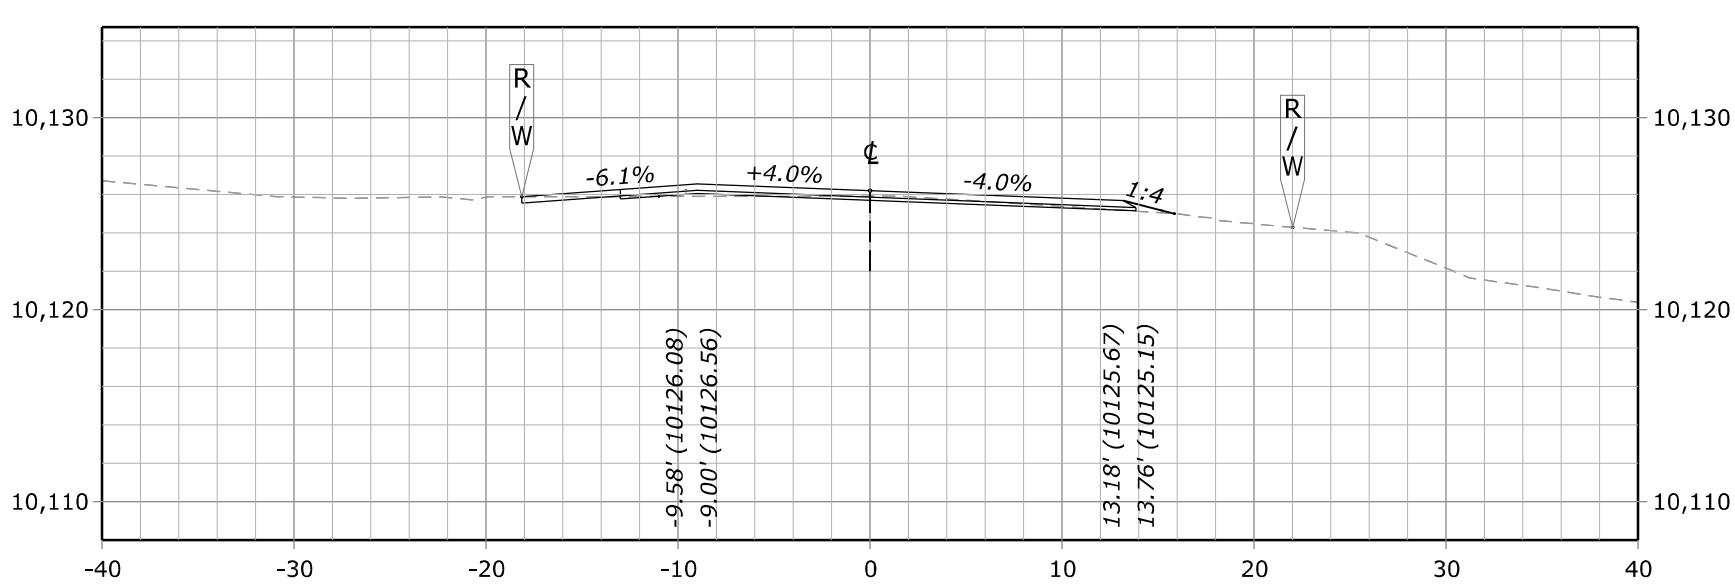


**226+50.00**
**Des Grade = 10,126.20**
**Subgrade = 10,125.70**
**Original Grnd = 10,125.91**

FHWA, Office of Federal Lands Highway

# TRICKEL PARK ROAD CROSS SECTION - 226+50.00

F:\7017.015 CFLHD - CO FTFS 121(1) Trickel Park Road\Drawings\DGN\2. Design\XS_CO_FTFS 121(1).dgn [Trickel Park Road Cross Section - 226+50.00]
14 July 2023 9:51 AM

| STATE | PROJECT | SHEET NUMBER |
|---|---|---|
| CO | FTFS 121(1) TRICKEL PARK ROAD | X26 |

COLORADO LICENSED
KIRK ANTHONY SPALDING
45223
7/21/23
PROFESSIONAL ENGINEER

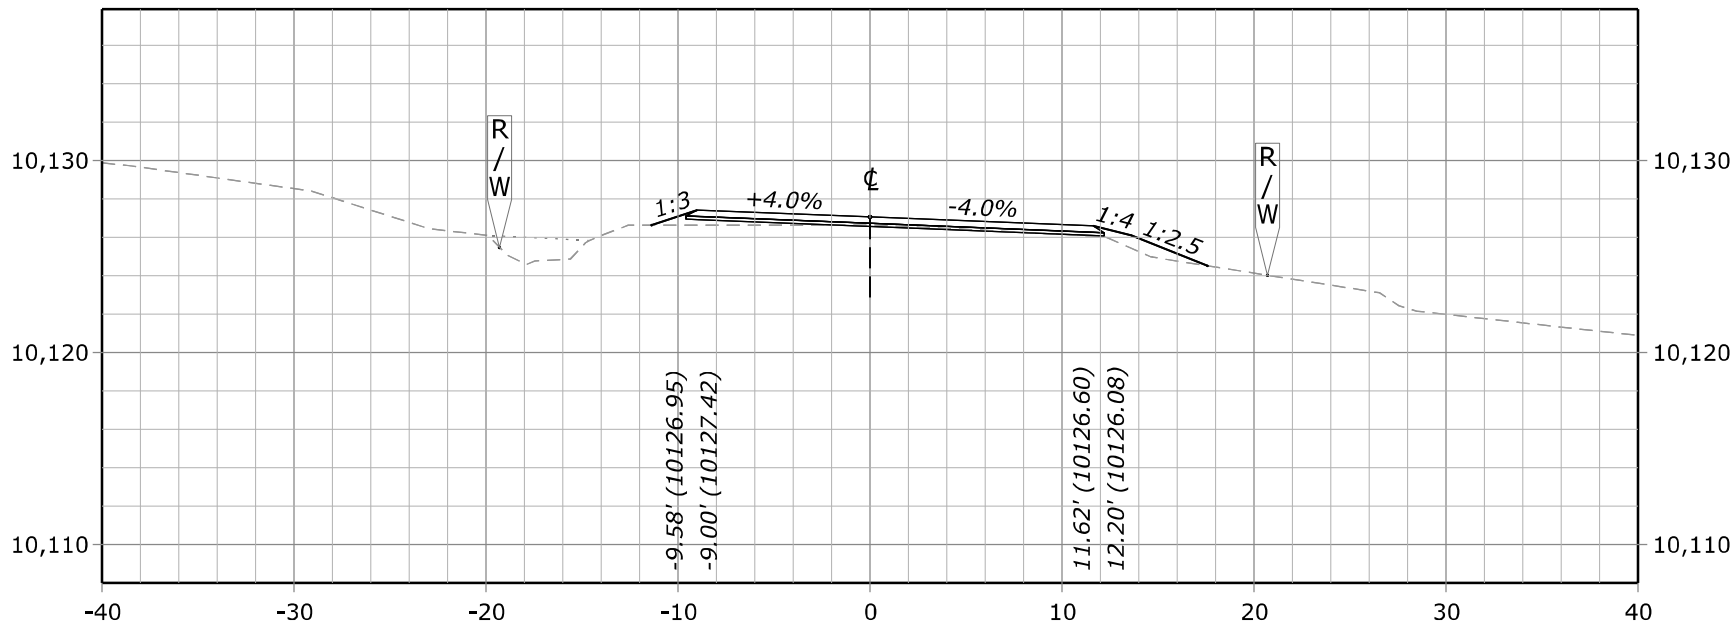


**227+50.00**
**Des Grade = 10,127.06**
**Subgrade = 10,126.56**
**Original Grnd = 10,126.65**

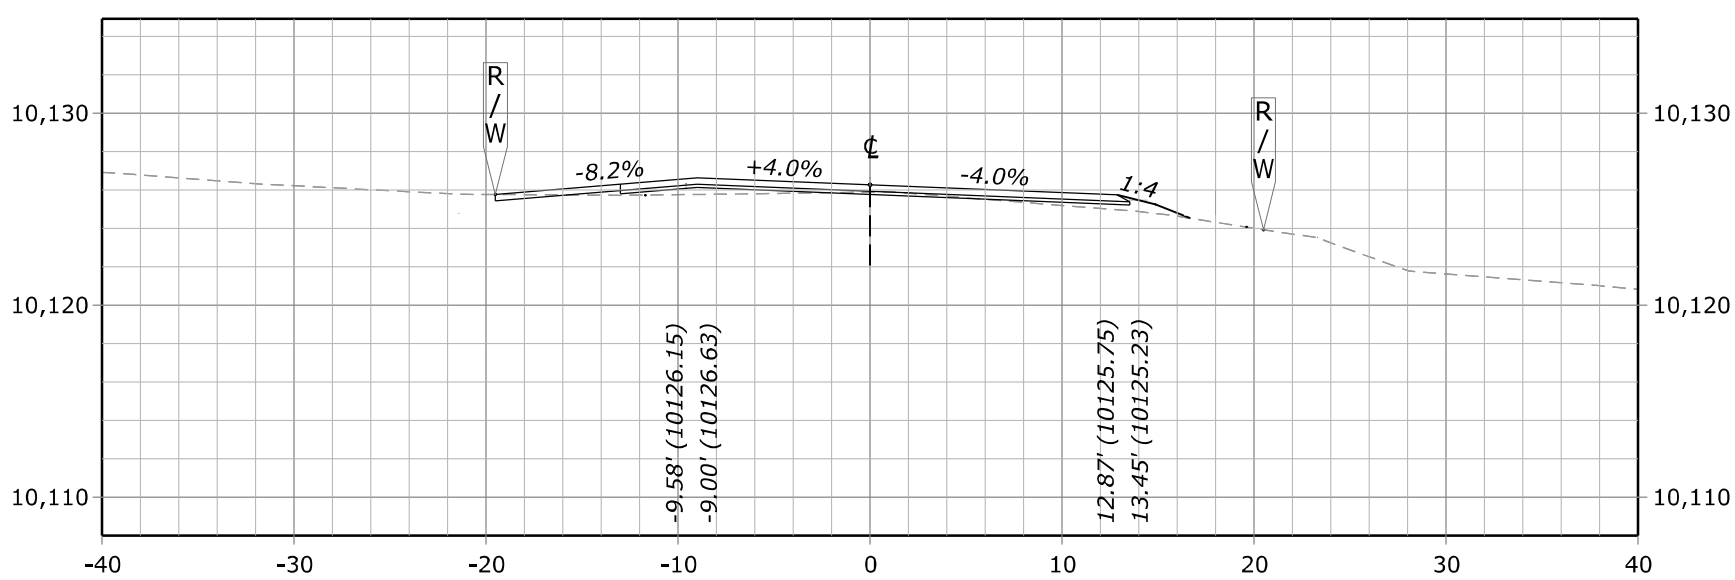


**227+00.00**
**Des Grade = 10,126.27**
**Subgrade = 10,125.77**
**Original Grnd = 10,125.89**

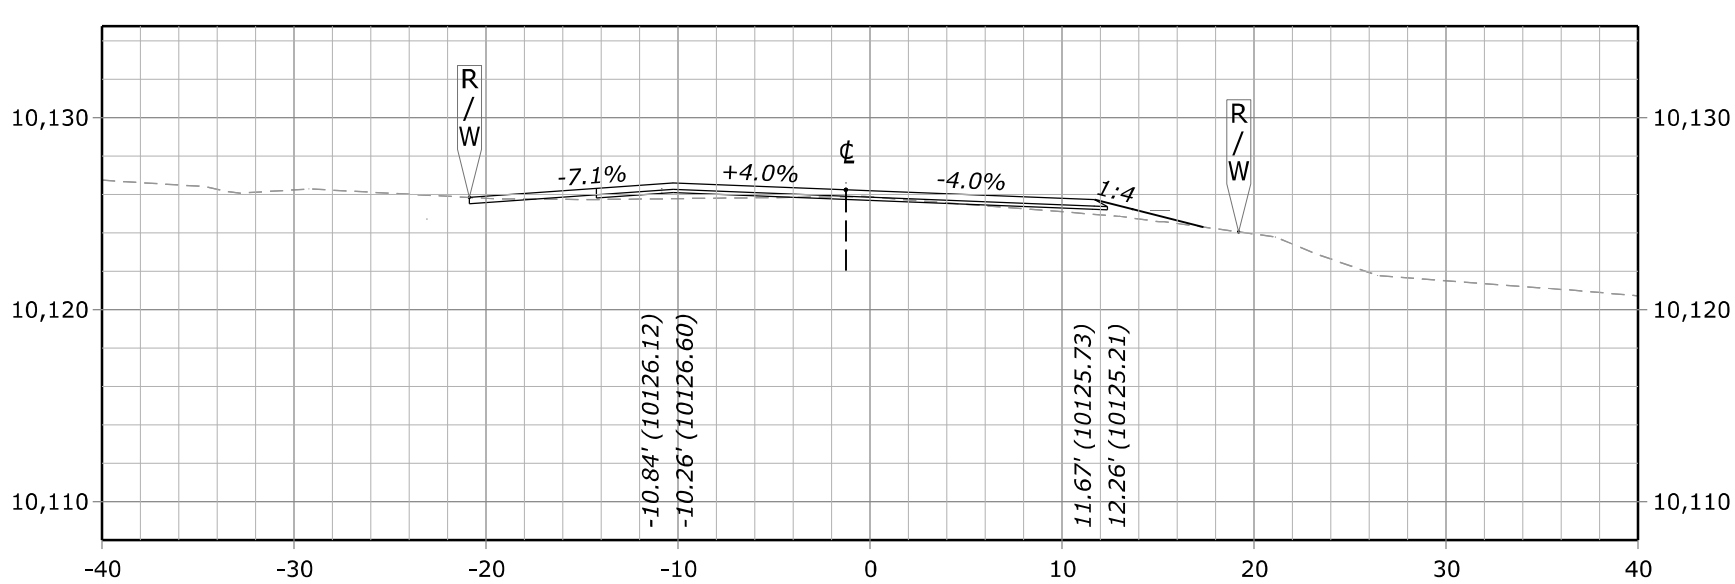


**226+95.66**
**Des Grade = 10,126.24**
**Subgrade = 10,125.74**
**Original Grnd = 10,125.89**

FHWA, Office of Federal Lands Highway

# TRICKEL PARK ROAD CROSS SECTION - 226+95.66

F:\7017.015 CFLHD - CO FTFS 121(1) Trickel Park Road\Drawings\DGN\2. Design\XS_CO_FTFS 121(1).dgn [Trickel Park Road Cross Section - 226+95.66]
13 July 2023 5:01 PM

| STATE | PROJECT | SHEET NUMBER |
|---|---|---|
| CO | FTFS 121(1) TRICKEL PARK ROAD | X27 |

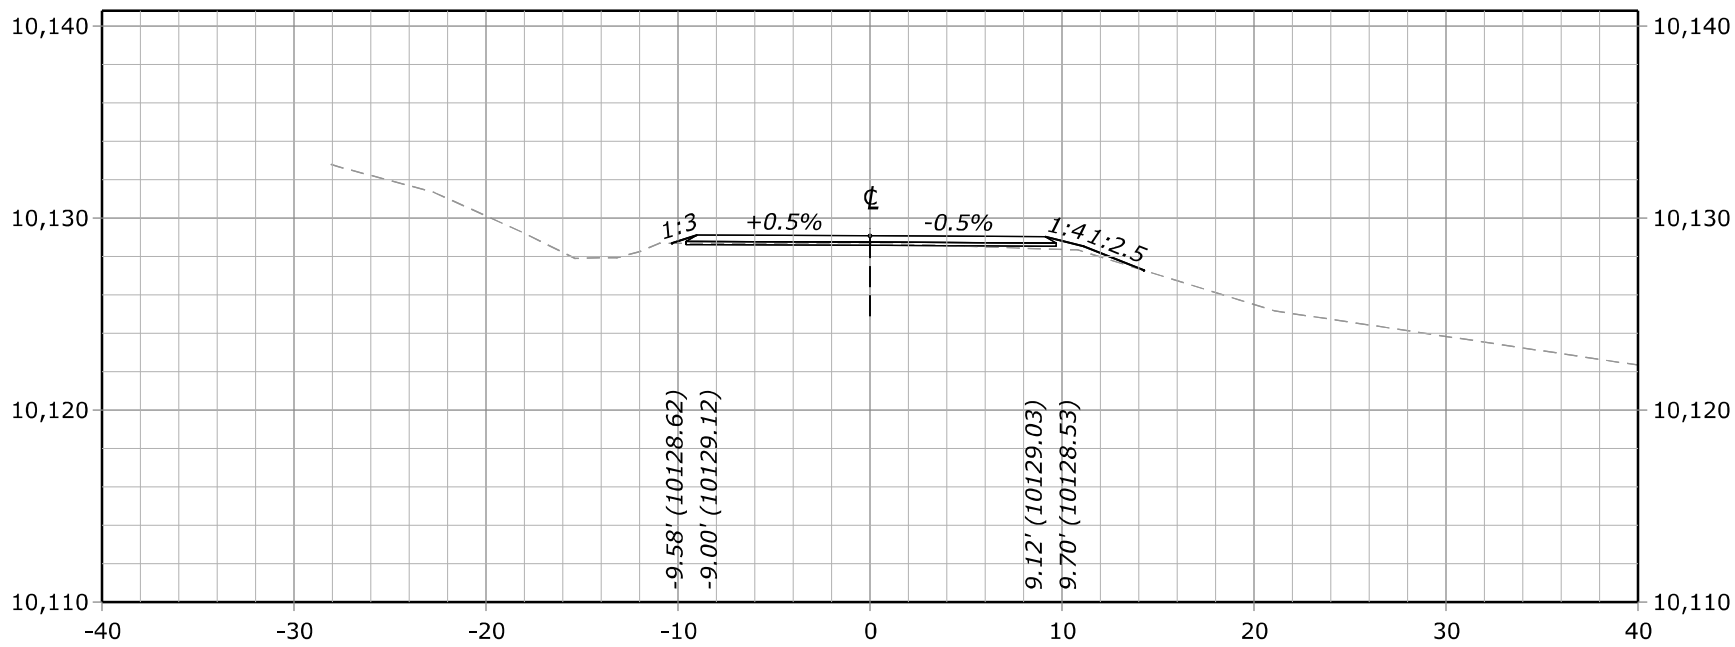


**228+50.00**
**Des Grade = 10,129.08**
**Subgrade = 10,128.58**
**Original Grnd = 10,128.64**

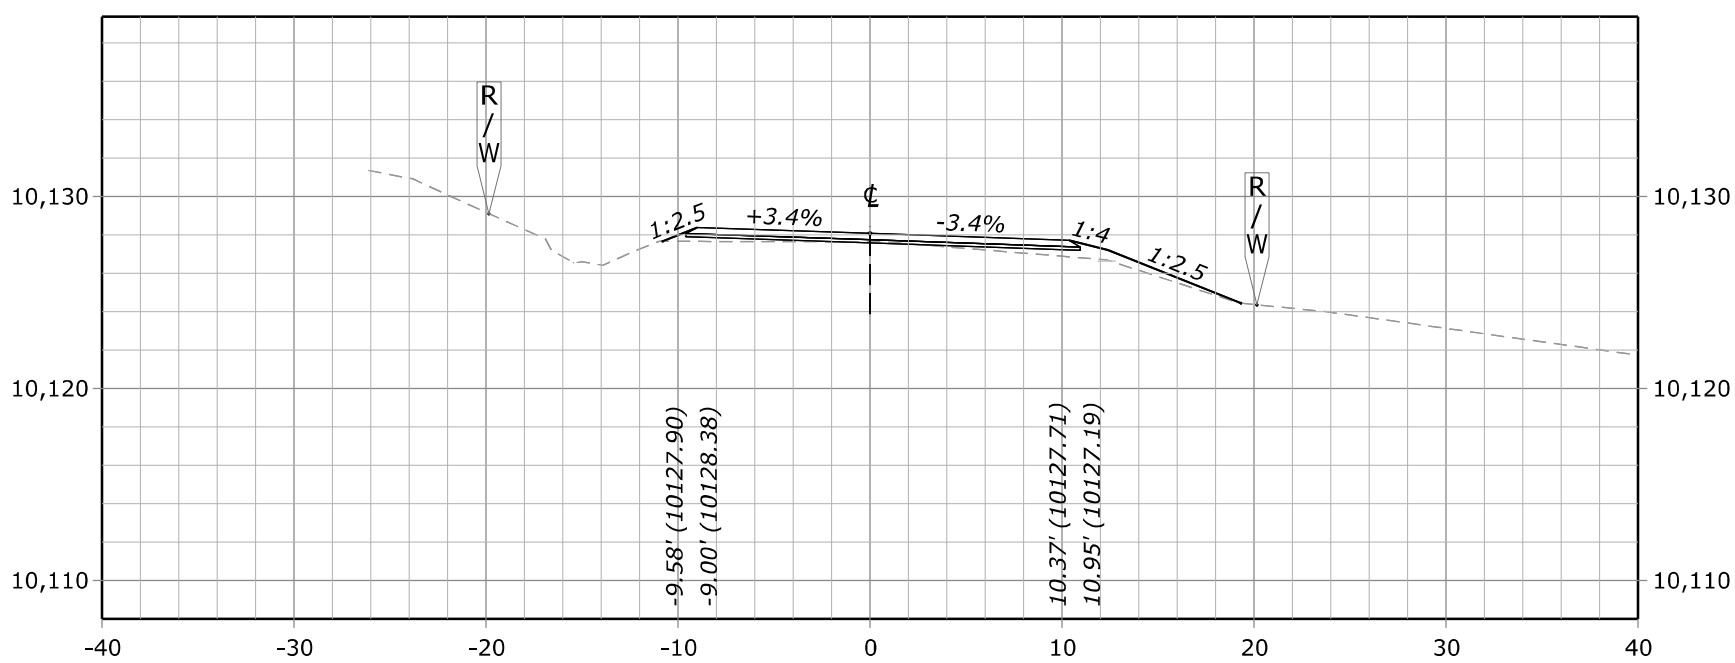


**228+00.00**
**Des Grade = 10,128.07**
**Subgrade = 10,127.57**
**Original Grnd = 10,127.63**

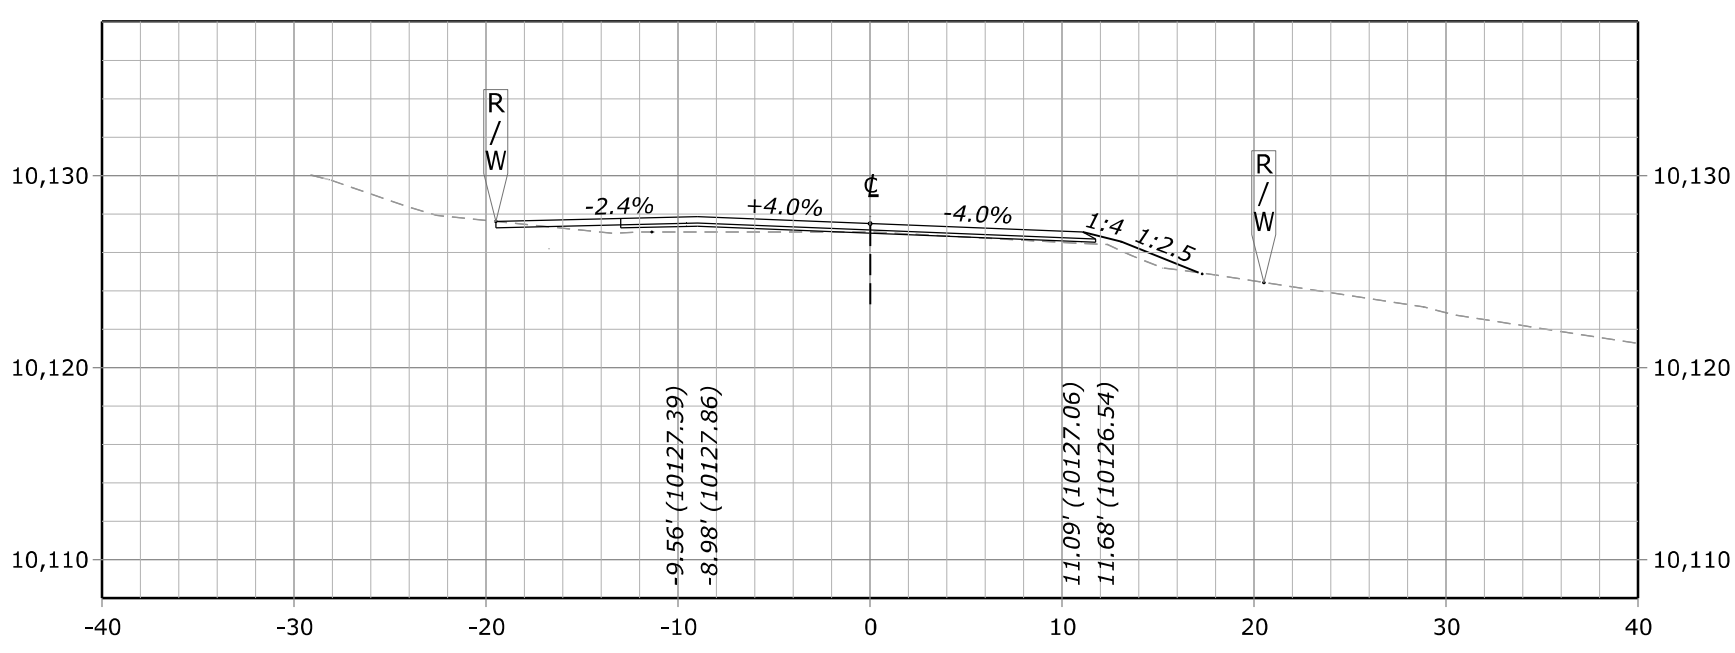


**227+70.00**
**Des Grade = 10,127.50**
**Subgrade = 10,127.00**
**Original Grnd = 10,127.06**

FHWA, Office of Federal Lands Highway

# TRICKEL PARK ROAD CROSS SECTION - 227+70.00

F:\7017.015 CFLHD - CO FTFS 121(1) Trickel Park Road\Drawings\DGN\2. Design\XS_CO_FTFS 121(1).dgn [Trickel Park Road Cross Section - 227+70.00]
13 July 2023 5:01 PM

| STATE | PROJECT | SHEET NUMBER |
|---|---|---|
| CO | FTFS 121(1) TRICKEL PARK ROAD | X28 |

COLORADO LICENSED
KIRK ANTHONY SPALDING
45223
7/21/23
Kirk Anthony Spalding
PROFESSIONAL ENGINEER

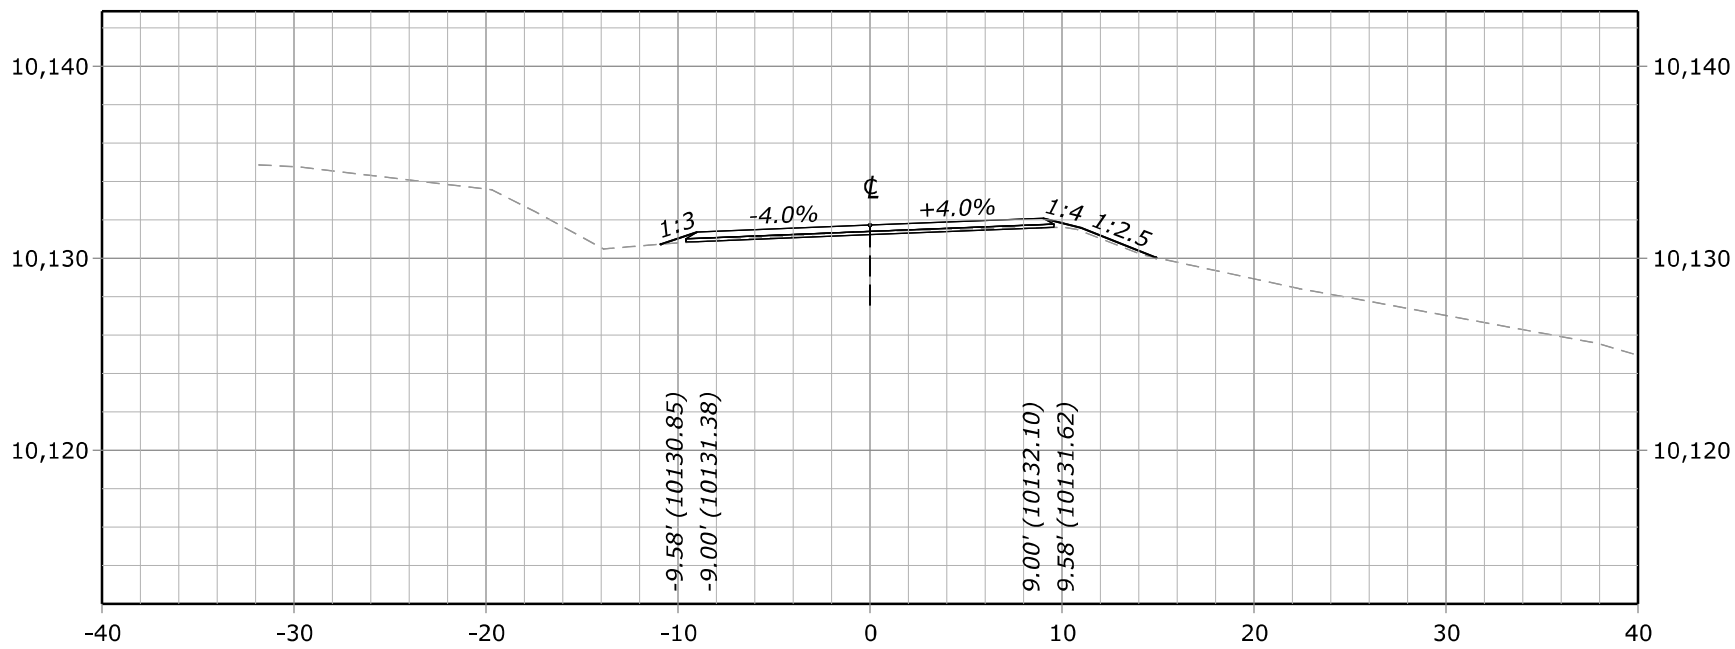


**229+50.00**
**Des Grade = 10,131.74**
**Subgrade = 10,131.24**
**Original Grnd = 10,131.41**

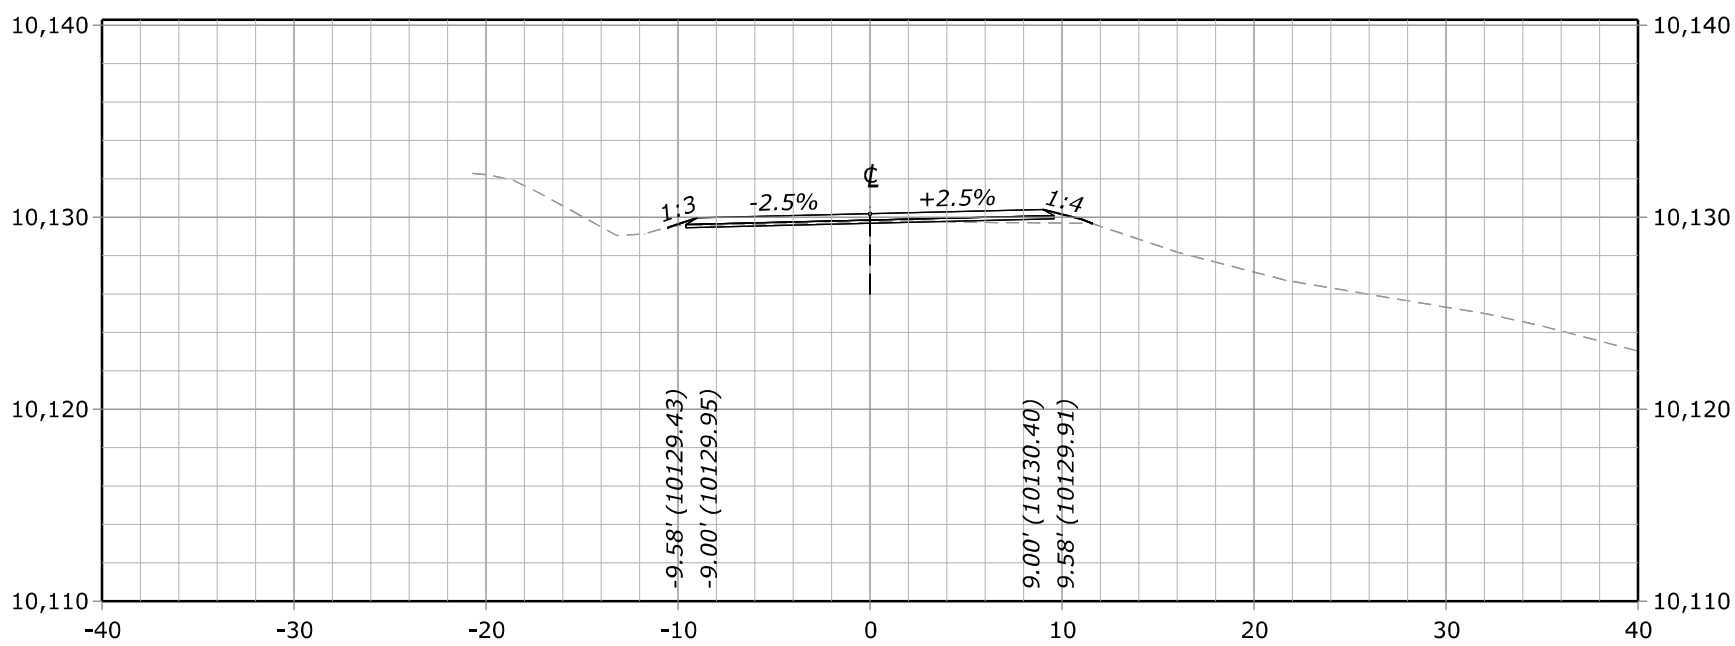


**229+00.00**
**Des Grade = 10,130.17**
**Subgrade = 10,129.67**
**Original Grnd = 10,129.74**

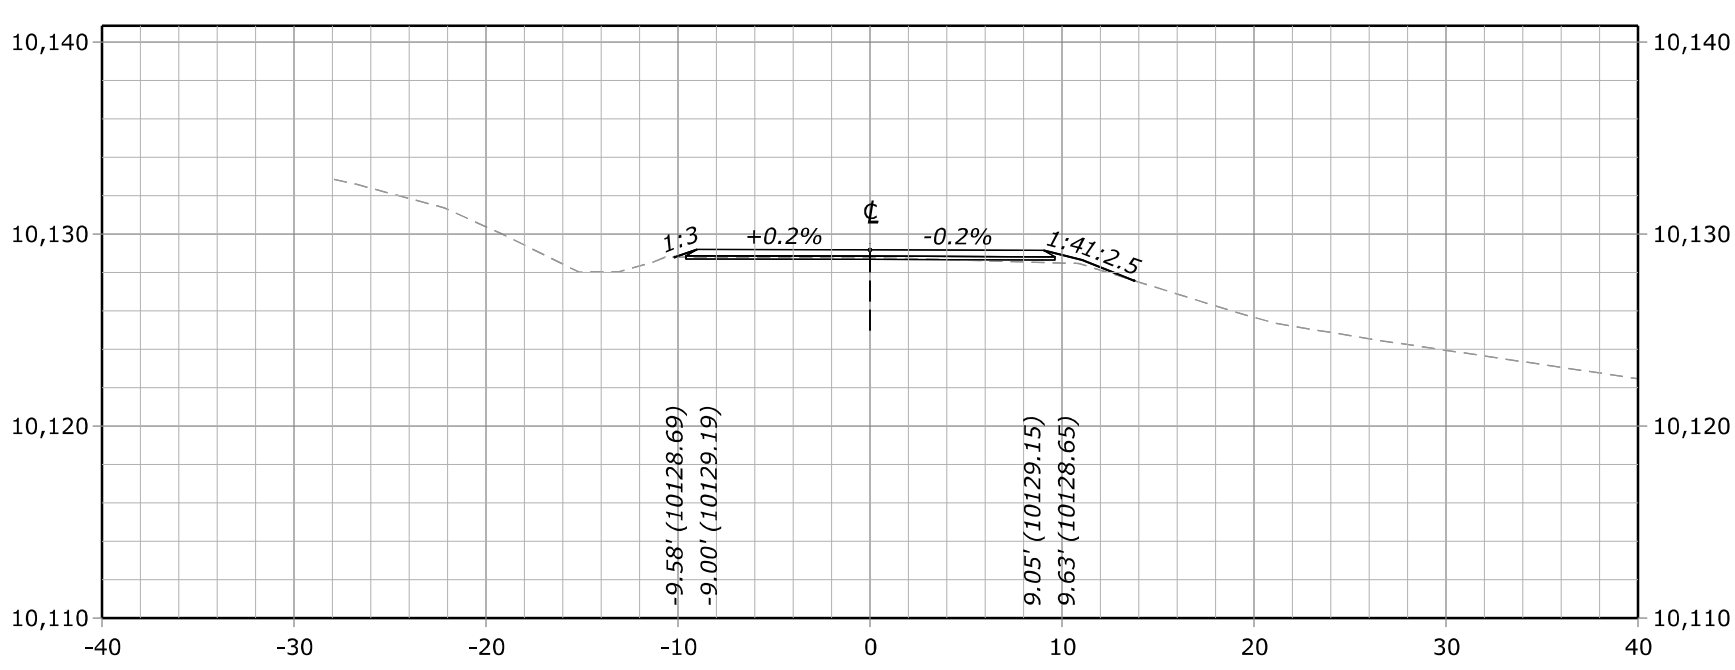


**228+54.82**
**Des Grade = 10,129.17**
**Subgrade = 10,128.67**
**Original Grnd = 10,128.75**

FHWA, Office of Federal Lands Highway

# TRICKEL PARK ROAD CROSS SECTION - 228+54.82

F:\7017.015 CFLHD - CO FTFS 121(1) Trickel Park Road\Drawings\DGN\2. Design\XS_CO_FTFS 121(1).dgn [Trickel Park Road Cross Section - 228+54.82]
13 July 2023 5:01 PM

| STATE | PROJECT | SHEET NUMBER |
|---|---|---|
| CO | FTFS 121(1) TRICKEL PARK ROAD | X29 |

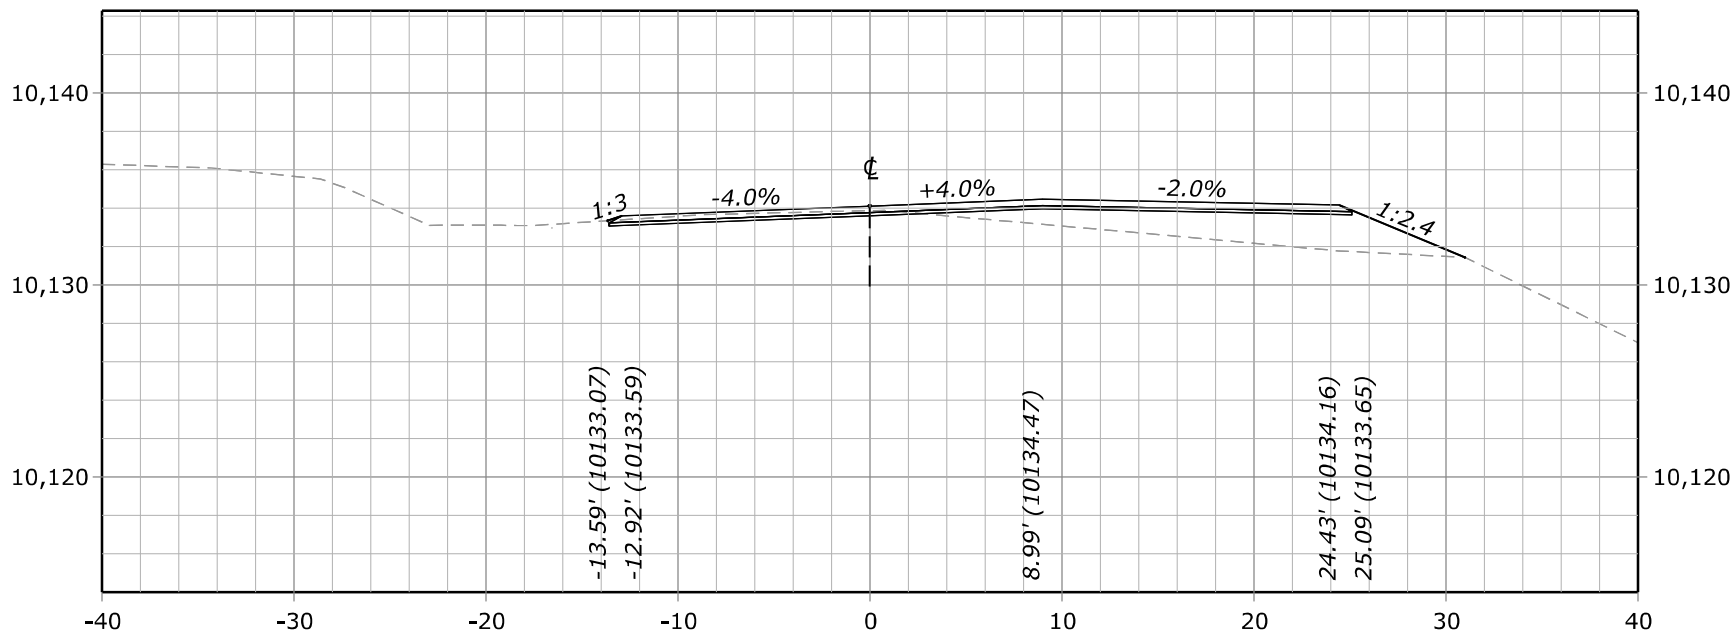


**230+06.39**
**Des Grade = 10,134.11**
**Subgrade = 10,133.61**
**Original Grnd = 10,133.86**

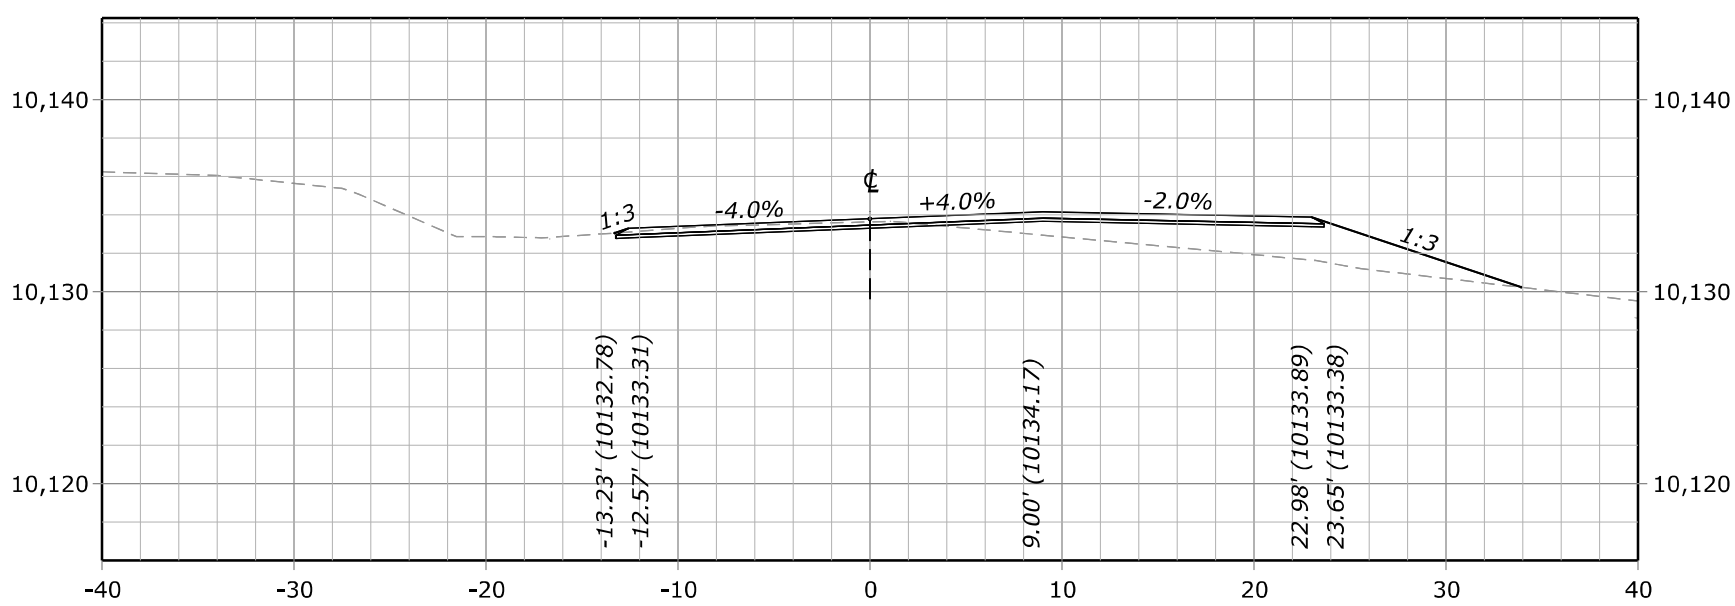


**230+00.00**
**Des Grade = 10,133.81**
**Subgrade = 10,133.31**
**Original Grnd = 10,133.65**

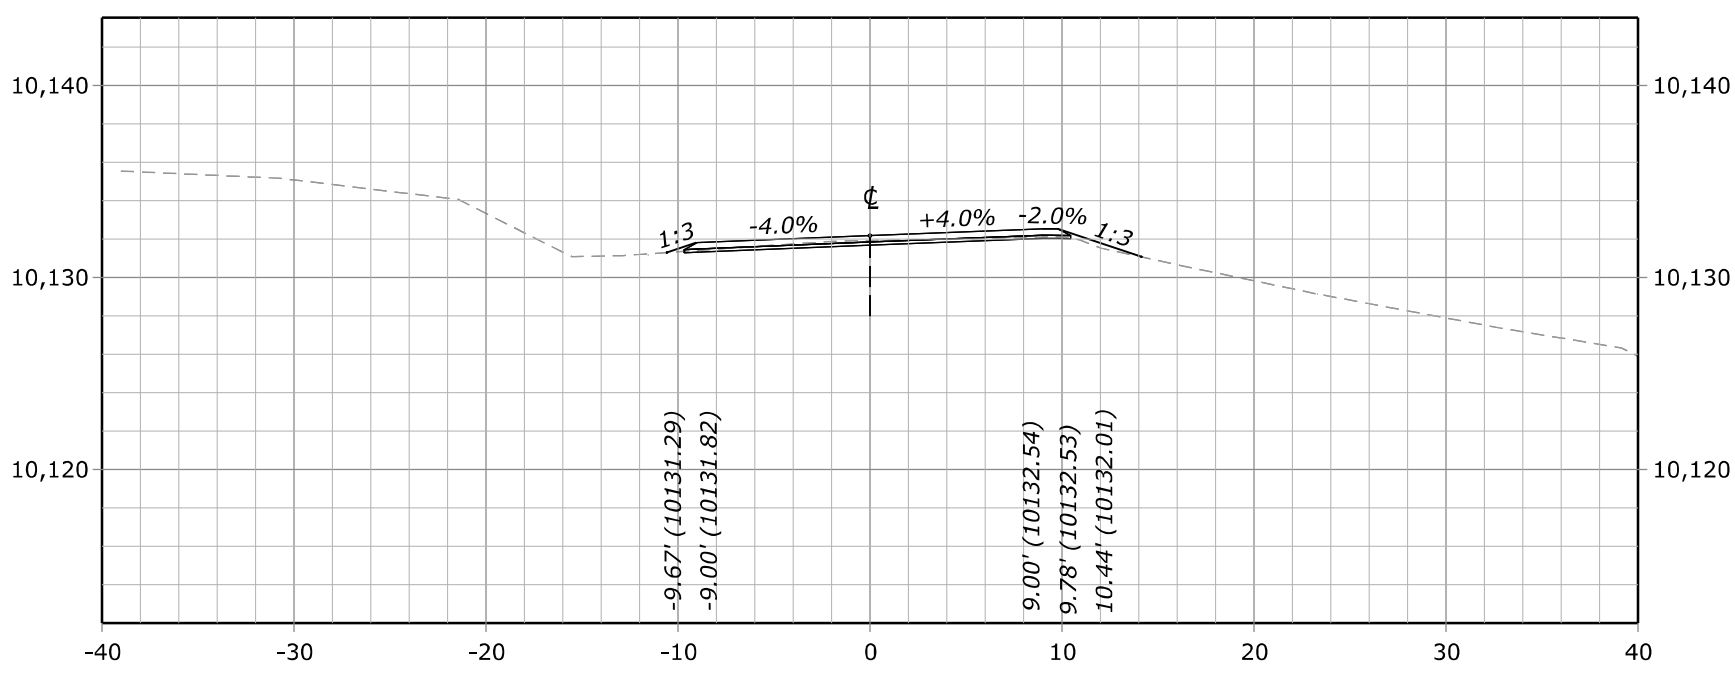


**229+61.84**
**Des Grade = 10,132.18**
**Subgrade = 10,131.68**
**Original Grnd = 10,131.92**

FHWA, Office of Federal Lands Highway

# TRICKEL PARK ROAD CROSS SECTION - 229+61.84

F:\7017.015 CFLHD - CO FTFS 121(1) Trickel Park Road\Drawings\DGN\2. Design\XS_CO_FTFS 121(1).dgn [Trickel Park Road Cross Section - 229+61.84]
13 July 2023 5:01 PM

| STATE | PROJECT | SHEET NUMBER |
|---|---|---|
| CO | FTFS 121(1) TRICKEL PARK ROAD | X30 |

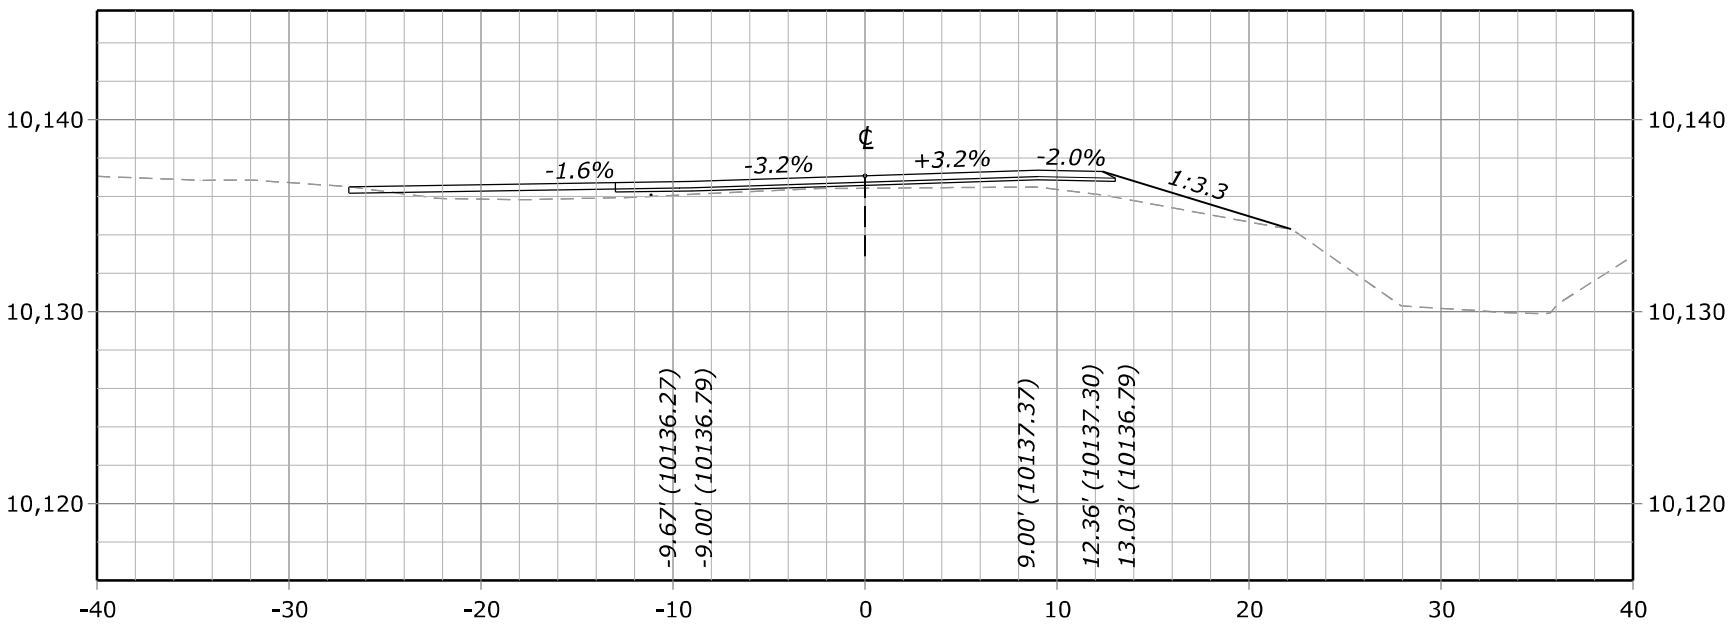


**230+60.00**
**Des Grade = 10,137.08**
**Subgrade = 10,136.58**
**Original Grnd = 10,136.45**

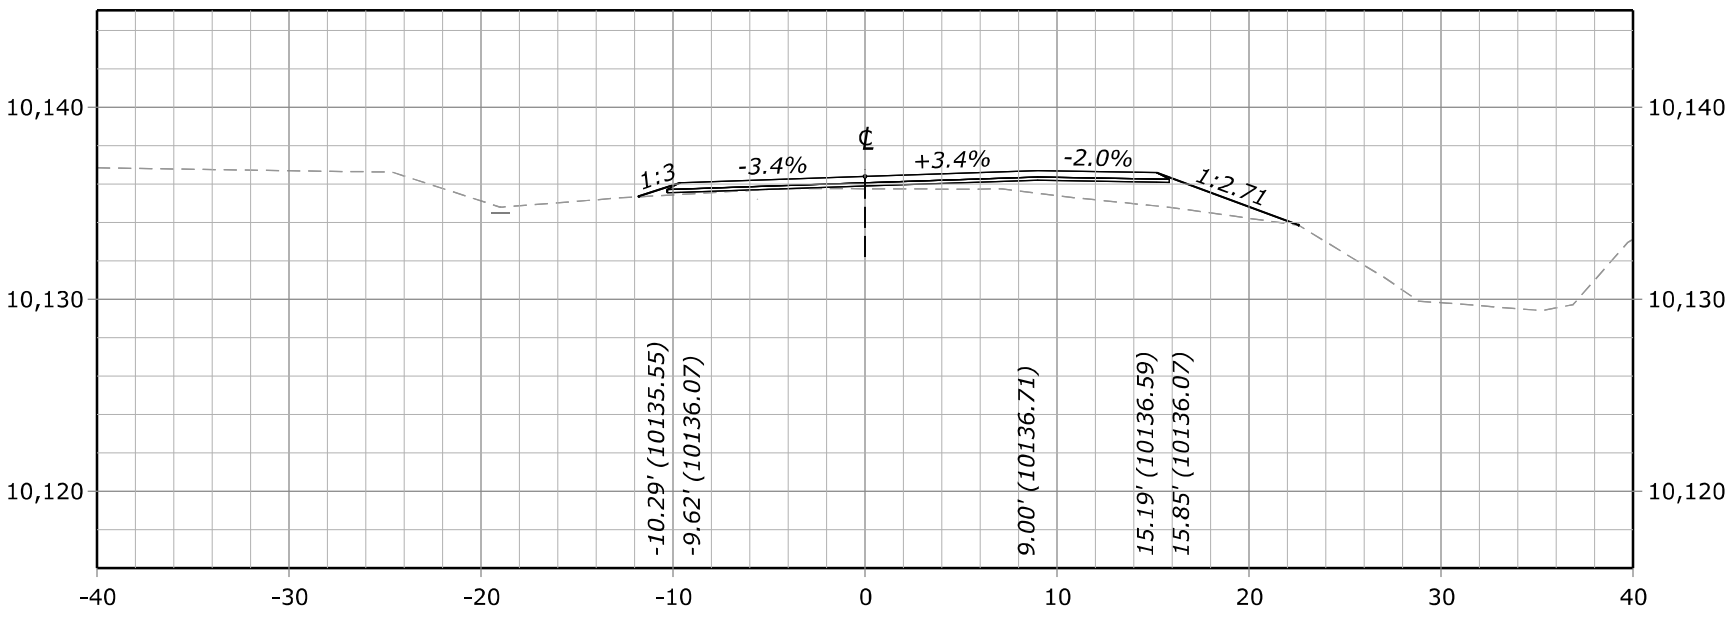


**230+50.00**
**Des Grade = 10,136.40**
**Subgrade = 10,135.90**
**Original Grnd = 10,135.77**

FHWA, Office of Federal Lands Highway

# TRICKEL PARK ROAD CROSS SECTION - 230+50.00

F:\7017.015 CFLHD - CO FTFS 121(1) Trickel Park Road\Drawings\DGN\2. Design\XS_CO_FTFS 121(1).dgn [Trickel Park - 230+50.00 [Sheet]]
13 July 2023 5:01 PM

| STATE | PROJECT | SHEET NUMBER |
|---|---|---|
| CO | FTFS 121(1) TRICKEL PARK ROAD | X31 |

COLORADO LICENSED
KIRK ANTHONY SPALDING
45223
7/21/23
PROFESSIONAL ENGINEER

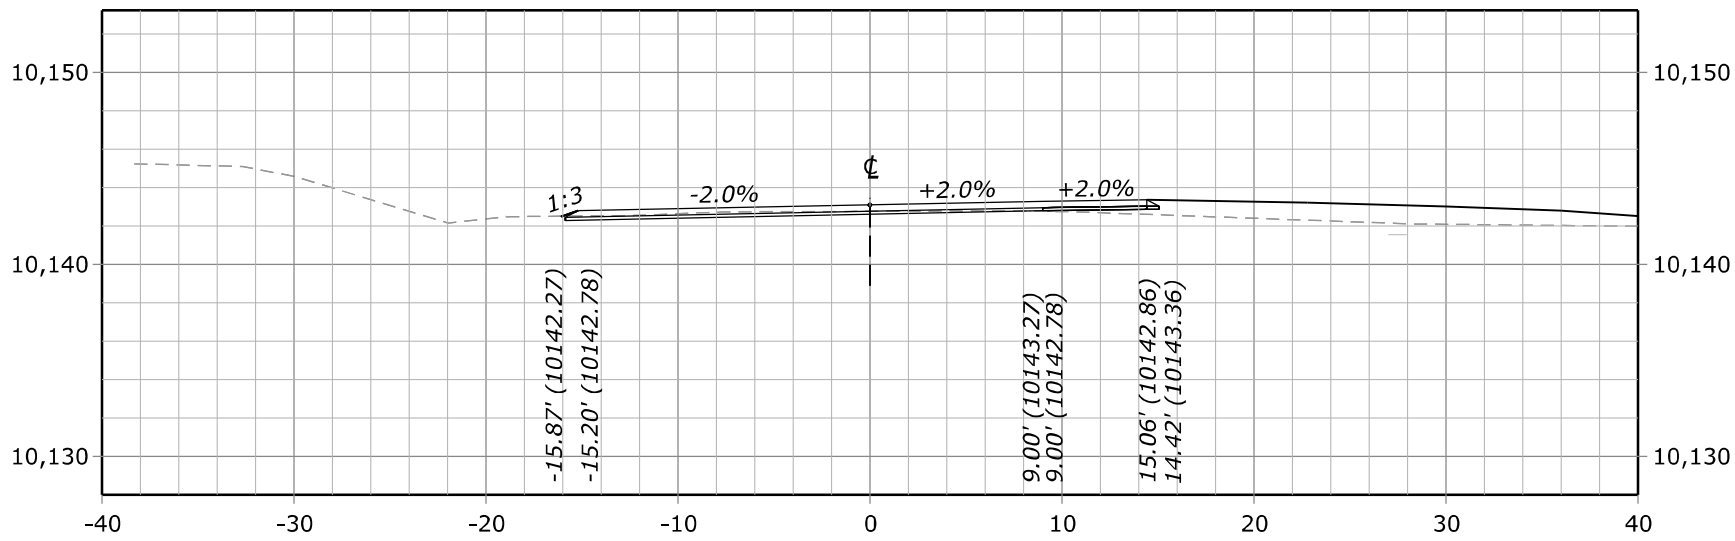


**231+50.00**
**Des Grade = 10,143.09**
**Subgrade = 10,142.59 Subgrade = 10,142.86**
**Original Grnd = 10,142.75**

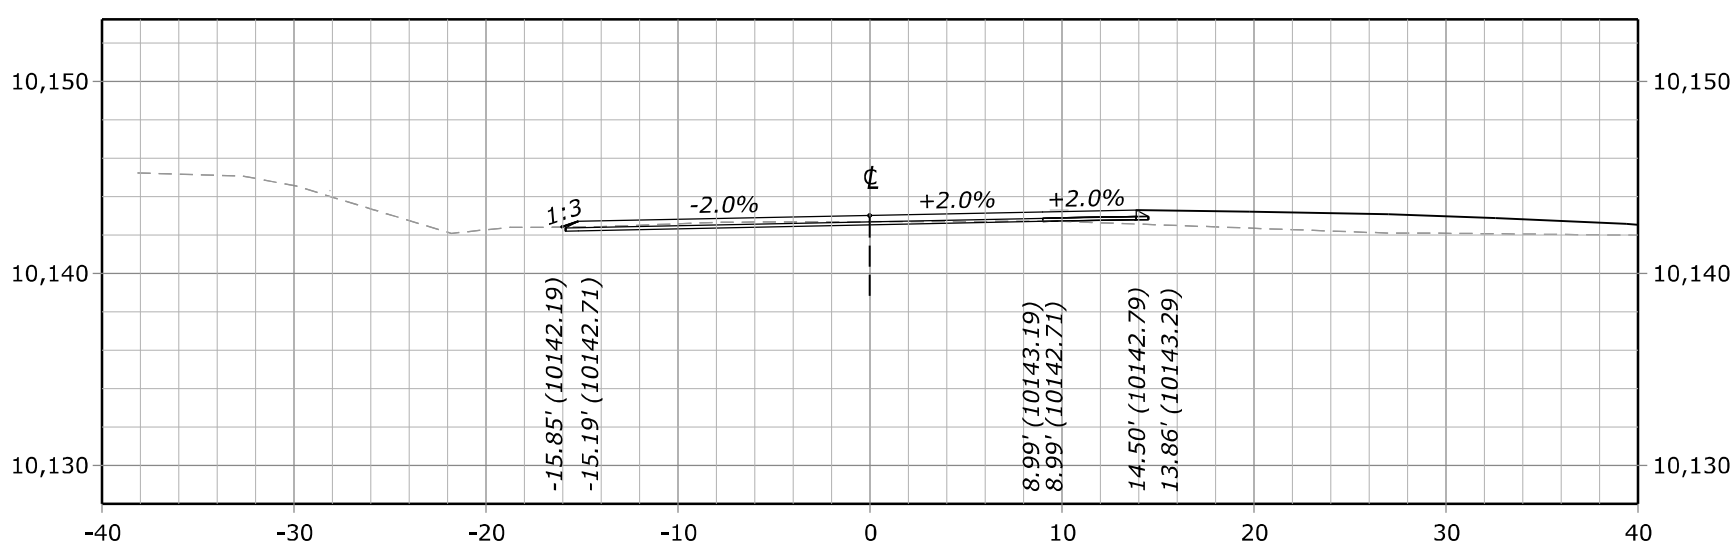


**231+49.00**
**Des Grade = 10,143.01**
**Subgrade = 10,142.51 Subgrade = 10,142.79**
**Original Grnd = 10,142.69**

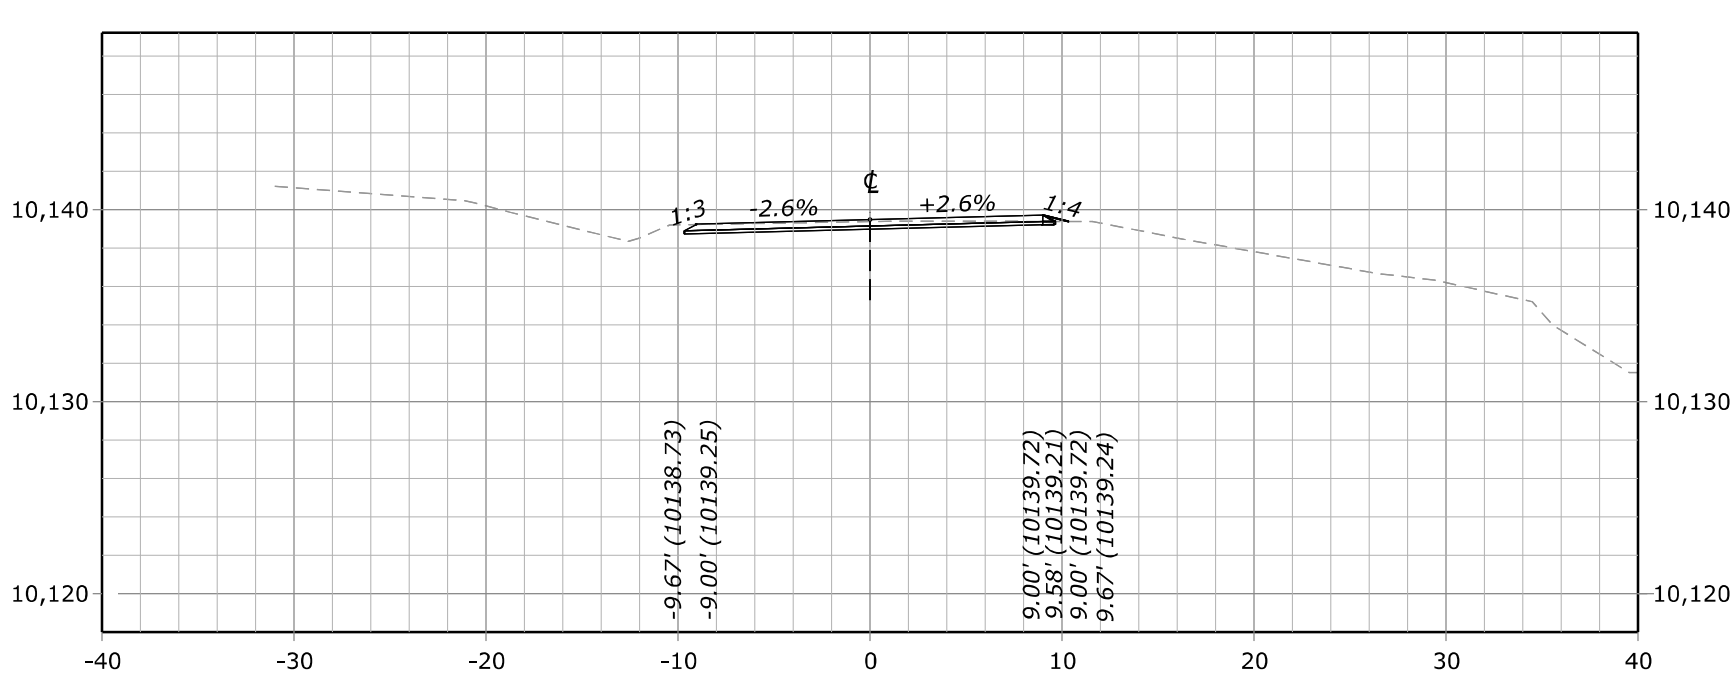


**231+00.00**
**Des Grade = 10,139.49**
**Subgrade = 10,138.99 Subgrade = 10,139.22**
**Original Grnd = 10,139.38**

FHWA, Office of Federal Lands Highway

# TRICKEL PARK ROAD CROSS SECTION - 231+00.00

F:\7017.015 CFLHD - CO FTFS 121(1) Trickel Park Road\Drawings\DGN\2. Design\XS_CO_FTFS 121(1).dgn [Trickel Park Road Cross Section - 231+00.00]
14 July 2023 10:22 AM

| STATE | PROJECT | SHEET NUMBER |
|---|---|---|
| CO | FTFS 121(1) TRICKEL PARK ROAD | X32 |

COLORADO LICENSED
KIRK ANTHONY SPALDING
45223
7/21/23
PROFESSIONAL ENGINEER

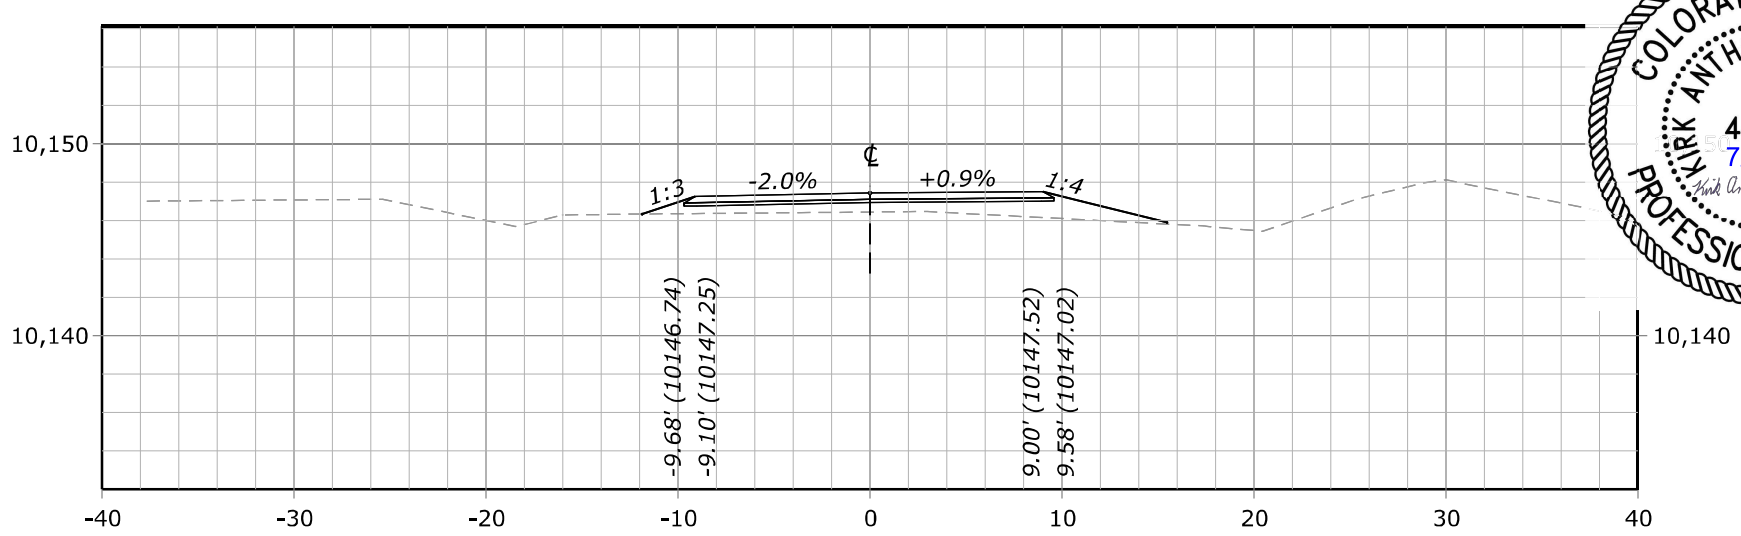


**232+04.46**
**Des Grade = 10,147.44**
**Subgrade = 10,146.94**
**Original Grnd = 10,146.44**

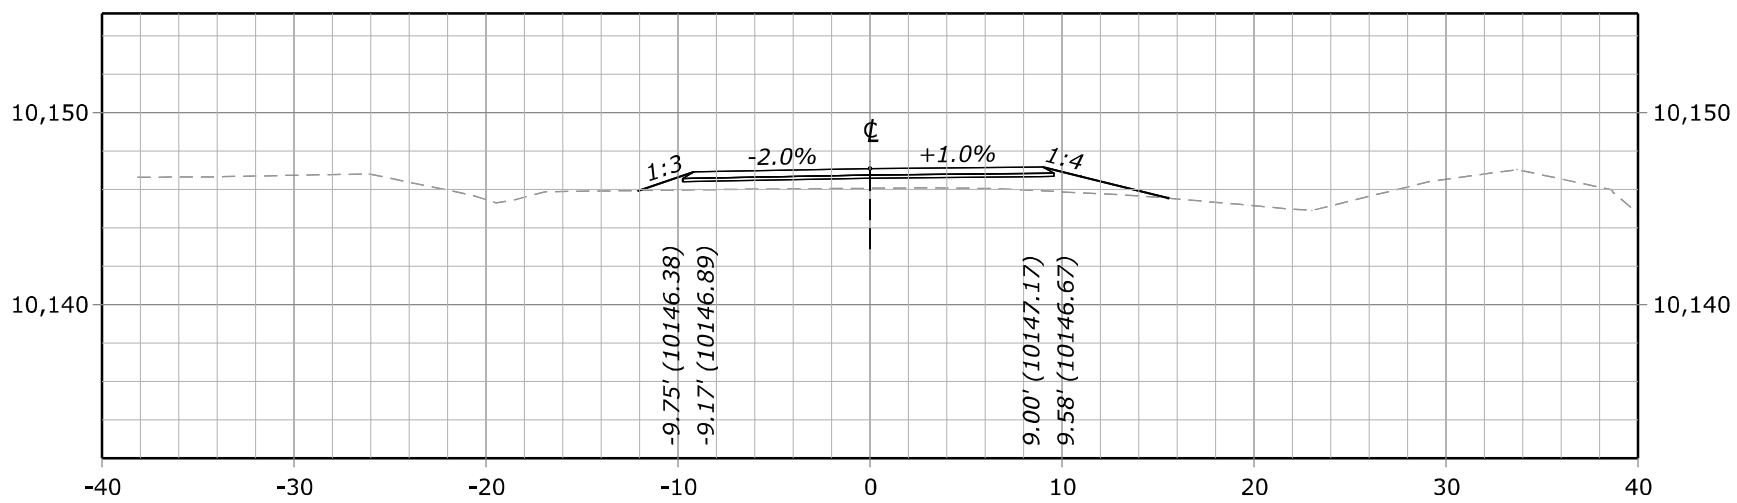


**232+00.00**
**Des Grade = 10,147.08**
**Subgrade = 10,146.58**
**Original Grnd = 10,146.05**

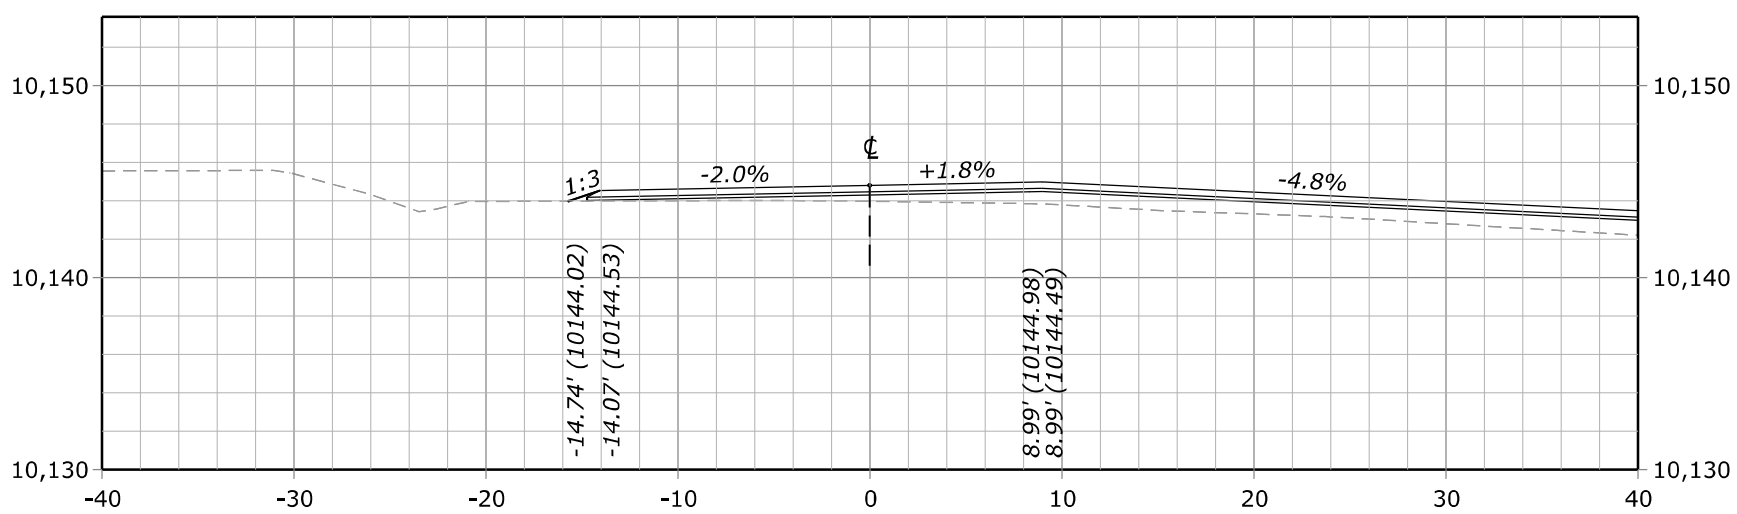


**231+70.00**
**Des Grade = 10,144.81**
**Subgrade = 10,144.31**
**Original Grnd = 10,143.98**

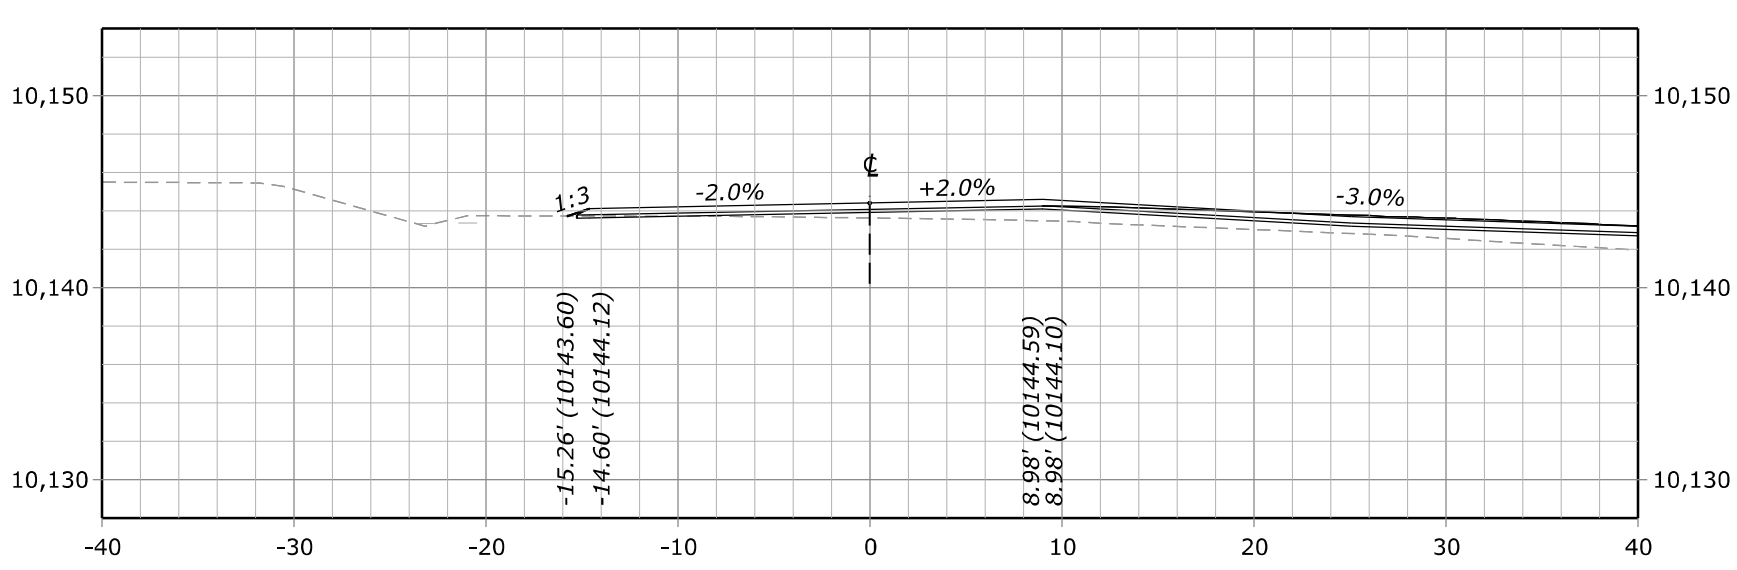


**231+64.94**
**Des Grade = 10,144.41**
**Subgrade = 10,143.91**
**Original Grnd = 10,143.63**

FHWA, Office of Federal Lands Highway

# TRICKEL PARK ROAD CROSS SECTION - 231+64.94

F:\7017.015 CFLHD - CO FTFS 121(1) Trickel Park Road\Drawings\DGN\2. Design\XS_CO_FTFS 121(1).dgn [Trickel Park Road Cross Section - 231+64.94]
13 July 2023 5:08 PM

| STATE | PROJECT | SHEET NUMBER |
|---|---|---|
| CO | FTFS 121(1) TRICKEL PARK ROAD | X33 |

COLORADO LICENSED
KIRK ANTHONY SPALDING
45223
7/21/23
PROFESSIONAL ENGINEER

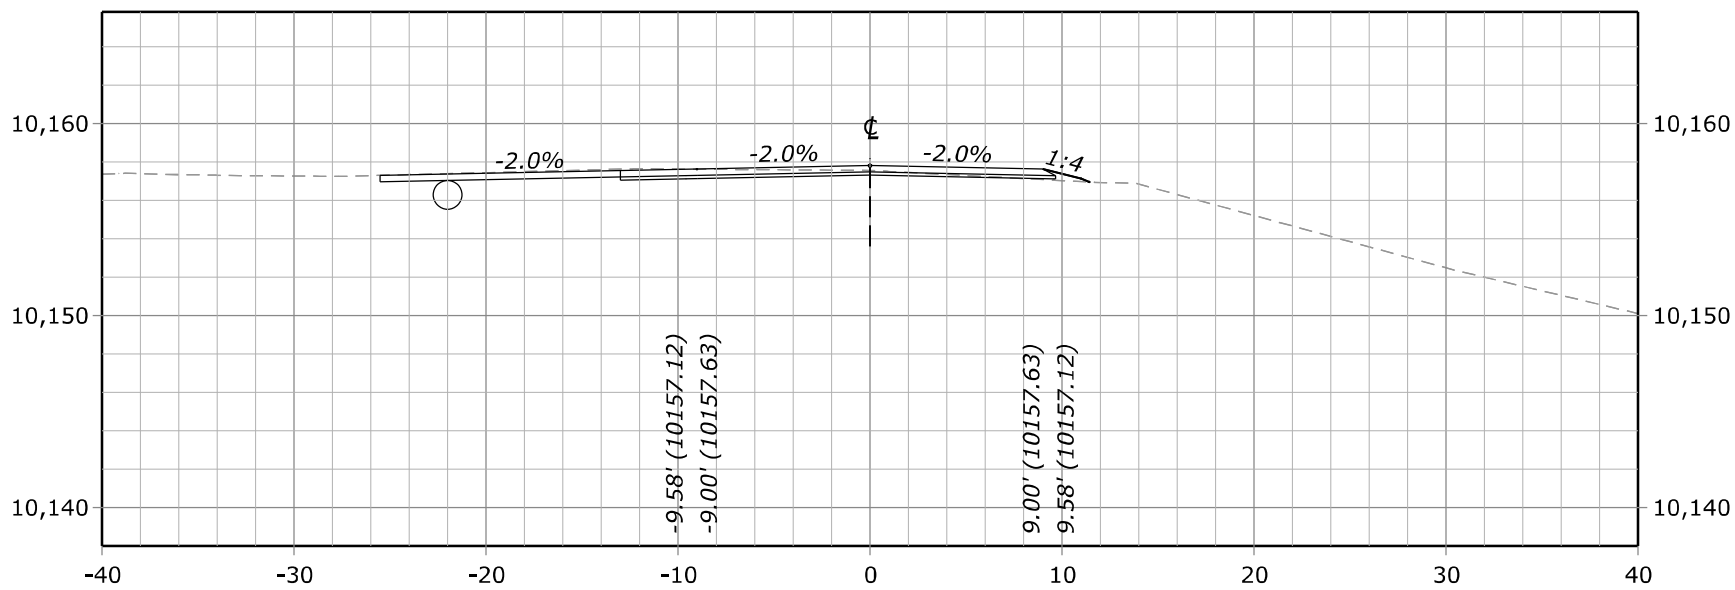


**233+50.00**
**Des Grade = 10,157.81**
**Subgrade = 10,157.31**
**Original Grnd = 10,157.55**

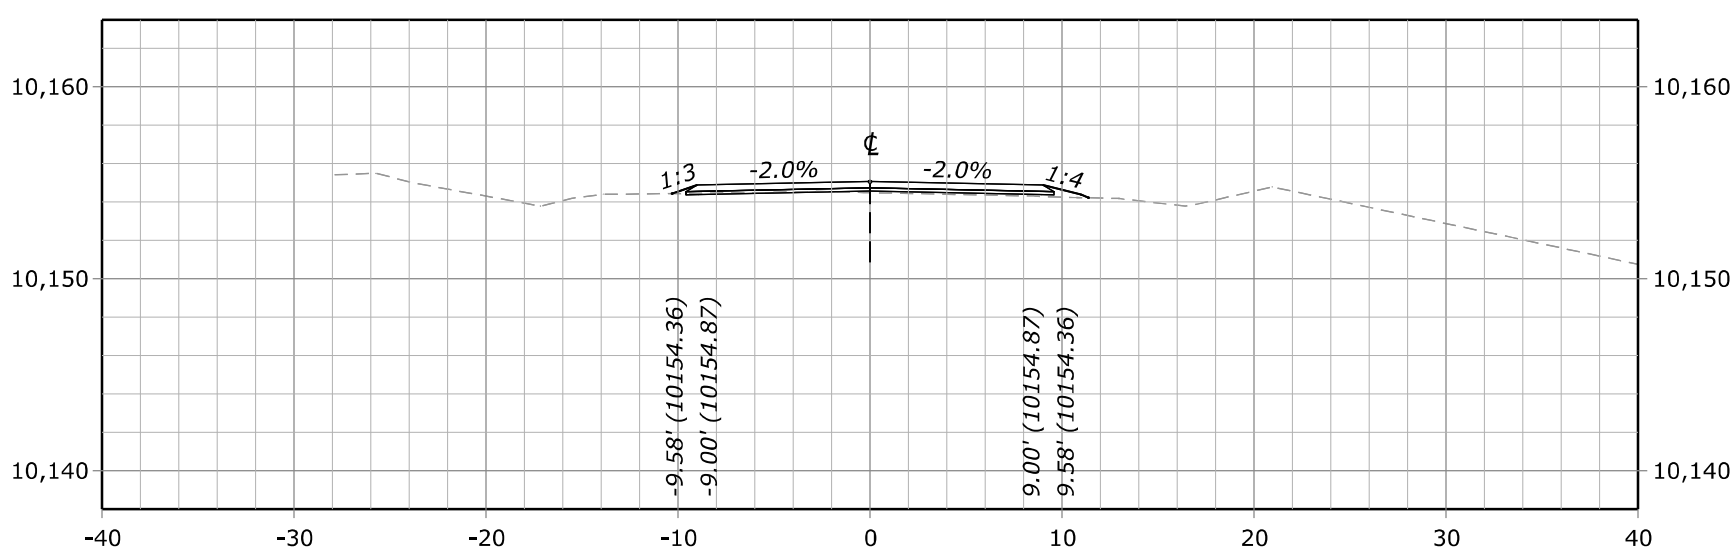


**233+00.00**
**Des Grade = 10,155.05**
**Subgrade = 10,154.55**
**Original Grnd = 10,154.48**

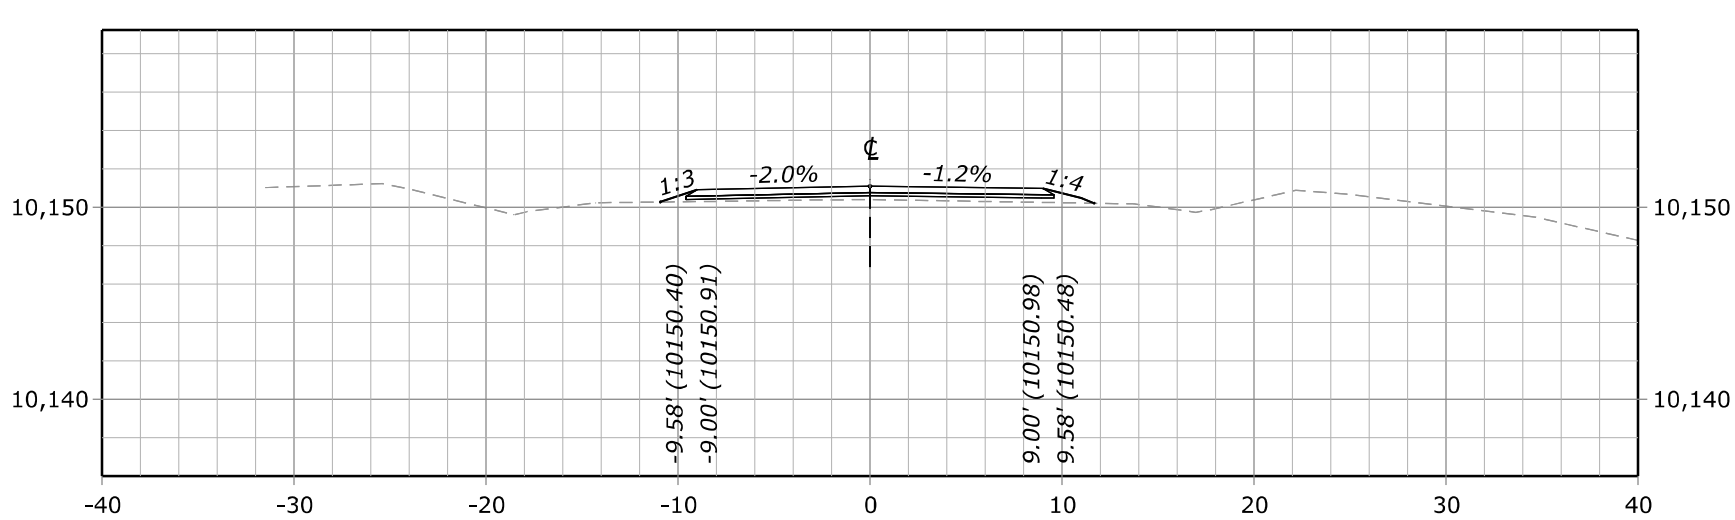


**232+50.00**
**Des Grade = 10,151.09**
**Subgrade = 10,150.59**
**Original Grnd = 10,150.40**

FHWA, Office of Federal Lands Highway

# TRICKEL PARK ROAD CROSS SECTION - 232+50.00

F:\7017.015 CFLHD - CO FTFS 121(1) Trickel Park Road\Drawings\DGN\2. Design\XS_CO_FTFS 121(1).dgn [Trickel Park Road Cross Section - 232+50.00]
13 July 2023 5:11 PM

| STATE | PROJECT | SHEET NUMBER |
|---|---|---|
| CO | FTFS 121(1) TRICKEL PARK ROAD | X34 |

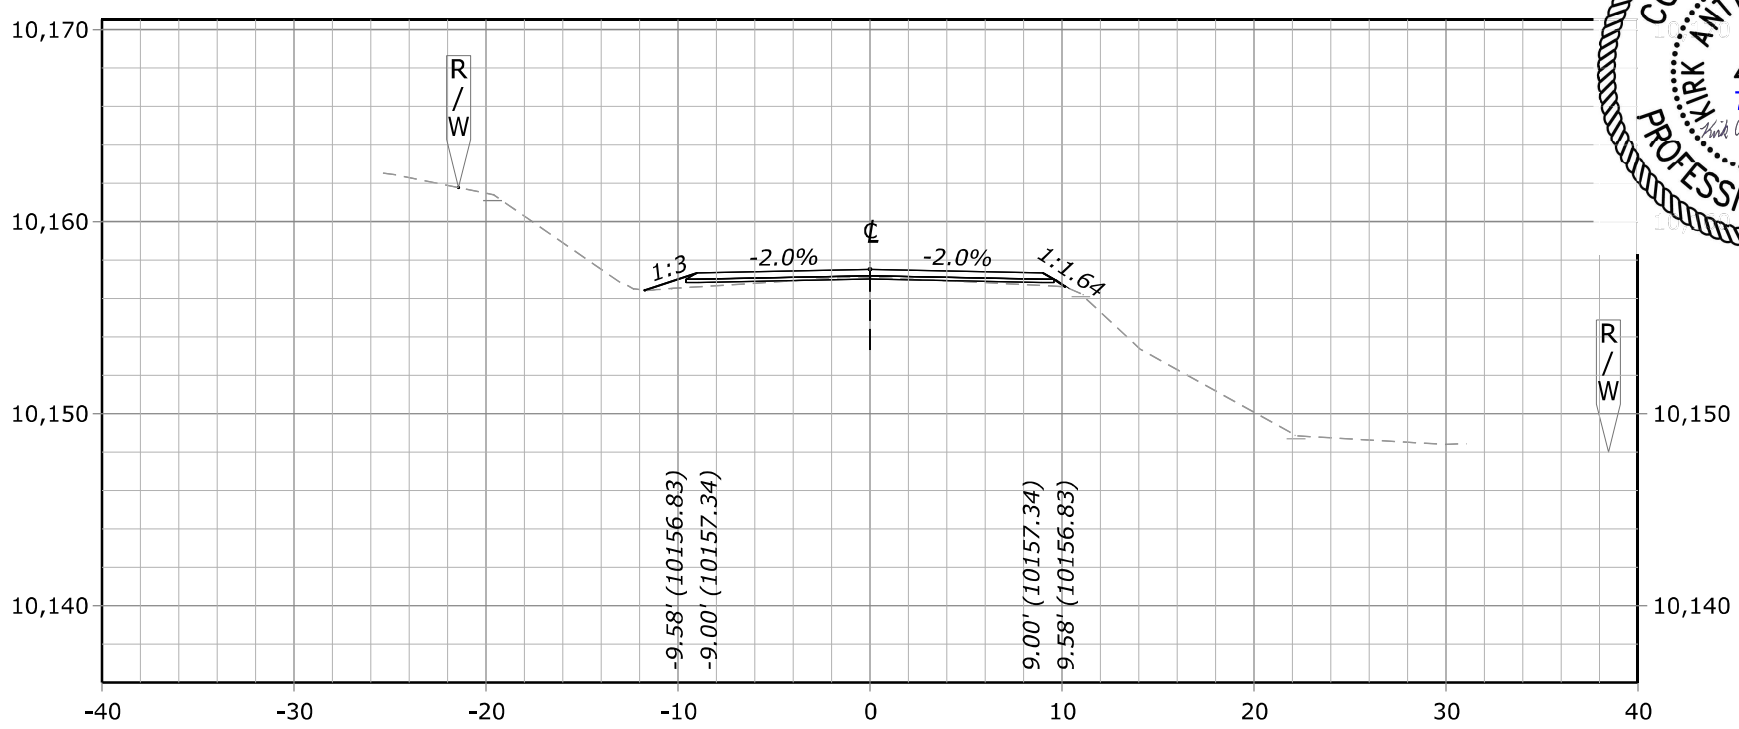


**235+00.00**
**Des Grade = 10,157.52**
**Subgrade = 10,157.02**
**Original Grnd = 10,157.10**

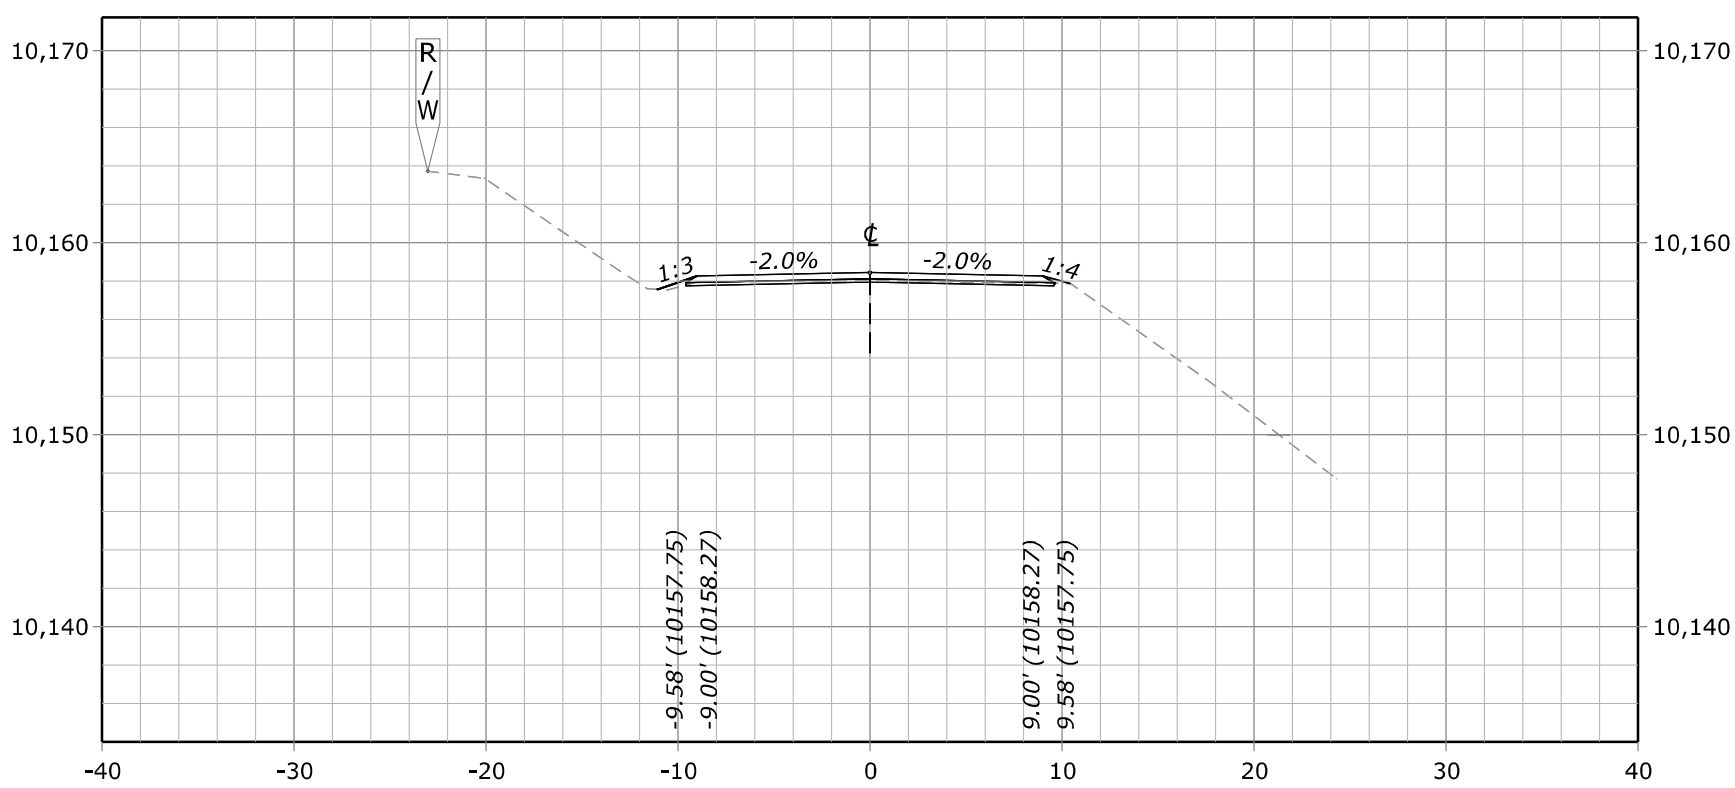


**234+50.00**
**Des Grade = 10,158.45**
**Subgrade = 10,157.95**
**Original Grnd = 10,158.04**

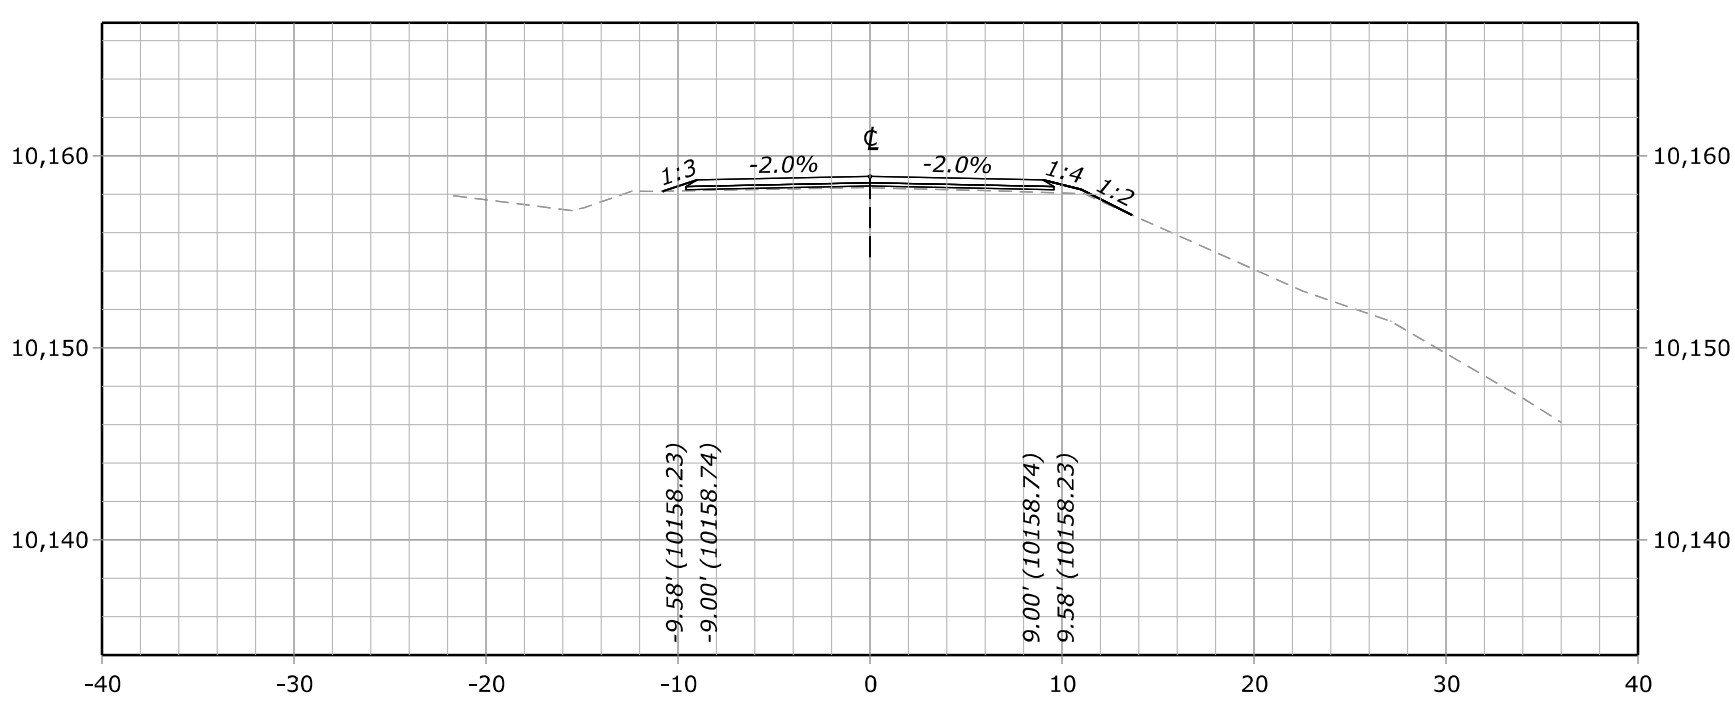


**234+00.00**
**Des Grade = 10,158.92**
**Subgrade = 10,158.42**
**Original Grnd = 10,158.33**

FHWA, Office of Federal Lands Highway

# TRICKEL PARK ROAD CROSS SECTION - 234+00.00

F:\7017.015 CFLHD - CO FTFS 121(1) Trickel Park Road\Drawings\DGN\2. Design\XS_CO_FTFS 121(1).dgn [Trickel Park Road Cross Section - 234+00.00]
13 July 2023 5:11 PM

| STATE | PROJECT | SHEET NUMBER |
|---|---|---|
| CO | FTFS 121(1) TRICKEL PARK ROAD | X35 |

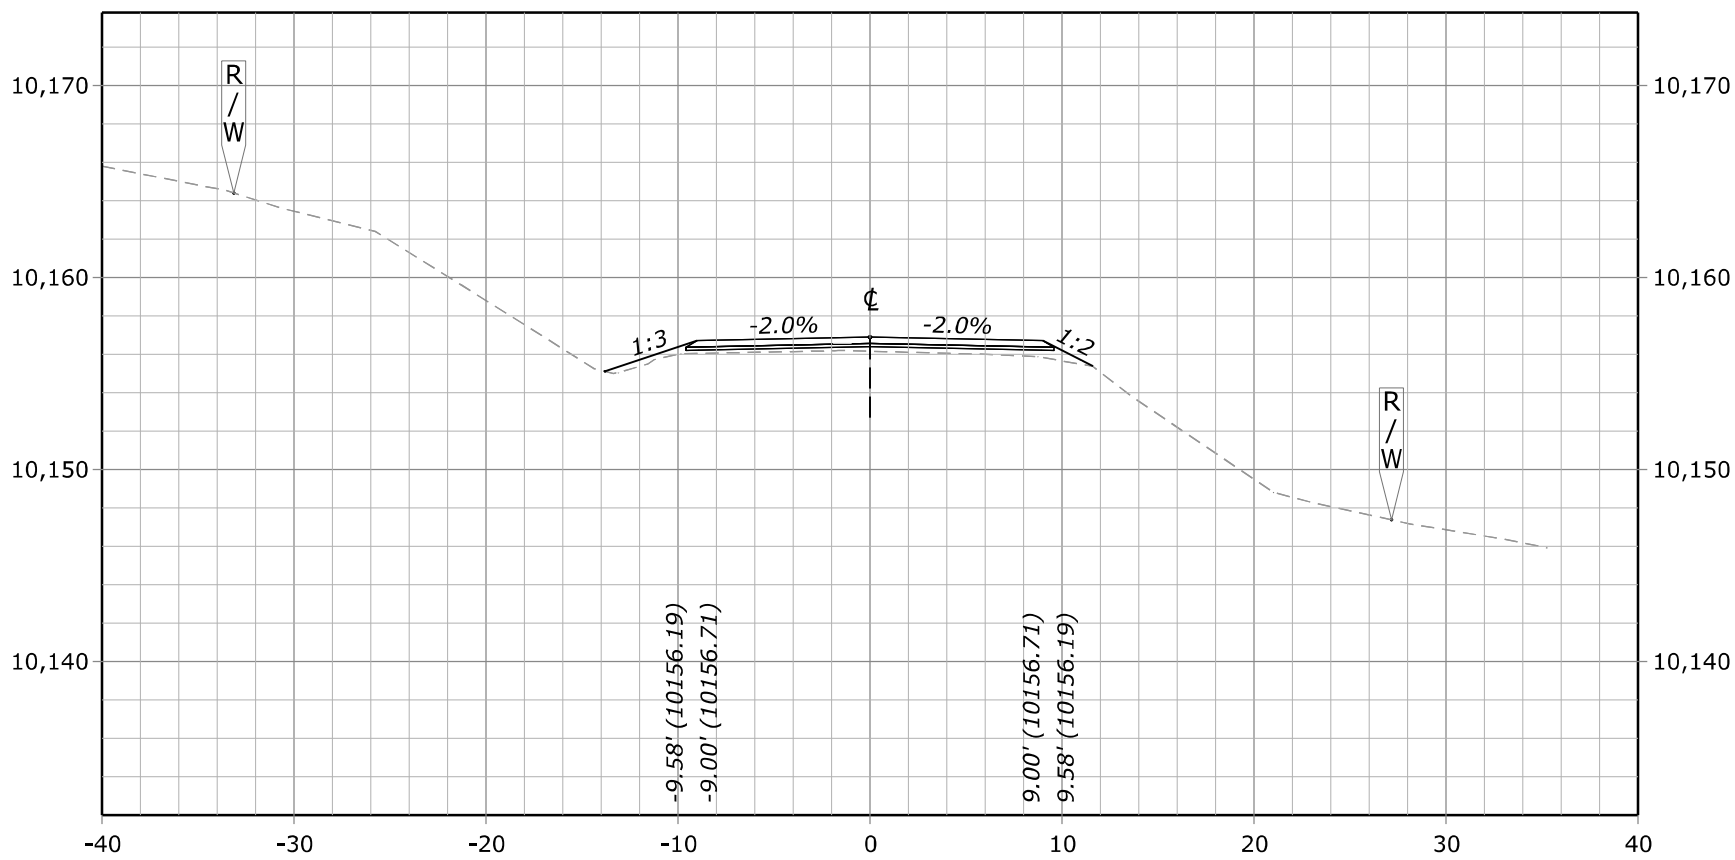


**236+00.00**
**Des Grade = 10,156.89**
**Subgrade = 10,156.39**
**Original Grnd = 10,156.15**

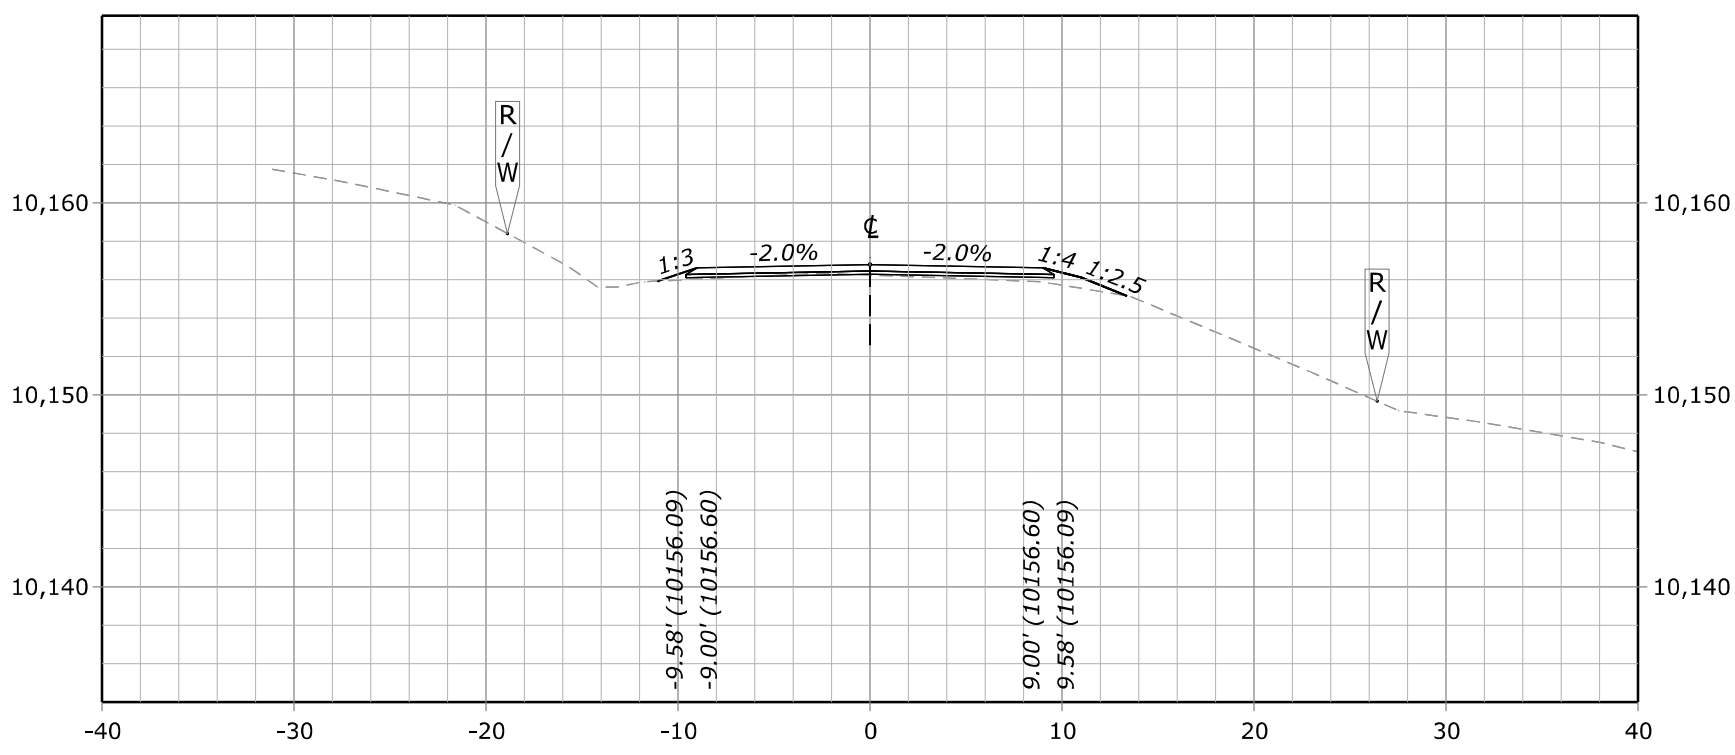


**235+50.00**
**Des Grade = 10,156.78**
**Subgrade = 10,156.28**
**Original Grnd = 10,156.24**

FHWA, Office of Federal Lands Highway

# TRICKEL PARK ROAD CROSS SECTION - 235+50.00

F:\7017.015 CFLHD - CO FTFS 121(1) Trickel Park Road\Drawings\DGN\2. Design\XS_CO_FTFS 121(1).dgn [Trickel Park Road Cross Section - 235+50.00]
13 July 2023 5:11 PM

| STATE | PROJECT | SHEET NUMBER |
|---|---|---|
| CO | FTFS 121(1) TRICKEL PARK ROAD | X36 |

COLORADO LICENSED
KIRK ANTHONY SPALDING
45223
7/21/23
Kirk Anthony Spalding
PROFESSIONAL ENGINEER

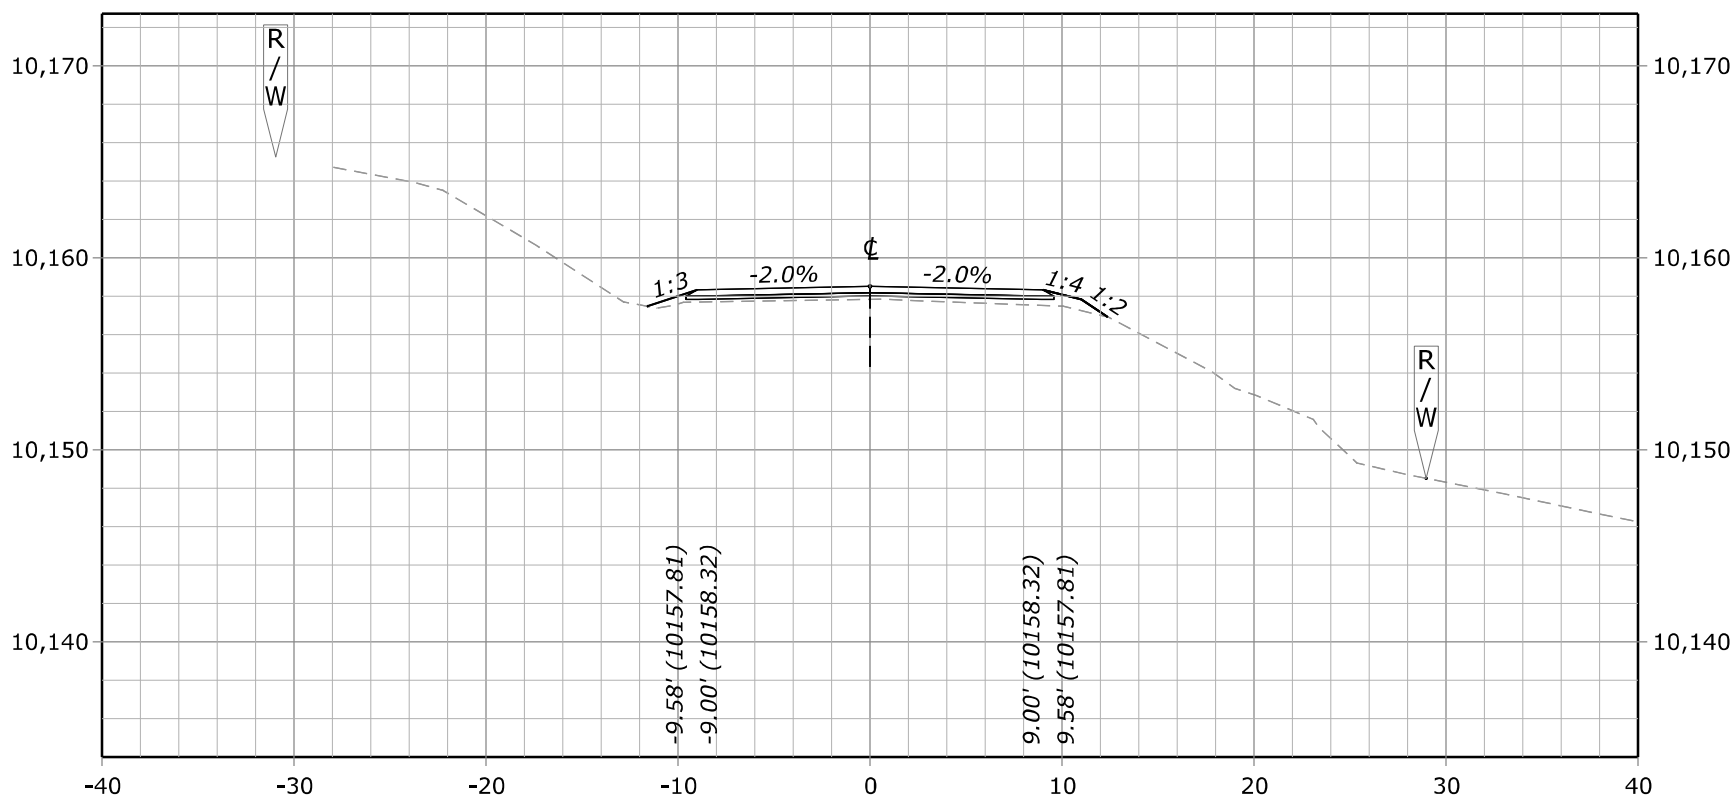


**237+00.00**
**Des Grade = 10,158.50**
**Subgrade = 10,158.00**
**Original Grnd = 10,157.83**

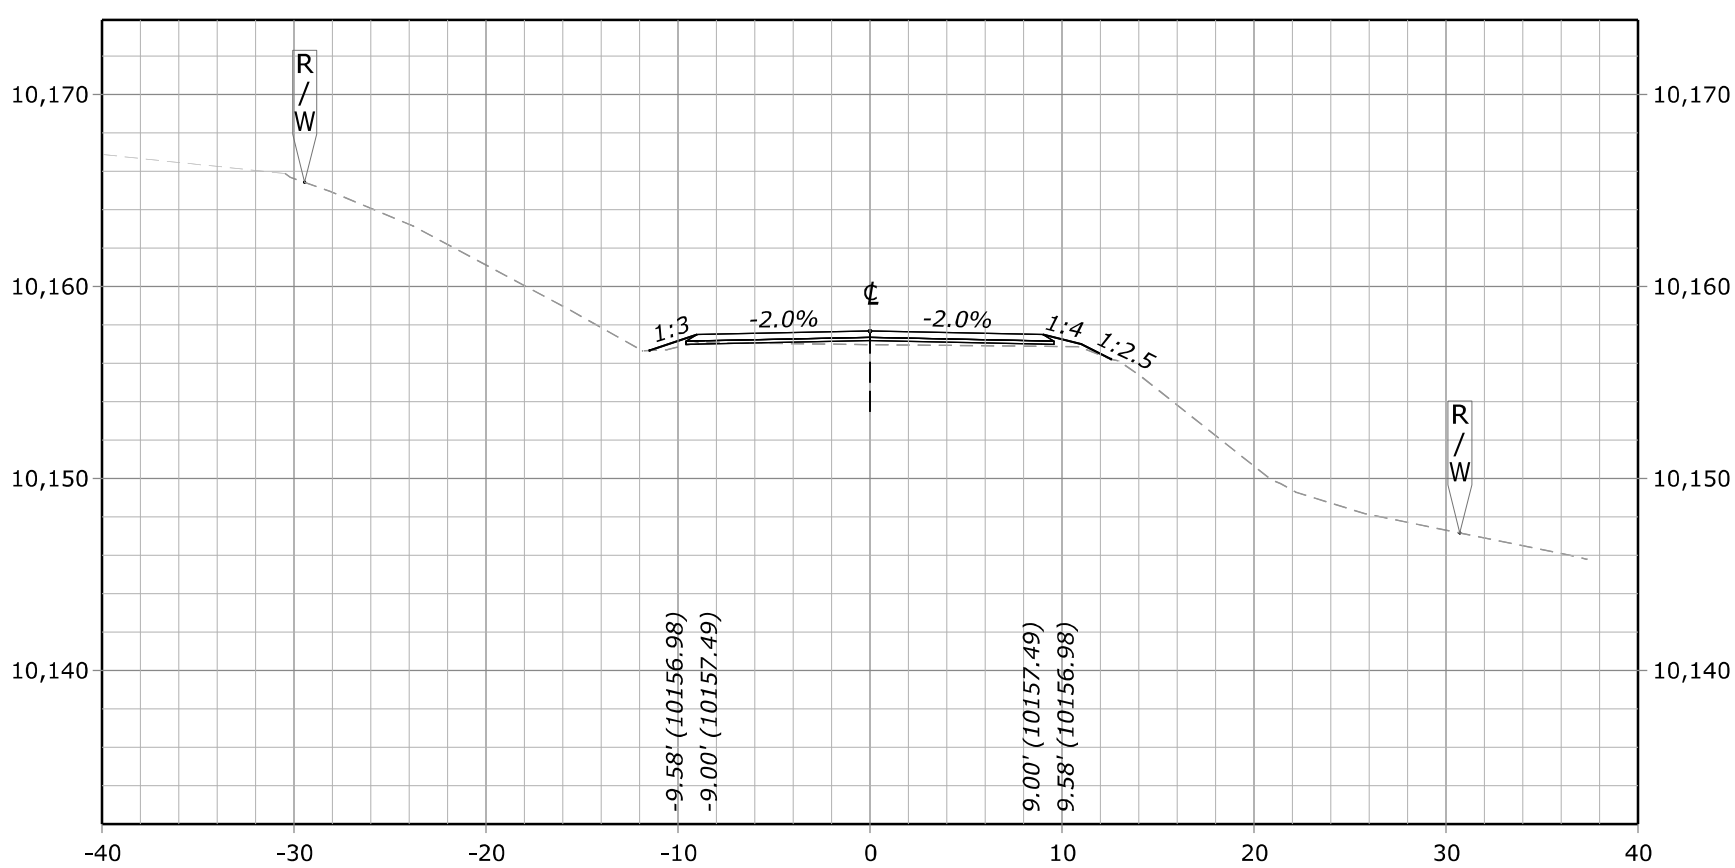


**236+50.00**
**Des Grade = 10,157.67**
**Subgrade = 10,157.17**
**Original Grnd = 10,156.97**

FHWA, Office of Federal Lands Highway

# TRICKEL PARK ROAD CROSS SECTION - 236+50.00

F:\7017.015 CFLHD - CO FTFS 121(1) Trickel Park Road\Drawings\DGN\2. Design\XS_CO_FTFS 121(1).dgn [Trickel Park Road Cross Section - 236+50.00]
13 July 2023 5:13 PM

| STATE | PROJECT | SHEET NUMBER |
|---|---|---|
| CO | FTFS 121(1) TRICKEL PARK ROAD | X37 |

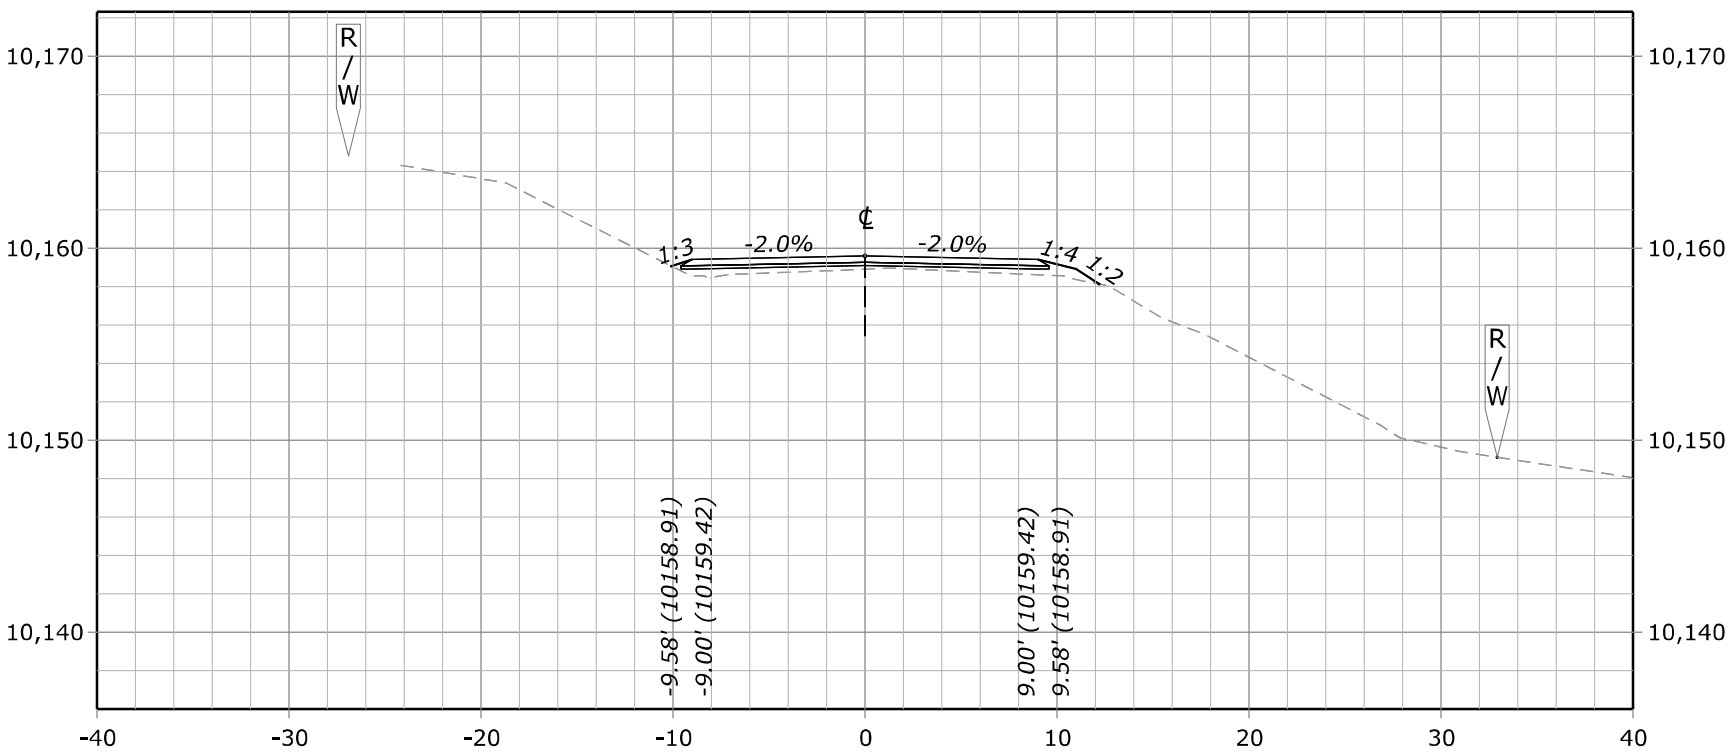


**238+00.00**
**Des Grade = 10,159.60**
**Subgrade = 10,159.10**
**Original Grnd = 10,158.90**

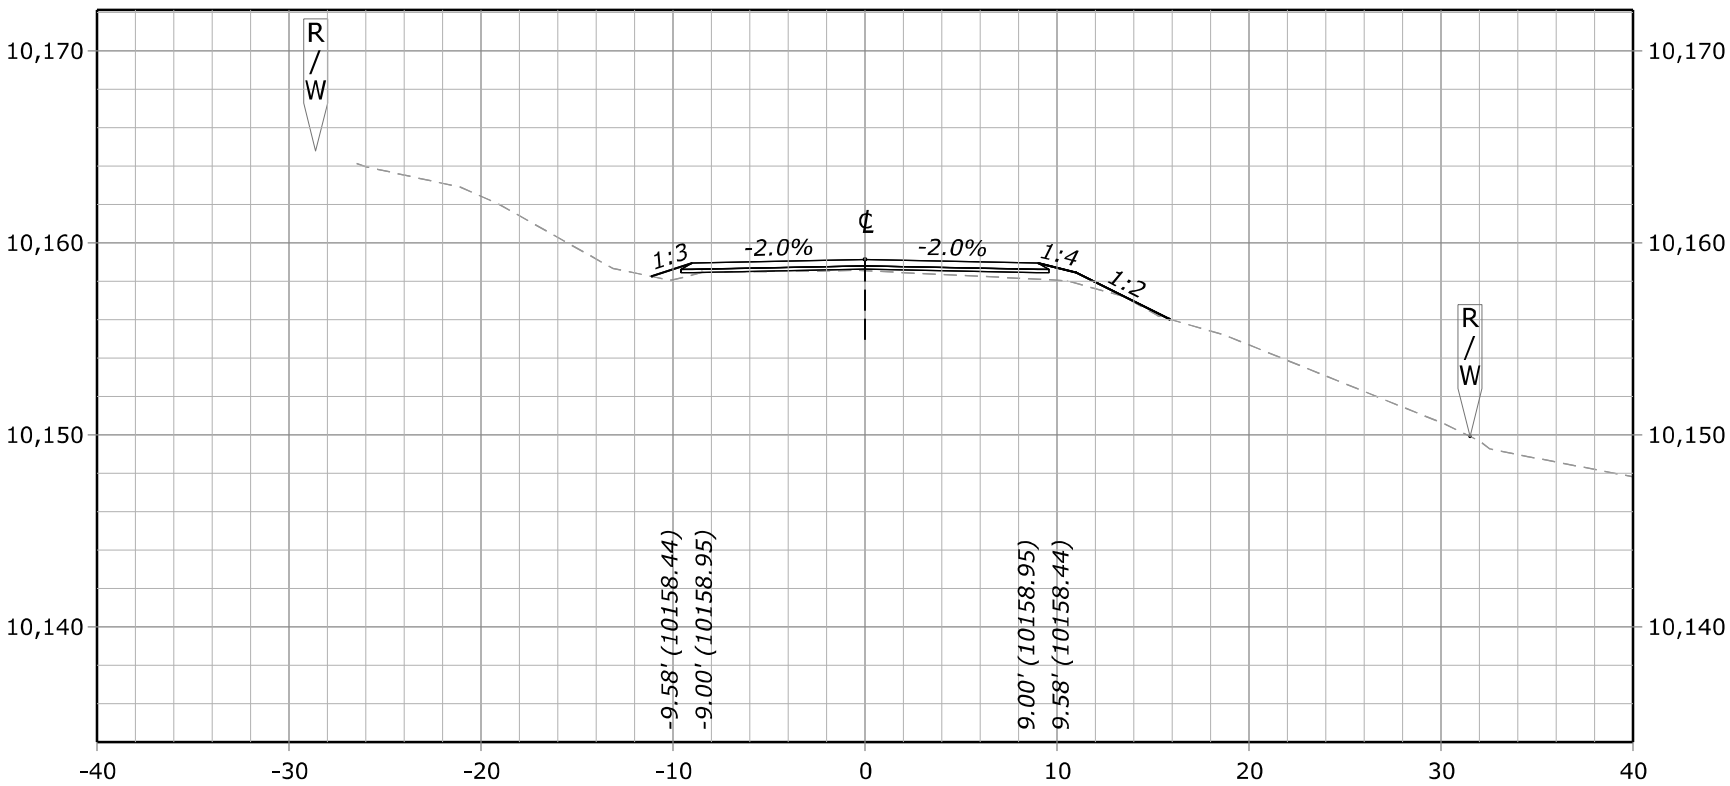


**237+50.00**
**Des Grade = 10,159.13**
**Subgrade = 10,158.63**
**Original Grnd = 10,158.54**

FHWA, Office of Federal Lands Highway

# TRICKEL PARK ROAD CROSS SECTION - 237+50.00

F:\7017.015 CFLHD - CO FTFS 121(1) Trickel Park Road\Drawings\DGN\2. Design\XS_CO_FTFS 121(1).dgn [Trickel Park Road Cross Section - 237+50.00]
13 July 2023 5:13 PM

| STATE | PROJECT | SHEET NUMBER |
|---|---|---|
| CO | FTFS 121(1) TRICKEL PARK ROAD | X38 |

COLORADO LICENSED
KIRK ANTHONY SPALDING
45223
7/21/23
PROFESSIONAL ENGINEER

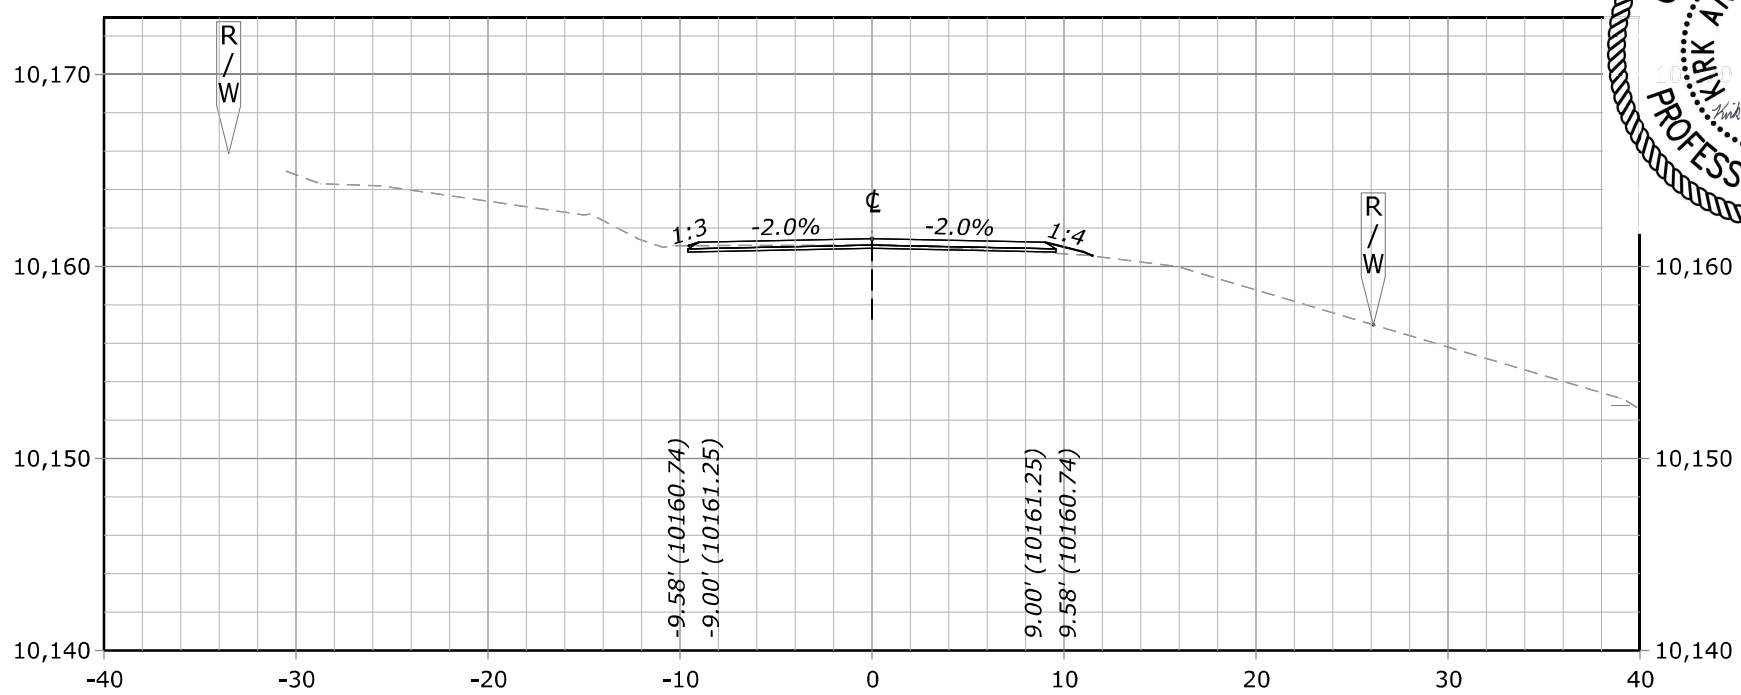


**239+00.00**
**Des Grade = 10,161.43**
**Subgrade = 10,160.93**
**Original Grnd = 10,161.11**

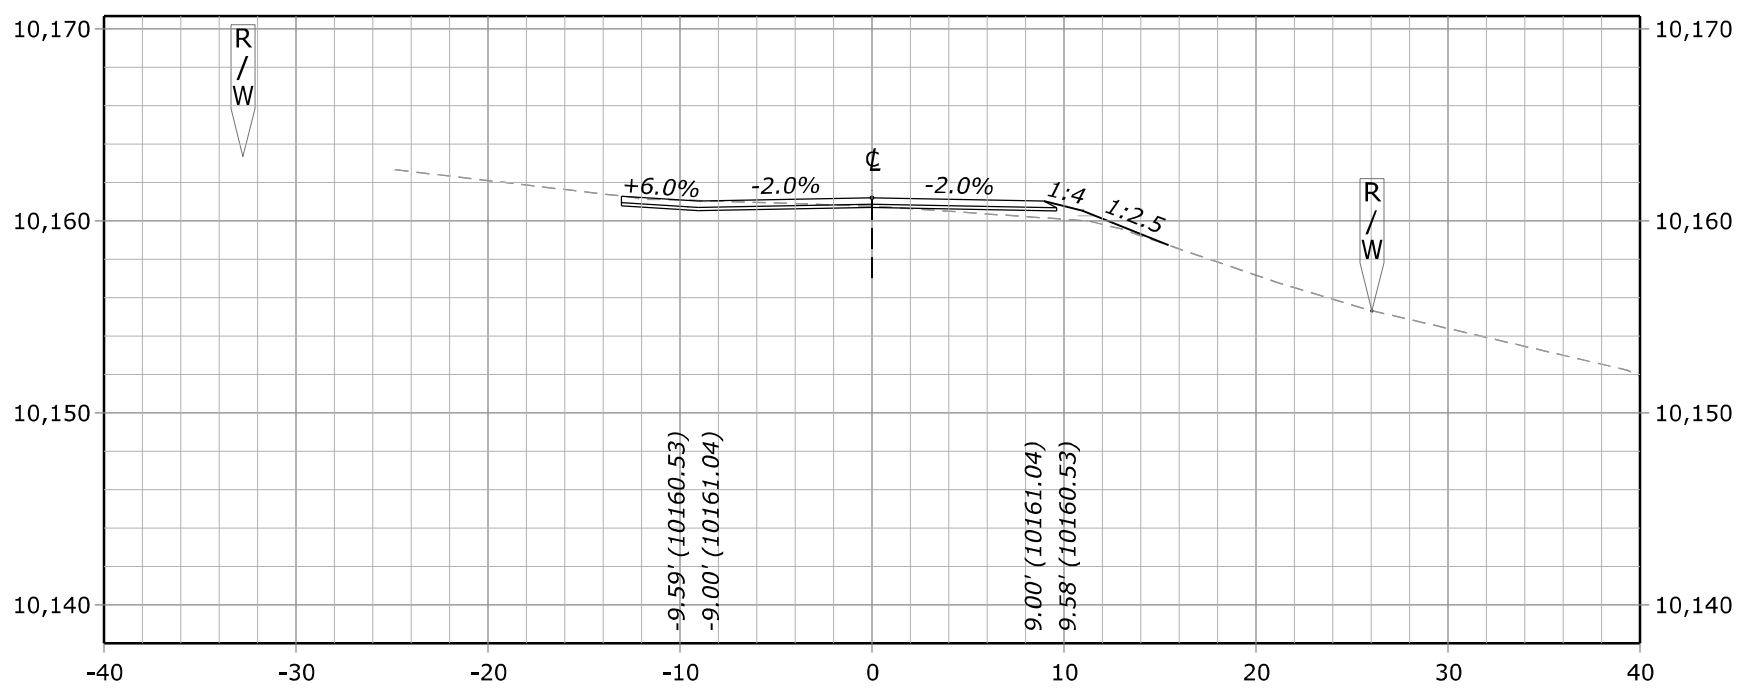


**238+80.00**
**Des Grade = 10,161.22**
**Subgrade = 10,160.72**
**Original Grnd = 10,160.78**

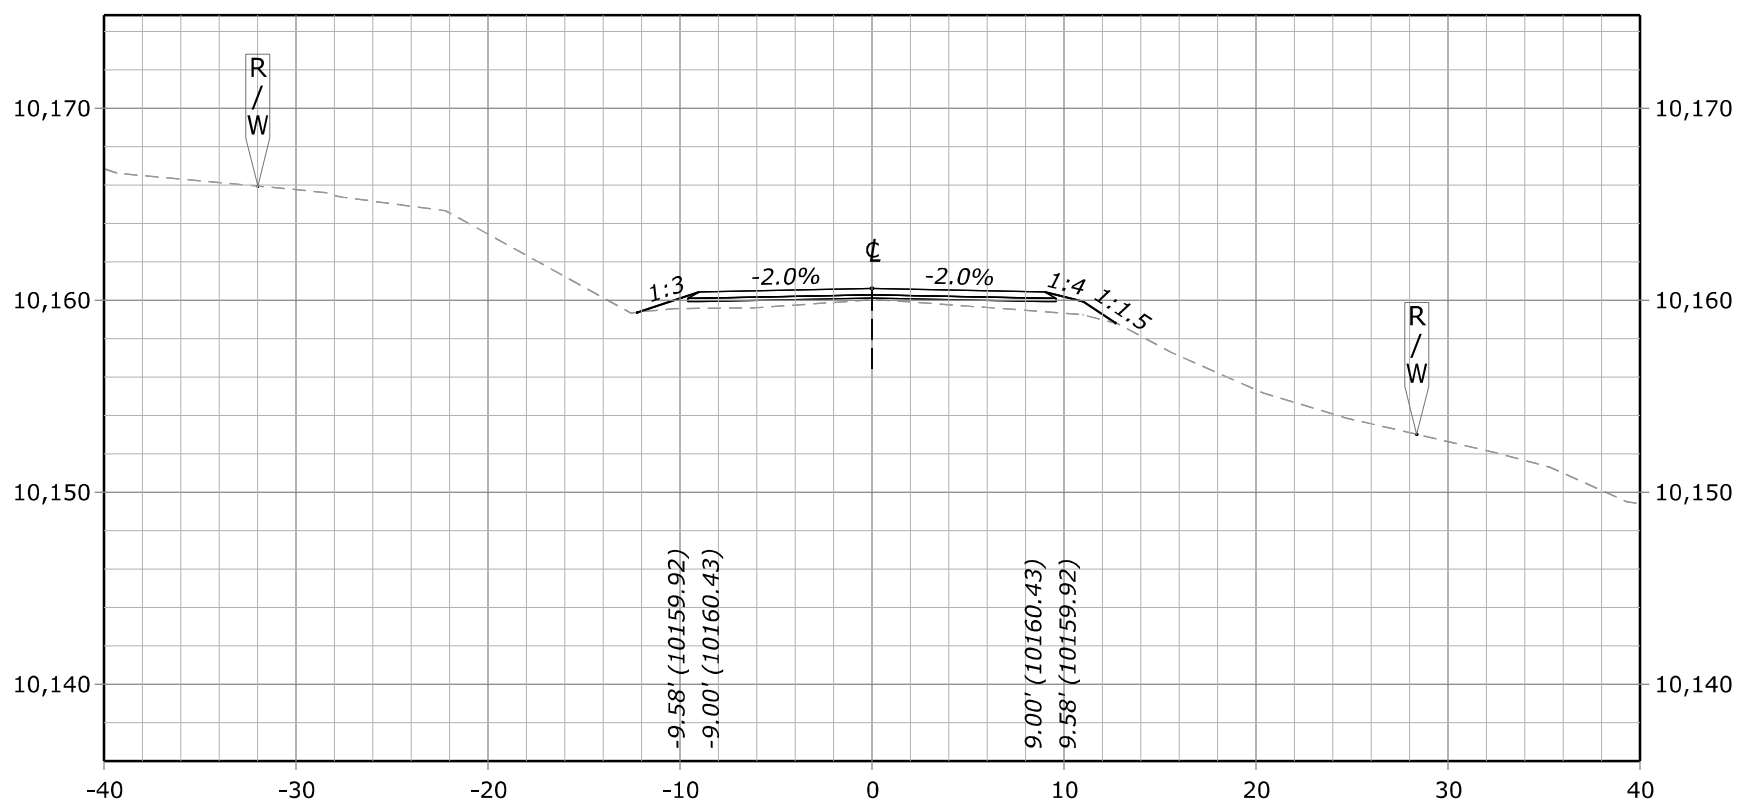


**238+50.00**
**Des Grade = 10,160.61**
**Subgrade = 10,160.11**
**Original Grnd = 10,160.02**

FHWA, Office of Federal Lands Highway

# TRICKEL PARK ROAD CROSS SECTION - 238+50.00

F:\7017.015 CFLHD - CO FTFS 121(1) Trickel Park Road\Drawings\DGN\2. Design\XS_CO_FTFS 121(1).dgn [Trickel Park Road Cross Section - 238+50.00]
13 July 2023 5:13 PM

| STATE | PROJECT | SHEET NUMBER |
|---|---|---|
| CO | FTFS 121(1) TRICKEL PARK ROAD | X39 |

COLORADO LICENSED
KIRK ANTHONY SPALDING
45223
7/21/23
PROFESSIONAL ENGINEER

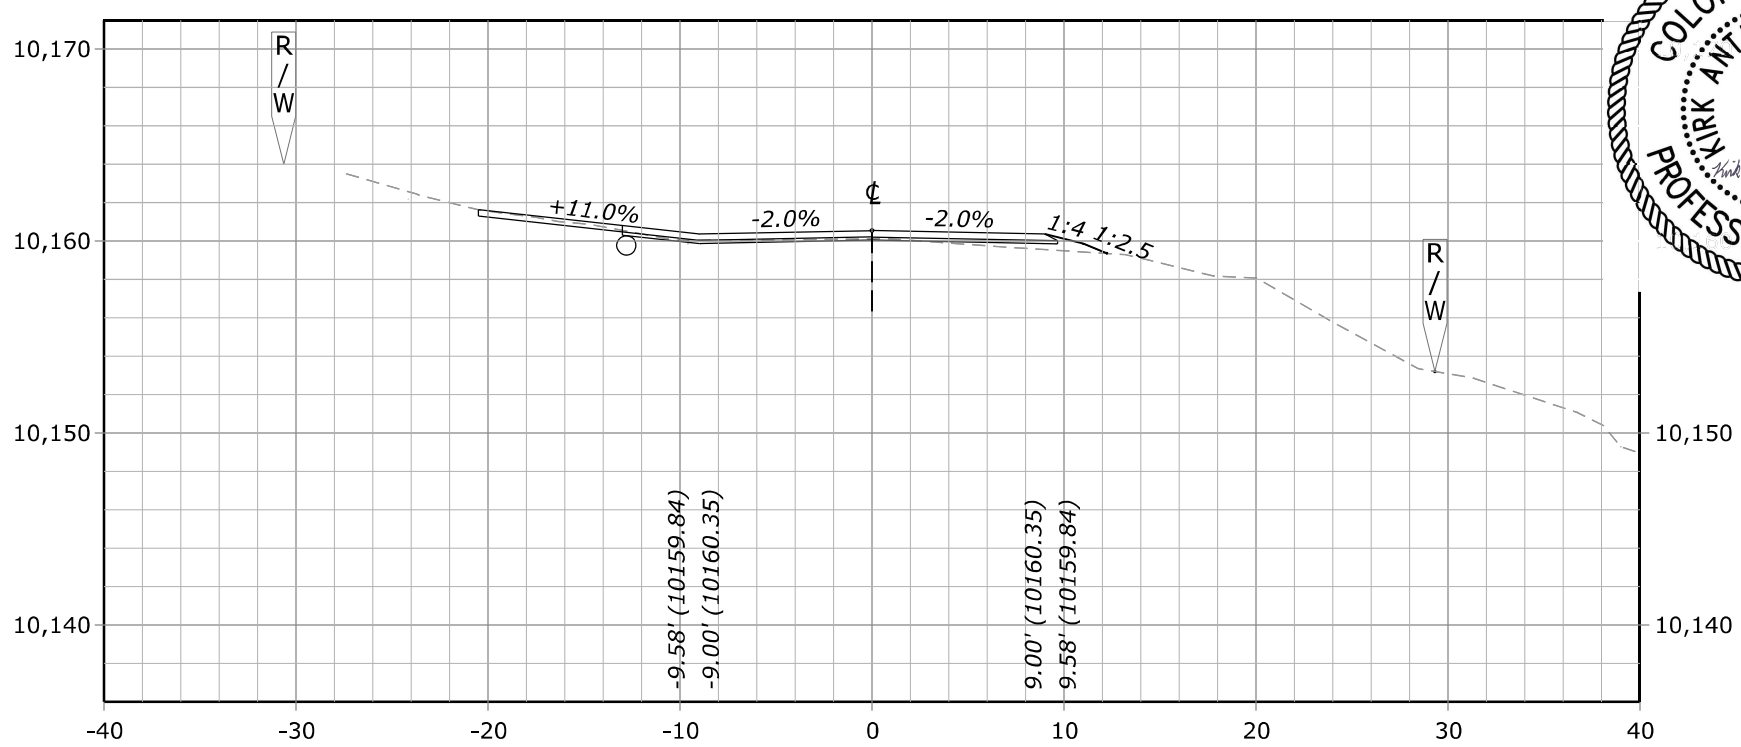


**240+10.00**
**Des Grade = 10,160.53**
**Subgrade = 10,160.03**
**Original Grnd = 10,160.11**

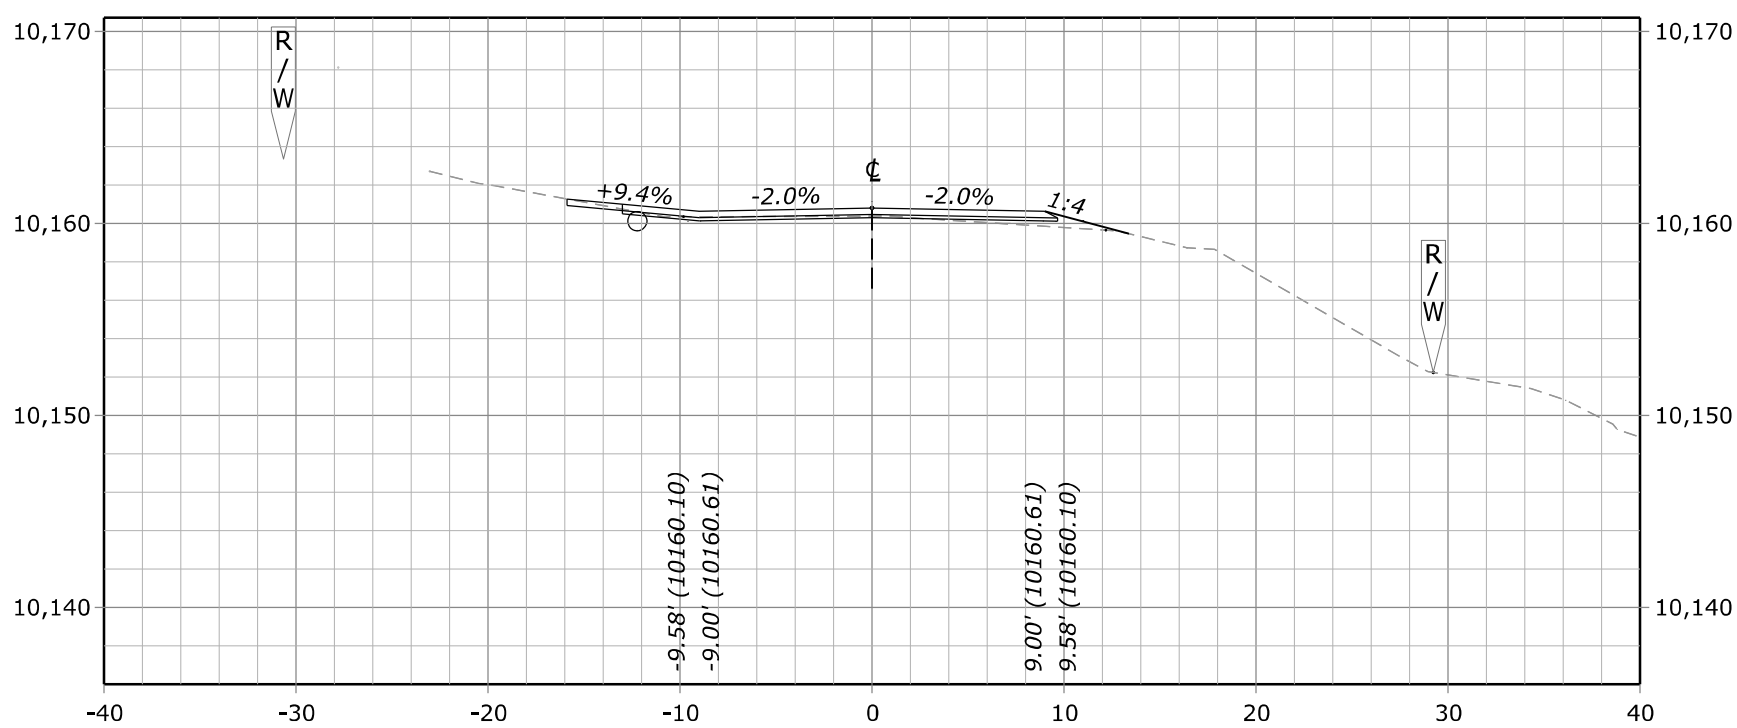


**240+00.00**
**Des Grade = 10,160.79**
**Subgrade = 10,160.29**
**Original Grnd = 10,160.37**

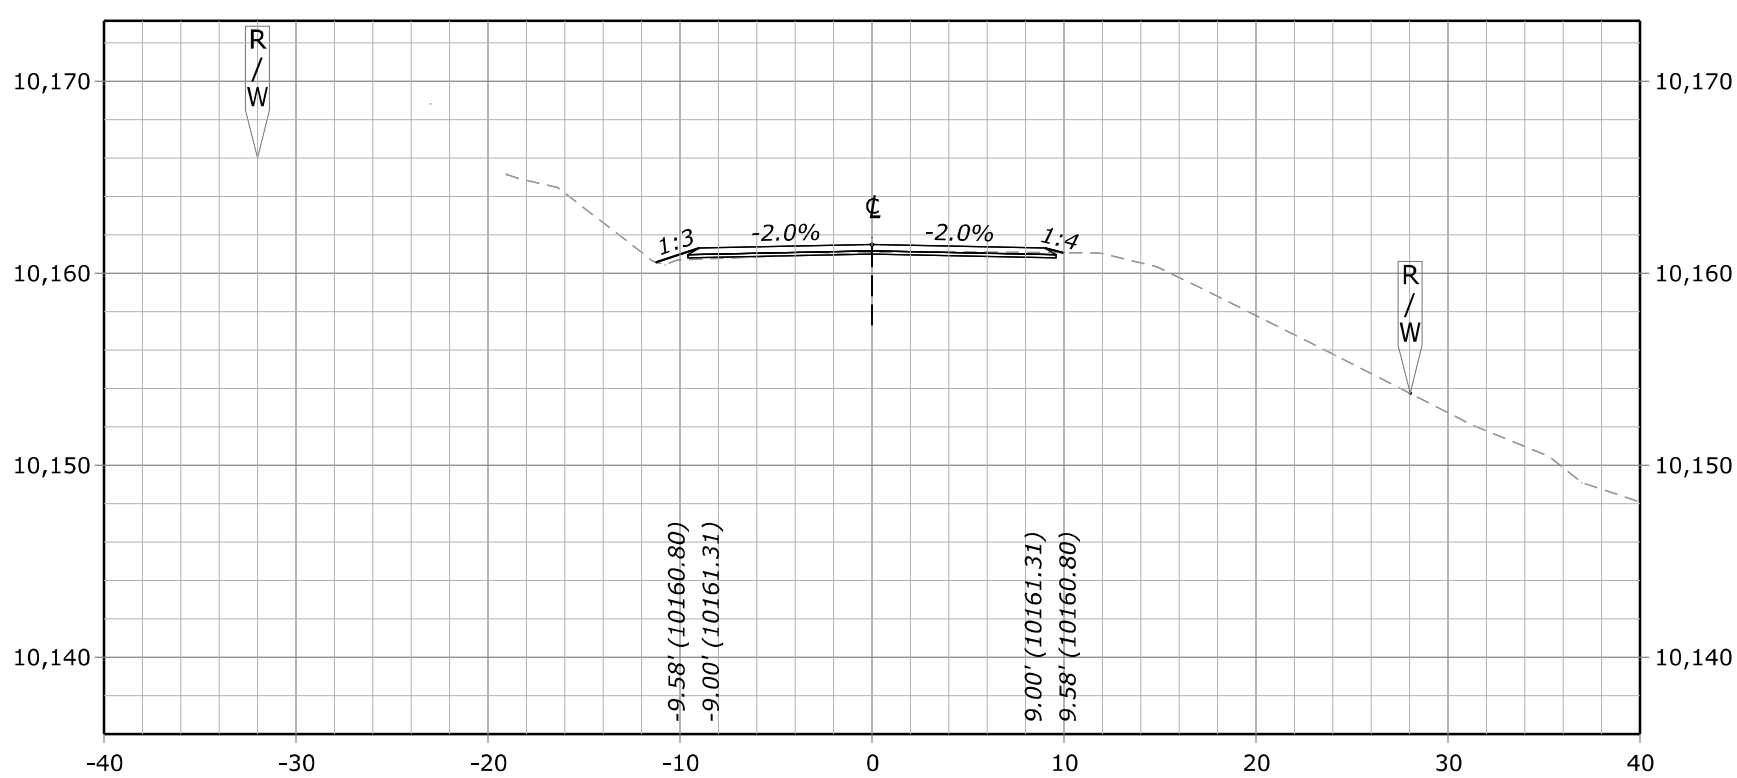


**239+50.00**
**Des Grade = 10,161.49**
**Subgrade = 10,160.99**
**Original Grnd = 10,161.08**

FHWA, Office of Federal Lands Highway

# X-SECTIONS (TRICKEL PARK ROAD CROSS SECTION - 239+50.00)

F:\7017.015 CFLHD - CO FTFS 121(1) Trickel Park Road\Drawings\DGN\2. Design\XS_CO_FTFS 121(1).dgn [Trickel Park Road Cross Section - 239+50.00]

13 July 2023 5:13 PM

| STATE | PROJECT | SHEET NUMBER |
|---|---|---|
| CO | FTFS 121(1) TRICKEL PARK ROAD | X40 |

COLORADO LICENSED
KIRK ANTHONY SPALDING
45223
7/21/23
Kirk Anthony Spalding
PROFESSIONAL ENGINEER

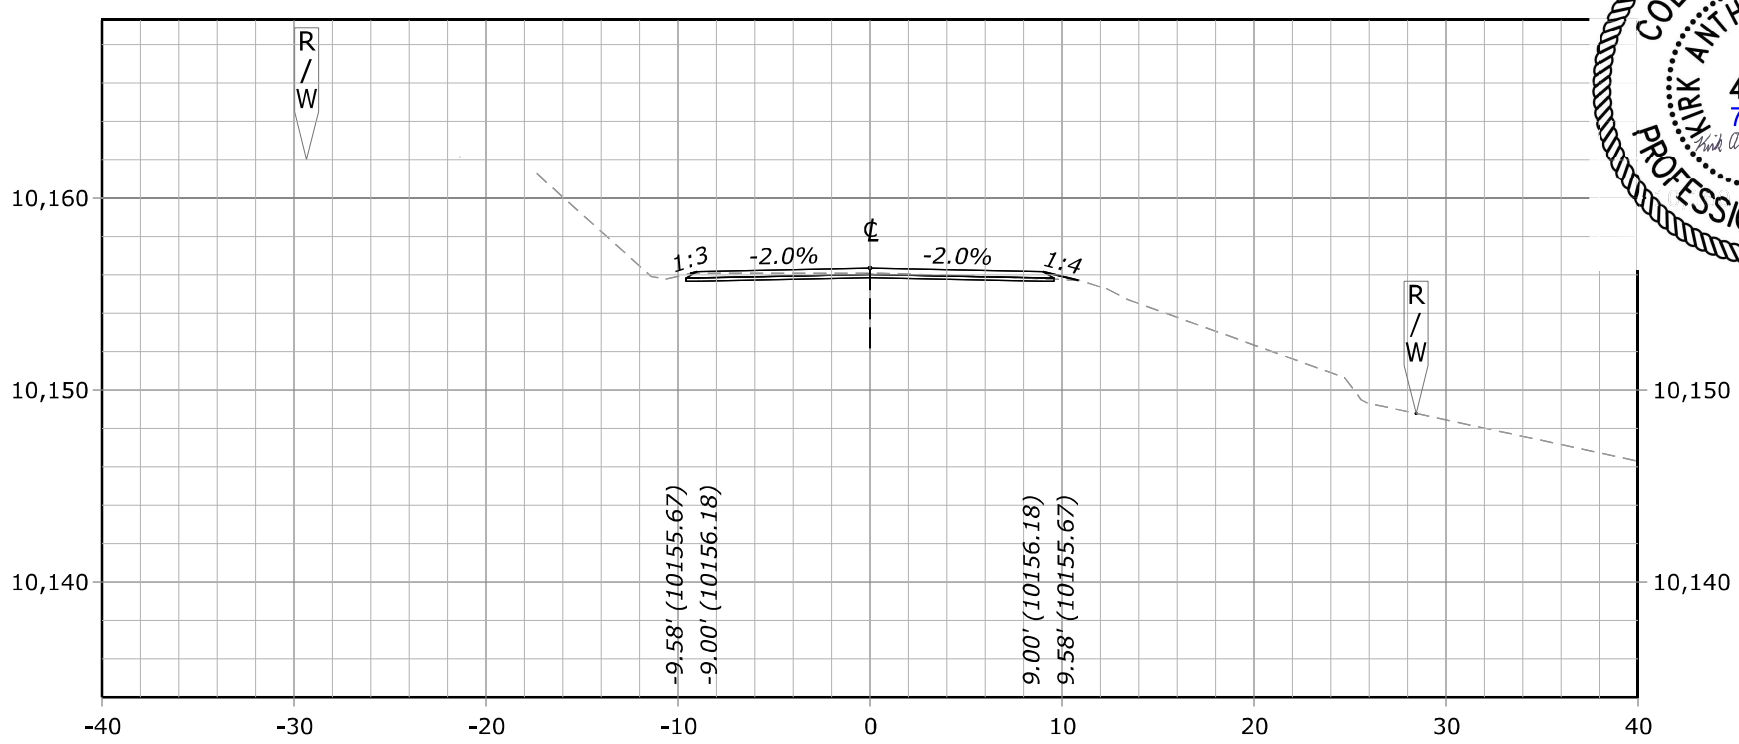


**241+50.00**
**Des Grade = 10,156.36**
**Subgrade = 10,155.86**
**Original Grnd = 10,156.10**

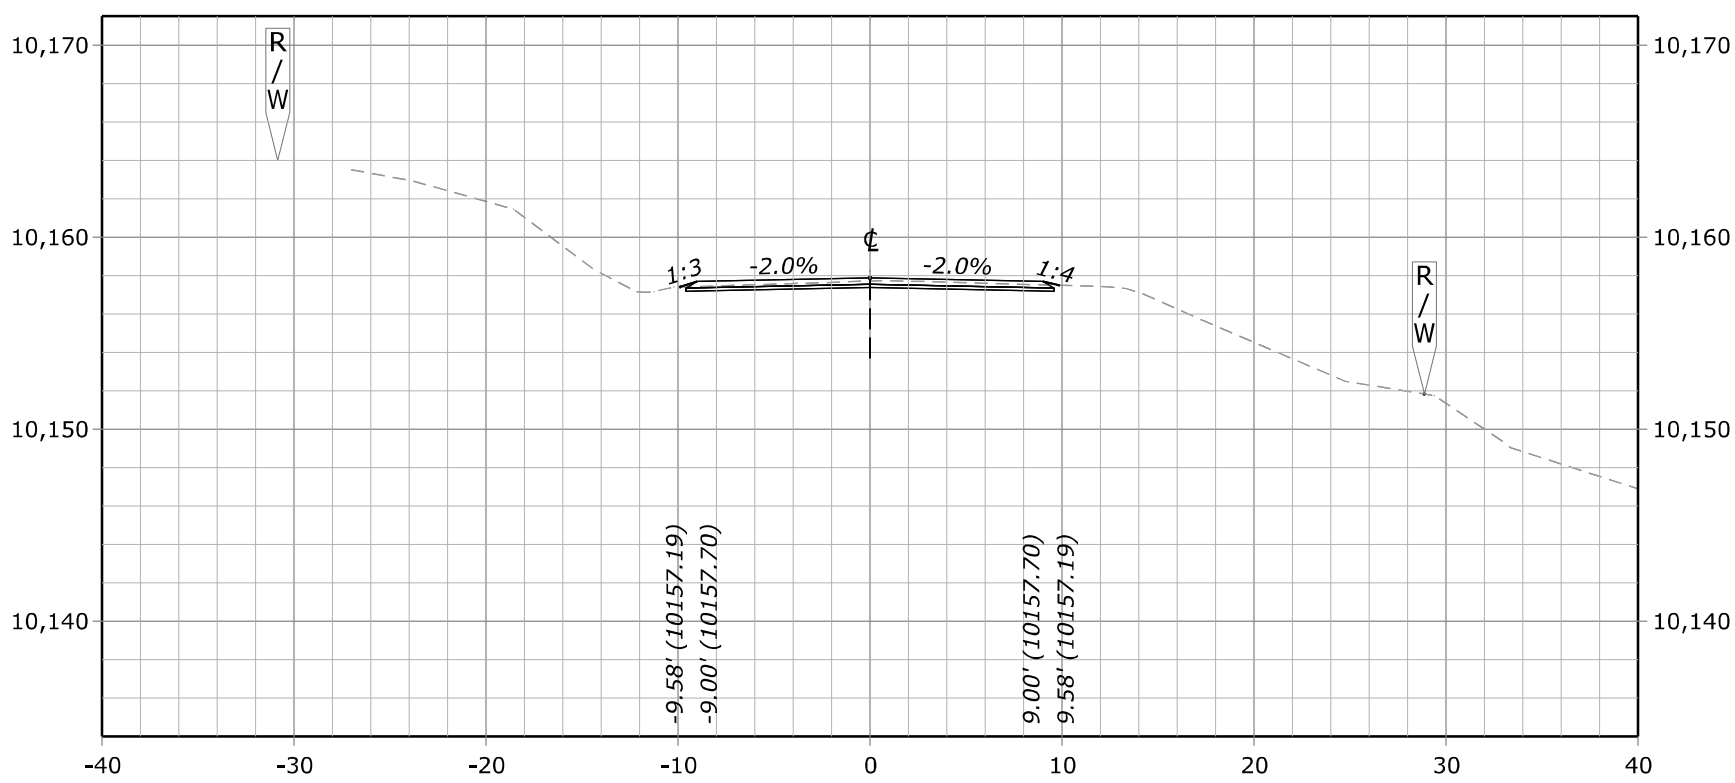


**241+00.00**
**Des Grade = 10,157.88**
**Subgrade = 10,157.38**
**Original Grnd = 10,157.72**

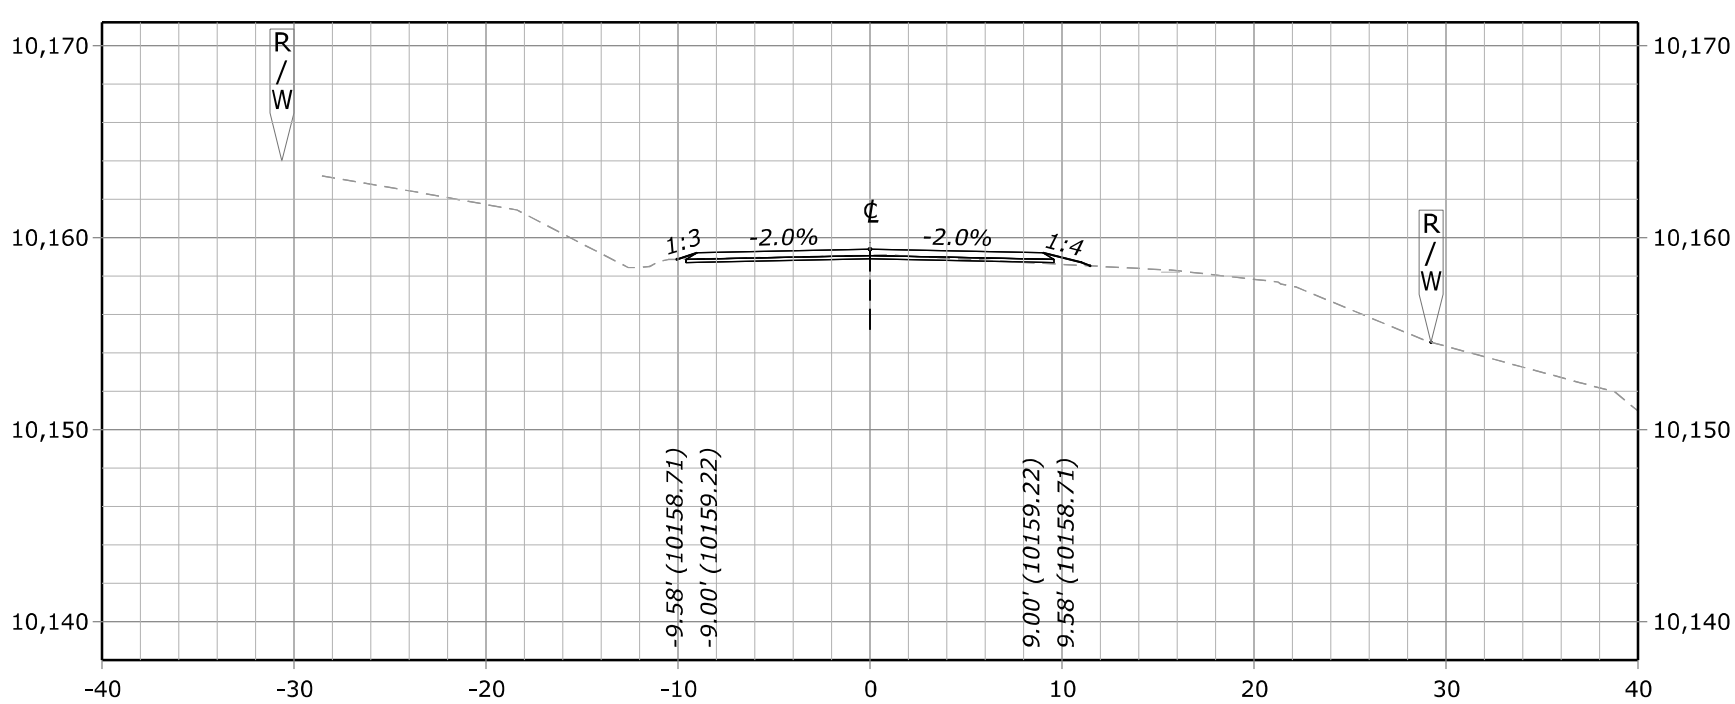


**240+50.00**
**Des Grade = 10,159.40**
**Subgrade = 10,158.90**
**Original Grnd = 10,159.07**

FHWA, Office of Federal Lands Highway

# TRICKEL PARK ROAD CROSS SECTION - 240+50.00

F:\7017.015 CFLHD - CO FTFS 121(1) Trickel Park Road\Drawings\DGN\2. Design\XS_CO_FTFS 121(1).dgn [Trickel Park Road Cross Section - 240+50.00]
13 July 2023 5:13 PM

| STATE | PROJECT | SHEET NUMBER |
|---|---|---|
| CO | FTFS 121(1) TRICKEL PARK ROAD | X41 |

COLORADO LICENSED
KIRK ANTHONY SPALDING
45223
7/21/23
Kirk Anthony Spalding
PROFESSIONAL ENGINEER

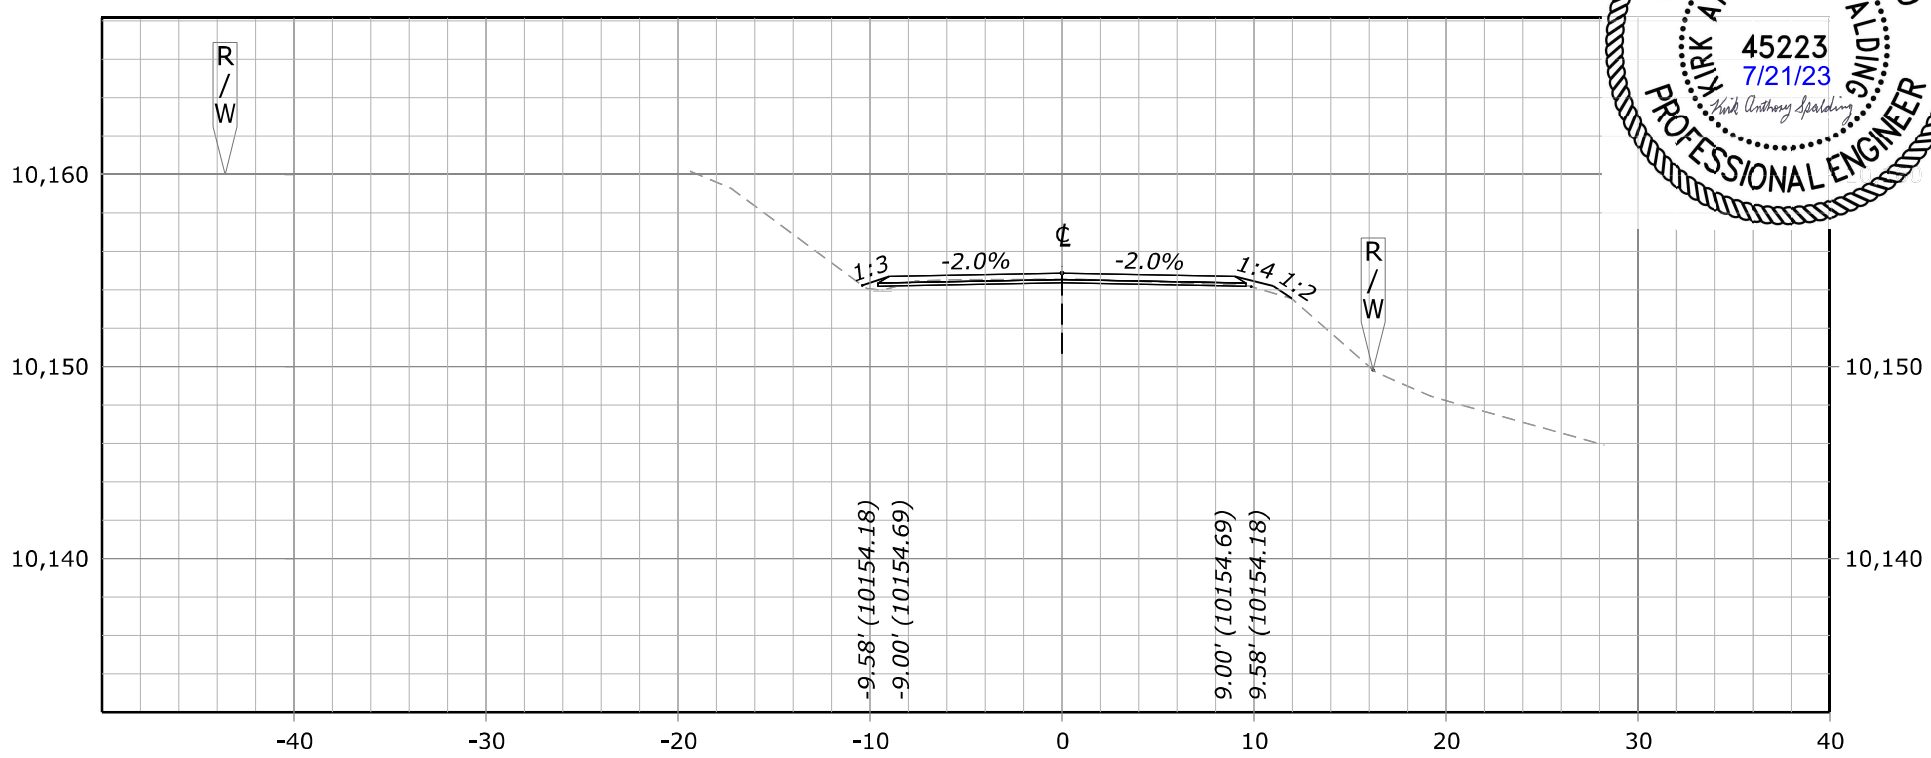


**243+00.00**
**Des Grade = 10,154.87**
**Subgrade = 10,154.37**
**Original Grnd = 10,154.54**

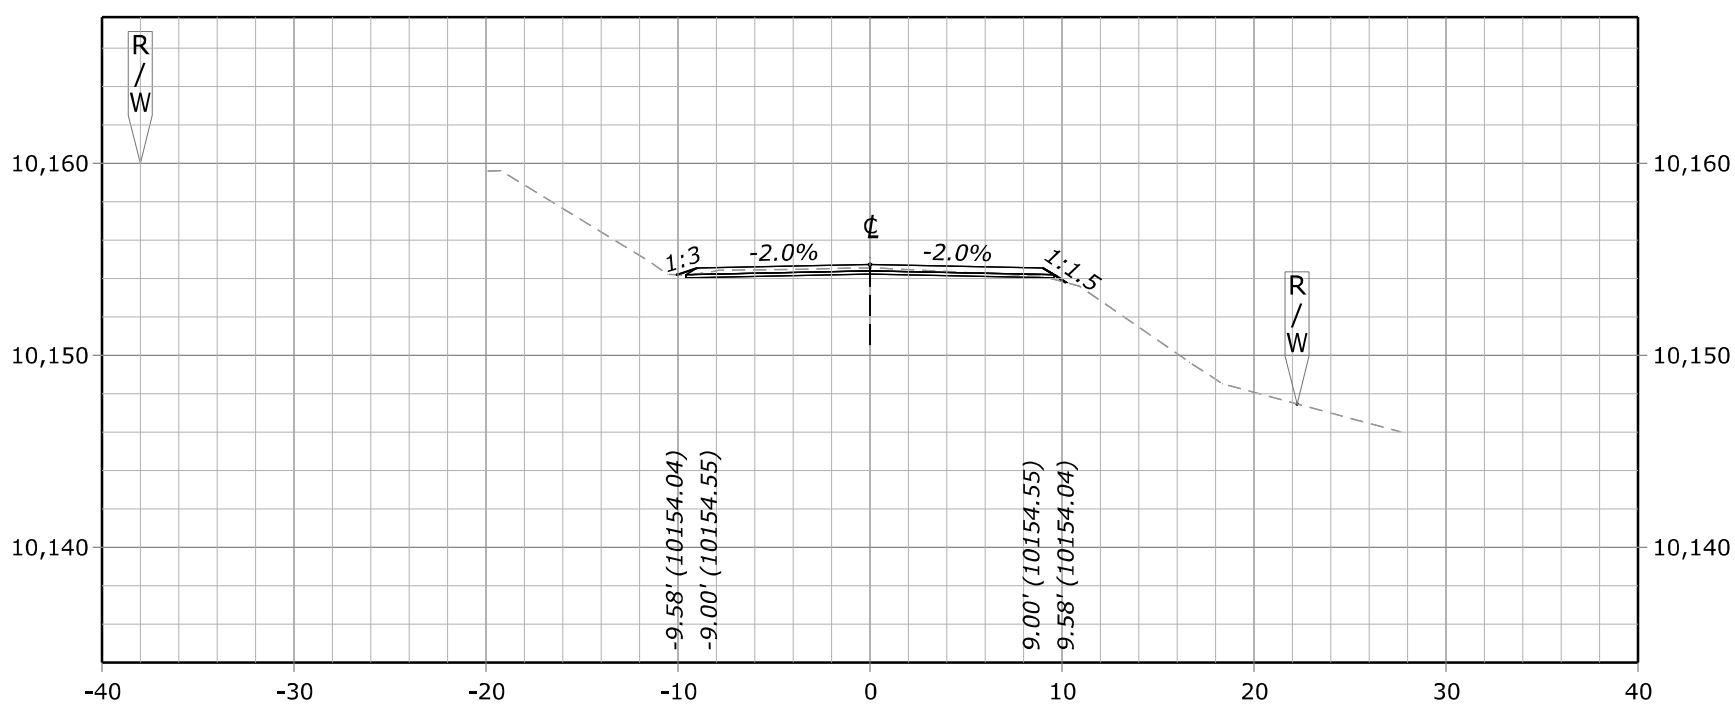


**242+50.00**
**Des Grade = 10,154.73**
**Subgrade = 10,154.23**
**Original Grnd = 10,154.55**

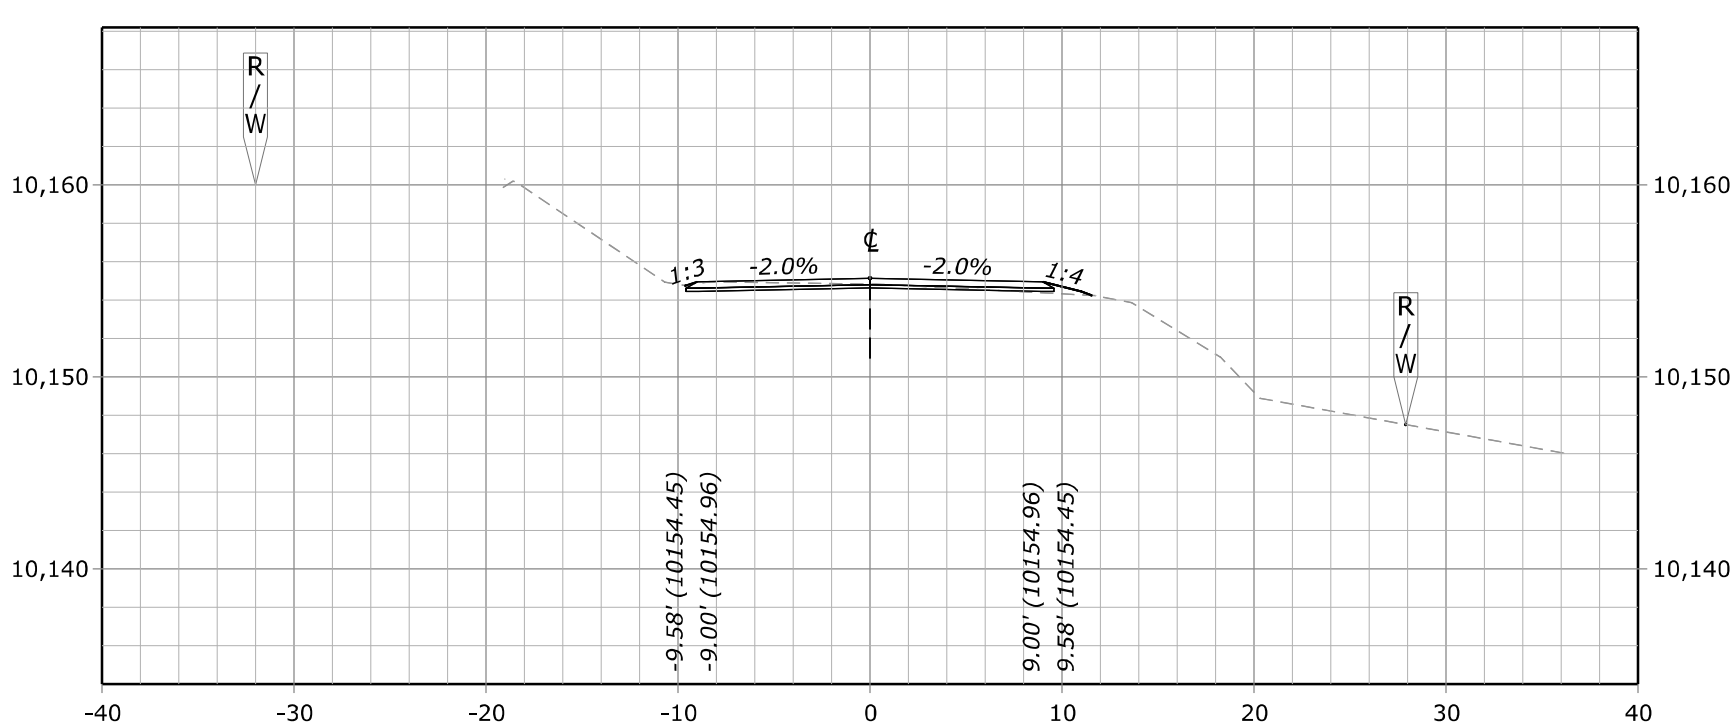


**242+00.00**
**Des Grade = 10,155.14**
**Subgrade = 10,154.64**
**Original Grnd = 10,154.83**

FHWA, Office of Federal Lands Highway

# TRICKEL PARK ROAD CROSS SECTION - 242+00.00

F:\7017.015 CFLHD - CO FTFS 121(1) Trickel Park Road\Drawings\DGN\2. Design\XS_CO_FTFS 121(1).dgn [Trickel Park Road Cross Section - 242+00.00]
13 July 2023 5:16 PM

| STATE | PROJECT | SHEET NUMBER |
|---|---|---|
| CO | FTFS 121(1) TRICKEL PARK ROAD | X42 |

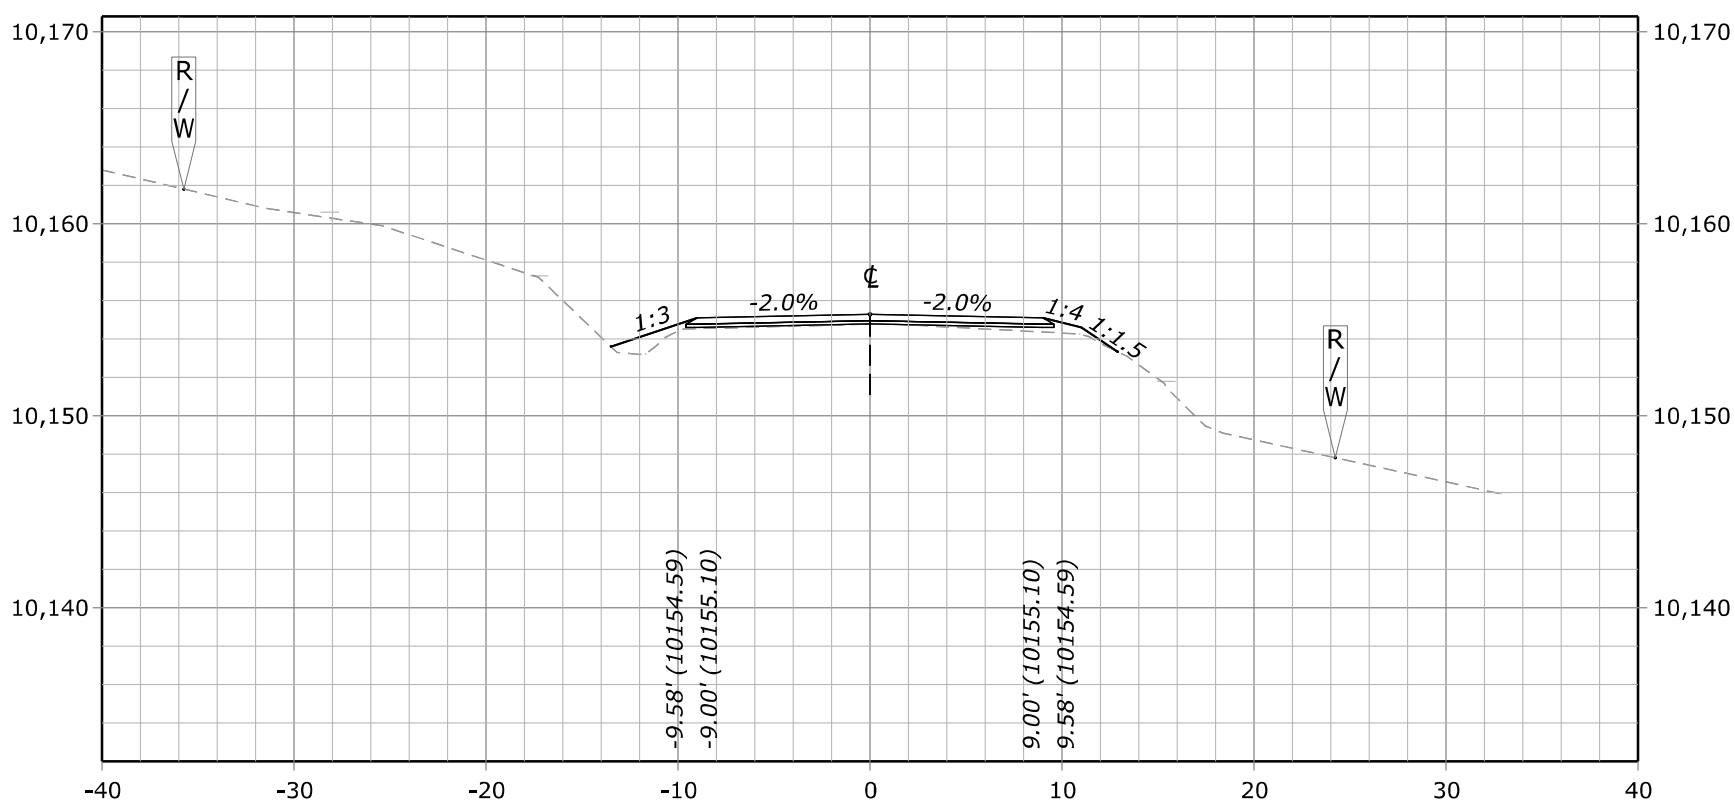


**244+00.00**
**Des Grade = 10,155.28**
**Subgrade = 10,154.78**
**Original Grnd = 10,154.77**

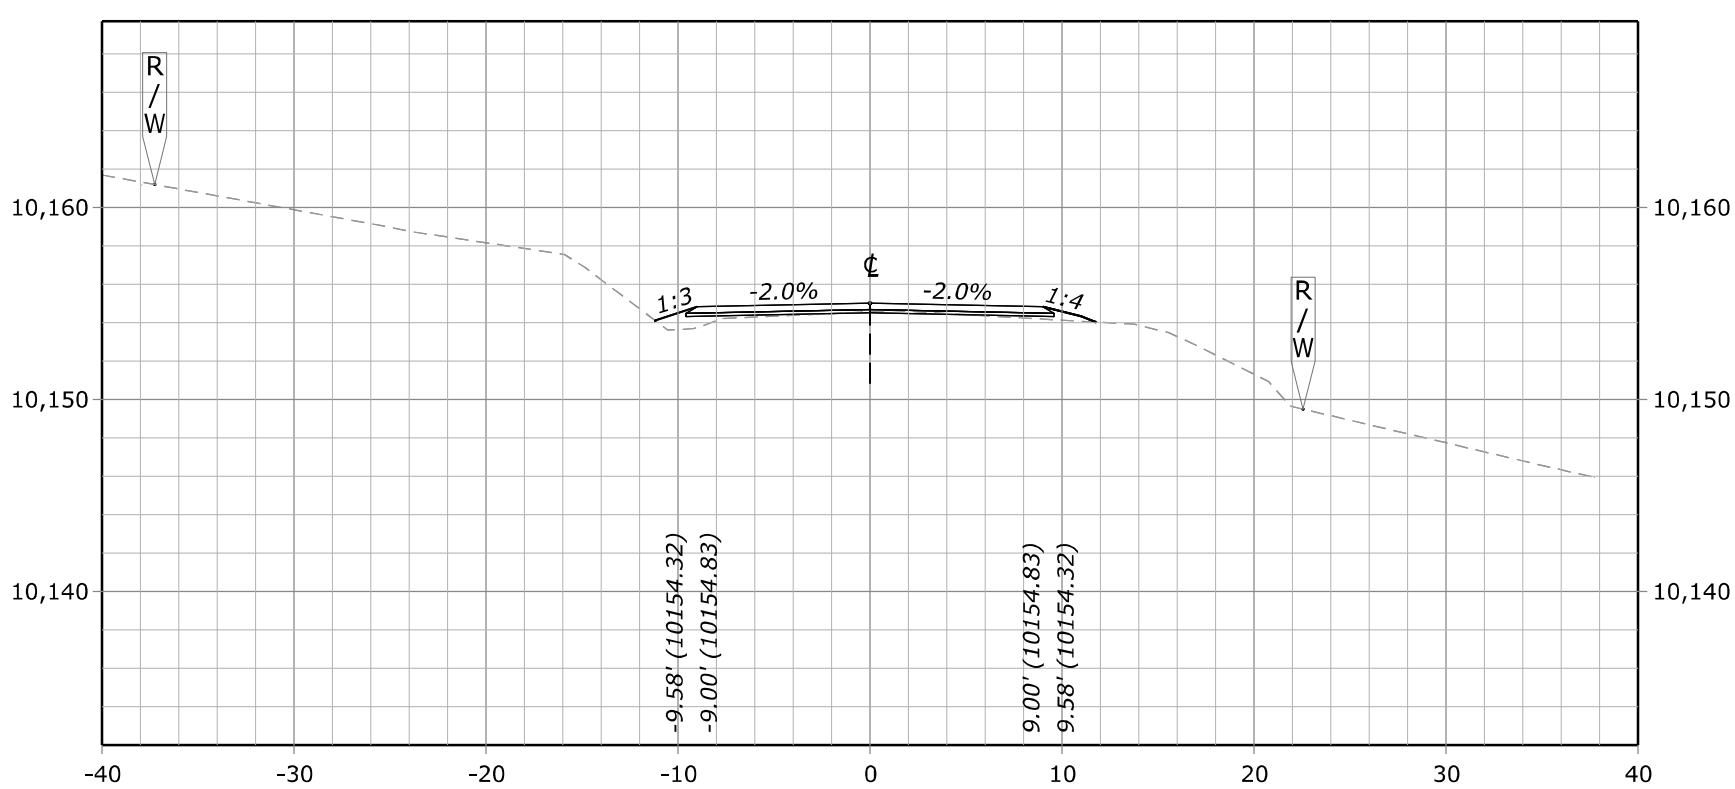


**243+50.00**
**Des Grade = 10,155.01**
**Subgrade = 10,154.51**
**Original Grnd = 10,154.57**

FHWA, Office of Federal Lands Highway

# TRICKEL PARK ROAD CROSS SECTION - 243+50.00

F:\7017.015 CFLHD - CO FTFS 121(1) Trickel Park Road\Drawings\DGN\2. Design\XS_CO_FTFS 121(1).dgn [Trickel Park Road Cross Section - 243+50.00]
13 July 2023 5:16 PM

| STATE | PROJECT | SHEET NUMBER |
|---|---|---|
| CO | FTFS 121(1) TRICKEL PARK ROAD | X43 |

COLORADO LICENSED
KIRK ANTHONY SPALDING
45223
7/21/23
PROFESSIONAL ENGINEER

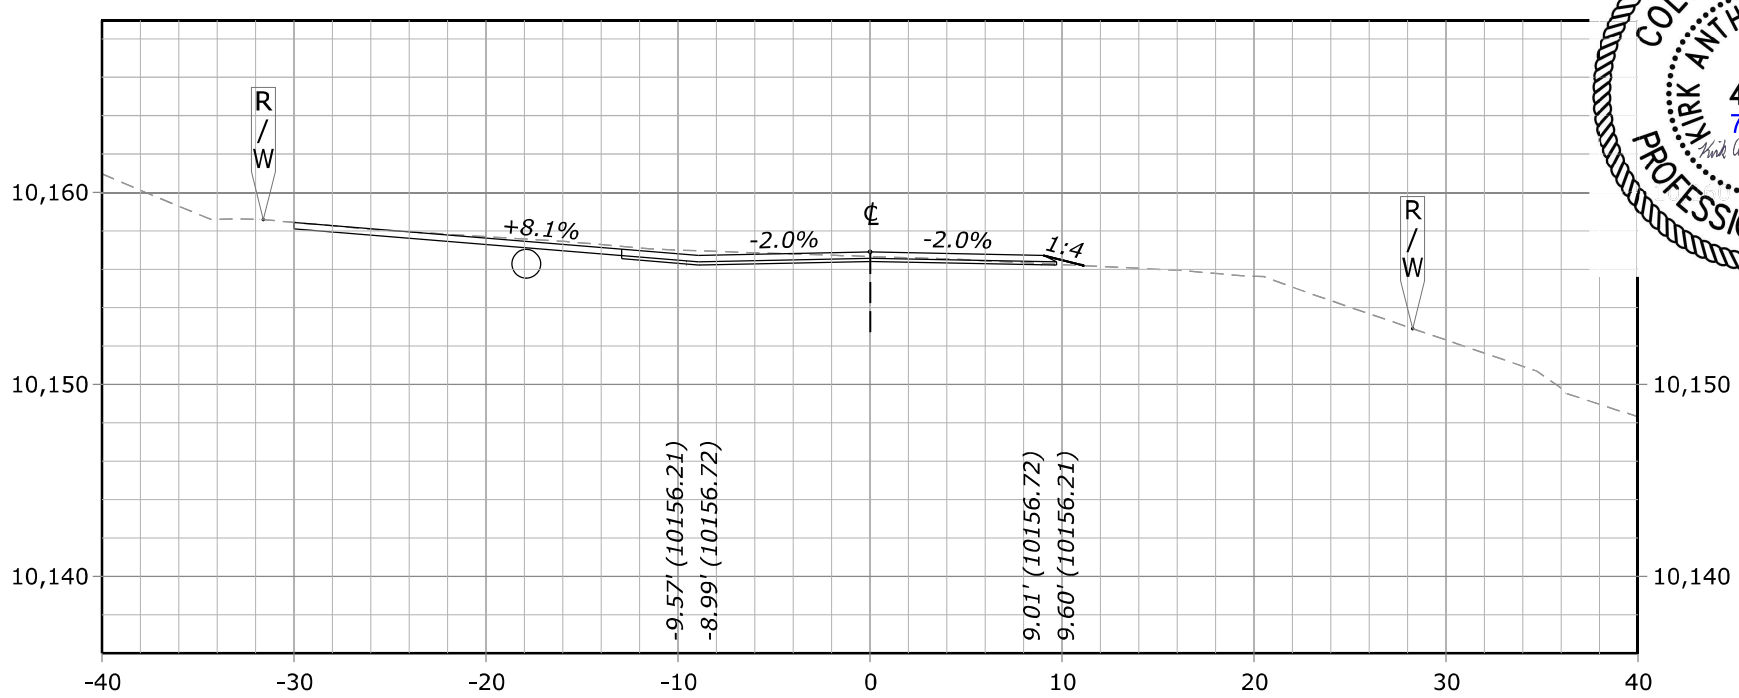


**245+20.00**
**Des Grade = 10,156.90**
**Subgrade = 10,156.40**
**Original Grnd = 10,156.66**

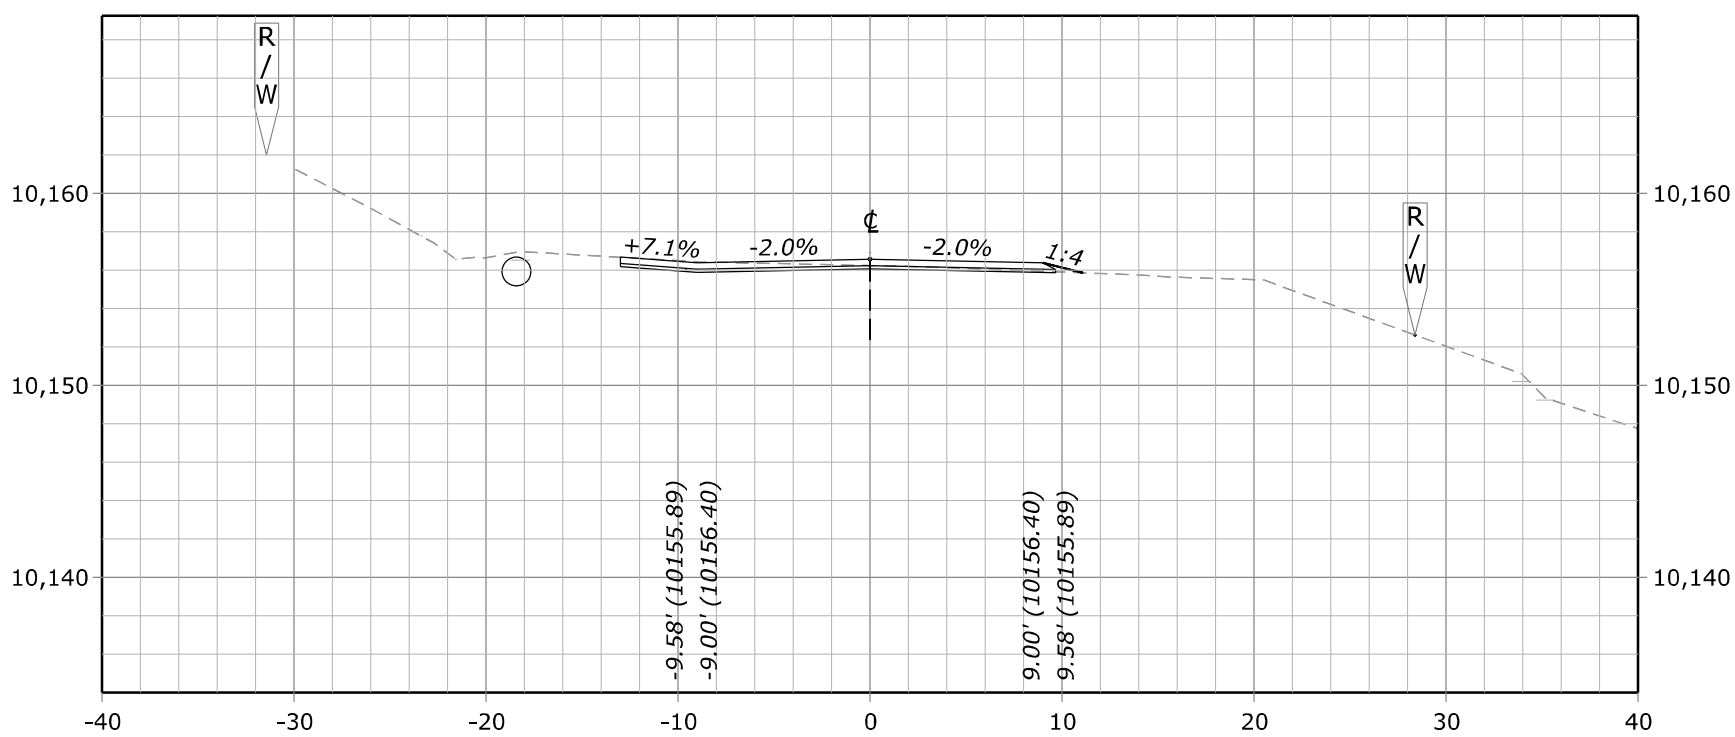


**245+00.00**
**Des Grade = 10,156.58**
**Subgrade = 10,156.08**
**Original Grnd = 10,156.25**

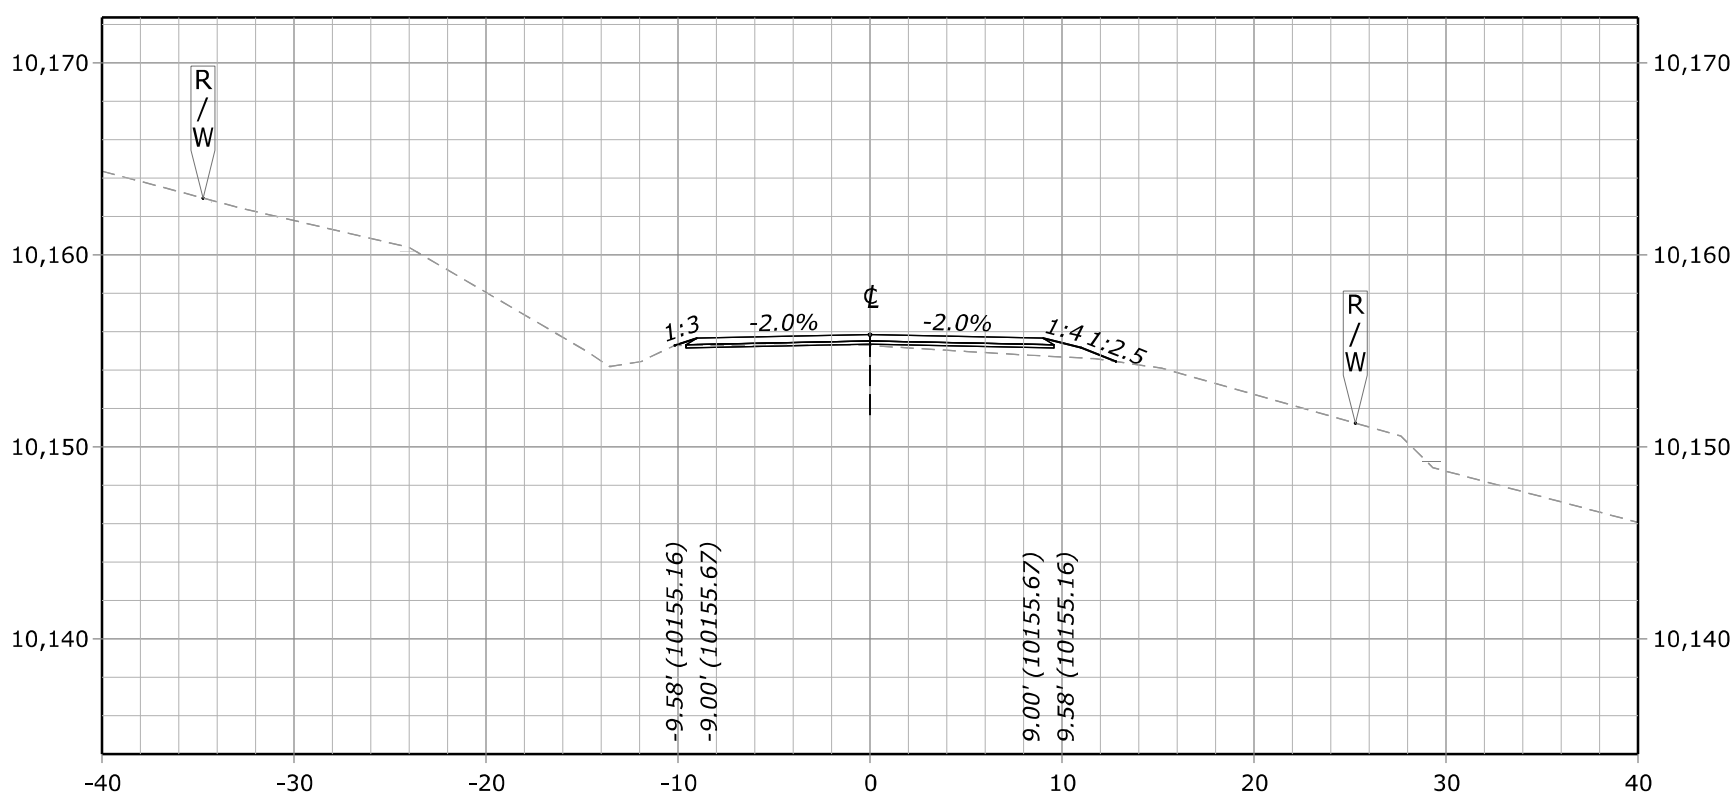


**244+50.00**
**Des Grade = 10,155.85**
**Subgrade = 10,155.35**
**Original Grnd = 10,155.28**

FHWA, Office of Federal Lands Highway

# TRICKEL PARK ROAD CROSS SECTION - 244+50.00

F:\7017.015 CFLHD - CO FTFS 121(1) Trickel Park Road\Drawings\DGN\2. Design\XS_CO_FTFS 121(1).dgn [Trickel Park Road Cross Section - 244+50.00]
13 July 2023 5:16 PM

| STATE | PROJECT | SHEET NUMBER |
|---|---|---|
| CO | FTFS 121(1) TRICKEL PARK ROAD | X44 |

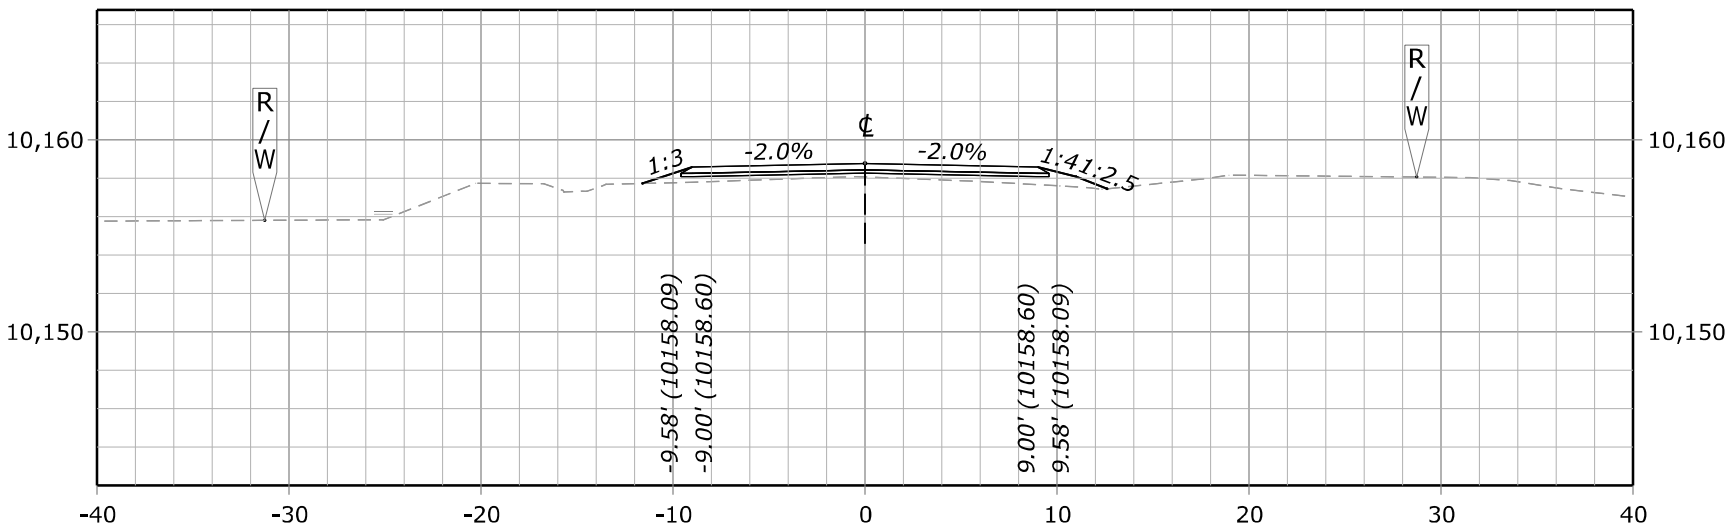


**246+50.00**
**Des Grade = 10,158.78**
**Subgrade = 10,158.28**
**Original Grnd = 10,158.07**

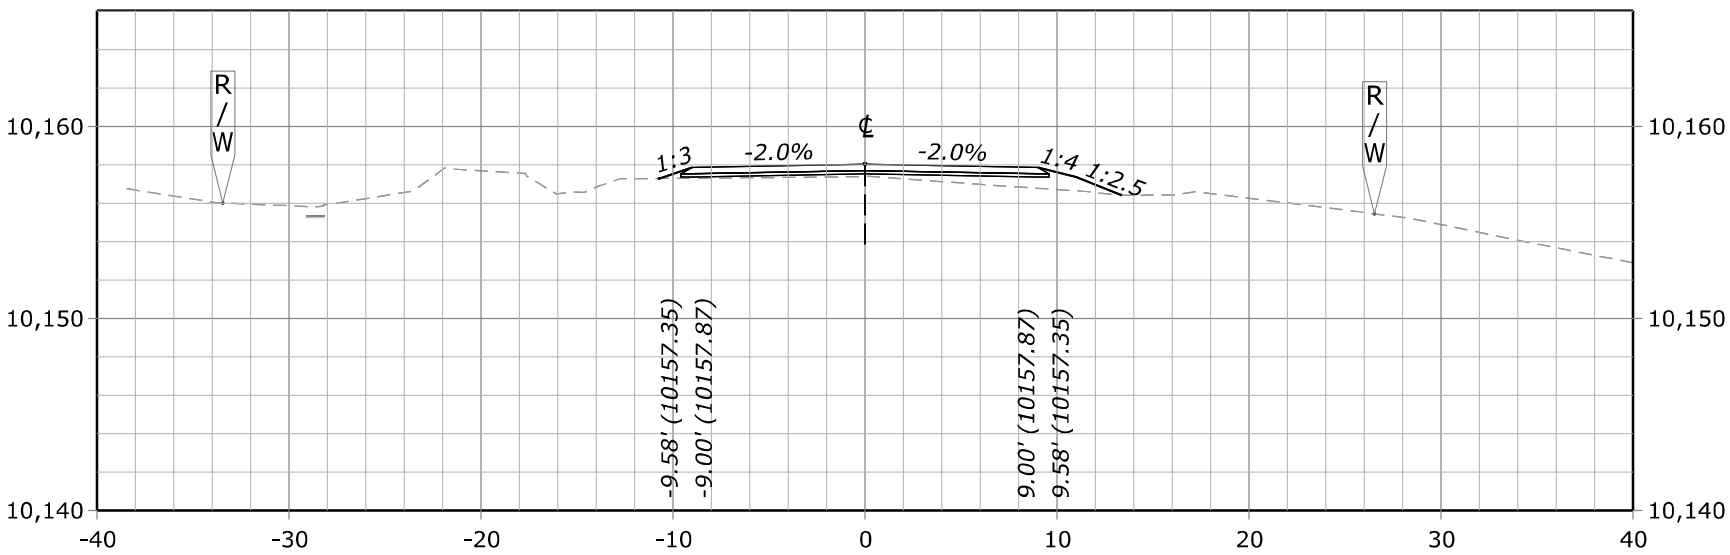


**246+00.00**
**Des Grade = 10,158.05**
**Subgrade = 10,157.55**
**Original Grnd = 10,157.39**

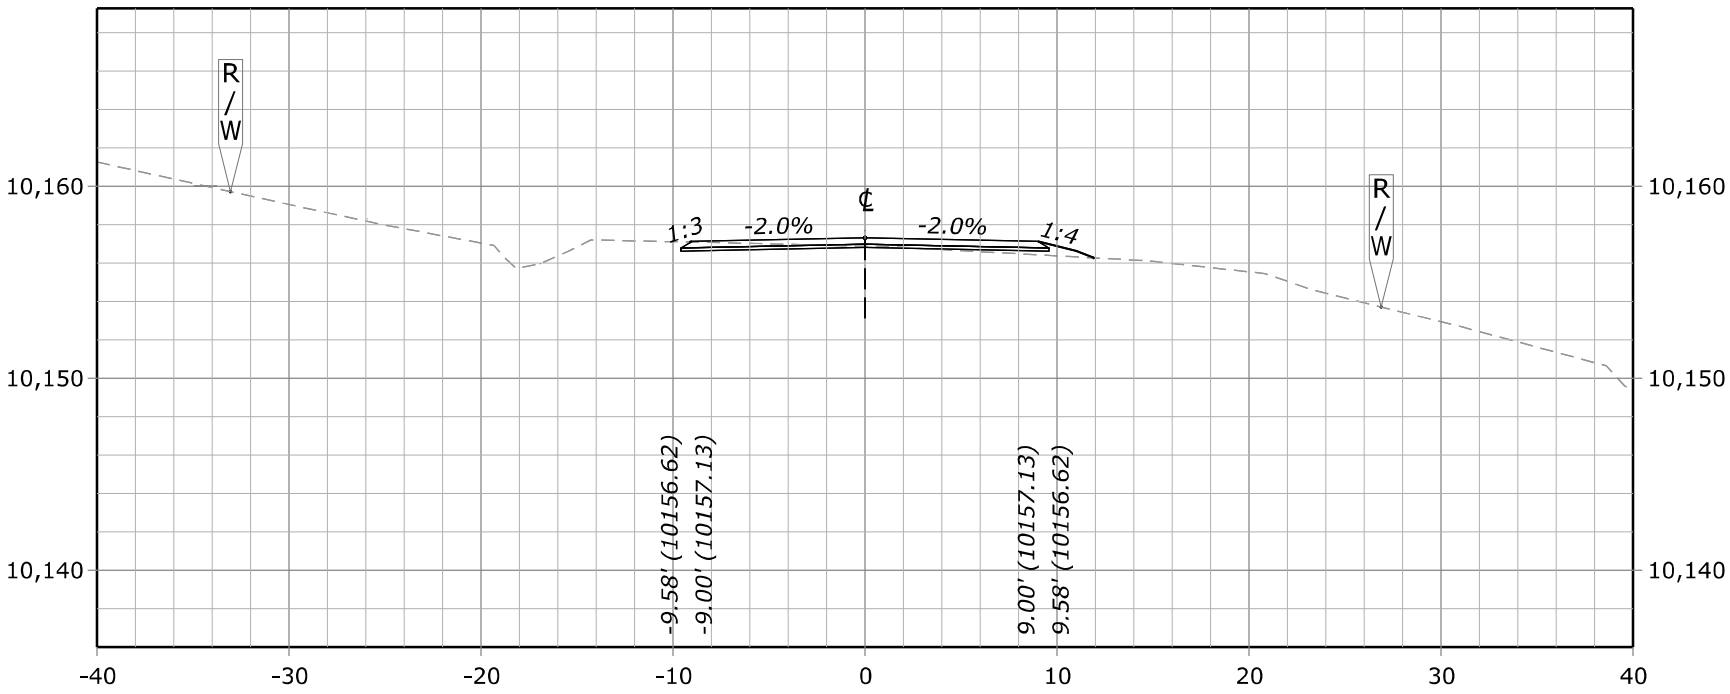


**245+50.00**
**Des Grade = 10,157.31**
**Subgrade = 10,156.81**
**Original Grnd = 10,156.87**

FHWA, Office of Federal Lands Highway

# TRICKEL PARK ROAD CROSS SECTION - 245+50.00

F:\7017.015 CFLHD - CO FTFS 121(1) Trickel Park Road\Drawings\DGN\2. Design\XS_CO_FTFS 121(1).dgn [Trickel Park Road Cross Section - 245+50.00]
13 July 2023 5:16 PM

| STATE | PROJECT | SHEET NUMBER |
|---|---|---|
| CO | FTFS 121(1) TRICKEL PARK ROAD | X45 |

COLORADO LICENSED
KIRK ANTHONY SPALDING
45223
7/21/23
Kirk Anthony Spalding
PROFESSIONAL ENGINEER

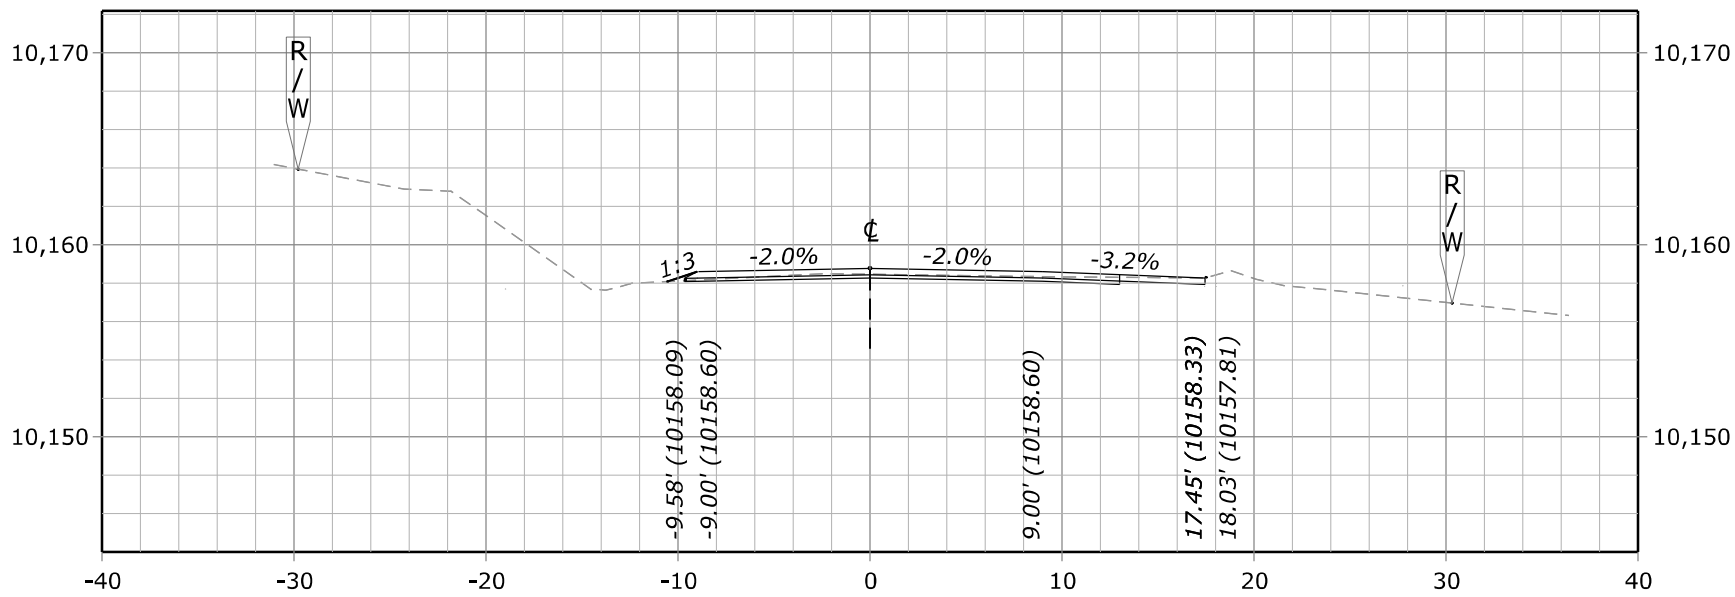


**248+00.00**
**Des Grade = 10,158.78**
**Subgrade = 10,158.28**
**Original Grnd = 10,158.46**

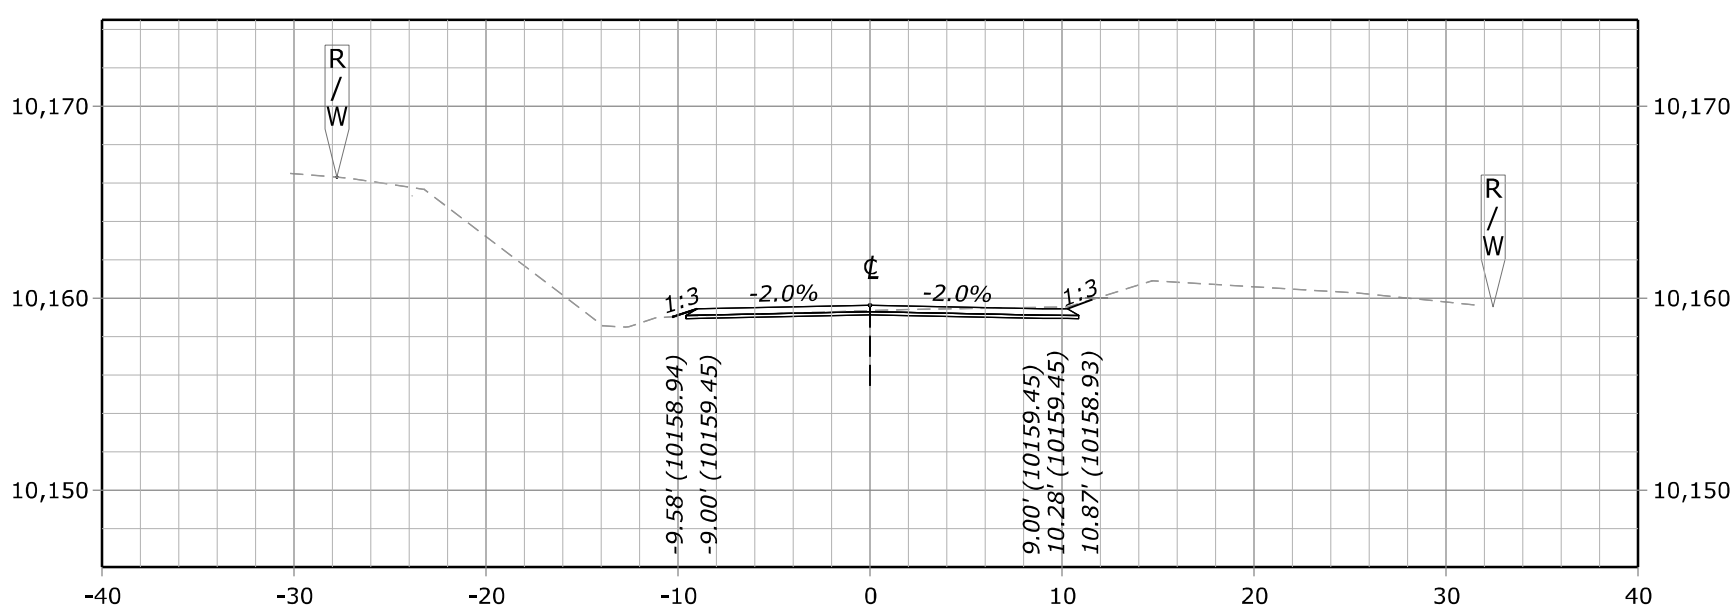


**247+50.00**
**Des Grade = 10,159.63**
**Subgrade = 10,159.13**
**Original Grnd = 10,159.35**

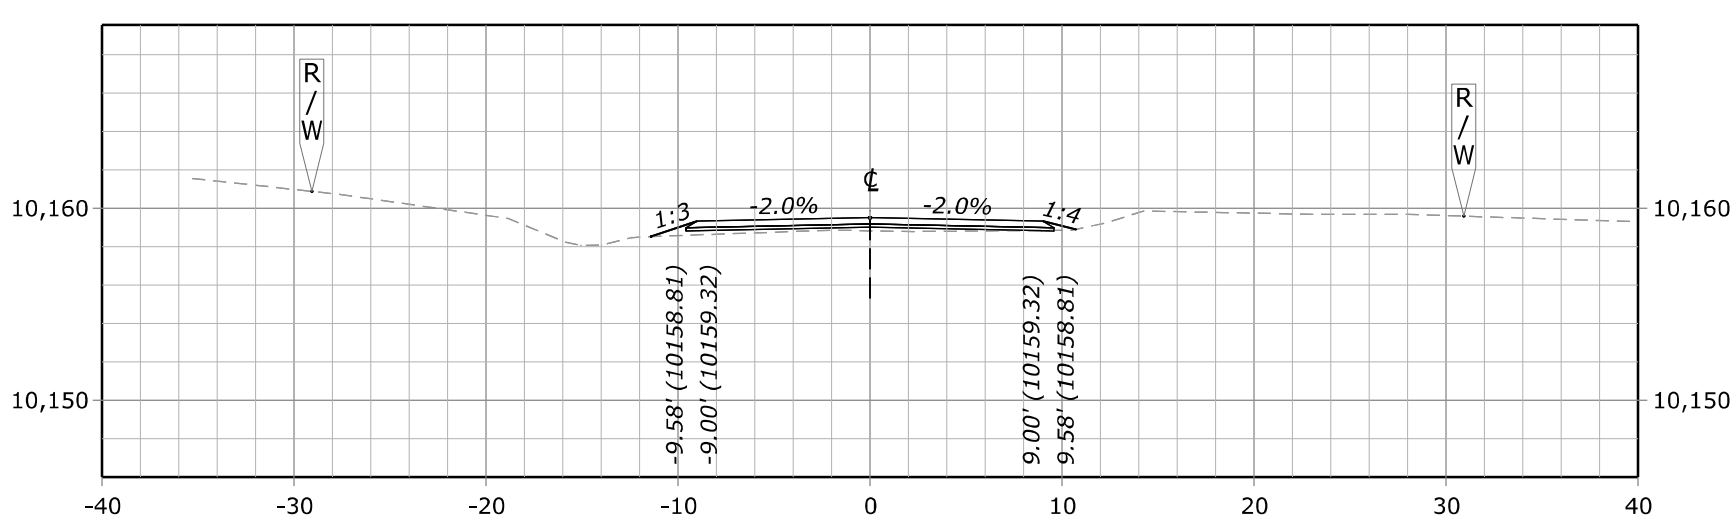


**247+00.00**
**Des Grade = 10,159.50**
**Subgrade = 10,159.00**
**Original Grnd = 10,158.83**

FHWA, Office of Federal Lands Highway

# TRICKEL PARK ROAD CROSS SECTION - 247+00.00

F:\7017.015 CFLHD - CO FTFS 121(1) Trickel Park Road\Drawings\DGN\2. Design\XS_CO_FTFS 121(1).dgn [Trickel Park Road Cross Section - 247+00.00]
14 July 2023 10:25 AM

| STATE | PROJECT | SHEET NUMBER |
|---|---|---|
| CO | FTFS 121(1) TRICKEL PARK ROAD | X46 |

COLORADO LICENSED
KIRK ANTHONY SPALDING
45223
7/21/23
Kirk Anthony Spalding
PROFESSIONAL ENGINEER

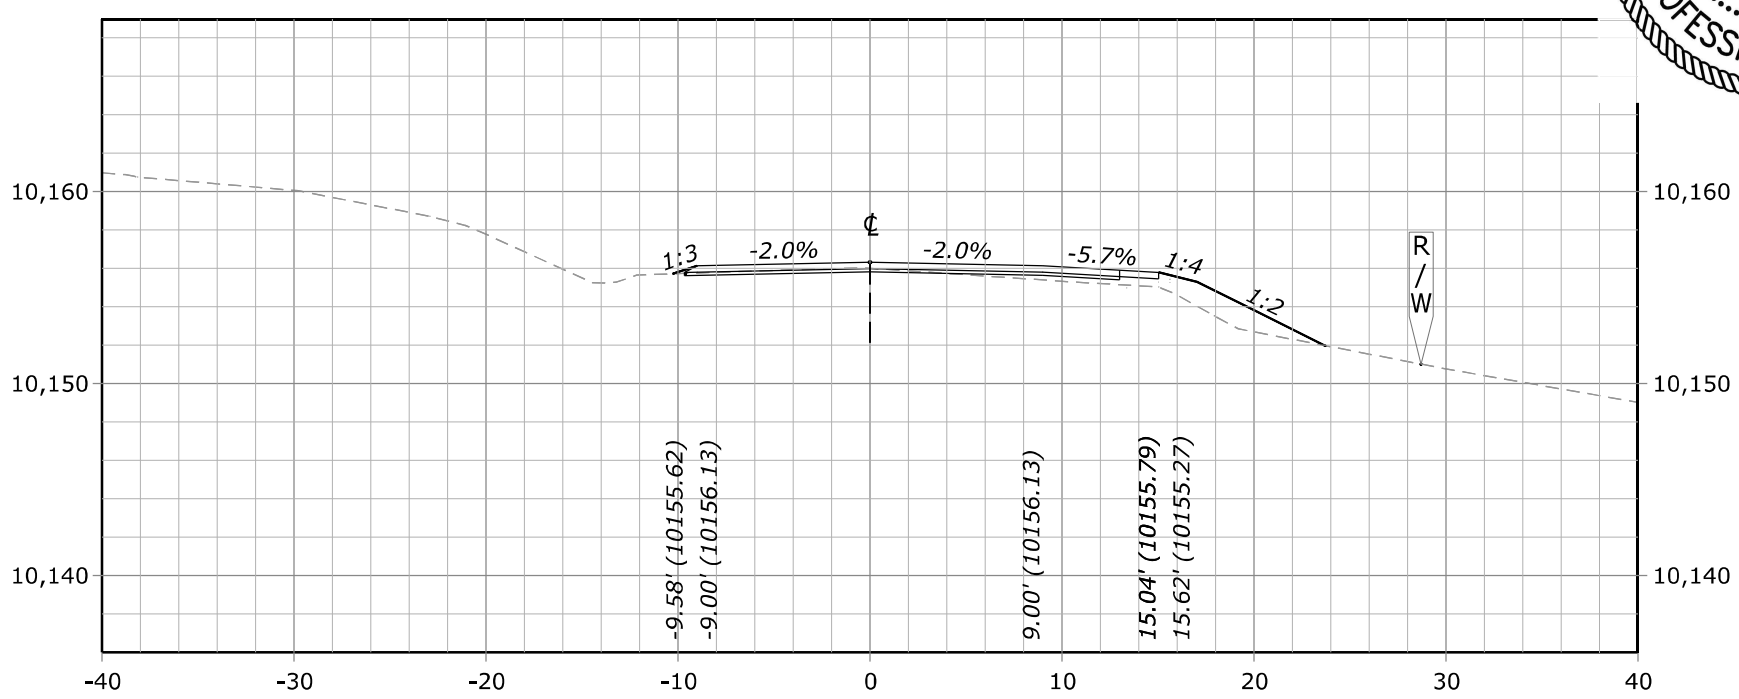


**249+00.00**
**Des Grade = 10,156.31**
**Subgrade = 10,155.81**
**Original Grnd = 10,155.99**

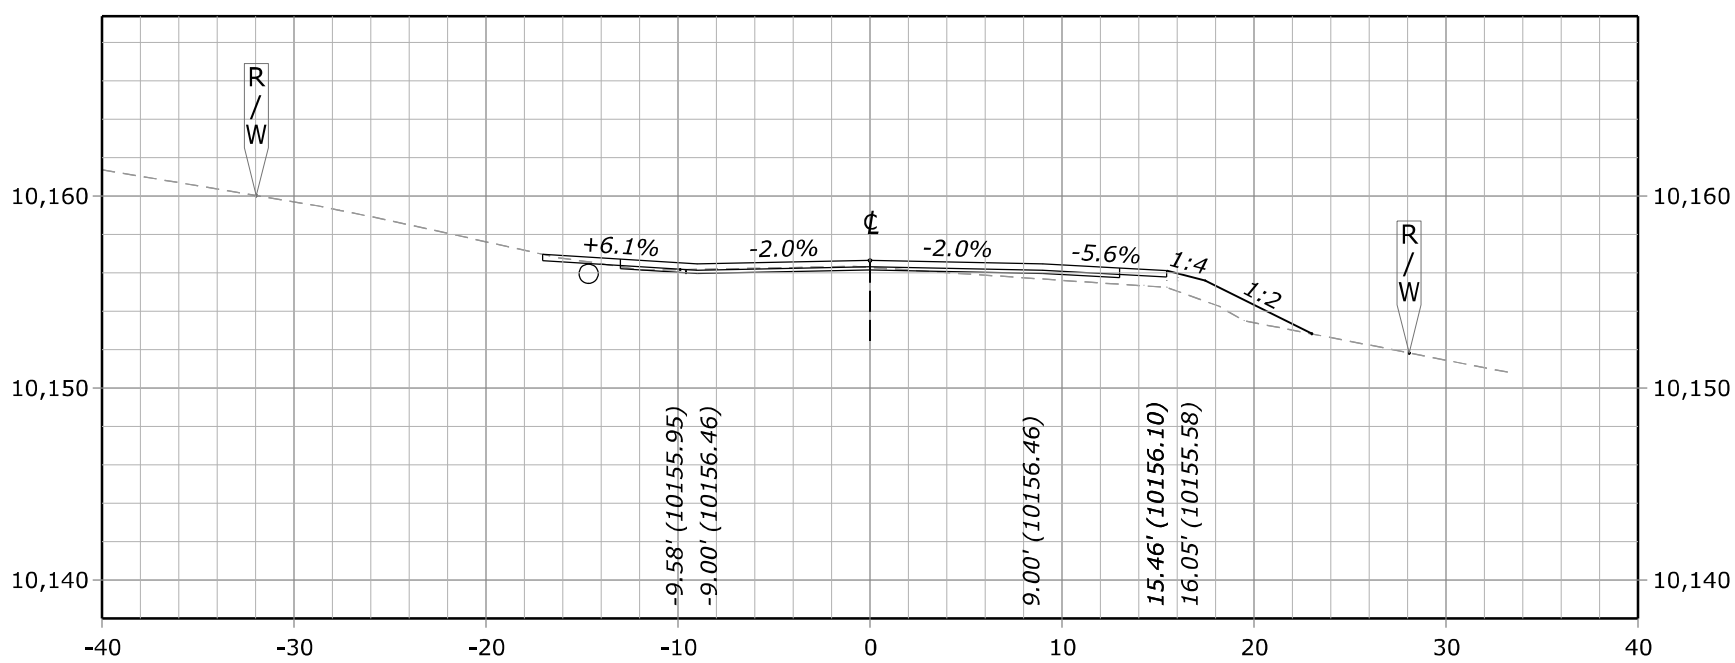


**248+85.00**
**Des Grade = 10,156.64**
**Subgrade = 10,156.14**
**Original Grnd = 10,156.27**

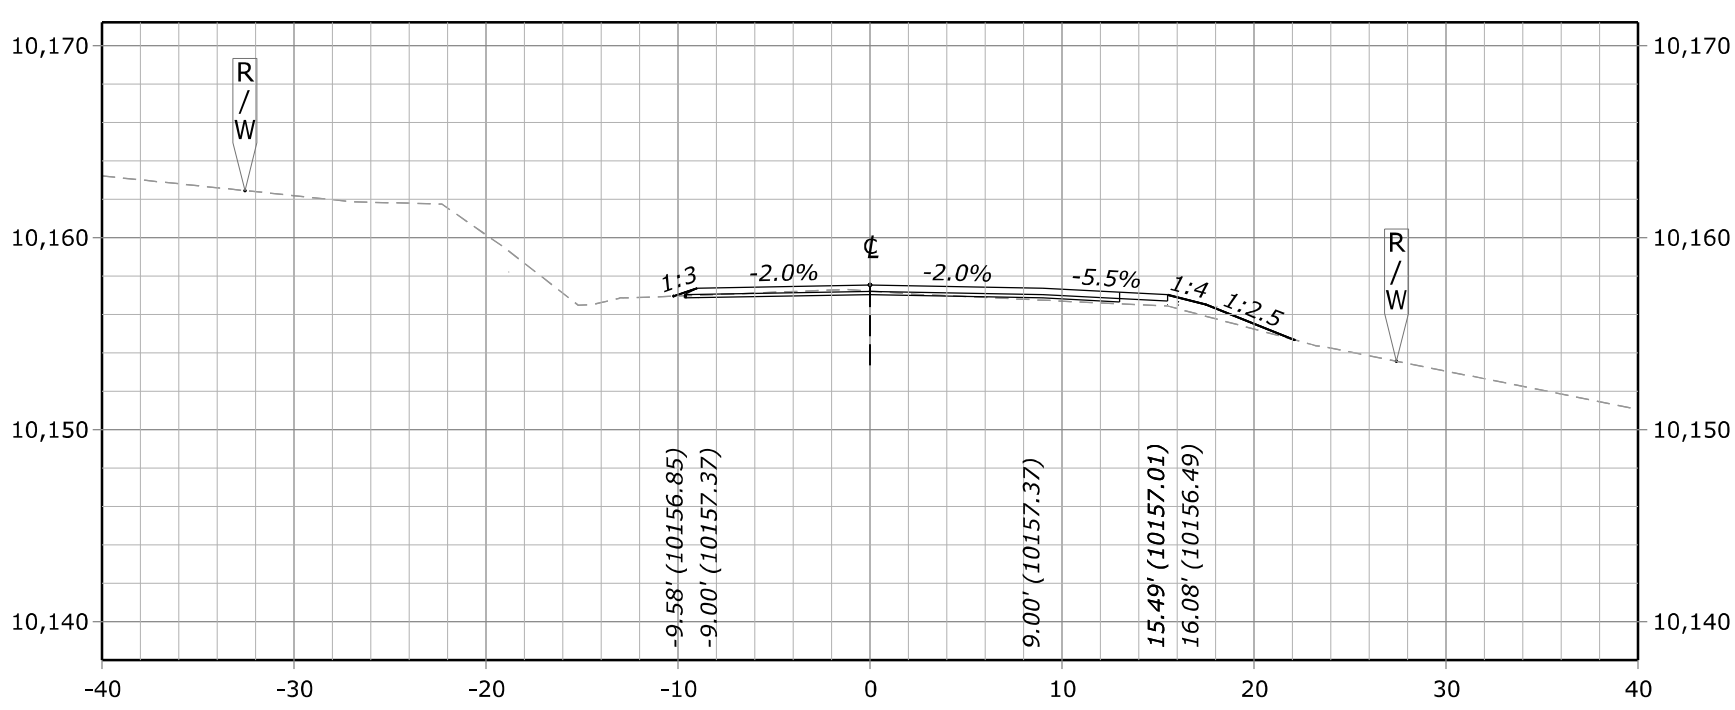


**248+50.00**
**Des Grade = 10,157.55**
**Subgrade = 10,157.05**
**Original Grnd = 10,157.22**

FHWA, Office of Federal Lands Highway

# TRICKEL PARK ROAD CROSS SECTION - 248+50.00

F:\7017.015 CFLHD - CO FTFS 121(1) Trickel Park Road\Drawings\DGN\2. Design\XS_CO_FTFS 121(1).dgn [Trickel Park Road Cross Section - 248+50.00]
14 July 2023 11:27 AM

| STATE | PROJECT | SHEET NUMBER |
|---|---|---|
| CO | FTFS 121(1) TRICKEL PARK ROAD | X47 |

COLORADO LICENSED
KIRK ANTHONY SPALDING
45223
7/21/23
PROFESSIONAL ENGINEER

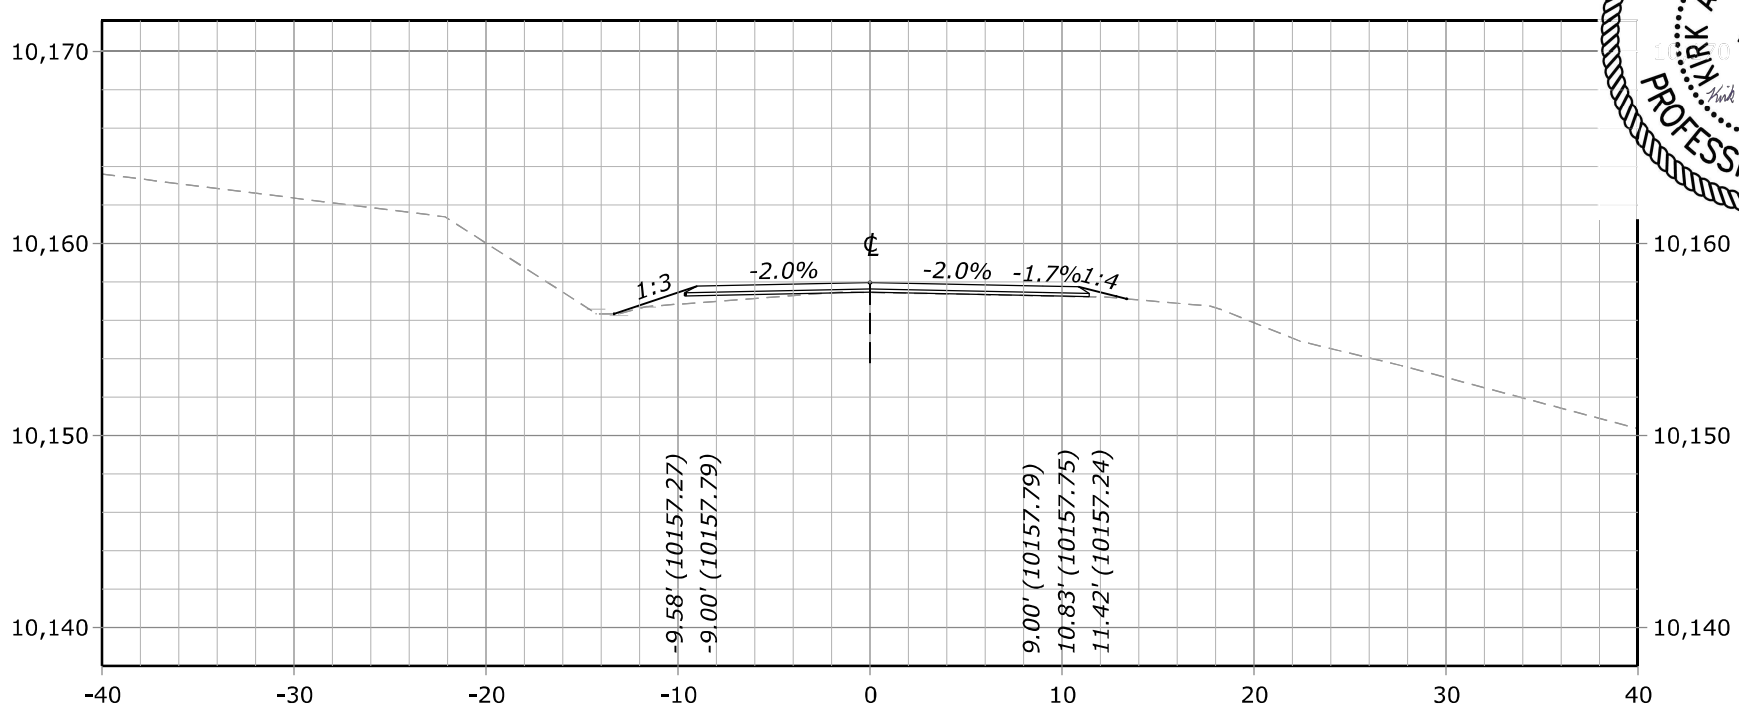


**250+50.00**
**Des Grade = 10,157.97**
**Subgrade = 10,157.47**
**Original Grnd = 10,157.45**

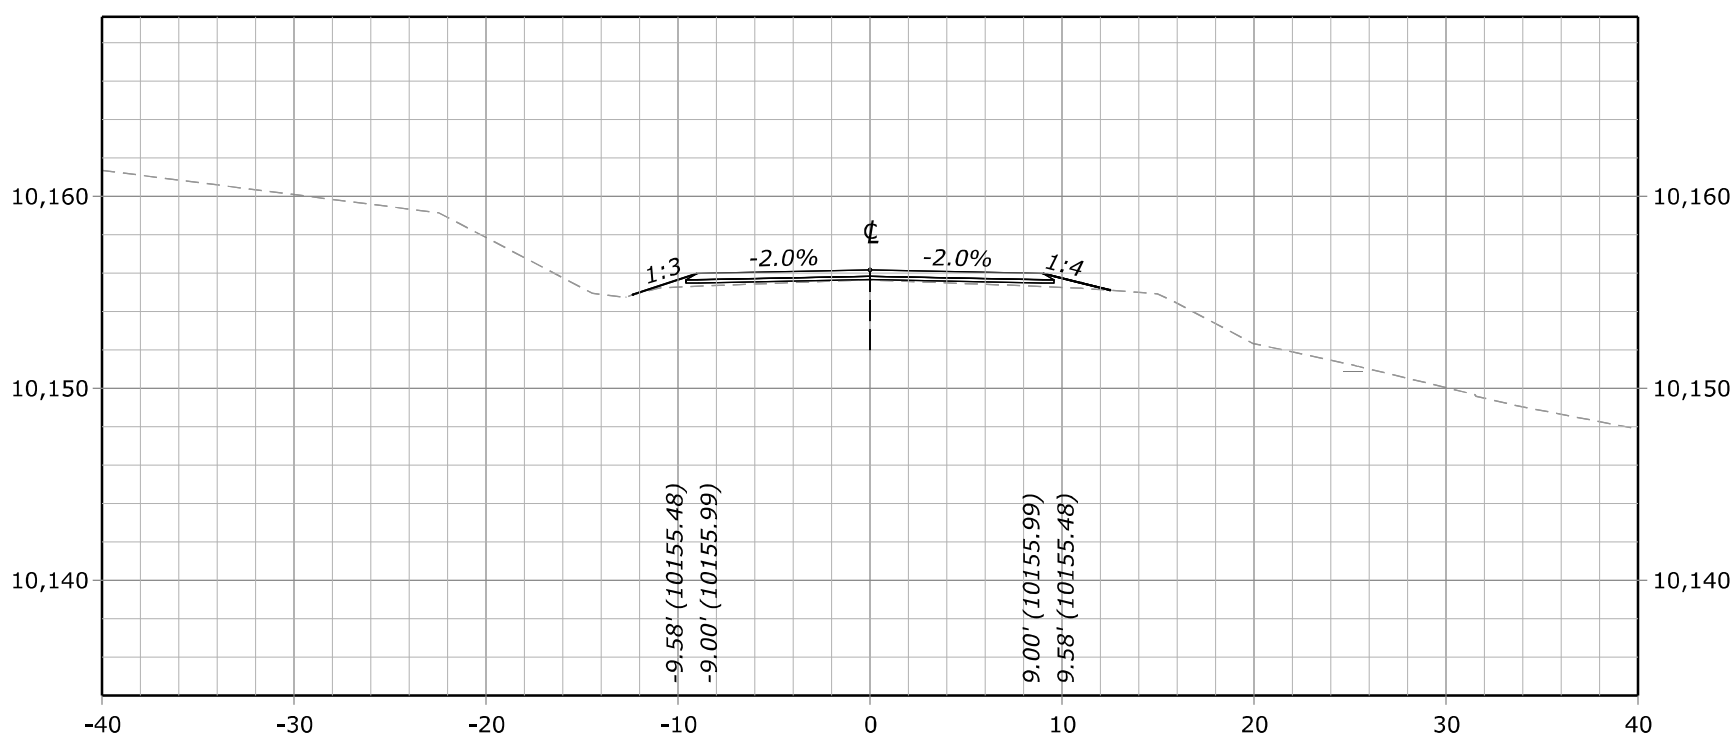


**250+00.00**
**Des Grade = 10,156.17**
**Subgrade = 10,155.67**
**Original Grnd = 10,155.63**

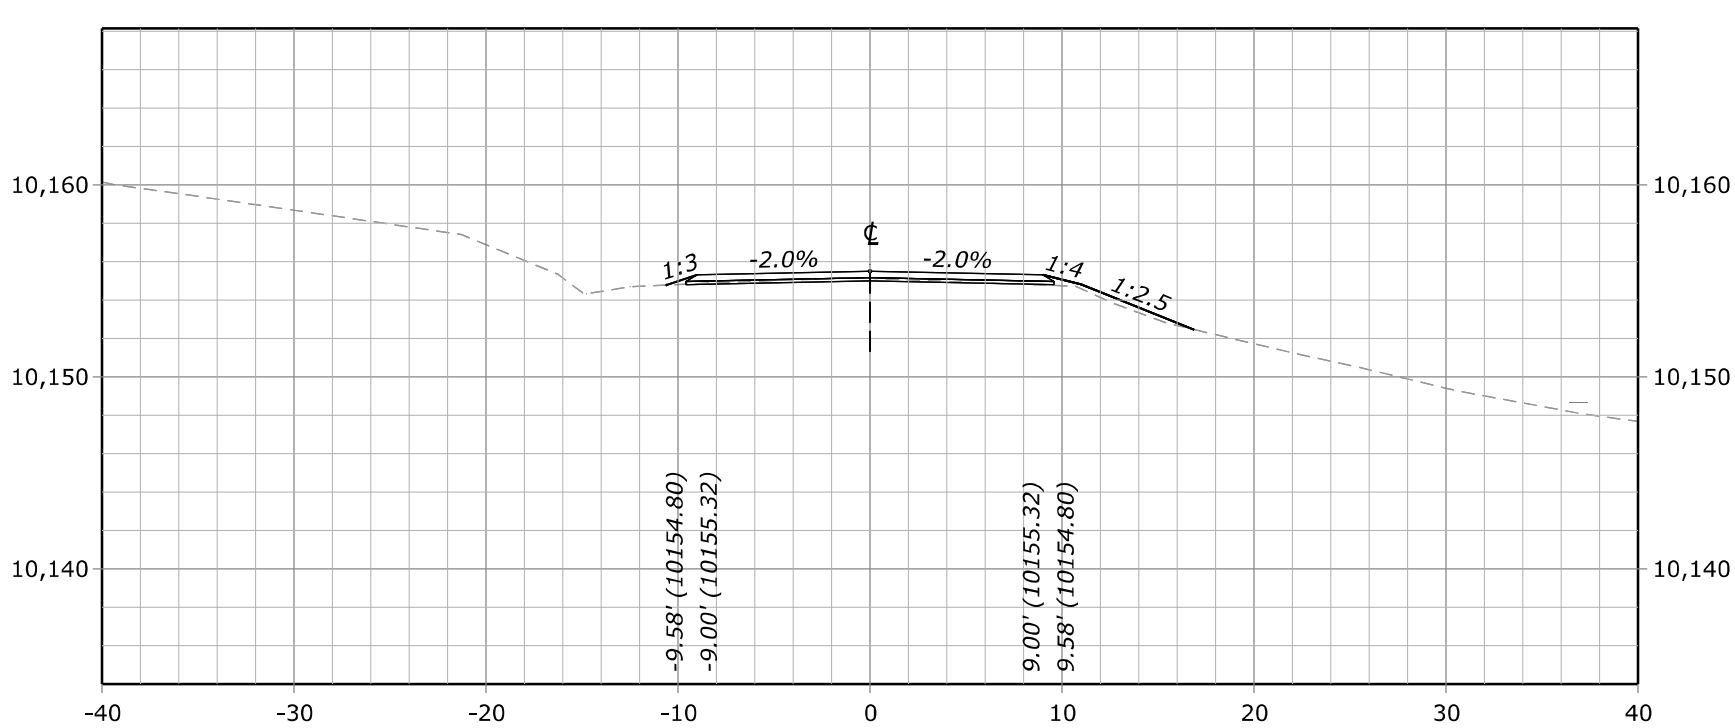


**249+50.00**
**Des Grade = 10,155.50**
**Subgrade = 10,155.00**
**Original Grnd = 10,155.14**

FHWA, Office of Federal Lands Highway

# TRICKEL PARK ROAD CROSS SECTION - 249+50.00

F:\7017.015 CFLHD - CO FTFS 121(1) Trickel Park Road\Drawings\DGN\2. Design\XS_CO_FTFS 121(1).dgn [Trickel Park Road Cross Section - 249+50.00]
13 July 2023 5:16 PM

| STATE | PROJECT | SHEET NUMBER |
|---|---|---|
| CO | FTFS 121(1) TRICKEL PARK ROAD | X48 |

COLORADO LICENSED
KIRK ANTHONY SPALDING
45223
7/21/23
PROFESSIONAL ENGINEER

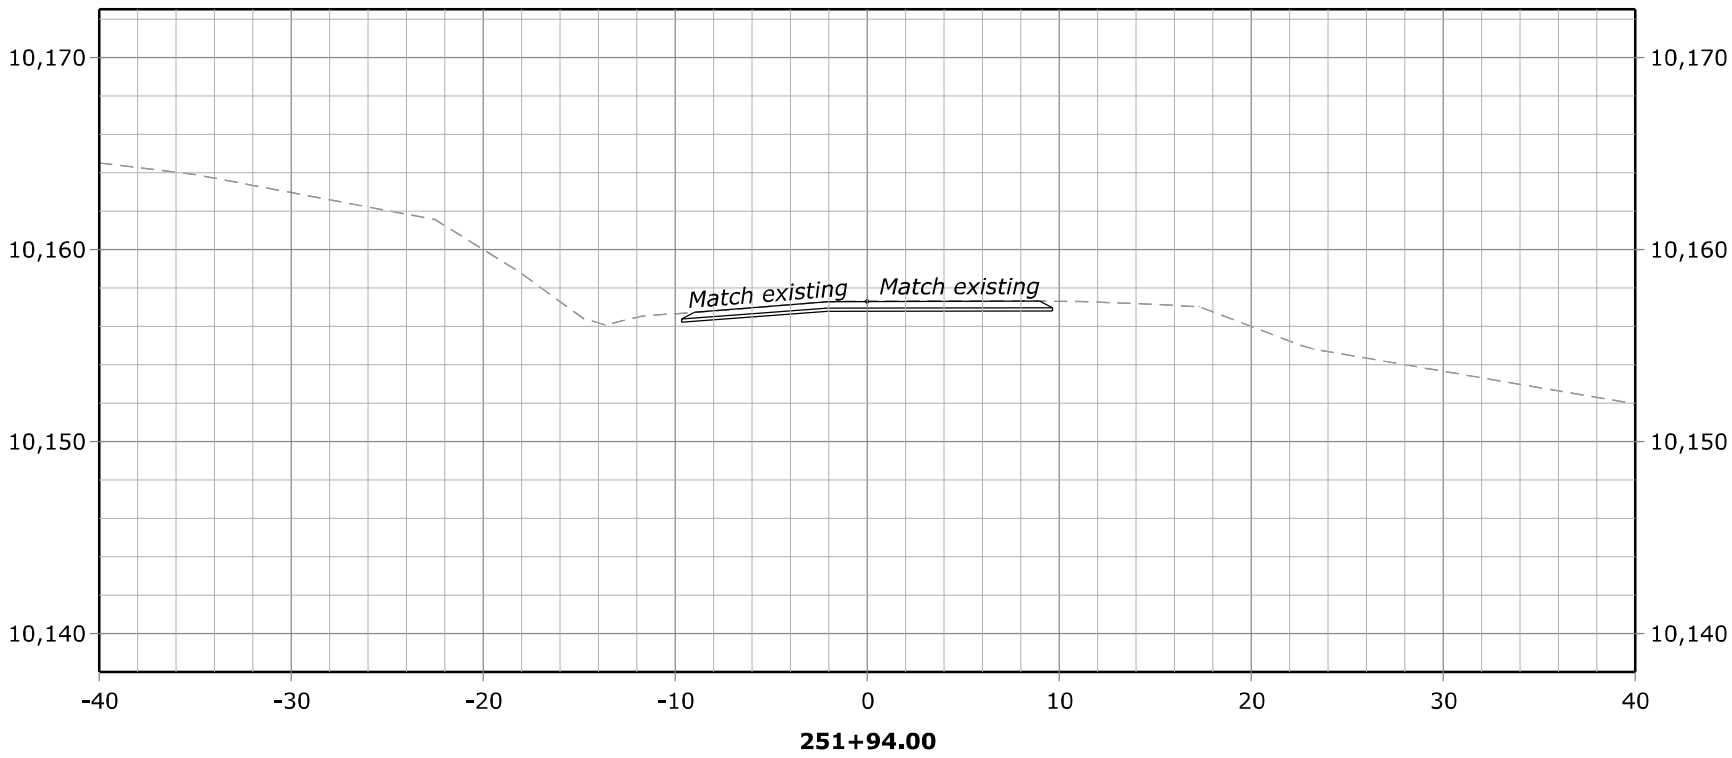


**251+94.00**

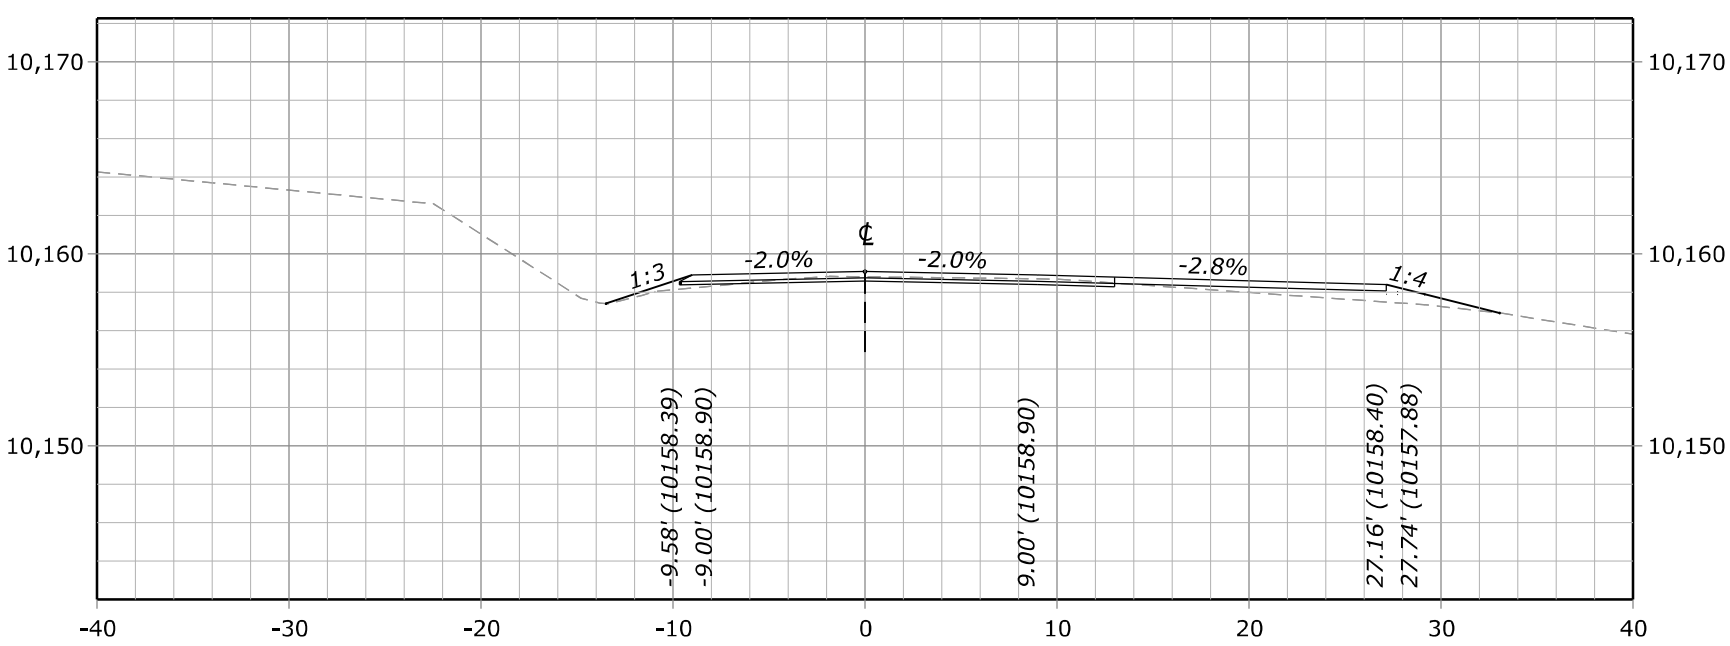


**251+50.00**
**Des Grade = 10,159.08**
**Subgrade = 10,158.58**
**Original Grnd = 10,158.80**

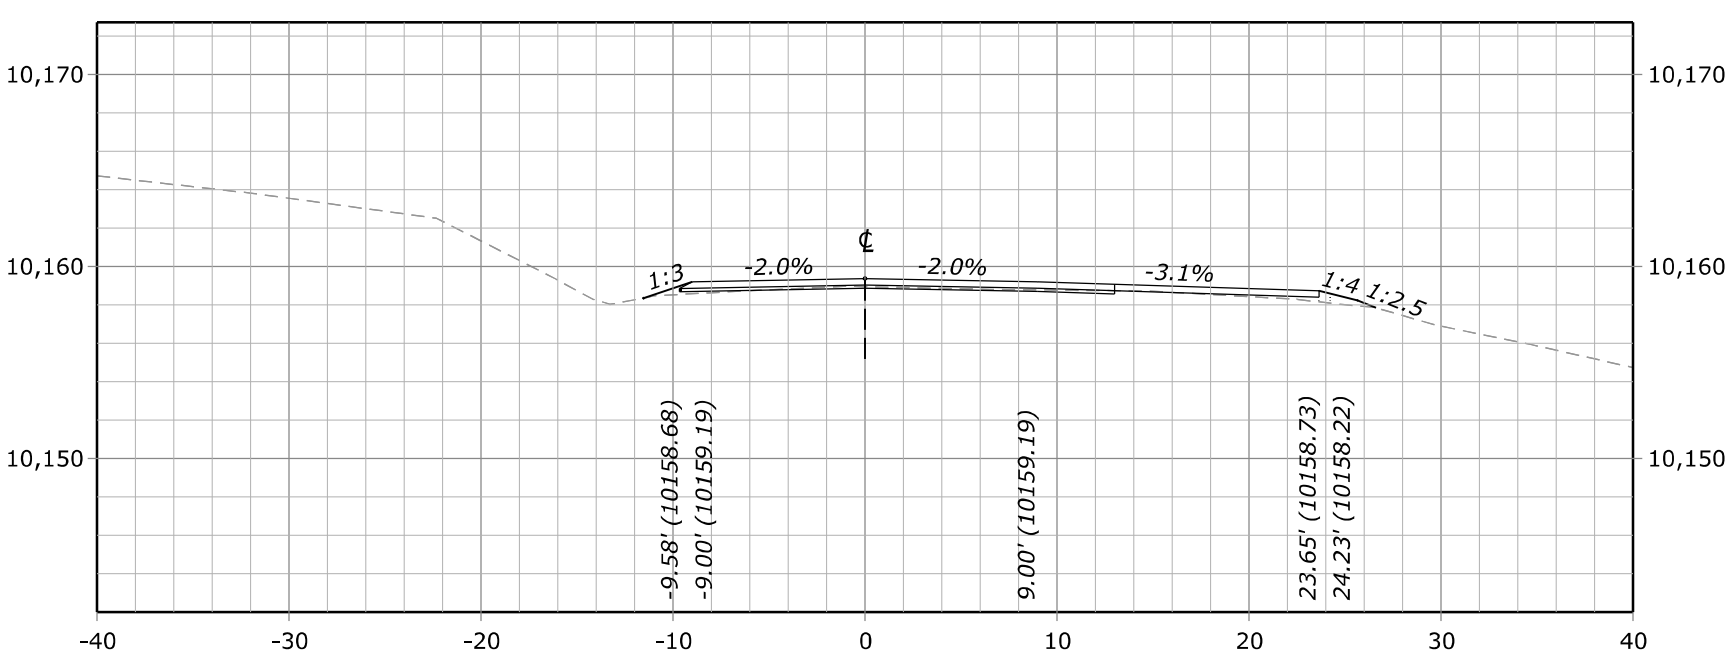


**251+00.00**
**Des Grade = 10,159.37**
**Subgrade = 10,158.87**
**Original Grnd = 10,158.95**

FHWA, Office of Federal Lands Highway

# TRICKEL PARK ROAD CROSS SECTION - 251+00.00

F:\7017.015 CFLHD - CO FTFS 121(1) Trickel Park Road\Drawings\DGN\2. Design\XS_CO_FTFS 121(1).dgn [Trickel Park Road Cross Section - 251+00.00]
13 July 2023 5:16 PM

| STATE | PROJECT | SHEET NUMBER |
|---|---|---|
| CO | FTFS 121(1) TRICKEL PARK ROAD | Z1 |

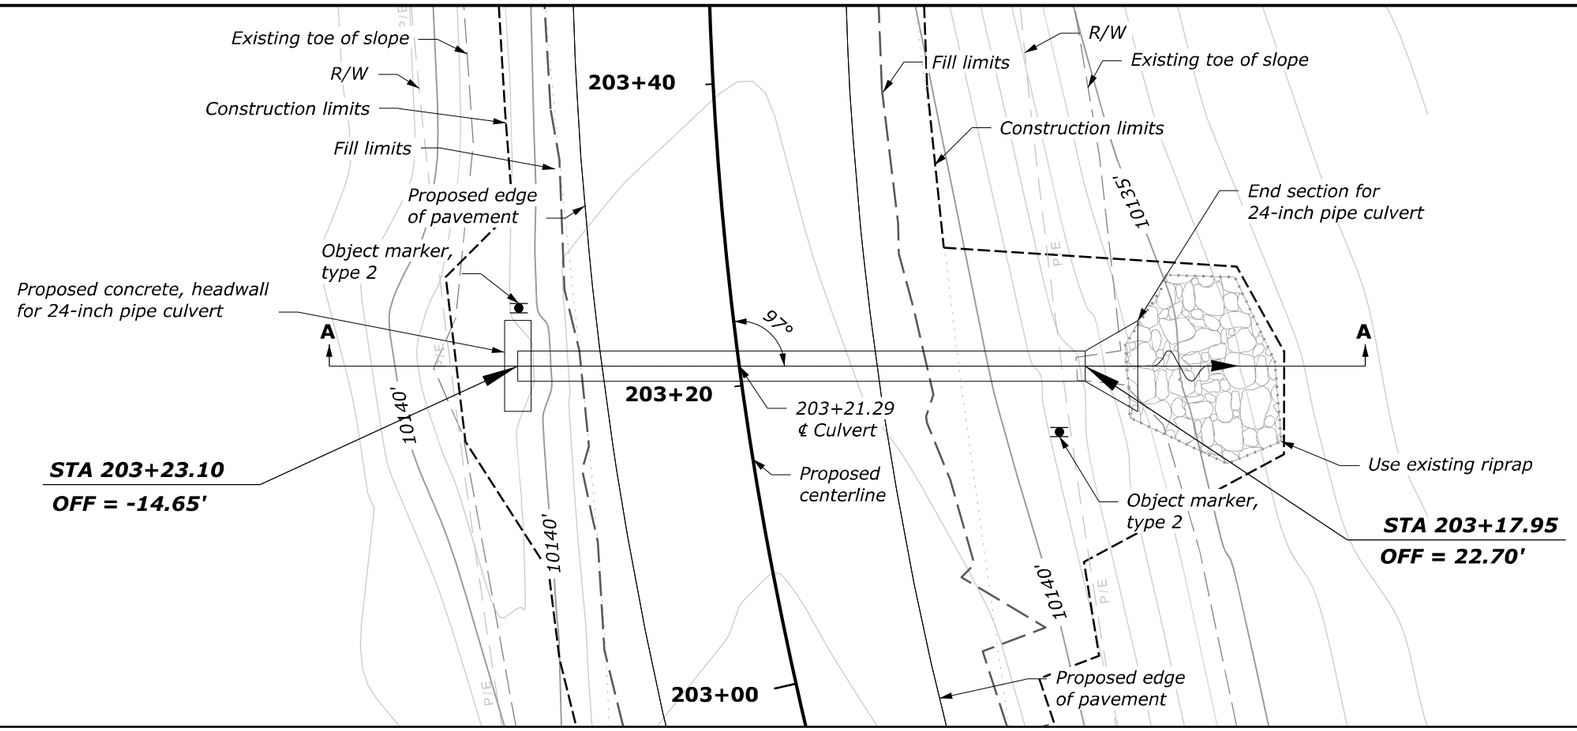


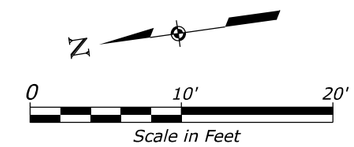


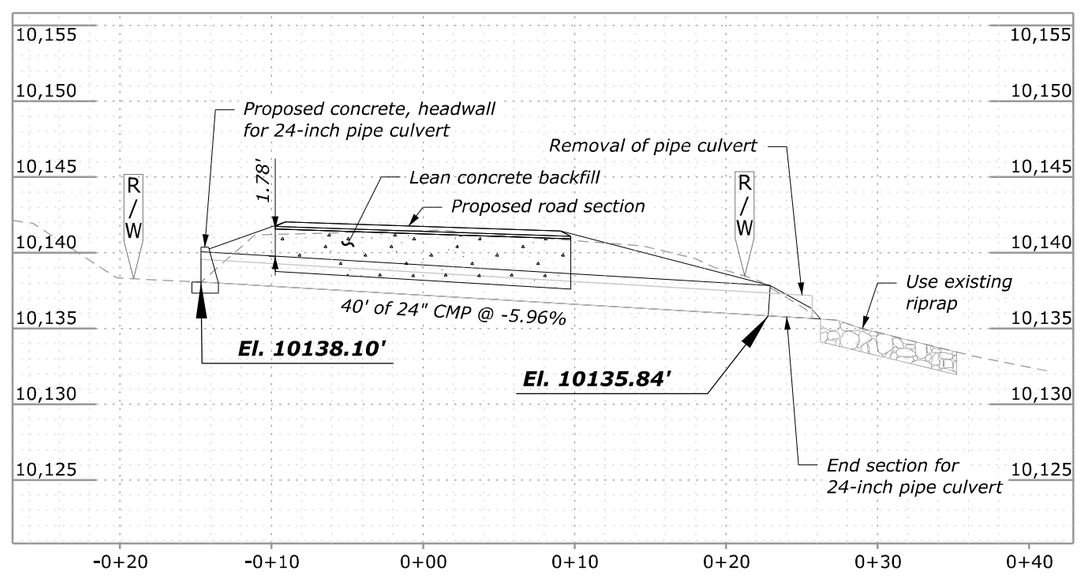


**SECTION A-A**

**TRICKEL PARK ROAD**
**CULVERT 203+21**

F:\7017.015 CRLHD - CO FTFS 121(1) Trickel Park Road\Drawings\DGN\4. Sheet Production\DRG_CO_FTFS_121(1).dgn [203+40 Sheet]
14 July 2023 10:41 AM

| STATE | PROJECT | SHEET NUMBER |
|---|---|---|
| CO | FTFS 121(1) TRICKEL PARK ROAD | Z2 |

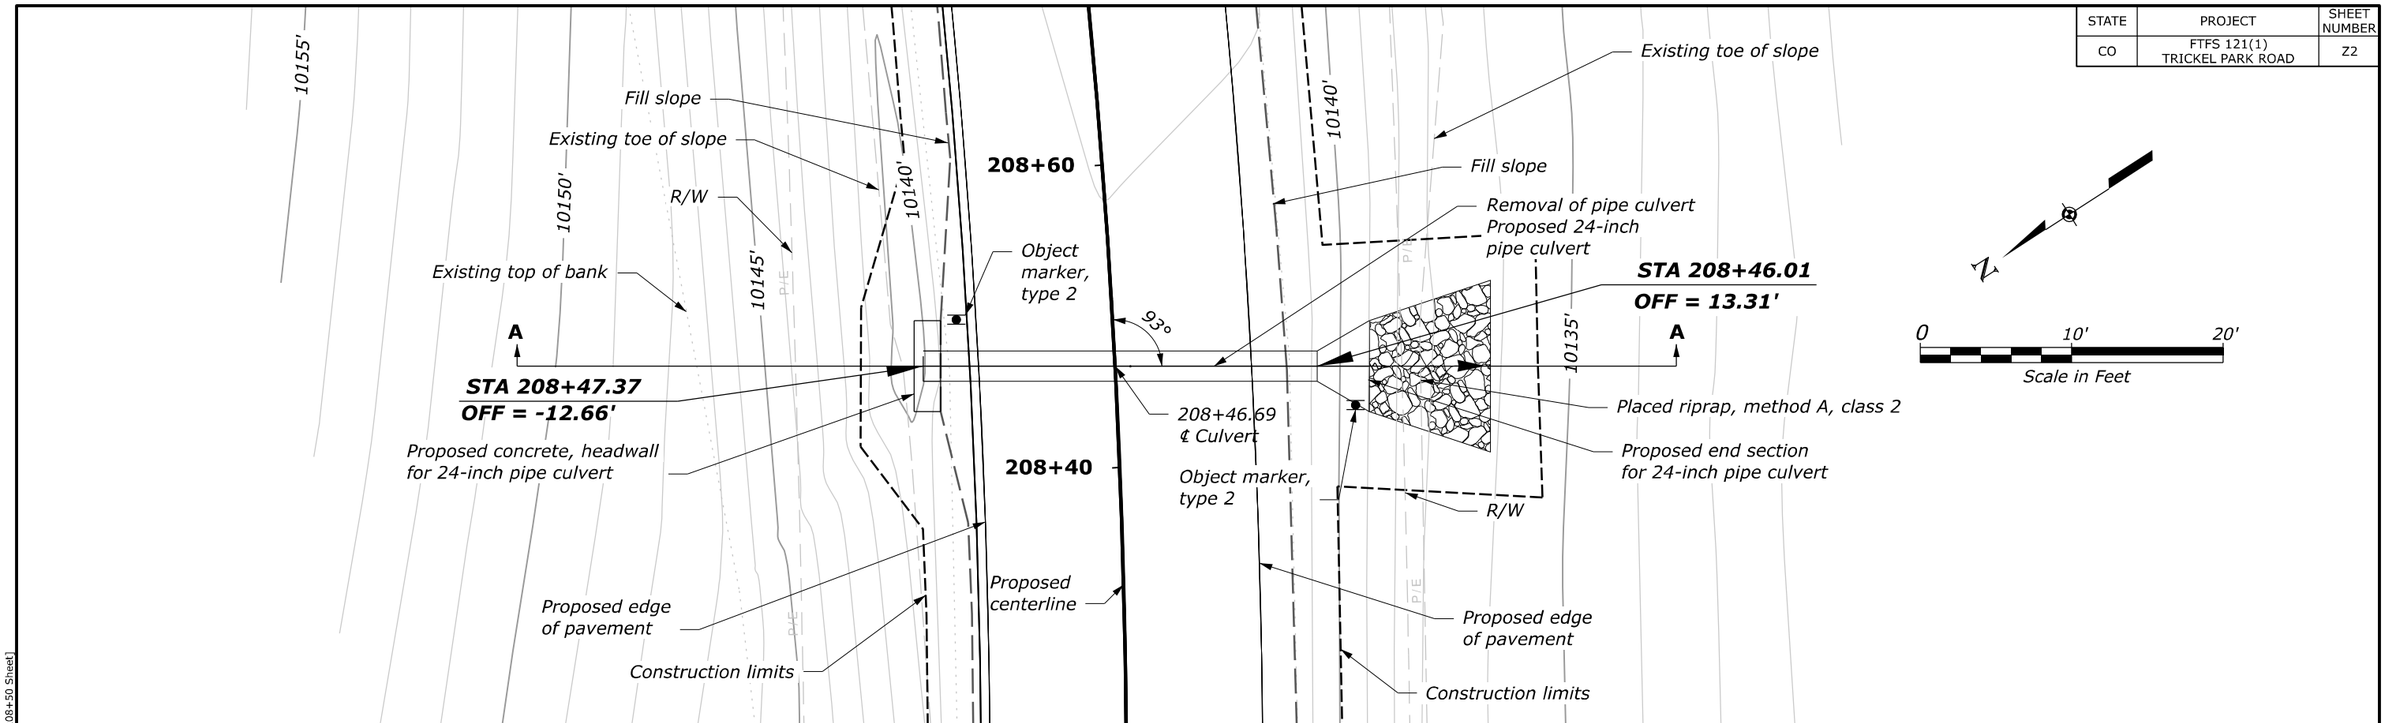


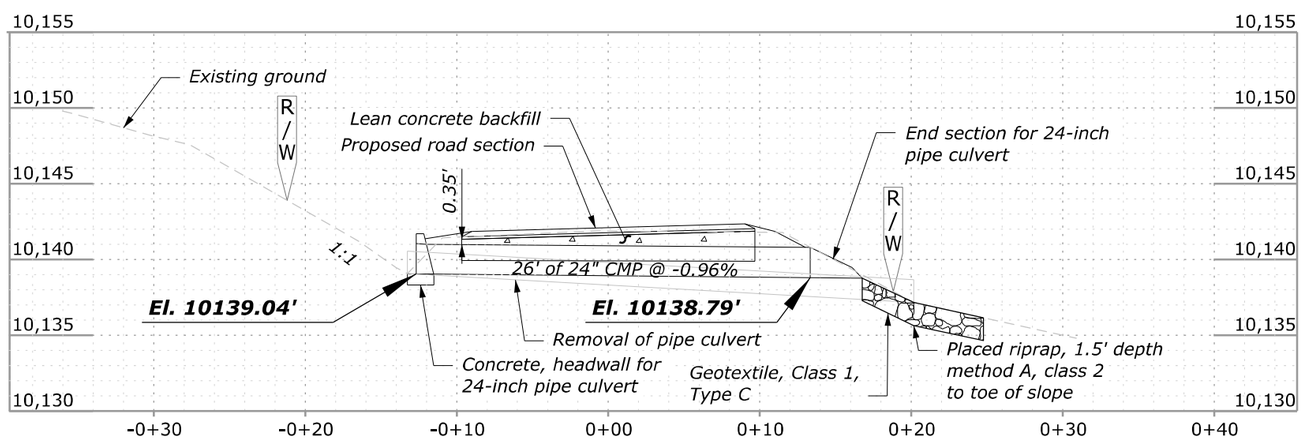


**SECTION A-A**

**TRICKEL PARK ROAD**
**CULVERT 208+47**

F:\7017.015 CFLHD - CO FTFS 121(1) Trickel Park Road\Drawings\DGN\4. Sheet Production\DRG_CO_FTFS_121(1).dgn [208+50 Sheet]
11 July 2023 9:54 AM

| STATE | PROJECT | SHEET NUMBER |
|---|---|---|
| CO | FTFS 121(1) TRICKEL PARK ROAD | Z3 |

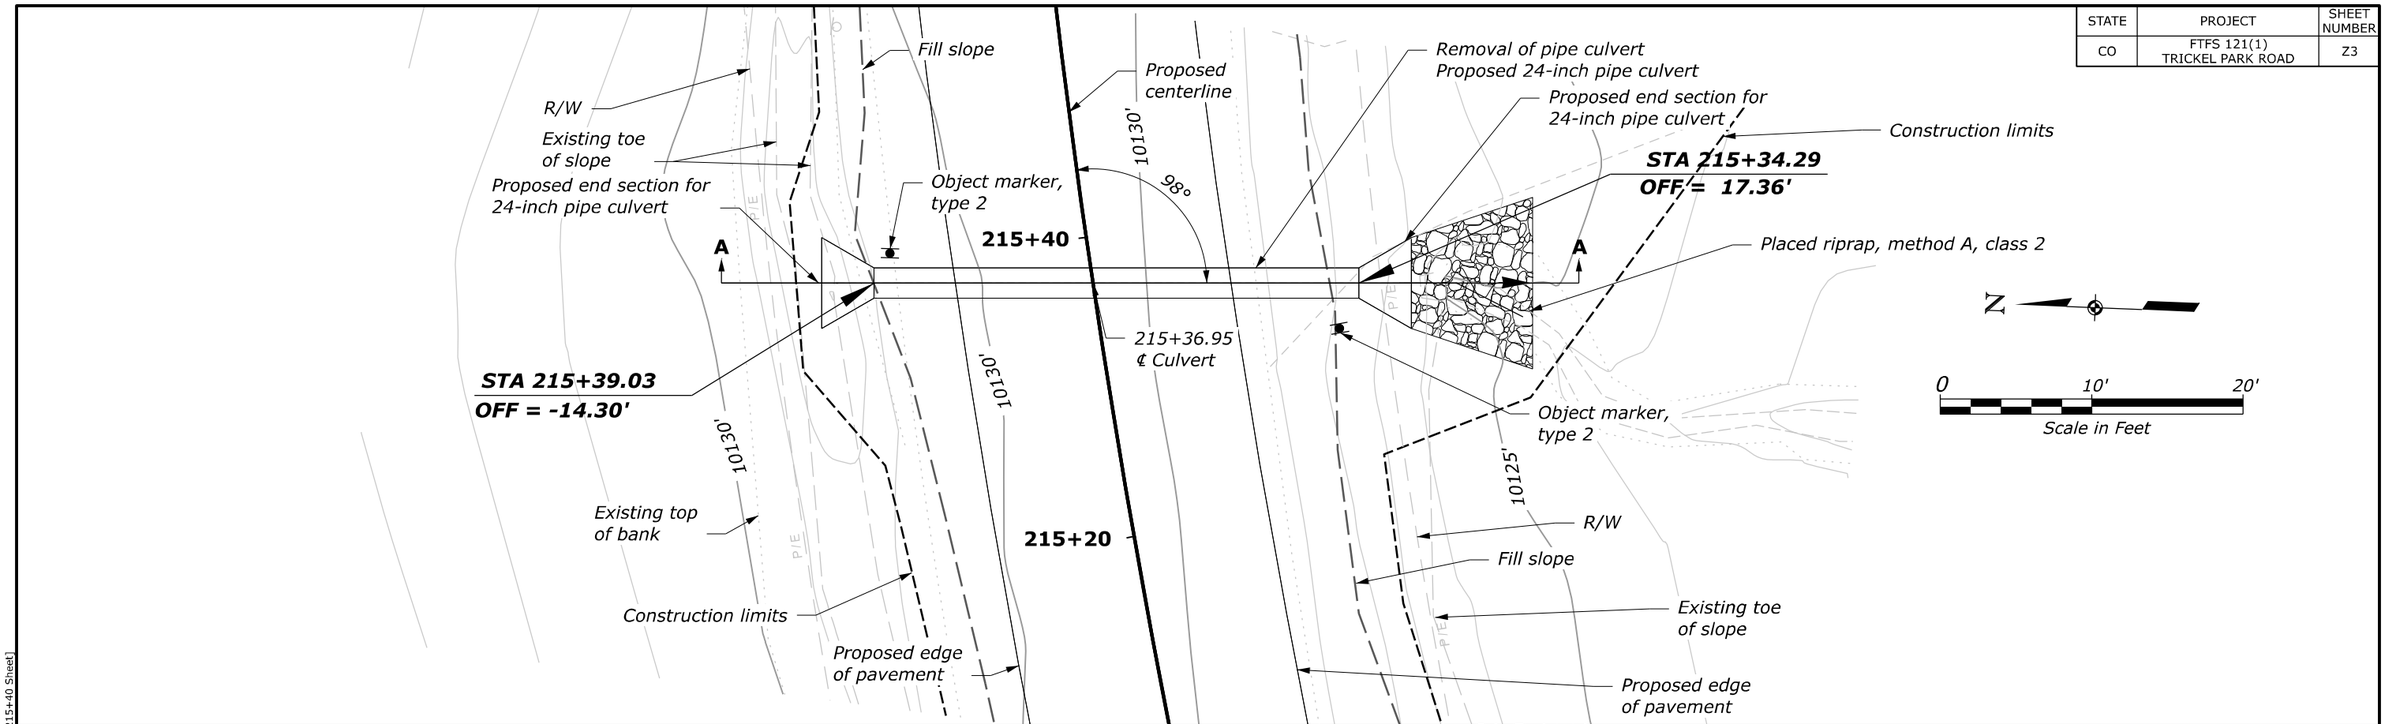


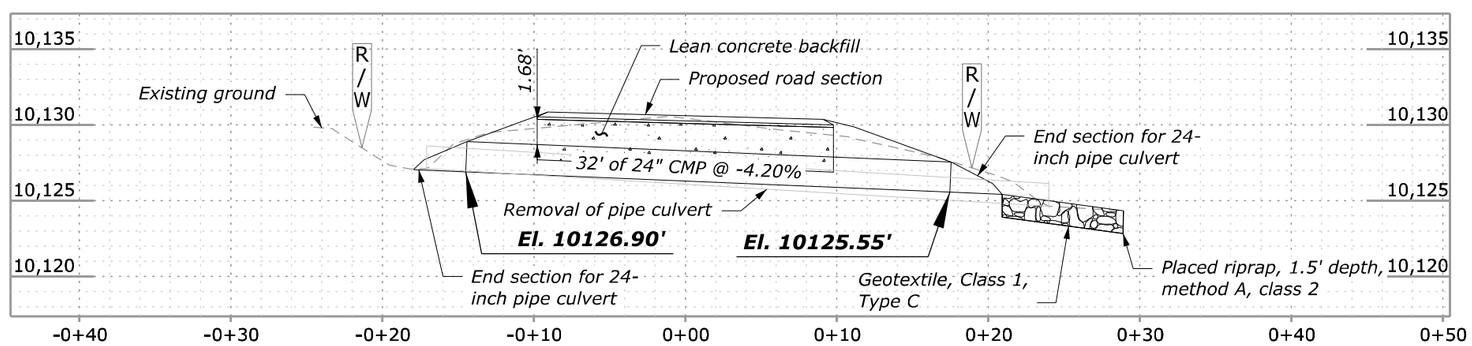


**SECTION A-A**

# TRICKEL PARK ROAD
# CULVERT 215+37

F:\7017.015 CFLHD - CO FTFS 121(1) Trickel Park Road\Drawings\DGN\4. Sheet Production\DRG_CO_FTFS_121(1).dgn [215+40 Sheet]
11 July 2023 9:55 AM

| STATE | PROJECT | SHEET NUMBER |
|---|---|---|
| CO | FTFS 121(1) TRICKEL PARK ROAD | Z4 |

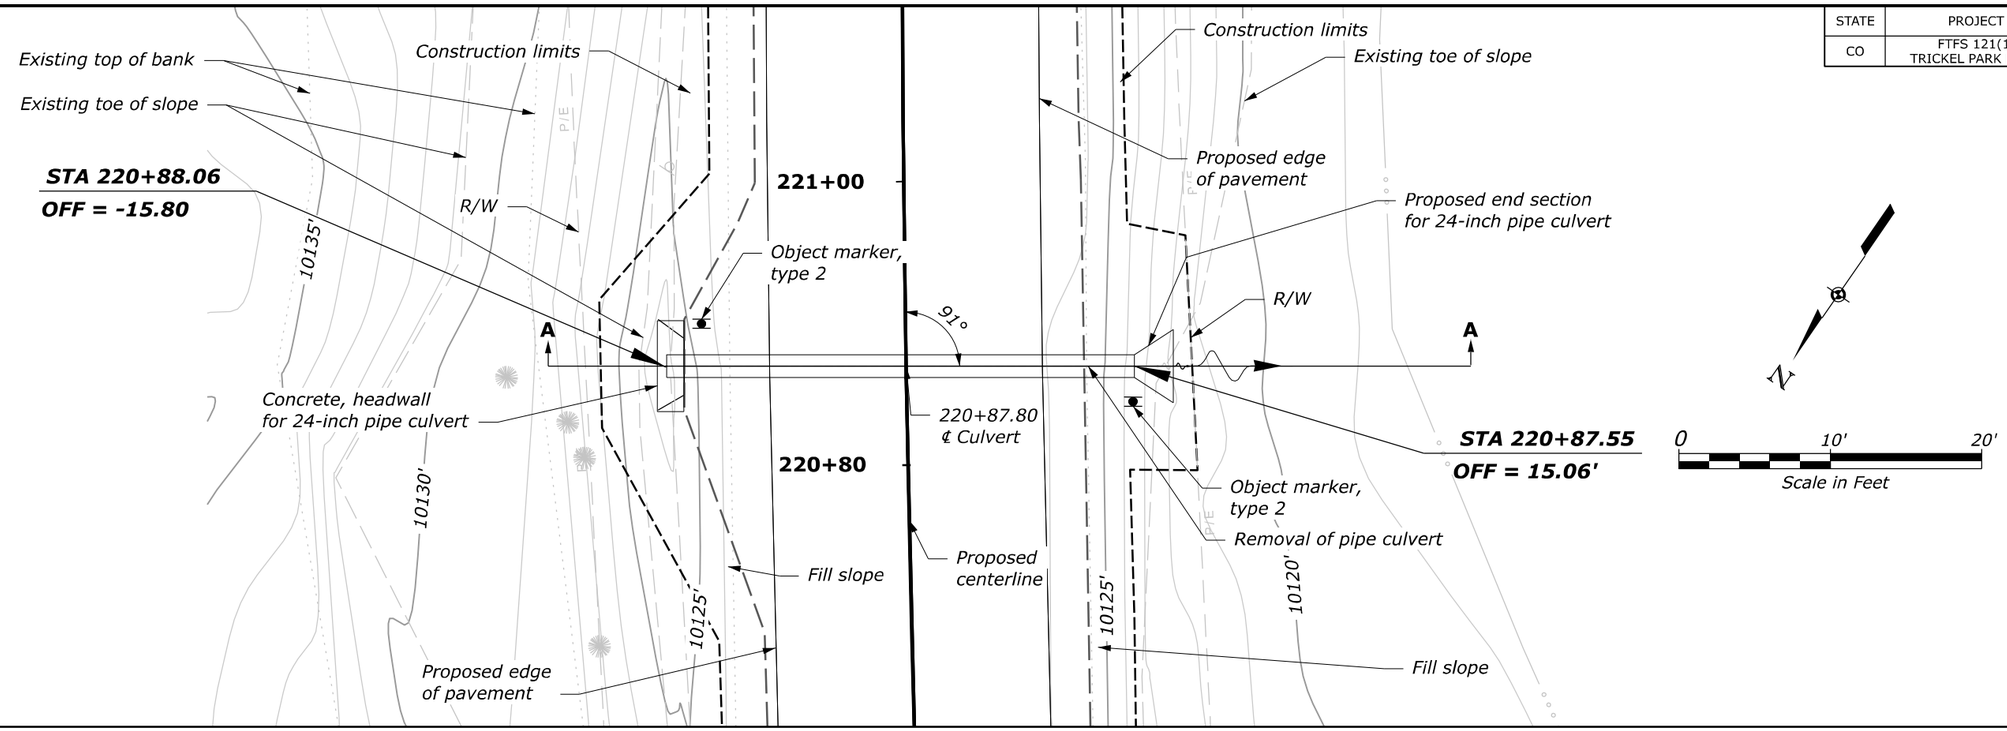


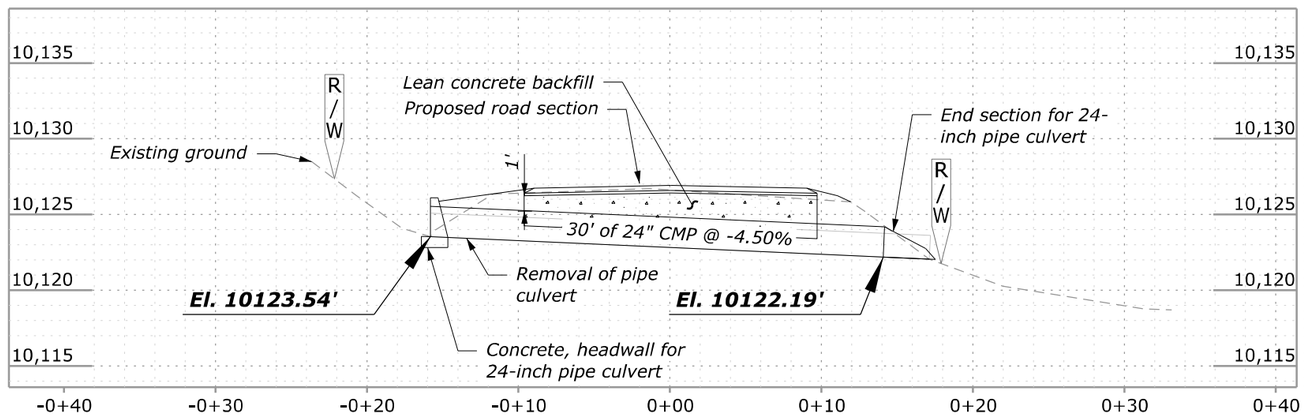


**SECTION A-A**

**TRICKEL PARK ROAD**
**CULVERT 220+88**

F:\7017.015 CFLHD - CO FTFS 121(1) Trickel Park Road\Drawings\DGN\4. Sheet Production\DRG_CO_FTFS_121(1).dgn [220+87 Sheet]
14 July 2023 10:43 AM

| STATE | PROJECT | SHEET NUMBER |
|---|---|---|
| CO | FTFS 121(1) TRICKEL PARK ROAD | Z5 |

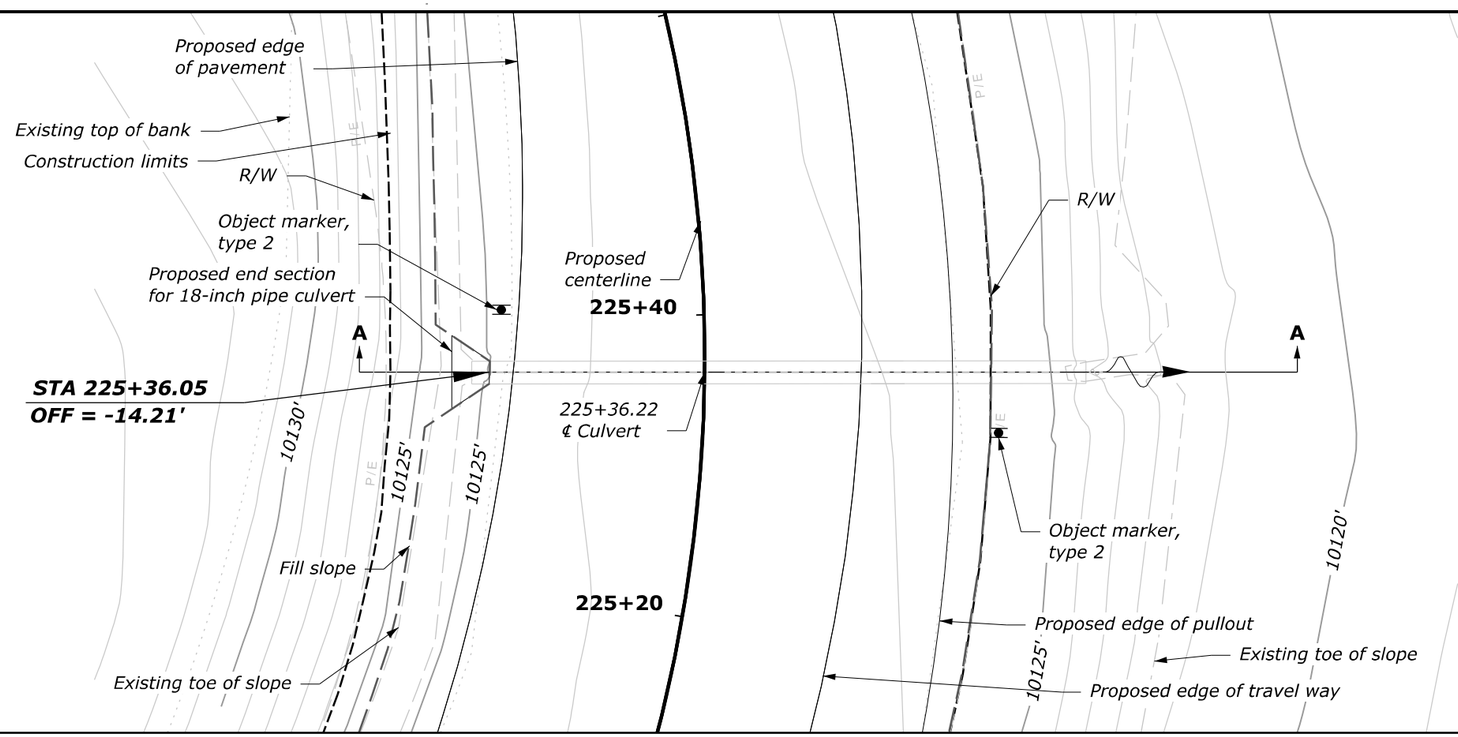


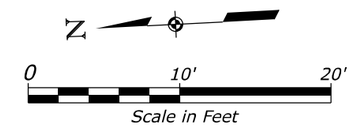


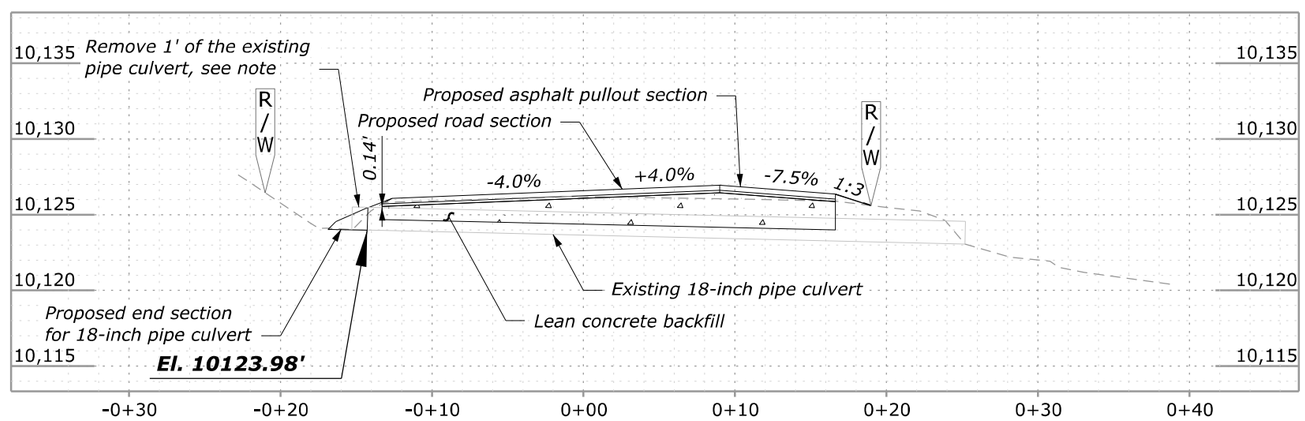


## SECTION A-A

*NOTES:*

*1. Treat the cut end of the culvert with cold galvanizing compound before installing the end section.*
*2. Culvert removal required to install the end section is incidental to item 60210-0600 End section for 18-inch pipe culvert.*

# TRICKEL PARK ROAD
# CULVERT 225+36

F:\7017.015 CFLHD - CO FTFS 121(1) Trickel Park Road\Drawings\DGN\4. Sheet Production\DRG_CO_FTFS_121(1).dgn [225+36 Sheet]
11 July 2023 11:54 AM

| STATE | PROJECT | SHEET NUMBER |
|---|---|---|
| CO | FTFS 121(1) TRICKEL PARK ROAD | Z6 |

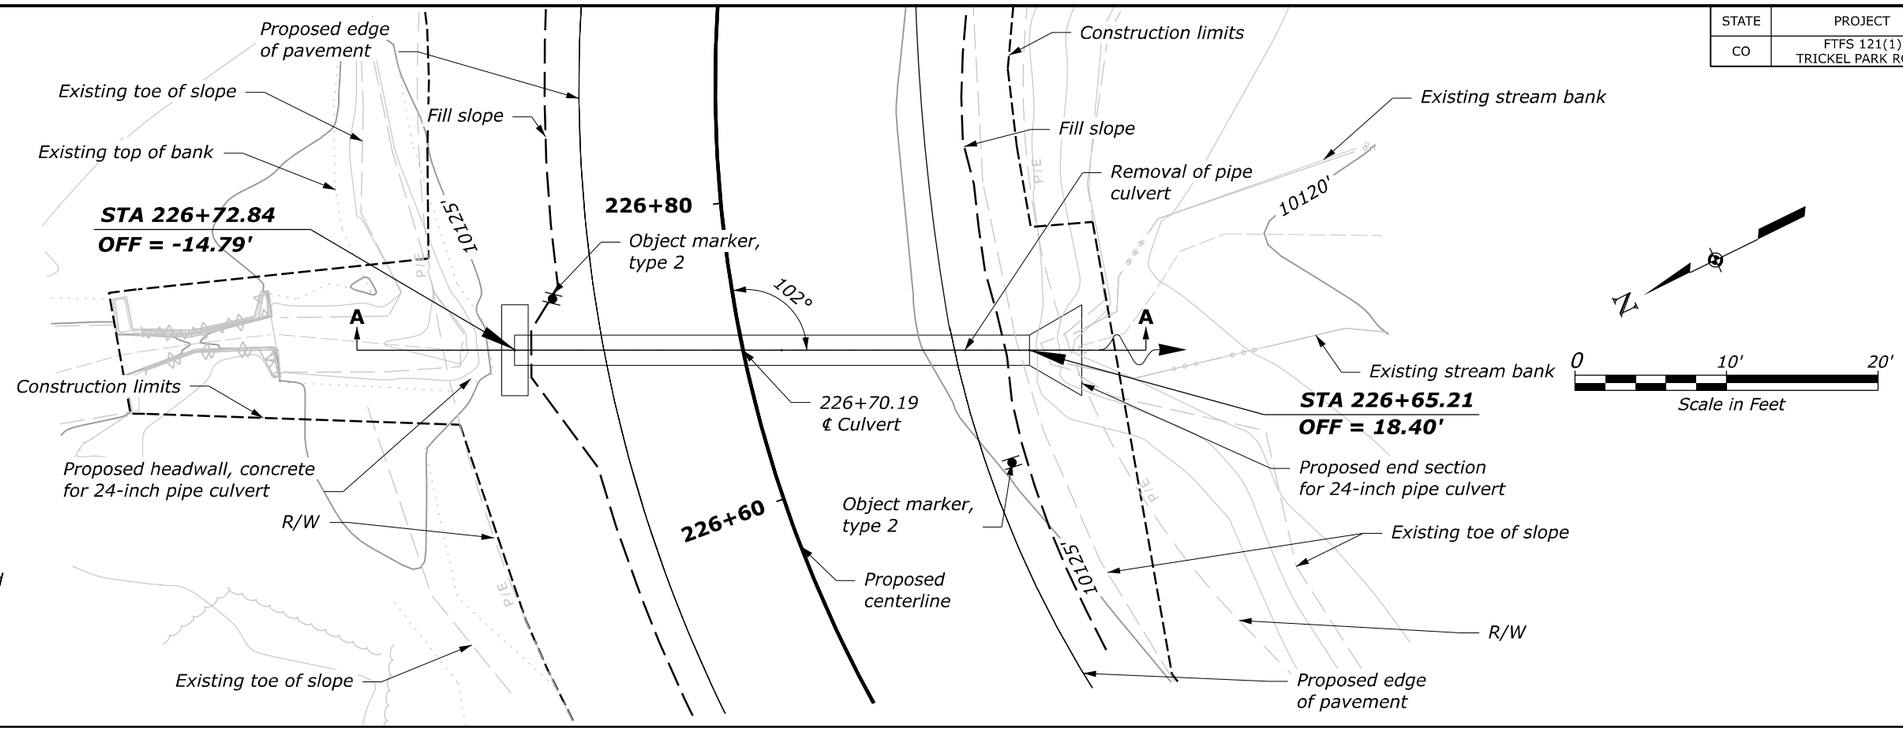


Note:

1. Dewater for culvert removal and installation.

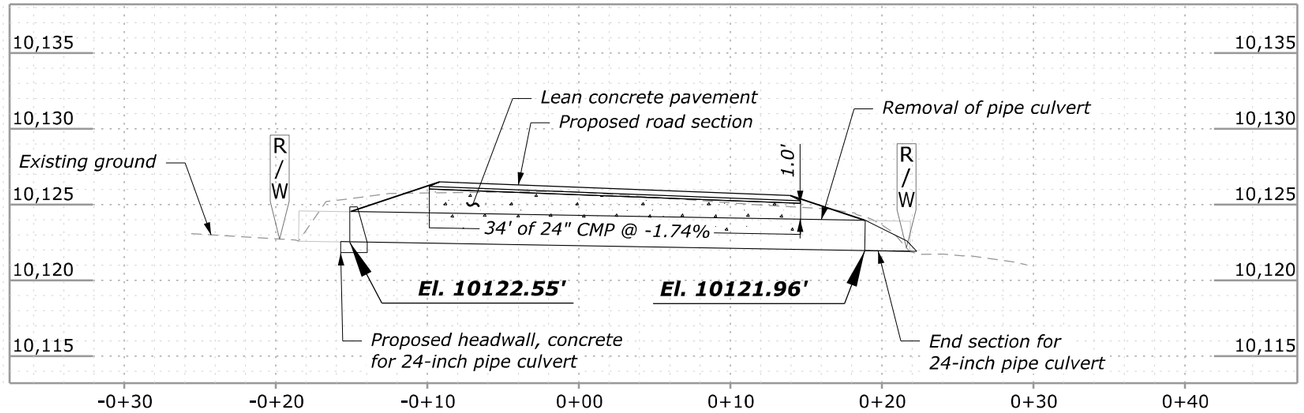


**SECTION A-A**

**TRICKEL PARK ROAD**
**CULVERT 226+70**

F:\7017.015 CFLHD - CO FTFS 121(1) Trickel Park Road\Drawings\DGN\4. Sheet Production\DRG_CO_FTFS_121(1).dgn [226+70 Sheet]
11 July 2023 12:39 PM

| STATE | PROJECT | SHEET NUMBER |
|---|---|---|
| CO | FTFS 121(1) TRICKEL PARK ROAD | Z7 |

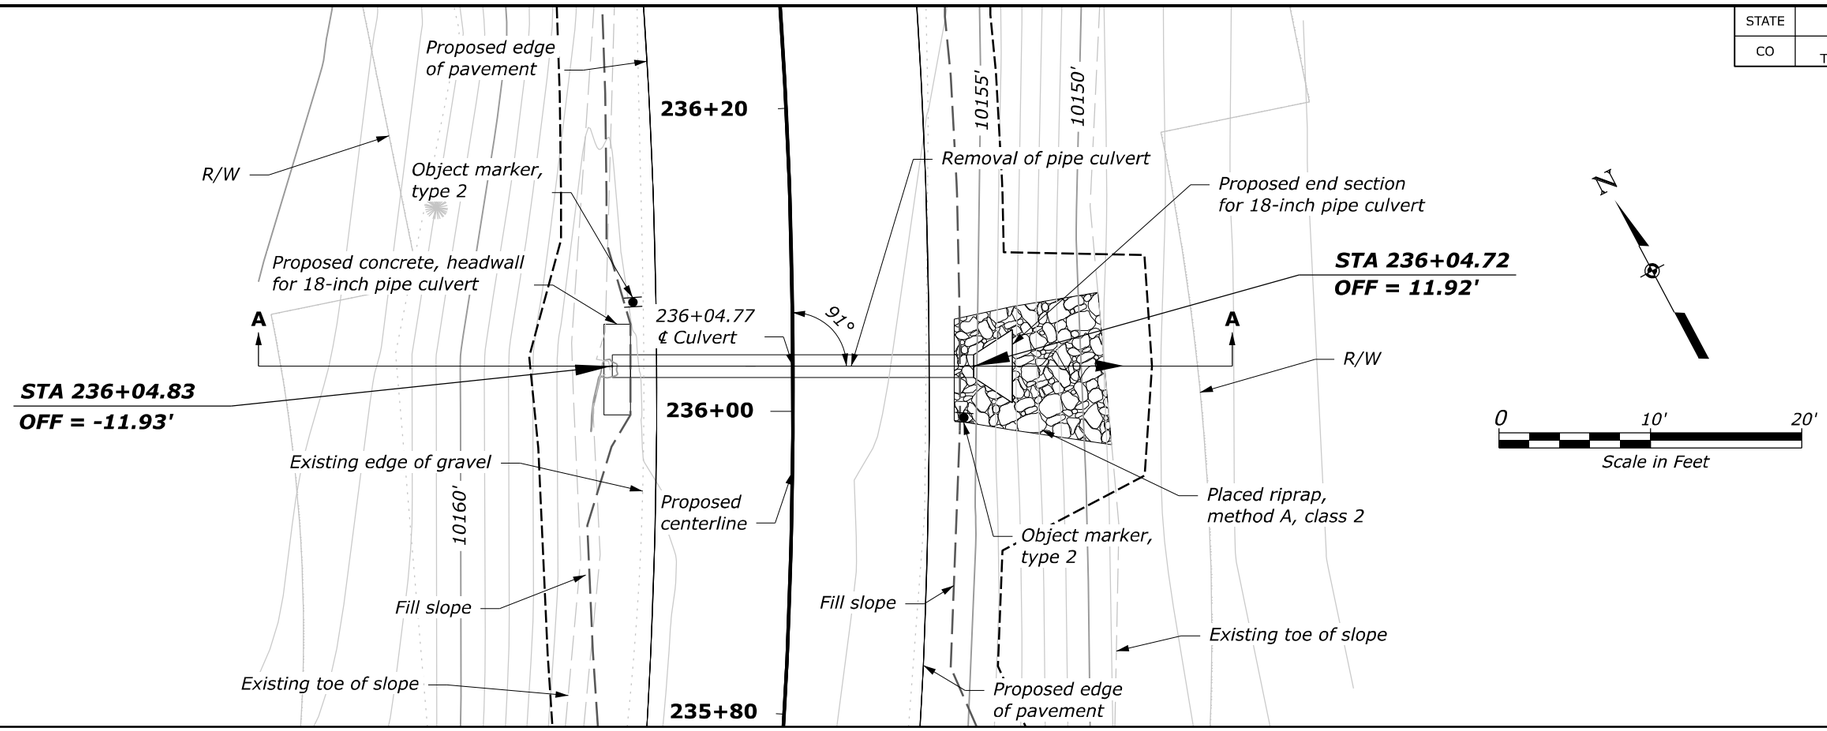


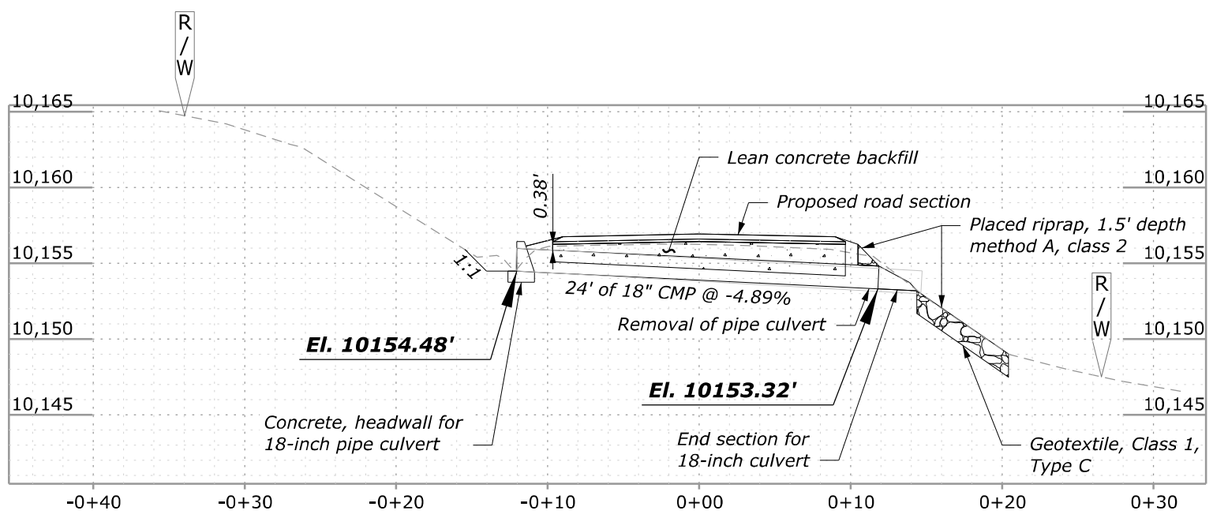


**SECTION A-A**

# TRICKEL PARK ROAD
# CULVERT 236+05

F:\7017.015 CFLHD - CO FTFS 121(1) Trickel Park Road\Drawings\DGN\4. Sheet Production\DRG_CO_FTFS_121(1).dgn [236+02 Sheet]
11 July 2023 12:45 PM

| STATE | PROJECT | SHEET NUMBER |
|---|---|---|
| CO | FTFS 121(1) TRICKEL PARK ROAD | Z8 |

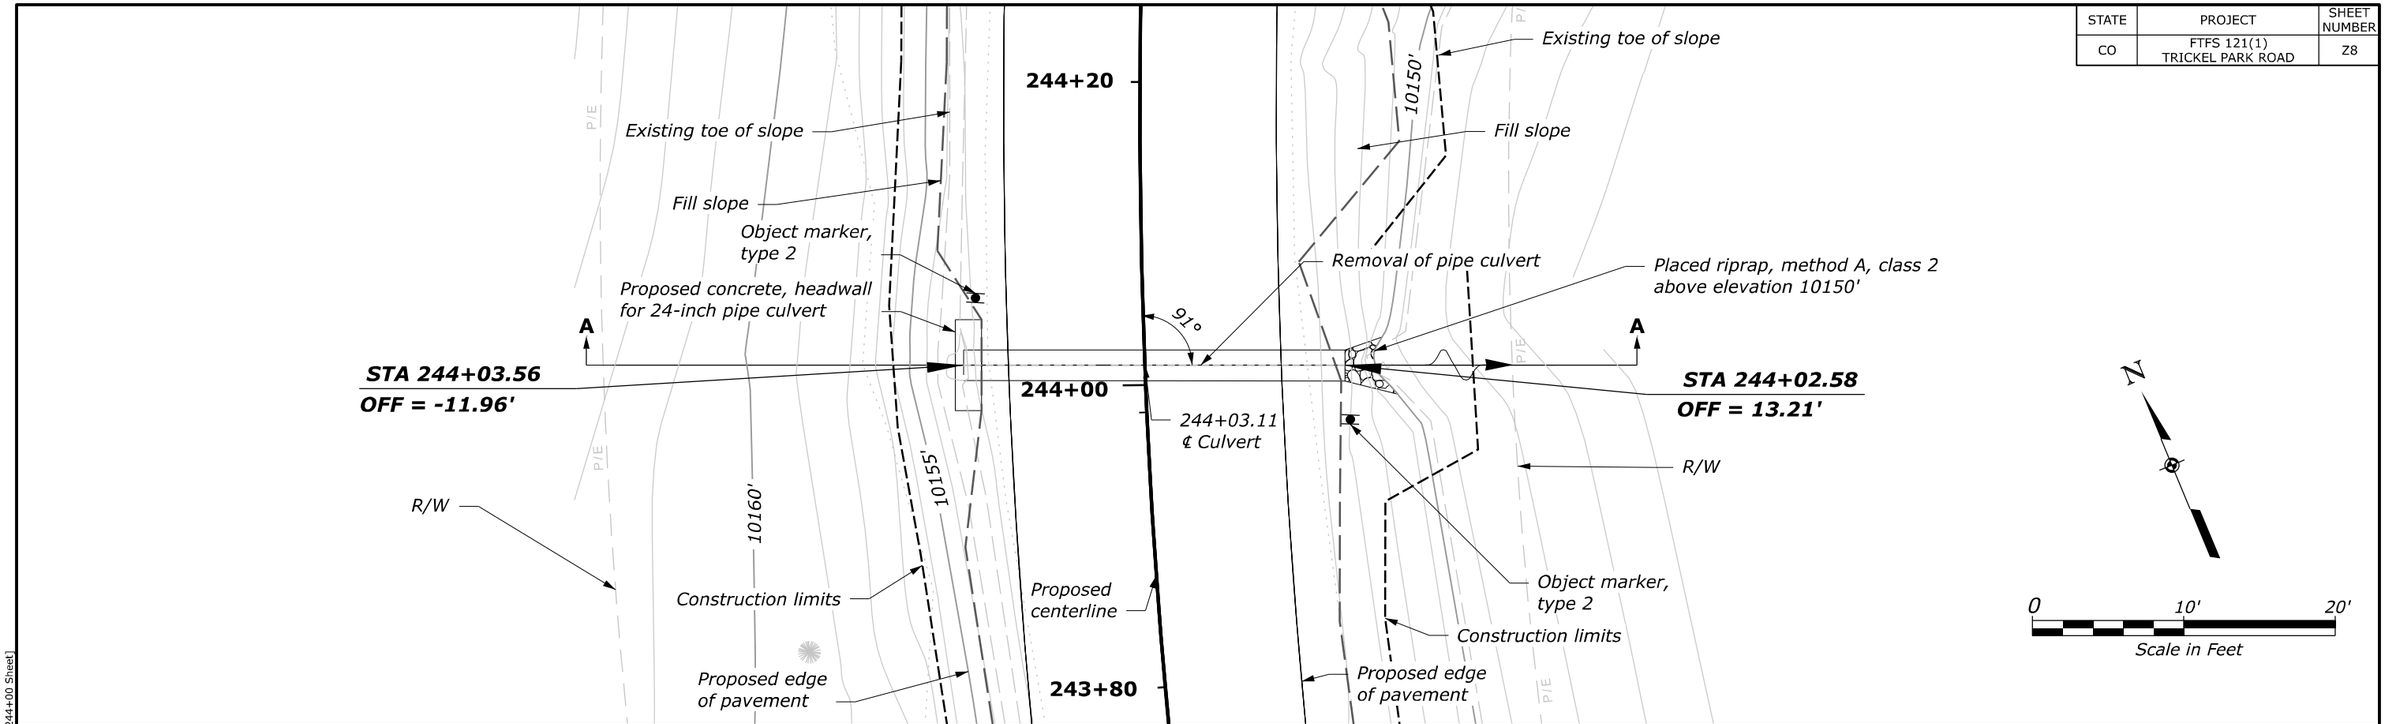


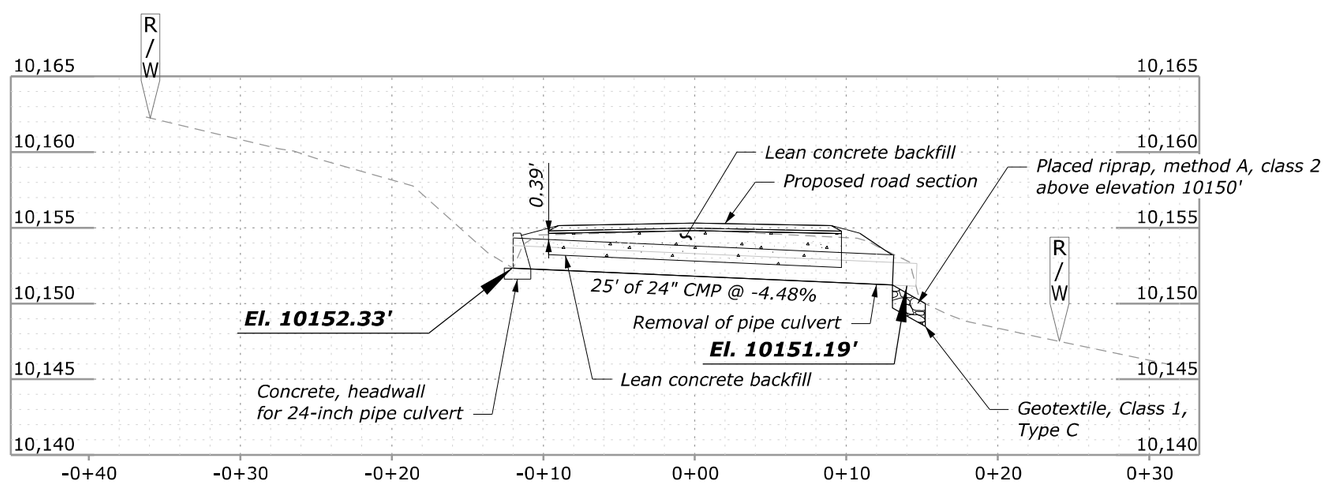


**SECTION A-A**

# TRICKEL PARK ROAD
# CULVERT 244+03

F:\7017.015 CFLHD - CO FTFS 121(1) Trickel Park Road\Drawings\DGN\4. Sheet Production\DRG_CO_FTFS_121(1).dgn [244+00 Sheet]
12 July 2023 11:03 AM

| STATE | PROJECT | SHEET NUMBER |
|---|---|---|
| CO | FTFS 121(1) TRICKEL PARK ROAD | Z9 |

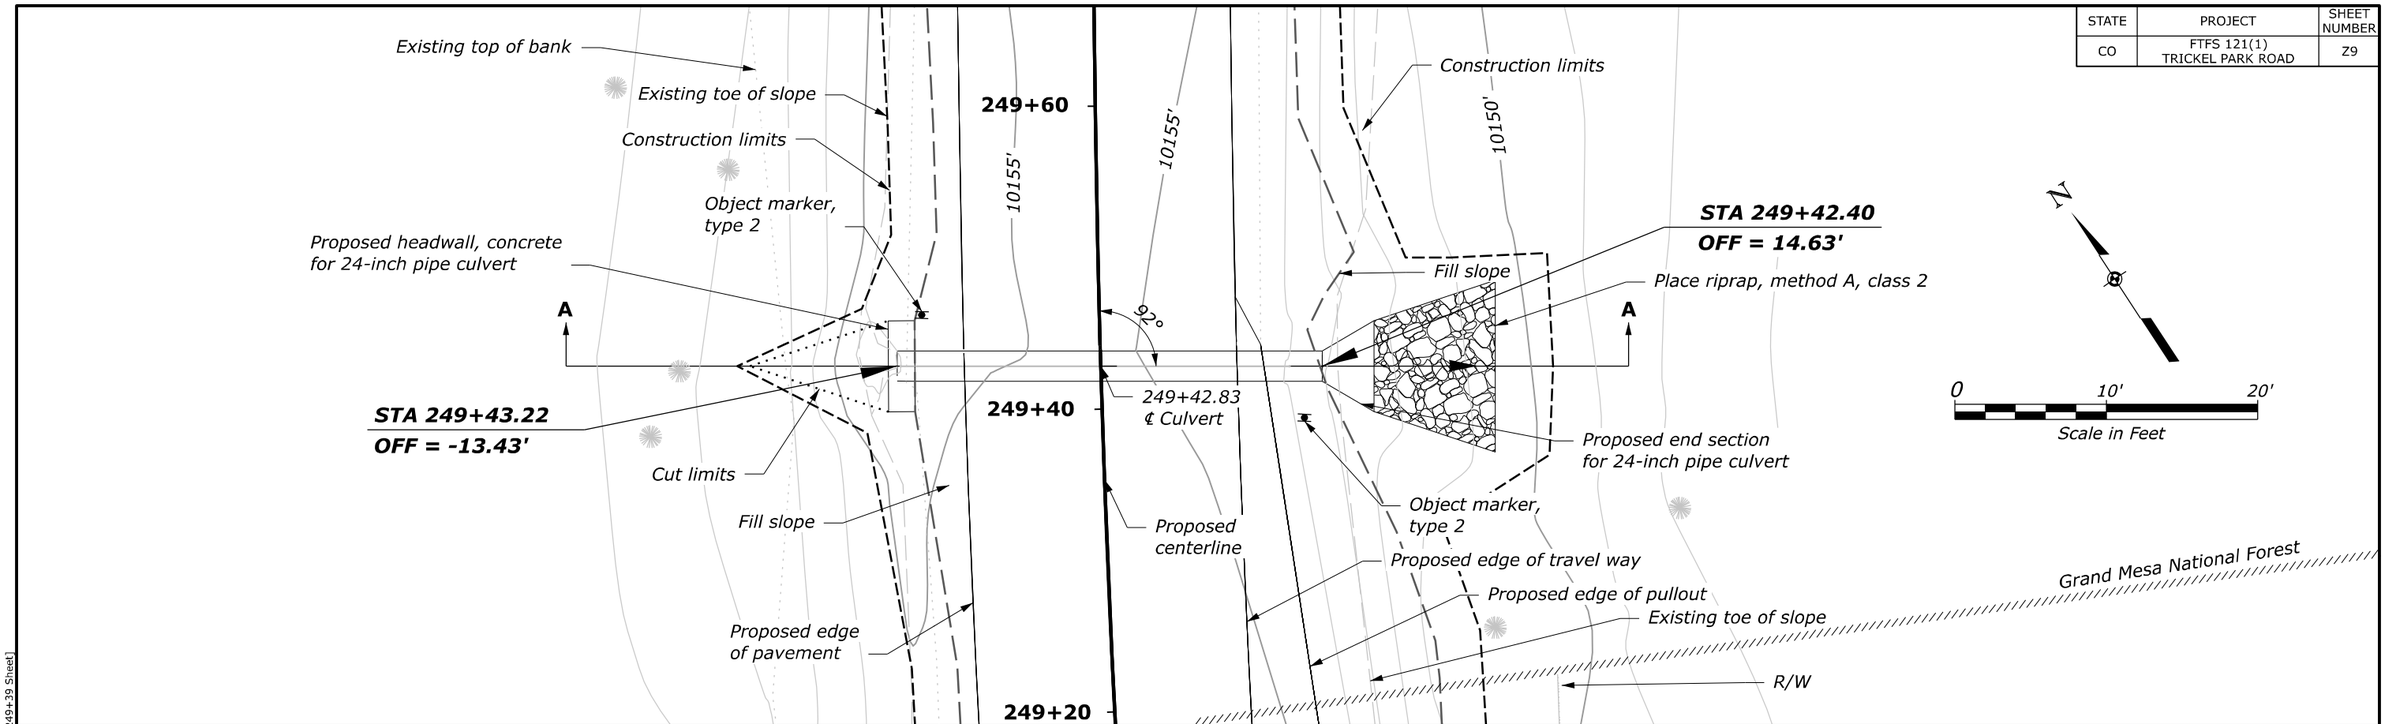


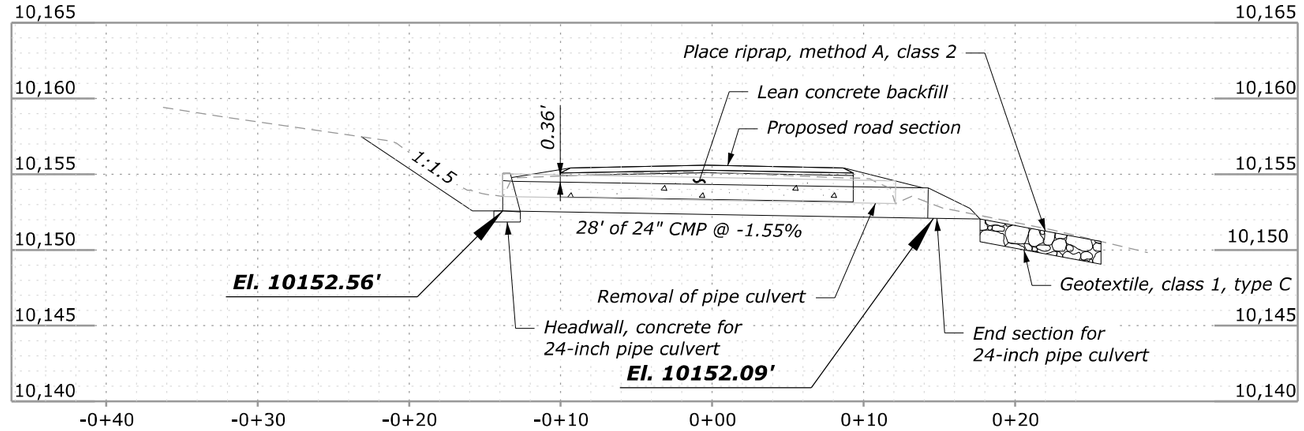


**SECTION A-A**

COLORADO LICENSED
KIRK ANTHONY SPALDING
45223
7/21/23
PROFESSIONAL ENGINEER

**TRICKEL PARK ROAD**
**CULVERT 249+43**

F:\7017.015 CFLHD - CO FTFS 121(1) Trickel Park Road\Drawings\DGN\4. Sheet Production\DRG_CO_FTFS_121(1).dgn [249+39 Sheet]

11 July 2023 1:21 PM