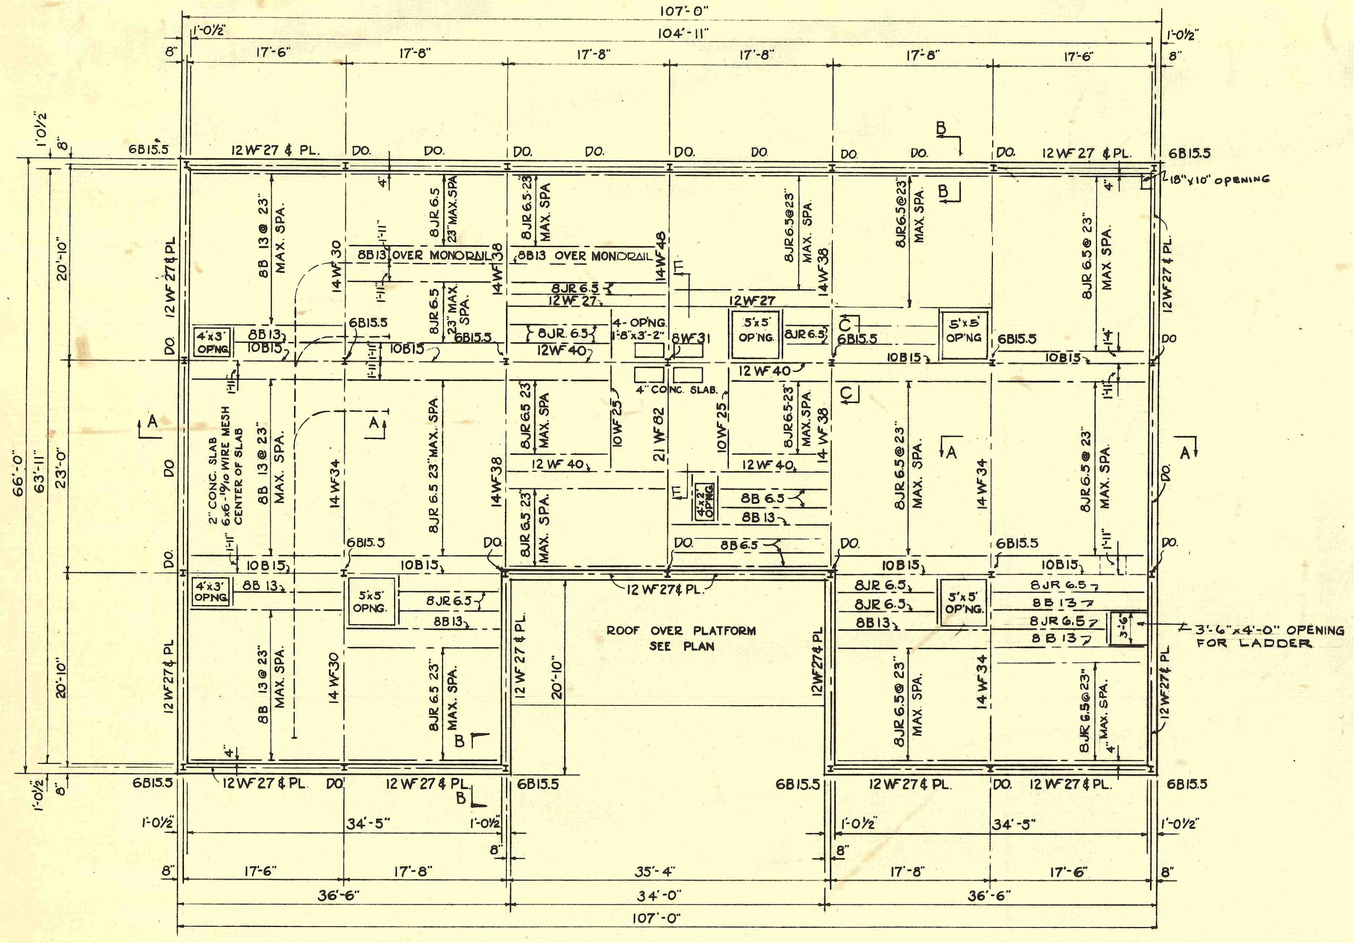

ROOF FRAMING PLAN

SCALE: 1/8" = 1'-0"

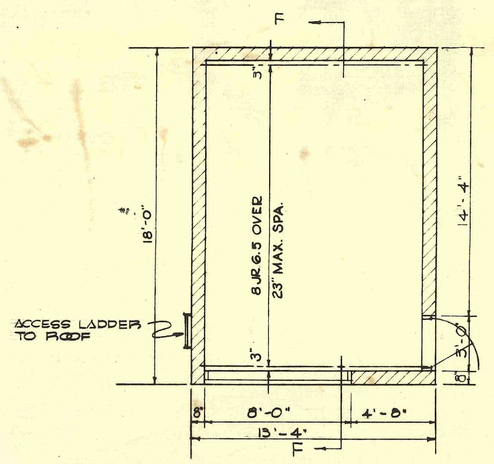

PENTHOUSE ROOF FRAMING PLAN

SCALE 1/4" = 1'-0"

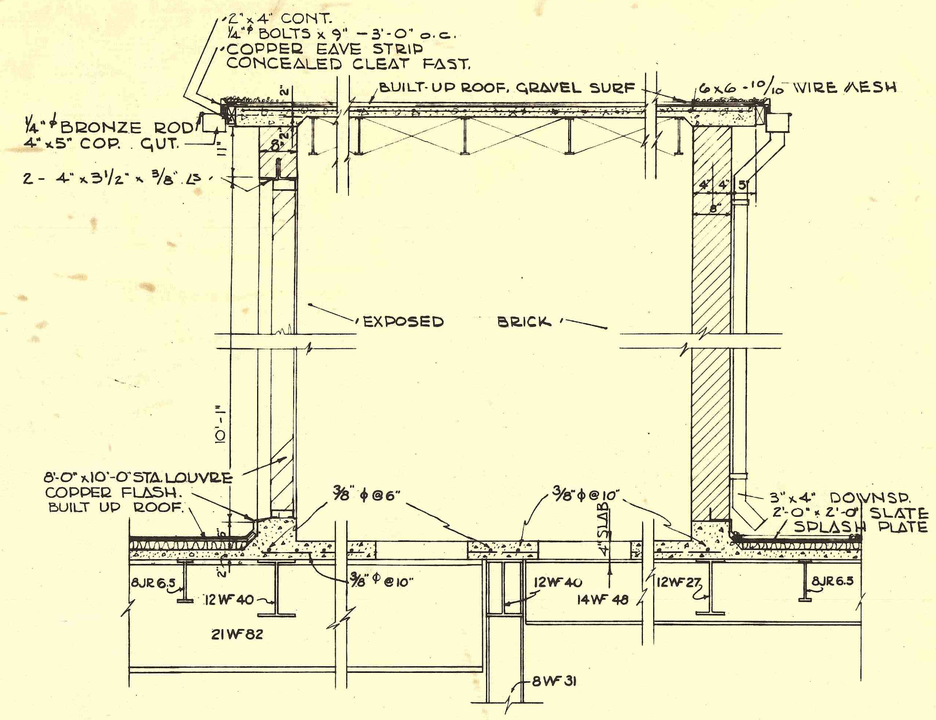

SECTION F - F

SCALE: 3/4" = 1'-0"

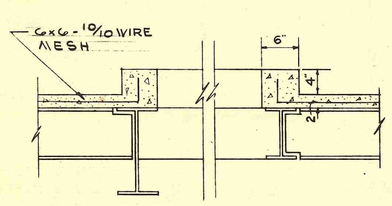

SECTION THRU TYPICAL ROOF OPENING

SCALE 1" = 1'-0"

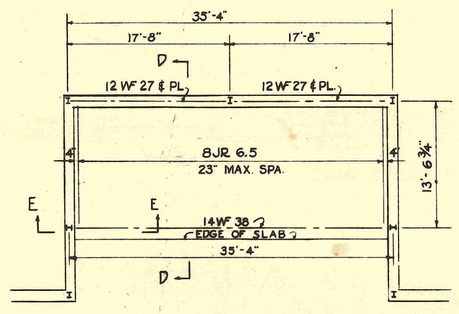

ROOF FRAMING PLAN OVER PLATFORM

SCALE 1/8" = 1'-0"

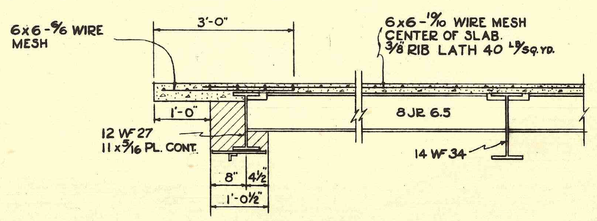

TYPICAL SECTION A - A

SCALE: 3/4" = 1'-0"

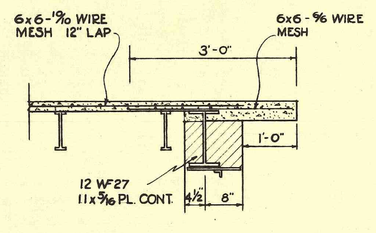

TYPICAL SECTION B-B

SCALE: 3/4" = 1'-0"

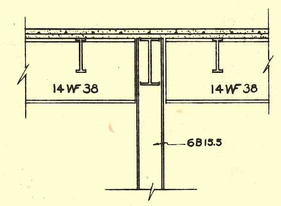

TYPICAL SECTION C-C

SCALE: 3/4" = 1'-0"

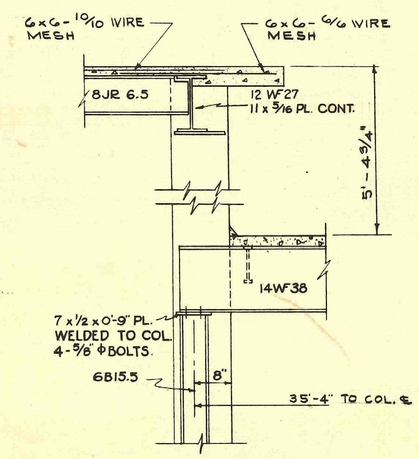

SECTION E-E

SCALE 3/4" = 1'-0"

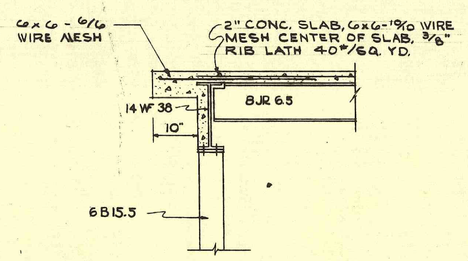

PLATFORM EDGE AT COLUMN

SCALE: 3/4" = 1'-0"

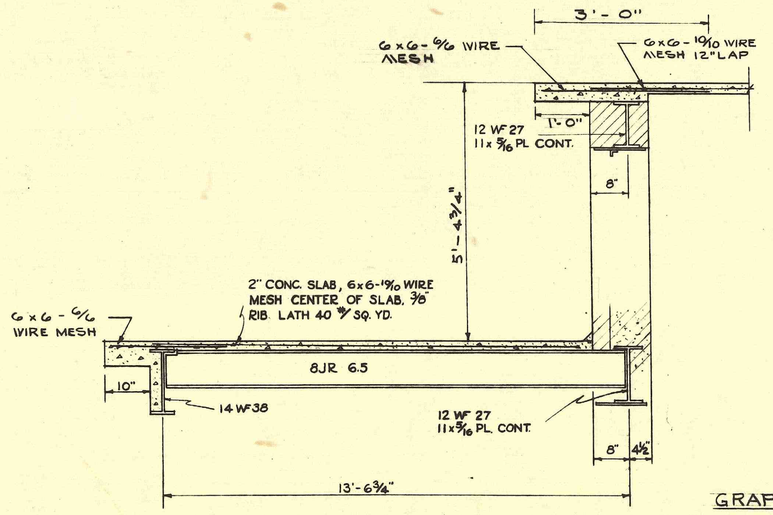

SECTION D-D

SCALE: 3/4" = 1'-0"

GRAPHIC SCALES

(1/8"=1'-0") SCALE IN FEET 5 0 5 10

(1/4"=1'-0") SCALE IN FEET 0 1 2 3

(3/4"=1'-0") SCALE IN FEET 0 1 2 3

(1"=1'-0") SCALE IN FEET 0 1 2

3-2-2-1100

BLDG 16

STRUCT

REVISION	DATE	DESCRIPTION	BY

WALTER HOOK & ASSOCIATES, INC.
CHARLESTON, SOUTH CAROLINA
WM. HENLEY DEITRICK, INC
RALEIGH, NORTH CAROLINA
WM. C. OLSEN
RALEIGH, NORTH CAROLINA
ARCHITECTS-ENGINEERS
IN ASSOCIATION WITH
NEERGAARD CRAIG & McCAGG
HOSPITAL CONSULTANTS — NEW YORK, N.Y.

CORPS OF ENGINEERS
U. S. ARMY
CHARLESTON DISTRICT
CHARLESTON, S.C.

DRAWN BY: W.F.
TRACED BY: W.F.
CHECKED BY: H&W.

VETERANS ADMINISTRATION HOSPITAL
SALISBURY, NORTH CAROLINA
960 BED INP. HOSPITAL
LAUNDRY
RF. FRAMING PLAN, PENTHOUSE & DETAILS

CONCURRED: W. Hooky Deitrick
APPROVED: Walter Hook Kelly
CHIEF ENGINEER

APPROVED: J.S. Lamprecht
LT. COL. C.E. DISTRICT ENGINEER
DATE: Dec. 9, 1949

SCALE AS NOTED | SPEC. NO.
V. A. PROJECT NO. 2448
DRAWING NUMBER: VA44-36-02-52
CIV. ENG.-38-081-250
NUMBER OF SHEETS IN SET: 413

RETURN TRACINGS TO PLAN FILES

FILE FOLDER NO. 40