PERRY POINT
VA MEDICAL CENTER

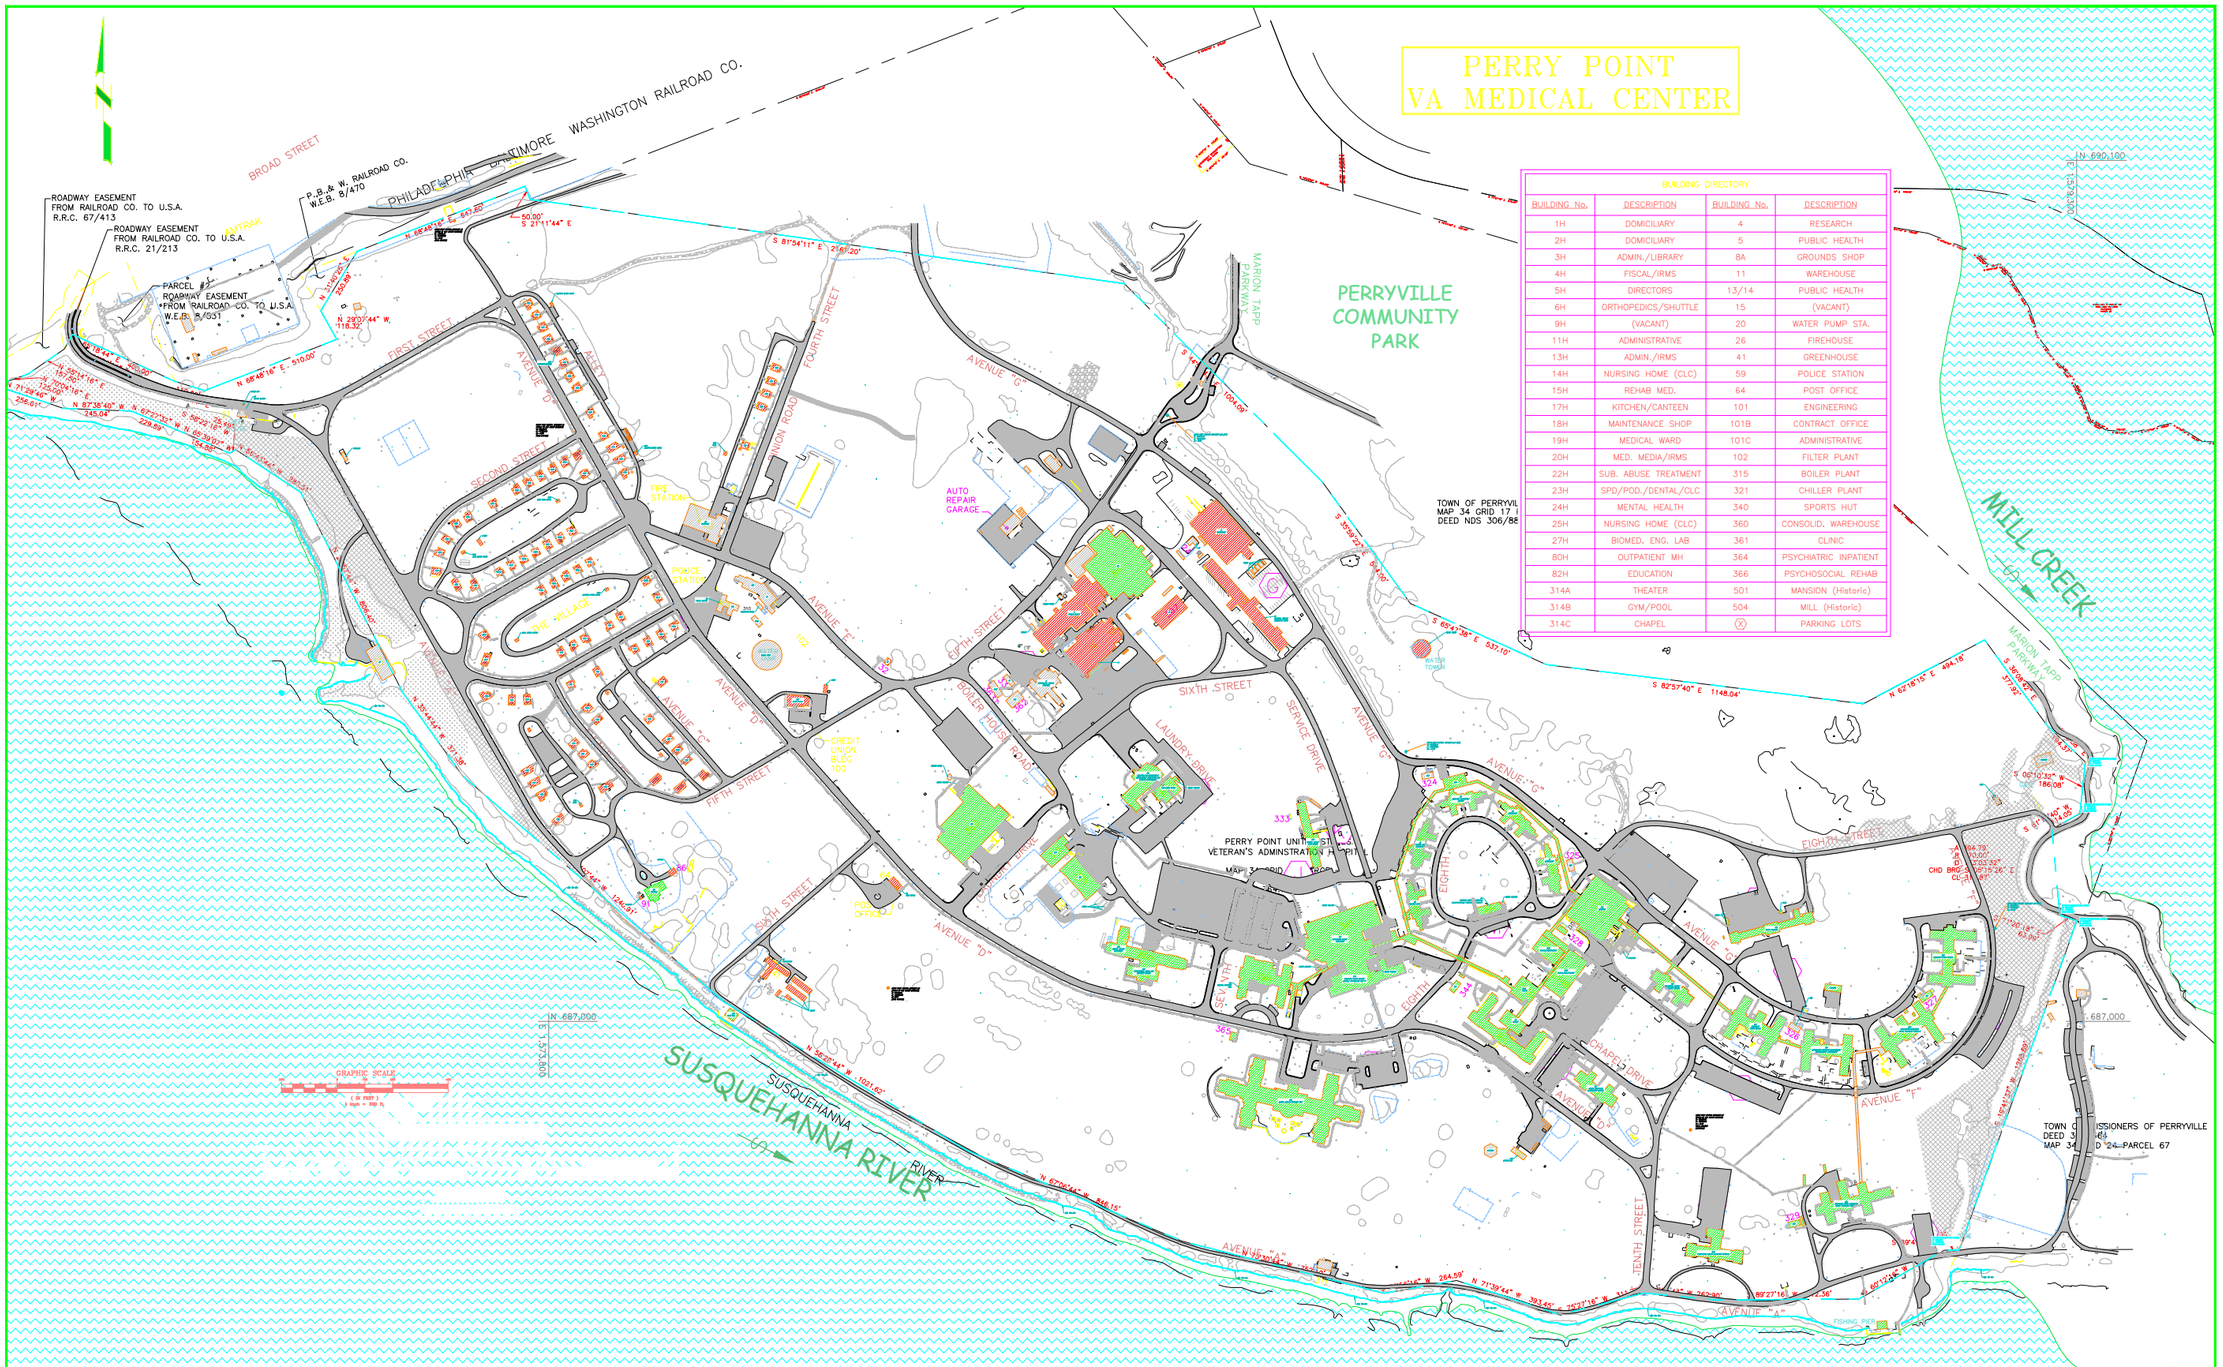

BUILDING DIRECTORY			
BUILDING No.	DESCRIPTION	BUILDING No.	DESCRIPTION
1H	DOMICILIARY	4	RESEARCH
2H	DOMICILIARY	5	PUBLIC HEALTH
3H	ADMIN./LIBRARY	8A	GROUNDS SHOP
4H	FISCAL/IRMS	11	WAREHOUSE
5H	DIRECTORS	13/14	PUBLIC HEALTH
6H	ORTHOPEDICS/SHUTTLE	15	(VACANT)
9H	(VACANT)	20	WATER PUMP STA.
11H	ADMINISTRATIVE	26	FIREHOUSE
13H	ADMIN./IRMS	41	GREENHOUSE
14H	NURSING HOME (CLC)	59	POLICE STATION
15H	REHAB MED.	64	POST OFFICE
17H	KITCHEN/CANTEEN	101	ENGINEERING
18H	MAINTENANCE SHOP	101B	CONTRACT OFFICE
19H	MEDICAL WARD	101C	ADMINISTRATIVE
20H	MED. MEDIA/IRMS	102	FILTER PLANT
22H	SUB. ABUSE TREATMENT	315	BOILER PLANT
23H	SPD/POD./DENTAL/CLC	321	CHILLER PLANT
24H	MENTAL HEALTH	340	SPORTS HUT
25H	NURSING HOME (CLC)	360	CONSOLID. WAREHOUSE
27H	BIOMED. ENG. LAB	361	CLINIC
80H	OUTPATIENT MH	364	PSYCHIATRIC INPATIENT
82H	EDUCATION	366	PSYCHOSOCIAL REHAB
314A	THEATER	501	MANSION (Historic)
314B	GYM/POOL	504	MILL (Historic)
314C	CHAPEL	(X)	PARKING LOTS

Additions: ***Date:***

Revisions:

CHANGE STATION No. FROM 641 TO 512A5 ~1994

SEAL

Approved:

Approved: Chief, Facilities and Engineering:

Approved: Associate Chief for Maintenance And Operations, Perry Point:

Approved: Engineering Projects Supervisor

Approved: Infection Control Officer

Approved: Director, Medical Center:

Drawing Title:
~PERRY POINT~
SITE PLAN

Approved: Associate Director for Operations:

Project Title:
VA MARYLAND
HEALTH CARE SYSTEM

Scale:	Building No:	Checked:	Drawn:
1"=200'	N/A	–	–

Location:
VAMHCS PERRY POINT, MD 21902

Date:
MAY 2019

Project No:
N/A

DRAWING NO:
1 OF 1

DEPARTMENT OF VETERANS AFFAIRS