US Department of Agriculture (USDA)

2026 ANF SUPERVISOR'S OFFICE STORM DAMAGE REPAIRS
BUILDING FLOOR PLAN AND ELEVATIONS

Contents

Angeles NF Supervisors Office Floor Plan (1st Floor)..... 3
Angeles NF Supervisor's Office Building Elevations 4
Angeles NF Supervisor's Office Building Elevations 5

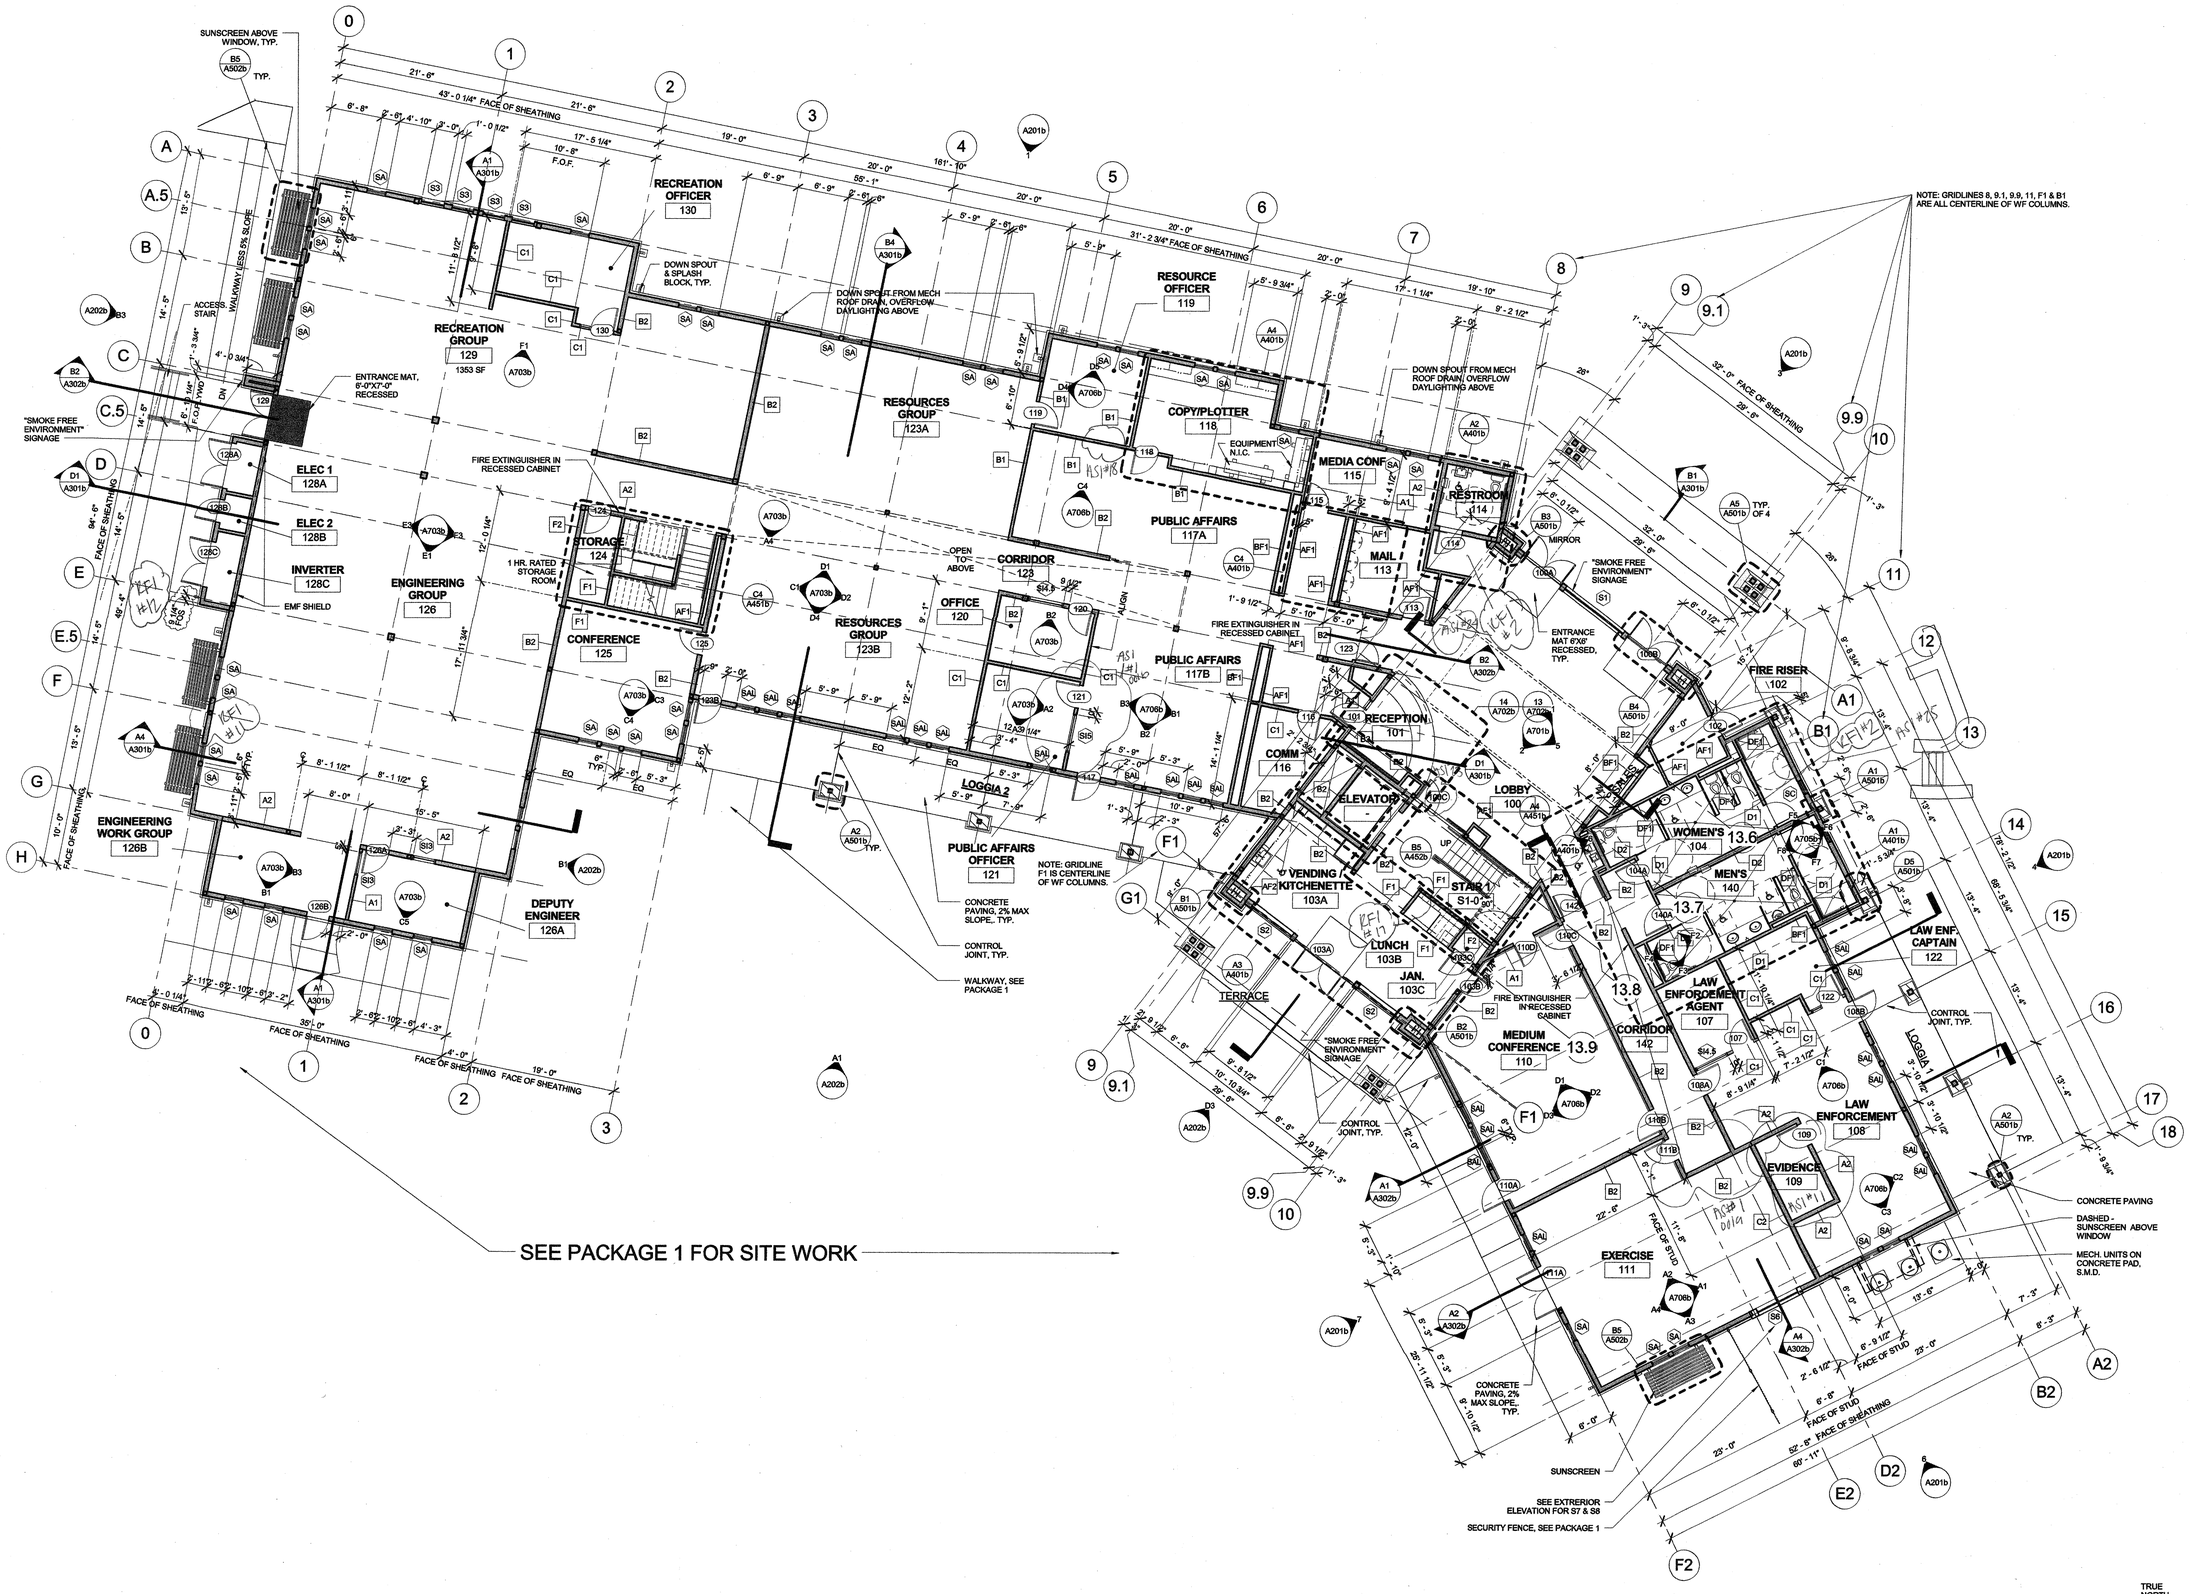

1 SUPERVISOR'S OFFICE GROUND FLOOR PLAN
1/8" = 1'-0"

BEVERLY PRIOR architects
417 MONTGOMERY, 8TH FLOOR
SAN FRANCISCO, CA 94108
p 415.777.9422 f 415.777.2755
www.bparch.com

PWCI SHOOT STRAIGHT AIM HIGH!
4075 SCHAEFER AVE.
CHINO, CA 91710
p 909.590.5700 f 909.590.3333
www.pwconstructioninc.com

architect/engineer seals

LICENSED ARCHITECT C-18487 STATE OF CALIFORNIA

consultant

project title

USDA FOREST SERVICE

ANGELES NATIONAL FOREST - PACKAGE 2 SUPERVISOR'S OFFICE BUILDING B

701 N. Santa Anita Ave.
Arcadia, CA. 91006

Key Plan

revision schedule

DATE	DESCRIPTION
Date 1 Revision 1	
12/16/10	40% SUBMITTAL
02/17/11	65% SUBMITTAL
03/24/11	95% SUBMITTAL
06/06/11	100% SUBMITTAL

sheet title

SUPERVISOR'S OFFICE BUILDING GROUND FLOOR PLAN

project no. 21009.01

sheet no. A121b

© Beverly Prior Architects, Inc. 2010 | All Rights Reserved

PROPERTY OF UNITED STATES GOVERNMENT – FOR OFFICIAL USE ONLY

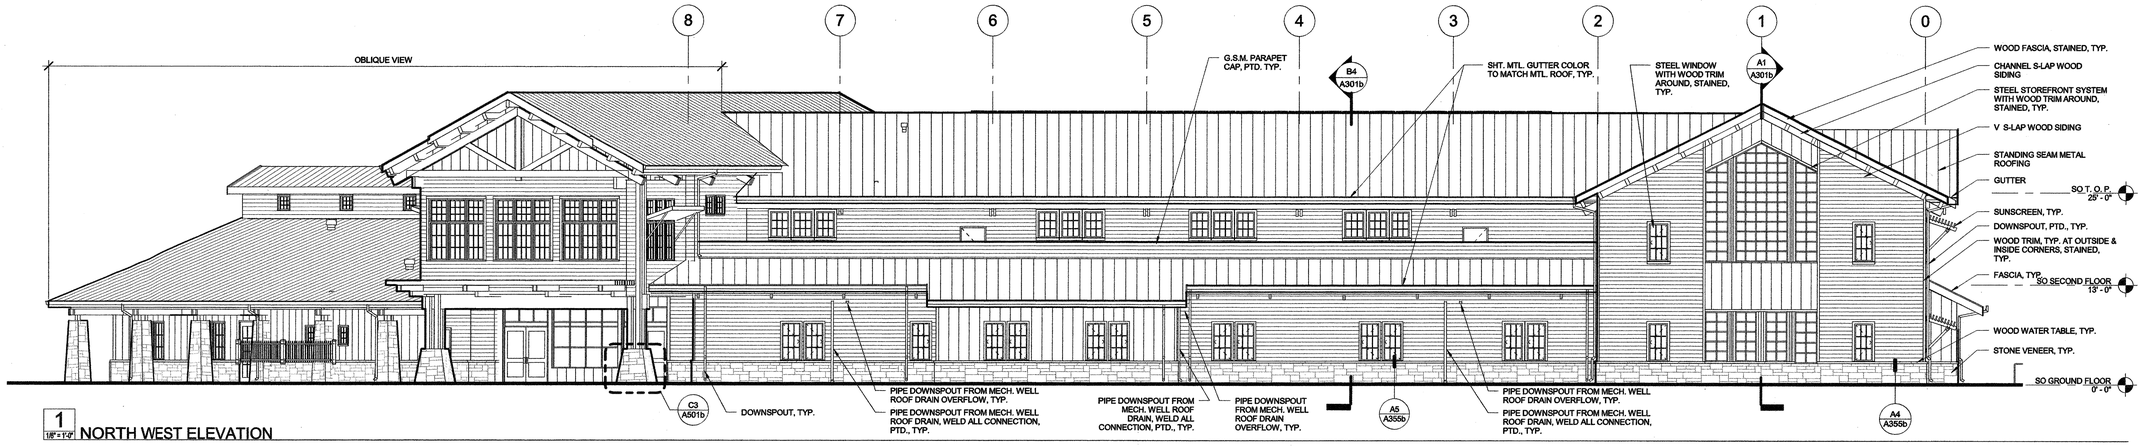

1 1/8" = 1'-0" NORTH WEST ELEVATION

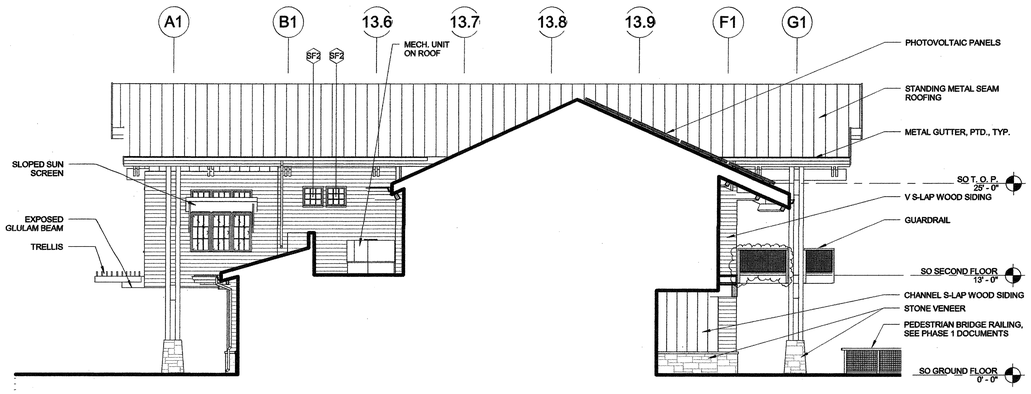

2 1/8" = 1'-0" PARTIAL WEST ELEVATION AT ENTRY

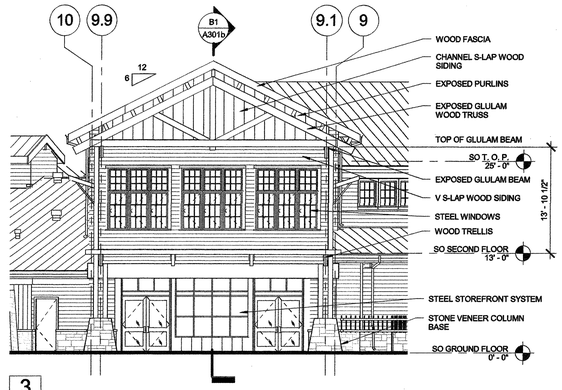

3 1/8" = 1'-0" PARTIAL NORTH ENTRY ELEVATION

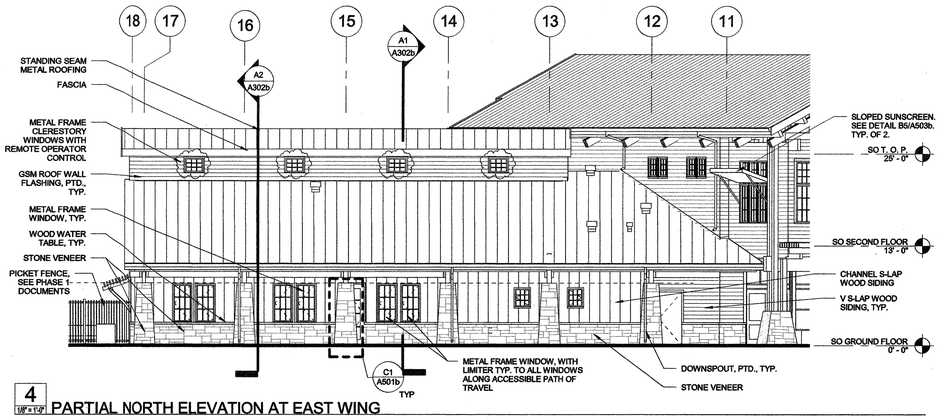

4 1/8" = 1'-0" PARTIAL NORTH ELEVATION AT EAST WING

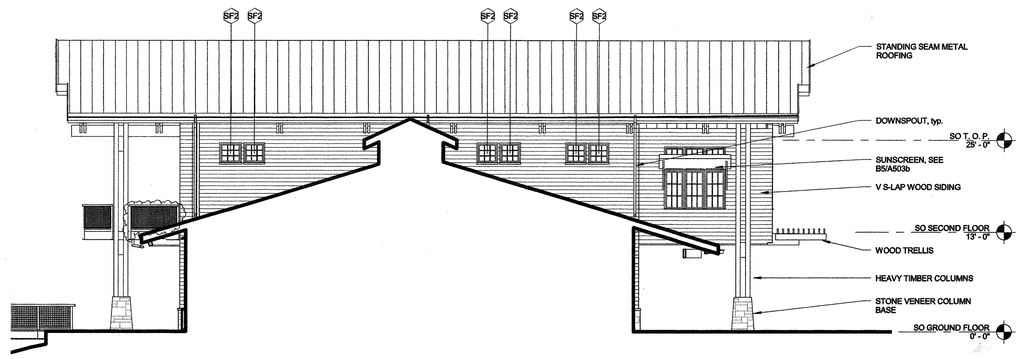

5 1/8" = 1'-0" PARTIAL EAST ELEVATION AT ENTRY

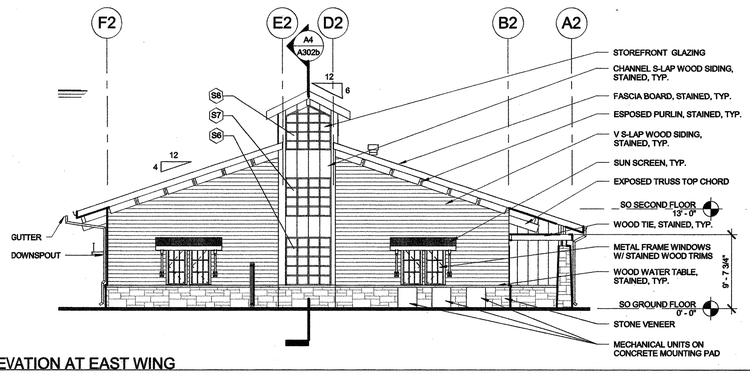

6 1/8" = 1'-0" EAST ELEVATION AT EAST WING

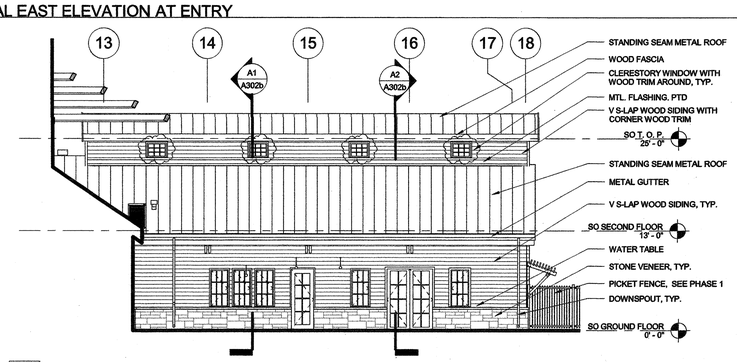

7 1/8" = 1'-0" SOUTH ELEVATION AT EAST WING

BEVERLY PRIOR architects
417 MONTGOMERY, 8TH FLOOR
SAN FRANCISCO, CA 94108
p 415.777.9422 f 415.777.2755
www.bparch.com

PWCI SHOOT STRAIG-IT AIM HIGH!
4075 SCHAEFER AVE.
CHINO, CA 91710
p 909.590.5700 f 909.590.3333
www.pwconstructioninc.com

LICENSED ARCHITECT C-18487 12-31-11 STATE OF CALIFORNIA

USDA FOREST SERVICE

ANGELES NATIONAL FOREST - PACKAGE 2
SUPERVISOR'S OFFICE
BUILDING B

701 N. Santa Anita Ave.
Arcadia, CA. 91006

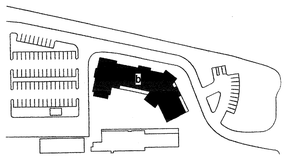

DATE	DESCRIPTION
Date 1 Revision 1	
12/16/10	40% SUBMITTAL
02/17/11	65% SUBMITTAL
03/24/11	95% SUBMITTAL
06/06/11	100% SUBMITTAL

SUPERVISOR'S OFFICE
BUILDING EXTERIOR
ELEVATIONS

21009.01

A201b

© Beverly Prior Architects, Inc. 2010 | All Rights Reserved

PROPERTY OF UNITED STATES GOVERNMENT – FOR OFFICIAL USE ONLY

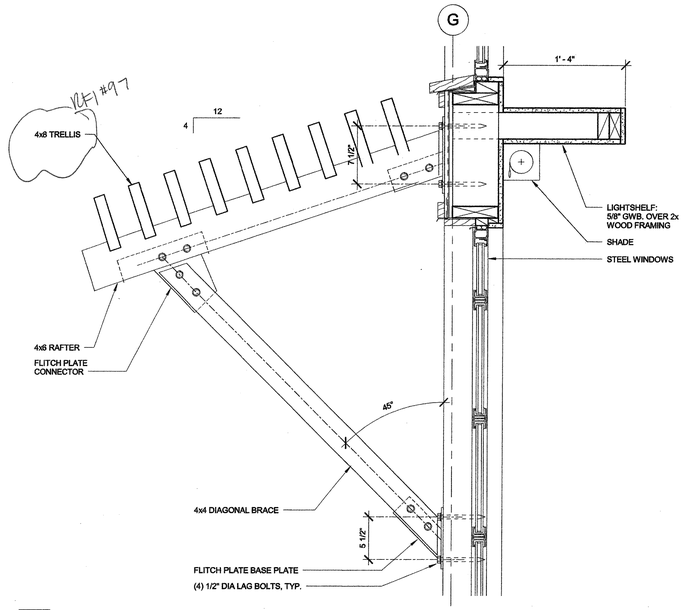

D1 1/2" = 1'-0" Callout of LONGITUDINAL SECTION - WEST WING

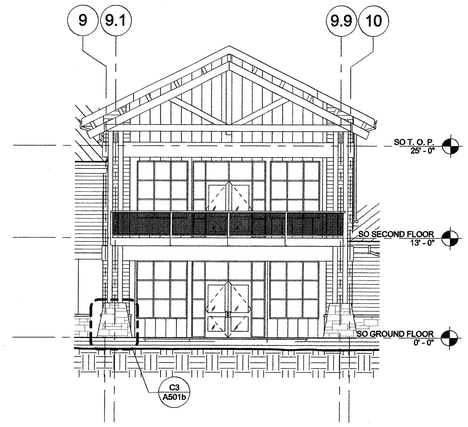

D3 1/8" = 1'-0" SOUTHEAST ELEVATION

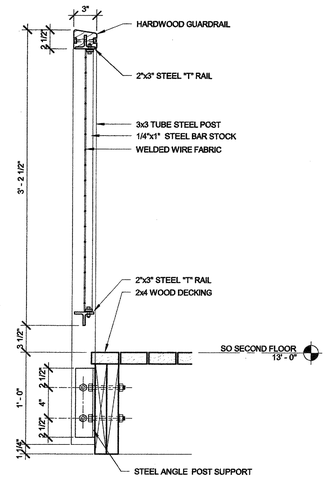

D5 1 1/2" = 1'-0" EXTERIOR GUARDRAIL

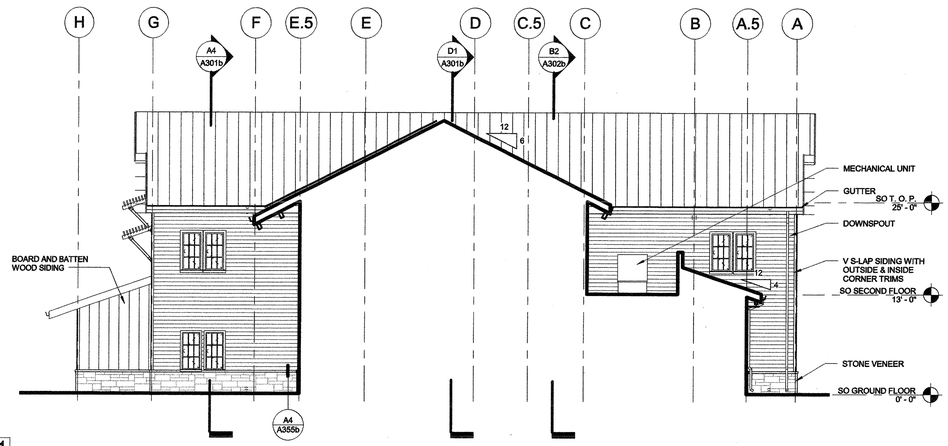

B1 1/8" = 1'-0" EAST ELEVATION AT WEST WING

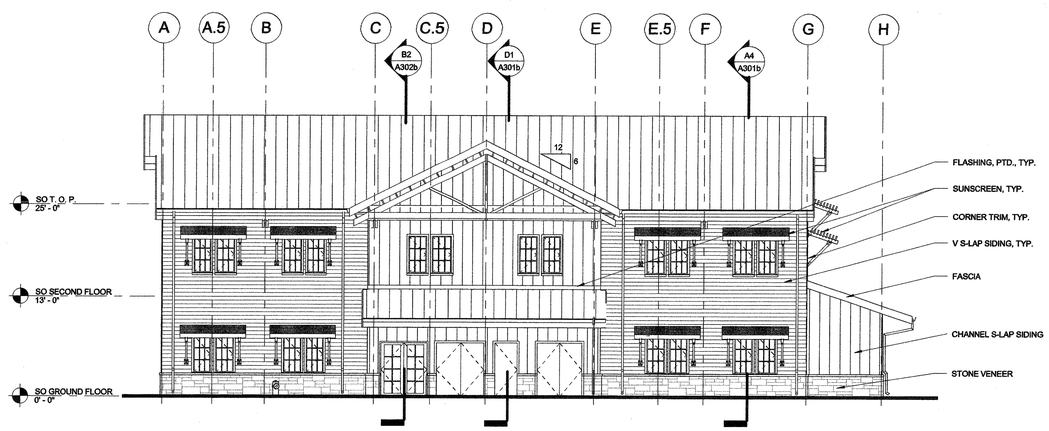

B3 1/8" = 1'-0" WEST ELEVATION AT WEST WING

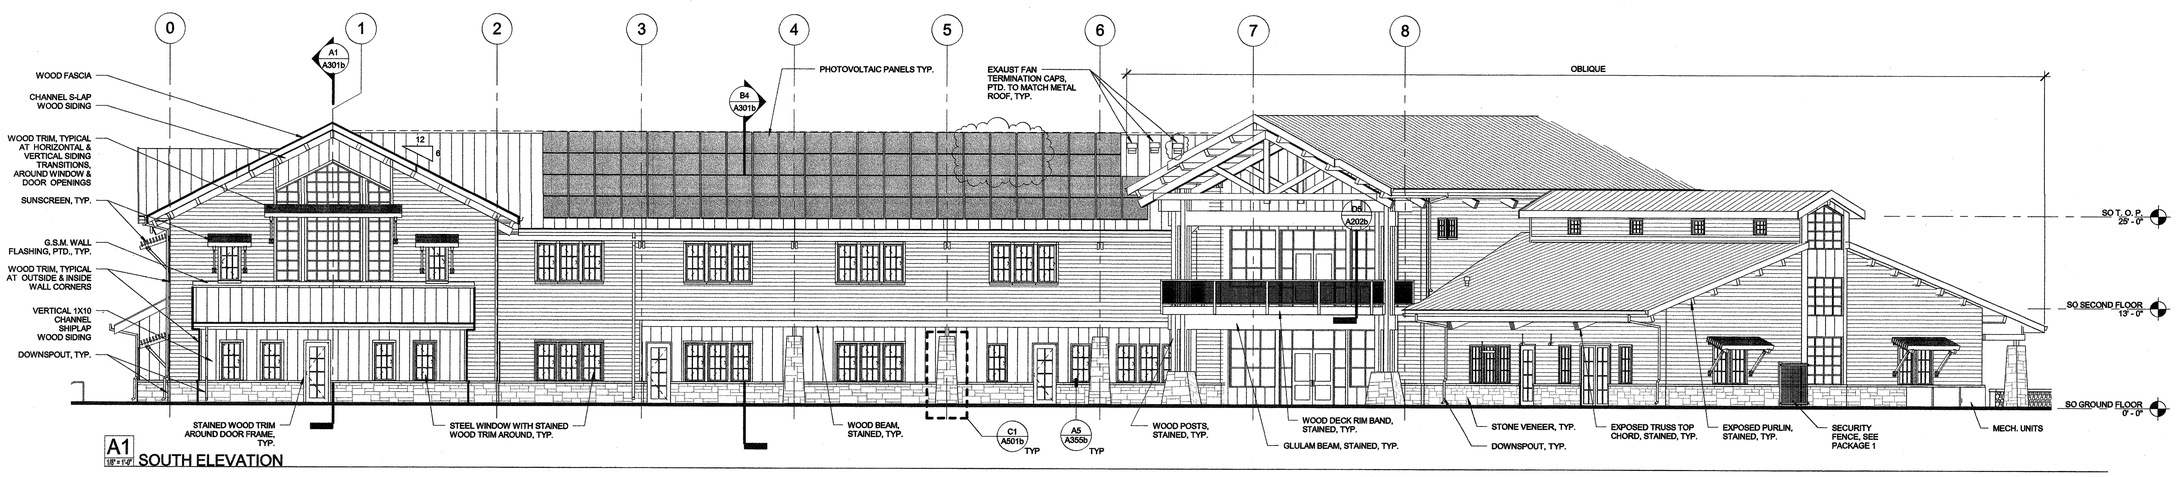

A1 1/8" = 1'-0" SOUTH ELEVATION

BEVERLY PRIOR architects

417 MONTGOMERY, 8TH FLOOR
SAN FRANCISCO, CA 94108
p 415.777.9422 f 415.777.2755
www.bparch.com

PWCI
SHOOT STRAIGHT. AIM HIGH!®

4075 SCHAEFER AVE.
CHINO, CA 91710
p 909.590.5700 f 909.590.3333
www.pwconstructioninc.com

LICENSED ARCHITECT
C-18487
12-31-11
STATE OF CALIFORNIA

USDA FOREST SERVICE

ANGELES NATIONAL FOREST - PACKAGE 2 SUPERVISOR'S OFFICE BUILDING B

701 N. Santa Anita Ave.
Arcadia, CA. 91006

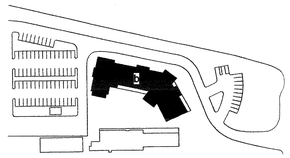

DATE	DESCRIPTION
Date 1 Revision 1	
12/16/10	40% SUBMITTAL
02/17/11	65% SUBMITTAL
03/24/11	95% SUBMITTAL
06/06/11	100% SUBMITTAL

SUPERVISOR'S OFFICE BUILDING EXTERIOR ELEVATIONS

21009.01

A202b

© Beverly Prior Architects, Inc. 2010 | All Rights Reserved

PROPERTY OF UNITED STATES GOVERNMENT – FOR OFFICIAL USE ONLY