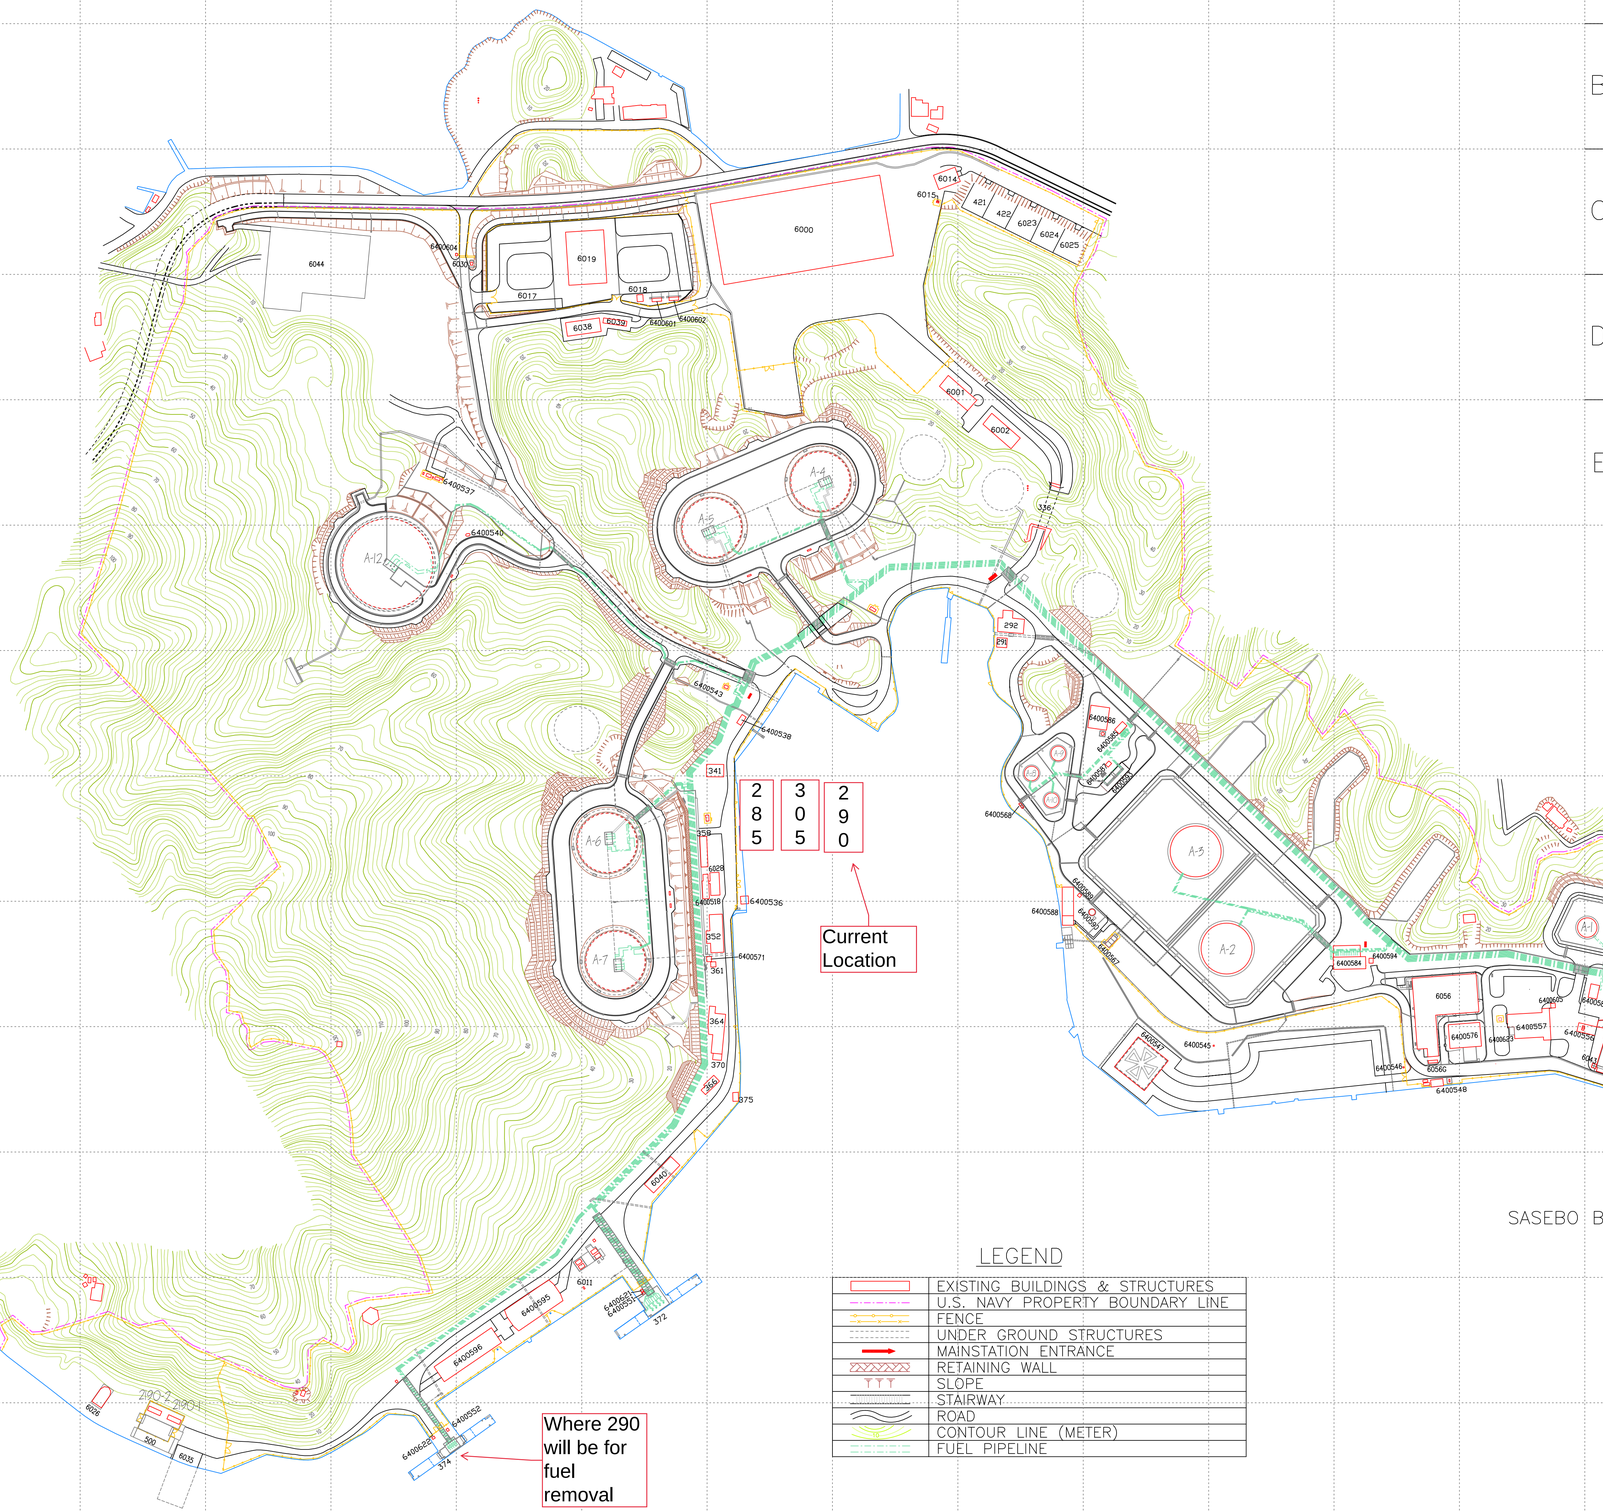

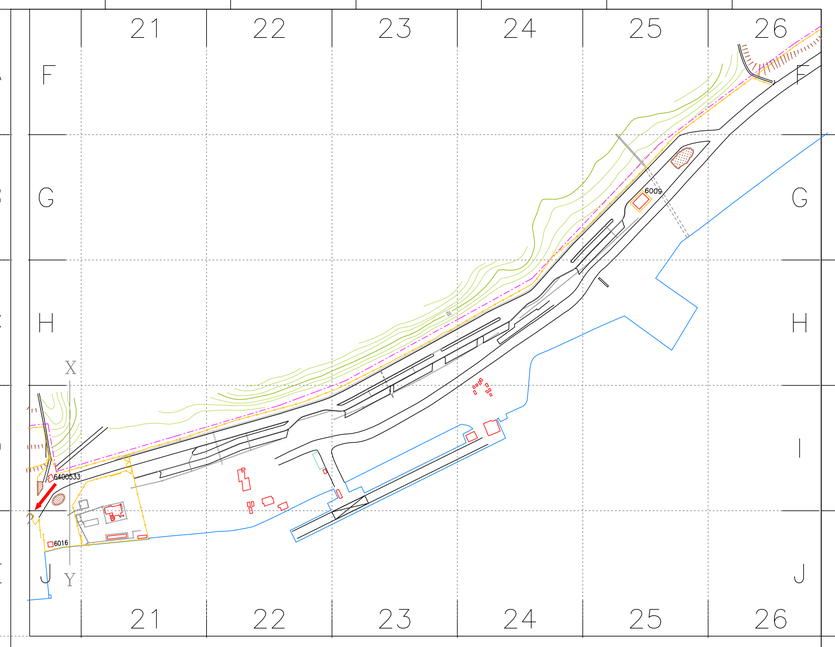

N

REAL ESTATE DATA FAC 5032
LAND AREA 182.08 AC

0 50 100 200 300 M

SCALE 1:2000

LEGEND

EXISTING BUILDINGS & STRUCTURES
U.S. NAVY PROPERTY BOUNDARY LINE
FENCE
UNDER GROUND STRUCTURES
MAINSTATION ENTRANCE
RETAINING WALL
SLOPE
STAIRWAY
ROAD
CONTOUR LINE (METER)
FUEL PIPELINE

DESIGN:	T. Kawaguchi
DRAWN:	T. Kawaguchi
CHECK:	
FAC. MGR:	
SATISFACTORY TO	DATE
APPROVED	DATE
DIRECTOR, SASEBO FUEL DIVISION	

NAVSUP FLEET LOGISTICS CENTER YOKOSUKA
SASEBO FUEL TERMINALS, JAPAN

GENERAL DEVELOPMENT MAP

AKASAKI POL DEPOT

SIZE	FSCM NO.	DWG NO.	REV
F			
SCALE 1 : 2000		CONDITIONS AS OF MAR 2021	