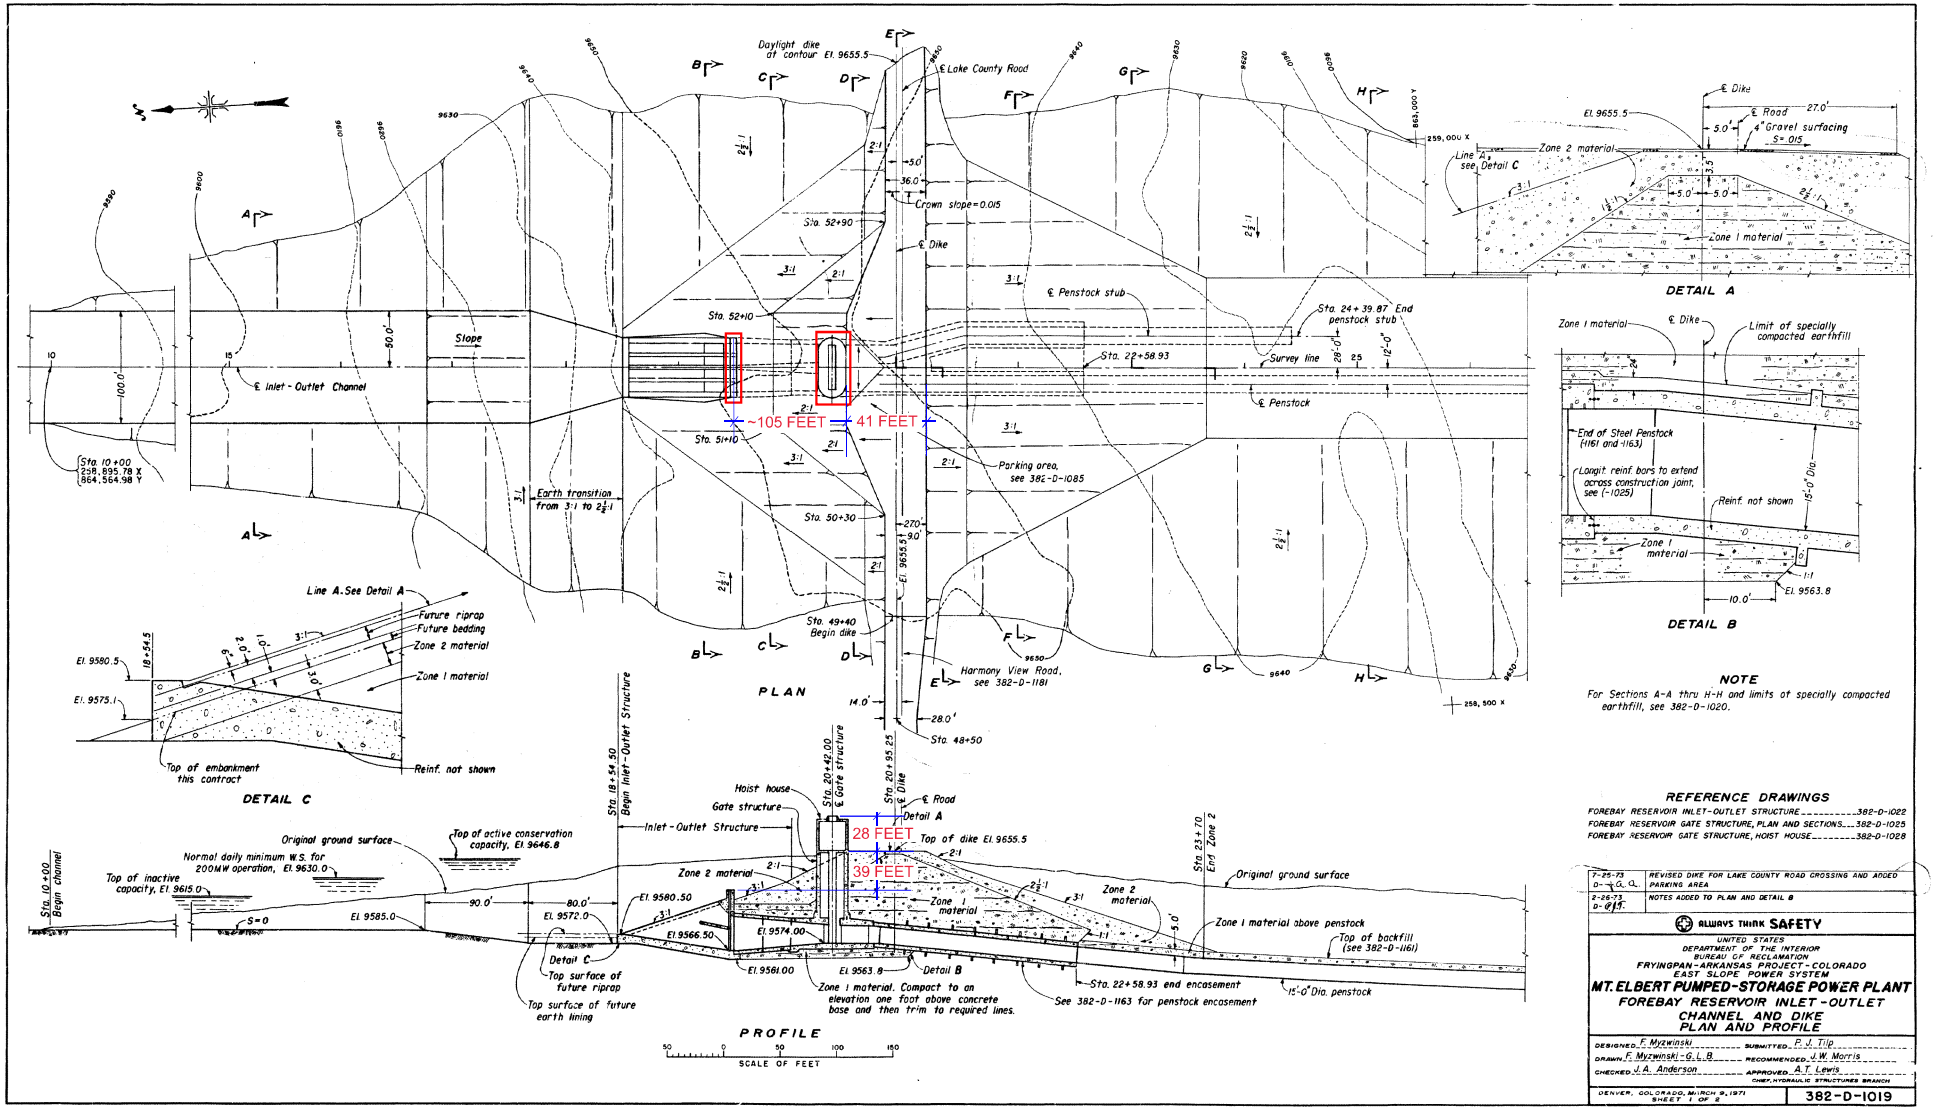

REFERENCE DRAWINGS

FOREBAY RESERVOIR INLET-OUTLET STRUCTURE	382-D-1022
FOREBAY RESERVOIR GATE STRUCTURE, PLAN AND SECTIONS	382-D-1025
FOREBAY RESERVOIR GATE STRUCTURE, HOIST HOUSE	382-D-1028

7-25-73 D-7[illegible]	REVISED DIKE FOR LAKE COUNTY ROAD CROSSING AND ADDED PARKING AREA
2-26-73 D-6[illegible]	NOTES ADDED TO PLAN AND DETAIL B

ALWAYS THINK SAFETY

UNITED STATES
DEPARTMENT OF THE INTERIOR
BUREAU OF RECLAMATION
FRYINGPAN-ARKANSAS PROJECT - COLORADO
EAST SLOPE POWER SYSTEM

MT. ELBERT PUMPED-STORAGE POWER PLANT

FOREBAY RESERVOIR INLET-OUTLET CHANNEL AND DIKE PLAN AND PROFILE

DESIGNED F. Myzwinski	SUBMITTED P. J. Tilp
DRAWN F. Myzwinski - G. L. B.	RECOMMENDED J. W. Morris
CHECKED J. A. Anderson	APPROVED A. T. Lewis
	CHIEF, HYDRAULIC STRUCTURES BRANCH

DENVER, COLORADO, MARCH 2, 1971
SHEET 1 OF 2

382-D-1019

(21" x 36")