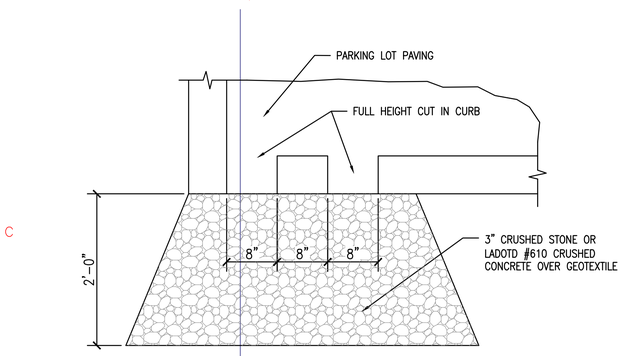

PLAN DETAIL AT CURB CUT

2 C113 C113 SCALE: 1"=1'-0"

C113 C107 C108 C109 C110 C111 C113 C114 C115 C116 C117 C119 C120 C121 C122 C123 C125 C131 C137 C143 C149 THRU C153

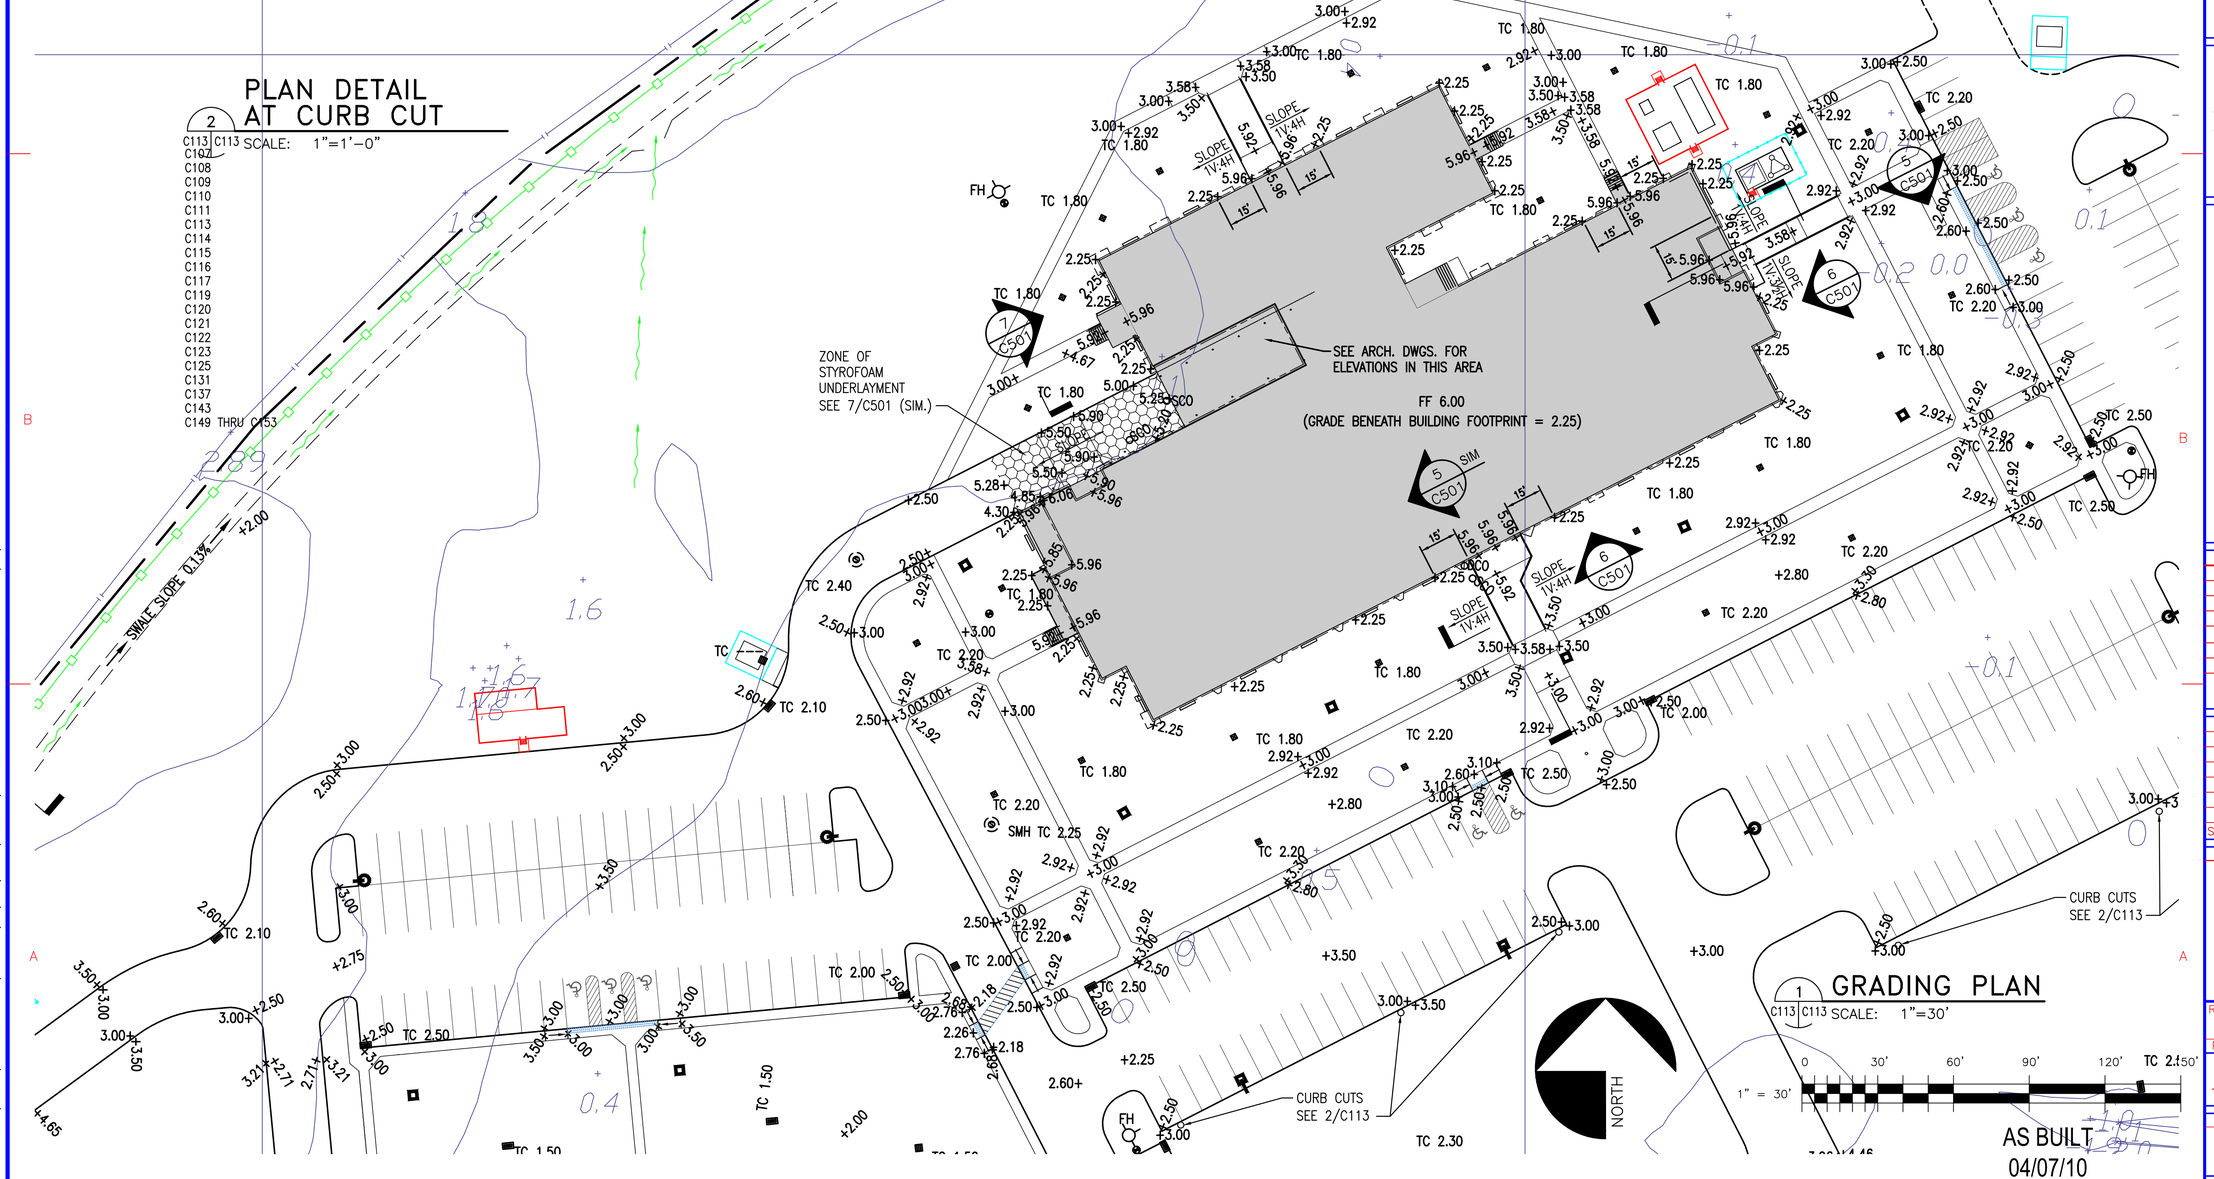

GRADING PLAN

1 C113 C113 SCALE: 1"=30'

1" = 30' 0 30' 60' 90' 120'

MORPHY MAKOFSKY INCORPORATED
Consulting Engineers
336 N. Jeff Davis Pkwy.
New Orleans, LA 70119
Phone 504/488-1317 Fax 504/488-0924
Email: info@mmi-eng.com
JOB NO. 08023

CONSULTANTS

A JOINT VENTURE
BROADMOOR BUILDING by DESIGN
BOH BROS. CONSTRUCTION CO., LLC

BROADMOOR / BOH BROS.
A JOINT VENTURE
2740 NORTH ARNOULT RD.
METAIRIE, LA 70002
LA LICENSE NO. 7908

U. S. COAST GUARD
FACILITIES DESIGN & CONSTRUCTION CENTER
FDCC LANT

FDCC LANT
5505 ROBIN HOOD ROAD
NORFOLK, VIRGINIA 23513-2431

ISSUE

MARK	DATE	DESCRIPTION

A/E PROJECT NO: 3001.70
CAD FILE NAME: A32L02001C113.dwg
DESIGNED BY: AM
DRAWN BY: JTS
EDITED BY:
CHECKED BY: AM

SCALE: 1" = 30'-0" PLOT SCALE: 1 : 1

SHEET TITLE

RECONSTRUCTION OF USCG INTEGRATED SUPPORT COMMAND
NEW ORLEANS LA
NASA MICHOUD

GRADING PLAN

REVIEWED BY:	REVIEWED BY:	REVIEWED BY:
PROJECT ENG.	BRANCH CHIEF	TECH. DIRECTOR
APPROVING OFFICER		12/22/08 DATE

PROJECT NUMBER	DRAWING NUMBER
32-L02001	A32L02001C113
DISCIPLINE/SHT NO C113	SHEET 22 OF 405

CADTECH XPS-1:c:\USERS\CADTECH XPS-1\DESKTOP\CG\CD1\ADMIN\02 CIVIL\A32L02001C113.DWG LAYOUT: LAYOUT1 10/29/2010 11:37AM DIMSCALE: 360 R18.1