2 ADMIN 7
12" = 1'-0"

3 ADMIN 8
12" = 1'-0"

4 ADMIN 10
12" = 1'-0"

5 ADMIN 9
12" = 1'-0"

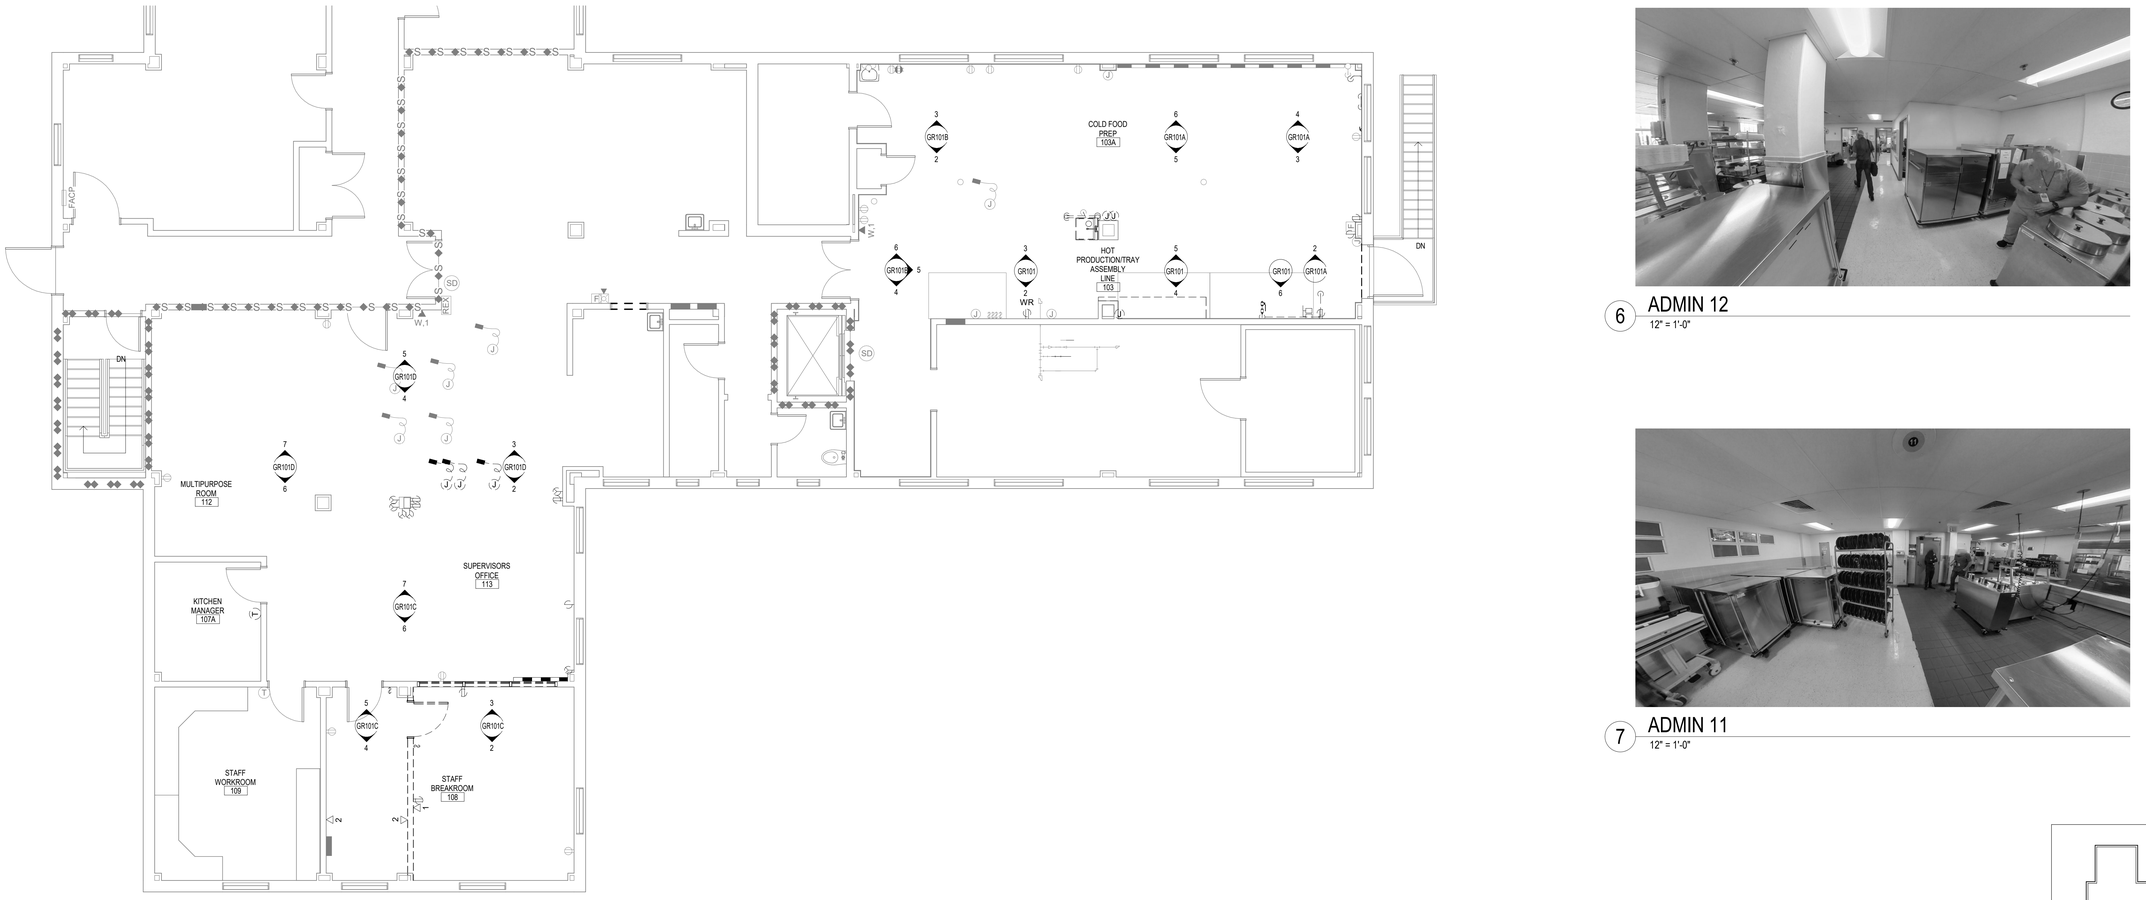

1 FIRST FLOOR - GENERAL RESOURCE PLAN
3/16" = 1'-0"

6 ADMIN 12
12" = 1'-0"

7 ADMIN 11
12" = 1'-0"

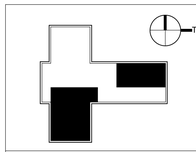

KEY PLAN

Mark	Revisions:	Date:

ARCHITECT/ENGINEER OF RECORD

ALESIA ARCHITECTURE
Alesia Architecture P.C.
3705 North 200th Street
Elkhorn, Nebraska 68022
Phone: (402) 291-6941

BDH

STAMP

ARCHITECT · RICHARD JOSEPH OKKEN · A-5125 · STATE OF NEBRASKA
05/17/2024

Office of Construction and Facilities Management

VA U.S. Department of Veterans Affairs

Drawing Title	FIRST FLOOR - GENERAL RESOURCE PLAN
Approved:	
Phase	CONSTRUCTION DOCUMENTS
	FULLY SPRINKLERED
Project Title	PREPARE SITE FOR CHOICE DINING EQUIPMENT
Location	5500 E KELLOGG AVE, WICHITA, KS
Issue Date	05/17/2024
Checked	RJO
Drawn	JJG
Project Number	589A7-23-305
Building Number	2
Drawing Number	GR101D

VA FORM 08 - 6231

Autodesk Docs://16721800 1589A7-23-305 Prepare Site for Choice Dining/589A7-23-305.BIG2.Arch_R23_16721800-Existing.rvt
5/20/2024 3:42:55 PM