2 HOT PRODUCTION/TRAY ASSEMBLY LINE - NORTH
12" = 1'-0"

3 COLD FOOD PREP - SOUTH
12" = 1'-0"

4 COLD FOOD PREP - NORTH
12" = 1'-0"

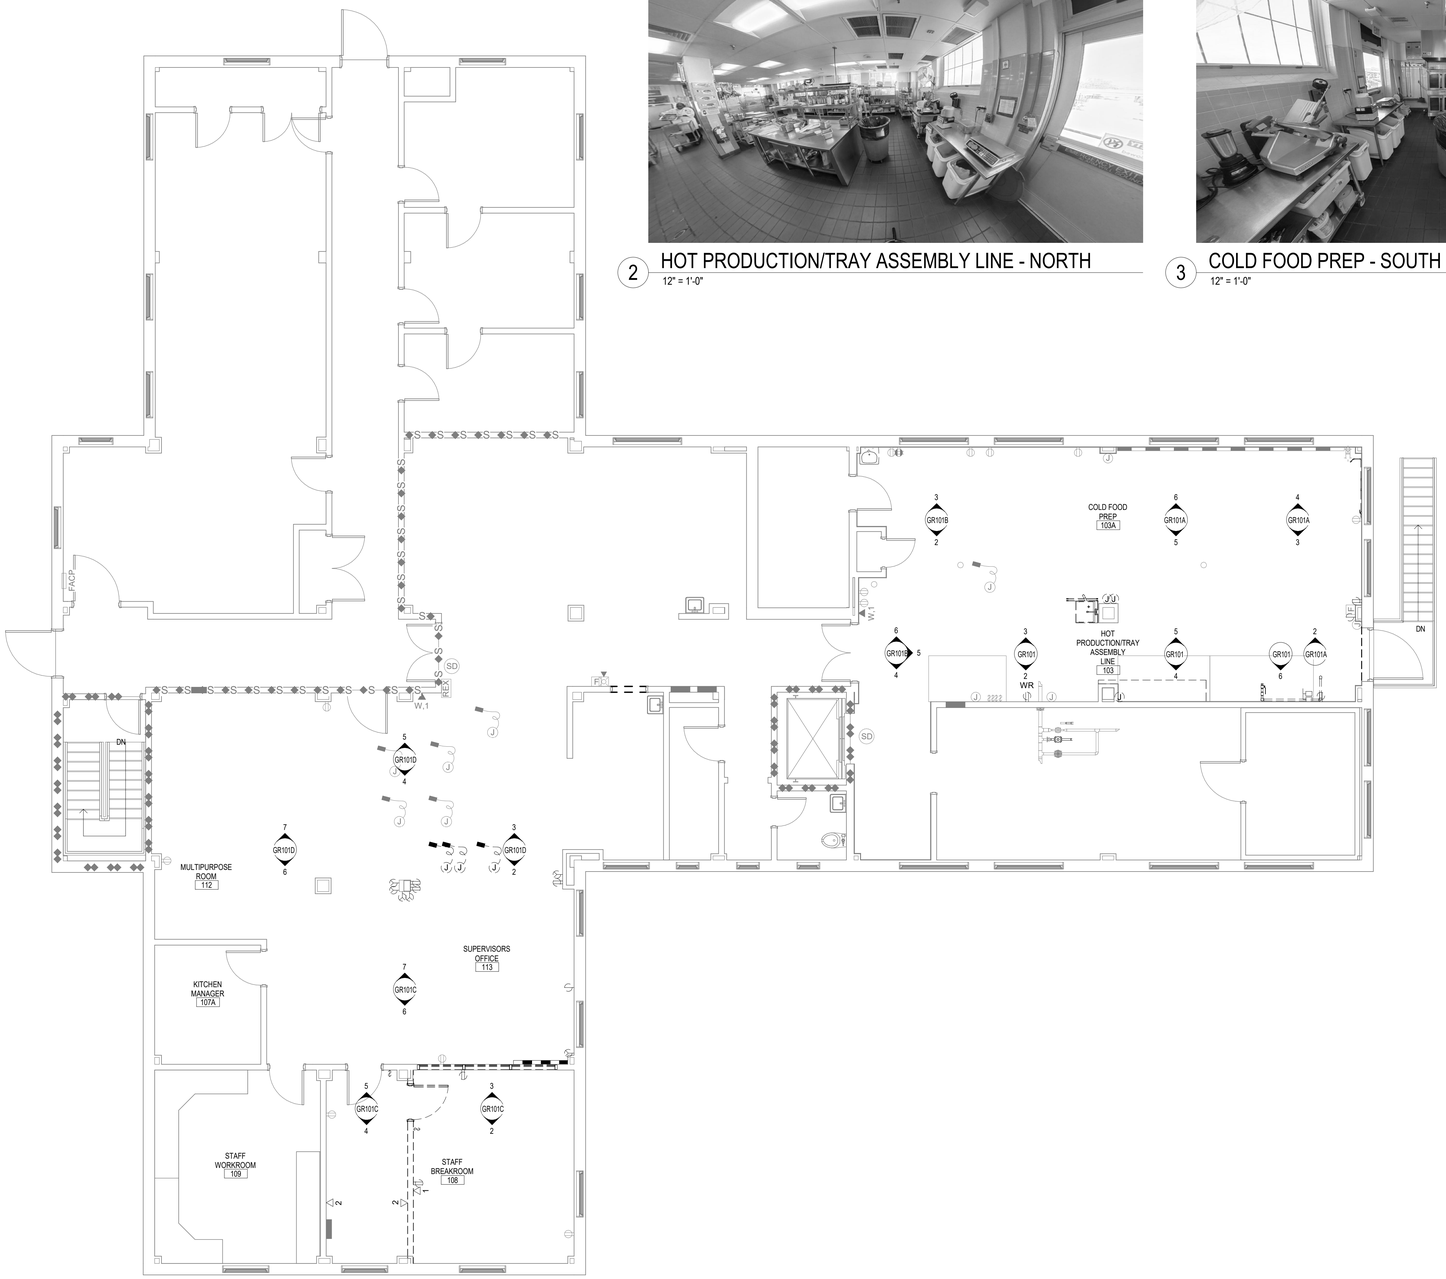

1 FIRST FLOOR - GENERAL RESOURCE PLAN
3/16" = 1'-0"

5 COLD FOOD PREP - SOUTH
12" = 1'-0"

6 COLD FOOD PREP - NORTH
12" = 1'-0"

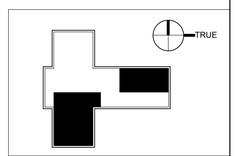

KEY PLAN

Mark	Revisions:	Date:

ARCHITECT/ENGINEER OF RECORD

ALESIA ARCHITECTURE

Alesia Architecture P.C.
3705 North 200th Street
Elkhorn, Nebraska 68022
Phone: (402) 291-6941

BDH

STAMP

ARCHITECT RICHARD JOSEPH ORKEN A-5125 STATE OF NEBRASKA
05/17/2024

Office of Construction and Facilities Management

VA U.S. Department of Veterans Affairs

Drawing Title	Phase	Project Title	Project Number
FIRST FLOOR - GENERAL RESOURCE PLAN	CONSTRUCTION DOCUMENTS	PREPARE SITE FOR CHOICE DINING EQUIPMENT	589A7-23-305
Approved:	FULLY SPRINKLERED	Location: 5500 E KELLOGG AVE, WICHITA, KS	Building Number: 2
		Issue Date: 05/17/2024 · Checked: RJO · Drawn: JJG	Drawing Number: GR101A

VA FORM 08 - 6231

Autodesk Docs://167218001 589A7-23-305 Prepare Site for Choice Dining/589A7-23-305.B02 Arch_R23_167218001-Existing.rvt

5/20/2024 3:42:30 PM