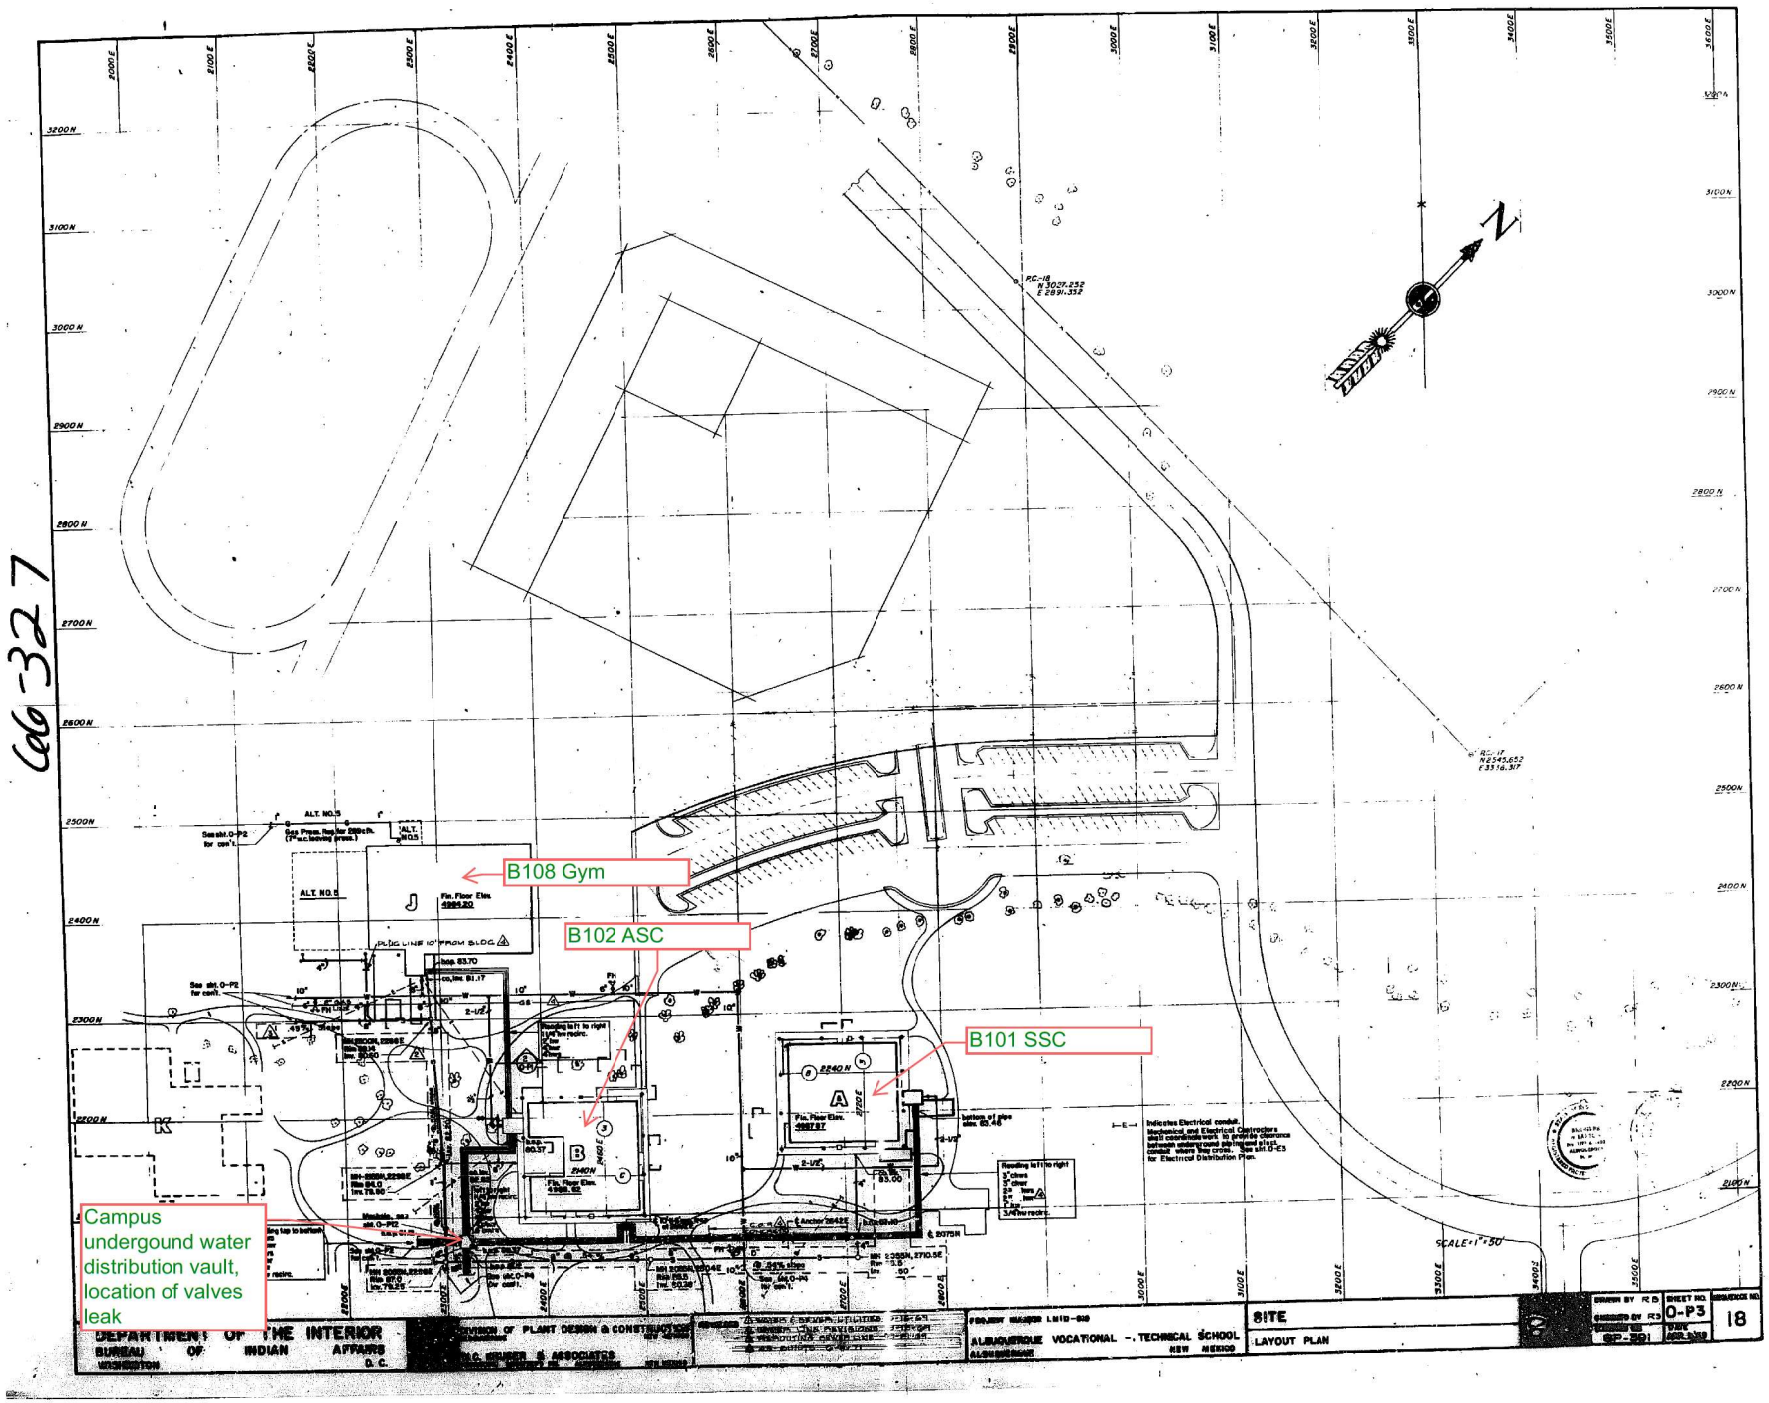
B108 Gym
B102 ASC
B101 SSC
Campus undergound water distribution vault, location of valves leak
SITE
LAYOUT PLAN
ALBUQUERQUE VOCATIONAL - TECHNICAL SCHOOL
NEW MEXICO
DEPARTMENT OF THE INTERIOR
BUREAU OF INDIAN AFFAIRS
SCALE 1"=50'
SHEET NO. 0-P3
18

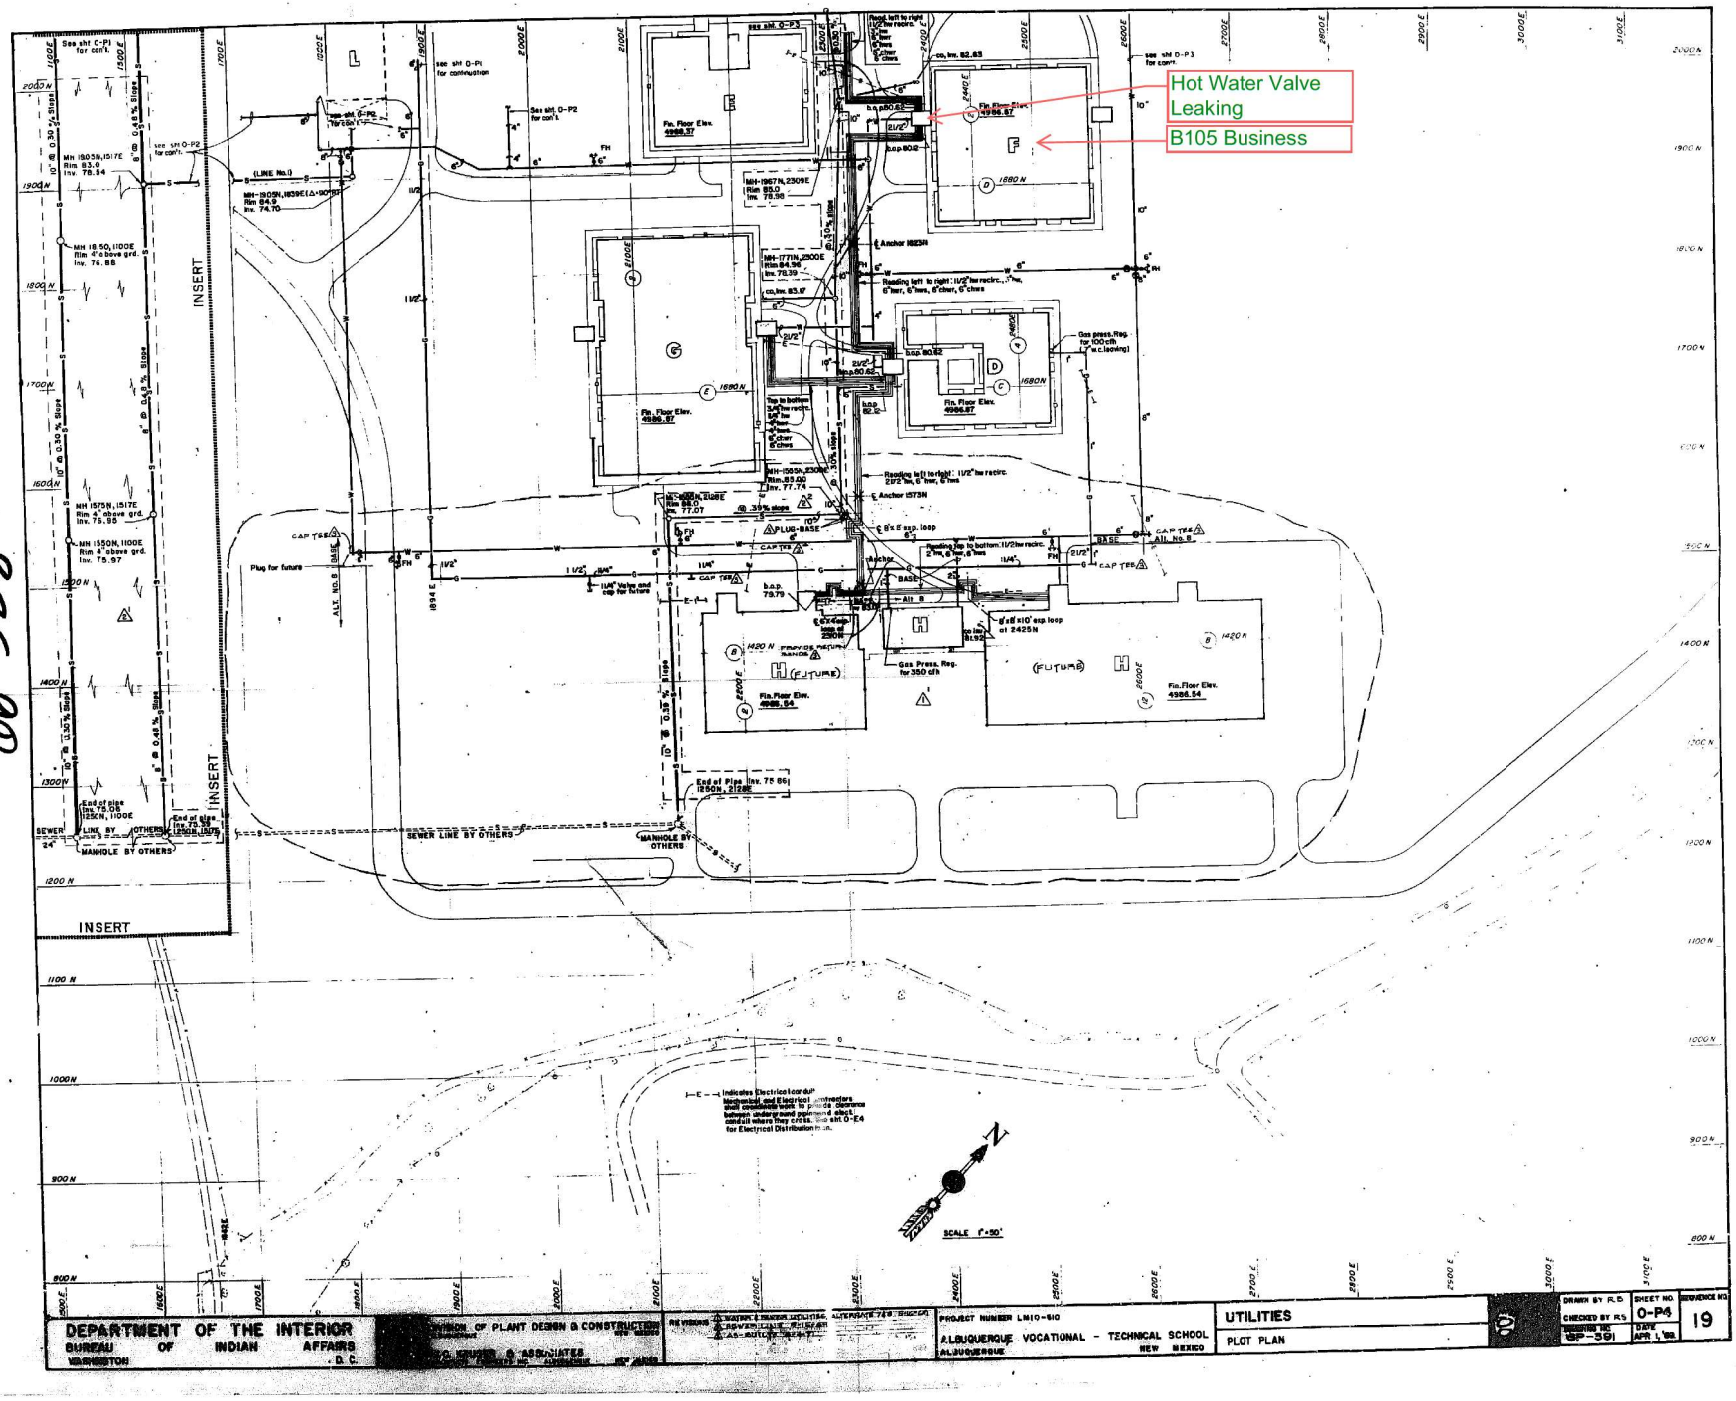
Hot Water Valve Leaking
B105 Business
INSERT
INSERT
SCALE 1"=50'
DEPARTMENT OF THE INTERIOR
BUREAU OF INDIAN AFFAIRS
WASHINGTON D.C.
PROJECT NUMBER LM10-610
ALBUQUERQUE VOCATIONAL - TECHNICAL SCHOOL
ALBUQUERQUE NEW MEXICO
UTILITIES
PLOT PLAN
DRAWN BY R.D.
CHECKED BY R.S
SHEET NO. O-P4
SEQUENCE NO. 19
APR 1, '66

66-328

Central Campus Underground Water Piping Vault

To B102 ASC & B108 GYM

To B101 SSC & B100 S&T

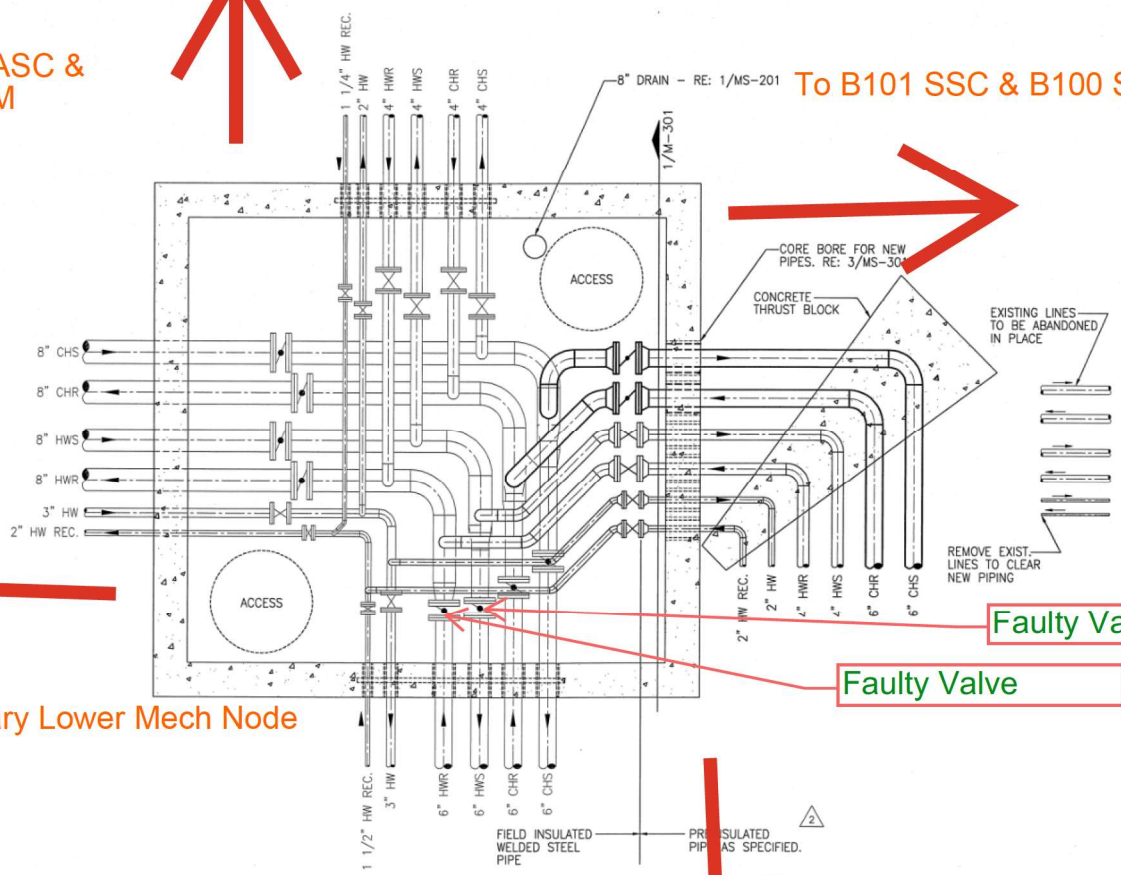

Faulty Valve

Faulty Valve

To B104 Library Lower Mech Node

EXISTING NODE (UNDERGROUND DISTRIBUTION PIT) ENLARGED RENOVATION PLAN

(2) SCALE: 1/2" = 1'-0"

To B105 Business South Lower Mechanical Node

B104 Library Lower Mechanical Node

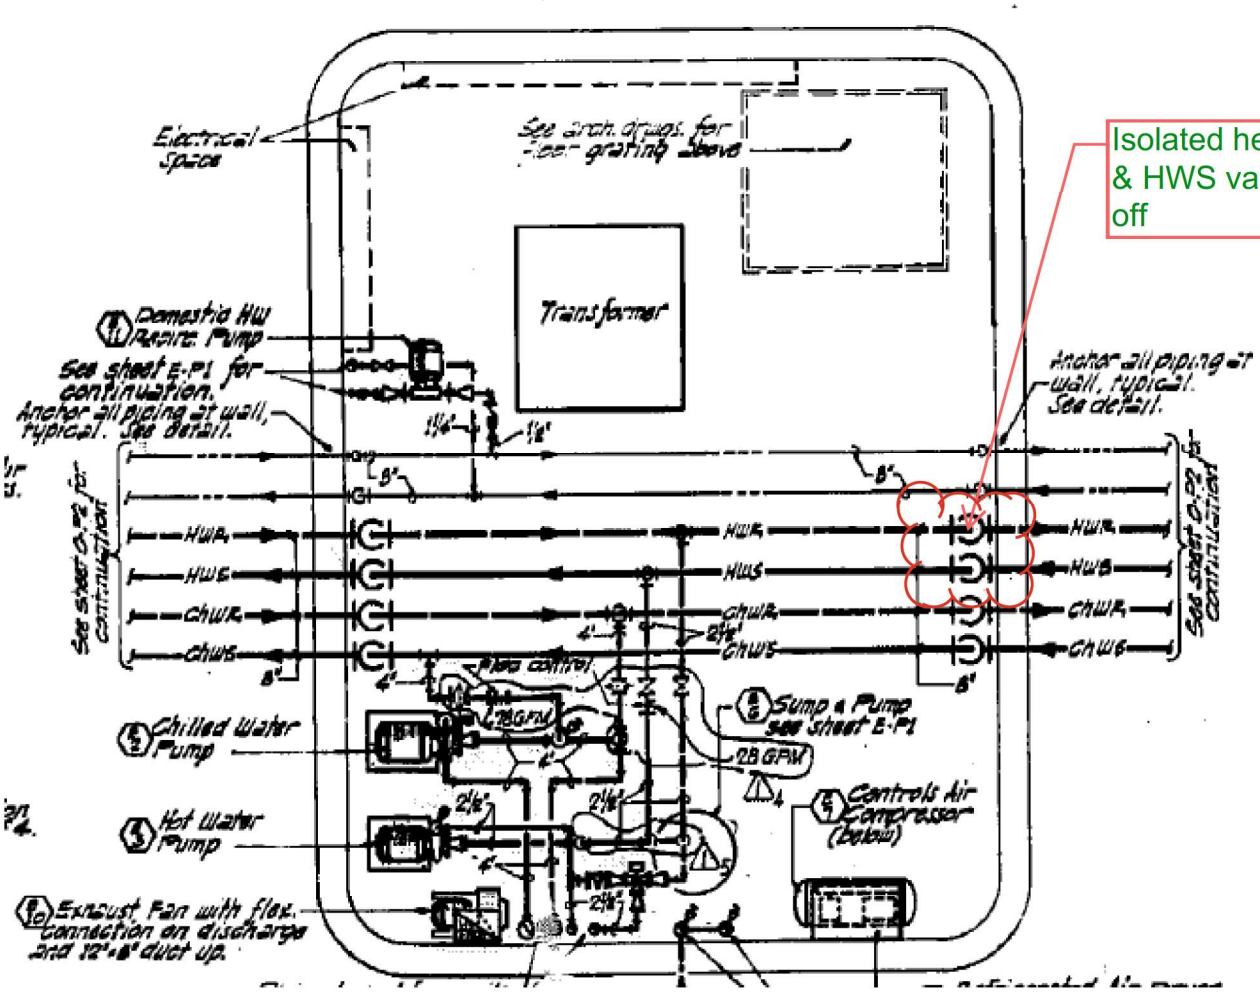

To B110 Heating Plant

To Central Campus Vault

B105 Business South Lower Mechanical Node

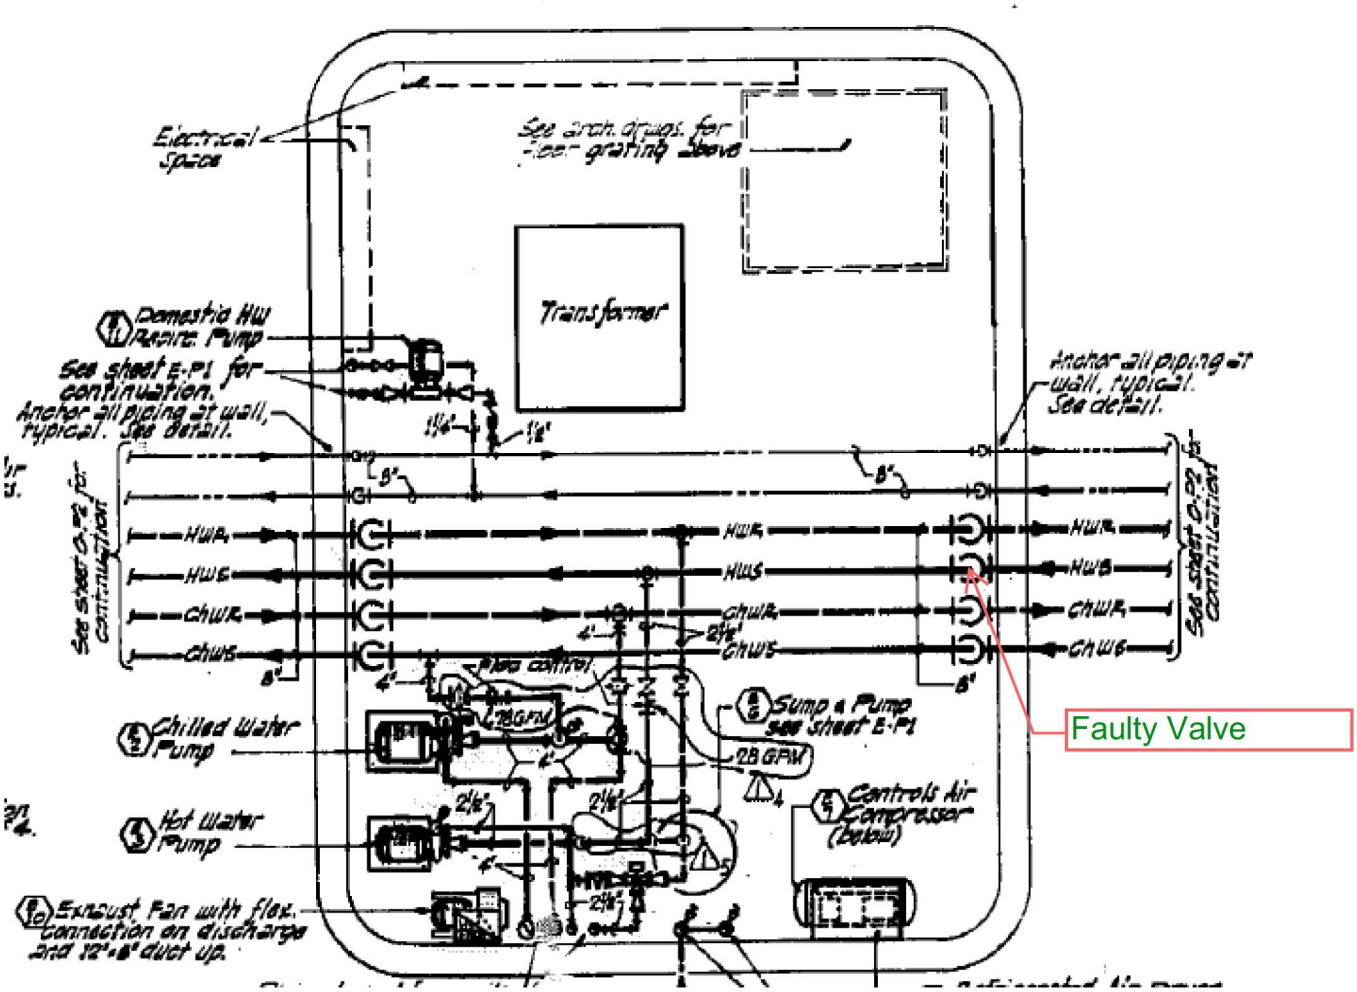

To Central Campus Vault

To B103 GS