Docusign Envelope ID: 7FA18971-B6F6-44A9-896C-7B85FF50EEA5

ELECTRONIC HEALTH RECORD MODERNIZATION (EHRM)

ALEXANDRIA VA HEALTH CARE SYSTEM
2495 SHREVEPORT HWY, 71N
PINEVILLE, LA 71360

VA PROJECT #: 502-21-222

VOLUME 2

SHEET LIST

SHEET NUMBER	SHEET NAME	DWG	OF DWG
GENERAL			
G-001.2	COVER VOLUME 2	1	1
CIVIL			
C-001	LEGEND & GENERAL NOTES	1	18
C-100	OVERALL SITE PLAN	2	18
C-200	OVERALL EXISTING UTILITY SITE PLAN	3	18
C-201	PARTIAL SITE PLAN - EXISTING UTILITY LINES	4	18
C-202	PARTIAL SITE PLAN - EXISTING UTILITY LINES	5	18
C-203	PARTIAL SITE PLAN - EXISTING UTILITY LINES	6	18
C-204	PARTIAL SITE PLAN - EXISTING UTILITY LINES	7	18
C-300	OVERALL SITE PLAN - NEW EHRM LINES	8	18
C-301	PARTIAL SITE PLAN - NEW EHRM LINES	9	18
C-302	PARTIAL SITE PLAN - NEW EHRM LINES	10	18
C-303	PARTIAL SITE PLAN - NEW EHRM LINES	11	18
C-304	PARTIAL SITE PLAN - NEW EHRM LINES	12	18
C-400	DUCT BANK PROFILES - NEW EHRM LINES	13	18
C-401	DUCT BANK PROFILES - NEW EHRM LINES	14	18
C-402	DUCT BANK PROFILES - NEW EHRM LINES	15	18
C-500	EHRM MANHOLE, DUCT BANK, & PULL BOX DETAILS	16	18
C-501	MISC. SITE DETAILS	17	18
C-502	EROSION CONTROL DETAILS	18	18
ARCHITECTURAL			
A-001	ARCHITECTURAL SYMBOLS, ABBREVIATIONS AND NOTES	1	51
A-002	PARTITION TYPES AND DETAILS	2	51
A-004	DOOR SCHEDULE	3	51
A-005	ROOM FINISH SCHEDULE, GENERAL NOTES AND ABBREVIATIONS	4	51
001.A-401	ENLARGED PLANS, BUILDING 1, FIRST FLOOR, TELECOM ROOM 103	5	51
001.A-402	ENLARGED PLANS, BUILDING 1, SECOND FLOOR, TELECOM ROOM 202	6	51
002.A-401	ENLARGED PLANS, BUILDING 2, FIRST FLOOR, TELECOM ROOM 133	7	51
002.A-402	ENLARGED PLANS, BUILDING 2, SECOND FLOOR, TELECOM ROOM 256	8	51
002.A-403	ENLARGED PLANS, BUILDING 2, THIRD FLOOR, TELECOM ROOM 359	9	51
002.A-404	ENLARGED PLANS, BUILDING 2, FOURTH FLOOR, TELECOM ROOM 424	10	51
003.A-401	ENLARGED PLANS, BUILDING 3, FIRST FLOOR, TELECOM ROOM 105	11	51
003.A-402	ENLARGED PLANS, BUILDING 3, SECOND FLOOR, TELECOM ROOM 205	12	51
003.A-403	ENLARGED PLANS, BUILDING 3, THIRD FLOOR, TELECOM ROOM 305	13	51
004.A-401	ENLARGED PLANS, BUILDING 4, FIRST FLOOR, TELECOM ROOM 102E	14	51
005.A-400	ENLARGED PLANS, BUILDING 5, GROUND FLOOR, TELECOM ROOM G06A	15	51
005.A-401	ENLARGED PLANS, BUILDING 5, FIRST FLOOR, TELECOM ROOM 110A	16	51
005.A-402	ENLARGED PLANS, BUILDING 5, SECOND FLOOR, TELECOM ROOM 212C	17	51
006.A-400	ENLARGED PLANS, BUILDING 6, BASEMENT, TELECOM ROOM 008	18	51
006.A-401	ENLARGED PLANS, BUILDING 6, FIRST FLOOR, TELECOM ROOM 101	19	51
006.A-402	ENLARGED PLANS, BUILDING 6, SECOND FLOOR, TELECOM ROOM 201	20	51
006.A-403	ENLARGED PLANS, BUILDING 6, THIRD FLOOR, TELECOM ROOM 310	21	51
007.A-401	ENLARGED PLANS, BUILDING 7, BASEMENT, COMPUTER ROOM 45B	22	51
007.A-402	ENLARGED PLANS, BUILDING 7, BASEMENT, COMPUTER ROOM 45B	23	51
007.A-403	ENLARGED PLANS, BUILDING 7, BASEMENT, TELECOM ROOM 17	24	51
007.A-404	ENLARGED PLANS, BUILDING 7, FIRST FLOOR, TELECOM ROOM 1A-184A	25	51
007.A-405	ENLARGED PLANS, BUILDING 7, FIRST FLOOR, TELECOM ROOM D-33	26	51
007.A-406	ENLARGED PLANS, BUILDING 7, FIRST FLOOR, TELECOM ROOM 1A-117	27	51
007.A-407	ENLARGED PLANS, BUILDING 7, SECOND FLOOR, TELECOM ROOM 267A	28	51
007.A-408	ENLARGED PLANS, BUILDING 7, SECOND FLOOR, TELECOM ROOM 2M4	29	51
007.A-409	ENLARGED PLANS, BUILDING 7, THIRD FLOOR, TELECOM ROOM 373D	30	51
007.A-410	ENLARGED PLANS, BUILDING 7, THIRD FLOOR, TELECOM ROOM 3M4	31	51
007.A-411	ENLARGED PLANS, BUILDING 7, FOURTH FLOOR, TELECOM ROOM 471A	32	51
007.A-412	ENLARGED PLANS, BUILDING 7, FOURTH FLOOR, TELECOM ROOM 402	33	51
008.A-401	ENLARGED PLANS, BUILDING 8, FIRST FLOOR	34	51
009.A-401	ENLARGED PLANS, BUILDING 9, FIRST FLOOR, TELECOM ROOM	35	51
009.A-402	ENLARGED PLANS, BUILDING 9, SECOND FLOOR, TELECOM ROOM	36	51
009.A-403	ENLARGED PLANS, BUILDING 9, THIRD FLOOR, TELECOM ROOM	37	51
013.A-401	ENLARGED PLANS, BUILDING 13, FIRST FLOOR	38	51
014.A-401	ENLARGED PLANS, BUILDING 14, FIRST FLOOR	39	51
015.A-401	ENLARGED PLANS, BUILDING 15, FIRST FLOOR, TELECOM ROOM	40	51
016.A-401	ENLARGED PLANS, BUILDING 16, FIRST FLOOR, TELECOM ROOM 110B	41	51
045.A-401	ENLARGED PLANS, BUILDING 45, FIRST FLOOR, TELECOM ROOM 173	42	51
045.A-402	ENLARGED PLANS, BUILDING 45, FIRST FLOOR, TELECOM ROOM 170	43	51
045.A-403	ENLARGED PLANS, BUILDING 45, SECOND FLOOR, TELECOM ROOM 272	44	51
045.A-404	ENLARGED PLANS, BUILDING 45, SECOND FLOOR, TELECOM ROOM 268	45	51
046.A-401	ENLARGED PLANS, BUILDING 46, THIRD FLOOR, TELECOM ROOM 302	46	51
049.A-401	ENLARGED PLANS, BUILDING 49, FIRST FLOOR, TELECOM ROOM 166	47	51
136.A-401	ENLARGED PLANS, BUILDING 136, FIRST FLOOR, TELECOM ROOM 3	48	51
142.A-401	ENLARGED PLANS, BUILDING 142, FIRST FLOOR, TELECOM ROOM 7B	49	51
147.A-401	ENLARGED PLANS, BUILDING 147, FIRST FLOOR, TELECOM ROOM 102	50	51
171.A-401	ENLARGED PLANS, BUILDING 171, FIRST FLOOR, TELECOM ROOM 108	51	51

VOLUME 2 OF 4

FULLY SPRINKLERED

100% CONSTRUCTION DOCUMENTS

#	Revisions:	Date

CONSULTANTS:

WALTER DAVID VAN SCOTTER REG. NO. 6983 STATE OF LOUISIANA REGISTERED ARCHITECT
3/23/2026

PROJECT MANAGER

ACG Project Number 20-398

APOGEE Engineers | Architects

Headquarters:
Apogee Consulting Group, P.A.
1151 Kildaire Farm Road, Suite 120
Cary, North Carolina 27511
www.acg-pa.com 919-858-7420

© COPYRIGHT Apogee Consulting Group, P.A.

Office of Construction and Facilities Management

VA | U.S. Department of Veterans Affairs

Drawing Title: COVER VOLUME 2

Location: ALEXANDRIA VA HEALTH CARE SYSTEM, 2495 SHREVEPORT HWY, 71N, PINEVILLE, LA 71360

Project Title: ELECTRONIC HEALTH RECORD MODERNIZATION (EHRM)

VA PROJECT NUMBER: 502-21-222

Building Number: #

Approved

Date: MARCH 24, 2026 | Checked: WVS | Drawn: MEL

Drawing Number: G-001.2

Dwg. 1 of 1

C:\Users\stamen\Documents\MS_20-39b_EHRM_stamenCBUMB.rvt

3/23/2026 11:30:10 AM

VA FORM 08-6231

LEGEND:

EXISTING TOPO

- W — WATER LINE
- FW — FIRE WATER LINE
- G — GAS LINE
- UGE — UNDERGROUND TELEPHONE
- OHE — OVERHEAD ELECTRIC LINE
- SS — SANITARY SEWER LINE
- UGS — EHRM/SIGNAL LINE
- STL — STEAM LINE
- RCP — STORM DRAIN PIPE
- RCP — STORM DRAIN CATCH BASIN
- RCP — STORM DRAIN MANHOLE
- FIRE HYDRANT
- WATER VALVE
- POWER POLE W/ GUY
- ELECTRICAL BOX OR PEDESTAL
- UGS — MH* — EHRM/SIGNAL MANHOLE
- UGE — ELECTRICAL MANHOLE
- SS — SEWER MANHOLE
- SS — SEWER CLEANOUT
- STL — STEAM MANHOLE
- X — X — X — FENCE
- STREET LIGHT POLE
- STREET SIGN
- BUILDING SIGN
- FLAG POLE
- STORM DRAIN HEADWALL
- CENTERLINE DRAINAGE DITCH
- BUILDINGS
- TREES (PINE, HARD WOOD)
- PIPE BOLLARDS
- CONCRETE CURB & GUTTER

DESIGN

- CONTROL POINT
- EHRM-A — NEW EHRM-A LINE
- EHRM-B — NEW EHRM-B LINE
- NEW EHRM MANHOLE
- NEW EHRM HANDHOLE
- SAWCUT, REMOVE & REPLACE PAVEMENT
- EHRM — JACK & BORE OR TUNNEL

GENERAL NOTES:

1. THE CONTRACTOR SHALL COORDINATE ALL WORK WITH THE ENGINEERING DEPARTMENT AT THE VA PRIOR TO MOBILIZING ON SITE. TAMEKA TAYLOR - (318) 466-2409
2. CONTRACTOR IS RESPONSIBLE FOR CONSTRUCTION LAYOUT BASED ON CONTROL SHOWN ON THE DRAWING. CONTRACTOR IS RESPONSIBLE FOR PROTECTING EXISTING & ESTABLISHING ADDITIONAL CONTROL AS REQUIRED AS CONSTRUCTION PROGRESSES.
3. THE GENERAL CONTRACTOR IS RESPONSIBLE FOR CREATING/ UPDATING AND SUBMITTING A SWPPP SPECIFIC TO THE SITE AND THE SEQUENCE OF CONSTRUCTION FOR THIS PROJECT. CONTRACTOR SHALL FILE A NOTICE OF INTENT WITH LA. D.E.Q. PRIOR TO BEGINNING CONSTRUCTION & PROVIDE A COPY TO THE ENGINEER. THE CONTRACTOR SHALL FOLLOW BEST MANAGEMENT PRACTICES TO MINIMIZE OFF-SITE SEDIMENTATION. CONTRACTOR SHALL COMPLY WITH ALL REQUIREMENTS OF THE LAR IOOOOO GENERAL PERMIT FOR STORM WATER, GENERAL PERMIT FOR CONSTRUCTION ACTIVITIES.
4. CONTRACTOR SHALL MAINTAIN ALL EROSION CONTROL DEVICES FOR THE DURATION OF THE PROJECT. AFTER EACH 0.5" RAINFALL EVENT, THE CONTRACTOR SHALL INSPECT EXISTING EROSION CONTROL DEVICES FOR EFFECTIVENESS AND REPLACE AS NECESSARY IMMEDIATELY. THE CONTRACTOR'S REPORT SHALL BE SUBMITTED TO THE ENGINEER WITHIN 2 DAYS OF EACH RAINFALL EVENT.
5. THE CONTRACTOR SHALL BE RESPONSIBLE FOR MAINTAINING THE STABILITY AND ACCEPTABILITY OF THE SUBGRADE AND EMBANKMENTS EVEN AFTER CONDITIONAL ACCEPTANCE BY THE ENGINEER. CONSTRUCTION ACTIVITIES WHICH MAY CAUSE SUBSEQUENT SUBGRADE OR EMBANKMENT DAMAGE OR DEGRADATION SHALL BE AVOIDED. CONTRACTOR SHALL CORRECT DEGRADED AREAS TO THE ORIGINAL COMPACTION REQUIREMENTS AT NO ADDITIONAL COST TO THE OWNER. PRIOR TO INSTALLING THE SUBSEQUENT EMBANKMENT LIFTS OR PAVEMENT WORK. OWNER RESERVES THE RIGHT TO PERFORM ADDITIONAL TESTING OF IN-PLACE WORK TO ENSURE COMPLIANCE WITH THE SPECIFICATION.
6. MAINTENANCE: THE CONTRACTOR SHALL PROTECT THE COMPLETED SUBBASE COURSE FROM DAMAGE FROM THE CONTRACTOR'S OPERATIONS TO PREVENT CONTAMINATION, SEGREGATION, SOFT SPOTS, WET SPOTS, LAMINATIONS AND OTHER DEFICIENCIES, AND SHALL SATISFACTORILY MAINTAIN THE COMPLETED COURSE TO THE LINES AND GRADES SHOWN ON THE PLANS. ANY DAMAGED COURSE SHALL BE REPAIRED BY THE CONTRACTOR AT NO COST TO OWNER. IF PATCHING OF THE COURSE IS REQUIRED, IN ADDITION TO REMOVING DAMAGED OR UNSOUND COURSE, THE CONTRACTOR SHALL REMOVE A SUFFICIENT WIDTH AND DEPTH OF COURSE TO ENSURE SATISFACTORY PLACEMENT OF PATCHING MATERIAL.
7. EXISTING DATA SHOWN IS FROM "RECORD DRAWINGS" OR FIELD SURVEYS. CONTRACTOR SHALL LOCATE AND VERIFY LOCATION & DEPTH OF BURIED UTILITIES PRIOR TO EXCAVATION.
8. THE CONTRACTOR SHALL VERIFY THE LOCATION OF ALL EXISTING UTILITIES PRIOR TO PLACEMENT OF ANY UTILITY WORK, AND SHALL PROTECT UTILITIES THAT ARE TO REMAIN. CONTRACTOR SHALL REPAIR DAMAGE ACCORDING TO CURRENT LOCAL STANDARDS AND AT THE CONTRACTOR'S EXPENSE. THE CONTRACTOR SHALL COORDINATE ALL CONSTRUCTION WITH THE APPROPRIATE UTILITY COMPANY OR VA.
9. THE CONTRACTOR SHALL COMPLY WITH ALL LOCAL CODES, OBTAIN ALL NECESSARY PERMITS, AND PAY ALL FEES ASSOCIATED WITH THIS PROJECT PRIOR TO BEGINNING WORK.
10. WHEN DOING ROADWAY OR SIDEWALK REPAIRS THE CONTRACTOR SHALL PROVIDE A SMOOTH TRANSITION BETWEEN EXISTING PAVEMENT AND NEW PAVEMENT. FIELD ADJUSTMENT OF FINAL GRADES MAY BE NECESSARY. ALL UTILITY WORK AND TESTING SHALL BE COMPLETE PRIOR TO INSTALLATION OF PAVEMENT.
11. ALL CONSTRUCTION DAMAGE TO EXISTING FEATURES, SHALL BE REPLACED WITH LIKE MATERIALS AT CONTRACTOR'S EXPENSE AND TO THE SATISFACTION OF THE OWNER.
12. EXCESS MATERIAL SHALL BECOME THE PROPERTY OF THE CONTRACTOR AND SHALL BE DISPOSED OF AWAY FROM THE OWNER'S PROPERTY AT NO ADDITIONAL COST IN A LEGAL MANNER.
13. THE CONTRACTOR SHALL MAINTAIN ONE SET OF AS-BUILT DRAWINGS AVAILABLE FOR REVIEW ON THE JOB SITE FOR DISTRIBUTION TO THE DESIGNER UPON COMPLETION.
14. PROVIDE FENCING ALONG THE CONSTRUCTION SITE AND AT ALL OPEN EXCAVATIONS AND TUNNELS TO CONTROL ACCESS BY UNAUTHORIZED PERSONNEL. SAFETY FENCING MUST BE HIGHLY VISIBLE TO BE SEEN BY PEDESTRIANS AND VEHICULAR TRAFFIC. ALL FENCING MUST MEET THE REQUIREMENTS OF EM 385-1-1. REMOVE THE FENCE UPON COMPLETION AND ACCEPTANCE OF THE WORK. CHAIN LINK PANEL FENCING TEMPORARY PANEL FENCING MUST BE GALVANIZED STEEL CHAIN LINK PANELS 1.8 M, 6 FEET HIGH. MULTIPLE FENCING PANELS MAY BE LINKED TOGETHER AT THE BASES TO FORM LONG SPANS AS NEEDED. EACH PANEL BASE MUST BE WEIGHTED DOWN USING SAND BAGS OR OTHER SUITABLE MATERIALS IN ORDER FOR THE FENCING TO WITHSTAND ANTICIPATED WINDS WHILE REMAINING UPRIGHT. FENCING MUST REMAIN RIGID AND TAUT WITH A MINIMUM OF 90.7 KG 200 POUNDS OF FORCE EXERTED ON IT FROM ANY DIRECTION WITH LESS THAN 100 MM 4 INCHES OF DEFLECTION. COMPLETELY REMOVE FENCING AT THE COMPLETION OF CONSTRUCTION AND RESTORE SURFACES DISTURBED OR DAMAGED TO ITS ORIGINAL CONDITION.
15. ANY LANDSCAPING OR OTHER EXISTING FEATURES DISTURBED BY WORK UNDER THIS CONTRACT WILL BE RESTORED TO EXISTING CONDITIONS BY THE CONTRACTOR.
16. SEEDING, MULCHING AND FERTILIZATION IS REQUIRED TO REPLACE EXISTING GRASS AS DISTURBED DURING CONSTRUCTION. SOIL SAMPLING AND AMENDMENT MAY BE REQUIRED TO ESTABLISH GRASS GROWTH. GRASS COVERAGE OF 95% OR MORE IS REQUIRED. WATER AS NEEDED THROUGH WARRANTY PERIOD.
17. AS-BUILT DRAWINGS, SURVEYS AND EXTENSIVE FIELD INVESTIGATION WERE USED TO PRODUCE THESE PLANS. THE CONTRACTOR IS RESPONSIBLE FOR INVESTIGATING ALL ROUTES PRIOR TO CONSTRUCTION OF ANY NEW CONDUIT BANKS. THE CONTRACTOR MUST USE ALL MEANS NECESSARY INCLUDING SUE, POTHOLING AND AIR OR HYDRO EXCAVAITON TO IDENTIFY ANY CONFLICTS/OBSTRUCTIONS. IF ANY ARE DISCOVERED, THE CONTRACTOR WILL PROVIDE PROPOSED ADJUSTMENTS TO AVOID THESE CONFLICTS/OBSTRUCTIONS. ALL PROPOSED ADJUSTMENTS WILL REQUIRE ENGINEER AND VA APPROVAL PRIOR TO CONSTRUCTION.

UTILITY NOTES (DUCT BANK):

1. COORDINATE WITH BUILDING PLANS FOR CABLE REQUIREMENTS TO BE PULLED IN CONDUIT BANK UNDER THIS CONTRACT.
2. THE DESIGN TEAM AND VA HAVE LOCATED AND SHOWN UNDERGROUND UTILTIES AS PER EXISITNG RECORDS. THE CONTRACTOR SHALL FIELD VERIFY ALL UNDERGROUND CONFLICTS (DEPTHS AND LOCATIONS OF THOSE SHOWN AND NOT SHOWN). THE CONTRACTOR SHALL HAVE A SPOTTER TO LOCATE UTILITIES VISUALLY AND WITH A PROBE. THE CONTRACOR SHALL REPAIR AND/OR REPLACE ALL DAMAGED UTILITIES AND STRUCTURES AT NO ADDITIONAL COST TO GOVERMENT.
3. TOPS OF ALL NEW EHRM MANHOLES AND PULL BOXES SHALL BE FINISHED FLUSH WITH FINAL GRADES. TOP OF MANHOLE ELEVATIONS ARE APPROXIMATE AND SHALL BE FIELD ADJUSTED.
4. DEPTHS OF SOME EXISTING UTILITY LINES ARE UNKNOWN. THE CONTRACTOR SHALL UNCOVER AND VERIFY DEPTHS OF ALL EXISTING UTILITIES AND OTHER POTENTIAL UNDERGROUND CONFLICTS PRIOR TO PLACING ANY NEW EHRM DUCT BANK LINES. CONTRACTOR SHALL REPORT ALL CONFLICTS, MAJOR AND MINOR CONFLICTS FOR FORMAL DOCUMENTION OF CONFLICT. THE ENGINEER SHALL BE NOTIFIED TO DETERMINE AN ALTERNATIVE SOLUTION PRIOR TO ANY WORK BEING DONE IN THAT SECTION.
5. CONTRACTOR CAN FIELD ADJUST ANY NEW EHRM LINE WORK AS REQ'D IN THE FIELD WITH APPROVAL BY THE ENGINEER OR AS ALLOWED IN PLANS.
6. NEW DUCT BANK SHALL BE INSTALLED WITH A MIN. OF 12" VERTICAL CLEARANCES BETWEEN EXISTING UTILITY LINES. NOTIFY ENGINEER OF ANY CONFLICTS NOT NOTED ON PLANS AND RECORD DEPTH AND LOCATION OF CROSSINGS ON RED LINE RECORD DRAWINGS.
7. TYPICAL DEPTH OF COVER FOR DUCT BANKS WILL BE 4 FEET.
8. ADJUST DEPTH AS REQUIRED TO AVOID CONFLICTS. DEPTHS OUTSIDE OF 3' TO 6' DEPTH OF COVER WILL REQUIRE ENGINEER AND VA APPROVAL.

TRENCH SAFETY:

1. EXCAVATIONS LESS THAN 5 FT (1.5 M) IN DEPTH AND WHICH A CP (COMPETENT PERSON) EXAMINES, DETERMINES AND DOCUMENTS THAT THERE IS NO POTENTIAL FOR CAVE-IN DO NOT REQUIRE PROTECTIVE SYSTEMS, HOWEVER, A FIXED MEANS OF EGRESS SHALL BE PROVIDED.
2. SLOPING OR BENCHING OF THE GROUND SHALL BE IN ACCORDANCE WITH 31 20 00 EXCAVATION.
3. SUPPORT SYSTEMS SHALL BE IN ACCORDANCE WITH 31 20 00 EXCAVATION.
4. PROTECTIVE SYSTEMS SHALL HAVE THE CAPACITY TO RESIST WITHOUT FAILURE ALL LOADS THAT ARE INTENDED OR COULD REASONABLY BE EXPECTED TO BE APPLIED TO THE SYSTEM.
5. SHORING SHALL BE USED FOR UNSTABLE SOIL OR DEPTHS GREATER THAN 5 FT (1.5 M) UNLESS BENCHING, SLOPING, OR OTHER ACCEPTABLE PLAN IS IMPLEMENTED BY THE CONTRACTOR AND ACCEPTED BY THE GOVERNMENT.
6. EXCAVATION PERMIT IS REQUIRED AND CAN BE OBTAINED FROM THE FACILITY SAFETY OFFICE.

TREE PROTECTION NOTES:

1. PROTECT TREES TO BEYOND DRIPLINE WITHIN THE PROJECT SITE WHICH MIGHT BE DAMAGED DURING DEMOLITION OR CONSTRUCTION, AND WHICH ARE INDICATED TO BE LEFT IN PLACE, BY A 1.8 M 6 FOOT HIGH SAFETY FENCING. ERECT AND SECURE FENCE A MINIMUM OF 1.5 M 5 FEET FROM THE TRUNK OF INDIVIDUAL TREES OR FOLLOW THE OUTER PERIMETER OF BRANCHES OR CLUMPS OF TREES. REPLACE ANY TREE DESIGNATED TO REMAIN THAT IS DAMAGED DURING THE WORK UNDER THIS CONTRACT WITH LIKE-KIND OR AS APPROVED BY THE CONTRACTING OFFICER.
2. IMMEDIATELY REPAIR ALL DAMAGE TO EXISTING TREES AND SHRUBS BY TRIMMING, CLEANING, AND PAINTING WITH ANTISEPTIC TREE PAINT. DO NOT STORE BUILDING MATERIALS OR PERFORM CONSTRUCTION ACTIVITIES CLOSER TO EXISTING TREES OR SHRUBS THAN THE FARTHEST ENTENSION OF THEIR LIMBS.

PHASING NOTES:

1. PRIOR TO MOBILIZATION TO SITE, THE CONTRACTOR SHALL PRESENT A COMPREHENSIVE PHASING PLAN WHICH COORDINATES WITH THE PROJECT SCHEDULE.
2. THE PHASING PLAN WILL INCLUDE A PLAN TO ACCOMMODATE TRAFFIC FLOW AND SEQUENCING, COMPLETE WITH TEMPORARY SIGNAGE PLAN, AS REQUIRED.
3. ALL FACILITIES MUST MAINTAIN AT A MINIMUM ONE WAY VEHICULAR ACCESS DURING CONSTRUCTION. IF THIS IS NOT POSSIBLE THEN THE VA MUST REVIEW AND APPROVE.

FULLY SPRINKLERED

100% CONSTRUCTION DOCUMENTS

#	Revisions:	Date

CONSULTANTS:

Ballard CLC, Inc.
Architects • Engineers • Surveyors
1009 Bayou Place
Alexandria, LA 71303
Tel. (318) 445-6571 Fax. (318) 448-0257

STATE OF LOUISIANA
J. BRYAN BUTLER
REG. NO. 27013
REGISTERED
PROFESSIONAL ENGINEER
IN
CIVIL ENGINEERING
03-24-2026

PROJECT MANAGER

ACG Project Number: 20-398

APOGEE
Engineers | Architects
Headquarters:
Apogee Consulting Group, P.A.
1151 Kildaire Farm Road, Suite 120
Cary, North Carolina 27511
www.acg-pa.com 919-858-7420

© COPYRIGHT Apogee Consulting Group, P.A.

Office of Construction and Facilities Management

VA U.S. Department of Veterans Affairs

Drawing Title: LEGEND & GENERAL NOTES

Project Title: ELECTRONIC HEALTH RECORD MODERNIZATION (EHRM)

VA PROJECT NUMBER: 502-21-222

Building Number: #

Location: VA ALEXANDRIA HEALTH CARE SYSTEM
2495 SHREVEPORT HWY, 71N
PINEVILLE, LA, 71360

Approved:

Date: MARCH 24, 2026

Checked: BCLC

Drawn: BCLC

Drawing Number: C-001

Dwg. 1 of 18

File Path

1/13/2016 9:28:50 AM

VA FORM 08-6231

LEGEND OF MAIN BUILDINGS

1	ADMINISTRATION
2	GENERAL MEDICAL
3	ADMIN./CLINICAL
4	DIETETICS
5	ADMINISTRATION
6	N.H.C.U.#2
7	MEDICAL/SURGICAL
8	CANTEEN/RECREATION
8A	CANTEEN RETAIL STORE
9	PSYCHIATRIC
14	BOILER PLANT
15	FIRE DEPARTMENT
16	LAUNDRY
45	N.H.C.U.#1
46	CHAPEL
49	VETERANS RECOVERY & WELLNESS CENTER
136	WAREHOUSE
142	SECURITY
E85	FUELING STATION
171	COVERED PARKING

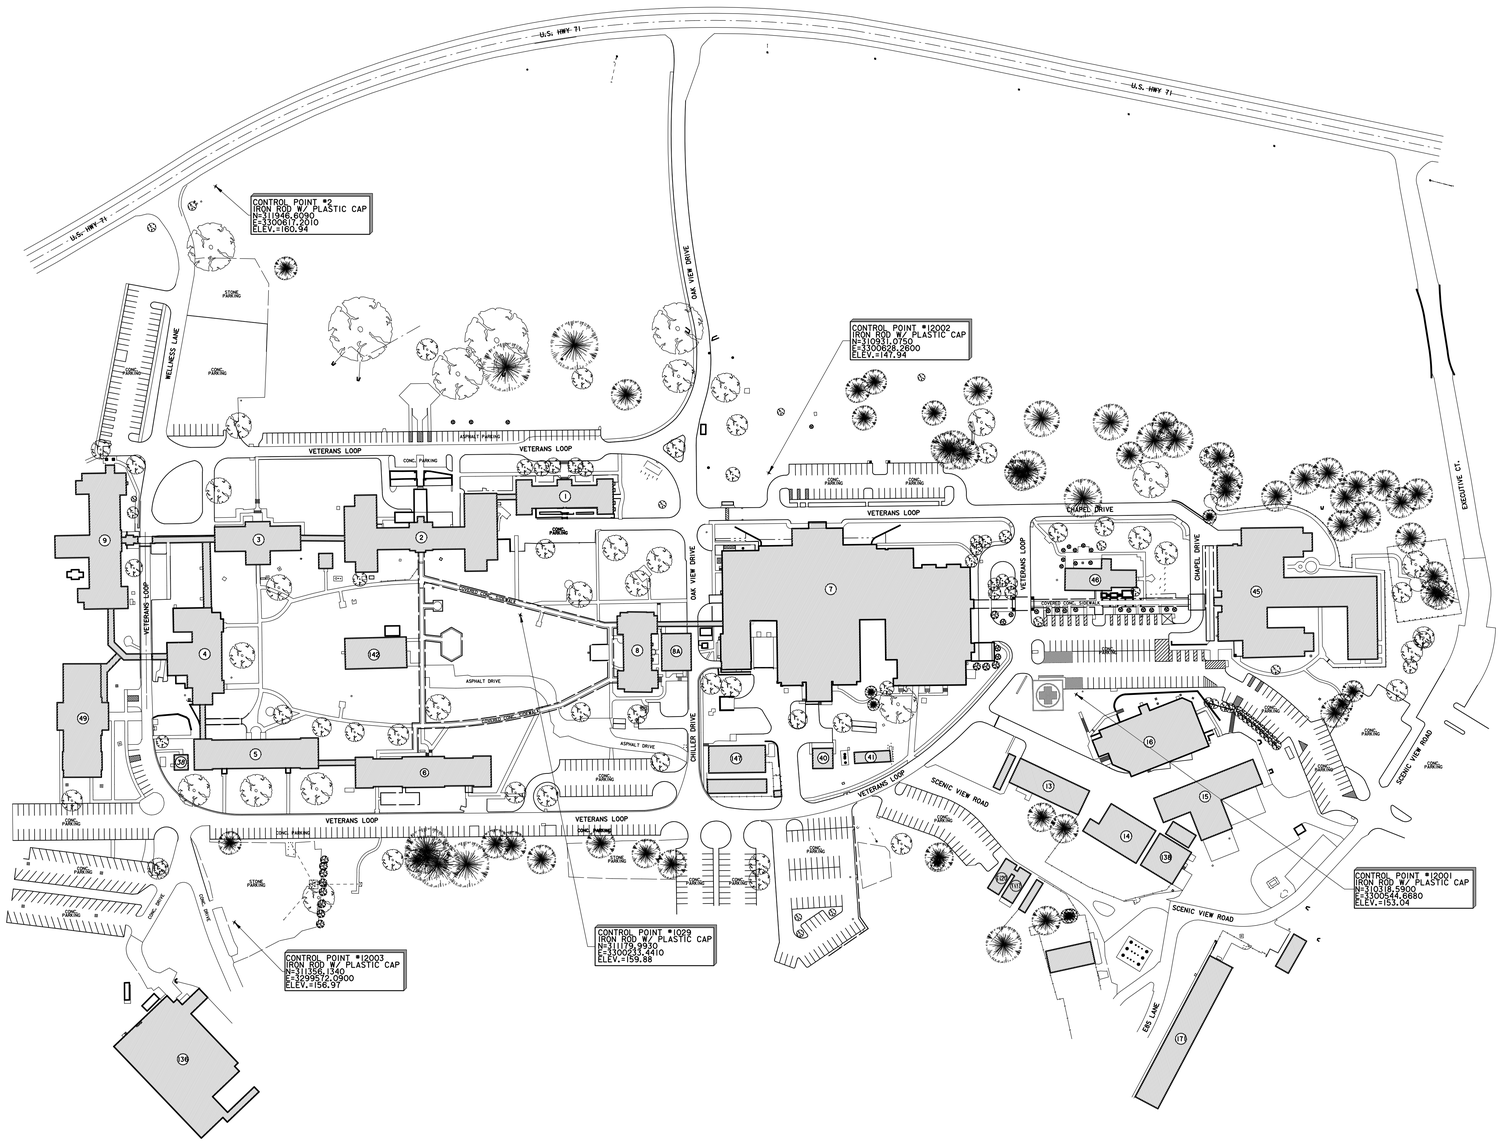

SHEET NOTES:

1. CONTRACTOR SHALL COORDINATE ALL WORK WITH THE VA HOSPITAL ENGINEERING OFFICE.
2. ALL ASPHALT ROADWAYS AND PARKING AREAS SHALL BE OPEN CUT AND RESTORED TO ORIGINAL CONDITIONS.
3. ALL CONCRETE SIDEWALKS AND SURFACES SHALL BE OPEN CUT AND RESTORED TO ORIGINAL CONDITIONS.

LEGEND:

- UGS —— EXISTING EHRM/SIGNAL LINE
- MH* EXISTING EHRM/SIGNAL MANHOLE
- BUILDINGS IN CONTRACT
- CONTROL POINT

KEY PLAN

SCALE: NO SCALE

NORTH

SHEET LAYOUT

AREA OF WORK

FULLY SPRINKLERED

100% CONSTRUCTION DOCUMENTS

OVERALL SITE PLAN

NORTH

100 50 0 100 200FT

SCALE: 1" = 100'

THE LOCATION OF EXISTING UNDERGROUND UTILITIES ARE SHOWN ARE APPROX. THE CONTRACTOR SHALL DETERMINE THE EXACT LOCATION OF ALL EXIST. UNDERGROUND UTILITIES BEFORE COMMENCING WORK. THE CONTRACTOR WILL BE FULLY RESPONSIBLE FOR ANY AND ALL DAMAGES WHICH MIGHT OCCASIONED DUE TO HIS FAILURE TO EXACTLY LOCATE AND PRESERVE ANY AND ALL UNDERGROUND UTILITIES.

CALL LOUISIANA ONE CALL - JUST DIAL 811

LOUISIANA STATE LAW, SECTION R.S.40:1749.13, REQUIRES EXCAVATORS AND DEMOLISHERS TO CALL 1-800-272-3020 OR 504-275-3700, A REGIONAL NOTIFICATION CENTER BY TELEPHONE, 48 HOURS, UP TO 120 HOURS, IN ADVANCE OF EXCAVATION OR DEMOLITION. THE LAW ALSO REQUIRES THAT OPERATORS OF ANY UNDERGROUND FACILITY MUST THEN MARK THE AREA OR PROVIDE INFORMATION THAT WILL ENABLE AN EXCAVATOR OR DEMOLISHER TO DETERMINE THE LOCATION OF UNDERGROUND FACILITIES.

#	Revisions:	Date

CONSULTANTS:

Ballard CLC, Inc.
Architects • Engineers • Surveyors
1009 Bayou Place
Alexandria, LA 71303
Tel. (318) 445-6571 Fax. (318) 448-0257

STATE OF LOUISIANA
J. BRYAN BUTLER
REG. NO. 27013
REGISTERED PROFESSIONAL ENGINEER IN CIVIL ENGINEERING
03-24-2026

PROJECT MANAGER

ACG Project Number: 20-398

APOGEE
Engineers | Architects
© COPYRIGHT Apogee Consulting Group, P.A.

Headquarters:
Apogee Consulting Group, P.A.
1151 Kildaire Farm Road, Suite 120
Cary, North Carolina 27511
www.acg-pa.com 919-858-7420

Office of Construction and Facilities Management
U.S. Department of Veterans Affairs

Drawing Title: OVERALL SITE PLAN

Location: VA ALEXANDRIA HEALTH CARE SYSTEM
2495 SHREVEPORT HWY, 71N
PINEVILLE, LA, 71360

Project Title: ELECTRONIC HEALTH RECORD MODERNIZATION (EHRM)

VA PROJECT NUMBER: 502-21-222

Building Number: #

Approved

Date: MARCH 24, 2026 | Checked: BCLC | Drawn: BCLC

Drawing Number: C-100

Dwg. 2 of 18

File Path

1/13/2016 9:28:50 AM

VA FORM 08-6231

LEGEND OF MAIN BUILDINGS

1	ADMINISTRATION
2	GENERAL MEDICAL
3	ADMIN./CLINICAL
4	DIETETICS
5	ADMINISTRATION
6	N.H.C.U.#2
7	MEDICAL/SURGICAL
8	CANTEEN/RECREATION
8A	CANTEEN RETAIL STORE
9	PSYCHIATRIC
14	BOILER PLANT
15	FIRE DEPARTMENT
16	LAUNDRY
45	N.H.C.U.#1
46	CHAPEL
49	VETERANS RECOVERY & WELLNESS CENTER
136	WAREHOUSE
142	SECURITY
E85	FUELING STATION
171	COVERED PARKING

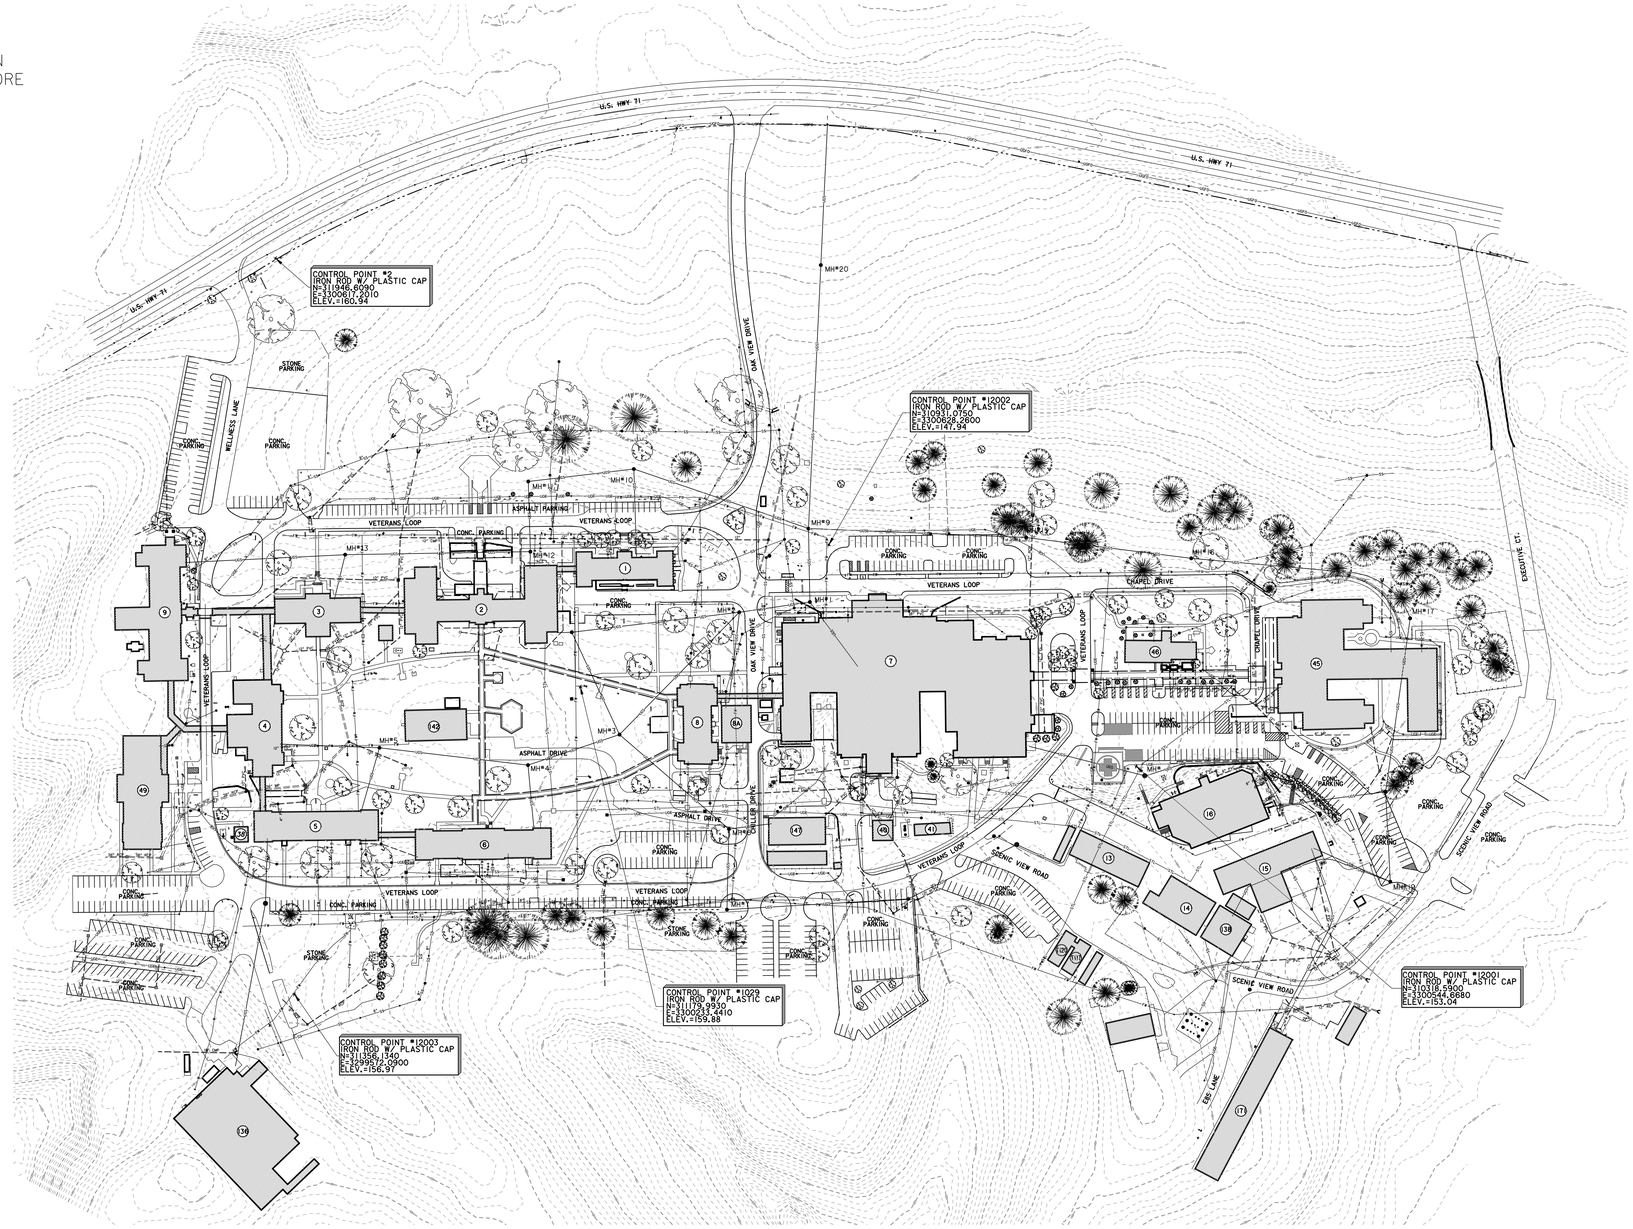

NORTH

OVERALL EXISTING SITE UTILITY PLAN

100 50 0 100 200FT

SCALE: 1" = 100'

UTILITY STATEMENT:

THE UNDERGROUND UTILITIES SHOWN HAVE BEEN LOCATED FROM FIELD SURVEY INFORMATION AND EXISTING DRAWINGS. THE SURVEYOR MAKES NO GUARANTEE THAT THE UNDERGROUND UTILITIES SHOWN COMPRISE ALL SUCH UTILITIES IN THE AREA, EITHER IN SERVICE OR ABANDONED. THE SURVEYOR FURTHER DOES NOT WARRANT THAT THE UNDERGROUND UTILITIES SHOWN ARE IN EXACT LOCATION INDICATED ALTHOUGH HE DOES CERTIFY THAT THEY ARE LOCATED AS ACCURATELY AS POSSIBLE FROM INFORMATION AVAILABLE. THE SURVEYOR HAS NOT PHYSICALLY LOCATED THE UNDERGROUND UTILITIES.

THE LOCATION OF EXISTING UNDERGROUND UTILITIES ARE SHOWN ARE APPROX. THE CONTRACTOR SHALL DETERMINE THE EXACT LOCATION OF ALL EXIST. UNDERGROUND UTILITIES BEFORE COMMENCING WORK. THE CONTRACTOR WILL BE FULLY RESPONSIBLE FOR ANY AND ALL DAMAGES WHICH MIGHT OCCASIONED DUE TO HIS FAILURE TO EXACTLY LOCATE AND PRESERVE ANY AND ALL UNDERGROUND UTILITIES.

CALL LOUISIANA ONE CALL - JUST DIAL 811

LOUISIANA STATE LAW, SECTION R.S.40:1749.13, REQUIRES EXCAVATORS AND DEMOLISHERS TO CALL 1-800-272-3020 OR 504-275-3700, A REGIONAL NOTIFICATION CENTER BY TELEPHONE 48 HOURS, UP TO 120 HOURS IN ADVANCE, BUT NOT INCLUDING WEEKENDS OR LEGAL HOLIDAYS, BEFORE OPERATIONS OF ANY UNDERGROUND FACILITY MUST THEN MARK THE AREA OR PROVIDE INFORMATION THAT WILL ENABLE AN EXCAVATOR OR DEMOLISHER TO DETERMINE THE LOCATION OF UNDERGROUND FACILITIES.

KEY NOTES:

LEGEND:

BUILDINGS IN CONTRACT

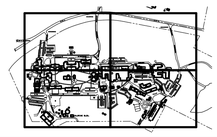

FULLY SPRINKLERED

100% CONSTRUCTION DOCUMENTS

#	Revisions:	Date

CONSULTANTS:

Ballard CLC, Inc.
Architects • Engineers • Surveyors
1009 Bayou Place
Alexandria, LA 71303
Tel. (318) 445-6571 Fax. (318) 448-0257

STATE OF LOUISIANA
J. BRYAN BUTLER
REG. NO. 27013
REGISTERED PROFESSIONAL ENGINEER IN CIVIL ENGINEERING
03-24-2026

PROJECT MANAGER

ACG Project Number: 20-398

APOGEE Engineers | Architects

Headquarters:
Apogee Consulting Group, P.A.
1151 Kildaire Farm Road, Suite 120
Cary, North Carolina 27511
www.acg-pa.com 919-858-7420

© COPYRIGHT Apogee Consulting Group, P.A.

Office of Construction and Facilities Management

VA U.S. Department of Veterans Affairs

Drawing Title: OVERALL EXISTING UTILITY SITE PLAN

Location: VA ALEXANDRIA HEALTH CARE SYSTEM
2495 SHREVEPORT HWY, 71N
PINEVILLE, LA, 71360

Project Title: ELECTRONIC HEALTH RECORD MODERNIZATION (EHRM)

VA PROJECT NUMBER: 502-21-222

Building Number: #

Approved:

Date: MARCH 24, 2026 | Checked: BCLC | Drawn: BCLC

Drawing Number: C-200

Dwg. 3 of 18

File Path:

4/13/2016 9:28:50 AM

VA FORM 08-6231

LEGEND OF MAIN BUILDINGS

1	ADMINISTRATION
2	GENERAL MEDICAL
3	ADMIN./CLINICAL
4	DIETETICS
5	ADMINISTRATION
6	N.H.C.U.#2
7	MEDICAL/SURGICAL
8	CANTEEN/RECREATION
8A	CANTEEN RETAIL STORE
9	PSYCHIATRIC
14	BOILER PLANT
15	FIRE DEPARTMENT
16	LAUNDRY
45	N.H.C.U.#1
46	CHAPEL
49	VETERANS RECOVERY & WELLNESS CENTER
136	WAREHOUSE
142	SECURITY
E85	FUELING STATION
171	COVERED PARKING

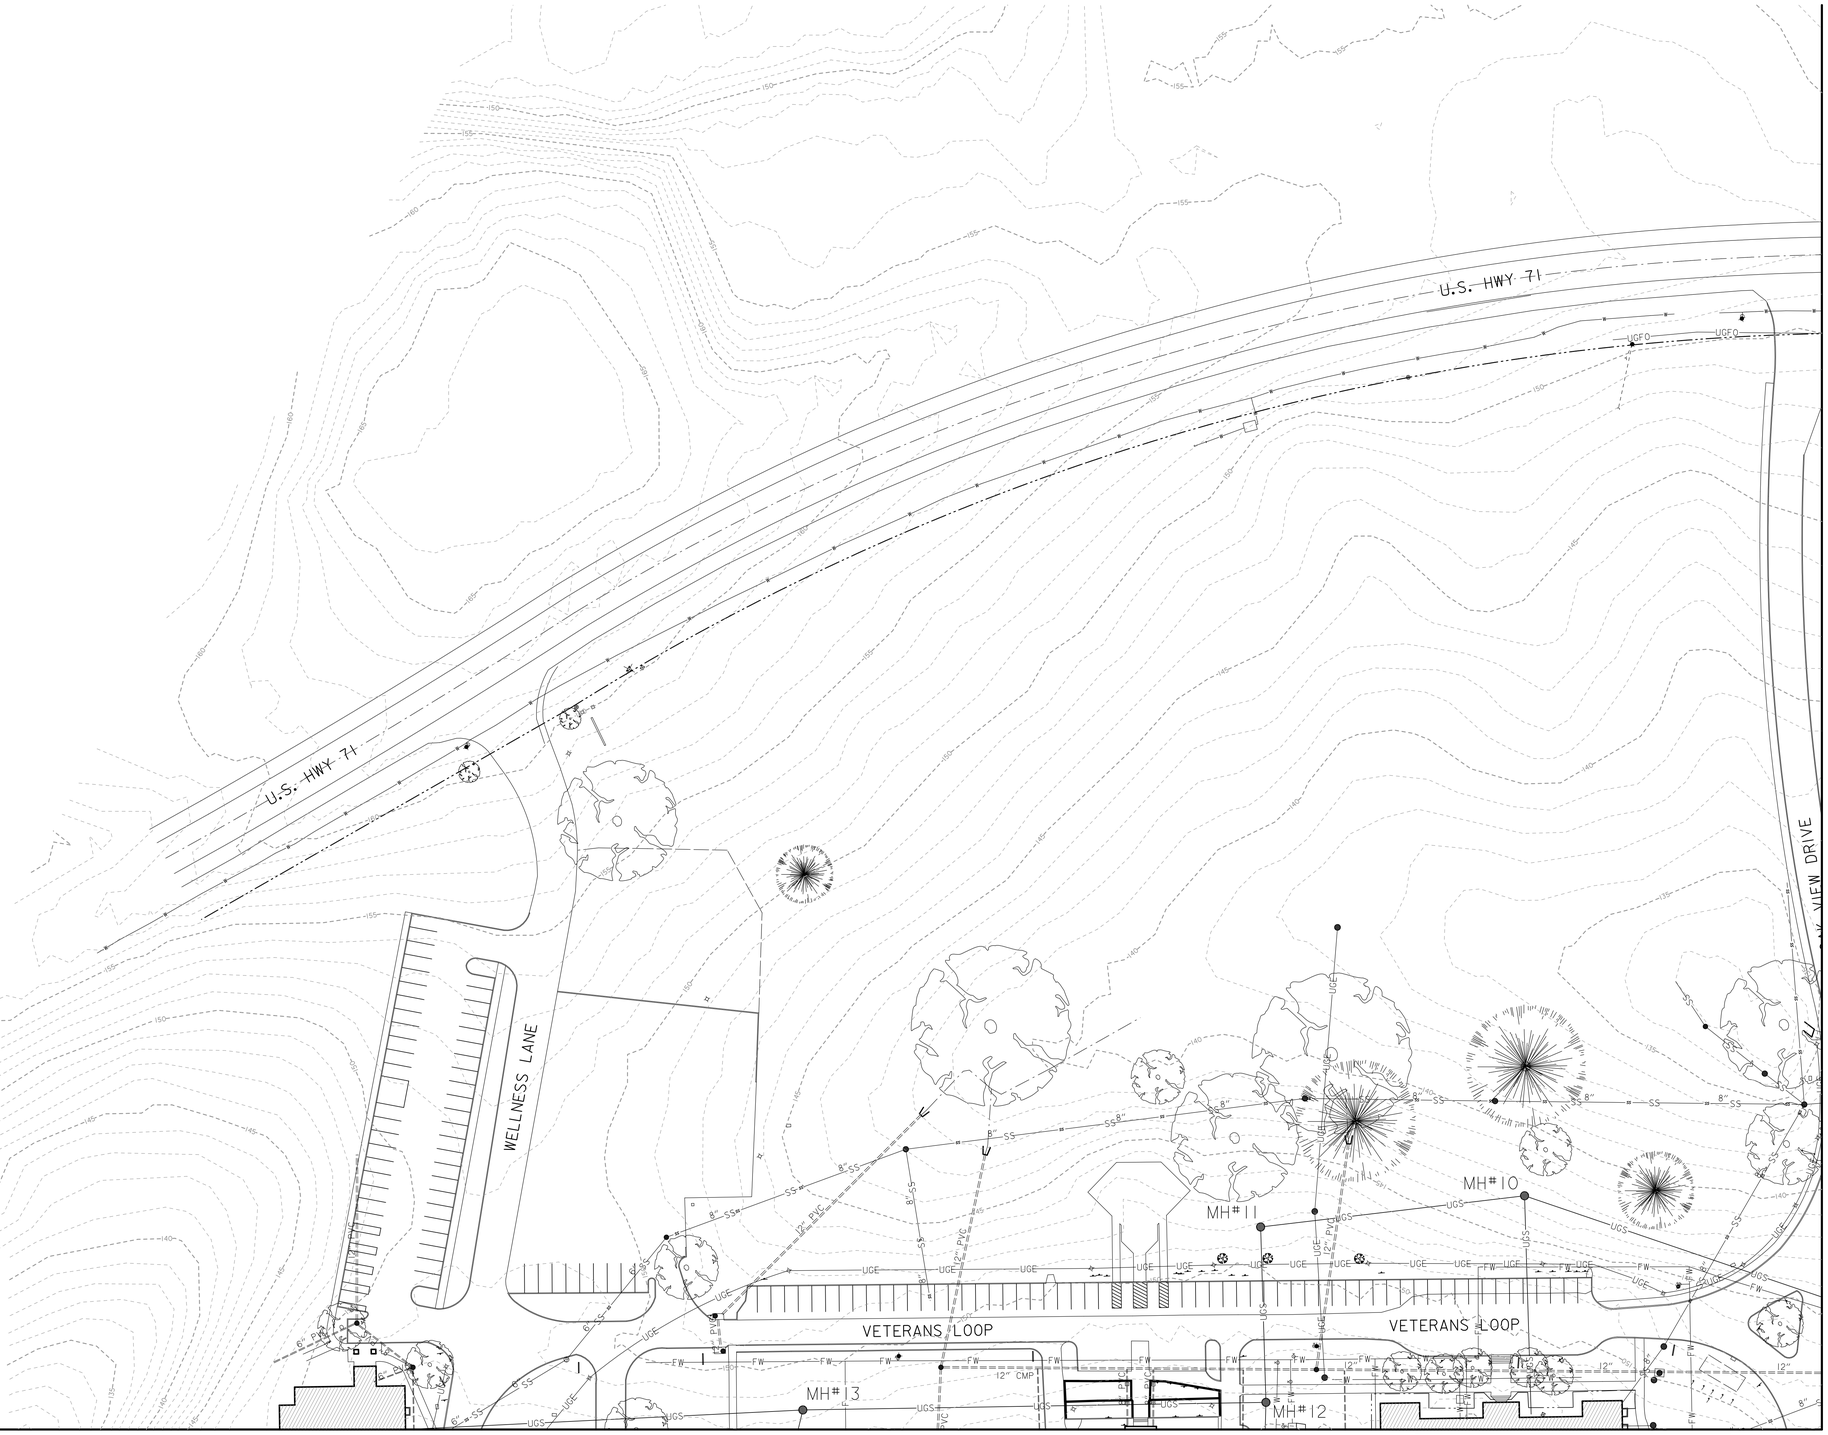

UTILITY STATEMENT:

THE UNDERGROUND UTILITIES SHOWN HAVE BEEN LOCATED FROM FIELD SURVEY INFORMATION AND EXISTING DRAWINGS. THE SURVEYOR MAKES NO GUARANTEE THAT THE UNDERGROUND UTILITIES SHOWN COMPRISE ALL SUCH UTILITIES IN THE AREA, EITHER IN SERVICE OR ABANDONED. THE SURVEYOR FURTHER DOES NOT WARRANT THAT THE UNDERGROUND UTILITIES SHOWN ARE IN EXACT LOCATION INDICATED ALTHOUGH HE DOES CERTIFY THAT THEY ARE LOCATED AS ACCURATELY AS POSSIBLE FROM INFORMATION AVAILABLE. THE SURVEYOR HAS NOT PHYSICALLY LOCATED THE UNDERGROUND UTILITIES.

MATCH LINE "A-A" SEE SHEET C-202

PARTIAL SITE PLAN - EXISTING UTILITY LINES

40 20 0 40 80FT

SCALE: 1" = 40'

THE LOCATION OF EXISTING UNDERGROUND UTILITIES ARE SHOWN ARE APPROX. THE CONTRACTOR SHALL DETERMINE THE EXACT LOCATION OF ALL EXIST. UNDERGROUND UTILITIES BEFORE COMMENCING WORK. THE CONTRACTOR WILL BE FULLY RESPONSIBLE FOR ANY AND ALL DAMAGES WHICH MIGHT OCCASIONED DUE TO HIS FAILURE TO EXACTLY LOCATE AND PRESERVE ANY AND ALL UNDERGROUND UTILITIES.

CALL LOUISIANA ONE CALL - JUST DIAL 811

LOUISIANA STATE LAW, SECTION R.S.40:1749.13, REQUIRES EXCAVATORS AND DEMOLISHERS TO CALL 1-800-272-3020 OR 504-275-3700, A REGIONAL NOTIFICATION CENTER BY TELEPHONE 48 HOURS, UP TO 120 HOURS, IN ADVANCE OF WORK TO BE PERFORMED. THE CENTER WILL NOTIFY MEMBER OPERATORS OF ANY UNDERGROUND FACILITY MOST THEN MARK THE AREA OR PROVIDE INFORMATION THAT WILL ENABLE AN EXCAVATOR OR DEMOLISHER TO DETERMINE THE LOCATION OF UNDERGROUND FACILITIES.

KEY PLAN

SCALE: NO SCALE

NORTH

SHEET LAYOUT

AREA OF WORK

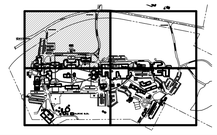

FULLY SPRINKLERED

100% CONSTRUCTION DOCUMENTS

#	Revisions:	Date

CONSULTANTS:

Ballard CLC, Inc.
Architects • Engineers • Surveyors
1009 Bayou Place
Alexandria, LA 71303
Tel. (318) 445-6571 Fax. (318) 448-0257

STATE OF LOUISIANA
J. BRYAN BUTLER
REG. NO. 27013
REGISTERED PROFESSIONAL ENGINEER IN CIVIL ENGINEERING
03-24-2026

PROJECT MANAGER

ACG Project Number: 20-398

APOGEE Engineers | Architects

Headquarters:
Apogee Consulting Group, P.A.
1151 Kildaire Farm Road, Suite 120
Cary, North Carolina 27511
www.acg-pa.com 919-858-7420

© COPYRIGHT Apogee Consulting Group, P.A.

Office of Construction and Facilities Management

VA U.S. Department of Veterans Affairs

Drawing Title: PARTIAL SITE PLAN - EXISTING UTILITY LINES

Project Title: ELECTRONIC HEALTH RECORD MODERNIZATION (EHRM)

VA PROJECT NUMBER: 502-21-222

Building Number: #

Location: VA ALEXANDRIA HEALTH CARE SYSTEM
2495 SHREVEPORT HWY, 71N
PINEVILLE, LA, 71360

Approved:

Date: MARCH 24, 2026

Checked: BCLC

Drawn: BCLC

Drawing Number: C-201

Dwg. 4 of 18

4/13/2016 9:28:50 AM File Path

VA FORM 08-6231

MATCH LINE "A-A" SEE SHEET C-201

LEGEND OF MAIN BUILDINGS

1	ADMINISTRATION
2	GENERAL MEDICAL
3	ADMIN./CLINICAL
4	DIETETICS
5	ADMINISTRATION
6	N.H.C.U.#2
7	MEDICAL/SURGICAL
8	CANTEEN/RECREATION
8A	CANTEEN RETAIL STORE
9	PSYCHIATRIC
14	BOILER PLANT
15	FIRE DEPARTMENT
16	LAUNDRY
45	N.H.C.U.#1
46	CHAPEL
49	VETERANS RECOVERY & WELLNESS CENTER
136	WAREHOUSE
142	SECURITY
E85	FUELING STATION
171	COVERED PARKING

MATCH LINE "C-C" SEE SHEET C-204

UTILITY STATEMENT:

THE UNDERGROUND UTILITIES SHOWN HAVE BEEN LOCATED FROM FIELD SURVEY INFORMATION AND EXISTING DRAWINGS. THE SURVEYOR MAKES NO GUARANTEE THAT THE UNDERGROUND UTILITIES SHOWN COMPRISE ALL SUCH UTILITIES IN THE AREA, EITHER IN SERVICE OR ABANDONED. THE SURVEYOR FURTHER DOES NOT WARRANT THAT THE UNDERGROUND UTILITIES SHOWN ARE IN EXACT LOCATION INDICATED ALTHOUGH HE DOES CERTIFY THAT THEY ARE LOCATED AS ACCURATELY AS POSSIBLE FROM INFORMATION AVAILABLE. THE SURVEYOR HAS NOT PHYSICALLY LOCATED THE UNDERGROUND UTILITIES.

KEY PLAN

NORTH

SCALE: NO SCALE

SHEET LAYOUT

AREA OF WORK

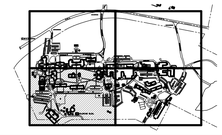

FULLY SPRINKLERED

100% CONSTRUCTION DOCUMENTS

NORTH

PARTIAL SITE PLAN - EXISTING UTILITY LINES

40 20 0 40 80FT

SCALE: 1" = 40'

THE LOCATION OF EXISTING UNDERGROUND UTILITIES ARE SHOWN ARE APPROX. THE CONTRACTOR SHALL DETERMINE THE EXACT LOCATION OF ALL EXIST. UNDERGROUND UTILITIES BEFORE COMMENCING WORK. THE CONTRACTOR WILL BE FULLY RESPONSIBLE FOR ANY AND ALL DAMAGES WHICH MIGHT OCCASIONED DUE TO HIS FAILURE TO EXACTLY LOCATE AND PRESERVE ANY AND ALL UNDERGROUND UTILITIES.

811 Know what's below. Call before you dig.

CALL LOUISIANA ONE CALL - JUST DIAL 811

LOUISIANA STATE LAW, SECTION R.S.40:1749.13, REQUIRES EXCAVATORS AND DEMOLISHERS TO CALL 1-800-272-3020 OR 504-275-3700, A REGIONAL NOTIFICATION CENTER BY TELEPHONE 48 HOURS UP TO 120 HOURS IN ADVANCE OF ANY EXCAVATION OR DEMOLITION ACTIVITY. THE OWNERS/OPERATORS OF ANY UNDERGROUND FACILITY MUST THEN MARK THE AREA OF THE PROPOSED EXCAVATION OR DEMOLITION FOR THE EXCAVATOR OR DEMOLISHER TO DETERMINE THE LOCATION OF UNDERGROUND FACILITIES.

#	Revisions:	Date

CONSULTANTS:

Ballard CLC, Inc.
Architects • Engineers • Surveyors
1009 Bayou Place
Alexandria, LA 71303
Tel. (318) 445-6571 Fax. (318) 448-0257

STATE OF LOUISIANA
J. BRYAN BUTLER
REG. NO. 37705
REGISTERED PROFESSIONAL ENGINEER IN CIVIL ENGINEERING
03-24-2026

PROJECT MANAGER

ACG Project Number 20-398

APOGEE
Engineers | Architects
© COPYRIGHT Apogee Consulting Group, P.A.

Headquarters:
Apogee Consulting Group, P.A.
1151 Kildaire Farm Road, Suite 120
Cary, North Carolina 27511
www.acg-pa.com 919-858-7420

Office of Construction and Facilities Management

VA U.S. Department of Veterans Affairs

Drawing Title: PARTIAL SITE PLAN - EXISTING UTILITY LINES

Location: VA ALEXANDRIA HEALTH CARE SYSTEM
2495 SHREVEPORT HWY, 71N
PINEVILLE, LA, 71360

Project Title: ELECTRONIC HEALTH RECORD MODERNIZATION (EHRM)

VA PROJECT NUMBER: 502-21-222

Building Number: #

Approved:

Date: MARCH 24, 2026 | Checked: BCLC | Drawn: BCLC

Drawing Number: C-202

Dwg. 5 of 18

4/13/2016 9:28:50 AM File Path

VA FORM 08-6231

MATCH LINE "B-B" SEE SHEET C-201

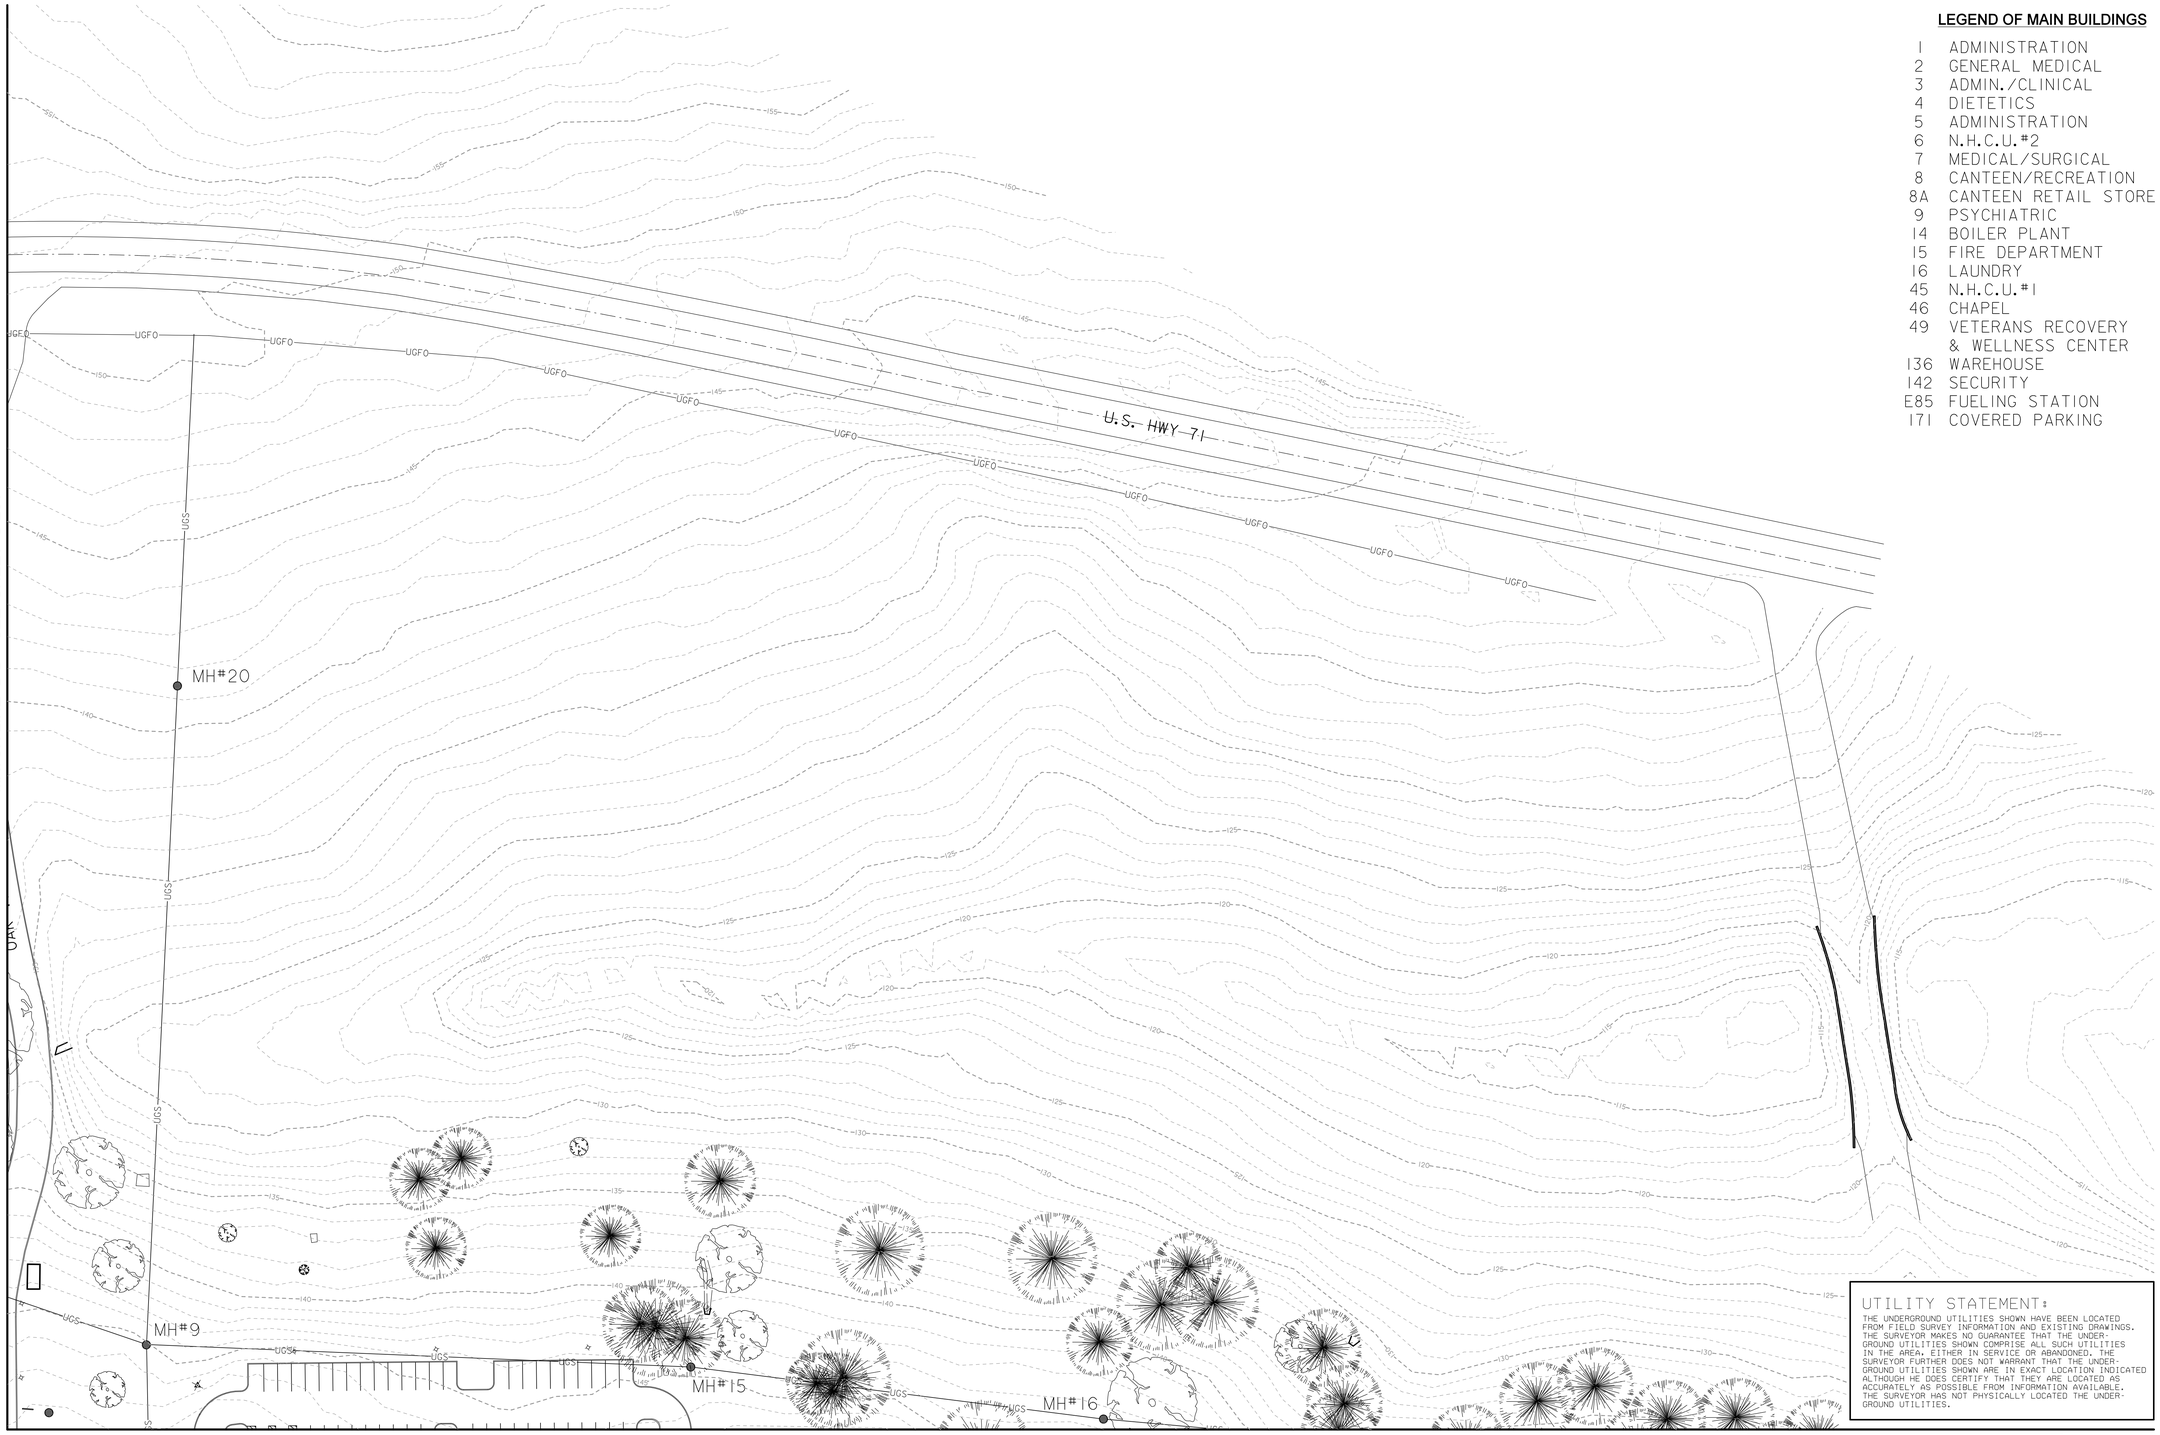

MATCH LINE "D-D" SEE SHEET C-204

LEGEND OF MAIN BUILDINGS

1	ADMINISTRATION
2	GENERAL MEDICAL
3	ADMIN./CLINICAL
4	DIETETICS
5	ADMINISTRATION
6	N.H.C.U.#2
7	MEDICAL/SURGICAL
8	CANTEEN/RECREATION
8A	CANTEEN RETAIL STORE
9	PSYCHIATRIC
14	BOILER PLANT
15	FIRE DEPARTMENT
16	LAUNDRY
45	N.H.C.U.#1
46	CHAPEL
49	VETERANS RECOVERY & WELLNESS CENTER
136	WAREHOUSE
142	SECURITY
E85	FUELING STATION
171	COVERED PARKING

UTILITY STATEMENT:

THE UNDERGROUND UTILITIES SHOWN HAVE BEEN LOCATED FROM FIELD SURVEY INFORMATION AND EXISTING DRAWINGS. THE SURVEYOR MAKES NO GUARANTEE THAT THE UNDERGROUND UTILITIES SHOWN COMPRISE ALL SUCH UTILITIES IN THE AREA, EITHER IN SERVICE OR ABANDONED. THE SURVEYOR FURTHER DOES NOT WARRANT THAT THE UNDERGROUND UTILITIES SHOWN ARE IN EXACT LOCATION INDICATED ALTHOUGH HE DOES CERTIFY THAT THEY ARE LOCATED AS ACCURATELY AS POSSIBLE FROM INFORMATION AVAILABLE. THE SURVEYOR HAS NOT PHYSICALLY LOCATED THE UNDERGROUND UTILITIES.

KEY PLAN

SCALE: NO SCALE

NORTH

SHEET LAYOUT

AREA OF WORK

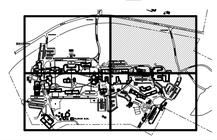

FULLY SPRINKLERED

100% CONSTRUCTION DOCUMENTS

PARTIAL SITE PLAN - EXISTING UTILITY LINES

NORTH

40 20 0 40 80FT

SCALE: 1" = 40'

THE LOCATION OF EXISTING UNDERGROUND UTILITIES ARE SHOWN ARE APPROX. THE CONTRACTOR SHALL DETERMINE THE EXACT LOCATION OF ALL EXIST. UNDERGROUND UTILITIES BEFORE COMMENCING WORK. THE CONTRACTOR WILL BE FULLY RESPONSIBLE FOR ANY AND ALL DAMAGES WHICH MIGHT OCCASIONED DUE TO HIS FAILURE TO EXACTLY LOCATE AND PRESERVE ANY AND ALL UNDERGROUND UTILITIES.

CALL LOUISIANA ONE CALL - JUST DIAL 811

LOUISIANA STATE LAW, SECTION R.S.40:1749.13, REQUIRES EXCAVATORS, DESIGNERS AND OPERATORS OF EQUIPMENT TO NOTIFY THE REGIONAL NOTIFICATION CENTER OF TELEPHONE 48 HOURS UP TO 120 HOURS IN ADVANCE OF ANY EXCAVATION OR DEMOLITION ACTIVITY. THE OWNERS/ OPERATORS OF ANY UNDERGROUND FACILITY MUST THEN MARK THE AREA OR PROVIDE INFORMATION THAT WILL ENABLE AN EXCAVATOR OR DEMOLISHER TO DETERMINE THE LOCATION OF UNDERGROUND FACILITIES.

#	Revisions:	Date

CONSULTANTS:

Ballard CLC, Inc.
Architects • Engineers • Surveyors
1009 Bayou Place
Alexandria, LA 71303
Tel. (318) 445-6571 Fax. (318) 448-0257

STATE OF LOUISIANA
J. BRYAN BUTLER
REG. NO. 27003
REGISTERED PROFESSIONAL ENGINEER IN CIVIL ENGINEERING
03-24-2026

PROJECT MANAGER

ACG Project Number 20-398

APOGEE
Engineers | Architects
© COPYRIGHT Apogee Consulting Group, P.A.

Headquarters:
Apogee Consulting Group, P.A.
1151 Kildaire Farm Road, Suite 120
Cary, North Carolina 27511
www.acg-pa.com 919-858-7420

Office of Construction and Facilities Management

VA U.S. Department of Veterans Affairs

Drawing Title: PARTIAL SITE PLAN - EXISTING UTILITY LINES

Location: VA ALEXANDRIA HEALTH CARE SYSTEM
2495 SHREVEPORT HWY, 71N
PINEVILLE, LA, 71360

Project Title: ELECTRONIC HEALTH RECORD MODERNIZATION (EHRM)

VA PROJECT NUMBER: 502-21-222

Building Number: #

Approved:

Date: MARCH 24, 2026 | Checked: BCLC | Drawn: BCLC

Drawing Number: C-203

Dwg. 6 of 18

File Path

4/13/2016 9:28:50 AM

VA FORM 08-6231

MATCH LINE "D-D" SEE SHEET C-203

MATCH LINE "C-C" SEE SHEET C-202

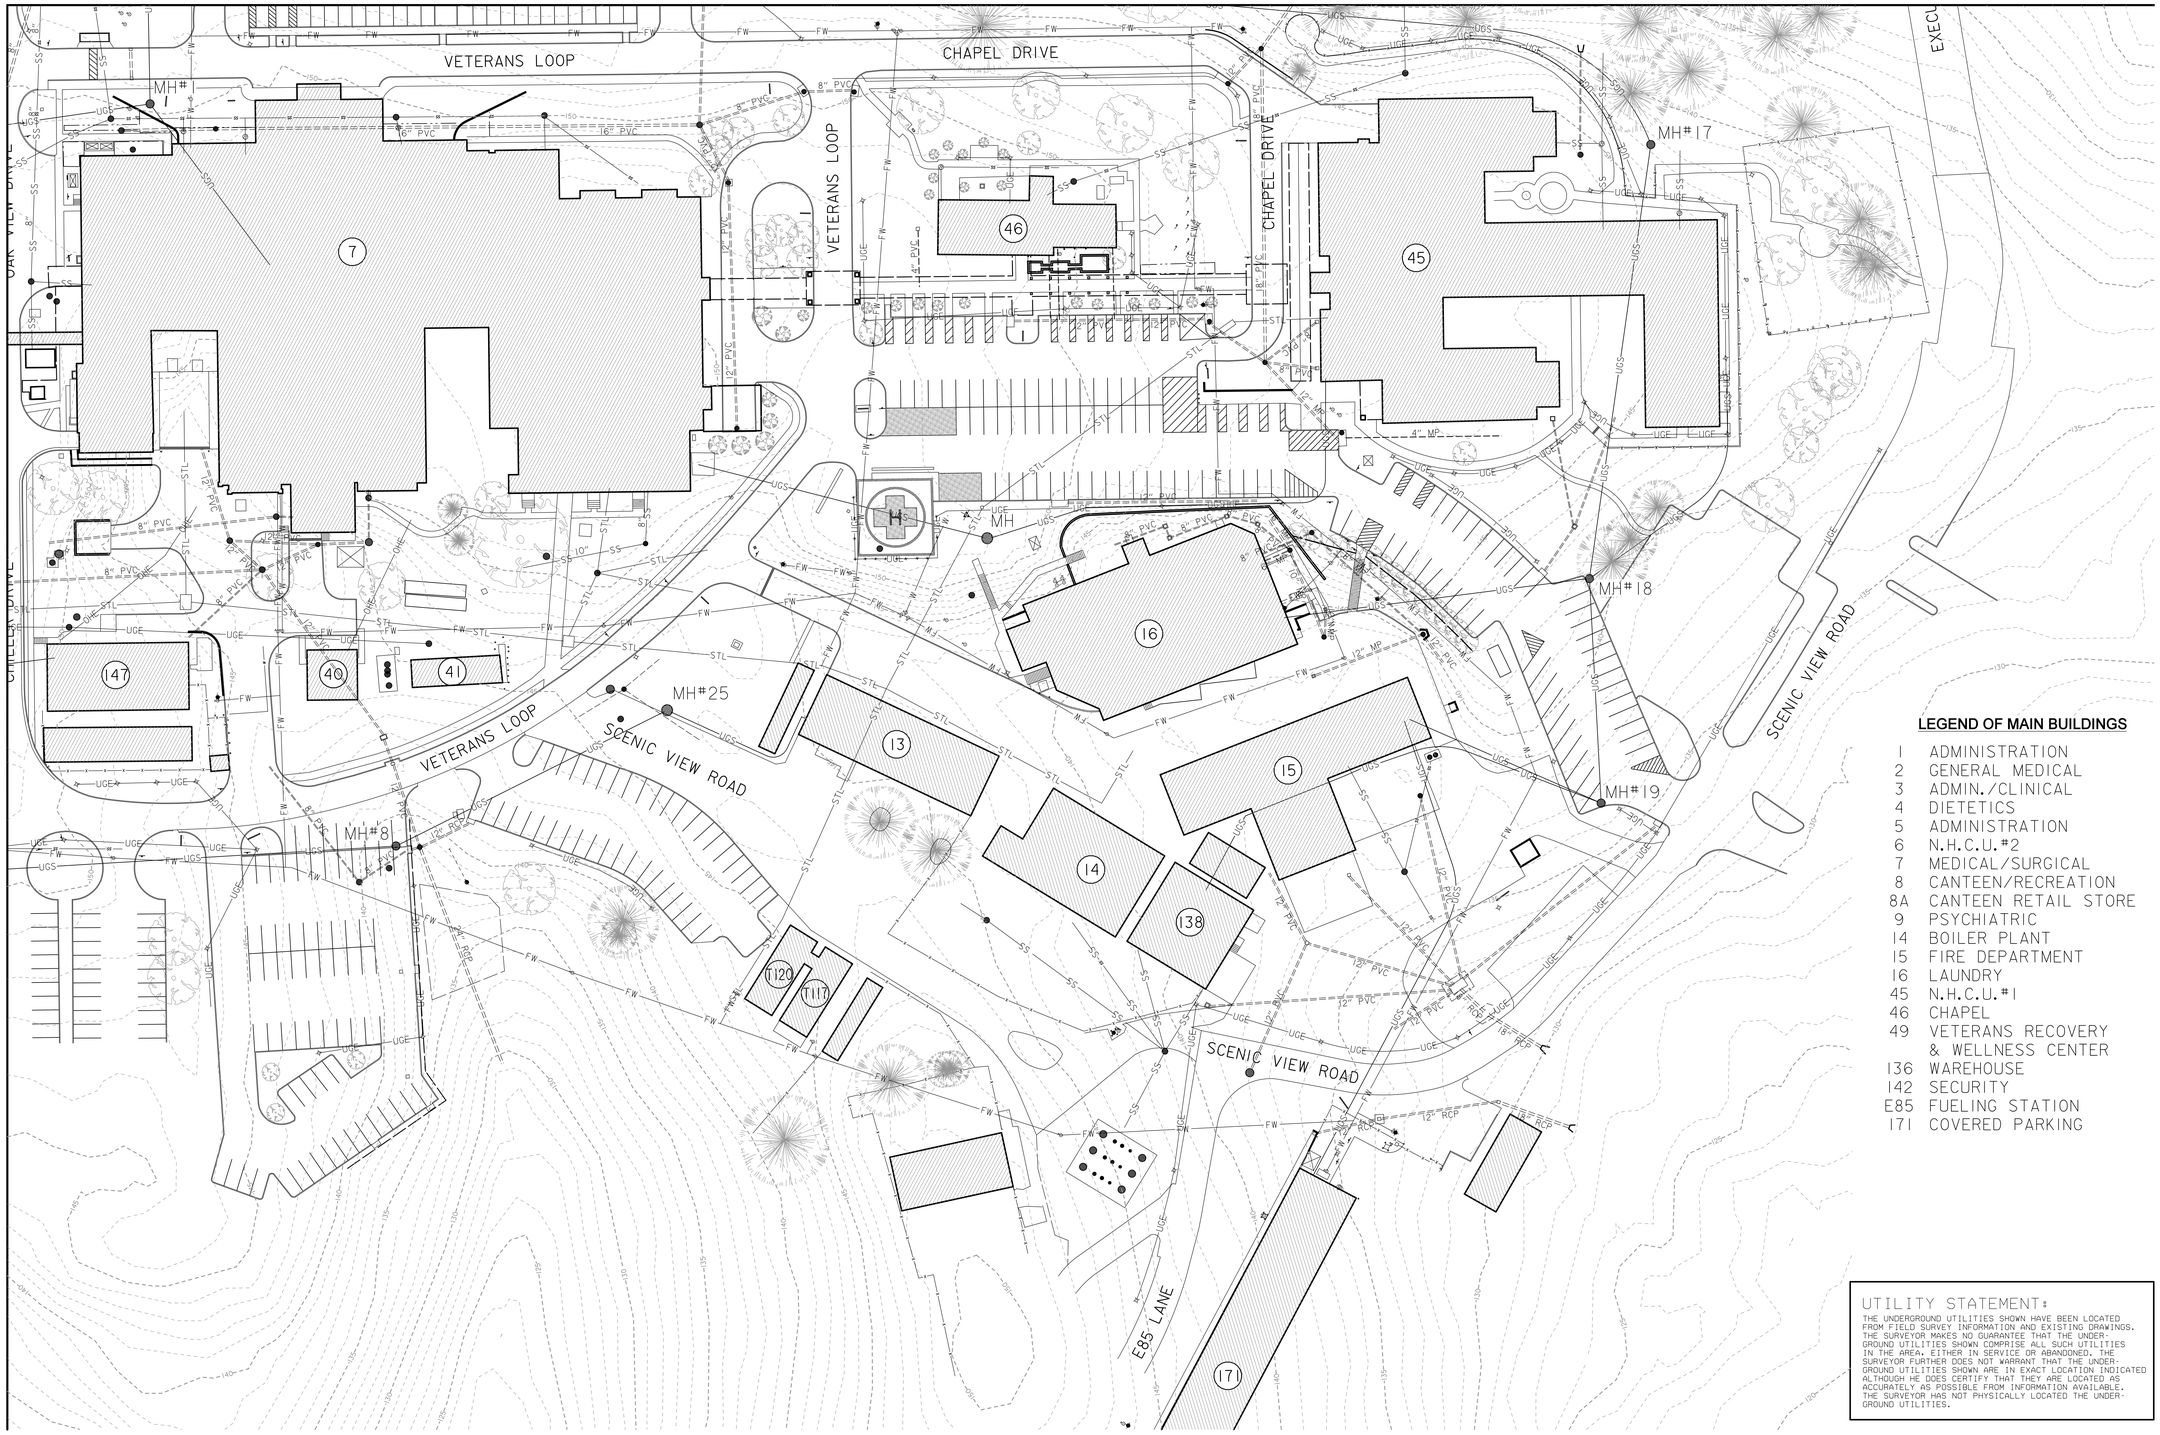

LEGEND OF MAIN BUILDINGS

1	ADMINISTRATION
2	GENERAL MEDICAL
3	ADMIN./CLINICAL
4	DIETETICS
5	ADMINISTRATION
6	N.H.C.U.#2
7	MEDICAL/SURGICAL
8	CANTEEN/RECREATION
8A	CANTEEN RETAIL STORE
9	PSYCHIATRIC
14	BOILER PLANT
15	FIRE DEPARTMENT
16	LAUNDRY
45	N.H.C.U.#1
46	CHAPEL
49	VETERANS RECOVERY & WELLNESS CENTER
136	WAREHOUSE
142	SECURITY
E85	FUELING STATION
171	COVERED PARKING

UTILITY STATEMENT:

THE UNDERGROUND UTILITIES SHOWN HAVE BEEN LOCATED FROM FIELD SURVEY INFORMATION AND EXISTING DRAWINGS. THE SURVEYOR MAKES NO GUARANTEE THAT THE UNDERGROUND UTILITIES SHOWN COMPRISE ALL SUCH UTILITIES IN THE AREA, EITHER IN SERVICE OR ABANDONED. THE SURVEYOR FURTHER DOES NOT WARRANT THAT THE UNDERGROUND UTILITIES SHOWN ARE IN EXACT LOCATION INDICATED ALTHOUGH HE DOES CERTIFY THAT THEY ARE LOCATED AS ACCURATELY AS POSSIBLE FROM INFORMATION AVAILABLE. THE SURVEYOR HAS NOT PHYSICALLY LOCATED THE UNDERGROUND UTILITIES.

THE LOCATION OF EXISTING UNDERGROUND UTILITIES ARE SHOWN ARE APPROX. THE CONTRACTOR SHALL DETERMINE THE EXACT LOCATION OF ALL EXIST. UNDERGROUND UTILITIES BEFORE COMMENCING WORK. THE CONTRACTOR WILL BE FULLY RESPONSIBLE FOR ANY AND ALL DAMAGES WHICH MIGHT OCCASIONED DUE TO HIS FAILURE TO EXACTLY LOCATE AND PRESERVE ANY AND ALL UNDERGROUND UTILITIES.

811 Know what's below. Call before you dig.

CALL LOUISIANA ONE CALL - JUST DIAL 811

LOUISIANA STATE LAW, SECTION 9:2-40-749(5), REQUIRES EXCAVATORS TO NOTIFY ALL UNDERGROUND FACILITY OWNERS THROUGH THE REGIONAL NOTIFICATION CENTER OF TELEPHONE, 48 HOURS UP TO 120 HOURS IN ADVANCE OF ANY EXCAVATION OR DEMOLITION ACTIVITY. THE OWNERS/OPERATORS OF ANY UNDERGROUND FACILITY MUST THEN MARK THE AREA OR PROVIDE INFORMATION THAT WILL ENABLE AN EXCAVATOR OR DEMOLISHER TO DETERMINE THE LOCATION OF UNDERGROUND FACILITIES.

KEY PLAN

NORTH

SCALE: NO SCALE

SHEET LAYOUT

AREA OF WORK

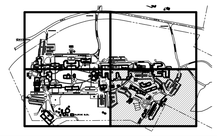

FULLY SPRINKLERED

100% CONSTRUCTION DOCUMENTS

NORTH

PARTIAL SITE PLAN - EXISTING UTILITY LINES

40 20 0 40 80FT

SCALE: 1" = 40'

#	Revisions:	Date

CONSULTANTS:

Ballard CLC, Inc.
Architects • Engineers • Surveyors
1009 Bayou Place
Alexandria, LA 71303
Tel. (318) 445-6571 Fax. (318) 448-0257

STATE OF LOUISIANA
J. BRYAN BUTLER
REG. NO. 27103
REGISTERED PROFESSIONAL ENGINEER IN
CIVIL ENGINEERING
03-24-2026

PROJECT MANAGER

ACG Project Number: 20-398

APOGEE
Engineers | Architects
© COPYRIGHT Apogee Consulting Group, P.A.

Headquarters:
Apogee Consulting Group, P.A.
1151 Kildaire Farm Road, Suite 120
Cary, North Carolina 27511
www.acg-pa.com 919-858-7420

Office of Construction and Facilities Management

VA U.S. Department of Veterans Affairs

Drawing Title: PARTIAL SITE PLAN - EXISTING UTILITY LINES

Location: VA ALEXANDRIA HEALTH CARE SYSTEM
2495 SHREVEPORT HWY, 71N
PINEVILLE, LA, 71360

Project Title: ELECTRONIC HEALTH RECORD MODERNIZATION (EHRM)

VA PROJECT NUMBER: 502-21-222

Building Number: #

Approved:

Date: MARCH 24, 2026 | Checked: BCLC | Drawn: BCLC

Drawing Number: C-204

Dwg. 7 of 18

File Path: 4/13/2016 9:28:50 AM

VA FORM 08-6231

LEGEND OF MAIN BUILDINGS

1	ADMINISTRATION
2	GENERAL MEDICAL
3	ADMIN./CLINICAL
4	DIETETICS
5	ADMINISTRATION
6	N.H.C.U.#2
7	MEDICAL/SURGICAL
8	CANTEEN/RECREATION
8A	CANTEEN RETAIL STORE
9	PSYCHIATRIC
14	BOILER PLANT
15	FIRE DEPARTMENT
16	LAUNDRY
45	N.H.C.U.#1
46	CHAPEL
49	VETERANS RECOVERY & WELLNESS CENTER
136	WAREHOUSE
142	SECURITY
E85	FUELING STATION
171	COVERED PARKING

EHRM MH, COORDINATES

EHRM-1 LINE

MH #	COORDINATES	
02	N=310961.1209	E=3300658.6465
03	N=311021.5611	E=3300623.1962
04	N=311127.2234	E=3300622.4377
05	N=311357.8910	E=3300496.2022
06	N=311324.6890	E=3300435.4862
07	N=310698.7408	E=3300821.1091
08	N=310542.6999	E=3300881.8935
09	N=310224.5480	E=3300991.1127
10	N=311044.0444	E=3300193.9712
11	N=311221.0965	E=3300112.7074
12	N=311309.4782	E=3300027.8927
13	N=310930.1223	E=3300066.1811
14	N=310860.0091	E=3299976.1615
15	N=310652.7722	E=3300101.0466
16	N=310476.4300	E=3300212.3621
17	N=310402.3400	E=3300224.0827
18	N=310339.4661	E=3300203.4266
19	N=310243.8398	E=3300313.0837
20	N=310154.9452	E=3300305.2176
21	N=309970.6578	E=3300237.0338
22	N=309961.8685	E=3300489.2610
23	N=309953.9930	E=3300574.4753
24	N=309876.9113	E=3300722.1817
25	N=309905.0209	E=3300846.2149

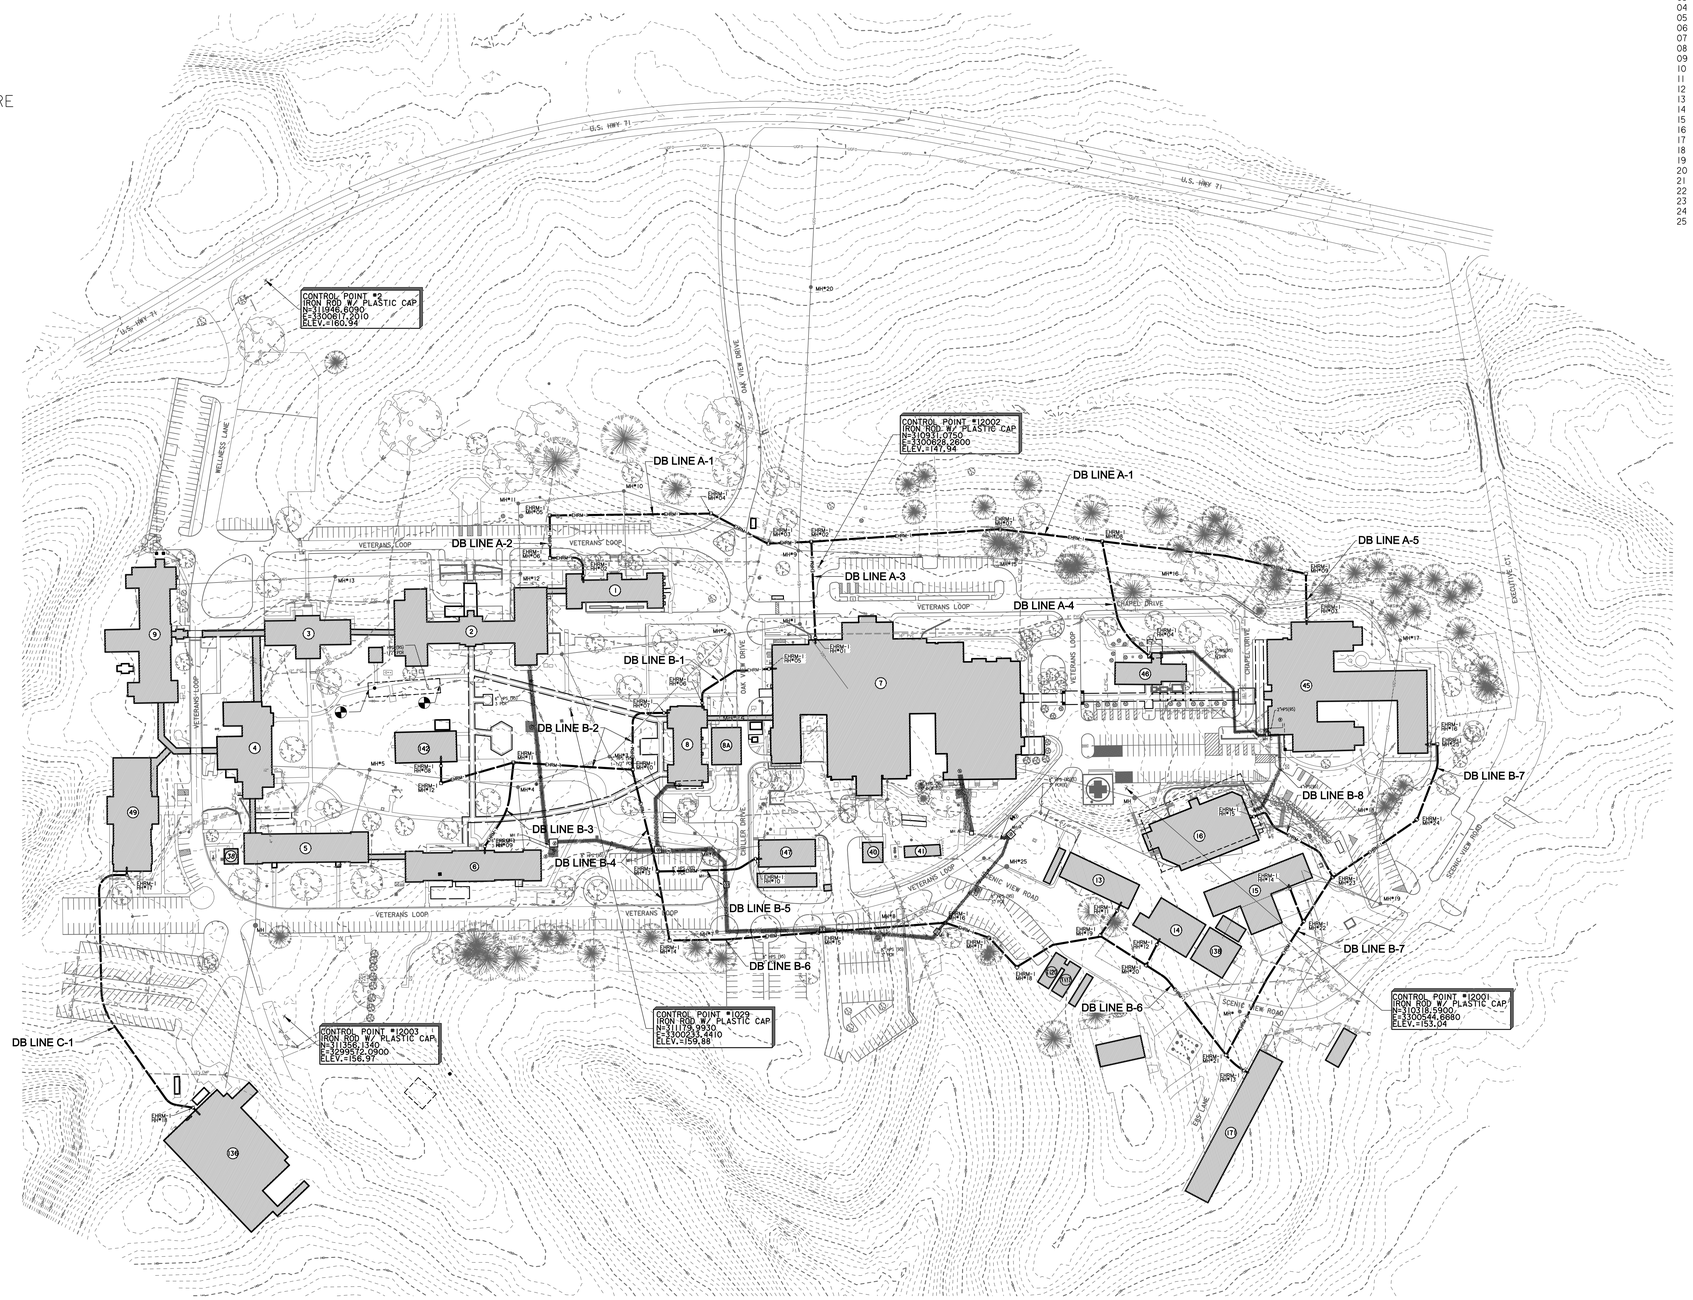

SHEET NOTES:

1. CONTRACTOR SHALL COORDINATE ALL WORK WITH THE VA HOSPITAL ENGINEERING OFFICE.
2. ALL ASPHALT ROADWAYS AND PARKING AREAS SHALL BE OPEN CUT AND RESTORED TO ORIGINAL CONDITIONS.
3. ALL CONCRETE SIDEWALKS AND SURFACES SHALL BE OPEN CUT AND RESTORED TO ORIGINAL CONDITIONS.

LEGEND:

- UGS —— EXISTING EHRM/SIGNAL LINE
- MH# EXISTING EHRM/SIGNAL MANHOLE
- BUILDINGS IN CONTRACT
- CONTROL POINT
- EHRM-1 —— NEW EHRM-A LINE
- NEW EHRM MANHOLE
- NEW EHRM HANDHOLE

DUCT BANK LEGEND:

- (A) 6 - 4" CONDUITS
- (B) 4 - 4" CONDUITS

KEY PLAN — NORTH

SCALE: NO SCALE

SHEET LAYOUT

AREA OF WORK

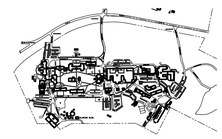

FULLY SPRINKLERED

100% CONSTRUCTION DOCUMENTS

NORTH

OVERALL SITE PLAN - NEW EHRM LINES

100 50 0 100 200FT

SCALE: 1" = 100'

UTILITY STATEMENT:

THE UNDERGROUND UTILITIES SHOWN HAVE BEEN LOCATED FROM FIELD SURVEY INFORMATION AND EXISTING DRAWINGS. THE SURVEYOR MAKES NO GUARANTEE THAT THE UNDERGROUND UTILITIES SHOWN COMPRISE ALL SUCH UTILITIES IN THE AREA, EITHER IN SERVICE OR ABANDONED. THE SURVEYOR FURTHER DOES NOT WARRANT THAT THE UNDERGROUND UTILITIES SHOWN ARE IN EXACT LOCATION INDICATED ALTHOUGH HE DOES CERTIFY THAT THEY ARE LOCATED AS ACCURATELY AS POSSIBLE FROM INFORMATION AVAILABLE. THE SURVEYOR HAS NOT PHYSICALLY LOCATED THE UNDERGROUND UTILITIES.

THE LOCATION OF EXISTING UNDERGROUND UTILITIES ARE SHOWN ARE APPROX. THE CONTRACTOR SHALL DETERMINE THE EXACT LOCATION OF ALL EXIST. UNDERGROUND UTILITIES BEFORE COMMENCING WORK. THE CONTRACTOR WILL BE FULLY RESPONSIBLE FOR ANY AND ALL DAMAGES WHICH MIGHT OCCASIONED DUE TO HIS FAILURE TO EXACTLY LOCATE AND PRESERVE ANY AND ALL UNDERGROUND UTILITIES.

CALL LOUISIANA ONE CALL - JUST DIAL 811

LOUISIANA STATE LAW, SECTION R.S.40:1749.13, REQUIRES EXCAVATORS AND DEMOLISHERS TO CALL 1-800-272-3020 OR 504-275-3700, A REGIONAL NOTIFICATION CENTER BY TELEPHONE 48 HOURS, UP TO 120 HOURS IN ADVANCE, BUT NOT INCLUDING SATURDAYS, SUNDAYS, OR LEGAL HOLIDAYS, OPERATORS OF ANY UNDERGROUND FACILITY MUST THEN MARK THE AREA OR PROVIDE INFORMATION THAT WILL ENABLE AN EXCAVATOR OR DEMOLISHER TO DETERMINE THE LOCATION OF UNDERGROUND FACILITIES.

#	Revisions:	Date

CONSULTANTS:

Ballard CLC, Inc.
Architects • Engineers • Surveyors
1009 Bayou Place
Alexandria, LA 71303
Tel. (318) 445-6571 Fax. (318) 448-0257

STATE OF LOUISIANA
J. BRYAN BUTLER
REG. NO. 27013
REGISTERED PROFESSIONAL ENGINEER IN CIVIL ENGINEERING
03-24-2026

PROJECT MANAGER

ACG Project Number: 20-398

APOGEE Engineers | Architects

Headquarters:
Apogee Consulting Group, P.A.
1151 Kildaire Farm Road, Suite 120
Cary, North Carolina 27511
www.acg-pa.com 919-858-7420

© COPYRIGHT Apogee Consulting Group, P.A.

Office of Construction and Facilities Management

VA U.S. Department of Veterans Affairs

Drawing Title: OVERALL SITE PLAN - NEW EHRM LINES

Location: VA ALEXANDRIA HEALTH CARE SYSTEM
2495 SHREVEPORT HWY, 71N
PINEVILLE, LA, 71360

Project Title: ELECTRONIC HEALTH RECORD MODERNIZATION (EHRM)

VA PROJECT NUMBER: 502-21-222

Building Number: #

Approved

Date: MARCH 24, 2026 | Checked: BCLC | Drawn: BCLC

Drawing Number: C-300

Dwg. 8 of 18

File Path

4/13/2016 9:28:50 AM

VA FORM 08-6231

LEGEND OF MAIN BUILDINGS

1	ADMINISTRATION
2	GENERAL MEDICAL
3	ADMIN./CLINICAL
4	DIETETICS
5	ADMINISTRATION
6	N.H.C.U.#2
7	MEDICAL/SURGICAL
8	CANTEEN/RECREATION
8A	CANTEEN RETAIL STORE
9	PSYCHIATRIC
14	BOILER PLANT
15	FIRE DEPARTMENT
16	LAUNDRY
45	N.H.C.U.#1
46	CHAPEL
49	VETERANS RECOVERY & WELLNESS CENTER
136	WAREHOUSE
142	SECURITY
E85	FUELING STATION
171	COVERED PARKING

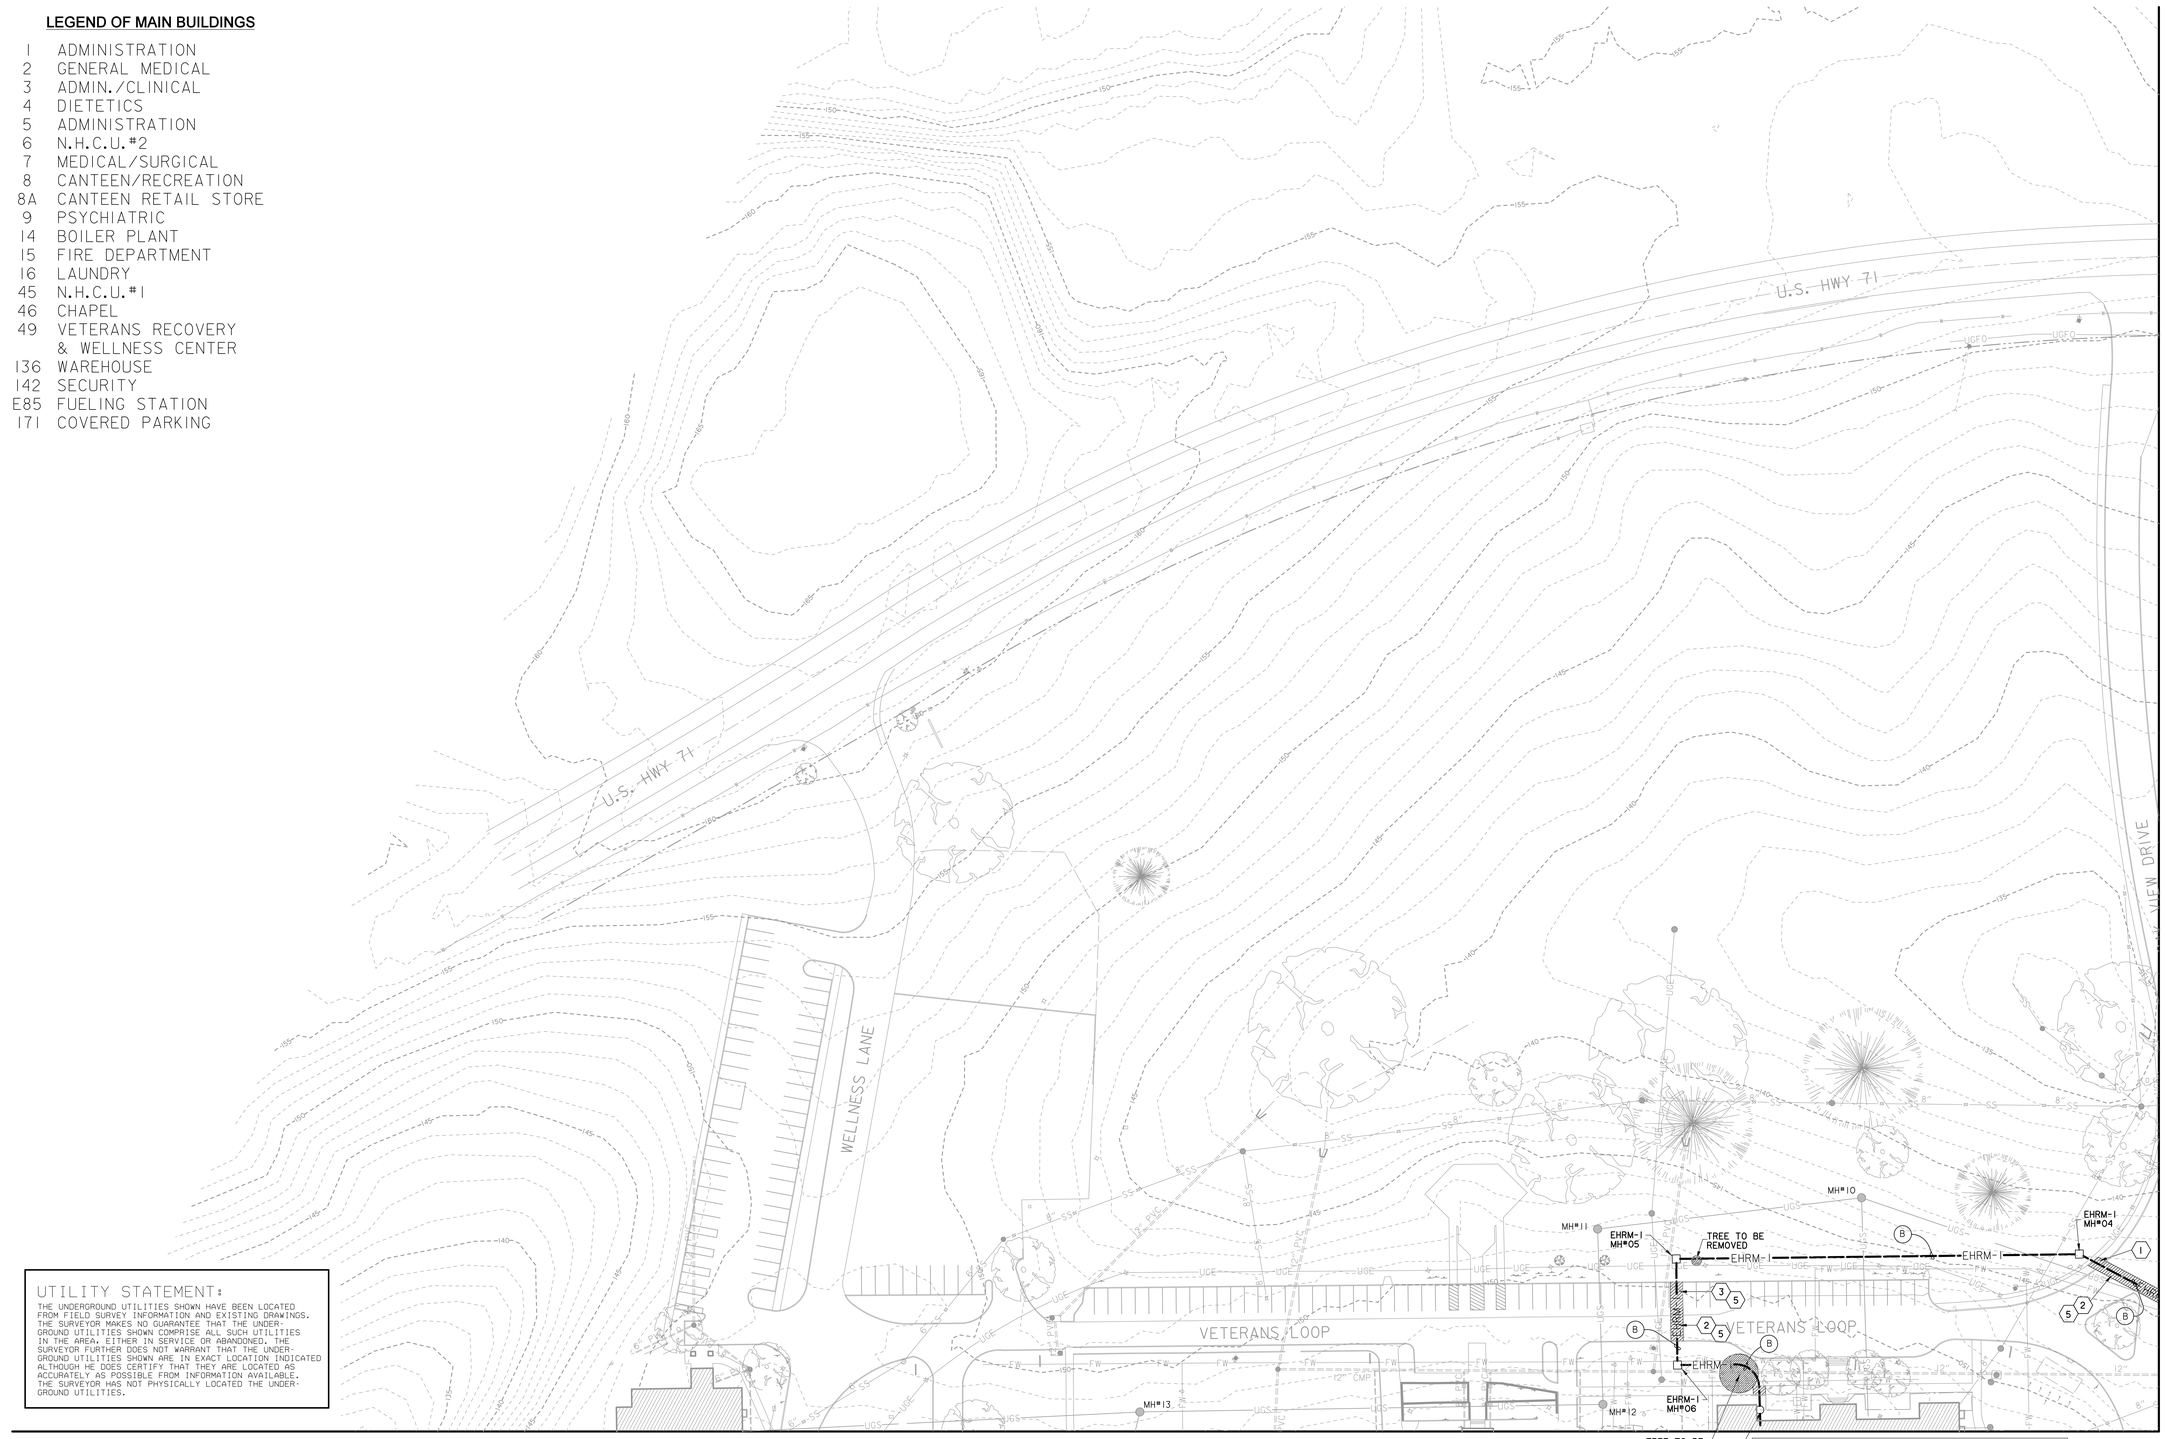

SHEET NOTES:

1. CONTRACTOR SHALL COORDINATE ALL WORK WITH THE VA HOSPITAL ENGINEERING OFFICE.
2. ALL ASPHALT ROADWAYS AND PARKING AREAS SHALL BE OPEN CUT AND RESTORED TO ORIGINAL CONDITIONS.
3. ALL CONCRETE SIDEWALKS AND SURFACES SHALL BE OPEN CUT AND RESTORED TO ORIGINAL CONDITIONS.

LEGEND:

- UGS —— EXISTING EHRM/SIGNAL LINE
- MH# EXISTING EHRM/SIGNAL MANHOLE
- BUILDINGS IN CONTRACT
- CONTROL POINT
- EHRM-1 —— NEW EHRM-A LINE
- NEW EHRM MANHOLE
- NEW EHRM HANDHOLE

DUCT BANK LEGEND:

- (A) 6 - 4" CONDUITS
- (B) 4 - 4" CONDUITS

(#) KEY NOTES:

1 CONTRACTOR SHALL SAWCUT EXISTING CONCRETE SIDEWALK AT EXISTING JOINTS, REMOVE, & RECONSTRUCT NEW SIDEWALK AFTER NEW EHRM DUCT BANK IS INSTALLED (MATCH EXISTING SIDEWALK WIDTH, DEPTH & ELEVATIONS.

2 CONTRACTOR SHALL SAWCUT EXISTING CONCRETE ROADWAY OR PARKING PAVEMENT AT EXISTING JOINTS, REMOVE, & RECONSTRUCT NEW PAVEMENT AFTER NEW EHRM DUCT BANK IS INSTALLED (MATCH EXISTING PAVEMENT WIDTH, DEPTH & ELEVATIONS.

3 CONTRACTOR SHALL SAWCUT EXISTING ASPHALT PAVEMENT, REMOVE, & RECONSTRUCT NEW ASPHALT PAVEMENT AFTER NEW EHRM DUCT BANK IS INSTALLED (MATCH EXISTING DEPTH & ELEVATIONS.

4 SAWCUT AND REMOVE BLOCK, WOOD OR CONCRETE HEADWALL, RE-INSTALL BLOCKS OR CONSTRUCT PART OF RETAINING WALL REMOVED. (MATCH EXISTING)

5 SAWCUT CONCRETE CURB AT EXISTING JOINTS, REMOVE AND RECONSTRUCT.

6 REMOVE & RE-INSTALL CHAIN LINK FENCE.

7 OPEN CUT EXISTING AGGREGATE SURFACE & RESTORE TO ORIGINAL CONDITION.

8 CONTRACTOR SHALL BORE OR TUNNEL UNDER EXISTING STRUCTURE TO INSTALL NEW DUCT BANK.

9 OPEN CUT EXISTING LANDSCAPED MATERIAL AND RESTORE TO ORIGINAL CONDITION.

10 REMOVE AND REPLACE DRAINAGE STRUCTURE

MATCH LINE "B-B" SEE SHEET C-303

MATCH LINE "A-A" SEE SHEET C-302

UTILITY STATEMENT:

THE UNDERGROUND UTILITIES SHOWN HAVE BEEN LOCATED FROM FIELD SURVEY INFORMATION AND EXISTING DRAWINGS. THE SURVEYOR MAKES NO GUARANTEE THAT THE UNDERGROUND UTILITIES SHOWN COMPRISE ALL SUCH UTILITIES IN THE AREA, EITHER IN SERVICE OR ABANDONED. THE SURVEYOR FURTHER DOES NOT WARRANT THAT THE UNDERGROUND UTILITIES SHOWN ARE IN EXACT LOCATION INDICATED ALTHOUGH HE DOES CERTIFY THAT THEY ARE LOCATED AS ACCURATELY AS POSSIBLE FROM INFORMATION AVAILABLE. THE SURVEYOR HAS NOT PHYSICALLY LOCATED THE UNDERGROUND UTILITIES.

PARTIAL SITE PLAN - NEW EHRM LINES

NORTH

40 20 0 40 80FT

SCALE: 1" = 40'

THE LOCATION OF EXISTING UNDERGROUND UTILITIES ARE SHOWN ARE APPROX. THE CONTRACTOR SHALL DETERMINE THE EXACT LOCATION OF ALL EXIST. UNDERGROUND UTILITIES BEFORE COMMENCING WORK. THE CONTRACTOR WILL BE FULLY RESPONSIBLE FOR ANY AND ALL DAMAGES WHICH MIGHT OCCASIONED DUE TO HIS FAILURE TO EXACTLY LOCATE AND PRESERVE ANY AND ALL UNDERGROUND UTILITIES.

CALL LOUISIANA ONE CALL - JUST DIAL 811

LOUISIANA STATE LAW, SECTION 9:3-86(A)(1), REQUIRES EXCAVATORS AND DEMOLISHERS TO CALL 1-800-272-3020 OR 504-275-3700, A REGIONAL NOTIFICATION CENTER, AT LEAST 48 HOURS, BUT NOT MORE THAN 10 DAYS IN ADVANCE OF ANY EXCAVATION OR DEMOLITION ACTIVITY. THE OWNERS/OPERATORS OF ANY UNDERGROUND FACILITY MUST THEN MARK THE AREA OR PROVIDE INFORMATION THAT WILL ENABLE AN EXCAVATOR OR DEMOLISHER TO DETERMINE THE LOCATION OF UNDERGROUND FACILITIES.

KEY PLAN

NORTH

SCALE: NO SCALE

SHEET LAYOUT

AREA OF WORK

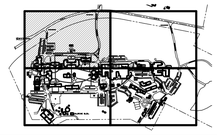

FULLY SPRINKLERED

100% CONSTRUCTION DOCUMENTS

#	Revisions:	Date

CONSULTANTS:

Ballard CLC, Inc.
Architects • Engineers • Surveyors
1009 Bayou Place
Alexandria, LA 71303
Tel. (318) 445-6571 Fax. (318) 448-0257

STATE OF LOUISIANA
J. BRYAN BUTLER
REG. NO. 37013
REGISTERED PROFESSIONAL ENGINEER IN CIVIL ENGINEERING
03-24-2026

PROJECT MANAGER

ACG Project Number 20-398

APOGEE Engineers | Architects
© COPYRIGHT Apogee Consulting Group, P.A.

Headquarters:
Apogee Consulting Group, P.A.
1151 Kildaire Farm Road, Suite 120
Cary, North Carolina 27511
www.acg-pa.com 919-858-7420

Office of Construction and Facilities Management

VA U.S. Department of Veterans Affairs

Drawing Title: PARTIAL SITE PLAN - NEW EHRM LINES

Location: VA ALEXANDRIA HEALTH CARE SYSTEM
2495 SHREVEPORT HWY, 71N
PINEVILLE, LA, 71360

Project Title: ELECTRONIC HEALTH RECORD MODERNIZATION (EHRM)

VA PROJECT NUMBER: 502-21-222

Building Number: #

Approved

Date: MARCH 24, 2026 | Checked: BCLC | Drawn: BCLC

Drawing Number: C-301

Dwg. 9 of 18

File Path

4/13/2016 9:26:50 AM

VA FORM 08-6231

MATCH LINE "A-A" SEE SHEET C-301

MATCH LINE "C-C" SEE SHEET C-304

LEGEND OF MAIN BUILDINGS

1	ADMINISTRATION
2	GENERAL MEDICAL
3	ADMIN./CLINICAL
4	DIETETICS
5	ADMINISTRATION
6	N.H.C.U.#2
7	MEDICAL/SURGICAL
8	CANTEEN/RECREATION
8A	CANTEEN RETAIL STORE
9	PSYCHIATRIC
14	BOILER PLANT
15	FIRE DEPARTMENT
16	LAUNDRY
45	N.H.C.U.#1
46	CHAPEL
49	VETERANS RECOVERY & WELLNESS CENTER
136	WAREHOUSE
142	SECURITY
E85	FUELING STATION
171	COVERED PARKING

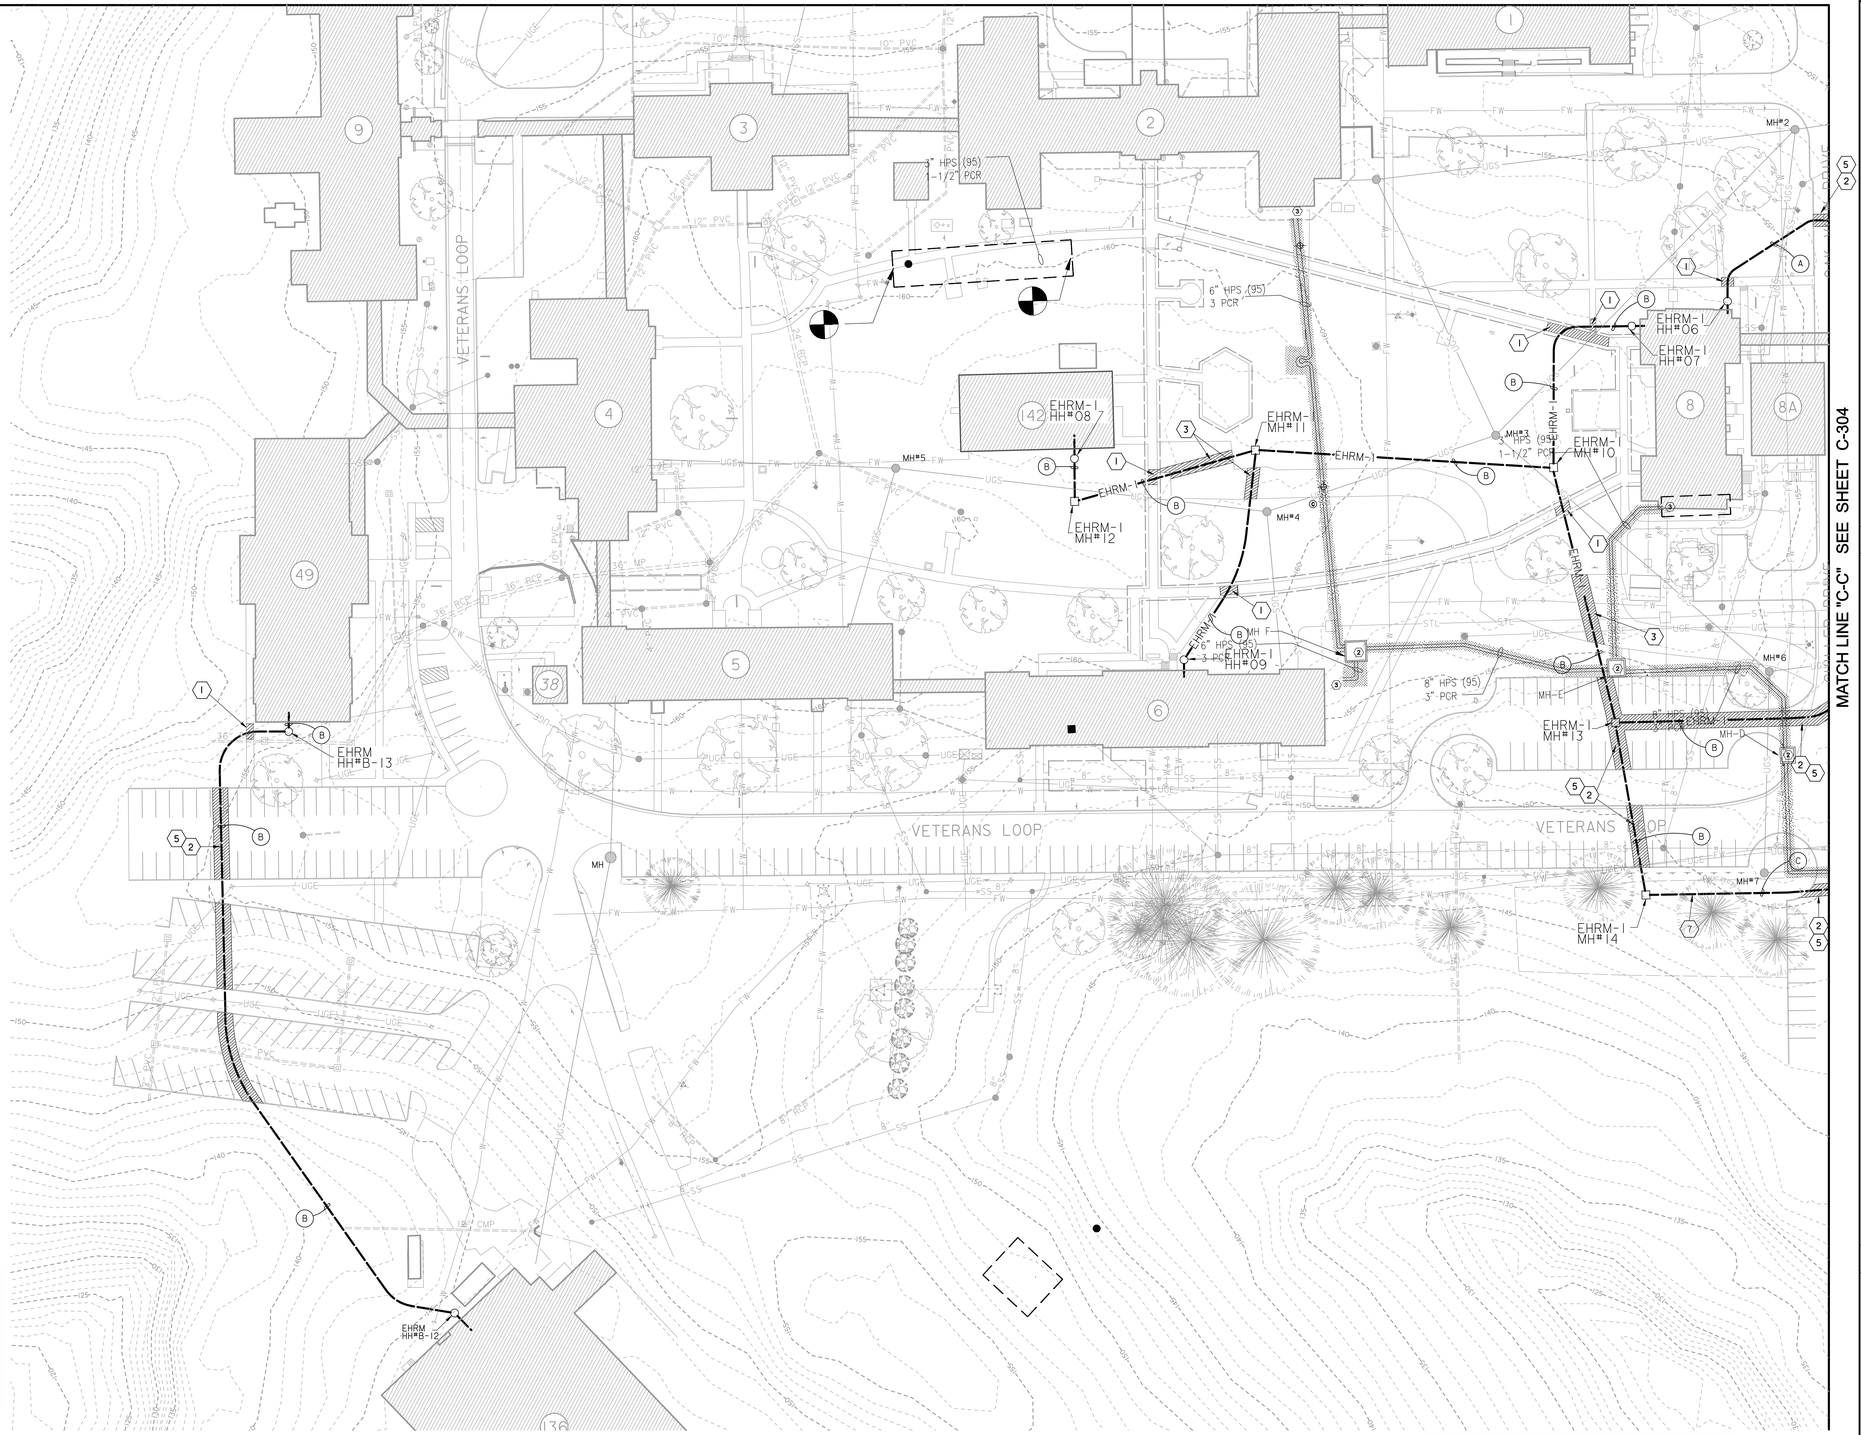

SHEET NOTES:

1. CONTRACTOR SHALL COORDINATE ALL WORK WITH THE VA HOSPITAL ENGINEERING OFFICE.
2. ALL ASPHALT ROADWAYS AND PARKING AREAS SHALL BE OPEN CUT AND RESTORED TO ORIGINAL CONDITIONS.
3. ALL CONCRETE SIDEWALKS AND SURFACES SHALL BE OPEN CUT AND RESTORED TO ORIGINAL CONDITIONS.

LEGEND:

- UGS —— EXISTING EHRM/SIGNAL LINE
- MH# EXISTING EHRM/SIGNAL MANHOLE
- BUILDINGS IN CONTRACT
- CONTROL POINT
- EHRM-1 NEW EHRM-A LINE
- NEW EHRM MANHOLE
- NEW EHRM HANDHOLE

DUCT BANK LEGEND:

- (A) 6 - 4" CONDUITS
- (B) 4 - 4" CONDUITS

KEY NOTES:

1. CONTRACTOR SHALL SAWCUT EXISTING CONCRETE SIDEWALK AT EXISTING JOINTS, REMOVE, & RECONSTRUCT NEW SIDEWALK AFTER NEW EHRM DUCT BANK IS INSTALLED (MATCH EXISTING SIDEWALK WIDTH, DEPTH & ELEVATIONS.
2. CONTRACTOR SHALL SAWCUT EXISTING CONCRETE ROADWAY OR PARKING PAVEMENT AT EXISTING JOINTS, REMOVE, & RECONSTRUCT NEW PAVEMENT AFTER NEW EHRM DUCT BANK IS INSTALLED (MATCH EXISTING PAVEMENT WIDTH, DEPTH & ELEVATIONS.
3. CONTRACTOR SHALL SAWCUT EXISTING ASPHALT PAVEMENT, REMOVE, & RECONSTRUCT NEW ASPHALT PAVEMENT AFTER NEW EHRM DUCT BANK IS INSTALLED (MATCH EXISTING DEPTH & ELEVATIONS.
4. SAWCUT AND REMOVE BLOCK, WOOD OR CONCRETE HEADWALL, RE-INSTALL BLOCKS OR CONSTRUCT PART OF RETAINING WALL REMOVED. (MATCH EXISTING)
5. SAWCUT CONCRETE CURB AT EXISTING JOINTS, REMOVE AND RECONSTRUCT.
6. REMOVE & RE-INSTALL CHAIN LINK FENCE.
7. OPEN CUT EXISTING AGGREGATE SURFACE & RESTORE TO ORIGINAL CONDITION.
8. CONTRACTOR SHALL BORE OR TUNNEL UNDER EXISTING STRUCTURE TO INSTALL NEW DUCT BANK.
9. OPEN CUT EXISTING LANDSCAPED MATERIAL AND RESTORE TO ORIGINAL CONDITION.
10. REMOVE AND REPLACE DRAINAGE STRUCTURE

UTILITY STATEMENT:

THE UNDERGROUND UTILITIES SHOWN HAVE BEEN LOCATED FROM FIELD SURVEY INFORMATION AND EXISTING DRAWINGS. THE SURVEYOR MAKES NO GUARANTEE THAT THE UNDERGROUND UTILITIES SHOWN COMPRISE ALL SUCH UTILITIES IN THE AREA, EITHER IN SERVICE OR ABANDONED. THE SURVEYOR FURTHER DOES NOT WARRANT THAT THE UNDERGROUND UTILITIES SHOWN ARE IN EXACT LOCATION INDICATED ALTHOUGH HE DOES CERTIFY THAT THEY ARE LOCATED AS ACCURATELY AS POSSIBLE FROM INFORMATION AVAILABLE. THE SURVEYOR HAS NOT PHYSICALLY LOCATED THE UNDERGROUND UTILITIES.

KEY PLAN

NORTH

SCALE: NO SCALE

SHEET LAYOUT

AREA OF WORK

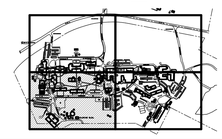

PARTIAL SITE PLAN - NEW EHRM LINES

NORTH

40 20 0 40 80FT

SCALE: 1" = 40'

THE LOCATION OF EXISTING UNDERGROUND UTILITIES ARE SHOWN ARE APPROX. THE CONTRACTOR SHALL DETERMINE THE EXACT LOCATION OF ALL EXIST. UNDERGROUND UTILITIES BEFORE COMMENCING WORK, THE CONTRACTOR WILL BE FULLY RESPONSIBLE FOR ANY AND ALL DAMAGES WHICH MIGHT OCCASIONED DUE TO HIS FAILURE TO EXACTLY LOCATE AND PRESERVE ANY AND ALL UNDERGROUND UTILITIES.

CALL LOUISIANA ONE CALL - JUST DIAL 811

LOUISIANA STATE LAW, SECTION R.S.40:1749.15, REQUIRES EXCAVATORS AND DEMOLISHERS TO CALL 1-800-272-3020 OR 504-275-3700, A REGIONAL NOTIFICATION CENTER BY TELEPHONE 48 HOURS UP TO 120 HOURS IN ADVANCE OF ANY EXCAVATION OR DEMOLITION ACTIVITY. THE OWNERS/OPERATORS OF ANY UNDERGROUND FACILITY MUST THEN MARK THE AREA PROPOSED FOR EXCAVATION OR DEMOLITION BEFORE THE EXCAVATORS OR DEMOLISHERS TO DETERMINE THE LOCATION OF UNDERGROUND FACILITIES.

FULLY SPRINKLERED

100% CONSTRUCTION DOCUMENTS

#	Revisions:	Date

CONSULTANTS:

Ballard CLC, Inc.
Architects • Engineers • Surveyors
1009 Bayou Place
Alexandria, LA 71303
Tel. (318) 445-6571 Fax. (318) 448-0257

STATE OF LOUISIANA
J. BRYAN BUTLER
REG. NO. 37013
REGISTERED PROFESSIONAL ENGINEER IN CIVIL ENGINEERING
03-24-2026

PROJECT MANAGER

ACG Project Number 20-398

APOGEE Engineers | Architects

Headquarters:
Apogee Consulting Group, P.A.
1151 Kildaire Farm Road, Suite 120
Cary, North Carolina 27511
www.acg-pa.com 919-858-7420

© COPYRIGHT Apogee Consulting Group, P.A.

Office of Construction and Facilities Management

VA U.S. Department of Veterans Affairs

Drawing Title: PARTIAL SITE PLAN - NEW EHRM LINES

Location: VA ALEXANDRIA HEALTH CARE SYSTEM 2495 SHREVEPORT HWY, 71N PINEVILLE, LA, 71360

Project Title: ELECTRONIC HEALTH RECORD MODERNIZATION (EHRM)

VA PROJECT NUMBER: 502-21-222

Building Number: #

Approved:

Date: MARCH 24, 2026 | Checked: BCLC | Drawn: BCLC

Drawing Number: C-302

Dwg. 10 of 18

4/13/2016 9:28:50 AM File Path

VA FORM 08-6231

MATCH LINE "B-B" SEE SHEET C-301

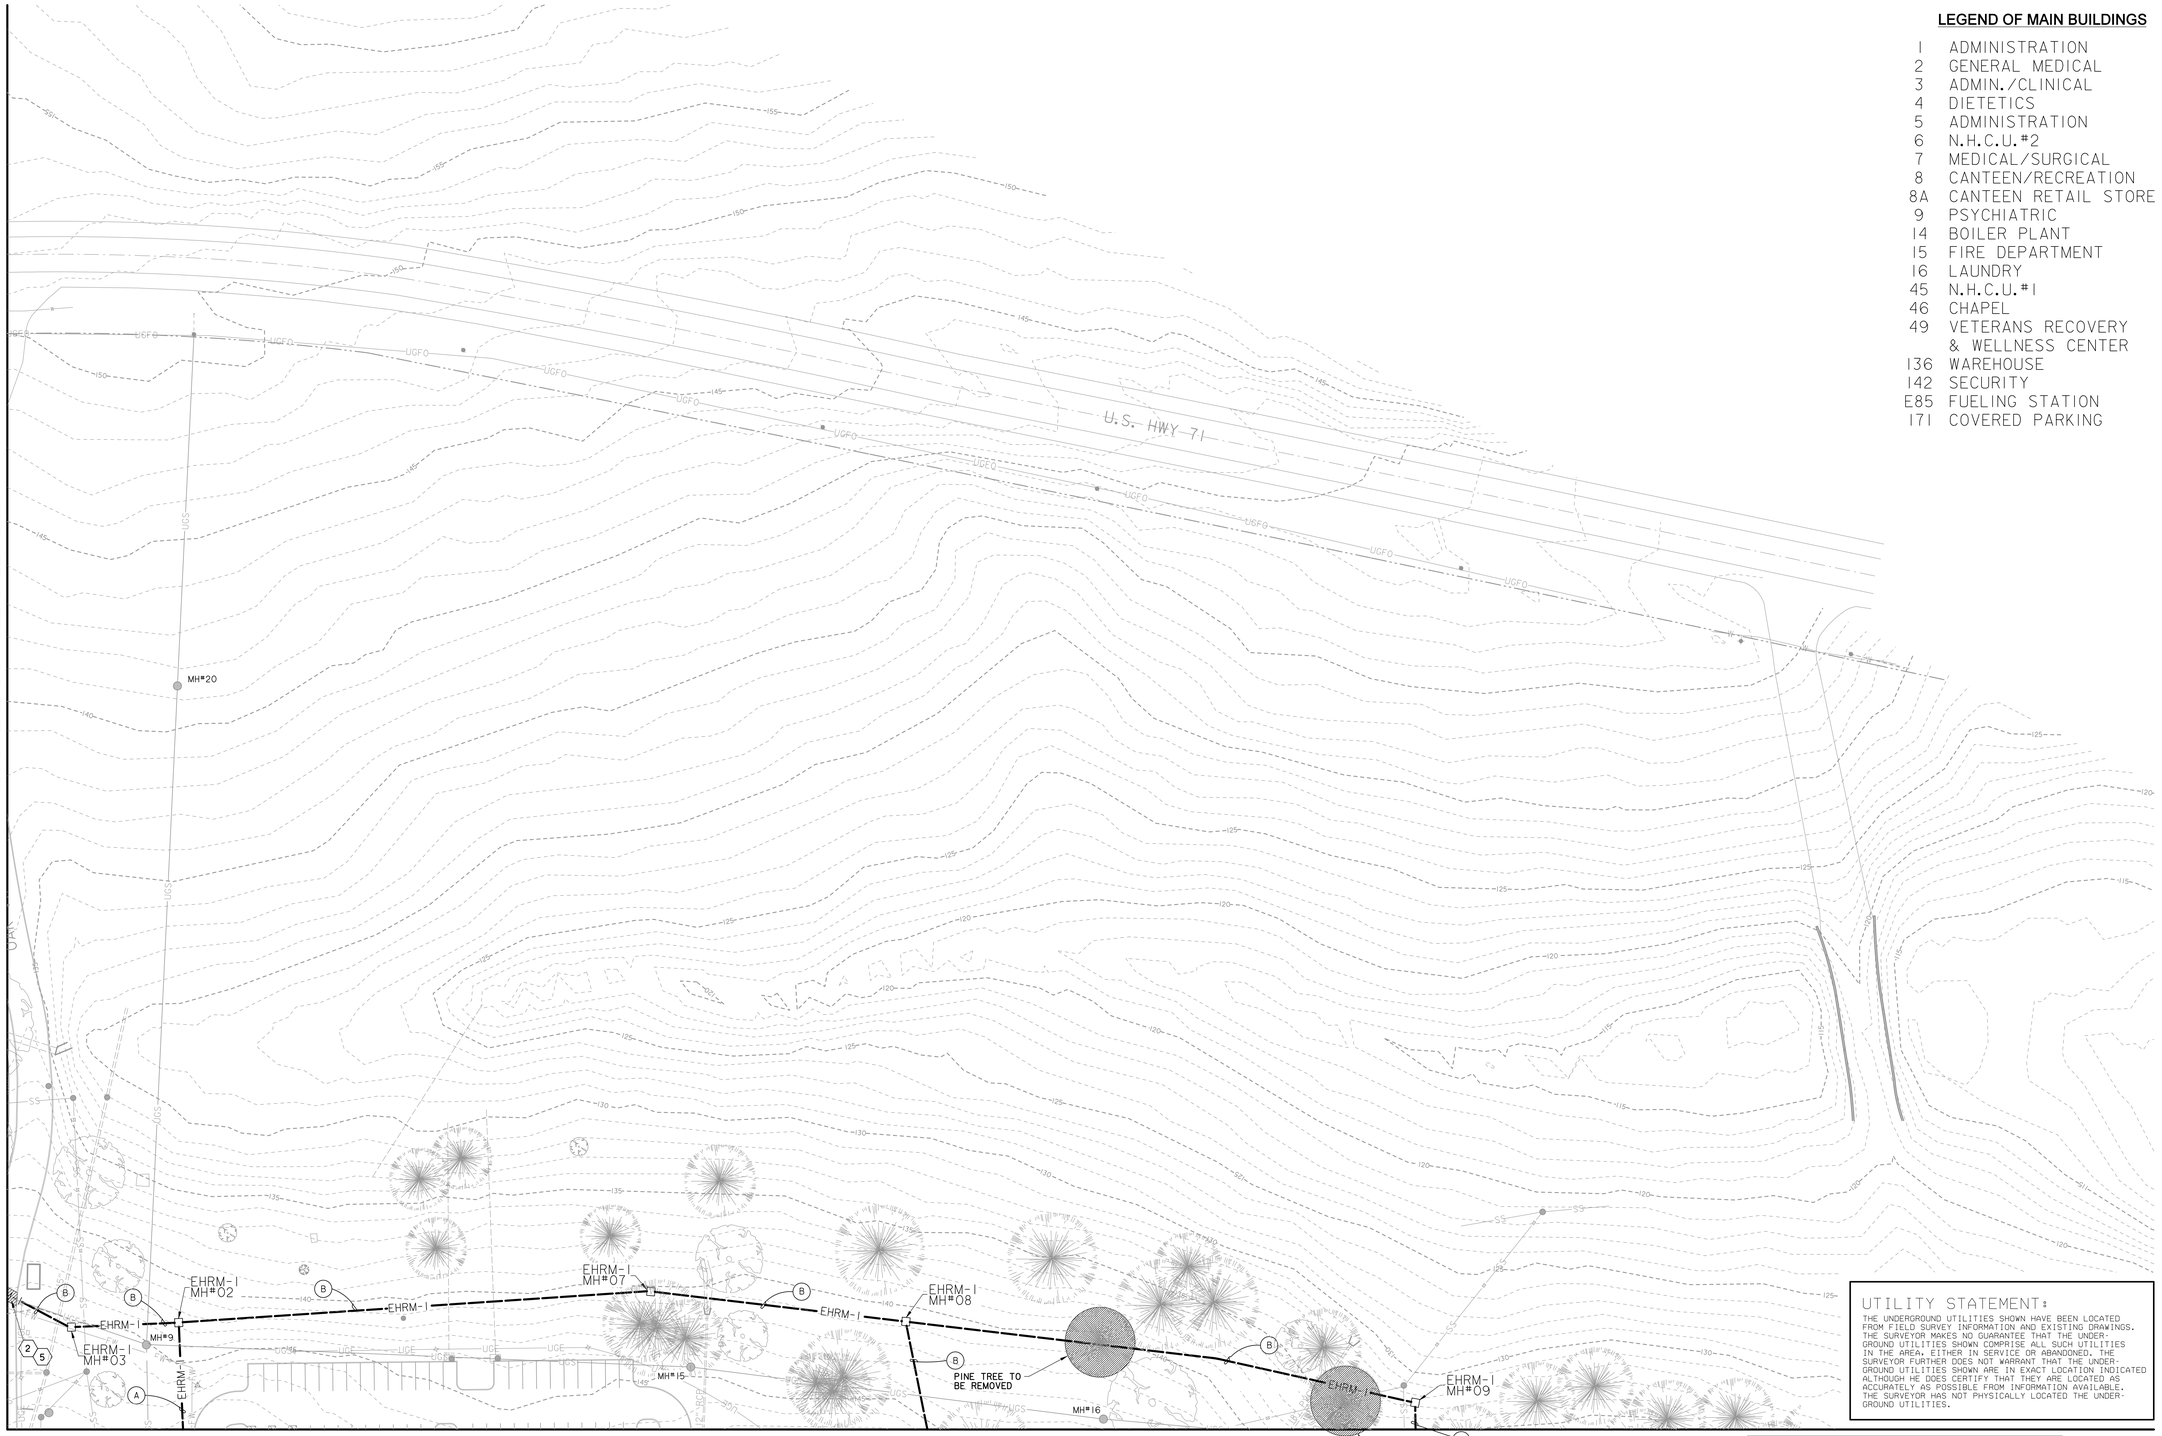

LEGEND OF MAIN BUILDINGS

1	ADMINISTRATION
2	GENERAL MEDICAL
3	ADMIN./CLINICAL
4	DIETETICS
5	ADMINISTRATION
6	N.H.C.U.#2
7	MEDICAL/SURGICAL
8	CANTEEN/RECREATION
8A	CANTEEN RETAIL STORE
9	PSYCHIATRIC
14	BOILER PLANT
15	FIRE DEPARTMENT
16	LAUNDRY
45	N.H.C.U.#1
46	CHAPEL
49	VETERANS RECOVERY & WELLNESS CENTER
136	WAREHOUSE
142	SECURITY
E85	FUELING STATION
171	COVERED PARKING

SHEET NOTES:

1. CONTRACTOR SHALL COORDINATE ALL WORK WITH THE VA HOSPITAL ENGINEERING OFFICE.
2. ALL ASPHALT ROADWAYS AND PARKING AREAS SHALL BE OPEN CUT AND RESTORED TO ORIGINAL CONDITIONS.
3. ALL CONCRETE SIDEWALKS AND SURFACES SHALL BE OPEN CUT AND RESTORED TO ORIGINAL CONDITIONS.

LEGEND:

- UGS — EXISTING EHRM/SIGNAL LINE
- MH# — EXISTING EHRM/SIGNAL MANHOLE
- BUILDINGS IN CONTRACT
- CONTROL POINT
- EHRM-1 — NEW EHRM-A LINE
- NEW EHRM MANHOLE
- NEW EHRM HANDHOLE

DUCT BANK LEGEND:

- (A) 6 - 4" CONDUITS
- (B) 4 - 4" CONDUITS

KEY NOTES:

1. CONTRACTOR SHALL SAWCUT EXISTING CONCRETE SIDEWALK AT EXISTING JOINTS, REMOVE, & RECONSTRUCT NEW SIDEWALK AFTER NEW EHRM DUCT BANK IS INSTALLED (MATCH EXISTING SIDEWALK WIDTH, DEPTH & ELEVATIONS.
2. CONTRACTOR SHALL SAWCUT EXISTING CONCRETE ROADWAY OR PARKING PAVEMENT AT EXISTING JOINTS, REMOVE, & RECONSTRUCT NEW PAVEMENT AFTER NEW EHRM DUCT BANK IS INSTALLED (MATCH EXISTING PAVEMENT WIDTH, DEPTH & ELEVATIONS.
3. CONTRACTOR SHALL SAWCUT EXISTING ASPHALT PAVEMENT, REMOVE, & RECONSTRUCT NEW ASPHALT PAVEMENT AFTER NEW EHRM DUCT BANK IS INSTALLED (MATCH EXISTING DEPTH & ELEVATIONS.
4. SAWCUT AND REMOVE BLOCK, WOOD OR CONCRETE HEADWALL, RE-INSTALL BLOCKS OR CONSTRUCT PART OF RETAINING WALL REMOVED. (MATCH EXISTING)
5. SAWCUT CONCRETE CURB AT EXISTING JOINTS, REMOVE AND RECONSTRUCT.
6. REMOVE & RE-INSTALL CHAIN LINK FENCE.
7. OPEN CUT EXISTING AGGREGATE SURFACE & RESTORE TO ORIGINAL CONDITION.
8. CONTRACTOR SHALL BORE OR TUNNEL UNDER EXISTING STRUCTURE TO INSTALL NEW DUCT BANK.
9. OPEN CUT EXISTING LANDSCAPED MATERIAL AND RESTORE TO ORIGINAL CONDITION.
10. REMOVE AND REPLACE DRAINAGE STRUCTURE

UTILITY STATEMENT:

THE UNDERGROUND UTILITIES SHOWN HAVE BEEN LOCATED FROM FIELD SURVEY INFORMATION AND EXISTING DRAWINGS. THE SURVEYOR MAKES NO GUARANTEE THAT THE UNDERGROUND UTILITIES SHOWN COMPRISE ALL SUCH UTILITIES IN THE AREA, EITHER IN SERVICE OR ABANDONED. THE SURVEYOR FURTHER DOES NOT WARRANT THAT THE UNDERGROUND UTILITIES SHOWN ARE IN EXACT LOCATION INDICATED ALTHOUGH HE DOES CERTIFY THAT THEY ARE LOCATED AS ACCURATELY AS POSSIBLE FROM INFORMATION AVAILABLE. THE SURVEYOR HAS NOT PHYSICALLY LOCATED THE UNDERGROUND UTILITIES.

MATCH LINE "D-D" SEE SHEET C-304

PARTIAL SITE PLAN - NEW EHRM LINES

SCALE: 1" = 40'

THE LOCATION OF EXISTING UNDERGROUND UTILITIES ARE SHOWN ARE APPROX. THE CONTRACTOR SHALL DETERMINE THE EXACT LOCATION OF ALL EXIST. UNDERGROUND UTILITIES BEFORE COMMENCING WORK. THE CONTRACTOR WILL BE FULLY RESPONSIBLE FOR ANY AND ALL DAMAGES WHICH MIGHT OCCASIONED DUE TO HIS FAILURE TO EXACTLY LOCATE AND PRESERVE ANY AND ALL UNDERGROUND UTILITIES.

CALL LOUISIANA ONE CALL - JUST DIAL 811

LOUISIANA STATE LAW, SECTION R.S.40:1749.13, REQUIRES EXCAVATORS AND DEMOLISHERS TO CALL 1-800-272-3020 OR 504-275-3700, A REGIONAL NOTIFICATION CENTER BY TELEPHONE 48 HOURS, UP TO 120 HOURS IN ADVANCE, BUT NOT INCLUDING SATURDAYS, SUNDAYS OR LEGAL HOLIDAYS, BEFORE OPERATIONS OF ANY UNDERGROUND FACILITY MUST THEN MARK THE AREA OR PROVIDE INFORMATION THAT WILL ENABLE AN EXCAVATOR OR DEMOLISHER TO DETERMINE THE LOCATION OF UNDERGROUND FACILITIES.

KEY PLAN

SCALE: NO SCALE

NORTH

SHEET LAYOUT

AREA OF WORK

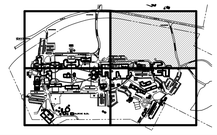

FULLY SPRINKLERED

100% CONSTRUCTION DOCUMENTS

#	Revisions:	Date

CONSULTANTS:

Ballard CLC, Inc.
Architects • Engineers • Surveyors
1009 Bayou Place
Alexandria, LA 71303
Tel. (318) 445-6571 Fax. (318) 448-0257

STATE OF LOUISIANA
J. BRYAN BUTLER
REG. NO. 27303
REGISTERED PROFESSIONAL ENGINEER IN CIVIL ENGINEERING
03-24-2026

PROJECT MANAGER

ACG Project Number: 20-398

APOGEE Engineers | Architects
© COPYRIGHT Apogee Consulting Group, P.A.

Headquarters:
Apogee Consulting Group, P.A.
1151 Kildaire Farm Road, Suite 120
Cary, North Carolina 27511
www.acg-pa.com 919-858-7420

Office of Construction and Facilities Management

VA U.S. Department of Veterans Affairs

Drawing Title: PARTIAL SITE PLAN - NEW EHRM LINES

Project Title: ELECTRONIC HEALTH RECORD MODERNIZATION (EHRM)

Location: VA ALEXANDRIA HEALTH CARE SYSTEM
2495 SHREVEPORT HWY, 71N
PINEVILLE, LA, 71360

Approved:

Date: MARCH 24, 2026 | Checked: BCLC | Drawn: BCLC

VA PROJECT NUMBER: 502-21-222

Building Number: #

Drawing Number: C-303

Dwg. 11 of 18

4/13/2016 9:28:50 AM File Path

VA FORM 08-6231

MATCH LINE "D-D" SEE SHEET C-303

MATCH LINE "C-C" SEE SHEET C-302

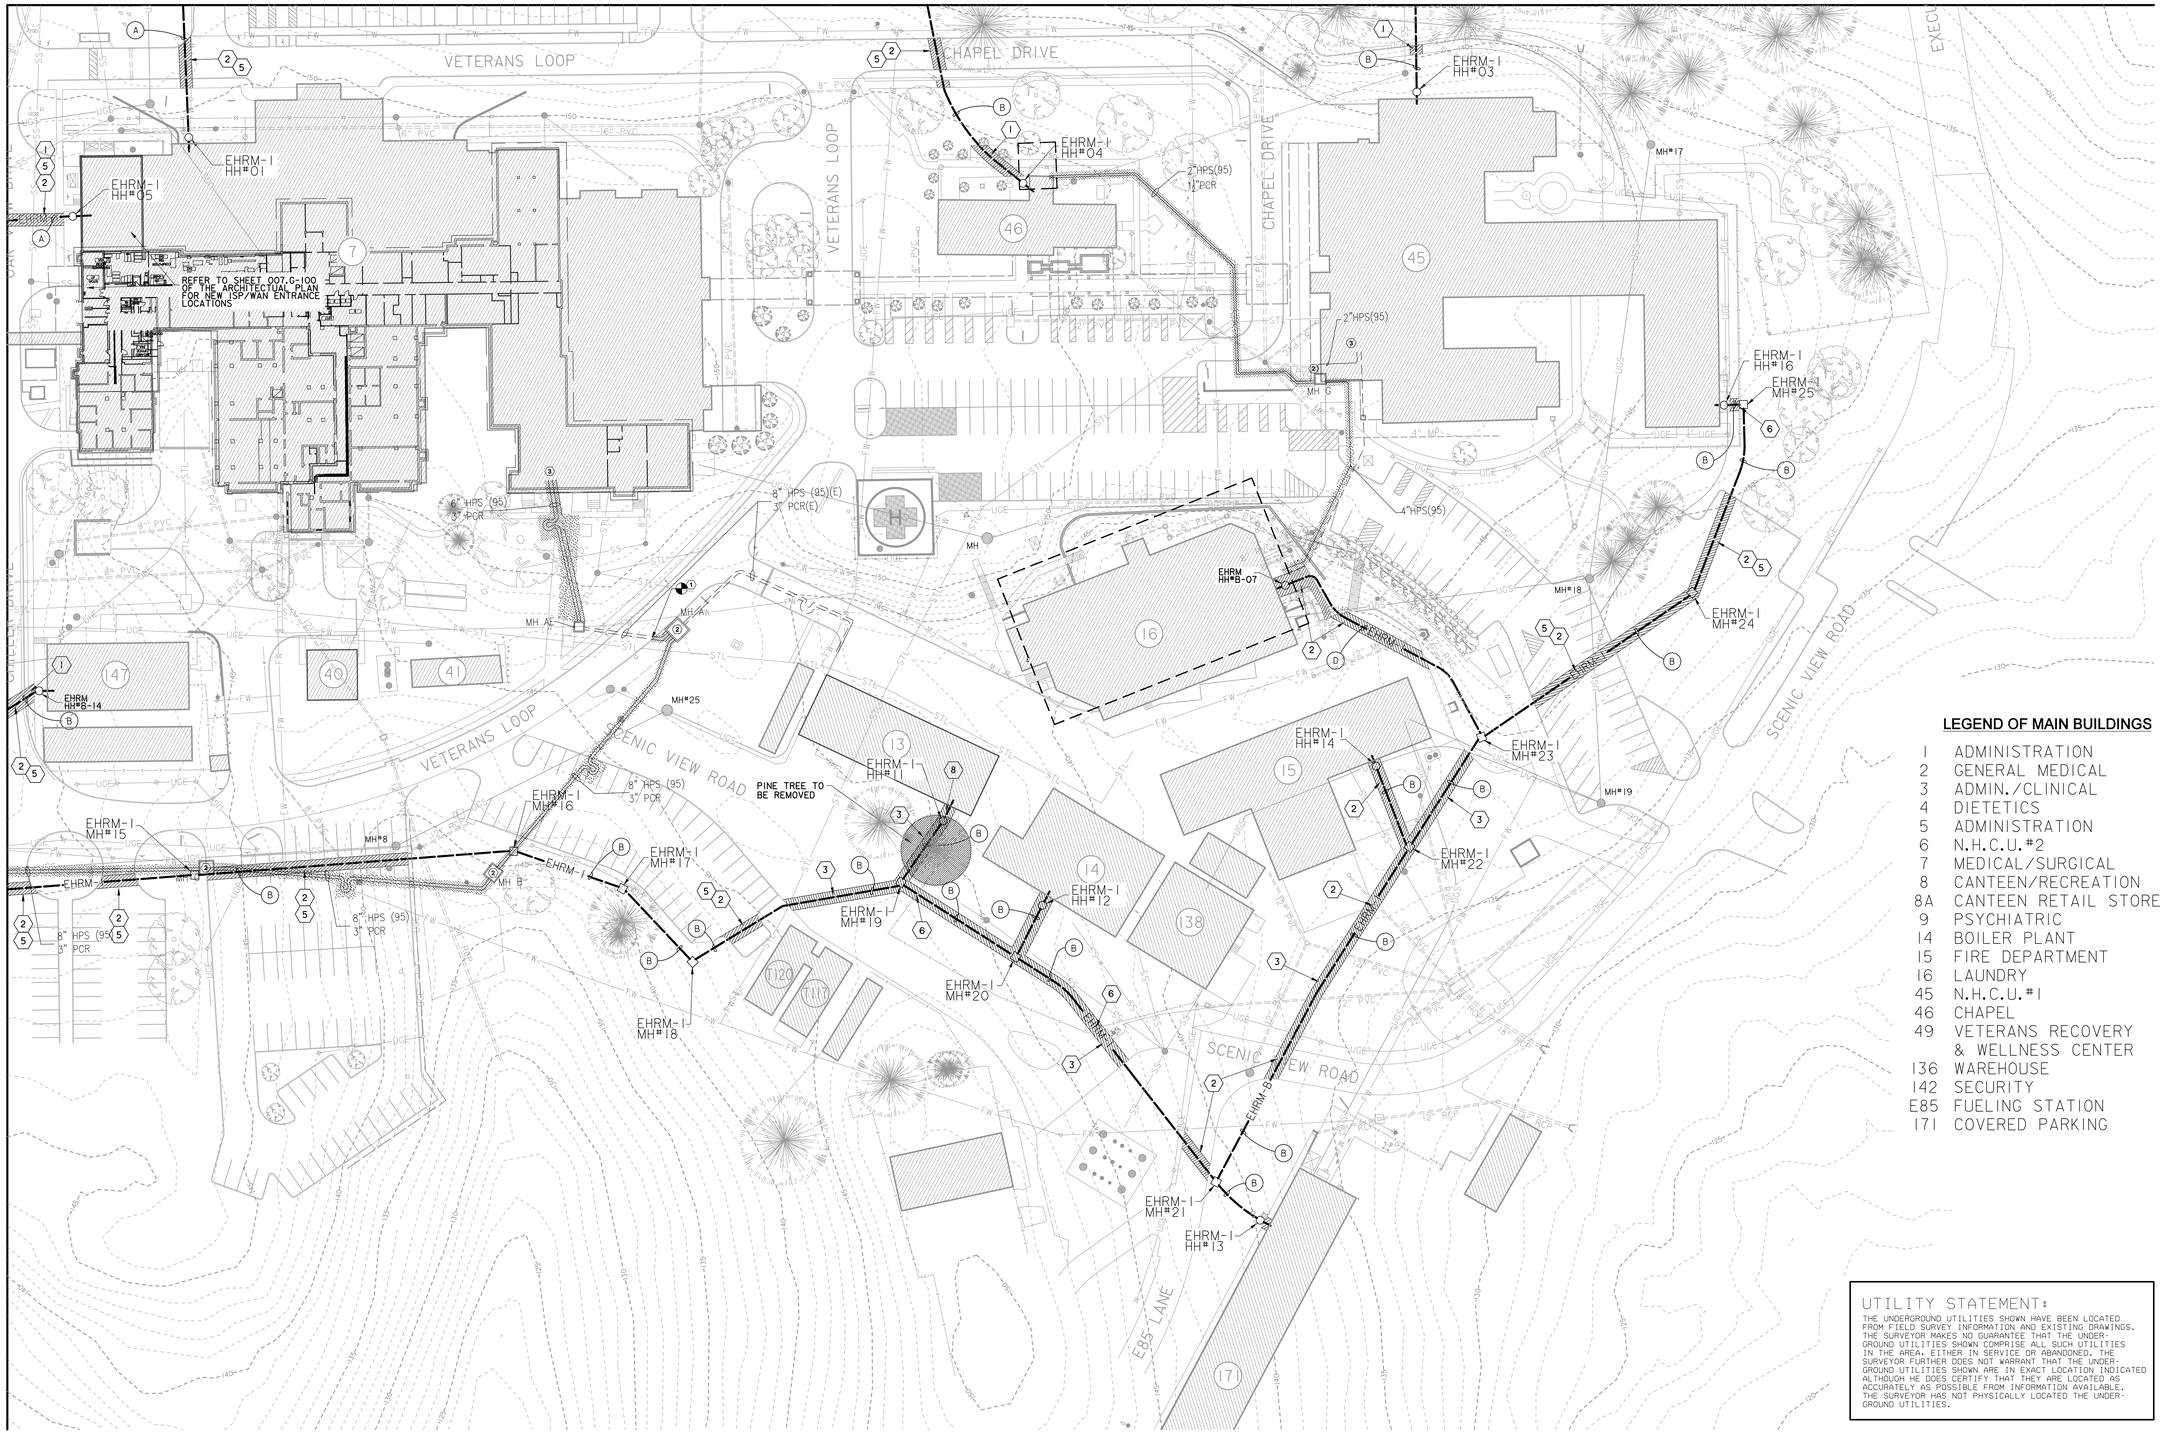

PARTIAL SITE PLAN - NEW EHRM LINES

NORTH

40 20 0 40 80FT

SCALE: 1" = 40'

SHEET NOTES:

1. CONTRACTOR SHALL COORDINATE ALL WORK WITH THE VA HOSPITAL ENGINEERING OFFICE.
2. ALL ASPHALT ROADWAYS AND PARKING AREAS SHALL BE OPEN CUT AND RESTORED TO ORIGINAL CONDITIONS.
3. ALL CONCRETE SIDEWALKS AND SURFACES SHALL BE OPEN CUT AND RESTORED TO ORIGINAL CONDITIONS.

LEGEND:

- UGS — EXISTING EHRM/SIGNAL LINE
- MH# — EXISTING EHRM/SIGNAL MANHOLE
- BUILDINGS IN CONTRACT
- CONTROL POINT
- EHRM-I — NEW EHRM-A LINE
- NEW EHRM MANHOLE
- NEW EHRM HANDHOLE

DUCT BANK LEGEND:

- (A) 6 - 4" CONDUITS
- (B) 4 - 4" CONDUITS

KEY NOTES:

1 CONTRACTOR SHALL SAWCUT EXISTING CONCRETE SIDEWALK AT EXISTING JOINTS, REMOVE, & RECONSTRUCT NEW SIDEWALK AFTER NEW EHRM DUCT BANK IS INSTALLED (MATCH EXISTING SIDEWALK WIDTH, DEPTH & ELEVATIONS.

2 CONTRACTOR SHALL SAWCUT EXISTING CONCRETE ROADWAY OR PARKING PAVEMENT AT EXISTING JOINTS, REMOVE, & RECONSTRUCT NEW PAVEMENT AFTER NEW EHRM DUCT BANK IS INSTALLED (MATCH EXISTING PAVEMENT WIDTH, DEPTH & ELEVATIONS.

3 CONTRACTOR SHALL SAWCUT EXISTING ASPHALT PAVEMENT, REMOVE, & RECONSTRUCT NEW ASPHALT PAVEMENT AFTER NEW EHRM DUCT BANK IS INSTALLED (MATCH EXISTING DEPTH & ELEVATIONS.

4 SAWCUT AND REMOVE BLOCK, WOOD OR CONCRETE HEADWALL, RE-INSTALL BLOCKS OR CONSTRUCT PART OF RETAINING WALL REMOVED. (MATCH EXISTING)

5 SAWCUT CONCRETE CURB,AT EXISTING JOINTS, REMOVE AND RECONSTRUCT.

6 REMOVE & RE-INSTALL CHAIN LINK FENCE.

7 OPEN CUT EXISTING AGGREGATE SURFACE & RESTORE TO ORIGINAL CONDITION.

8 CONTRACTOR SHALL BORE OR TUNNEL UNDER EXISTING STRUCTURE TO INSTALL NEW DUCT BANK.

9 OPEN CUT EXISTING LANDSCAPED MATERIAL AND RESTORE TO ORIGINAL CONDITION.

10 REMOVE AND REPLACE DRAINAGE STRUCTURE

LEGEND OF MAIN BUILDINGS

1	ADMINISTRATION
2	GENERAL MEDICAL
3	ADMIN./CLINICAL
4	DIETETICS
5	ADMINISTRATION
6	N.H.C.U.#2
7	MEDICAL/SURGICAL
8	CANTEEN/RECREATION
8A	CANTEEN RETAIL STORE
9	PSYCHIATRIC
14	BOILER PLANT
15	FIRE DEPARTMENT
16	LAUNDRY
45	N.H.C.U.#1
46	CHAPEL
49	VETERANS RECOVERY & WELLNESS CENTER
136	WAREHOUSE
142	SECURITY
E85	FUELING STATION
171	COVERED PARKING

UTILITY STATEMENT:

THE UNDERGROUND UTILITIES SHOWN HAVE BEEN LOCATED FROM FIELD SURVEY INFORMATION AND EXISTING DRAWINGS. THE SURVEYOR MAKES NO GUARANTEE THAT THE UNDERGROUND UTILITIES SHOWN COMPRISE ALL SUCH UTILITIES IN THE AREA, EITHER IN SERVICE OR ABANDONED. THE SURVEYOR FURTHER DOES NOT WARRANT THAT THE UNDERGROUND UTILITIES SHOWN ARE IN EXACT LOCATION INDICATED ALTHOUGH HE DOES CERTIFY THAT THEY ARE LOCATED AS ACCURATELY AS POSSIBLE FROM INFORMATION AVAILABLE. THE SURVEYOR HAS NOT PHYSICALLY LOCATED THE UNDERGROUND UTILITIES.

THE LOCATION OF EXISTING UNDERGROUND UTILITIES ARE SHOWN ARE APPROX. THE CONTRACTOR SHALL DETERMINE THE EXACT LOCATION OF ALL EXIST. UNDERGROUND UTILITIES BEFORE COMMENCING WORK. THE CONTRACTOR WILL BE FULLY RESPONSIBLE FOR ANY AND ALL DAMAGES WHICH MIGHT OCCASIONED DUE TO HIS FAILURE TO EXACTLY LOCATE AND PRESERVE ANY AND ALL UNDERGROUND UTILITIES.

CALL LOUISIANA ONE CALL - JUST DIAL 811

LOUISIANA STATE LAW, SECTION R.S.40:1749.91, REQUIRES EXCAVATORS AND DEMOLISHERS TO CALL 1-800-272-3020 OR 504-275-3700, A REGIONAL NOTIFICATION CENTER BY TELEPHONE 48 HOURS UP TO 120 HOURS IN ADVANCE OF ANY EXCAVATION OR DEMOLITION ACTIVITY. THE OWNERS/OPERATORS OF UNDERGROUND FACILITIES WILL THEN MARK THE AREA OR PROVIDE INFORMATION THAT WILL ENABLE AN EXCAVATOR OR DEMOLISHER TO DETERMINE THE LOCATION OF UNDERGROUND FACILITIES.

KEY PLAN

NORTH

SCALE: NO SCALE

SHEET LAYOUT

AREA OF WORK

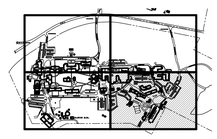

FULLY SPRINKLERED

100% CONSTRUCTION DOCUMENTS

#	Revisions:	Date

CONSULTANTS:

Ballard CLC, Inc.
Architects • Engineers • Surveyors
1009 Bayou Place
Alexandria, LA 71303
Tel. (318) 445-6571 Fax. (318) 448-0257

STATE OF LOUISIANA
J. BRYAN BUTLER
REG. NO. 27013
REGISTERED PROFESSIONAL ENGINEER IN
CIVIL ENGINEERING
03-24-2026

PROJECT MANAGER

ACG Project Number 20-398

APOGEE Engineers | Architects

Headquarters:
Apogee Consulting Group, P.A.
1151 Kildaire Farm Road, Suite 120
Cary, North Carolina 27511
www.acg-pa.com 919-858-7420

© COPYRIGHT Apogee Consulting Group, P.A.

Office of Construction and Facilities Management

VA U.S. Department of Veterans Affairs

Drawing Title: PARTIAL SITE PLAN - NEW EHRM LINES

Location: VA ALEXANDRIA HEALTH CARE SYSTEM
2495 SHREVEPORT HWY, 71N
PINEVILLE, LA, 71360

Project Title: ELECTRONIC HEALTH RECORD MODERNIZATION (EHRM)

VA PROJECT NUMBER 502-21-222

Building Number #

Approved

Date: MARCH 24, 2026 | Checked: BCLC | Drawn: BCLC

Drawing Number C-304

Dwg. 12 of 18

File Path

4/13/2016 9:28:50 AM

VA FORM 08-6231

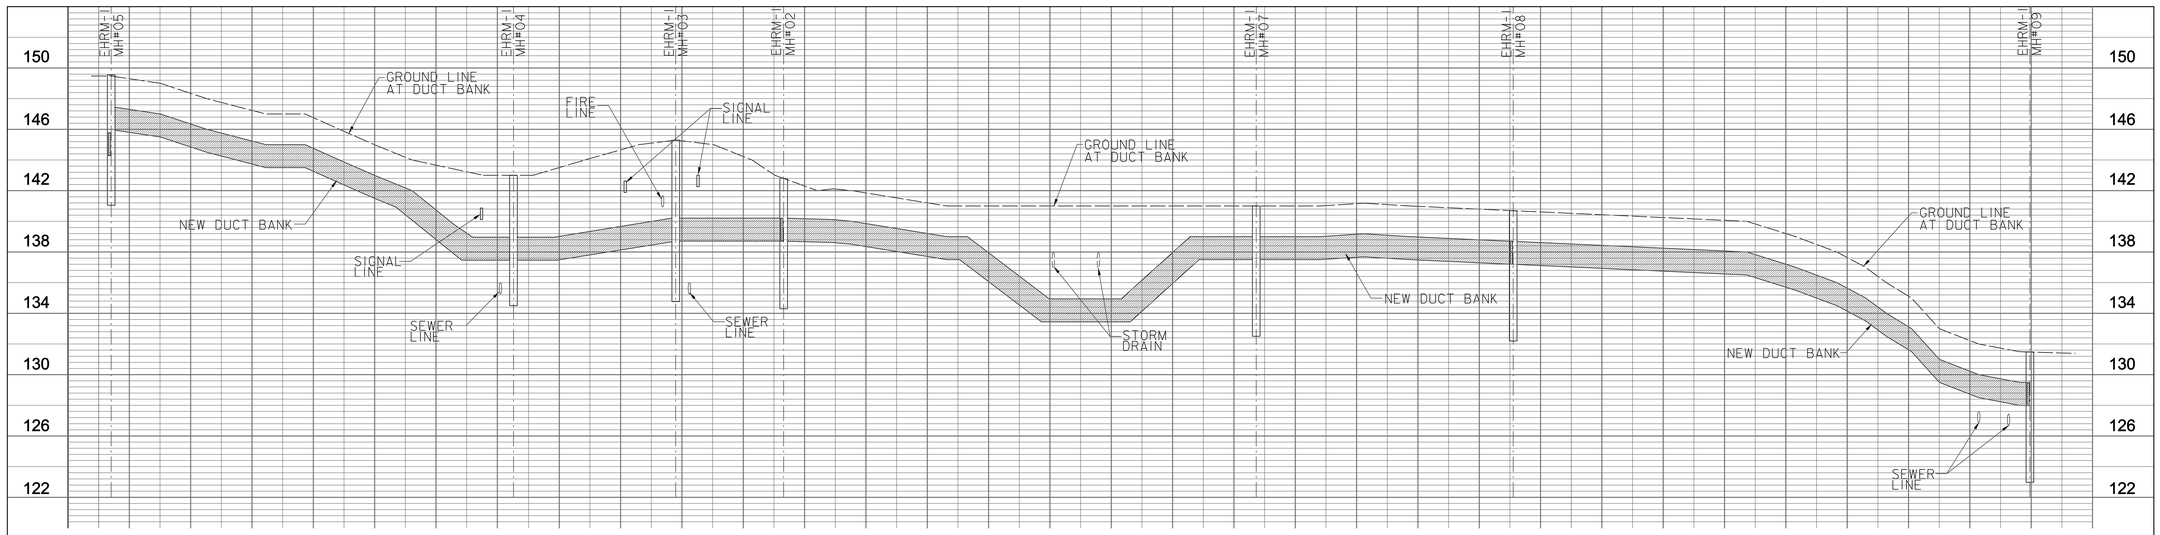

DB LINE A-1

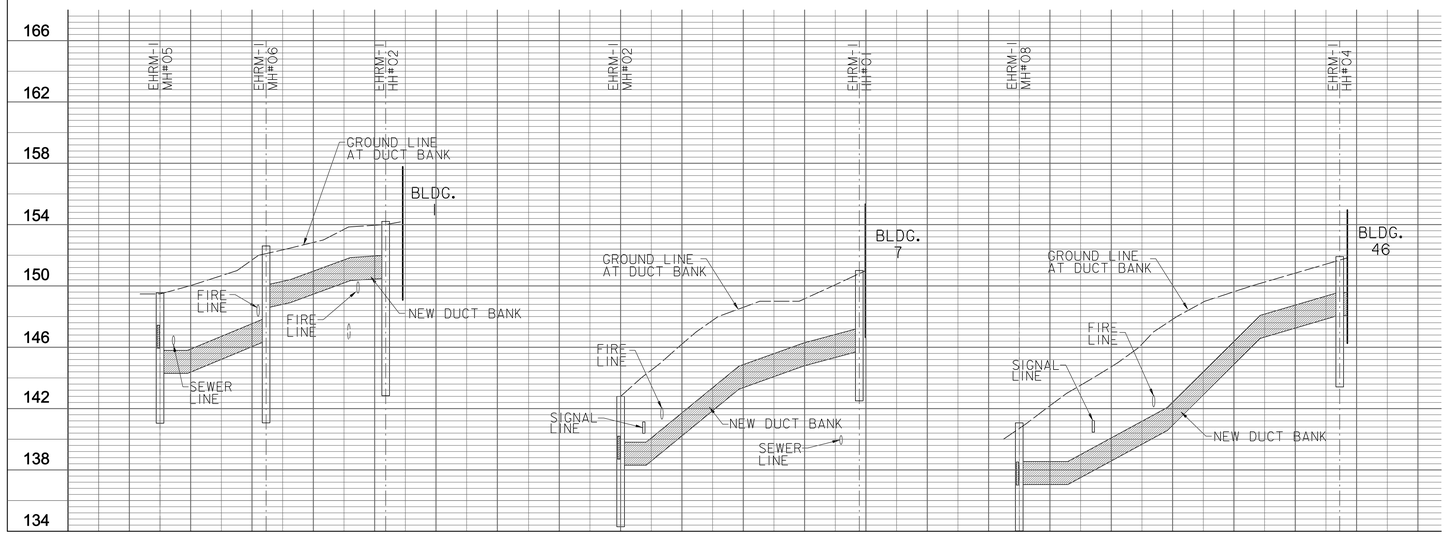

DB LINE A-2

DB LINE A-3

DB LINE A-4

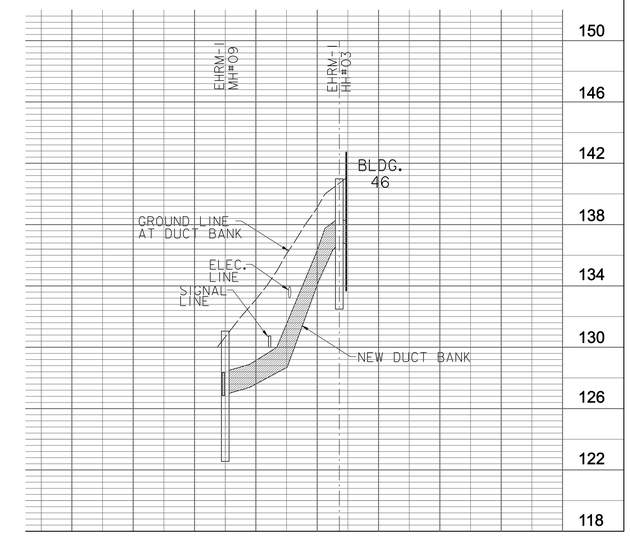

DB LINE A-5

DUCT BANK PROFILES - NEW EHRM LINES

40 20 0 40 80FT
HORIZ. SCALE: 1" = 40'
4 2 0 4 8FT
VERT. SCALE: 1" = 4'

NOTE:

AS-BUILT DRAWINGS, SURVEYS AND EXTENSIVE FIELD INVESTIGATION WERE USED TO PRODUCE THESE PLANS. THE CONTRACTOR IS RESPONSIBLE FOR INVESTIGATING ALL ROUTES PRIOR TO CONSTRUCTION OF ANY NEW CONDUIT BANKS. THE CONTRACTOR MUST USE ALL MEANS NECESSARY INCLUDING SUE, POTHOLING AND AIR OR HYDRO EXCAVAITON TO IDENTIFY ANY CONFLICTS/OBSTRUCTIONS. IF ANY ARE DISCOVERED, THE CONTRACTOR WILL PROVIDE PROPOSED ADJUSTMENTS TO AVOID THESE CONFLICTS/OBSTRUCTIONS. ALL PROPOSED ADJUSTMENTS WILL REQUIRE ENGINEER AND VA APPROVAL PRIOR TO CONSTRUCTION.

UTILITY STATEMENT:

THE UNDERGROUND UTILITIES SHOWN HAVE BEEN LOCATED FROM FIELD SURVEY INFORMATION AND EXISTING DRAWINGS. THE SURVEYOR MAKES NO GUARANTEE THAT THE UNDERGROUND UTILITIES SHOWN COMPRISE ALL SUCH UTILITIES IN THE AREA. EITHER IN SERVICE OR ABANDONED. THE SURVEYOR FURTHER DOES NOT WARRANT THAT THE UNDERGROUND UTILITIES SHOWN ARE IN EXACT LOCATION INDICATED ALTHOUGH HE DOES CERTIFY THAT THEY ARE LOCATED AS ACCURATELY AS POSSIBLE FROM INFORMATION AVAILABLE. THE SURVEYOR HAS NOT PHYSICALLY LOCATED THE UNDERGROUND UTILITIES.

THE LOCATION OF EXISTING UNDERGROUND UTILITIES ARE SHOWN ARE APPROX. THE CONTRACTOR SHALL DETERMINE THE EXACT LOCATION OF ALL EXIST. UNDERGROUND UTILITIES BEFORE COMMENCING WORK. THE CONTRACTOR WILL BE FULLY RESPONSIBLE FOR ANY AND ALL DAMAGES WHICH MIGHT OCCASIONED DUE TO HIS FAILURE TO EXACTLY LOCATE AND PRESERVE ANY AND ALL UNDERGROUND UTILITIES.

811 Know what's below. Call before you dig.

CALL LOUISIANA ONE CALL - JUST DIAL 811

LOUISIANA STATE LAW, SECTION R.S.40:1749.13, REQUIRES EXCAVATORS AND DEMOLISHERS TO CALL 1-800-272-3020 OR 504-275-3700, A REGIONAL NOTIFICATION CENTER BY TELEPHONE 48 HOURS, UP TO 120 HOURS IN ADVANCE, BUT NOT INCLUDING SATURDAY, SUNDAY OR LEGAL HOLIDAYS, BEFORE OPERATIONS OF ANY UNDERGROUND FACILITY MUST THEN MARK THE AREA OR PROVIDE INFORMATION THAT WILL ENABLE AN EXCAVATOR OR DEMOLISHER TO DETERMINE THE LOCATION OF UNDERGROUND FACILITIES.

SHEET NOTES:

1. CONTRACTOR SHALL COORDINATE ALL WORK WITH THE VA HOSPITAL ENGINEERING OFFICE.
2. ALL ASPHALT ROADWAYS AND PARKING AREAS SHALL BE OPEN CUT AND RESTORED TO ORIGINAL CONDITIONS.
3. ALL CONCRETE SIDEWALKS AND SURFACES SHALL BE OPEN CUT AND RESTORED TO ORIGINAL CONDITIONS.

LEGEND:

- UGS — EXISTING EHRM/SIGNAL LINE
- MH# — EXISTING EHRM/SIGNAL MANHOLE
- BUILDINGS IN CONTRACT
- CONTROL POINT
- EHRM-I — NEW EHRM-A LINE
- NEW EHRM MANHOLE
- NEW EHRM HANDHOLE

DUCT BANK LEGEND:

- (A) 6 - 4" CONDUITS
- (B) 4 - 4" CONDUITS

KEY PLAN

SCALE: NO SCALE

NORTH

SHEET LAYOUT
AREA OF WORK

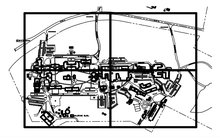

FULLY SPRINKLERED

100% CONSTRUCTION DOCUMENTS

#	Revisions:	Date

CONSULTANTS:

Ballard CLC, Inc.
Architects • Engineers • Surveyors
1009 Bayou Place
Alexandria, LA 71303
Tel. (318) 445-6571 Fax. (318) 448-0257

STATE OF LOUISIANA
J. BRYAN BUTLER
REG. NO. 27705
REGISTERED
PROFESSIONAL ENGINEER
IN
CIVIL ENGINEERING
03-24-2026

PROJECT MANAGER

ACG Project Number: 20-398

APOGEE
Engineers | Architects
© COPYRIGHT Apogee Consulting Group, P.A.

Headquarters:
Apogee Consulting Group, P.A.
1151 Kildaire Farm Road, Suite 120
Cary, North Carolina 27511
www.acg-pa.com 919-858-7420

Office of Construction and Facilities Management
VA U.S. Department of Veterans Affairs

Drawing Title: DUCT BANK PROFILES - NEW EHRM LINES

Project Title: ELECTRONIC HEALTH RECORD MODERNIZATION (EHRM)

VA PROJECT NUMBER: 502-21-222

Building Number: #

Location: VA ALEXANDRIA HEALTH CARE SYSTEM
2495 SHREVEPORT HWY, 71N
PINEVILLE, LA, 71360

Approved:

Date: MARCH 24, 2026 | Checked: BCLC | Drawn: BCLC

Drawing Number: C-400

Dwg. 13 of 18

File Path
4/13/2016 9:28:50 AM

VA FORM 08-6231

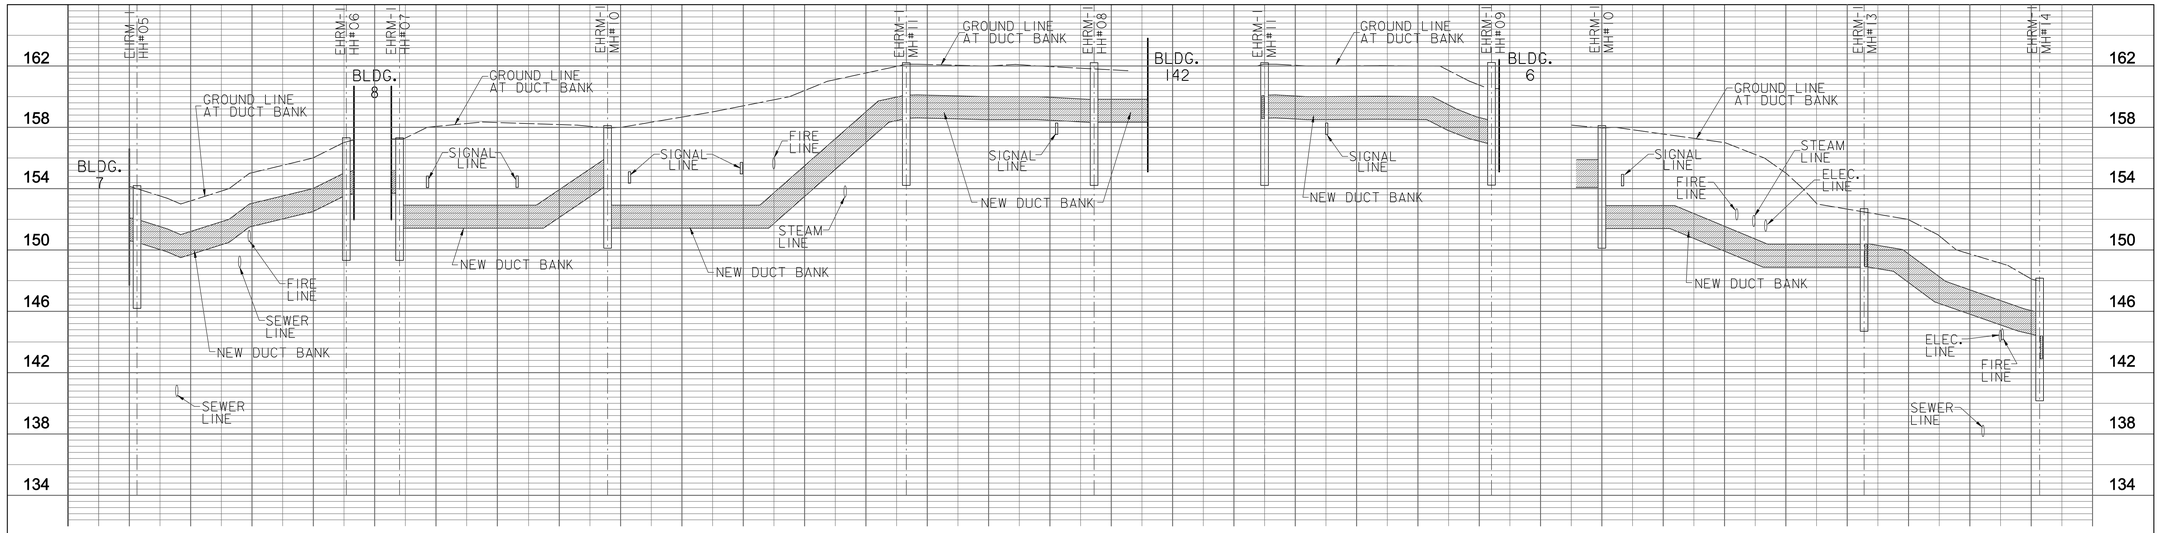

DB LINE B-1 DB LINE B-2 DB LINE B-3 DB LINE B-4

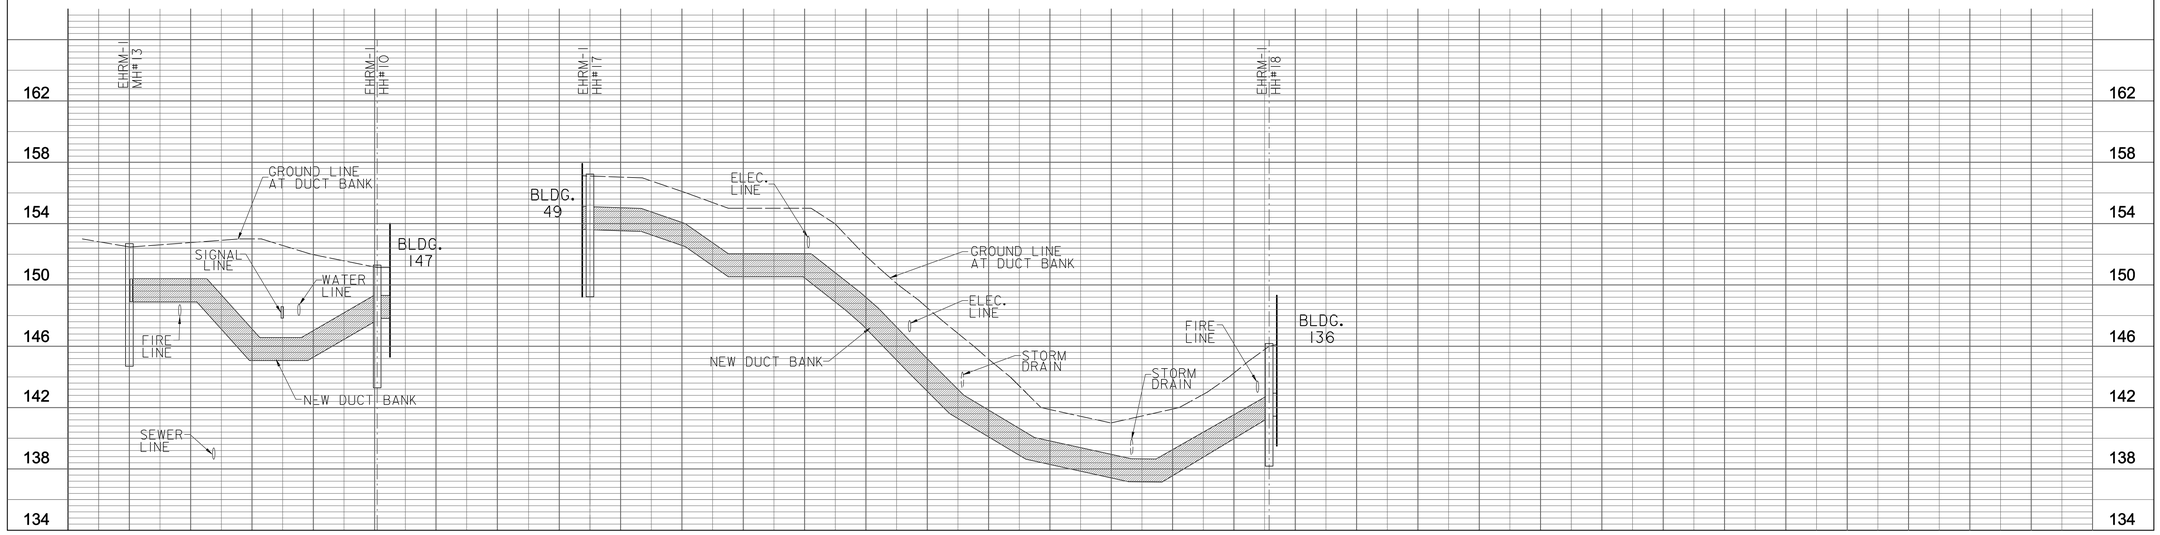

DB LINE B-5 DB LINE C-1

DUCT BANK PROFILES - NEW EHRM LINES

40 20 0 40 80FT
HORIZ. SCALE: 1" = 40'
4 2 0 4 8FT
VERT. SCALE: 1" = 4'

NOTE:

AS-BUILT DRAWINGS, SURVEYS AND EXTENSIVE FIELD INVESTIGATION WERE USED TO PRODUCE THESE PLANS. THE CONTRACTOR IS RESPONSIBLE FOR INVESTIGATING ALL ROUTES PRIOR TO CONSTRUCTION OF ANY NEW CONDUIT BANKS. THE CONTRACTOR MUST USE ALL MEANS NECESSARY INCLUDING SUE, POTHOLING AND AIR OR HYDRO EXCAVAITON TO IDENTIFY ANY CONFLICTS/OBSTRUCTIONS. IF ANY ARE DISCOVERED, THE CONTRACTOR WILL PROVIDE PROPOSED ADJUSTMENTS TO AVOID THESE CONFLICTS/OBSTRUCTIONS. ALL PROPOSED ADJUSTMENTS WILL REQUIRE ENGINEER AND VA APPROVAL PRIOR TO CONSTRUCTION.

UTILITY STATEMENT:

THE UNDERGROUND UTILITIES SHOWN HAVE BEEN LOCATED FROM FIELD SURVEY INFORMATION AND EXISTING DRAWINGS. THE SURVEYOR MAKES NO GUARANTEE THAT THE UNDERGROUND UTILITIES SHOWN COMPRISE ALL SUCH UTILITIES IN THE AREA. EITHER IN SERVICE OR ABANDONED. THE SURVEYOR FURTHER DOES NOT WARRANT THAT THE UNDERGROUND UTILITIES SHOWN ARE IN EXACT LOCATION INDICATED ALTHOUGH HE DOES CERTIFY THAT THEY ARE LOCATED AS ACCURATELY AS POSSIBLE FROM INFORMATION AVAILABLE. THE SURVEYOR HAS NOT PHYSICALLY LOCATED THE UNDERGROUND UTILITIES.

THE LOCATION OF EXISTING UNDERGROUND UTILITIES ARE SHOWN ARE APPROX. THE CONTRACTOR SHALL DETERMINE THE EXACT LOCATION OF ALL EXIST. UNDERGROUND UTILITIES BEFORE COMMENCING WORK. THE CONTRACTOR WILL BE FULLY RESPONSIBLE FOR ANY AND ALL DAMAGES WHICH MIGHT OCCASIONED DUE TO HIS FAILURE TO EXACTLY LOCATE AND PRESERVE ANY AND ALL UNDERGROUND UTILITIES.

CALL LOUISIANA ONE CALL - JUST DIAL 811

LOUISIANA STATE LAW, SECTION R.S.40:1749.13, REQUIRES EXCAVATORS AND DEMOLISHERS TO CALL 1-800-272-3020 OR 504-275-3700, A REGIONAL NOTIFICATION CENTER BY TELEPHONE 48 HOURS, UP TO 120 HOURS, IN ADVANCE OF WORK TO BE PERFORMED. THE CENTER WILL NOTIFY THE OPERATORS OF ANY UNDERGROUND FACILITY MOST THEN MARK THE AREA OR PROVIDE INFORMATION THAT WILL ENABLE AN EXCAVATOR OR DEMOLISHER TO DETERMINE THE LOCATION OF UNDERGROUND FACILITIES.

SHEET NOTES:

1. CONTRACTOR SHALL COORDINATE ALL WORK WITH THE VA HOSPITAL ENGINEERING OFFICE.
2. ALL ASPHALT ROADWAYS AND PARKING AREAS SHALL BE OPEN CUT AND RESTORED TO ORIGINAL CONDITIONS.
3. ALL CONCRETE SIDEWALKS AND SURFACES SHALL BE OPEN CUT AND RESTORED TO ORIGINAL CONDITIONS.

LEGEND:

- UGS — EXISTING EHRM/SIGNAL LINE
- MH# — EXISTING EHRM/SIGNAL MANHOLE
- BUILDINGS IN CONTRACT
- CONTROL POINT
- EHRM-1 — NEW EHRM-A LINE
- NEW EHRM MANHOLE
- NEW EHRM HANDHOLE

DUCT BANK LEGEND:

(A) 6 - 4" CONDUITS
(B) 4 - 4" CONDUITS

KEY PLAN — NORTH
SCALE: NO SCALE
SHEET LAYOUT
AREA OF WORK

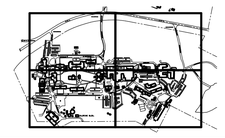

FULLY SPRINKLERED

100% CONSTRUCTION DOCUMENTS

#	Revisions:	Date

CONSULTANTS:

Ballard CLC, Inc.
Architects • Engineers • Surveyors
1009 Bayou Place
Alexandria, LA 71303
Tel. (318) 445-6571 Fax. (318) 448-0257

STATE OF LOUISIANA
J. BRYAN BUTLER
REG. NO. 37705
REGISTERED
PROFESSIONAL ENGINEER
IN
CIVIL ENGINEERING
03-24-2026

PROJECT MANAGER

ACG Project Number: 20-398

APOGEE
Engineers | Architects
© COPYRIGHT Apogee Consulting Group, P.A.

Headquarters:
Apogee Consulting Group, P.A.
1151 Kildaire Farm Road, Suite 120
Cary, North Carolina 27511
www.acg-pa.com 919-858-7420

Office of Construction and Facilities Management
VA U.S. Department of Veterans Affairs

Drawing Title: DUCT BANK PROFILES - NEW EHRM LINES

Project Title: ELECTRONIC HEALTH RECORD MODERNIZATION (EHRM)

VA PROJECT NUMBER: 502-21-222

Building Number: #

Location: VA ALEXANDRIA HEALTH CARE SYSTEM
2495 SHREVEPORT HWY, 71N
PINEVILLE, LA, 71360

Approved:

Date: MARCH 24, 2026 | Checked: BCLC | Drawn: BCLC

Drawing Number: C-401

Dwg. 14 of 18

File Path
4/13/2016 9:28:50 AM

VA FORM 08-6231

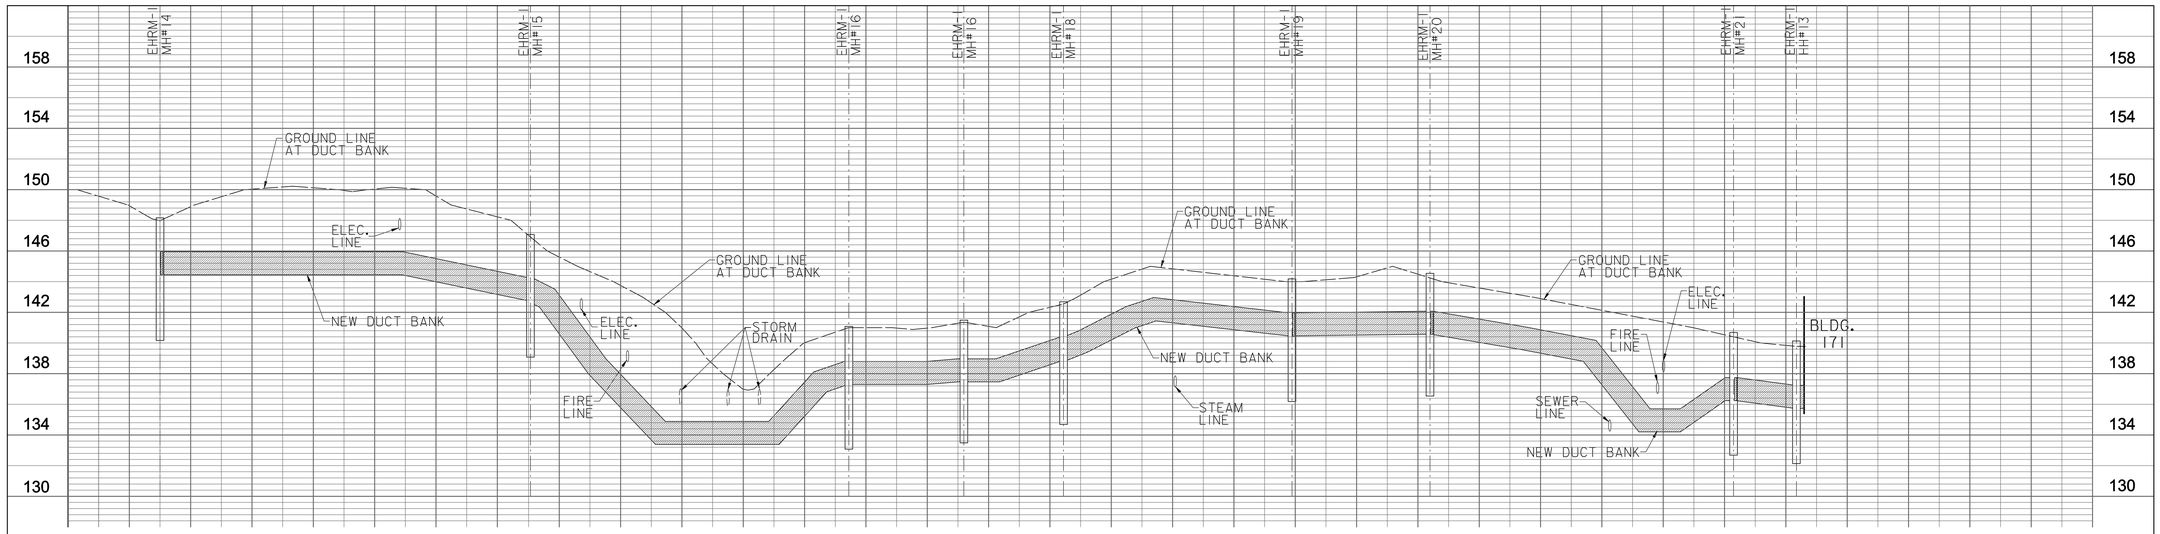

DB LINE B-6

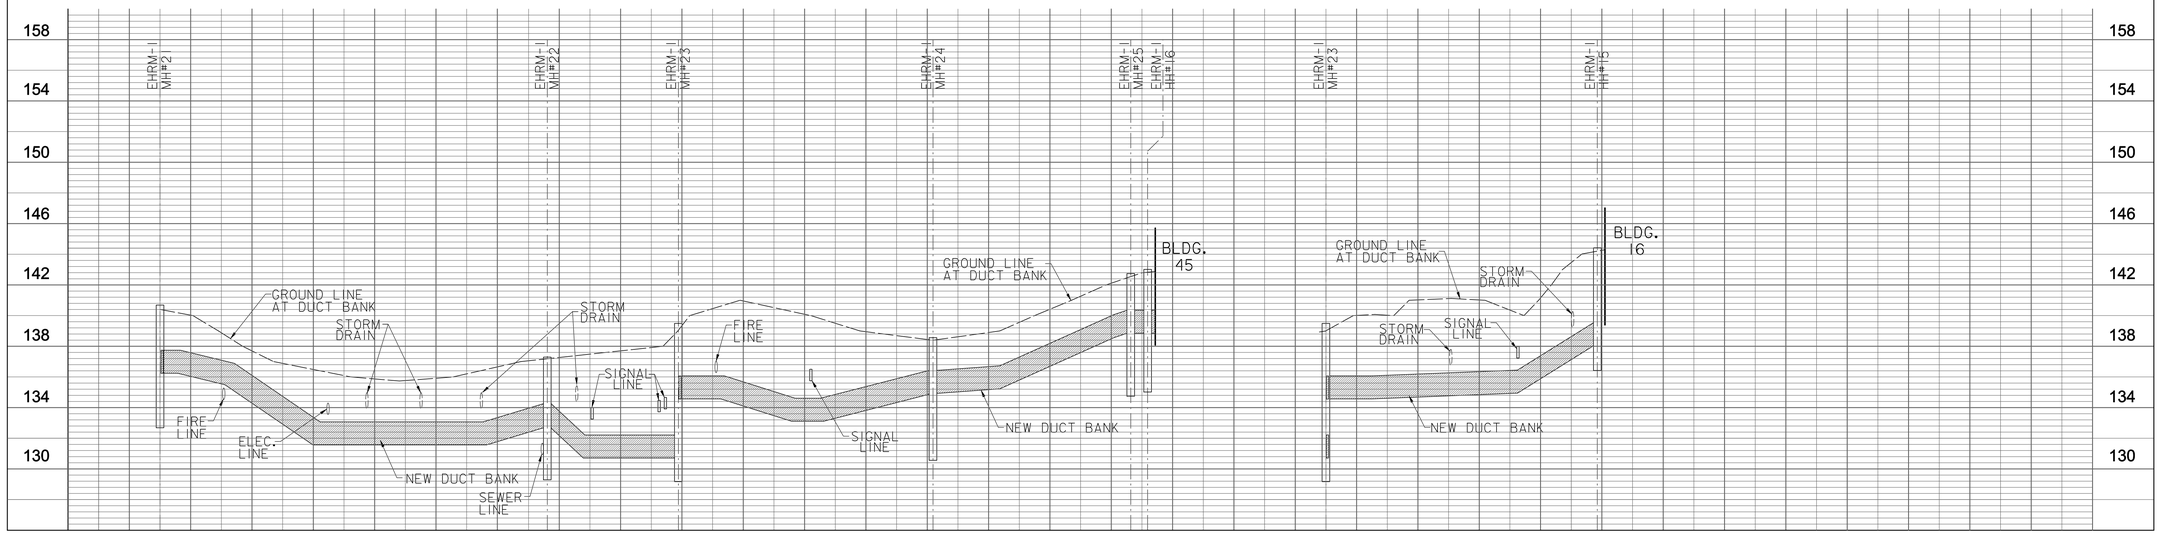

DB LINE B-7

DB LINE B-8

DUCT BANK PROFILES - NEW EHRM LINES

40 20 0 40 80FT
HORIZ. SCALE: 1" = 40'
4 2 0 4 8FT
VERT. SCALE: 1" = 4'

NOTE:

AS-BUILT DRAWINGS, SURVEYS AND EXTENSIVE FIELD INVESTIGATION WERE USED TO PRODUCE THESE PLANS. THE CONTRACTOR IS RESPONSIBLE FOR INVESTIGATING ALL ROUTES PRIOR TO CONSTRUCTION OF ANY NEW CONDUIT BANKS. THE CONTRACTOR MUST USE ALL MEANS NECESSARY INCLUDING SUE, POTHOLING AND AIR OR HYDRO EXCAVAITON TO IDENTIFY ANY CONFLICTS/OBSTRUCTIONS. IF ANY ARE DISCOVERED, THE CONTRACTOR WILL PROVIDE PROPOSED ADJUSTMENTS TO AVOID THESE CONFLICTS/OBSTRUCTIONS. ALL PROPOSED ADJUSTMENTS WILL REQUIRE ENGINEER AND VA APPROVAL PRIOR TO CONSTRUCTION.

UTILITY STATEMENT:

THE UNDERGROUND UTILITIES SHOWN HAVE BEEN LOCATED FROM FIELD SURVEY INFORMATION AND EXISTING DRAWINGS. THE SURVEYOR MAKES NO GUARANTEE THAT THE UNDERGROUND UTILITIES SHOWN COMPRISE ALL SUCH UTILITIES IN THE AREA. EITHER IN SERVICE OR ABANDONED. THE SURVEYOR FURTHER DOES NOT WARRANT THAT THE UNDERGROUND UTILITIES SHOWN ARE IN EXACT LOCATION INDICATED ALTHOUGH HE DOES CERTIFY THAT THEY ARE LOCATED AS ACCURATELY AS POSSIBLE FROM INFORMATION AVAILABLE. THE SURVEYOR HAS NOT PHYSICALLY LOCATED THE UNDERGROUND UTILITIES.

THE LOCATION OF EXISTING UNDERGROUND UTILITIES ARE SHOWN ARE APPROX. THE CONTRACTOR SHALL DETERMINE THE EXACT LOCATION OF ALL EXIST. UNDERGROUND UTILITIES BEFORE COMMENCING WORK. THE CONTRACTOR WILL BE FULLY RESPONSIBLE FOR ANY AND ALL DAMAGES WHICH MIGHT OCCASIONED DUE TO HIS FAILURE TO EXACTLY LOCATE AND PRESERVE ANY AND ALL UNDERGROUND UTILITIES.

CALL LOUISIANA ONE CALL - JUST DIAL 811

LOUISIANA STATE LAW, SECTION R.S.40:1749.13, REQUIRES EXCAVATORS AND DEMOLISHERS TO CALL 1-800-272-3020 OR 504-275-3700, A REGIONAL NOTIFICATION CENTER BY TELEPHONE 48 HOURS, UP TO 120 HOURS IN ADVANCE, BUT NOT INCLUDING WEEKENDS OR HOLIDAYS, BEFORE THE COMMENCING OF ANY UNDERGROUND EXCAVATION. THIS LAW REQUIRES THE OPERATORS OF ANY UNDERGROUND FACILITIES WITHIN THE EXCAVATION AREA OR PROVIDE INFORMATION THAT WILL ENABLE AN EXCAVATOR OR DEMOLISHER TO DETERMINE THE LOCATION OF UNDERGROUND FACILITIES.

SHEET NOTES:

1. CONTRACTOR SHALL COORDINATE ALL WORK WITH THE VA HOSPITAL ENGINEERING OFFICE.
2. ALL ASPHALT ROADWAYS AND PARKING AREAS SHALL BE OPEN CUT AND RESTORED TO ORIGINAL CONDITIONS.
3. ALL CONCRETE SIDEWALKS AND SURFACES SHALL BE OPEN CUT AND RESTORED TO ORIGINAL CONDITIONS.

LEGEND:

- UGS — EXISTING EHRM/SIGNAL LINE
- MH# — EXISTING EHRM/SIGNAL MANHOLE
- BUILDINGS IN CONTRACT
- CONTROL POINT
- EHRM-I — NEW EHRM-A LINE
- NEW EHRM MANHOLE
- NEW EHRM HANDHOLE

DUCT BANK LEGEND:

(A) 6 - 4" CONDUITS
(B) 4 - 4" CONDUITS

KEY PLAN — NORTH
SCALE: NO SCALE
SHEET LAYOUT
AREA OF WORK

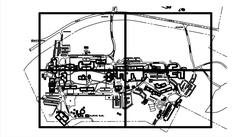

FULLY SPRINKLERED

100% CONSTRUCTION DOCUMENTS

#	Revisions:	Date

CONSULTANTS:

Ballard CLC, Inc.
Architects • Engineers • Surveyors
1009 Bayou Place
Alexandria, LA 71303
Tel. (318) 445-6571 Fax. (318) 448-0257

STATE OF LOUISIANA
J. BRYAN BUTLER
REG. NO. 27013
REGISTERED PROFESSIONAL ENGINEER IN CIVIL ENGINEERING
03-24-2026

PROJECT MANAGER

ACG Project Number: 20-398

APOGEE Engineers | Architects
© COPYRIGHT Apogee Consulting Group, P.A.

Headquarters:
Apogee Consulting Group, P.A.
1151 Kildaire Farm Road, Suite 120
Cary, North Carolina 27511
www.acg-pa.com 919-858-7420

Office of Construction and Facilities Management
VA U.S. Department of Veterans Affairs

Drawing Title	DUCT BANK PROFILES - NEW EHRM LINES
Location	VA ALEXANDRIA HEALTH CARE SYSTEM 2495 SHREVEPORT HWY, 71N PINEVILLE, LA, 71360
Project Title	ELECTRONIC HEALTH RECORD MODERNIZATION (EHRM)
VA PROJECT NUMBER	502-21-222
Building Number	#
Approved	
Date	MARCH 24, 2026
Checked	BCLC
Drawn	BCLC
Drawing Number	C-402
	Dwg. 15 of 18

File Path
4/13/2016 9:28:50 AM
VA FORM 08-6231

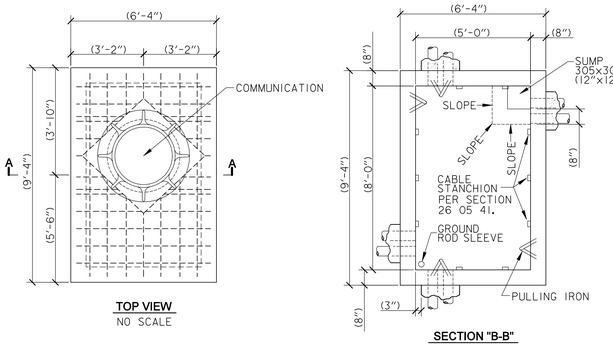

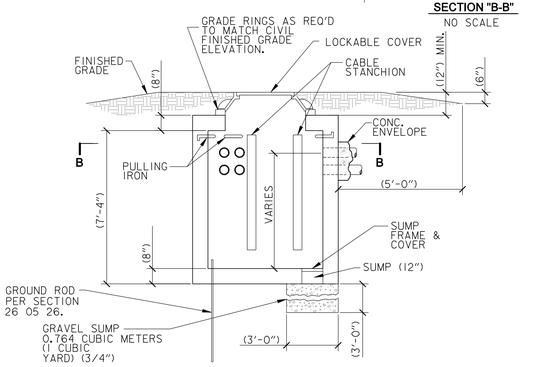

1 COMMUNICATION MANHOLE DETAILS
NO SCALE

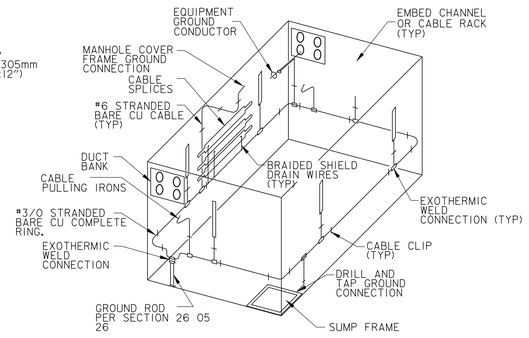

4 MANHOLE GROUNDING DETAIL
NO SCALE

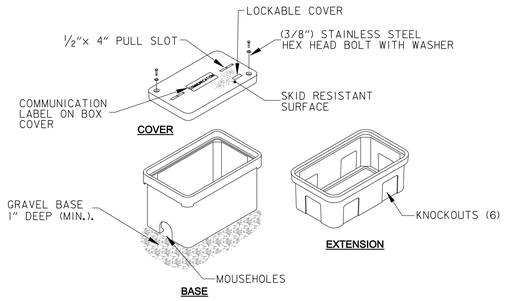

5 TYPICAL HANDHOLE PULLBOX DETAIL
NO SCALE

HANDHOLE NOTES:

1. PROVIDE STANDARD HANDHOLE. COVER COLOR SHALL MEET STD. SPECIFICATIONS.
2. PROVIDE (1") X (3/8") BELL PULL SLOT FOR EACH HANDHOLE.
3. COVER, RING AND BOX SHALL BE MADE OF SAME MATERIAL.
4. PROVIDE IMPRINTED LOGO (COMMUNICATION).
5. PULLBOX COVER SHALL HAVE PROVISIONS TO BE LOCKED.

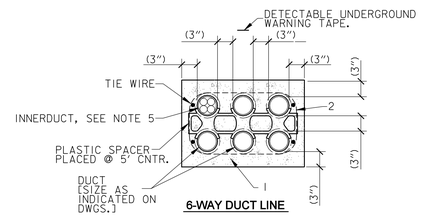

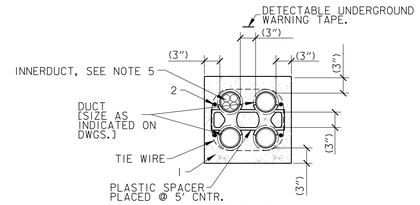

GENERAL NOTES:

1. CONCRETE SHALL BE 4000 P.S.I. @ 28 DAYS, OR AS SPECIFIED.
2. PROVIDE #4 REINFORCING RODS ON TOP AND BOTTOM OF DUCTS WHEN CROSSING OR PLACED IN ROADWAYS.
3. MINIMUM COVER TO TOP OF ENVELOPE SHALL BE (24") OR AS OTHERWISE SPECIFIED IN SECTION 26 05 41.
4. PROVIDE MINIMUM (3") SPACE BETWEEN TELECOMMUNICATION DUCTS. INCREASE SIZE AS REQUIRED.
5. MAXCELL INNERDUCT QUANTITY AND SIZE AS INDICATED ON PLANS.

7 DUCT BANK DETAILS
NO SCALE

8 DUCT BANK STANDARD DETAIL
NO SCALE

NOTE:

A. WARNING TAPE SHALL BE IMPRINTED WITH THE WORDS "WARNING - TELECOMMUNICATIONS CABLE BELOW" AT NO MORE THAN 48" INTERVALS. TAPE SHALL HAVE MINIMUM THICKNESS OF 0.004" AND SHALL HAVE MINIMUM STRENGTH OF 1750 PSI. TAPE SHALL HAVE INTEGRAL MEANS OF DETECTION BY A METAL DETECTOR WHEN THE TAPE IS BURIED 3 FEET DEEP AND SHALL BE MADE OF MATERIALS RESISTANT TO DEGRADATION CAUSED BY SOIL CONDITIONS.

B. REFER TO TECHNOLOGY SITE PLAN FOR ADDITIONAL INFORMATION INCLUDING INNER DUCT REQUIREMENTS.

C. STANDARD DUCT BANK CONSISTS (4) 4" CONDUITS.

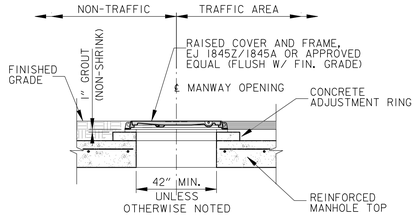

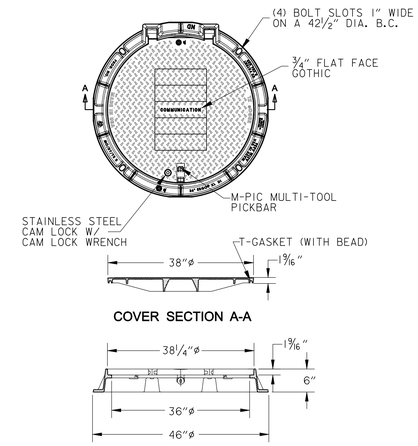

10 ERGO XL Assembly FRAME & COVER DETAIL
NO SCALE

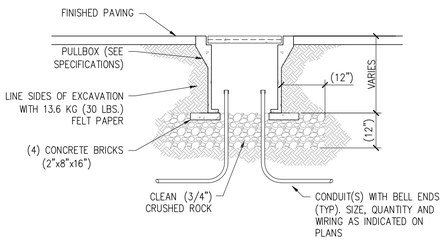

2 UNDERGROUND CONCRETE PULLBOX PAVED AREAS DETAIL
NO SCALE

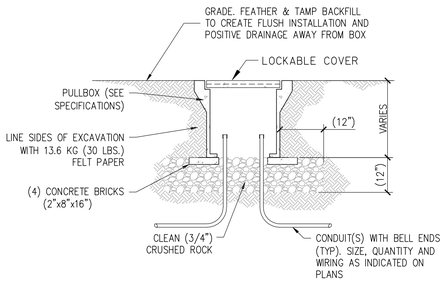

3 UNDERGROUND CONCRETE PULLBOX TURF AREAS DETAIL
NO SCALE

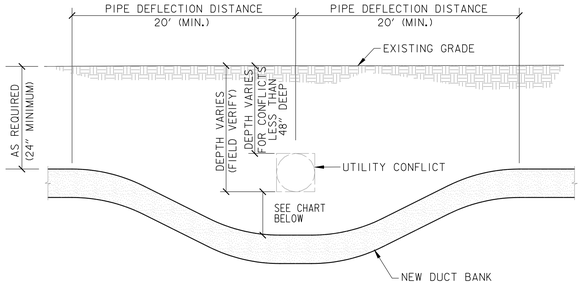

6 DUCT BANK CONFLICT DETAIL
NO SCALE

NOTE:
DEFLECT DISTANCE MAY VERY IN DISTANCE PENDING DEPTH AND/OR SIZE OF UTILITY CONFLICT

CLEARANCE CHART (MIN.)		
UTILITY TYPE	HORIZ.	VERTICAL
WATER	10' 6' (MIN.)	18"(MIN.)
SEWER	10' 6' (MIN.)	18"(MIN.)
SEWER FORCE MAIN	10' 6' (MIN.)	18"(MIN.)
CHILLED WATER	6' (MIN.)	18"(MIN.)
STORM SEWER / DRAIN	5' (MIN.)	18"(MIN.)
DUCT BANK / PIPED UTILITY	3' (MIN.)	24" 18"(MIN.)

SHEET NOTES:

1. CONTRACTOR SHALL COORDINATE ALL WORK WITH THE VA HOSPITAL ENGINEERING OFFICE.
2. ALL ASPHALT ROADWAYS AND PARKING AREAS SHALL BE OPEN CUT AND RESTORED TO ORIGINAL CONDITIONS.
3. ALL CONCRETE SIDEWALKS AND SURFACES SHALL BE OPEN CUT AND RESTORED TO ORIGINAL CONDITIONS.

LEGEND:

- UGS — EXISTING EHRM/SIGNAL LINE
- MH* — EXISTING EHRM/SIGNAL MANHOLE
- BUILDINGS IN CONTRACT
- CONTROL POINT
- EHRM-1 — NEW EHRM-A LINE
- NEW EHRM MANHOLE
- NEW EHRM HANDHOLE

DUCT BANK LEGEND:

- (A) 6 - 4" CONDUITS
- (B) 4 - 4" CONDUITS

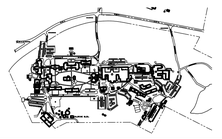

FULLY SPRINKLERED

100% CONSTRUCTION DOCUMENTS

#	Revisions:	Date

CONSULTANTS:

Ballard CLC, Inc.
Architects • Engineers • Surveyors
1009 Bayou Place
Alexandria, LA 71303
Tel. (318) 445-6571 Fax. (318) 448-0257

STATE OF LOUISIANA
J. BRYAN BUTLER
REG. NO. 37051
REGISTERED PROFESSIONAL ENGINEER IN
CIVIL ENGINEERING
03-24-2026

PROJECT MANAGER

ACG Project Number 20-398

APOGEE
Engineers | Architects
Headquarters:
Apogee Consulting Group, P.A.
1151 Kildaire Farm Road, Suite 120
Cary, North Carolina 27511
www.acg-pa.com 919-858-7420
© COPYRIGHT Apogee Consulting Group, P.A.

Office of Construction and Facilities Management

VA U.S. Department of Veterans Affairs

Drawing Title: EHRM MANHOLE, DUCT BANK, & PULL BOX DETAILS

Project Title: ELECTRONIC HEALTH RECORD MODERNIZATION (EHRM)

VA PROJECT NUMBER: 502-21-222

Building Number: #

Location: VA ALEXANDRIA HEALTH CARE SYSTEM 2495 SHREVEPORT HWY, 71N PINEVILLE, LA, 71360

Approved:

Date: MARCH 24, 2026 | Checked: BCLC | Drawn: BCLC

Drawing Number: C-500

Dwg. 16 of 18

File Path: 4/13/2016 9:28:50 AM

VA FORM 08-6231

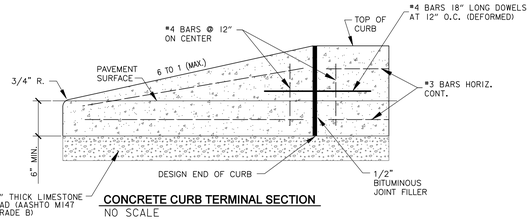

CONCRETE CURB TERMINAL SECTION
NO SCALE

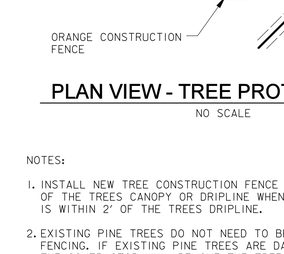

CONCRETE VERTICAL CURB

NOTES:

1. ALL CONCRETE CURBS AND TRANSITIONS, SHALL HAVE A MINIMUM COMPRESSIVE STRENGTH OF 4000 PSI.
2. MAXIMUM SPACING ON SCORED JOINTS SHALL BE 15'.
3. 1/2" THICK EXPANSION JOINTS SHALL BE LOCATED AT TANGENT POINTS IN CURB RETURNS, TRANSITIONS, AND AT A MAXIMUM OF 60' INTERVALS. EXPANSION MATERIAL SHALL ALSO BE PLACED BETWEEN CURBS AND ADJACENT STRUCTURES, SIDEWALKS, DRIVEWAYS AND CURB ACCESS RAMPS. THE 1/2" JOINT FILLER SHALL EXTEND THE FULL DEPTH OF THE CONCRETE.
4. CONCRETE SHALL BE FINISHED WITH A STEEL TROWEL FOLLOWED BY BRUSHING WITH A FINE BRUSH ALONG THE LENGTH OF THE CURB OR CURB AND GUTTER.
5. SINGLE CURB MAY BE CONSTRUCTED BY THE USE OF FORMS OR MAY BE SLIP FORMED.
6. ALL EXPOSED EDGES AND HAND TOOLED JOINTS SHALL BE FINISHED WITH A TOOL HAVING A 1/4" RADIUS UNLESS A LARGER RADIUS IS INDICATED BY THE APPLICABLE STANDARD DETAIL OR PROJECT PLANS.
7. FOR REVEALS OF 6" TO LESS THAN 8".
8. FOR REVEALS OF 8" TO 10".

CONCRETE CURB AND TERMINAL SECTION
NO SCALE

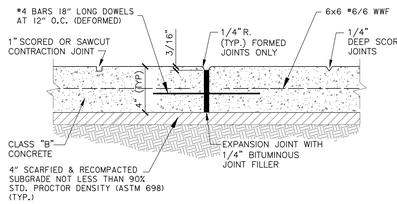

EXPANSION AND SCORED JOINT DETAIL
NO SCALE

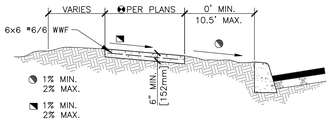

TYPICAL SECTION
NO SCALE

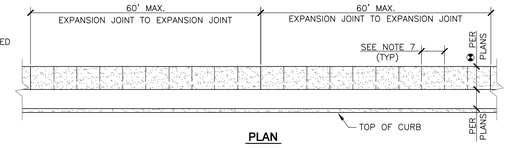

PLAN

NOTES:

1. EXPANSION JOINTS SHALL BE LOCATED WHERE SIDEWALK ABUTS CONCRETE DRIVEWAYS, CURB OR OTHER ADJACENT STRUCTURES.
2. ONE-HALF INCH BITUMINOUS JOINT FILLER SHALL BE INSTALLED AT EXPANSION JOINT LOCATIONS AND SHALL EXTEND THE FULL DEPTH OF THE CONCRETE.
3. 1" DEEP CONTRACTION JOINTS SHALL BE PLACED AT INTERVALS OF APPROXIMATELY 15' OR AT A SPACING THAT MATCHES THE ADJACENT CURB.
4. FORMED CONTRACTION JOINTS SHALL BE FINISHED WITH A TOOL HAVING A 1/4" RADIUS.
5. SCORED JOINTS SHALL BE 1/4" DEEP AND PLACED AT THE SPACING INDICATED FOR THE WIDTH OF SIDEWALK OR MATCH SCORED JOINTS OF ADJACENT CURB.
6. CONCRETE SHALL BE FINISHED BY MEANS OF A FLOAT, STEEL TROWELLED AND BROOMED WITH A FINE BRUSH IN A TRANSVERSE DIRECTION.
7. 1/4" DEEP SCORED JOINTS (TYP) SPACED AT 6' OR EQUAL TO SIDEWALK WIDTH.

CONCRETE SIDEWALK
NO SCALE

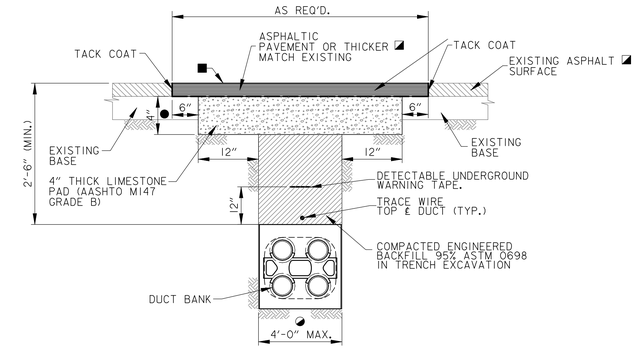

ASPHALT DRIVE OR ASPHALT ROAD REPAIR DETAIL
NO SCALE

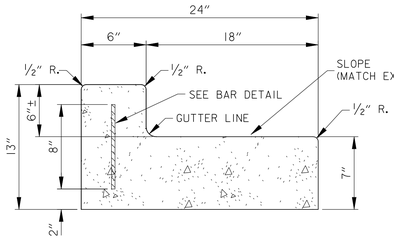

6" MONOLITHIC BARRIER TYPE CURB and GUTTER DETAIL
NO SCALE

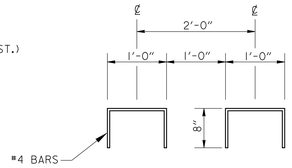

BAR DETAILS
NO SCALE

TREE PRESERVATION NOTES

1. ROOT PRUNING IS SUBSIDIARY TO OTHER BID ITEMS.
2. ROOT PRUNING SHOULD BE COORDINATED WITH THE TREE PROTECTION FENCING. IN SOME CASES, THAT FENCE LINE IS ON THE ROOT CUT, AND PROVISIONS FOR ROOT PRUNING MAY NEED TO BE ACCOMMODATED BEFORE FENCE IS ERECTED.
3. CAREFULLY EXPOSE ROOTS WITHIN THE LIMITS OF CONSTRUCTION AND MARK FOR PRUNING. THE VA SHALL BE CONTACTED TO REVIEW PROPOSED ROOTS PRIOR TO TRENCHING, EXCAVATION, OR CUTTING TO DETERMINE THE IMPACT ON ANY STRUCTURAL CRITICAL ROOTS AND THE CLOSEST POINT TO TREES THAT SOIL MAY BE DISTURBED.
4. ROOT PRUNING CAN BE ACCOMPLISHED WITH CIRCULAR SAWS OF VARYING TYPES AND/OR A ROTARY TYPE STUMP GRINDER TO A DEPTH OF 18" OR TO THE MAXIMUM DEPTH OF THE REQUIRED GRADING CUT, WHICHEVER IS LESS. SAW BLADE AND GRINDER TEETH MUST BE SHARPENED AND CLEANED PRIOR TO USE. TRENCHING MACHINES ARE NOT ALLOWED IN ROOT PRUNING OPERATIONS.
5. ROOTS OVER 1 INCH IN DIAMETER MUST BE CLEANLY AND SHARPLY CUT WITH A HAND SAW.
6. PRUNING CUTS SHALL BE FLUSH WITH THE SIDE OF THE TRENCH CLOSEST TO THE TREE.
7. THE VA SHALL BE CALLED TO REVIEW ANY ROOTS OVER 2 INCHES IN DIAMETER ENCOUNTERED DURING EXCAVATION AND/OR CONSTRUCTION ACTIVITIES TO DETERMINE STRUCTURAL STABILITY OF THE TREE.

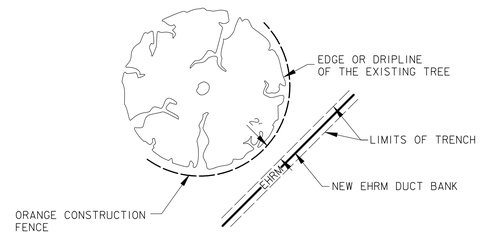

PLAN VIEW - TREE PROTECTION DETAIL
NO SCALE

NOTES:

1. INSTALL NEW TREE CONSTRUCTION FENCE ON THE OUTSIDE LIMITS OF THE TREES CANOPY OR DRIPLINE WHEN THE NEW EHRM DUCT BANK IS WITHIN 2' OF THE TREES DRIPLINE.
2. EXISTING PINE TREES DO NOT NEED TO BE PROTECTED WITH CONSTRUCTION FENCING. IF EXISTING PINE TREES ARE DAMANGED BY THE CONTRACTOR, THE CONTRACTOR WILL REMOVE THE TREE AT NO ADDITIONAL COST TO THE OWNER.
3. IN AREAS WHERE THE NEW DUCTBANK IS BEING INSTALLED UNDER TREE CANOPYS, THE CONSTRUCTION FENCE SHALL BE PLACED 2' FROM THE THE OUTSIDE EDGE OF THE DUCTBANK TRENCH.

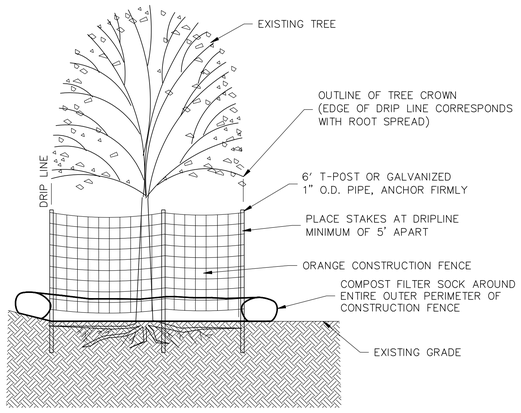

TREE PRESERVATION NOTES

1. GRADING AROUND TREES TO BE LIMITED TO OUTSIDE THE DRIPLINE UNLESS OTHERWISE NOTED ON THESE PLANS.
2. THERE SHALL BE NO GRADING OR FILLING WITHIN THE PROTECTED CRITICAL ROOT ZONES OF PROTECTED TREES UNLESS OTHERWISE NOTED ON THESE PLANS.
3. NO VEHICLES OR EQUIPMENT SHALL BE DRIVEN OR PARKED UNDER THE DRIPLINE OF PROTECTED TREES. NO MATERIALS SHALL BE STORED UNDER THE DRIPLINE OF PROTECTED TREES.
4. TREE FENCE AND SILT FENCE FOR ALL PROTECTED TREES MUST BE PROPERLY MAINTAINED THROUGHOUT CONSTRUCTION.
5. ALL REQUIRED TREE, SILT FENCING, AND COMPOST FILTER SOCK SHALL REMAIN IN PLACE UNTIL ALL GRADING AND LANDSCAPING ACTIVITIES HAVE CEASED AND SHALL ONLY BE REMOVED UPON THE REVIEW AND APPROVAL BY THE ENGINEER OR LANDSCAPE ARCHITECT.
6. ATTACHMENTS (WIRES, FENCES, ETC.) OTHER THAN THOSE APPROVED FOR GUYING, BRACING, OR WRAPPING MUST NOT BE ATTACHED TO PROTECTED TREES.

TREE PROTECTION DETAIL
NO SCALE

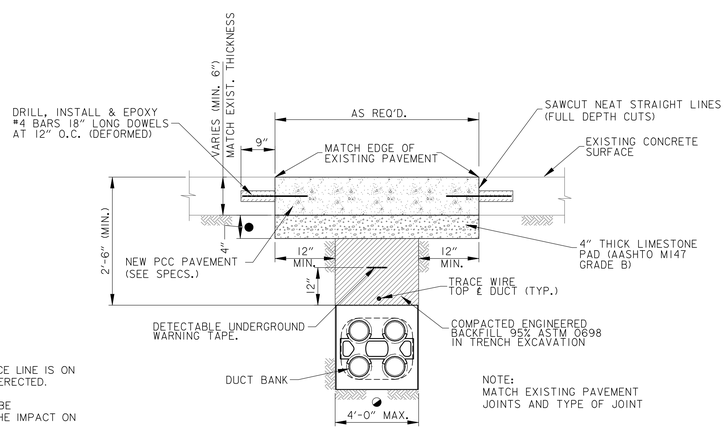

CONCRETE DRIVE OR CONCRETE ROAD REPAIR DETAIL
NO SCALE

- ◒ FOR TRENCH WIDTHS EXCEEDING 4' REFER TO VA STANDARD DETAIL 32 12 16-02 "TYPE 2 UTILITY TRENCH PATCH". FOR TRENCH WHERE PORTLAND CEMENT CONCRETE (PCC) PAVEMENT EXISTS, REFER TO 32 12 16-03 "TYPE 3 UTILITY TRENCH PATCH".
- ◪ 2" MINIMUM OR THICKNESS OF EXISTING PAVEMENT WHICHEVER IS GREATER.
- ■ BITUMINOUS SURFACE TREATMENT (CHIPSEAL) REQUIRED ONLY FOR LONGITUDINAL TRENCHES WITH WIDTHS GREATER THAN 6'.
- ● 4" MINIMUM ABC OR THICKNESS OF EXISTING GRANULAR BASE COURSE MATERIALS (E.G. ABC & SELECT MATERIAL) WHICHEVER IS GREATER.

SHEET NOTES:

1. CONTRACTOR SHALL COORDINATE ALL WORK WITH THE VA HOSPITAL ENGINEERING OFFICE.
2. ALL ASPHALT ROADWAYS AND PARKING AREAS SHALL BE OPEN CUT AND RESTORED TO ORIGINAL CONDITIONS.
3. ALL CONCRETE SIDEWALKS AND SURFACES SHALL BE OPEN CUT AND RESTORED TO ORIGINAL CONDITIONS.

KEY PLAN
SCALE: NO SCALE
NORTH
SHEET LAYOUT
AREA OF WORK

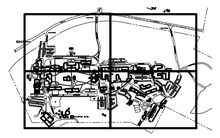

FULLY SPRINKLERED

100% CONSTRUCTION DOCUMENTS

THE LOCATION OF EXISTING UNDERGROUND UTILITIES ARE SHOWN ARE APPROX. THE CONTRACTOR SHALL DETERMINE THE EXACT LOCATION OF ALL EXIST. UNDERGROUND UTILITIES BEFORE COMMENCING WORK, THE CONTRACTOR WILL BE FULLY RESPONSIBLE FOR ANY AND ALL DAMAGES WHICH MIGHT OCCASIONED DUE TO HIS FAILURE TO EXACTLY LOCATE AND PRESERVE ANY AND ALL UNDERGROUND UTILITIES.

811 Know what's below. Call before you dig.

CALL LOUISIANA ONE CALL - JUST DIAL 811

LOUISIANA STATE LAW, SECTION R.S.40:1749.13, REQUIRES EXCAVATORS AND DEMOLISHERS TO CALL 1-800-272-3020 OR 504-275-3700, A REGIONAL NOTIFICATION CENTER BY TELEPHONE 48 HOURS, UP TO 120 HOURS, IN ADVANCE OF WORK, EXCLUDING SATURDAY, SUNDAY AND LEGAL HOLIDAYS. OPERATORS OF ANY UNDERGROUND FACILITY MUST THEN MARK THE AREA OR PROVIDE INFORMATION THAT WILL ENABLE AN EXCAVATOR OR DEMOLISHER TO DETERMINE THE LOCATION OF UNDERGROUND FACILITIES.

#	Revisions:	Date

CONSULTANTS:

Ballard CLC, Inc.
Architects • Engineers • Surveyors
1009 Bayou Place
Alexandria, LA 71303
Tel. (318) 445-6571 Fax. (318) 448-0257

STATE OF LOUISIANA
J. BRYAN BUTLER
REG. NO. 27013
REGISTERED PROFESSIONAL ENGINEER IN CIVIL ENGINEERING
03-24-2026

PROJECT MANAGER
ACG Project Number: 20-398

APOGEE
Engineers | Architects
© COPYRIGHT Apogee Consulting Group, P.A.

Headquarters:
Apogee Consulting Group, P.A.
1151 Kildaire Farm Road, Suite 120
Cary, North Carolina 27511
www.acg-pa.com 919-858-7420

Office of Construction and Facilities Management
VA U.S. Department of Veterans Affairs

Drawing Title: MISC. SITE DETAILS
Project Title: ELECTRONIC HEALTH RECORD MODERNIZATION (EHRM)
VA PROJECT NUMBER: 502-21-222
Building Number: #
Location: VA ALEXANDRIA HEALTH CARE SYSTEM 2495 SHREVEPORT HWY, 71N PINEVILLE, LA, 71360
Approved:
Date: MARCH 24, 2026
Checked: BCLC
Drawn: BCLC
Drawing Number: C-501
Dwg. 17 of 18

File Path
4/13/2016 9:28:50 AM
VA FORM 08-6231

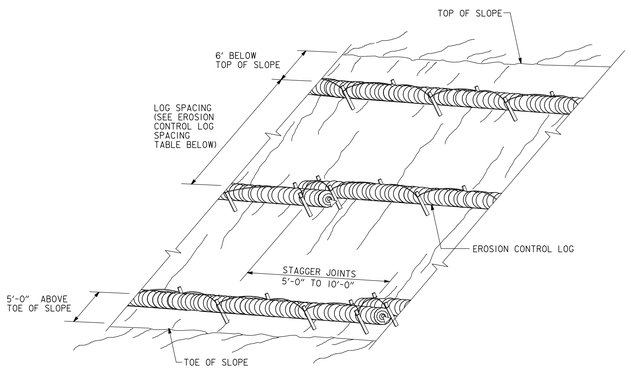

EROSION CONTROL LOGS ON SLOPES STAKE AND LASHING ANCHORING

NO SCALE

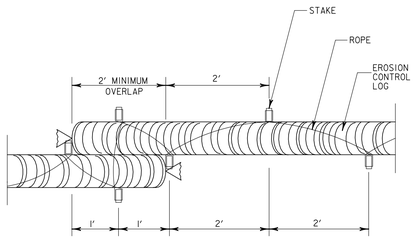

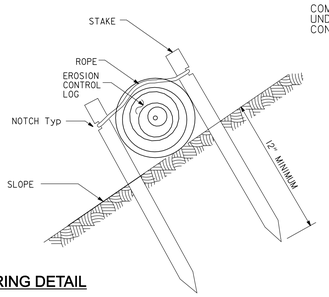

STAKE AND LASHING ANCHORING DETAIL

NO SCALE

EROSION CONTROL LOG SPACING TABLE				
SLOPE	LOG DIAMETER			
	6"	8"	12"	18"
1:1 OR STEEPER	5'	10'	15'	20'
2:1	10'	20'	30'	40'
3:1	15'	30'	45'	60'
4:1 OR FLATTER	20'	40'	60'	80'

* ADJUSTMENTS CAN BE MADE FOR SOIL TYPE:
SOFT, LOAMY SOILS-ADJUST ROWS CLOSER TOGETHER;
HARD, ROCKY SOILS- ADJUST ROWS FARTHER APART

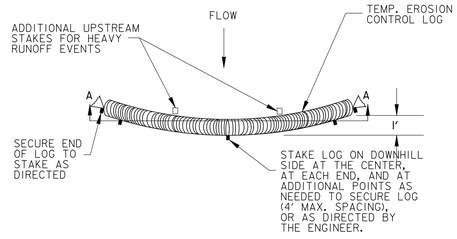

PLAN VIEW

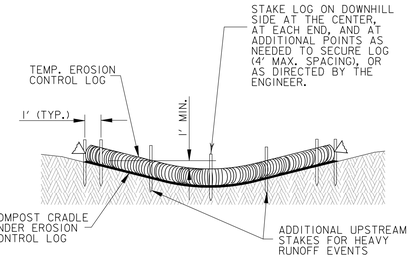

SECTION A-A
EROSION CONTROL LOG AT DAM

NO SCALE

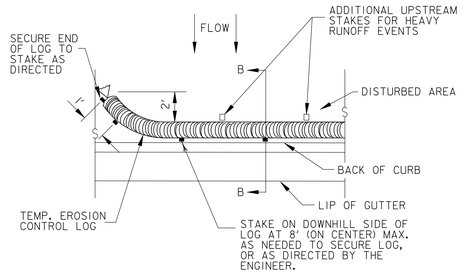

PLAN VIEW

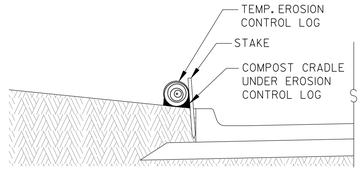

SECTION B-B
EROSION CONTROL LOG AT BACK OF CURB

NO SCALE

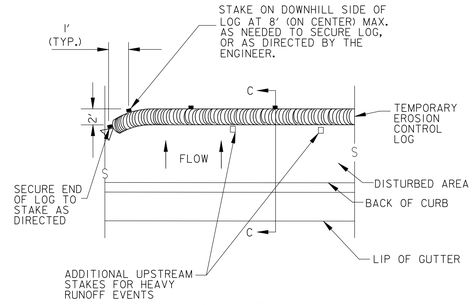

PLAN VIEW

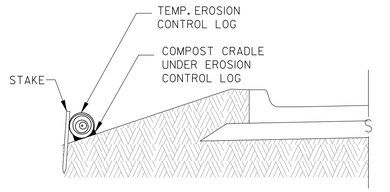

SECTION C-C
EROSION CONTROL LOG AT AWAY FROM CURB

GENERAL NOTES:

1. EROSION CONTROL LOGS SHALL BE INSTALLED IN ACCORDANCE WITH MANFACTURER'S RECOMMENDATIONS, OR AS DIRECTED BY THE ENGINEER.
2. LENGTHS OF EROSION CONTROL LOGS SHALL BE IN ACCORDANCE WITH MANUFACTURER'S RECOMMENDATIONS AND AS REQUIRED FOR THE PURPOSE INTENDED.
3. UNLESS OTHERWISE DIRECTED, USE BIODEGRADABLE OR PHOTODEGRADABLE CONTAINMENT MESH ONLY WHERE LOG WILL REMAIN IN PLACE AS PART OF A VEGETATIVE SYSTEM. FOR TEMPORARY INSTALLATIONS, USE RECYCLABLE CONTAINMENT MESH.
4. FILL LOGS WITH SUFFICIENT FILTER MATERIAL TO ACHIEVE THE MINIMUM COMPACTED DIAMETER SPECIFIED IN THE PLANS WITHOUT EXCESSIVE DEFORMATION.
5. STAKES SHALL BE 2" X 2" WOOD OR #3 REBAR, 2'-4' LONG, EMBEDDED SUCH THAT 2" PROTRUDES ABOVE LOG, OR AS DIRECTED BY THE ENGINEER.
6. DO NOT PLACE STAKES THROUGH CONTAINMENT MESH.
7. EROSION CONTROL MEASURES ARE INCIDENTAL & WILL NOT BE PAID FOR SEPARATELY.
8. SANDBAGS USED AS ANCHORS SHALL BE PLACED ON TOP OF LOGS & SHALL BE OF SUFFICIENT SIZE TO HOLD LOGS IN PLACE.
9. TURN THE ENDS OF EACH ROW OF LOGS UPSLOPE TO PREVENT RUNOFF FROM FLOWING AROUND THE LOG.
10. FOR HEAVY RUNOFF EVENTS, ADDITIONAL UPSTREAM STAKES MAY BE NECESSARY TO KEEP LOG FROM FOLDING IN ON ITSELF.

SHEET NOTES:

1. CONTRACTOR SHALL COORDINATE ALL WORK WITH THE VA HOSPITAL ENGINEERING OFFICE.
2. ALL ASPHALT ROADWAYS AND PARKING AREAS SHALL BE OPEN CUT AND RESTORED TO ORIGINAL CONDITIONS.
3. ALL CONCRETE SIDEWALKS AND SURFACES SHALL BE OPEN CUT AND RESTORED TO ORIGINAL CONDITIONS.

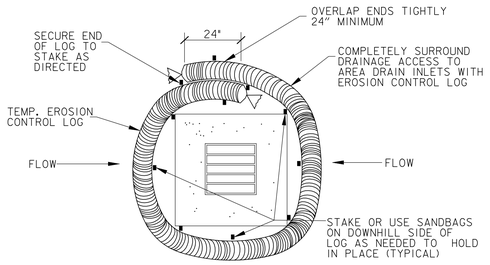

EROSION CONTROL LOG AT DROP INLET

NO SCALE

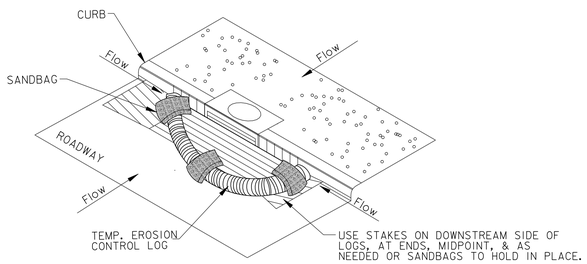

EROSION CONTROL LOG AT CURB INLET

NO SCALE

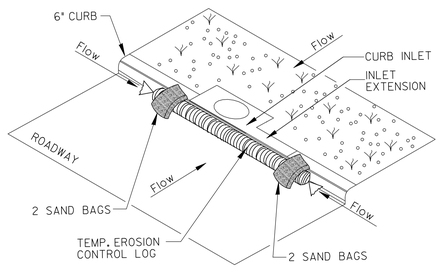

EROSION CONTROL LOG AT CURB INLET

NO SCALE

NOTE:
EROSION CONTROL LOGS USED AT CURB INLETS SHOULD ONLY BE USED IF THEY WILL NOT IMPEDE TRAFFIC OR FLOOD THE ROADWAY OR WHEN THE STORM SEWER SYSTEM IS NOT FULLY FUNCTIONAL.

FULLY SPRINKLERED

100% CONSTRUCTION DOCUMENTS

#	Revisions:	Date

CONSULTANTS:

Ballard CLC, Inc.
Architects • Engineers • Surveyors
1009 Bayou Place
Alexandria, LA 71303
Tel. (318) 445-6571 Fax. (318) 448-0257

STATE OF LOUISIANA
J. BRYAN BUTLER
REG. NO. 27105
REGISTERED PROFESSIONAL ENGINEER IN
CIVIL ENGINEERING
03-24-2026

PROJECT MANAGER

ACG Project Number 20-398

APOGEE
Engineers | Architects
© COPYRIGHT Apogee Consulting Group, P.A.

Headquarters:
Apogee Consulting Group, P.A.
1151 Kildaire Farm Road, Suite 120
Cary, North Carolina 27511
www.acg-pa.com 919-858-7420

Office of Construction and Facilities Management

VA | U.S. Department of Veterans Affairs

Drawing Title: EROSION CONTROL DETAILS

Project Title: ELECTRONIC HEALTH RECORD MODERNIZATION (EHRM)

VA PROJECT NUMBER: 502-21-222

Building Number: #

Location: VA ALEXANDRIA HEALTH CARE SYSTEM
2495 SHREVEPORT HWY, 71N
PINEVILLE, LA, 71360

Approved:

Date: MARCH 24, 2026

Checked: BCLC

Drawn: BCLC

Drawing Number: C-502

Dwg. 18 of 18

File Path: 4/13/2016 9:28:50 AM

VA FORM 08-6231

Docusign Envelope ID: 7FA18971-B6F6-44A9-896C-7B85FF50EEA5

ARCHITECTURAL SYMBOL LEGEND

- (#) TYPICAL KEYNOTE
- [#] DEMOLITION KEYNOTE
- 101 DOOR NUMBER
- MATL 1'-0" CEILING/ SOFFIT HEIGHT
- (#) WINDOW TYPE

ABBREVIATIONS

AFF	ABOVE FINISHED FLOOR
ACP/APC	ACOUSTIC CEILING PANEL/ ACOUSTIC PANEL CEILING
ACT	ACOUSTICAL) TILE
ADJ	ADJUSTABLE
ADTL	ADDITIONAL
AGG	AGGREGATE
ALT	ALTERNATE
AL	ALUMINUM
APPROX	APPROXIMATE(LY)
ASPH	ASPHALT
AUTO	AUTOMATIC
B/O	BOTTOM OF
BD	BOARD
BLDG	BUILDING
BLKG	BLOCKING
BOT	BOTTOM
BRG	BEARING
℄	CENTERLINE
C/C	CENTER TO CENTER
CJ	CONTROL JOINT
CLL	CONTRACT LIMIT LINE
CEM	CEMENT(ITIOUS)
CMU	CONCRETE MASONRY UNIT
CLG	CEILING
CLR	CLEAR
COL	COLUMN
CONC	CONCRETE
CONST	CONSTRUCTION
CONT	CONTINUOUS
CPT	CARPET
CT	CERAMIC TILE
CTR	CENTER(ED)
DF	DRINKING FOUNTAIN
DS	DOWNSPOUT
DBL	DOUBLE
DEG	DEGREE
DEMO	DEMOLITION
DET/DTL	DETAIL
DIA	DIAMETER
DIM	DIMENSION
DN	DOWN
DWG(S)	DRAWING(S)
E	EAST
EC	ELECTRICAL CONTRACTOR
EHO	ELECTRICAL HOLD OPEN
EJ	EXPANSION JOINT
EW	EACH WAY
EA	EACH
EIFS	EXTERIOR INSULATION FINISH SYSTEM
EL	ELEVATION
ELEC	ELECTRICAL)
ELEV	ELEVATOR
EMER	EMERGENCY
EQ	EQUAL
EQUIP	EQUIPMENT
EXIST	EXISTING
EXT	EXTERIOR
EWC	ELECTRIC WATER COOLER
FD	FLOOR DRAIN
FE	FIRE EXTINGUISHER
FFE	FINISH FLOOR ELEVATION
FV	FIELD VERIFY
FEC	FIRE EXTINGUISHER CABINET
FDN	FOUNDATION
FIN	FINISH
FLSHG	FLASHING
FLR	FLOOR
FRMG	FRAMING
FT	FOOT/FEET
FTG	FOOTING
GC	GENERAL CONTRACTOR
GA	GAUGE
GALV	GALVANIZED
GEN	GENERAL
GYP	GYPSUM
HM	HOLLOW METAL
HDWR	HARDWARE
HOL	HOLLOW
HOR	HORIZONTAL
HT	HEIGHT
HVAC	HEATING/VENTILATION/AIR CONDITIONING
ID	INSIDE DIAMETER
IN	INCH
INCL	INCLUDING
INSUL	INSULATION
INT	INTERIOR
JAN	JANITOR
JT	JOINT
LAV	LAVATORY
LB(S)	POUND(S)
L/S	LANDSCAPE
LT	LIGHT
MO	MASONRY OPENING
MAS	MASONRY
MAT'L	MATERIAL
MAX	MAXIMUM
MECH	MECHANICAL
MFR	MANUFACTURER
MIN	MINIMUM
MISC	MISCELLANEOUS
MTD	MOUNTED
MTL	METAL
N	NORTH
NIC	NOT IN CONTRACT
NTS	NOT TO SCALE
NOM	NOMINAL
OC	ON CENTER
OD	OUTSIDE DIAMETER
O TO O	OUT TO OUT
OPNG	OPENING
OPP	OPPOSITE
OVHD	OVERHEAD
PEB	PRE-ENGINEERED BUILDING
PJF	PREFORMED JOINT FILLER
PT	PRESSURE TREATED
PERIM	PERIMETER
PL	PLATE
PLAM	PLASTIC LAMINATE
PLBG	PLUMBING
PLYWD	PLYWOOD
PNT	PAINT
PR	PAIR
PTD	PAINTED
PWR	POWER
RB	RUBBER BASE
RD	ROOF DRAIN
RO	ROUGH OPENING
RAD	RADIUS
REC	RECESSED
REINF	REINFORCED
REQ'D	REQUIRED
REV	REVISED (REVISION)
RM	ROOM
S	SOUTH
SB	SPLASH BLOCK
SF	SQUARE FEET
SS	STAINLESS STEEL
SIM	SIMILAR
SPEC	SPECIFICATIONS
SQ	SQUARE
STD	STANDARD
STL	STEEL
STOR	STORAGE
STRUCT	STRUCTURAL
SUSP	SUSPENDED
T&G	TONGUE AND GROOVE
T/O	TOP OF
TELE	TELEPHONE
TRTD	TREATED
TS	TUBE STEEL
TYP	TYPICAL
UNFIN	UNFINISHED
UNO	UNLESS NOTED OTHERWISE
VCT	VINYL COMPOSITION TILE
VIF	VERIFY IN FIELD
VERT	VERTICAL
W	WEST
W/	WITH
W/O	WITHOUT
WC	WATER CLOSET
WWF	WELDED WIRE FABRIC
WD	WOOD
WH	WATER HEATER
WT	WEIGHT

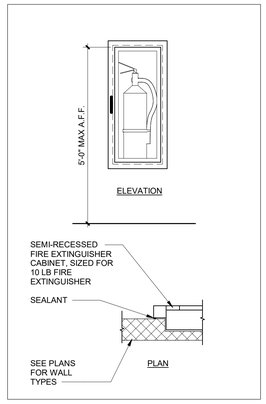

GENERAL NOTES

1. INDICATIONS OF PROJECT LIMITS OR LINES OF DEMARCATION ARE SHOWN FOR GENERAL SCOPE DEFINITION AND REFLECT THE UNDERSTANDING OF THE DESIGNER AS TO THE LIMITATIONS OF THE WORK AREA IN AN OCCUPIED AREA. ACTUAL CONTRACT LIMITS ARE TO BE DETERMINED BY AGREEMENT BETWEEN THE COR AND CONTRACTOR BEFORE THE START OF THE WORK.
2. DRAWINGS ARE PREPARED USING PRODUCT DIMENSIONS AND DETAILS FROM BASIS OF DESIGN PRODUCT. PRODUCTS MAY CHANGE IN DIMENSION AND DETAIL BEFORE THEY ARE INCORPORATED INTO WORK. PRODUCTS FROM OTHER MANUFACTURER'S ARE ALSO ACCEPTABLE. DIMENSIONS AND DETAILS FOR ALTERNATE PRODUCTS MAY VARY FROM BASIS OF DESIGN. CONTRACTOR SHALL VERIFY INSTALLATION REQUIREMENTS FOR ALL PRODUCTS TO BE INCORPORATED INTO WORK (INCLUDING THICKNESS FOR RECESSED OR SEMI-RECESSED PRODUCTS) AND IS RESPONSIBLE FOR ACCOMMODATING AND COORDINATING CHANGES TO OTHER MATERIALS OR PRODUCTS THAT ARE NECESSARY BECAUSE OF THESE DIFFERENCES.
3. THE DRAWINGS AND SPECIFICATIONS ARE SEPARATED INTO DISCIPLINES FOR CONVENIENCE. THE SEPARATIONS ARE USED ONLY FOR THE PURPOSES OF CONVENIENCE AND REFERENCE AND IN NO WAY DO THEY DEFINE OR LIMIT THE SCOPE OR INTENT OF ANY PART OF THE DRAWINGS AND SPECIFICATIONS AS A WHOLE. THE FACT THAT THE DRAWINGS ARE SEPARATED IN NO WAY SUGGESTS THAT THE WORK IS NOT TO BE CONSTRUCTED AS A COMPLETE, INTEGRATED AND UNIFIED WHOLE.
4. THE DRAWINGS AND SPECIFICATIONS, INCLUDING DRAWINGS PREPARED BY SPECIFIC ENGINEERING DISCIPLINES ARE COMPLEMENTARY; ITEMS SHOWN IN ANY ONE LOCATION IN THE DRAWINGS SHALL BE CONSIDERED TO BE REQUIREMENTS OF THE CONTRACT FOR CONSTRUCTION. IN THE EVENT OF AN INCONSISTENCY BETWEEN THE DRAWINGS AND SPECIFICATIONS, OR WITHIN EITHER DOCUMENT, THE CONTRACTOR SHALL SEEK CLARIFICATION OR INTERPRETATION FROM THE COR PRIOR TO BIDDING. WHERE INCONSISTENCIES ARE NOT CLARIFIED PRIOR TO BIDDING, AND WHERE THE ACTUAL SOLUTION OR INTENT CANNOT BE REASONABLY INFERRED, THE CONTRACTOR SHALL PROVIDE THE BETTER QUALITY OR GREATER QUANTITY OF WORK.
5. THE CONTRACTOR SHALL NOTIFY THE COR IMMEDIATELY SHOULD DISCREPANCIES BE FOUND IN THE DRAWINGS AND SPECIFICATIONS.
6. THE CONTRACTOR IS RESPONSIBLE FOR CHECKING ALL FIELD CONDITIONS AND DIMENSIONS AS THEY RELATE TO THIS PROJECT, FOR EACH PHASE. SHOULD DISCREPANCIES EXIST BETWEEN THE WORK INDICATED AND ACTUAL FIELD CONDITIONS, NOTIFY THE COR PRIOR TO PROCEEDING WITH THE WORK.
7. DO NOT SCALE THE DRAWINGS. DRAWING SCALES AS INDICATED ARE FOR REFERENCE ONLY AND ARE NOT INTENDED TO ACCURATELY DEPICT ACTUAL OR DESIGNATED CONDITIONS. WRITTEN DIMENSIONS SHALL GOVERN.
8. PROVIDE SEALANT AT ALL INTERSECTIONS BETWEEN DIFFERENT MATERIALS.
9. COORDINATE WORK OF ALL TRADES PRIOR TO STARTING CONSTRUCTION.
10. REFER TO ALL OTHER TRADE DRAWINGS AND SPECIFICATIONS FOR ADDITIONAL INFORMATION ON THIS PROJECT.
11. PROVIDE BACKING AT PARTITIONS AS REQUIRED FOR MOUNTING OF WALL-MOUNTED ITEMS: PROVIDE SUPPLEMENTAL FRAMING AT WALL OPENINGS INCLUDING KING STUDS, JACK STUDS, AND CRIPPLE STUDS, AS REQUIRED FOR COMPLETION OF THE WORK.
12. DIMENSIONS SHOWN ARE TO FACE OF STUD FRAMING, FACE OF CONCRETE/MASONRY WALLS, OR FINISHED FACE OF EXISTING WALL SURFACE.
13. ALL WOOD IN CONTACT WITH CONCRETE SHALL BE PRESSURE TREATED.
14. GENERAL PARKING IS NOTED ON G-003. FOR LIMITED PARKING NEAR EACH BUILDING COORDINATE WITH COR.
15. REFER TO MP SHEETS FOR NEW SPRINKLER WORK.

DEMOLITION NOTES

1. KEY NOTES AND DRAWINGS ARE INTENDED TO GRAPHICALLY REPRESENT GENERAL WORK AND DO NOT PORTRAY FULL SCOPE OF THE PROJECT. SEE SPECIFICATIONS FOR DETAILED REQUIREMENTS.
2. REMOVE EXISTING CONSTRUCTION AS DESIGNATED HEREIN AND CLEAR AREA OF DEBRIS PRIOR TO PROCEEDING WITH NEW CONSTRUCTION.
3. EXISTING EQUIPMENT REMOVED SHALL BE PROPERLY DISPOSED OF, OFF PROJECT GROUNDS. COORDINATE WITH COR.
4. AT AREAS INDICATED TO BE PATCHED AND REPAIRED, FOR ADDITION AND RENOVATION PROJECTS: THE CONSTRUCTION AND ASSEMBLY OF THE PATCH OR REPAIR SHALL MATCH THE ASSEMBLY AND INTEGRITY OF THE ADJACENT EXISTING CONSTRUCTION, FOR FIRE RATING, MATERIALS, FINISH, THICKNESS, AND QUALITY.
5. COORDINATE WORKING HOURS ALLOWED FOR DEMOLITION AND WASTE REMOVAL WITH COR.
6. NOTIFY COR OF ANY DEMOLITION REQUIRED AND NOT INDICATED FOR INSTALLATION OF ELECTRICAL OR DATA ITEMS. AFTER SUCH DEMOLITION AND INSTALLATION, PATCH OR REPLACE MATERIALS AND FINISHES TO MATCH EXISTING.
7. CONTRACTOR SHALL PROTECT AREA ADJACENT TO THE DEMOLITION AND NEW CONSTRUCTION WORK TO PREVENT DAMAGES, (IF DAMAGED REPAIR, RE-PATCH, SAND SMOOTH AND REFINISH TO MATCH EXISTING.) REPAIR OR REPLACE ITEMS DAMAGED DURING CONSTRUCTION ACTIVITIES AT NO ADDITIONAL COST.
8. THE INFORMATION CONTAINED IN THESE DEMOLITION DOCUMENTS DEFINES GENERAL SCOPE ONLY AND DOES NOT RELIEVE THE CONTRACTOR OF THE RESPONSIBILITY OF PROVIDING ALL DEMOLITION REQUIRED FOR THE COMPLETION OF THE PROJECT.
9. DO NOT ENCROACH ON ADJACENT OCCUPIED AREAS NOT IDENTIFIED WITHIN THE SCOPE OF WORK.
10. REFER TO THE ELECTRICAL DRAWINGS FOR FURTHER INFORMATION REGARDING DEMOLITION OF ELECTRICAL SYSTEMS.
11. BEFORE THE START OF WORK, IDENTIFY ANY REQUIRED DEMOLITION BEYOND THE IDENTIFIED PROJECT SCOPE WHETHER ABOVE, BELOW, OR OUTSIDE THE PROJECT AREA. NOTIFY AND COORDINATE WITH THE COR, PROVIDE DEMOLITION OF THESE AREAS AND PATCH THE SAME AS A PART OF THE SCOPE OF THE PROJECT.
12. ALL DEMOLITION WORK SHALL BE PERFORMED WITH DUE CARE AND DILIGENCE IN ORDER TO PREVENT ARBITRARY DAMAGE OR INTERRUPTION OF SERVICE OR CONCEALED UTILITIES INTENDED TO REMAIN IN SERVICE. DISCOVERY OF UTILITIES OR CONDITIONS LOCATED DIFFERING FROM THOSE INDICATED OR THAT ARE NOT IDENTIFIED, SHALL BE REPORTED TO THE COR.
13. AFTER REMOVAL OF EXISTING SOLID CONCRETE MASONRY WALL, FILL FLOOR VOIDS UP TO FINISH CONCRETE LEVEL AND PERFORM FLOOR LEVELING FOR ENTIRE AREA OF RENOVATION.
14. VERIFY ALL EXISTING CONDITIONS PRIOR TO BEGINNING WORK. NOTIFY COR AND ARCHITECT OF ANY CONFLICTS PRIOR TO PROCEEDING WITH DEMOLITION.
15. ALL ITEMS BEING SALVAGED OR REMOVED SHALL REMAIN THE PROPERTY OF THE VA UNTIL CONFIRMATION HAS BEEN MADE AS TO WHETHER THE VA WILL RETAIN SUCH ITEMS. ALL ITEMS NOT BEING RETAINED BY THE VA OR DESIGNATED ON THE DRAWINGS, ARE TO BE RELOCATED OR REINSTALLED FROM THE SITE BY CONTRACTOR IN APPROVED MANNER.
16. CONTRACTOR SHALL NOTIFY COR OF ANY AREA REQUIRING DEMOLITION OTHER THAN SHOWN IN THESE DRAWINGS DUE TO UNFORESEEN CONDITIONS, TO ACCOMMODATE INSTALLATION OF ALL OTHER TRADES (INCLUDING ROOF PENETRATIONS). AFTER SUCH DEMOLITION AND INSTALLATION, PATCH OR REPLACE MATERIALS AND FINISHES TO MATCH EXISTING.
17. COORDINATE WITH COR FOR CONSTRUCTION ACCESS ROUTE AND LOCATIONS OF DUMPSTER AREA. COORDINATE WITH COR FOR SCHEDULE OF USE OF ACCESS ROUTE FOR WASTE REMOVAL AND CONTRACTOR USE OF FREIGHT ELEVATOR (AS REQUIRED).
18. REFER TO MP FOR SHEETS FOR DEMO SPRINKLER WORK.

FULLY SPRINKLERED

100% CONSTRUCTION DOCUMENTS

#	Revisions:	Date

CONSULTANTS:

WILLIAM DAVID VAN SCOTER REG. NO. 9983 STATE OF LOUISIANA REGISTERED ARCHITECT
3/23/2026

PROJECT MANAGER

ACG Project Number 20-398

APOGEE Engineers | Architects

Headquarters:
Apogee Consulting Group, P.A.
1151 Kildaire Farm Road, Suite 120
Cary, North Carolina 27511
www.acg-pa.com 919-858-7420

© COPYRIGHT Apogee Consulting Group, P.A.

Office of Construction and Facilities Management

VA U.S. Department of Veterans Affairs

Drawing Title: ARCHITECTURAL SYMBOLS, ABBREVIATIONS AND NOTES

Location: ALEXANDRIA VA HEALTH CARE SYSTEM, 2495 SHREVEPORT HWY, 71N, PINEVILLE, LA 71360

Project Title: ELECTRONIC HEALTH RECORD MODERNIZATION (EHRM)

Approved

Date: MARCH 24, 2026 | Checked: WVS | Drawn: MEL

VA PROJECT NUMBER: 502-21-222

Building Number: #

Drawing Number: A-001

Dwg. 1 of 51

3/18/2026 4:38:34 PM C:\Users\mlail\Documents\MS_20-398_EHRM_mlailCFJ98.rvt

VA FORM 08-6231

Docusign Envelope ID: 7FA18971-B6F6-44A9-896C-7B85FF50EEA5

AT WET AREAS, APPLY FLUID WATERPROOFING MEMBRANE OVER INFILL AND A MINIMUM OF 12" IN EACH DIRECTION AROUND THE OPENING.

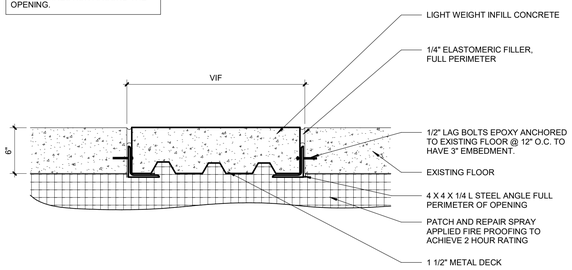

12 TYPICAL INFILL DETAIL
Scale: 1 1/2" = 1'-0"

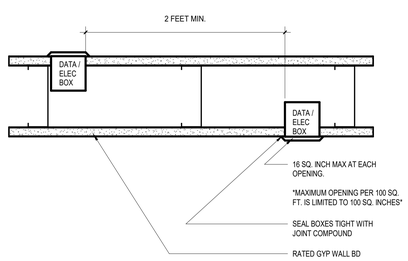

13 ADJACENT ELECTRICAL BOXES- RATED WALLS
Scale: 3" = 1'-0"

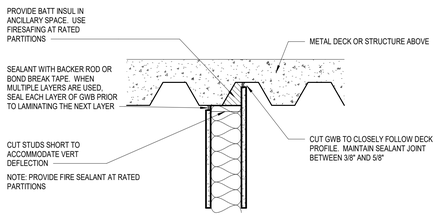

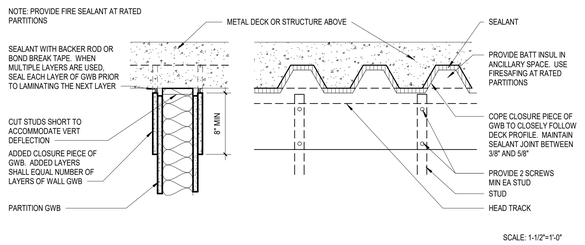

14 TOP OF PARTITION DETAIL
Scale: 1 1/2" = 1'-0"

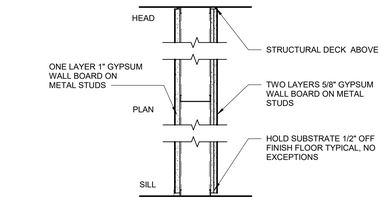

TAG	STUD SIZE	OVERALL THICK	UL ASSEMB	STC*
Mab1	1-1/2"	3-3/4"	---	---
Mab2	2-1/2"	4-3/4"	---	---
Mab3	3-5/8"	5-7/8"	---	---
Mab4	4"	6-1/4"	---	---
Mab6	6"	8-1/4"	---	---
Mab8	8"	10-1/4"	---	---

9 PARTITION TYPE - Mab_SHAFT
Scale: 1" = 1'-0"

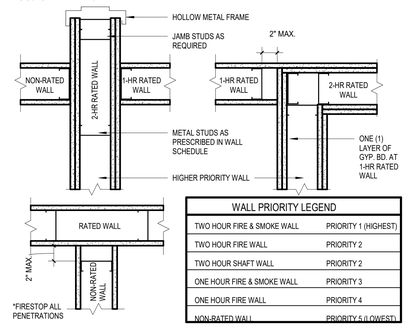

WALL PRIORITY LEGEND	
TWO HOUR FIRE & SMOKE WALL	PRIORITY 1 (HIGHEST)
TWO HOUR FIRE WALL	PRIORITY 2
TWO HOUR SHAFT WALL	PRIORITY 2
ONE HOUR FIRE & SMOKE WALL	PRIORITY 3
ONE HOUR FIRE WALL	PRIORITY 4
NON-RATED WALL	PRIORITY 5 (LOWEST)

10 WALL PRIORITY PLAN & LEGEND
Scale: 1 1/2" = 1'-0"

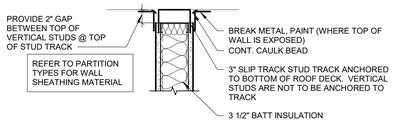

11 DEFLECTION TRACK DETAIL1
Scale: 1 1/2" = 1'-0"

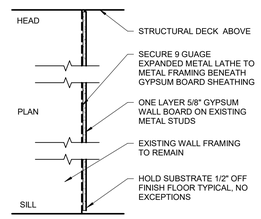

5 PARTITION TYPE - a
Scale: No Scale

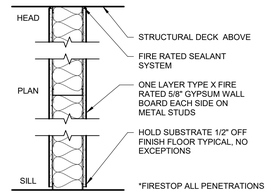

TAG	STUD SIZE	OVERALL THICK	UL ASSEMB	STC*
Maa1	1-5/8"	2-7/8"	UL-U419	---
Maa2	2-1/2"	3-3/4"	UL-U419	---
Maa3	3-5/8"	4-7/8"	UL-U419	---
Maa4	4"	5-1/4"	UL-U419	---
Maa6	6"	7-1/4"	UL-U419	---
Maa8	8"	9-1/4"	UL-U419	---

6 PARTITION TYPE - Maa RATED
Scale: 1" = 1'-0"

TAG	STUD SIZE	OVERALL THICK	UL ASSEMB	STC*
aa_	0"	5/8"	---	---

7 PARTITION TYPE - aa
Scale: 1" = 1'-0"

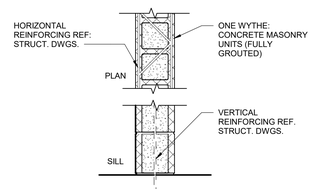

TAG	BLOCK SIZE	OVERALL THICK	UL ASSEMB	STC*
G4	3-5/8"	3-5/8"	---	---
G6	5-5/8"	5-5/8"	---	---
G8	7-5/8"	7-5/8"	---	---
G10	9-5/8"	9-5/8"	---	---
G12	11-5/8"	11-5/8"	---	---
			---	---
			---	---

REFER TO PARTITION TAG FOR FIRE RATING

8 PARTITION TYPE - G_
Scale: 1" = 1'-0"

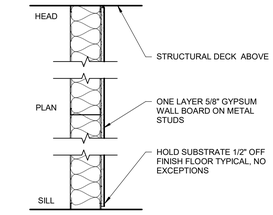

TAG	STUD SIZE	OVERALL THICK	UL ASSEMB	STC*
Ma0	7/8"	1-1/2"	---	---
Ma1	1-5/8"	2-1/4"	---	---
Ma2	2-1/2"	3-1/8"	---	---
Ma3	3-5/8"	4-1/4"	---	---
Ma4	4"	4-5/8"	---	---
Ma6	6"	6-5/8"	---	---
Ma8	8"	8-5/8"	---	---

1 PARTITION TYPE - Ma_
Scale: 1" = 1'-0"

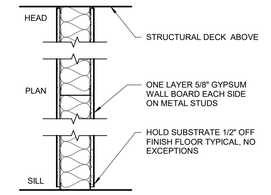

TAG	STUD SIZE	OVERALL THICK	UL ASSEMB	STC*
Maa1	1-5/8"	2-7/8"	---	---
Maa2	2-1/2"	3-3/4"	---	---
Maa3	3-5/8"	4-7/8"	---	---
Maa4	4"	5-1/4"	---	---
Maa6	6"	7-1/4"	---	---
Maa8	8"	9-1/4"	---	---

TAG	STUD SIZE	OVERALL THICK	UL ASSEMB	STC*
Mab1	1-5/8"	3-1/2"	---	---
Mab2	2-1/2"	4-3/8"	---	---
Mab3	3-5/8"	5-1/2"	---	---
Mab4	4"	5-7/8"	---	---
Mab6	6"	7-7/8"	---	---
Mab8	8"	9-7/8"	---	---

3 PARTITION TYPE - Mab
Scale: 1" = 1'-0"

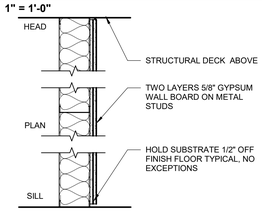

TAG	STUD SIZE	OVERALL THICK	UL ASSEMB	STC*
Mb0	7/8"	2-1/8"	---	---
Mb1	1-5/8"	2-7/8"	---	---
Mb2	2-1/2"	3-3/4"	---	---
Mb3	3-5/8"	4-7/8"	---	---
Mb4	4"	5-1/4"	---	---
Mb6	6"	7-1/4"	---	---
Mb8	8"	9-1/4"	---	---

4 PARTITION TYPE - Mb_
Scale: 1" = 1'-0"

SHEET NOTES:

A. ALL RATED GYPSUM PARTITION TYPES TO BE UL DESIGN NO. U419. SUBMITTAL REQUIRED.

B. ALL PARTITION TYPES UTILIZING TWO LAYERS OF GYPSUM TO BE UL DESIGN NO. V497. SUBMITTAL REQUIRED.

PARTITION TYPE KEY1

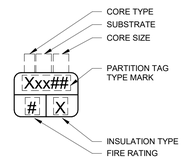

CORE TYPES

C. CAST IN PLACE CONCRETE

G. CONCRETE MASONRY UNIT (GROUTED SOLID)

H. CONCRETE MASONRY UNIT (HOLLOW)

M. METAL STUD FRAMING / METAL FURRING

MM. METAL STUD FRAMING (2 ROWS, PARALLEL WITH PRESCRIBED AIR GAP BETWEEN

S. METAL SHAFT WALL CH STUD

T. TILT-UP CONCRETE PANEL

W. WOOD STUD FRAMING / FURRING

INSULATION TYPES

A. ACOUSTIC INSULATION

T. THERMAL INSULATION

FULLY SPRINKLERED

100% CONSTRUCTION DOCUMENTS

#	Revisions:	Date

CONSULTANTS:

WALTER DAVID VAN SOTER, REG. NO. 9853, STATE OF LOUISIANA, REGISTERED ARCHITECT
3/23/2026

PROJECT MANAGER

ACG Project Number 20-398

APOGEE Engineers | Architects

Headquarters:
Apogee Consulting Group, P.A.
1151 Kildaire Farm Road, Suite 120
Cary, North Carolina 27511
www.acg-pa.com 919-858-7420

© COPYRIGHT Apogee Consulting Group, P.A.

Office of Construction and Facilities Management

VA U.S. Department of Veterans Affairs

Drawing Title: PARTITION TYPES AND DETAILS

Project Title: ELECTRONIC HEALTH RECORD MODERNIZATION (EHRM)

VA PROJECT NUMBER: 502-21-222

Building Number: #

Location: ALEXANDRIA VA HEALTH CARE SYSTEM, 2495 SHREVEPORT HWY, 71N, PINEVILLE, LA 71360

Approved:

Date: MARCH 24, 2026

Checked: WVS

Drawn: MEL

Drawing Number: A-002

Dwg. 2 of 51

C:\Users\mail\Documents\MS_20-398_EHRM_mailCP.rvt
3/18/2026 4:38:34 PM
VA FORM 08-6231

Docusign Envelope ID: 7FA18971-B6F6-44A9-896C-7B85FF50EEA5

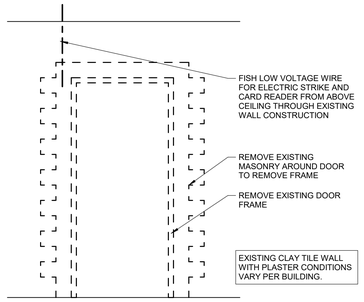

5 DEMOLITION ELEVATION - DOOR IN MASONRY WALL

Scale: 1/2" = 1'-0"

MORTAR
A) MORTAR FOR NEW WORK:
1) MORTAR FOR CLAY TILE:
a. PROPORTION BY VOLUME: ONE PART WHITE PORTLAND CEMENT, TWO PARTS OF GRADED WHITE SAND PASSING NUMBER 50 SIEVE, AND 1/8 PART HYDRATED LIME.
B) MORTAR FOR NEW WORK:
1) ADMIXTURES:
a. DO NOT USE MORTAR ADMIXTURES, AND COLOR ADMIXTURES UNLESS APPROVED BY COR.
b. DO NOT USE ANTIFREEZE COMPOUNDS.
C) TYPE N MORTAR, ASTM C270, 750 PSI

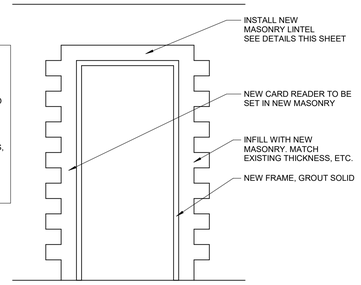

6 NEW ELEVATION - DOOR IN MASONRY WALL

Scale: 1/2" = 1'-0"

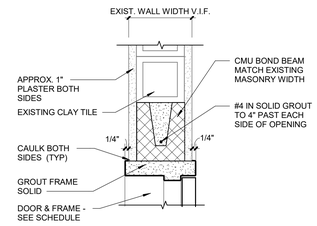

7 HEAD DETAIL @ MASONRY FOR FRAMES WITH NOTE 1

Scale: 1 1/2" = 1'-0"

DOOR SCHEDULE

NO.	DOOR WIDTH	DOOR HEIGHT	DOOR THICK	DOOR MAT'L	DOOR FINISH	ELEV	FRAME MAT'L	FRAME FINISH	ELEV	HEAD DETAIL NO.	JAMB DETAIL NO.	Door Fire Rating Minutes	HDWR SET	REMARKS
001-D103	3' - 0"	7' - 0"	1 3/4"	SCW	PNT-1	A	HM	PNT-2	1	MAS	MAS	45 MIN	1.0	180 DEGREE SWING
001-D202	3' - 0"	7' - 0"	1 3/4"	SCW	PNT-1	A	HM	PNT-2	1	MAS	MAS	45 MIN	1.0	NOTE 1
002-D133	3' - 0"	7' - 0"	1 3/4"	SCW	PF	A	HM	PNT-2	1	MTLS/GYP	MTLS/GYP	45 MIN	1.0	NOTE 1
002-D256	3' - 0"	7' - 0"	1 3/4"	SCW	PNT-1	A	HM	PNT-2	1	MAS	MAS	45 MIN	1.0	NOTE 1
002-D359	3' - 0"	7' - 0"	1 3/4"	SCW	PNT-1	A	HM	PNT-2	1	MAS	MAS	45 MIN	1.0	NOTE 1
002-D424	3' - 0"	7' - 0"	1 3/4"	SCW	PF	A	HM	PNT-2	1	MTLS/GYP	MTLS/GYP	45 MIN	1.0	NOTE 1
003-D105	3' - 0"	7' - 0"	1 3/4"	SCW	PF	A	HM	PNT-2	1	MAS	MAS	45 MIN	1.0	NOTE 1
003-D205	3' - 0"	7' - 0"	1 3/4"	SCW	PF	A	HM	PNT-2	1	MAS	MAS	45 MIN	1.0	8" + JAMB
003-D305	3' - 0"	7' - 0"	1 3/4"	SCW	PNT-1	A	HM	PNT-2	1	MAS	MAS	45 MIN	1.0	8" + JAMB
004-D102E	3' - 0"	7' - 0"	1 3/4"	SCW	PF	A	HM	PNT-2	1	MTLS/GYP	MTLS/GYP	45 MIN	1.0	-
005-D110A	3' - 0"	7' - 0"	1 3/4"	SCW	PNT-1	A	HM	PNT-2	1	MTLS/GYP	MTLS/GYP	45 MIN	1.0	NOTE 1
005-D212C	3' - 0"	7' - 0"	1 3/4"	SCW	PNT-1	A	HM	PNT-2	1	MTLS/GYP	MTLS/GYP	45 MIN	1.0	NOTE 1
005-DG06A	3' - 0"	7' - 0"	1 3/4"	HM	PNT-1	A	HM	PNT-2	1	MTLS/GYP	MTLS/GYP	45 MIN	1.0	NOTE 1
006-D008	3' - 0"	7' - 0"	1 3/4"	HM	PNT-1	A	HM	PNT-2	1	MAS	MAS	45 MIN	1.0	NOTE 1
006-D101	3' - 0"	7' - 0"	1 3/4"	SCW	PNT-1	A	HM	PNT-2	1	MTLS/GYP	MTLS/GYP	45 MIN	1.0	NOTE 1
006-D201	3' - 0"	7' - 0"	1 3/4"	SCW	PNT-1	A	HM	PNT-2	1	MAS	MAS	45 MIN	1.0	NOTE 1
006-D310	3' - 0"	7' - 0"	1 3/4"	SCW	PNT-1	A	HM	PNT-2	1	MAS	MAS	45 MIN	1.0	NOTE 1
007-D1A-117	3' - 0"	7' - 0"	1 3/4"	SCW	PF	A	HM	PNT-2	1	MTLS/GYP	MTLS/GYP	45 MIN	3.0	180 DEGREE SWING
007-D2M4	3' - 0"	7' - 0"	1 3/4"	SCW	PF	A	HM	PNT-2	1	MTLS/GYP	MTLS/GYP	45 MIN	1.0	-
007-D3M4	3' - 0"	7' - 0"	1 3/4"	SCW	PF	A	HM	PNT-2	1	MTLS/GYP	MTLS/GYP	45 MIN	1.0	-
007-D017	3' - 0"	7' - 0"	1 3/4"	SCW	PNT-1	A	HM	PNT-2	1	MAS	MAS	45 MIN	3.0	-
007-D045	3' -0""	7' - 0"	1 3/4"	ETR	ETR	ETR	ETR	ETR	ETR	ETR	ETR	ETR	ETR	NEW DUAL AUTHENTICATION CARD READER
007-D184A	3' - 0"	7' - 0"	1 3/4"	SCW	PF	A	HM	PNT-2	1	MTLS/GYP	MTLS/GYP	45 MIN	1.0	-
007-D184B	3' - 0"	7' - 0"	1 3/4"	SCW	PF	A	HM	PNT-2	1	MTLS/GYP	MTLS/GYP	-	1.0	-
007-D186	3' - 0"	7' - 0"	1 3/4"	SCW	PF	A	HM	PNT-2	1	MTLS/GYP	MTLS/GYP	45 MIN	1.0	-
007-D267A	3' - 0"	7' - 0"	1 3/4"	SCW	PF	A	HM	PNT-2	1	MTLS/GYP	MTLS/GYP	45 MIN	3.0	-
007-D373D	3' - 0"	7' - 0"	1 3/4"	SCW	PF	A	HM	PNT-2	1	MTLS/GYP	MTLS/GYP	45 MIN	3.0	-
007-D402	3' - 0"	7' - 0"	1 3/4"	SCW	PF	A	HM	PNT-2	1	MTLS/GYP	MTLS/GYP	45 MIN	1.0	180 DEGREE SWING
007-D471A	3' - 0"	7' - 0"	1 3/4"	SCW	PF	A	HM	PNT-2	1	MTLS/GYP	MTLS/GYP	45 MIN	1.0	180 DEGREE SWING
007-DD33	3' - 0"	7' - 0"	1 3/4"	SCW	PF	A	HM	PNT-2	1	MTLS/GYP	MTLS/GYP	45 MIN	1.0	-
008-D105C	3' - 0"	7' - 0"	1 3/4"	SCW	PF	A	HM	PNT-2	1	MTLS/GYP	MTLS/GYP	45 MIN	4.0	-
009-D135	3' - 0"	7' - 0"	1 3/4"	SCW	PF	A	HM	PNT-2	1	MTLS/GYP	MTLS/GYP	45 MIN	4.0	-
009-D218	3' - 0"	7' - 0"	1 3/4"	SCW	PF	A	HM	PNT-2	1	MTLS/GYP	MTLS/GYP	45 MIN	1.0	-
009-D315	3' - 0"	7' - 0"	1 3/4"	SCW	PF	A	HM	PNT-2	1	MTLS/GYP	MTLS/GYP	45 MIN	2.0	DOOR IN MENTAL HEALTH WARD
013-D6	3' - 0"	7' - 0"	1 3/4"	SCW	PNT-1	A	HM	PNT-2	1	MTLS/GYP	MTLS/GYP	45 MIN	1.0	-
014-D1A107	3' - 0"	7' - 0"	1 3/4"	ETR	ETR	ETR	ETR	ETR	ETR	ETR	ETR	ETR	1.0	ETR, UPGRADE CARD READER
015-D7F	3' - 0"	7' - 0"	1 3/4"	SCW	PNT-1	A	HM	PMT-2	1	MTLS/GYP	MTLS/GYP	45 MIN	3.0	-
016-D110B	3' - 0"	7' - 0"	1 3/4"	ETR	ETR	ETR	ETR	ETR	ETR	ETR	ETR	ETR	1.0	ETR, UPGRADE CARD READER
045-D170	3' - 0"	7' - 0"	1 3/4"	SCW	PF	A	HM	PNT-2	1	MTLS/GYP	MTLS/GYP	45 MIN	1.0	DOOR IN MENTAL HEALTH WARD
045-D173	3' - 0"	7' - 0"	1 3/4"	SCW	PF	A	HM	PNT-2	1	MTLS/GYP	MTLS/GYP	45 MIN	1.0	DOOR IN MENTAL HEALTH WARD
045-D270	3' - 0"	7' - 0"	1 3/4"	SCW	PF	A	HM	PNT-2	1	MTLS/GYP	MTLS/GYP	45 MIN	4.0	DOOR IN MENTAL HEALTH WARD
045-D272	3' - 0"	7' - 0"	1 3/4"	SCW	PF	A	HM	PNT-2	1	MTLS/GYP	MTLS/GYP	45 MIN	1.0	DOOR IN MENTAL HEALTH WARD
046-D302	3' - 0"	7' - 0"	1 3/4"	SCW	PNT-1	A	HM	PNT-2	1	MTLS/GYP	MTLS/GYP	-	3.0	-
049-D166	3' - 0"	7' - 0"	1 3/4"	SCW	PF	A	HM	PNT-2	1	MTLS/GYP	MTLS/GYP	45 MIN	1.0	180 DEGREE SWING
136-D32	3' - 0"	7' - 0"	1 3/4"	HM	PNT-2	A	HM	PNT-2	1	MTLS/GYP	MTLS/GYP	45 MIN	1.0	-
142-D13	3' - 0"	7' - 0"	1 3/4"	SCW	PF	A	HM	PNT-2	1	MTLS/GYP	MTLS/GYP	45 MIN	1.0	-
147-D102	3' - 0"	7' - 0"	1 3/4"	HM	PNT-1	A	HM	PNT-2	1	MTLS/GYP	MTLS/GYP	45 MIN	3.0	-
171-D108	3' - 0"	7' - 0"	1 3/4"	SCW	PNT-1	A	HM	PNT-2	1	MTLS/GYP	MTLS/GYP	45 MIN	3.0	-

NOTE 1: JAMB WIDTH TO EQUAL EXISTING WALL WIDTH + 1/4" RETURNS, EACH SIDE.

EXIST= EXISTING
HM= HOLLOW METAL
PNT= PAINT
SCW= SOLID CORE WOOD

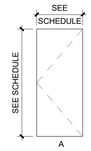

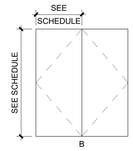

DOOR ELEVATIONS

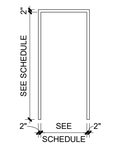

FRAME ELEVATIONS

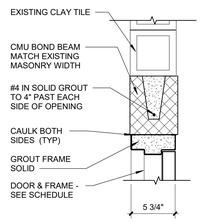

3 HEAD DETAIL @ MASONRY

Scale: 1 1/2" = 1'-0"

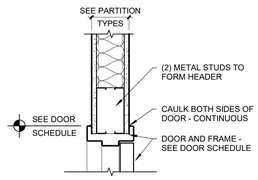

1 HEAD DETAIL @ METAL STUD

Scale: 1 1/2" = 1'-0"

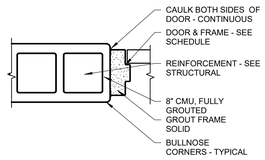

4 JAMB DETAIL @ MASONRY

Scale: 1 1/2" = 1'-0"

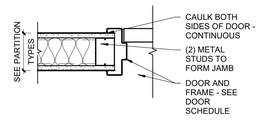

2 METAL STUD 4 - JAMB

Scale: 1 1/2" = 1'-0"

FULLY SPRINKLERED

100% CONSTRUCTION DOCUMENTS

#	Revisions:	Date

CONSULTANTS:

WALTER DAVID VAN SOTEN REG. NO. 6983 STATE OF LOUISIANA REGISTERED ARCHITECT
3/23/2026

PROJECT MANAGER | ACG Project Number 20-398

APOGEE Engineers | Architects

© COPYRIGHT Apogee Consulting Group, P.A.

Headquarters:
Apogee Consulting Group, P.A.
1151 Kildaire Farm Road, Suite 120
Cary, North Carolina 27511
www.acg-pa.com 919-858-7420

Office of Construction and Facilities Management

VA U.S. Department of Veterans Affairs

Drawing Title: DOOR SCHEDULE

Location: ALEXANDRIA VA HEALTH CARE SYSTEM
2495 SHREVEPORT HWY, 71N
PINEVILLE, LA 71360

Project Title: ELECTRONIC HEALTH RECORD MODERNIZATION (EHRM)

Approved:

Date: MARCH 24, 2026 | Checked: WVS | Drawn: MEL

VA PROJECT NUMBER: 502-21-222

Building Number: #

Drawing Number: A-004

Dwg. 3 of 51

C:\Users\mlail\Documents\MS_20-398_EHRM_mlailCF98.rvt
3/18/2026 4:38:35 PM
VA FORM 08-6231

Docusign Envelope ID: 7FA18971-B6F6-44A9-896C-7B85FF50EEA5

ROOM FINISH SCHEDULE

ROOM NO.	NAME	FLOOR	BASE	WALLS EAST	NORTH	SOUTH	WEST	CEILING FINISH	REMARKS
BUILDING 1									
101	LOBBY	-	-	-	-	-	-	-	
102	CORRIDOR	EXISTING	RB/ETR	P	-	-	-	EXISTING	
103	TR	SDT-1	RB-1	P-1,2/ WF	P-1,2	P-1,2	P-1	EXPOSED STRUCTURE	P-2 AT PLYWOOD ALL SIX SIDES UNCOVERING ONE STAMP
104	PMS	-	-	-	-	-	-	-	
201	CONFERENCE ROOM	-	-	-	-	-	-	-	
202	TR	SDT-1	RB-1	P-1,2/ WF	P-1,2	P-1,2	P-1	EXPOSED STRUCTURE	P-2 AT PLYWOOD ALL SIX SIDES UNCOVERING ONE STAMP
203	NURSE EXEC. OFFICE	ETR	ETR/RB	ETR	P	ETR	ETR	ETR	MATCH EXISTING WALL PAINT AND BASE FOR NEW WALL
204	CORRIDOR	ETR	ETR/RB	P	ETR	ETR	ETR	ETR	PROVIDE FINISHES TO MATCH EXISTING TO PATCH PAINT AND BASE.
BUILDING 2									
102	CORRIDOR	ETR	RB	P/WP-1	ETR	ETR	ETR	ETR	MATCH STAINED WOOD/PVC HANDRAIL AND MATCHING MAPLE CRASH RAIL.
133	TR	SDT-1	RB-1	P-1,2/ WF	P-1,2	P-1,2	P-1,2	EXPOSED STRUCTURE	P-2 AT PLYWOOD ALL SIX SIDES UNCOVERING ONE STAMP
134	EDUC.	ETR	ETR/RB-1	P	-	-	-	ETR	PATCH WALL BASE AND PAINT FOR DOOR INFILL
202	CORRIDOR	ETR	RB	P	ETR	ETR	ETR	ETR	PATCH WALL BASE AND PAINT
256	TR	SDT-1	RB-1	P-1,2/ WF	P-1,2	P-1,2	P-1	EXPOSED STRUCTURE	P-2 AT PLYWOOD ALL SIX SIDES UNCOVERING ONE STAMP
303	CORRIDOR	ETR	RB	P	ETR	ETR	ETR	ETR	PATCH WALL BASE AND PAINT
359	TR	SDT-1	RB-1	P-1,2/ WF	P-1,2	P-1,2	P-1	EXPOSED STRUCTURE	P-2 AT PLYWOOD ALL SIX SIDES UNCOVERING ONE STAMP
361	TOILET	ETR	ETR/MATCH EXISTING	ETR	ETR	ETR/MAT CH EXISTIN G	ETR	ETR	INFILL WALL BASE AND FINISH TO MATCH EXISTING TOILET
402	CORRIDOR	ETR	RB/ETR	P/WP-2	ETR	ETR	ETR	ETR	MATCH DARK STAINED WOOD/PVC HANDRAIL AND MATCHING BEIGE CRASH RAIL.
424	TR	SDT-1	RB-1	P-1,2	P-1,2	P-1,2	P-1	EXPOSED STRUCTURE	P-2 AT PLYWOOD ALL SIX SIDES UNCOVERING ONE STAMP
426	B/MGT. STORAGE	ETR	ETR/RB	ETR	P	ETR	ETR	ETR	PATCH WALL BASE AND PAINT FOR DOOR INFILL
BUILDING 3									
105	TR	SDT-1	RB-1	P-1,2/ WF	P-1,2	P-1,2	P-1	EXPOSED STRUCTURE	P-2 AT PLYWOOD ALL SIX SIDES UNCOVERING ONE STAMP
107	CORRIDOR	-	RB	P/WP-3	-	-	-	-	
205	TR	SDT-1	RB-1	P-1,2/ WF	P-1,2	P-1,2	P-1	EXPOSED STRUCTURE	P-2 AT PLYWOOD ALL SIX SIDES UNCOVERING ONE STAMP
206	OFFICE STAFF	ETR	ETR/RB	ETR	P	ETR	ETR	ETR/ACT-1	MATCH WALL PAINT AND BASE FINISHES ON NEW WALL
224	CORRIDOR	ETR	ETR/RB	P	ETR	ETR	ETR	ETR	PATCH EXISTING WALL PAINT AND BASE AROUND NEW FRAME.
305	TR	SDT-1	RB-1	P-1,2/ WF	P-1,2	P-1,2	P-1	EXPOSED STRUCTURE	P-2 AT PLYWOOD ALL SIX SIDES UNCOVERING ONE STAMP
306	DOCTORS OFFICE	ETR	ETR/RB	ETR	P	ETR	ETR	ETR/AT	MATCH WALL PAINT AND BASE FINISHES ON NEW WALL
313	CORRIDOR	ETR	ETR/RB	P	ETR	ETR	ETR	ETR	PATCH EXISTING WALL PAINT AND BASE AROUND NEW FRAME.
BUILDING 4									
102	WAITING	ETR	ETR/ RB	ETR	ETR	ETR	P	ETR	
102E	TR	SDT-1	RB-1	P-1,2	P-1	P-1,2	P-1,2	EXPOSED STRUCTURE	P-2 AT PLYWOOD ALL SIX SIDES UNCOVERING ONE STAMP
BUILDING 5									
110	ADMIN. OFFICE	ETR	ETR/RB	ETR	ETR	ETR	P	ETR/ACT-1	PATCH EXISTING BASE AND PAINT TO MATCH EXISTING
110A	TR	SDT-1	RB-1	P-1,2	P-1,2	P-1,2	P-1/WF	EXPOSED STRUCTURE	P-2 AT PLYWOOD ALL SIX SIDES UNCOVERING ONE STAMP
212	ACQUISITION	PATCH AS NECESSARY	RB	-	P	-	-	PATCH AS NECESSARY	MATCH EXISTING BASE AND PAINT FOR NEW WALLS ONLY
212C	TR	SDT-1	RB-1	P-1,2	P-1,2	P-1,2	P-1/WF	EXPOSED STRUCTURE	P-2 AT PLYWOOD ALL SIX SIDES UNCOVERING ONE STAMP
G06	ELECTRICAL STORAGE	ETR	ETR/RB	-	-	-	P	ETR/ACT-1	MATCH EXISTING BASE AND PAINT FOR NEW WALLS ONLY
G06A	TR	SDT-1	RB-1	P-1	P-1,2	P-1,2	P-1,2/WF	EXPOSED STRUCTURE	P-2 AT PLYWOOD ALL SIX SIDES UNCOVERING ONE STAMP
G23	CORRIDOR	ETR	ETR/RB	ETR	P	ETR	ETR	ETR	PATCH BASE AND PAINT FOR INFILL
BUILDING 6									
008	TR	SDT-1	RB-1	P-1,2	P-1	P-1,2	P-1,2	EXPOSED STRUCTURE	P-2 AT PLYWOOD ALL SIX SIDES UNCOVERING ONE STAMP
023	CORRIDOR	-	RB	-	-	P	-		
101	TR	SDT-1	RB-1	P-1,2	P-1,2	P-1/WF	P-1,2	EXPOSED STRUCTURE	P-2 AT PLYWOOD ALL SIX SIDES UNCOVERING ONE STAMP
101A	OFFICE	ETR	ETR/RB	P	ETR	ETR	ETR	ETR/ACT-1	PATCH EXISTING FINISHES AS NECESSARY FOR NEW WALL
201	TR	SDT-1	RB-1	P-1,2	P-1	P-1,2/WF	P-1,2	EXPOSED STRUCTURE	P-2 AT PLYWOOD ALL SIX SIDES UNCOVERING ONE STAMP
239	CORRIDOR	-	RB	-	-	P	-	-	
310	TR	SDT-1	RB-1	P-1,2	P-1	P-1,2/WF	P-1,2	EXPOSED STRUCTURE	P-2 AT PLYWOOD ALL SIX SIDES UNCOVERING ONE STAMP
312	CORRIDOR	-	RB	-	-	P	-	-	
BUILDING 7									
1A-10Y	CORRIDOR	ETR	ETR/RB	-	-	P	P	ETR/ACT-1	PATCH WALL PAINT, CEILING, AND BASE TO MATCH EXISTING.
1A-103	E.E.G. INSTR.	EXISTING	RB	-	-	P	-	PATCH AS NECESSARY	PATCH WALL PAINT AND BASE
1A-104B	ALCOVE	ETR	RB/ETR	P	-	-	-	-	PATCH WALL PAINT, CEILING, AND BASE TO MATCH EXISTING.
1A-117	TR	SDT-1	RB-1	P-1,2	P-1,2	P-1,2	P-1,2	EXPOSED STRUCTURE	P-2 AT PLYWOOD ALL SIX SIDES UNCOVERING ONE STAMP
1A-184	CLERICAL	ETR	RB	P	ETR	P	ETR	ETR/ACT-1	PATCH WALL PAINT, CEILING, AND BASE TO MATCH EXISTING.
1A-184A	TR	SDT-1	RB-1	P-1,2	P-1,2	P-1,2	P-1,2	EXPOSED STRUCTURE	P-2 AT PLYWOOD ALL SIX SIDES UNCOVERING ONE STAMP
1A-184B	STORAGE	ETR	ETR/RB-1	P-1	P-1	ETR	ETR	ACT-1	PATCH WALL PAINT, CEILING, AND BASE ON NEW WALLS TO MATCH EXISTING.
1A-186	PURCHASING AGENT	ETR	RB-1/ETR	-	-	P	P	ETR/ACT-1	PATCH WALL PAINT, CEILING, AND BASE TO MATCH EXISTING.
2M4	TR	SDT-1	RB-1	P-1,2	P-1,2	P-1,2	P-1,2	EXPOSED STRUCTURE	P-2 AT PLYWOOD ALL SIX SIDES UNCOVERING ONE STAMP
3M4	TR	SDT-1	RB-1	P-1,2	P-1,2	P-1,2	P-1,2	EXPOSED STRUCTURE	P-2 AT PLYWOOD ALL SIX SIDES UNCOVERING ONE STAMP
3M5	STOR	PATCH AS NECESSARY	RB	-	-	-	P	PATCH AS NECESSARY	PATCH WALL PAINT AND BASE ON NEW WALLS ONLY
5	PATIENT CLOTHING	ETR	ETR/RB	P	P	ETR	ETR	ETR/ACT-1	PATCH WALL PAINT AND BASE ON NEW WALLS ONLY
5B	STORAGE	PATCH AS NECESSARY	RB	-	P	-	P	PATCH AS NECESSARY	PATCH WALL PAINT AND BASE ON NEW WALLS ONLY
017	TR	SDT-1	RB-1	P-1,2	P-1	P-1,2	P-1,2	EXPOSED STRUCTURE	P-2 AT PLYWOOD ALL SIX SIDES UNCOVERING ONE STAMP
18	ELEV. LOBBY	ETR	ETR/RB	ETR	ETR	P	ETR	ETR/ACT-1	PATCH WALL PAINT, CEILING, AND BASE TO MATCH EXISTING.
042	TELE./COMPUTER RM	AF/ETR	RB-1	P-1,2	P-1,2	P-1,2	P-1,2	EXPOSED STRUCTURE	P-2 AT PLYWOOD ALL SIX SIDES UNCOVERING ONE STAMP. REPLACE VENTED ACCESS FLOORING TILES WITH SOLID ACCESS FLOORING TILES TO MATCH
42A	CLOSET	AF-1/ETR	-	P-1,2	P-1,2	P-1,2	P-1,2	EXPOSED STRUCTURE	P-2 AT PLYWOOD ALL SIX SIDES UNCOVERING ONE STAMP
045	COMPUTER RM	AF-1/ETR	-	P-1,2	P-1,2	P-1,2	P-1,2	EXPOSED STRUCTURE	P-2 AT PLYWOOD ALL SIX SIDES UNCOVERING ONE STAMP, VENTED ACCESS FLOORING TILES TO BE REPLACED WITH MATCHING SOLID ACCESS TILES
45A	STORAGE	AF-1	RB-1	P-1,2	P-1,2	P-1	P-1,2	EXPOSED STRUCTURE	P-2 AT PLYWOOD ALL SIX SIDES UNCOVERING ONE STAMP. NEW ACCESS FLOORING TO TRANSITION AND TIE INTO EXISTING GRID.
47	STOR.	ETR	ETR/RB	P	ETR	ETR	ETR	ETR/ACT-1PATCH AS NECESSARY	PATCH WALL PAINT AND BASE ON NEW WALLS ONLY
247D	STORAGE	ETR	ETR/RB	ETR	ETR	P	ETR	ETR/ACT-1	PATCH WALL PAINT, CEILING, AND BASE TO MATCH EXISTING.
267	HALLWAY	ETR	ETR/RB	-	-	-	P	PATCH AS NECESSARY	PATCH WALL PAINT AND BASE FOR NEW DOOR
267A	TR	SDT-1	RB-1	P-1,2	P-1,2	P-1,2	P-1,2	EXPOSED STRUCTURE	P-2 AT PLYWOOD ALL SIX SIDES UNCOVERING ONE STAMP
348	LOBBY	EXISTING	RB	-	-	P	-	PATCH AS NECESSARY	PATCH WALL PAINT AND BASE
373A	HALLWAY	ETR	ETR/RB	ETR	ETR	ETR	P	ETR/ACT-1PATCH AS NECESSARY	PATCH WALL PAINT, CEILING, AND BASE TO MATCH EXISTING.
373D	TR	SDT-1	RB-1	P-1,2	P-1,2	P-1,2	P-1,2	EXPOSED STRUCTURE	P-2 AT PLYWOOD ALL SIX SIDES UNCOVERING ONE STAMP
402	TR	SDT-1	RB-1	P-1,2	P-1,2	P-1,2	P-1,2	EXPOSED STRUCTURE	P-2 AT PLYWOOD ALL SIX SIDES UNCOVERING ONE STAMP
471	CLERKS	ETR	ETR/RB	ETR	ETR	P	P	ETR/ACT-1	PATCH WALL PAINT, CEILING, AND BASE TO MATCH EXISTING.
471A	TR	SDT-1	RB-1	P-1,2	P-1,2	P-1,2	P-1,2	EXPOSED STRUCTURE	P-2 AT PLYWOOD ALL SIX SIDES UNCOVERING ONE STAMP
C1-10	CORR.	ETR	RB	P	-	-	-	ETR	
C1-12	CORRIDOR	ETR	ETR/RB	ETR	P	ETR	ETR	ETR/ACT-1	PATCH WALL PAINT, CEILING, AND BASE TO MATCH EXISTING.

ROOM FINISH SCHEDULE

ROOM NO.	NAME	FLOOR	BASE	WALLS EAST	NORTH	SOUTH	WEST	CEILING FINISH	REMARKS
C4-4	CORRIDOR	ETR	ETR/RB	-	-	-	P/WP-4	ETR	PATCH WALL PAINT, CEILING, AND BASE TO MATCH EXISTING.
C-1	CORRIDOR	ETR	ETR/RB	ETR	ETR	P	ETR	ETR	PATCH WALL PAINT AND BASE
D-02	RECEP.	ETR	ETR/RB	P	P	-	-	ERT/ACT-1	PATCH WALL PAINT, CEILING, AND BASE TO MATCH EXISTING.
D-03	CORR.	ETR	ETR/RB	-	-	-	P	ETR/ACT-1	PATCH WALL PAINT, CEILING, AND BASE ON NEW WALLS ONLY
D-33	TR	SDT-1	RB-1	P-1,2	P-1,2	P-1,2	P-1,2	EXPOSED STRUCTURE	P-2 AT PLYWOOD ALL SIX SIDES UNCOVERING ONE STAMP
BUILDING 8									
105	CONCESSIONAIRE VENDING	ETR	ETR/RB	ETR	ETR	P	ETR/P	ETR/ACT-1 PATCH AS NECESSARY	MATCH EXISTING WALL PAINT AND BASE ON NEW WALL AND AROUND NEW EXTINGUISHER CABINET
105C	TR	SDT-1	RB-1	P-1,2	P-1	P-1,2	P-1,2	EXPOSED STRUCTURE	P-2 AT PLYWOOD ALL SIX SIDES UNCOVERING ONE STAMP
BUILDING 9									
100C	CORRIDOR	ETR	ETR/RB	ETR	ETR	P	ETR	ETR/ACT-1, PATCH AS NECESSARY	PATCH WALL PAINT AND BASE
135	TR	SDT-1	RB-1	P-1	P-1	P-1	P-1	EXPOSED STRUCTURE	
200	LOBBY	ETR	ETR/RB	P	ETR	P	ETR	ETR/ACT-1, PATCH AS NECESSARY	PATCH WALL PAINT AND BASE AT NEW WALLS ,
218	TR	SDT-1	RB-1	P-1,2	P-1,2	P-1,2	P-1,2	EXPOSED STRUCTURE	P-2 AT PLYWOOD ALL SIX SIDES UNCOVERING ONE STAMP
300	ELEVATOR LOBBY	ETR	ETR/RB	P/ETR	ETR	P/ETR	ETR	ETR/ACT-1, PATCH AS NECESSARY	PATCH WALL PAINT, CEILING, AND BASE AT NEW WALLS,
315	TR	SDT-1	RB-1	P-1,2	P-1,2	P-1,2	P-1,2	EXPOSED STRUCTURE	P-2 AT PLYWOOD ALL SIX SIDES UNCOVERING ONE STAMP
BUILDING 13									
1	MACHINE SHOP	ETR	ETR/RB	ETR	ETR	ETR	P	ETR	PATCH PAINT AND BASE AS NECESSARY TO MATCH EXISTING.
6	TE	SDT-1	RB-1	P-1,2	P-1,2	P-1,2	P-1,2	EXPOSED STRUCTURE	P-2 AT ALL PLYWOOD ALL SIX SIDES UNCOVERING ONE STAMP
BUILDING 14									
1A101	CORRIDOR	ETR	RB/ETR	ETR	ETR	ETR/P	ETR	ETR	PATCH PAINT AND BASE TO MATCH EXISTING
1A107	TE ROOM	EXISTING TO REMAIN	EXISTING TO REMAIN	P-1,2	P-1	P-1,2	P-1,2	EXPOSED STRUCTURE	P-2 AT PLYWOOD, ALL SIX SIDES UNCOVERING ONE STAMP
BUILDING 15									
7	GROUNDS MAINT	ETR	RB/ETR	P/ETR	P/ETR	P/ETR	P/ETR	PATCH AS NECESSARY	PROVIDE PAINT AND BASE TO NEW WALLS FOR TR TO MATCH EXISTING FINISHES
7F	TR	SDT-1	RB-1	P-1,2	P-1,2	P-1,2	P-1,2	EXPOSED STRUCTURE	P-2 AT PLYWOOD ALL SIX SIDES UNCOVERING ONE STAMP
BUILDING 16									
110	LAUNDRY SUPPORT SPACE	ETR	ETR/RB	ETR	P	ETR	ETR	ETR	PATCH PAINT AND BASE TO MATCH EXISITNG
110B	TE	SDT-1	RB-1	P-1,2	P-1,2	P-1,2	P-1,2	EXPSOSED STRUCTURE	P-2 AT PLYWOOD ALL SIX SIDES UNCOVERING ONE STAMP
BUILDING 45									
170	TR	SDT-1	RB-1	P-1,2	P-1,2	P-1,2	P-1,2	EXPOSED STRUCTURE	P-2 AT PLYWOOD ALL SIX SIDES UNCOVERING ONE STAMP
173	TR	SDT-1	RB-1	P-1,2	P-1,2	P-1,2	P-1,2	EXPOSED STRUCTURE	P-2 AT PLYWOOD ALL SIX SIDES UNCOVERING ONE STAMP
175	CORRIDOR	ETR	ETR/RB	ETTR	ETR	ETR/P	ETR	ETR	PATCH PAINT AND BASE TO MATCH EXISTING
176	CORRIDOR	ETRETR	ETR	ETR	ETR	ETR	ETR/P	ETR	PATCH PAINT AROUND NEW EXTINGUISHER CABINET
246	CORRIDOR	-	RB	-	-	P/ETR	-	-	
268	TR	SDT-1	RB-1	P-1,2	P-1,2	P-1,2	P-1,2	EXPOSED STRUCTURE	P-2 AT PLYWOOD ALL SIX SIDES UNCOVERING ONE STAMP
272	TR	SDT-1	RB-1	P-1,2	P-1,2	P-1,2	P-1,2	EXPOSED STRUCTURE	P-2 AT PLYWOOD ALL SIX SIDES UNCOVERING ONE STAMP
297	LOBBY	ETR	ETR/RB	ETR	ETR	ETR/P	ETR	ETR	PATCH PAINT AND BASE TO MATCH EXISTING
C1-1	LOBBY	ETR	ETR/RB	-	-	P/ETR	-	ETR	PATCH PAINT AROUND NEW INSTALLATIONS ON WALL
BUILDING 46									
301	STORAGE	ETR	ETR/RB	ETR	ETR	ETR	P	ETR	PATCH WALL PAINT AND BASE AS NECESSARY TO MATCH EXISTING
302	TE	SDT-1	RB-1	P-1,2	P-1,2	P-1,2	P-1,2	EXPOSED STRUCTURE	P-2 AT PLYWOOD ALL SIX SIDES, UNCOVERING ONE STAMP
BUILDING 49									
133	CORR.	ETR	ETR/RB	ETR	ETR	ETR/P	ETR	ETR/ACT-1 PATCH AS NECESSARY	PATCH WALL PAINT AND BASE
165	CORR.	ETR	ETR/RB	ETR/P/ WP-5	ETR	ETR	ETR/P/WP-5	ETR/APC-1, PATCH AS NECESSARY	PATCH WALL AND BASE FINISHES TO MATCH EXISITNG
166	TR	SDT-1	RB-1	P-1,2	P-1,2	P-1,2	P-1,2	EXPOSED STRUCTURE	P-2 AT PLYWOOD ALL SIX SIDES UNCOVERING ONE STAMP
BUILDING 136									
32	TR	SDT-1	RB-1	P-1,2	P-1,2	P-1,2	P-1,2	EXPOSED STRUCTURE	P-2 AT PLYWOOD ALL SIX SIDES UNCOVERING ONE STAMP
118	BIN	ETR	RB/ETR	ETR	P	ETR	P	ETR/ACT-1 PATCH AS NECESSARY	PROVIDE PAINT AND BASE AT WALLS
BUILDING 147									
101	CHILLER PLANT	ETR	ETR/RB	ETR	ETR/P	ETR	ETR	ETR	PATCH PAINT AND BASE AS NECESSARY
102	TE	SDT-1	RB-1	P-1,2	P-1,2	P-1,2	P-1,2	EXPOSED STRUCTURE	P-2 AT PLYWOOD ALL SIX SIDES UNCOVERING ONE STAMP
BUILDING 171									
107	OFFICE	ETR-REVISE EXISTING	RB/ETR	ETR	ETR	ETR/P	ETR/P	ETR/ACT-1 PATCH	PROVIDE PAINT AND BASE TO MATCH SURROUND OFFICE MATERIALS. PATCH AND ADJUST CEILING TO NEW WALLS.
108	TE	SDT-1	RB-1	P-1,2	P-1,2	P-1,2	P-1,2	EXPOSED STRUCTURE	P-2 AT PLYWOOD ALL SIX SIDES UNCOVERING ONE STAMP
109	CORR.	ETR	ETR/RB	ETR/P	ETR	ETR	ETR	ETR	PATCH PAINT AND BASE TO MATCH EXISTING FINISHES.

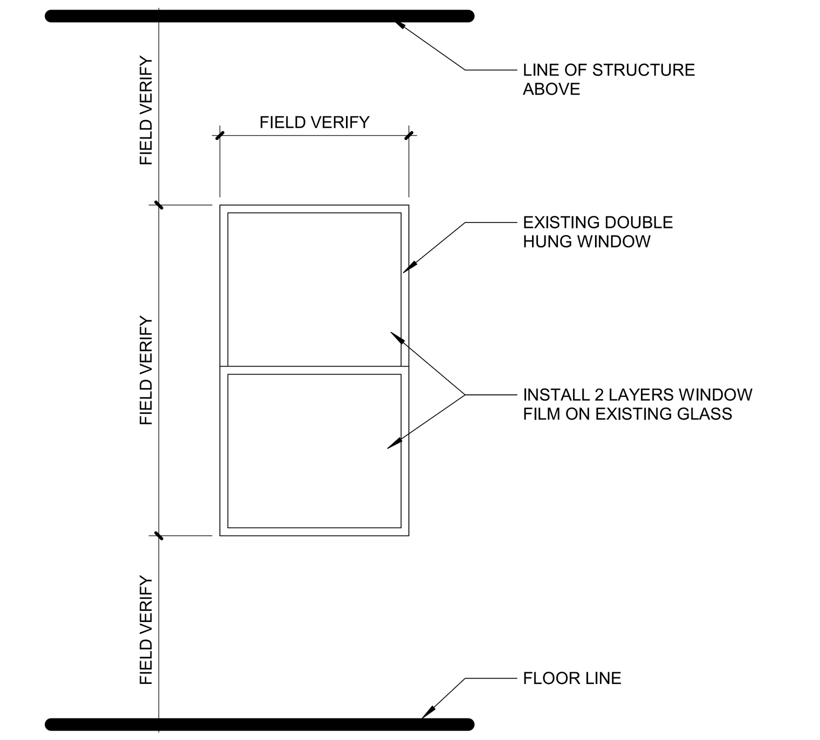

1 PHYSICAL SECURITY INTERIOR ELEVATION AT EXTERIOR WINDOWS
Scale: 3/4" = 1'-0"

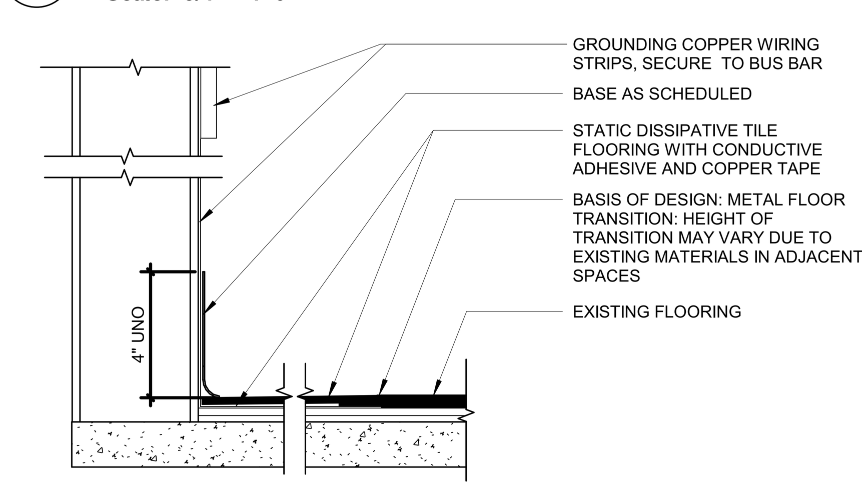

2 STATIC DISSIPATIVE TILE TO EXISTING FLOORING
Scale: 3" = 1'-0"

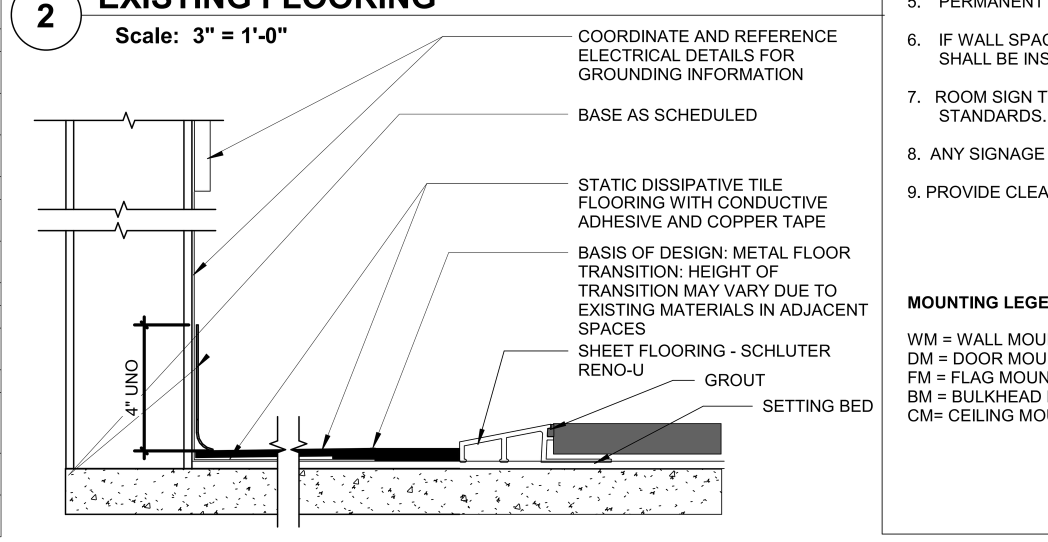

3 STATIC DISSIPATIVE TILE TO PORCELAIN FLOORING
Scale: 3" = 1'-0"

FINISH KEY

MATERIAL GROUP	CODE	MATERIAL	MANUFACTURER	STYLE/COLOR	SIZE	NUMBER	REMARKS
CEILINGS							
CEILINGS	ACT-1	ACOUSTICAL CEILING TILE	ARMSTRONG	WHITE	BY LOCATION	VA TO CONFIRM	SIMILAR TO ARMSTRONG, CORTEGA #816
FLOORING							
FLOORING	AF-1	ACCESS FLOORING	COMPUTER ENVIRONMENTS, INC	STEEL CLAD RESIN FIBER CORE PANELS COVERED WITH HIGH PRESSURE LAMINATE-1250 LBS DESIGN LOAD	24" X 24"	FORMICA 70103 CHEYENNE GRAY	GR112 PANEL SOLID WITH PVC EDGE TRIM AND HPL, 10 AND 40 SERIES UNDERSTRUCTURE
FLOORING	SDT-1	STATIC DISSIPATIVE TILE	AMERICAN BILTRITE	MISSION WHITE	24" X 24"	SDT-147	
MISC.							
MISC.	DOORS	VARIES BY LOCATION	VT INDUSTRIES	RIFT CUT RED OAK, STAIN BY LOCATIONS	-	-	CONTRACTOR TO FIELD VERIFY AND MATCH PER LOCATION IN ACCORDANCE WITH SPECIFICATION 01 33 23 1.13 EHRM SURVEYING
MISC.	W	CORNER GUARD	CS CONSTRUCTION SPECIALTIES	SM-20	-	-	CONTRACTOR TO FIELD VERIFY AND MATCH PER LOCATION IN ACCORDANCE WITH SPECIFICATION 01 33 23 1.13 EHRM SURVEYING
MISC.	WF-1	WINDOW FILM 1	3M SCOTCHSHEILD	ULTRA NIGHT VISION S25	-	-	ON ALL EXPOSED AND UNEXPOSED WINDOWS IN TELECOM ROOMS
MISC.	WF-2	WINDOW FILM 2	3M SCOTCHSHEILD	S-80 SSECURITY	-	-	1 LAYER ON EXISTING WINDOWS ONLY
MISC.	WP-1	PETG HAND RAIL	CS CONSTRUCTION SPECIALTIES	HRB-4C	-	-	CONTRACTOR TO FIELD VERIFY AND MATCH PER LOCATION IN ACCORDANCE WITH SPECIFICATION 01 33 23 1.13 EHRM SURVEYING
MISC.	WP-2	SINGLE LINE WOOD RAIL	CS CONSTRUCTION SPECIALTIES	P-OW/P-RW	-	-	VA INTERIOR DESIGNER TO SELECT, PER LOCATION
MISC.	WP-3	WOOD HAND RAIL	CS CONSTRUCTION SPECIALTIES	HRW-10C	-	-	VA INTERIOR DESIGNER TO SELECT, PER LOCATION
MISC.	WP-4	PETG HAND RAIL	CS CONSTRUCTION SPECIALTIES	HRB-4C	-	-	CONTRACTOR TO FIELD VERIFY AND MATCH PER LOCATION IN ACCORDANCE WITH SPECIFICATION 01 33 23 1.13 EHRM SURVEYING
MISC.	WP-5	CRASH RAIL	CS CONSTRUCTION SPECIALTIES	SCR/BCR/ECR-40	-	-	CONTRACTOR TO FIELD VERIFY AND MATCH PER LOCATION IN ACCORDANCE WITH SPECIFICATION 01 33 23 1.13 EHRM SURVEYING
WALLS							
WALLS	P	PAINT	SHERWIN WILLIAMS	NEUTRAL	-	-	CONTRACTOR TO FIELD VERIFY AND MATCH PER LOCATION IN ACCORDANCE WITH SPECIFICATION 01 33 23 1.13 EHRM SURVEYING
WALLS	P-1	PAINT	SHERWIN WILLIAMS	HIGH REFLECTIVE WHITE	-	SW7757	
WALLS	P-2	FIRE RETARDANT PAINT	FLAME CONTROL COATINGS	FLAME CONTROL NO.I 20-20A-INTUMESCENT FIRE RETARDANT PAINT	-	-	1 COAT ON ALL PLYWOOD IN TELECOM ROOMS, ALL SIDES AND KEEP ONE EXPOSED IN TELECOM ROOMS. COLOR TO MATCH P-1.
WALLS	P-2	FIRE RETARDANT PAINT	FLAME CONTROL COATINGS	FLAME CONTROL NO. 400	-	-	2 COATS SEMIGLOSS OVERCOAT OVER 20-20A PAINT, ALL SIDES AND KEEP SAME STAMP EXPOSED
WALLS	P-3	DOORFRAME PAINT	SHERWIN WILLIAMS	SEMI-GLOSS	-	SIMILAR TO BURNT UMBER	CONTRACTOR TO FIELD VERIFY AND MATCH PER LOCATION IN ACCORDANCE WITH SPECIFICATION 01 33 23 1.13 EHRM SURVEYING
WALLS	RB	RUBBER BASE	ROPPE	STANDARD TO MATCH EXISTING SIMILAR TO BURNT UMBER	6"	-	CONTRACTOR TO FIELD VERIFY AND MATCH PER LOCATION IN ACCORDANCE WITH SPECIFICATION 01 33 23 1.13 EHRM SURVEYING
WALLS	RB-1	RUBBER BASE	ROPPE	FIG	4"	125	

FINISH GENERAL NOTES

1. REFERENCE ROOM FINISH SCHEDULE AND FINISH MATERIAL LEGEND FOR MORE INFORMATION.
2. REFERENCE REFLECTED CEILING PLAN FOR ADDITIONAL CEILING INFO.
3. PREPARE ALL FLOOR AND WALL CONSTRUCTION, NEW AND/OR EXISTING, TO RECEIVE NEW FINISHES IN ACCORDANCE WITH MANUFACTURER'S RECOMMENDED INSTALLATION METHODS AND MATERIALS FOR ALL FINISHES.
4. PRIOR TO INSTALLATION OF NEW FINISHES, CONTRACTOR SHALL INSPECT ALL SUBSTRATES. IF A SUBSTRATE IS DEEMED UNACCEPTABLE, THE CONTRACTOR SHALL TAKE THE NECESSARY STEPS TO RECTIFY THE SITUATION OR CONTACT THE VA COR WITH THE CONCERN. PROCEEDING WITH THE INSTALLATION OF FINISHES WILL BE INDICATION THAT THE INSTALLER / FINISHER ACCEPTS CONDITION OF SUBSTRATE.
5. USE MANUFACTURER'S RECOMMENDED INSTALLATION METHODS AND MATERIALS FOR ALL FINISHES.
6. ALL NECESSARY TILE FLOORING UNDERLAYMENT TO BE PROVIDED AND INSTALLED BY FLOORING CONTRACTOR
7. ALL FLOORING TRANSITIONS SHALL COMPLY WITH ADA GUIDELINES. FLOORING CONTRACTOR TO SUBMIT A DIAGRAM SHOWING FLOORING TRANSITION LOCATIONS FOR DESIGNERS APPROVAL PRIOR TO INSTALLATION.
8. ALIGN FLOORING TRANSITIONS WITH FINISH BASE EXCEPT AT DOORS, U.N.O.
9. FINISH LEVEL OF GYP. BD. WALLS AND SOFFITS TO BE LEVEL 4, U.N.O.
10. ALL PAINTED SURFACES SHALL RECEIVE A MINIMUM OF (1) ONE BASE COAT AND (2) TWO FINISH COATS
11. PAINTED SHEEN LEVEL TO BE EGG-SHELL FOR ALL WALLS, U.N.O. SHEEN FOR ALL WET AREA WALLS, METAL DOORS AND METAL FRAMES TO BE SEMI-GLOSS.
12. PAINT ALL EXPOSED METAL SURFACES, SUCH AS GRILLES, FIRE EXTINGUISHER CABINETS, ETC. WITH PAINT TO MATCH ADJACENT SURFACE.
13. ALL HOLLOW METAL DOORS AND FRAMES TO BE PAINTED P-3 TO MATCH EXISTING.
14. EXTEND THE SDT-1 IN THE TELECOM AND DEMARK ROOMS UNDER DOOR TO THE CORRIDOR WITH A METAL TRANSITION BETWEEN NEW AND EXISTING. PROVIDE METAL FLOOR TRANSITION BETWEEN ALL TELECOM ROOM FLOORING AND ADJACENT FLOORING.
15. ALL ADJACENT AREAS TO TELECOM ROOMS AFFECTED BY INFILL OF DOORS, NEW DOORS, NEW WALLS SHALL HAVE CEILINGS, BASE, PAINT, WALL PROTECTION AND WALLS TO BE PATCHED TO MATCH EXISTING TO MATCH EXISTING TO RECEIVE NEW WORK. VA INTERIOR DESIGNER TO GIVE DIRECTION ON FINISHES TO MATCH OR NEW.
16. THE CONTRACTOR SHALL INSTALL WINDOW FILM (WF-1) ON ANY EXPOSED OR ENCLOSED WINDOWS WITHIN T THE TELECOM OR DEMARK SCOPE OF WORK.
17. PROVIDE 4'X8'X3/4" FIRE RETARDANT TREATED AC GRADE PLYWOOD BACK BOARDS IN TELECOM ROOMS. PLYWOOD SHALL BE MOUNTED WITH A-SIDE OUT AND PAINTED WITH (3 COATS TOTAL) OF FIRE RESISTANT PAINT ON ALL SIDES PRIOR TO MOUNTING, AND SHALL MATCH P-2 COLOR. MASK OVER FIRE RETARDANT SEAL ON PLYWOOD BEFORE PAINTING TO ALLOW INSPECTION OF FIRE RATING SEAL. ALL DRYWALL SURROUNDING WALLS TO BE PAINTED WITH STANDARD PAINT P-1 TO MATCH PLYWOOD COLOR.
18. REPAIR AND FINISH WALLS AND/OR FLOORS WHERE CASEWORK HAS BEEN REMOVED.

SIGNAGE GENERAL NOTES

1. ALL SIGNAGE SHOULD MEET VA SIGNAGE GUIDELINES.
2. CONTRACTOR TO COORDINATE THE TEXT OF SIGN INSERTS WITH VA. VA TO GIVE FINAL APPROVAL OF ALL SIGNAGE TEXT, DESIGN AND LOCATIONS.
3. SIGNS TO MATCH VA AVHCS CAMPUS SIGNAGE STANDARDS. COLORS TO BE DETERMINED BY FACILITIES. SIGNAGE TO CONFORM TO VA SIGNAGE GUIDELINES.
4. ALL NEW AND REUSED SIGNAGE SHALL BE CONTRACTOR FURNISHED AND INSTALLED.
5. PERMANENT ROOM SIGNAGE MUST INCLUDE RAISED LETTERS AND BRAILLE AND MEET ADA GUIDELINES.
6. IF WALL SPACE IS NOT AVAILABLE FOR SIGNAGE ON LATCH SIDE OF DOOR PER MOUNTING STANDARDS, SIGNS SHALL BE INSTALLED PER CURRENT ADA STANDARDS ON NEAREST ADJACENT WALL.
7. ROOM SIGN TYPE FOR NEW TELECOM ROOMS SHALL HAVE ROOM NUMBER ONLY TO MATCH CAMPUS STANDARDS.
8. ANY SIGNAGE ON GLASS TO HAVE BACKERBOARD.
9. PROVIDE CLEAN AGENT SIGN ON WALL AND FEC FLAG SIGN AT EACH FE IN PROJECT, SEE IMAGES BELOW..

MOUNTING LEGEND

WM = WALL MOUNTED
DM = DOOR MOUNTED
FM = FLAG MOUNTED
BM = BULKHEAD MOUNTED
CM= CEILING MOUNTED

FINISH ABBREVIATIONS

ACT	ACOUSTICAL CEILING TILE	NA	NOT APPLICABLE
ADJ	ADJACENT	P	PAINT
AF	ACCESS FLOORING	PFIN	PREFINISHED
AFF	ABOVE FINISHED FLOOR	RB	RUBBER WALL BASE
AL	ALUMINUM	SDT	STATIC DISSIPATIVE TILE
CG	CORNER GUARD	SF	SQUARE FEET (FOOT)
CJ	CONTROL JOINT	TYP	TYPICAL
CMU	CONCRETE MASONRY UNIT	UFIN	UNFINISHED
CR	CRASH RAIL	UNO	UNLESS NOTED OTHERWISE
ETR	EXISTING TO REMAIN	VIF	VERIFY IN FIELD
EX	EXISTING	WF	WINDOW FILM
EXJ	EXPANSION JOINT	WP	WALL PROTECTION
EXP	EXPOSED		
GYP	GYPSUM WALL BOARD		
HR	HAND RAIL		
LF	LINEAR FEET (FOOT)		
MTL	METAL		
MISC	MISCELLANEOUS		

WALL PROTECTION GENERAL NOTES

1. ALL CORNER GUARDS TO BE FROM TOP OF BASE TO CEILING , AVHCS CAMPUS STANDARD.
2. PROVIDE BLOCKING IN WALLS FOR ALL CHAIR RAILS, CRASHRAILS, HANDRAILS AND BUMPER RAILS.
3. HOLD BACK HANDRAIL AND BUMPER RAIL 2" FROM CORNER GUARDS AND DOOR FRAMES.
4. HANDRAIL NOT TO BE BEHIND DOORS WITH CLOSERS AND START HANDRAIL 6" AWAY FROM START OF DOOR WHEN OPEN.
5. STANDARD HIGH IMPACT WALLCOVERING (SHEET) TO BE .040" THICKNESS.
6. WHERE WALL PROTECTION (BUMPER RAILS, CRASH RAILS, SHEET WALL PROTECTION, HANDRAILS) IS REMOVED, WALLS TO BE PATCHED TO MATCH EXISTING FINISHES.
7. ALL WALL PROTECTION ADDED TO EXISTING SHALL MATCH IN COLOR AND STYLE.

ABBREVIATION LEGEND
CG: CORNER GUARD
HR: HANDRAIL
HIW: HIGH IMPACT WALLCOVERING
CR: CRASH RAIL

FULLY SPRINKLERED

100% CONSTRUCTION DOCUMENTS

#	Revisions:	Date

CONSULTANTS:

WALTER DAVID VAN SCOTER REG. NO. 9953 STATE OF LOUISIANA REGISTERED ARCHITECT
Walter Van Scoter
3/23/2026

PROJECT MANAGER
ACG Project Number 20-398

APOGEE Engineers | Architects
Headquarters:
Apogee Consulting Group, P.A.
1151 Kildaire Farm Road, Suite 120
Cary, North Carolina 27511
www.acg-pa.com 919-858-7420

© COPYRIGHT Apogee Consulting Group, P.A.

Office of Construction and Facilities Management
VA U.S. Department of Veterans Affairs

Drawing Title: ROOM FINISH SCHEDULE, GENERAL NOTES AND ABBREVIATIONS
Project Title: ELECTRONIC HEALTH RECORD MODERNIZATION (EHRM)
VA PROJECT NUMBER: 502-21-222
Building Number: #
Location: ALEXANDRIA VA HEALTH CARE SYSTEM 2495 SHREVEPORT HWY, 71N PINEVILLE, LA 71360
Approved:
Date: MARCH 24, 2026 | Checked: EI | Drawn: MEL
Drawing Number: A-005
Dwg. 4 of 51

C:\Users\mlail\Documents\MS_20-398_EHRM_mlailCFJ98.rvt
3/18/2026 4:38:35 PM
VA FORM 08-6231

Docusign Envelope ID: 7FA18971-B6F6-44A9-896C-7B85FF50EEA5

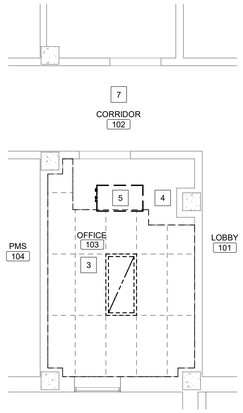

FIRST FLOOR REFLECTED CEILING DEMOLITION PLAN

Scale: 1/4" = 1'-0"

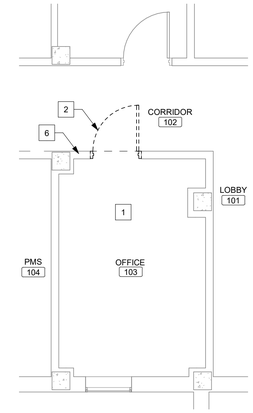

FIRST FLOOR DEMOLITION FLOOR PLAN

Scale: 1/4" = 1'-0"

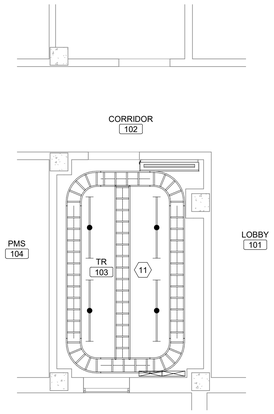

FIRST FLOOR REFLECTED CEILING PLAN

Scale: 1/4" = 1'-0"

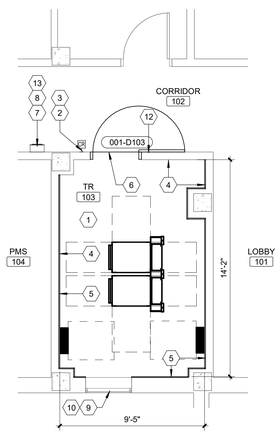

FIRST FLOOR PLAN

Scale: 1/4" = 1'-0"

SHEET NOTES:

A. ALL EXISTING CONDITIONS ARE BASED ON BEST AVAILABLE INFORMATION AT THE TIME OF SURVEY AND VISUAL INSPECTION. CONTRACTOR SHALL FIELD VERIFY EXISTING CONDITIONS.

B. ELEMENTS SHOWN WITH LIGHT, GRAY LINES ARE EXISTING TO REMAIN. ELEMENTS SHOWN WITH DARK DASHED LINES ARE EXISTING TO BE DEMOLISHED. DEMOLITION SHALL INCLUDE, BUT NOT BE LIMITED TO, THOSE ELEMENTS SHOWN.

C. ALL WORK SHALL BE COORDINATED BETWEEN TRADES.

D. ALL WORK SHALL BE COORDINATED WITH THE COR TO MINIMIZE DISRUPTION OF AREAS OUTSIDE OF THE PROJECT LIMITS OF WORK.

E. ALL CEILING DEMOLITION WORK TO BE COORDINATED WITH CHANGE OF EXISTING PENDANT SPRINKLER HEADS WITH NEW UPRIGHT SPRINKLERS SUCH THAT THERE IS NO EXTENDED LOSS OF SPRINKLER PROTECTION IN THE CONSTRUCTION AREA.

F. FOR FINISHES IN ALL NEW TR ROOMS - SEE ROOM FINISH SCHEDULE SHEET A-005.

G. ALL NEW TR ROOMS TO HAVE CARBON DIOXIDE EXTINGUISHER WITHIN 75' OF ROOM. SEE OVERALL OR ENLARGED PLANS FOR LOCATIONS

H. PATCH AND FILL ALL PENETRATIONS/HOLES IN WALLS OF TR ROOMS TO MAINTAIN WALL RATINGS.

KEY NOTES:

1 REMOVE EXISTING FLOOR FINISH AND BASE.
2 DEMOLISH EXISTING DOOR AND FRAME IN MASONRY WALL. SALVAGE WOOD DOOR TRIM FOR RE-INSTALLATION. EXISTING OPENING TO REMAIN.
3 REMOVE EXISTING ACT CEILING, INCLUDING ELEC AND MECH FIXTURES.
4 DEMOLISH EXISTING GYPSUM BOARD AND METAL STUD SOFFIT AT 8'-0" AFF.
5 DEMOLISH EXISTING MECHANICAL UNIT - SEE MECHANICAL DRAWINGS.
6 REMOVE EXISTING SIGNAGE AND TURN OVER TO VA.
7 SEE MECHANICAL DRAWINGS FOR ABOVE CEILING WORK. FOLLOW ICRA MEASURES ON SHEET G-004.

(#) KEY NOTES:

1 ROOM TO RECEIVE NEW FINISHES WALLS AND FLOORS, SEE ROOM FINISH SCHEDULE A-005.
2 NEW ROOM SIGNAGE, REF TO A-005 FOR REQUIREMENTS.
3 NEW CARD READER, REFER TO TECHNOLOGY DRAWINGS.
4 EXTEND EXISTING WALL TO UNDERSIDE OF DECK ABOVE (APPROX. 8'-0" TO 11'-0") WITH WALL TYPE Msa3 SEE SHEET A-002. SEAL ALL PENETRATIONS AND EXISTING VOIDS.
5 PROVIDE 4'X8'X3/4" FIRE RETARDANT TREATED AC GRADE PLYWOOD BACK BOARDS IN TELECOM ROOMS. PLYWOOD SHALL BE MOUNTED WITH A-SIDE OUT AND PAINTED WITH (3 COATS TOTAL) OF FIRE RESISTANT PAINT ON ALL SIDES PRIOR TO MOUNTING. AND SHALL MATCH P-2 COLOR. MASK OVER FIRE RETARDANT SEAL ON PLYWOOD BEFORE PAINTING TO ALLOW INSPECTION OF FIRE RATING SEAL. ALL DRYWALL SURROUNDING WALLS TO BE PAINTED WITH STANDARD PAINT P-1 TO MATCH PLYWOOD COLOR.
6 AT NEW DOOR, EXTEND STATIC DISSIPATIVE TILE FROM ROOM INTO CORRIDOR TO EXISTING FLOORING.
7 NEW FIRE EXTINGUISHER SIGNAGE ABOVE FIRE EXTINGUISHER CABINET, REFER TO A-005 FOR REQUIREMENTS.
8 INSTALL NEW SURFACE MOUNTED FIRE EXTINGUISHER CABINET.
9 INSTALL WINDOW FILM TO INTERIOR FACE OF 36 X 72 WINDOW GLAZING - SEE A-005.
10 CLEAN WINDOW, INSTALL NEW WINDOW LOCK. BASIS OF DESIGN: PRIME-LINE WINDOW LOCK #U9928 OR EQUAL.
11 EXPOSED CEILING.
12 INSTALL SALVAGED WOOD TRIM AFTER NEW DOOR INSTALLATION.
13 INSTALL NEW FIRE EXTINGUISHER.

KEY PLAN

SCALE: NO SCALE

AREA OF WORK

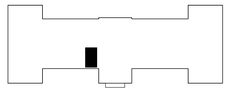

100% CONSTRUCTION DOCUMENTS

#	Revisions:	Date

CONSULTANTS:

WALTER DAVID VAN SCOTER REG. NO. 9983 STATE OF LOUISIANA REGISTERED ARCHITECT
3/23/2026

PROJECT MANAGER

ACG Project Number 20-398

APOGEE Engineers | Architects

Headquarters:
Apogee Consulting Group, P.A.
1151 Kildaire Farm Road, Suite 120
Cary, North Carolina 27511
www.acg-pa.com 919-858-7420

© COPYRIGHT Apogee Consulting Group, P.A.

Office of Construction and Facilities Management

VA U.S. Department of Veterans Affairs

Drawing Title: ENLARGED PLANS, BUILDING 1, FIRST FLOOR, TELECOM ROOM 103

Project Title: ELECTRONIC HEALTH RECORD MODERNIZATION (EHRM)

VA PROJECT NUMBER: 502-21-222

Building Number: # 1

Location: ALEXANDRIA VA HEALTH CARE SYSTEM
2495 SHREVEPORT HWY, 71N
PINEVILLE, LA 71360

Approved

Date: MARCH 24, 2026 | Checked: WVS | Drawn: MEL

Drawing Number: 001.A-401

Dwg. 5 of 51

3/18/2026 1:25:02 PM C:\Users\mlail\Documents\A_20-398_VA Alexandria EHRM_Bldg_01_mlailCF-9B.rvt

Docusign Envelope ID: 7FA18971-B6F6-44A9-896C-7B85FF50EEA5

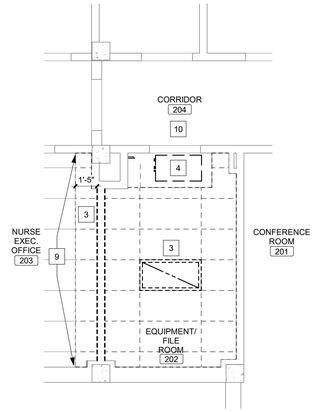

SECOND FLOOR REFLECTED CEILING DEMOLITION PLAN

Scale: 1/4" = 1'-0"

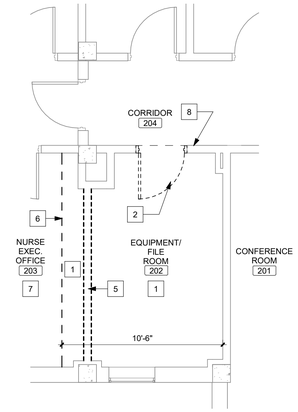

SECOND FLOOR DEMOLITION PLAN

Scale: 1/4" = 1'-0"

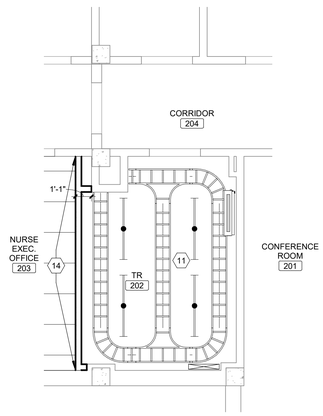

SECOND FLOOR REFLECTED CEILING PLAN

Scale: 1/4" = 1'-0"

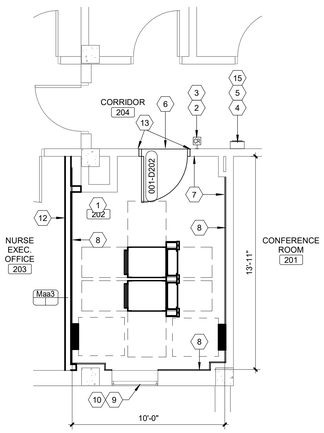

SECOND FLOOR PLAN

Scale: 1/4" = 1'-0"

SHEET NOTES:

A. ALL EXISTING CONDITIONS ARE BASED ON BEST AVAILABLE INFORMATION AT THE TIME OF SURVEY AND VISUAL INSPECTION. CONTRACTOR SHALL FIELD VERIFY EXISTING CONDITIONS.

B. ELEMENTS SHOWN WITH LIGHT, GRAY LINES ARE EXISTING TO REMAIN. ELEMENTS SHOWN WITH DARK DASHED LINES ARE EXISTING TO BE DEMOLISHED. DEMOLITION SHALL INCLUDE, BUT NOT BE LIMITED TO, THOSE ELEMENTS SHOWN.

C. ALL WORK SHALL BE COORDINATED BETWEEN TRADES.

D. ALL WORK SHALL BE COORDINATED WITH THE COR TO MINIMIZE DISRUPTION OF AREAS OUTSIDE OF THE PROJECT LIMITS OF WORK.

E. ALL CEILING DEMOLITION WORK TO BE COORDINATED WITH CHANGE OF EXISTING PENDANT SPRINKLER HEADS WITH NEW UPRIGHT SPRINKLERS SUCH THAT THERE IS NO EXTENDED LOSS OF SPRINKLER PROTECTION IN THE CONSTRUCTION AREA.

F. FOR FINISHES IN ALL NEW TR ROOMS - SEE ROOM FINISH SCHEDULE SHEET A-005.

G. ALL NEW TR ROOMS TO HAVE CARBON DIOXIDE EXTINGUISHER WITHIN 75' OF ROOM. SEE OVERALL OR ENLARGED PLANS FOR LOCATIONS

H. PATCH AND FILL ALL PENETRATIONS/HOLES IN WALLS OF TR ROOMS TO MAINTAIN WALL RATINGS.

KEY NOTES:

1 REMOVE EXISTING FLOOR FINISH AND BASE.
2 DEMOLISH EXISTING DOOR AND FRAME IN METAL STUD AND GYP BD WALL.
3 REMOVE EXISTING ACT CEILING, INCLUDING ELEC AND MECH FIXTURES.
4 DEMOLISH EXISTING MECHANICAL UNIT - SEE MECHANICAL DRAWINGS.
5 DEMOLISH EXISTING WALL.
6 FLOOR FINISH CUT LINE. PREP AREA TO RECEIVE NEW FLOORING.
7 EXISTING FLOOR FINISH TO REMAIN.
8 REMOVE EXISTING SIGNAGE AND TURN OVER TO VA.
9 REMOVE PORTION OF EXISTING ACT. COORDINATE WITH NEW.
10 SEE MECHANICAL DRAWINGS FOR ABOVE CEILING WORK. FOLLOW ICRA MEASURES ON SHEET G-004.

(#) KEY NOTES:

1 ROOM TO RECEIVE NEW FINISHES WALLS AND FLOORS, SEE ROOM FINISH SCHEDULE A-005.
2 NEW CARD READER, REFER TO TECHNOLOGY DRAWINGS.
3 NEW ROOM SIGNAGE, REF TO A-005 FOR REQUIREMENTS.
4 NEW FIRE EXTINGUISHER SIGNAGE ABOVE FIRE EXTINGUISHER CABINET, REFER TO A-005 FOR REQUIREMENTS.
5 INSTALL NEW SURFACE MOUNTED FIRE EXTINGUISHER CABINET.
6 AT NEW DOOR, EXTEND STATIC DISSIPATIVE TILE FROM ROOM INTO CORRIDOR TO EXISTING FLOORING.
7 EXTEND EXISTING WALL TO UNDERSIDE OF DECK ABOVE (APPROX. 8'-0" TO 11'-0") WITH WALL TYPE Maa3 SEE SHEET A-002. SEAL ALL PENETRATIONS AND EXISTING VOIDS.
8 PROVIDE 4'X8'X3/4" FIRE RETARDANT TREATED AC GRADE PLYWOOD BACK BOARDS IN TELECOM ROOMS. PLYWOOD SHALL BE MOUNTED WITH A-SIDE OUT AND PAINTED WITH (3 COATS TOTAL) OF FIRE RESISTANT PAINT ON ALL SIDES PRIOR TO MOUNTING, AND SHALL MATCH P-2 COLOR. MASK OVER FIRE RETARDANT SEAL ON PLYWOOD BEFORE PAINTING TO ALLOW INSPECTION OF FIRE RATING SEAL. ALL DRYWALL SURROUNDING WALLS TO BE PAINTED WITH STANDARD PAINT P-1 TO MATCH PLYWOOD COLOR.
9 INSTALL WINDOW FILM TO INTERIOR FACE OF 36 X 72 WINDOW GLAZING - SEE A-005.
10 CLEAN WINDOW, INSTALL NEW WINDOW LOCK. BASIS OF DESIGN: PRIME-LINE WINDOW LOCK #U9928 OR EQUAL.
11 EXPOSED CEILING.
12 PAINT ENTIRE WALL, 2 COATS, AND INSTALL RB TO MATCH EXISTING MATERIALS ON ADJACENT WALLS.
13 PATCH PAINT AND BASE TO MATCH EXISTING MATERIALS.
14 NEW CEILING TRACK WALL ANGLE. CUT EXISTING TILE TO FIT NEW LENGTH AND REINSTALL.
15 INSTALL NEW FIRE EXTINGUISHER.

KEY PLAN

SCALE: NO SCALE

AREA OF WORK

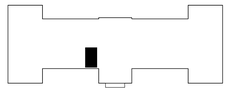

100% CONSTRUCTION DOCUMENTS

#	Revisions:	Date

CONSULTANTS:

WALTER DAVID VAN SOTEN REG. NO. 8853 STATE OF LOUISIANA REGISTERED ARCHITECT
Walter Van Soten
3/23/2026

PROJECT MANAGER | ACG Project Number 20-398

APOGEE Engineers | Architects

Headquarters:
Apogee Consulting Group, P.A.
1151 Kildaire Farm Road, Suite 120
Cary, North Carolina 27511

www.acg-pa.com 919-858-7420

© COPYRIGHT Apogee Consulting Group, P.A.

Office of Construction and Facilities Management

VA U.S. Department of Veterans Affairs

Drawing Title: ENLARGED PLANS, BUILDING 1, SECOND FLOOR, TELECOM ROOM 202

Location: ALEXANDRIA VA HEALTH CARE SYSTEM
2495 SHREVEPORT HWY, 71N
PINEVILLE, LA 71360

Project Title: ELECTRONIC HEALTH RECORD MODERNIZATION (EHRM)

Approved:

Date: MARCH 24, 2026 | Checked: WVS | Drawn: MEL

VA PROJECT NUMBER: 502-21-222

Building Number: # 1

Drawing Number: 001.A-402

Dwg. 6 of 51

3/18/2026 1:25:03 PM C:\Users\mail\Documents\A_20-398_VA Alexandria EHRM_Bldg_01_mlail\CF-98t.rvt

Docusign Envelope ID: 7FA18971-B6F6-44A9-896C-7B85FF50EEA5

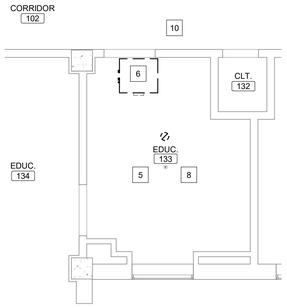

FIRST FLOOR REFLECTED CEILING DEMOLITION PLAN

Scale: 1/4" = 1'-0"

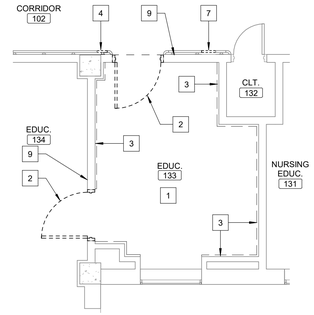

FIRST FLOOR DEMOLITION FLOOR PLAN

Scale: 1/4" = 1'-0"

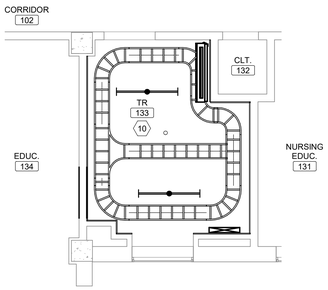

FIRST FLOOR REFLECTED CEILING PLAN

Scale: 1/4" = 1'-0"

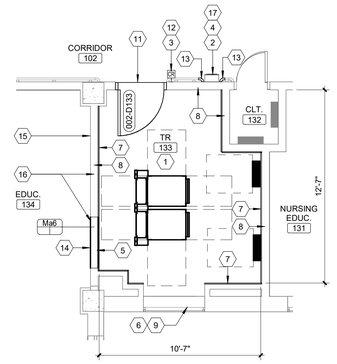

FIRST FLOOR PLAN

Scale: 1/4" = 1'-0"

SHEET NOTES:

A. ALL EXISTING CONDITIONS ARE BASED ON BEST AVAILABLE INFORMATION AT THE TIME OF SURVEY AND VISUAL INSPECTION. CONTRACTOR SHALL FIELD VERIFY EXISTING CONDITIONS.

B. ELEMENTS SHOWN WITH LIGHT, GRAY LINES ARE EXISTING TO REMAIN. ELEMENTS SHOWN WITH DARK DASHED LINES ARE EXISTING TO BE DEMOLISHED. DEMOLITION SHALL INCLUDE, BUT NOT BE LIMITED TO, THOSE ELEMENTS SHOWN.

C. ALL WORK SHALL BE COORDINATED BETWEEN TRADES.

D. ALL WORK SHALL BE COORDINATED WITH THE COR TO MINIMIZE DISRUPTION OF AREAS OUTSIDE OF THE PROJECT LIMITS OF WORK.

E. ALL CEILING DEMOLITION WORK TO BE COORDINATED WITH CHANGE OF EXISTING PENDANT SPRINKLER HEADS WITH NEW UPRIGHT SPRINKLERS SUCH THAT THERE IS NO EXTENDED LOSS OF SPRINKLER PROTECTION IN THE CONSTRUCTION AREA.

F. FOR FINISHES IN ALL NEW TR ROOMS - SEE ROOM FINISH SCHEDULE SHEET A-005.

G. ALL NEW TR ROOMS TO HAVE CARBON DIOXIDE EXTINGUISHER WITHIN 75' OF ROOM. SEE OVERALL OR ENLARGED PLANS FOR LOCATIONS

H. PATCH AND FILL ALL PENETRATIONS/HOLES IN WALLS OF TR ROOMS TO MAINTAIN WALL RATINGS.

KEY NOTES:

1 REMOVE EXISTING FLOOR FINISH AND BASE.
2 DEMOLISH EXISTING DOOR AND FRAME IN MASONRY WALL.
3 DEMOLISH HAT CHANNEL FURRING AND GYPSUM BOARD.
4 CUT BACK EXISTING BUMPER RAIL, HANDRAIL AND WALL PROTECTION 12" AWAY FROM EDGE OF EXISTING DOOR FRAME AND RE-INSTALL EDGE AND GUARD RETURNS.
5 DEMOLISH LATH AND PLASTER CEILING AT 10'-5" A.F.F.
6 DEMOLISH EXISTING MECHANICAL UNIT - SEE MECHANICAL DRAWINGS.
7 DEMOLISH EXISTING HANDRAIL ONLY FOR NEW SURFACE MOUNT FIRE EXTINGUISHER CABINET.
8 DEMOLISH ALL CEILING DEVICES.
9 REMOVE EXISTING SIGNAGE AND TURN OVER TO VA.
10 SEE MECHANICAL DRAWINGS FOR ABOVE CEILING WORK. FOLLOW ICRA MEASURES ON SHEET G-004.

(#) KEY NOTES:

1 ROOM TO RECEIVE NEW FINISHES WALLS AND FLOORS. SEE ROOM FINISH SCHEDULE ON SHEET A-005.
2 NEW FIRE EXTINGUISHER SIGNAGE ABOVE FIRE EXTINGUISHER CABINET, REF TO A-005 FOR REQUIREMENTS.
3 NEW CARD READER, REFER TO TECHNOLOGY DRAWINGS.
4 INSTALL NEW SURFACE MOUNT FIRE EXTINGUISHER CABINET.
5 FILL IN OPENING WITH METAL STUD AND GYP. BD. BOTH SIDES.
6 INSTALL WINDOW FILM TO INTERIOR FACE OF 30 X 56 WINDOW GLAZING - SEE A-005.
7 PROVIDE 4'X8'X3/4" FIRE RETARDANT TREATED AC GRADE PLYWOOD BACK BOARDS IN TELECOM ROOMS. PLYWOOD SHALL BE MOUNTED WITH A-SIDE OUT AND PAINTED WITH (3 COATS TOTAL) OF FIRE RESISTANT PAINT ON ALL SIDES PRIOR TO MOUNTING, AND SHALL MATCH P-2 COLOR. MASK OVER FIRE RETARDANT SEAL ON PLYWOOD BEFORE PAINTING TO ALLOW INSPECTION OF FIRE RATING SEAL. ALL DRYWALL SURROUNDING WALLS TO BE PAINTED WITH STANDARD PAINT P-1 TO MATCH PLYWOOD COLOR.
8 EXTEND EXISTING WALL (+10'-5") TO UNDERSIDE OF DECK ABOVE (APPROX. +12'-0") WITH WALL TYPE Maa3 SEE SHEET A-002. SEAL ALL PENETRATIONS AND EXISTING VOIDS.
9 CLEAN WINDOW, INSTALL NEW WINDOW LOCK. BASIS OF DESIGN: PRIME-LINE WINDOW LOCK #U9928 OR EQUAL.
10 EXPOSED CEILING.
11 AT NEW DOOR, EXTEND STATIC DISSIPATIVE TILE FROM ROOM INTO CORRIDOR TO EXISTING FLOORING.
12 NEW ROOM SIGNAGE, REF TO A-005 FOR REQUIREMENTS.
13 INSTALL NEW HANDRAIL RETURNS, COLOR TO MATCH EXISTING.
14 FINISH OF INFILL TO MATCH ADJACENT FINISHES.
15 PAINT ENTIRE WALL - 2 COATS, SEE FINISH SCHEDULE AND NOTES.
16 ALIGN.
17 INSTALL NEW FIRE EXTINGUISHER.

KEY PLAN

SCALE: NO SCALE

AREA OF WORK

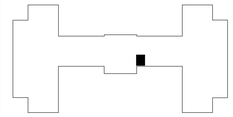

FULLY SPRINKLERED

100% CONSTRUCTION DOCUMENTS

#	Revisions:	Date

CONSULTANTS:

WALTER DAVID VAN SCOTER, REG. NO. 9983, STATE OF LOUISIANA, REGISTERED ARCHITECT

3/23/2026

PROJECT MANAGER | ACG Project Number 20-398

APOGEE Engineers | Architects

© COPYRIGHT Apogee Consulting Group, P.A.

Headquarters:
Apogee Consulting Group, P.A.
1151 Kildaire Farm Road, Suite 120
Cary, North Carolina 27511
www.acg-pa.com 919-858-7420

Office of Construction and Facilities Management

VA U.S. Department of Veterans Affairs

Drawing Title: ENLARGED PLANS, BUILDING 2, FIRST FLOOR, TELECOM ROOM 133

Location: ALEXANDRIA VA HEALTH CARE SYSTEM, 2495 SHREVEPORT HWY, 71N, PINEVILLE, LA 71360

Project Title: ELECTRONIC HEALTH RECORD MODERNIZATION (EHRM)

VA PROJECT NUMBER: 502-21-222

Building Number: # 2

Approved:

Date: MARCH 24, 2026 | Checked: WVS | Drawn: MEL

Drawing Number: 002.A-401

Dwg. 7 of 51

3/18/2026 1:28:46 PM C:\Users\mlail\Documents\A_20-398_VA Alexandria EHRM_Bldg_02_mlailCF.rb8.rvt

Docusign Envelope ID: 7FA18971-B6F6-44A9-896C-7B85FF50EEA5

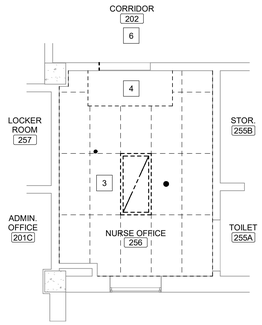

SECOND FLOOR REFLECTED CEILING DEMOLITION PLAN

Scale: 1/4" = 1'-0"

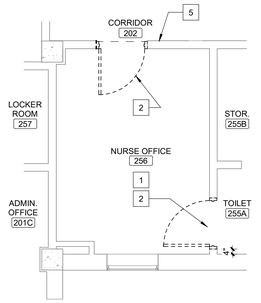

SECOND FLOOR DEMOLITION PLAN

Scale: 1/4" = 1'-0"

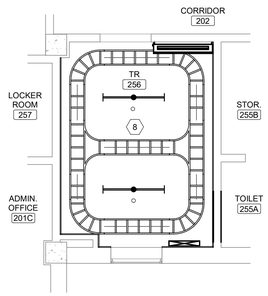

SECOND FLOOR REFLECTED CEILING PLAN

Scale: 1/4" = 1'-0"

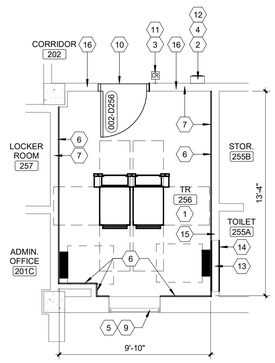

SECOND FLOOR PLAN

Scale: 1/4" = 1'-0"

SHEET NOTES:

A. ALL EXISTING CONDITIONS ARE BASED ON BEST AVAILABLE INFORMATION AT THE TIME OF SURVEY AND VISUAL INSPECTION. CONTRACTOR SHALL FIELD VERIFY EXISTING CONDITIONS.

B. ELEMENTS SHOWN WITH LIGHT, GRAY LINES ARE EXISTING TO REMAIN. ELEMENTS SHOWN WITH DARK DASHED LINES ARE EXISTING TO BE DEMOLISHED. DEMOLITION SHALL INCLUDE, BUT NOT BE LIMITED TO, THOSE ELEMENTS SHOWN.

C. ALL WORK SHALL BE COORDINATED BETWEEN TRADES.

D. ALL WORK SHALL BE COORDINATED WITH THE COR TO MINIMIZE DISRUPTION OF AREAS OUTSIDE OF THE PROJECT LIMITS OF WORK.

E. ALL CEILING DEMOLITION WORK TO BE COORDINATED WITH CHANGE OF EXISTING PENDANT SPRINKLER HEADS WITH NEW UPRIGHT SPRINKLERS SUCH THAT THERE IS NO EXTENDED LOSS OF SPRINKLER PROTECTION IN THE CONSTRUCTION AREA.

F. FOR FINISHES IN ALL NEW TR ROOMS - SEE ROOM FINISH SCHEDULE SHEET A-005.

G. ALL NEW TR ROOMS TO HAVE CARBON DIOXIDE EXTINGUISHER WITHIN 75' OF ROOM. SEE OVERALL OR ENLARGED PLANS FOR LOCATIONS

H. PATCH AND FILL ALL PENETRATIONS/HOLES IN WALLS OF TR ROOMS TO MAINTAIN WALL RATINGS.

KEY NOTES:

1 REMOVE EXISTING FLOOR FINISH AND BASE.
2 DEMOLISH EXISTING DOOR AND FRAME IN MASONRY WALL.
3 REMOVE EXISTING ACT CEILING, INCLUDING ELEC AND MECH FIXTURES.
4 DEMOLISH EXISTING MECHANICAL UNIT - SEE MECHANICAL DRAWINGS.
5 REMOVE EXISTING SIGNAGE AND TURN OVER TO VA.
6 SEE MECHANICAL DRAWINGS FOR ABOVE CEILING WORK. FOLLOW ICRA MEASURES ON SHEET G-004.

(#) KEY NOTES:

1 ROOM TO RECEIVE NEW FINISHES WALLS AND FLOORS, SEE ROOM FINISH SCHEDULE ON SHEET A-005.
2 NEW FIRE EXTINGUISHER SIGNAGE ABOVE FIRE EXTINGUISHER CABINET, REF TO A-005 FOR REQUIREMENTS.
3 NEW CARD READER, REFER TO TECHNOLOGY DRAWINGS.
4 INSTALL NEW SURFACE MOUNT FIRE EXTINGUISHER CABINET.
5 INSTALL WINDOW FILM TO INTERIOR FACE OF 35" X 65" WINDOW GLAZING - SEE A-005.
6 PROVIDE 4'X8'X3/4" FIRE RETARDANT TREATED AC GRADE PLYWOOD BACK BOARDS IN TELECOM ROOMS. PLYWOOD SHALL BE MOUNTED WITH A-SIDE OUT AND PAINTED WITH (3 COATS TOTAL) OF FIRE RESISTANT PAINT ON ALL SIDES PRIOR TO MOUNTING, AND SHALL MATCH P-2 COLOR. MASK OVER FIRE RETARDANT SEAL ON PLYWOOD BEFORE PAINTING TO ALLOW INSPECTION OF FIRE RATING SEAL. ALL DRYWALL SURROUNDING WALLS TO BE PAINTED WITH STANDARD PAINT P-1 TO MATCH PLYWOOD COLOR.
7 EXTEND EXISTING WALL (+10'-5") TO UNDERSIDE OF DECK ABOVE (APPROX. +12'-0") WITH WALL TYPE Maa3 SEE SHEET A-002. SEAL ALL PENETRATIONS AND EXISTING VOIDS.
8 EXPOSED CEILING.
9 CLEAN WINDOW, INSTALL NEW WINDOW LOCK. BASIS OF DESIGN: PRIME-LINE WINDOW LOCK #U9928 OR EQUAL.
10 AT NEW DOOR, EXTEND STATIC DISSIPATIVE TILE FROM ROOM INTO CORRIDOR TO EXISTING FLOORING.
11 NEW ROOM SIGNAGE, REF TO A-005 FOR REQUIREMENTS.
12 INSTALL NEW FIRE EXTINGUISHER.
13 FINISH OF INFILL TO MATCH ADJACENT FINISHES.
14 PAINT ENTIRE WALL - 2 COATS.
15 PROVIDE GRACE, ICE AND WATERSHIELD, SELF ADHERING, MEMBRANE 45 MIL THICK OR EQUAL, ENTIRE WALL FLOOR FINISH. BOTTOM OF MEMBRANE TO SEAL 1/4" TO FLOOR AND TURN UP. ADHERE TO METAL TRACK RUNNER AND METAL STUDS, INSIDE FACE, TR ROOM SIDE. REPLACE REMOVED GYPSUM BOARD.
16 CONDUIT THRU PENETRATION IN WALLS ABOVE CEILING. PATCH AND REPAIR CLAY TILE WALLS AROUND PENETRATION WITH MASONRY FOR FULL WIDTH OF WALL. FILL ALL VOIDS. FIRESTOP AROUND ALL CONDUIT PENETRATIONS.

KEY PLAN

SCALE: NO SCALE

AREA OF WORK

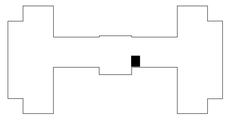

FULLY SPRINKLERED

100% CONSTRUCTION DOCUMENTS

#	Revisions:	Date

CONSULTANTS:

WALTER DAVID VAN SOTEN REG. NO. 9983 STATE OF LOUISIANA REGISTERED ARCHITECT
3/23/2026

PROJECT MANAGER

ACG Project Number 20-398

APOGEE Engineers | Architects

Headquarters:
Apogee Consulting Group, P.A.
1151 Kildaire Farm Road, Suite 120
Cary, North Carolina 27511
www.acg-pa.com 919-858-7420

© COPYRIGHT Apogee Consulting Group, P.A.

Office of Construction and Facilities Management

VA U.S. Department of Veterans Affairs

Drawing Title: ENLARGED PLANS, BUILDING 2, SECOND FLOOR, TELECOM ROOM 256

Location: ALEXANDRIA VA HEALTH CARE SYSTEM, 2495 SHREVEPORT HWY, 71N, PINEVILLE, LA 71360

Project Title: ELECTRONIC HEALTH RECORD MODERNIZATION (EHRM)

Approved

Date: MARCH 24, 2026 | Checked: WVS | Drawn: MEL

VA PROJECT NUMBER: 502-21-222

Building Number: # 2

Drawing Number: 002.A-402

Dwg. 8 of 51

C:\Users\mialt\Documents\VA_20-398_VA Alexandria EHRM_Bldg_02_mialtCF-68.rvt
3/18/2026 1:28:46 PM
VA FORM 08-6231

Docusign Envelope ID: 7FA18971-B6F6-44A9-896C-7B85FF50EEA5

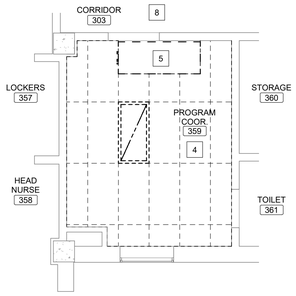

THIRD FLOOR REFLECTED CEILING DEMOLITION PLAN

Scale: 1/4" = 1'-0"

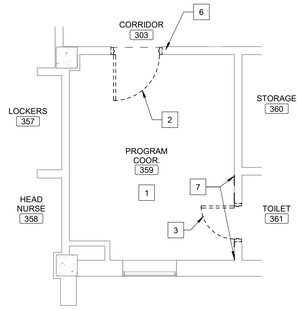

THIRD FLOOR DEMOLITION PLAN

Scale: 1/4" = 1'-0"

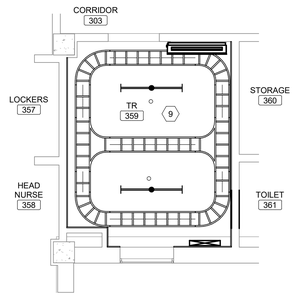

THIRD FLOOR REFLECTED CEILING PLAN

Scale: 1/4" = 1'-0"

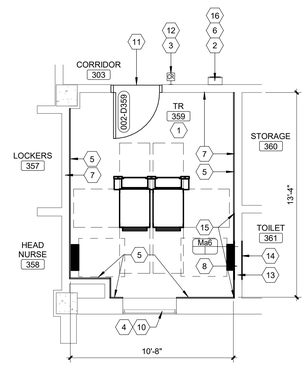

THIRD FLOOR PLAN

Scale: 1/4" = 1'-0"

SHEET NOTES:

A. ALL EXISTING CONDITIONS ARE BASED ON BEST AVAILABLE INFORMATION AT THE TIME OF SURVEY AND VISUAL INSPECTION. CONTRACTOR SHALL FIELD VERIFY EXISTING CONDITIONS.

B. ELEMENTS SHOWN WITH LIGHT, GRAY LINES ARE EXISTING TO REMAIN. ELEMENTS SHOWN WITH DARK DASHED LINES ARE EXISTING TO BE DEMOLISHED. DEMOLITION SHALL INCLUDE, BUT NOT BE LIMITED TO, THOSE ELEMENTS SHOWN.

C. ALL WORK SHALL BE COORDINATED BETWEEN TRADES.

D. ALL WORK SHALL BE COORDINATED WITH THE COR TO MINIMIZE DISRUPTION OF AREAS OUTSIDE OF THE PROJECT LIMITS OF WORK.

E. ALL CEILING DEMOLITION WORK TO BE COORDINATED WITH CHANGE OF EXISTING PENDANT SPRINKLER HEADS WITH NEW UPRIGHT SPRINKLERS SUCH THAT THERE IS NO EXTENDED LOSS OF SPRINKLER PROTECTION IN THE CONSTRUCTION AREA.

F. FOR FINISHES IN ALL NEW TR ROOMS - SEE ROOM FINISH SCHEDULE SHEET A-005.

G. ALL NEW TR ROOMS TO HAVE CARBON DIOXIDE EXTINGUISHER WITHIN 75' OF ROOM. SEE OVERALL OR ENLARGED PLANS FOR LOCATIONS

H. PATCH AND FILL ALL PENETRATIONS/HOLES IN WALLS OF TR ROOMS TO MAINTAIN WALL RATINGS.

KEY NOTES:

1 REMOVE EXISTING FLOOR FINISH AND BASE.
2 DEMOLISH EXISTING DOOR AND FRAME IN MASONRY WALL.
3 DEMOLISH EXISTING DOOR AND FRAME.
4 REMOVE EXISTING ACT CEILING, INCLUDING ELEC AND MECH FIXTURES.
5 DEMOLISH EXISTING MECHANICAL UNIT - SEE MECHANICAL DRAWINGS.
6 REMOVE EXISTING EXISTING SIGNAGE AND TURN OVER TO VA.
7 REMOVE GYPSUM BOARD TR SIDE IN PREPARATION FOR WATERSHIELD MEMBRANE.
8 SEE MECHANICAL DRAWINGS FOR ABOVE CEILING WORK. FOLLOW ICRA MEASURES ON SHEET G-004.

KEY NOTES:

1 ROOM TO RECEIVE NEW FINISHES WALLS AND FLOORS, SEE ROOM FINISH SCHEDULE ON SHEET A-005.
2 NEW FIRE EXTINGUISHER SIGNAGE ABOVE FIRE EXTINGUISHER CABINET, REF TO A-005 FOR REQUIREMENTS.
3 NEW CARD READER, REFER TO TECHNOLOGY DRAWINGS.
4 INSTALL WINDOW FILM TO INTERIOR FACE OF 35" X 65" WINDOW GLAZING - SEE A-005.
5 PROVIDE 4'X8'X3/4" FIRE RETARDANT TREATED AC GRADE PLYWOOD BACK BOARDS IN TELECOM ROOMS. PLYWOOD SHALL BE MOUNTED WITH A-SIDE OUT AND PAINTED WITH (3 COATS TOTAL) OF FIRE RESISTANT PAINT ON ALL SIDES PRIOR TO MOUNTING, AND SHALL MATCH P-2 COLOR. MASK OVER FIRE RETARDANT SEAL ON PLYWOOD BEFORE PAINTING TO ALLOW INSPECTION OF FIRE RATING SEAL. ALL DRYWALL SURROUNDING WALLS TO BE PAINTED WITH STANDARD PAINT P-1 TO MATCH PLYWOOD COLOR.
6 INSTALL NEW SURFACE MOUNT FIRE EXTINGUISHER CABINET.
7 EXTEND EXISTING WALL (+10'-5") TO UNDERSIDE OF DECK ABOVE (APPROX. +12'-0") WITH WALL TYPE Maa3. SEE SHEET A-002. SEAL ALL PENETRATIONS AND EXISTING VOIDS.
8 FILL IN OPENING WITH METAL STUD AND GYP. BD. BOTH SIDES.
9 EXPOSED CEILING.
10 CLEAN WINDOW, INSTALL NEW WINDOW LOCK. BASIS OF DESIGN: PRIME-LINE WINDOW LOCK #U9928 OR EQUAL.
11 AT NEW DOOR, EXTEND STATIC DISSIPATIVE TILE FROM ROOM INTO CORRIDOR TO EXISTING FLOORING.
12 NEW ROOM SIGNAGE, REF TO A-005 FOR REQUIREMENTS.
13 FINISH OF INFILL TO MATCH ADJACENT FINISHES.
14 PAINT ENTIRE WALL - 2 COATS.
15 PROVIDE GRACE, ICE AND WATERSHIELD, SELF ADHERING, MEMBRANE 45 MIL THICK OR EQUAL, ENTIRE WALL FLOOR FINISH. BOTTOM OF MEMBRANE TO SEAL 1/4" TO FLOOR AND TURN UP. ADHERE TO METAL TRACK RUNNER AND METAL STUDS, INSIDE FACE. TR ROOM SIDE. REPLACE REMOVED GYSPUM BOARD.
16 INSTALL NEW FIRE EXTINGUISHER.

KEY PLAN

SCALE: NO SCALE

AREA OF WORK

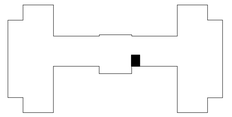

FULLY SPRINKLERED

100% CONSTRUCTION DOCUMENTS

#	Revisions:	Date

CONSULTANTS:

WALTER DAVID VAN SCOTER REG. NO. 9960 STATE OF LOUISIANA REGISTERED ARCHITECT
3/23/2026

PROJECT MANAGER

ACG Project Number 20-398

APOGEE Engineers | Architects

Headquarters:
Apogee Consulting Group, P.A.
1151 Kildaire Farm Road, Suite 120
Cary, North Carolina 27511
www.acg-pa.com 919-858-7420

© COPYRIGHT Apogee Consulting Group, P.A.

Office of Construction and Facilities Management

VA U.S. Department of Veterans Affairs

Drawing Title: ENLARGED PLANS, BUILDING 2, THIRD FLOOR, TELECOM ROOM 359

Location: ALEXANDRIA VA HEALTH CARE SYSTEM
2495 SHREVEPORT HWY, 71N
PINEVILLE, LA 71360

Project Title: ELECTRONIC HEALTH RECORD MODERNIZATION (EHRM)

VA PROJECT NUMBER: 502-21-222

Building Number: # 2

Approved:

Date: MARCH 24, 2026 | Checked: WVS | Drawn: MEL

Drawing Number: 002.A-403

Dwg. 9 of 51

C:\Users\mlail\Documents\A_20-398_VA Alexandria EHRM_Bldg_02_mlailCF98.rvt
3/18/2026 1:28:48 PM
VA FORM 08-6231

Docusign Envelope ID: 7FA18971-B6F6-44A9-896C-7B85FF50EEA5

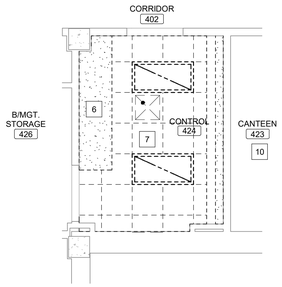

FORTH FLOOR REFLECTED CEILING DEMOLITION PLAN

Scale: 1/4" = 1'-0"

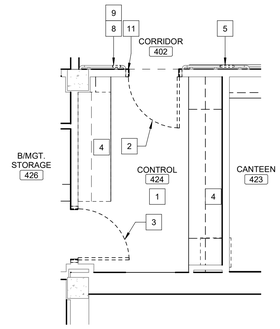

FOURTH FLOOR DEMOLITION PLAN

Scale: 1/4" = 1'-0"

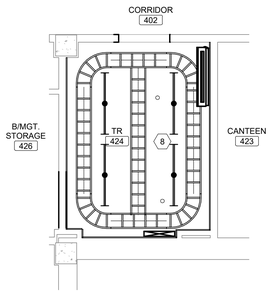

FOURTH FLOOR REFLECTED CEILING PLAN

Scale: 1/4" = 1'-0"

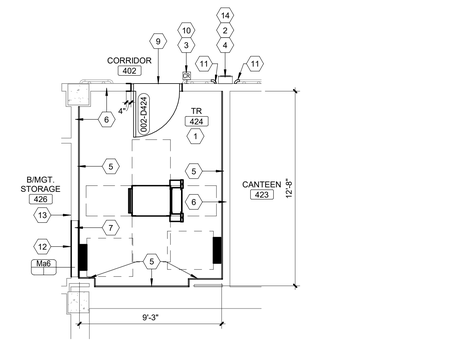

FOURTH FLOOR PLAN

Scale: 1/4" = 1'-0"

SHEET NOTES:

A. ALL EXISTING CONDITIONS ARE BASED ON BEST AVAILABLE INFORMATION AT THE TIME OF SURVEY AND VISUAL INSPECTION. CONTRACTOR SHALL FIELD VERIFY EXISTING CONDITIONS.

B. ELEMENTS SHOWN WITH LIGHT, GRAY LINES ARE EXISTING TO REMAIN. ELEMENTS SHOWN WITH DARK DASHED LINES ARE EXISTING TO BE DEMOLISHED. DEMOLITION SHALL INCLUDE, BUT NOT BE LIMITED TO, THOSE ELEMENTS SHOWN.

C. ALL WORK SHALL BE COORDINATED BETWEEN TRADES.

D. ALL WORK SHALL BE COORDINATED WITH THE COR TO MINIMIZE DISRUPTION OF AREAS OUTSIDE OF THE PROJECT LIMITS OF WORK.

E. ALL CEILING DEMOLITION WORK TO BE COORDINATED WITH CHANGE OF EXISTING PENDANT SPRINKLER HEADS WITH NEW UPRIGHT SPRINKLERS SUCH THAT THERE IS NO EXTENDED LOSS OF SPRINKLER PROTECTION IN THE CONSTRUCTION AREA.

F. FOR FINISHES IN ALL NEW TR ROOMS - SEE ROOM FINISH SCHEDULE SHEET A-005.

G. ALL NEW TR ROOMS TO HAVE CARBON DIOXIDE EXTINGUISHER WITHIN 75' OF ROOM. SEE OVERALL OR ENLARGED PLANS FOR LOCATIONS

H. PATCH AND FILL ALL PENETRATIONS/HOLES IN WALLS OF TR ROOMS TO MAINTAIN WALL RATINGS.

KEY NOTES:

1 REMOVE EXISTING FLOOR FINISH AND BASE.
2 DEMOLISH EXISTING DOOR AND FRAME IN METAL STUD AND GYP WALL.
3 DEMOLISH EXISTING DOOR AND FRAME.
4 DEMOLISH EXISTING COUNTERS, BASE CABINETS, AND WALL CABINETS.
5 DEMOLISH EXISTING HANDRAIL ONLY FOR NEW SURFACE MOUNT FIRE EXTINGUISHER CABINET.
6 DEMOLISH EXISTING GYP. BD SOFFIT.
7 REMOVE EXISTING ACT CEILING, INCLUDING ELEC AND MECH FIXTURES.
8 CUT BACK EXISTING BUMPER RAIL, HANDRAIL AND WALL PROTECTION 12" AWAY FROM EDGE OF EXISTING DOOR FRAME AND RE-INSTALL EDGE AND GUARD RETURNS.
9 REMOVE EXISTING SIGNAGE AND TURN OVER TO VA.
10 SEE MECHANICAL DRAWINGS FOR ABOVE CEILING WORK. FOLLOW ICRA MEASURES ON SHEET G-004.
11 WALL TO BE DEMOLISHED.

(#) KEY NOTES:

1 ROOM TO RECEIVE NEW FINISHES WALLS AND FLOORS, SEE ROOM FINISH SCHEDULE ON SHEET A-005.
2 NEW FIRE EXTINGUISHER SIGNAGE ABOVE FIRE EXTINGUISHER CABINET, REF TO A-005 FOR REQUIREMENTS.
3 NEW CARD READER, REFER TO TECHNOLOGY DRAWINGS.
4 INSTALL NEW SURFACE MOUNT FIRE EXTINGUISHER CABINET.
5 PROVIDE 4'X8'X3/4" FIRE RETARDANT TREATED AC GRADE PLYWOOD BACK BOARDS IN TELECOM ROOMS. PLYWOOD SHALL BE MOUNTED WITH A-SIDE OUT AND PAINTED WITH (3 COATS TOTAL) OF FIRE RESISTANT PAINT ON ALL SIDES PRIOR TO MOUNTING, AND SHALL MATCH P-2 COLOR. MASK OVER FIRE RETARDANT SEAL ON PLYWOOD BEFORE PAINTING TO ALLOW INSPECTION OF FIRE RATING SEAL. ALL DRYWALL SURROUNDING WALLS TO BE PAINTED WITH STANDARD PAINT P-1 TO MATCH PLYWOOD COLOR.
6 EXTEND EXISTING WALL (+10-5") TO UNDERSIDE OF DECK ABOVE (APPROX. 8'-0" TO 11'-0") WITH WALL TYPE Maa3 . SEE SHEET A-002. SEAL ALL PENETRATIONS AND EXISTING VOIDS.
7 FILL IN OPENING WITH METAL STUD AND GYP. BD. BOTH SIDES.
8 EXPOSED CEILING.
9 AT NEW DOOR, EXTEND STATIC DISSIPATIVE TILE FROM ROOM INTO CORRIDOR TO EXISTING FLOORING.
10 NEW ROOM SIGNAGE, REF TO A-005 FOR REQUIREMENTS.
11 INSTALL NEW HANDRAIL RETURNS, COLOR TO MATCH EXISTING.
12 FINISH OF INFILL TO MATCH ADJACENT FINISHES.
13 PAINT ENTIRE WALL - 2 COATS, SEE FINISH SCHEDULE ON SHEET A-005 AND NOTES.
14 INSTALL NEW FIRE EXTINGUISHER.

KEY PLAN

SCALE: NO SCALE

AREA OF WORK

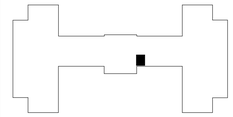

FULLY SPRINKLERED

100% CONSTRUCTION DOCUMENTS

#	Revisions:	Date

CONSULTANTS:

WALTER DAVID VAN SCOTER REG. NO. 9983 STATE OF LOUISIANA REGISTERED ARCHITECT

3/23/2026

PROJECT MANAGER

ACG Project Number 20-398

APOGEE Engineers | Architects

Headquarters:
Apogee Consulting Group, P.A.
1151 Kildaire Farm Road, Suite 120
Cary, North Carolina 27511

www.acg-pa.com 919-858-7420

© COPYRIGHT Apogee Consulting Group, P.A.

Office of Construction and Facilities Management

VA U.S. Department of Veterans Affairs

Drawing Title: ENLARGED PLANS, BUILDING 2, FOURTH FLOOR, TELECOM ROOM 424

Location: ALEXANDRIA VA HEALTH CARE SYSTEM
2495 SHREVEPORT HWY, 71N
PINEVILLE, LA 71360

Project Title: ELECTRONIC HEALTH RECORD MODERNIZATION (EHRM)

Approved

Date: MARCH 24, 2026 | Checked: WVS | Drawn: MEL

VA PROJECT NUMBER: 502-21-222

Building Number: # 2

Drawing Number: 002.A-404

Dwg. 10 of 51

3/18/2026 1:28:46 PM C:\Users\mlail\Documents\A_20-398_VA Alexandria EHRM_Bldg_02_mlailCF.rb8.rvt

VA FORM 08-6231

Docusign Envelope ID: 7FA18971-B6F6-44A9-896C-7B85FF50EEA5

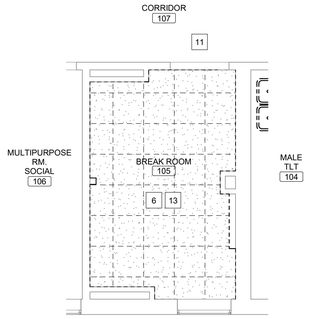

FIRST FLOOR REFLECTED CEILING DEMOLITION PLAN

Scale: 1/4" = 1'-0"

0 2 4 8

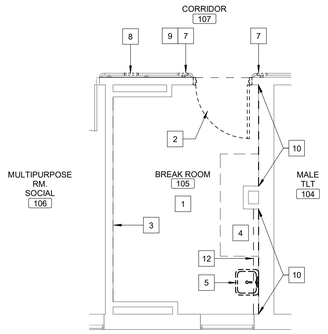

FIRST FLOOR DEMOLITION FLOOR PLAN

Scale: 1/4" = 1'-0"

0 2 4 8

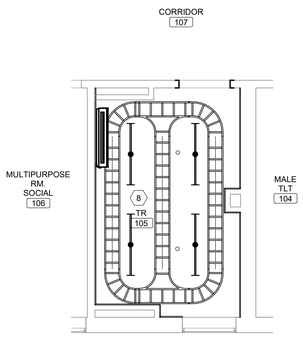

FIRST FLOOR REFLECTED CEILING PLAN

Scale: 1/4" = 1'-0"

0 2 4 8

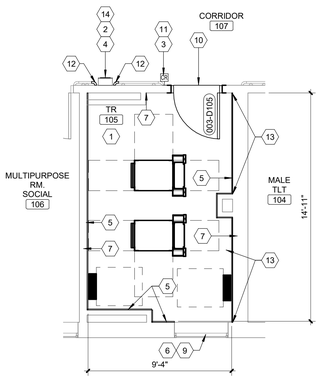

FIRST FLOOR PLAN

Scale: 1/4" = 1'-0"

0 2 4 8

SHEET NOTES:

A. ALL EXISTING CONDITIONS ARE BASED ON BEST AVAILABLE INFORMATION AT THE TIME OF SURVEY AND VISUAL INSPECTION. CONTRACTOR SHALL FIELD VERIFY EXISTING CONDITIONS.

B. ELEMENTS SHOWN WITH LIGHT, GRAY LINES ARE EXISTING TO REMAIN. ELEMENTS SHOWN WITH DARK DASHED LINES ARE EXISTING TO BE DEMOLISHED. DEMOLITION SHALL INCLUDE, BUT NOT BE LIMITED TO, THOSE ELEMENTS SHOWN.

C. ALL WORK SHALL BE COORDINATED BETWEEN TRADES.

D. ALL WORK SHALL BE COORDINATED WITH THE COR TO MINIMIZE DISRUPTION OF AREAS OUTSIDE OF THE PROJECT LIMITS OF WORK.

E. ALL CEILING DEMOLITION WORK TO BE COORDINATED WITH CHANGE OF EXISTING PENDANT SPRINKLER HEADS WITH NEW UPRIGHT SPRINKLERS SUCH THAT THERE IS NO EXTENDED LOSS OF SPRINKLER PROTECTION IN THE CONSTRUCTION AREA.

F. FOR FINISHES IN ALL NEW TR ROOMS - SEE ROOM FINISH SCHEDULE SHEET A-005.

G. ALL NEW TR ROOMS TO HAVE CARBON DIOXIDE EXTINGUISHER WITHIN 75' OF ROOM. SEE OVERALL OR ENLARGED PLANS FOR LOCATIONS

H. PATCH AND FILL ALL PENETRATIONS/HOLES IN WALLS OF TR ROOMS TO MAINTAIN WALL RATINGS.

KEY NOTES: (#)

1 REMOVE EXISTING FLOOR FINISH AND BASE.
2 DEMOLISH EXISTING DOOR AND FRAME IN MASONRY WALL.
3 DEMOLISH WALLPAPER.
4 DEMOLISH EXISTING BASE CABINET AND COUNTER.
5 DEMOLISH SINK - SEE PLUMBING DRAWINGS.
6 DEMOLISH LATH AND PLASTER CEILING. TEST FOR ASBESTOS PRIOR TO DEMOLISHING.
7 CUT BACK EXISTING BUMPER RAIL, HANDRAIL AND WALL PROTECTION 12" AWAY FROM EDGE OF EXISTING DOOR FRAME AND RE-INSTALL EDGE AND GUARD RETURNS.
8 DEMOLISH EXISTING HANDRAIL ONLY FOR NEW SURFACE MOUNT FIRE EXTINGUISHER CABINET.
9 REMOVE EXISTING SIGNAGE AND TURN OVER TO VA.
10 REMOVE GYPSUM BOARD TR SIDE IN PREPARATION FOR WATERSHIELD MEMBRANE.
11 SEE MECHANICAL DRAWINGS FOR ABOVE CEILING WORK. FOLLOW ICRA MEASURES ON SHEET G-004.
12 DEMOLISH BUMP OUT AT 8'-3" ABOVE FLOOR.
13 REMOVE EXISTING ACT CEILING INCLUDING ELEC AND MECH FIXTURES.

KEY NOTES: (#)

1 ROOM TO RECEIVE NEW FINISHES WALLS AND FLOORS, SEE ROOM FINISH SCHEDULE ON SHEET A-005.
2 NEW FIRE EXTINGUISHER SIGNAGE ABOVE FIRE EXTINGUISHER CABINET, REF TO A-005 FOR REQUIREMENTS.
3 NEW CARD READER, REFER TO TECHNOLOGY DRAWINGS.
4 INSTALL NEW SURFACE MOUNT FIRE EXTINGUISHER CABINET.
5 PROVIDE 4'X8'X3/4" FIRE RETARDANT TREATED AC GRADE PLYWOOD BACK BOARDS IN TELECOM ROOMS. PLYWOOD SHALL BE MOUNTED WITH A-SIDE OUT AND PAINTED WITH (3 COATS TOTAL) OF FIRE RESISTANT PAINT ON ALL SIDES PRIOR TO MOUNTING, AND SHALL MATCH P-2 COLOR. MASK OVER FIRE RETARDANT SEAL ON PLYWOOD BEFORE PAINTING TO ALLOW INSPECTION OF FIRE RATING SEAL. ALL DRYWALL SURROUNDING WALLS TO BE PAINTED WITH STANDARD PAINT P-1 TO MATCH PLYWOOD COLOR.
6 INSTALL WINDOW FILM TO INTERIOR FACE OF 45" X 67" WINDOW GLAZING - SEE A-005.
7 EXTEND EXISTING WALL (+10-5") TO UNDERSIDE OF DECK ABOVE (APPROX. 2'-0") WITH WALL TYPE Maa3 SEE SHEET A-002. SEAL ALL PENETRATIONS AND EXISTING VOIDS.
8 EXPOSED CEILING.
9 CLEAN WINDOW. INSTALL NEW WINDOW LOCK. BASIS OF DESIGN: PRIME-LINE WINDOW LOCK #U9928 OR EQUAL.
10 AT NEW DOOR, EXTEND STATIC DISSIPATIVE TILE FROM ROOM INTO CORRIDOR TO EXISTING FLOORING.
11 NEW ROOM SIGNAGE, REF TO A-005 FOR REQUIREMENTS.
12 INSTALL NEW HANDRAIL RETURNS, COLOR TO MATCH.
13 PROVIDE GRACE, ICE AND WATERSHIELD, SELF ADHERING, MEMBRANE 45 MIL THICK OR EQUAL. ENTIRE WALL ABOVE FLOOR FINISH. BOTTOM OF MEMBRANE TO SEAL 1/4" TO FLOOR AND TURN UP. ADHERE TO METAL TRACK RUNNER AND METAL STUDS, INSIDE FACE, TR ROOM SIDE. REPLACE REMOVED GYSPUM BOARD.
14 INSTALL NEW FIRE EXTINGUISHER.

KEY PLAN

SCALE: NO SCALE

AREA OF WORK

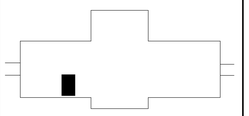

FULLY SPRINKLERED

100% CONSTRUCTION DOCUMENTS

#	Revisions:	Date

CONSULTANTS:

WALTER DAVID VAN SOTER REG. NO. 6983 STATE OF LOUISIANA REGISTERED ARCHITECT
3/23/2026

PROJECT MANAGER

ACG Project Number 20-398

APOGEE Engineers | Architects

Headquarters:
Apogee Consulting Group, P.A.
1151 Kildaire Farm Road, Suite 120
Cary, North Carolina 27511
www.acg-pa.com 919-858-7420

© COPYRIGHT Apogee Consulting Group, P.A.

Office of Construction and Facilities Management

VA U.S. Department of Veterans Affairs

Drawing Title: ENLARGED PLANS, BUILDING 3, FIRST FLOOR, TELECOM ROOM 105

Location: ALEXANDRIA VA HEALTH CARE SYSTEM
2495 SHREVEPORT HWY, 71N
PINEVILLE, LA 71360

Project Title: ELECTRONIC HEALTH RECORD MODERNIZATION (EHRM)

Approved

Date: MARCH 24, 2026 | Checked: WVS | Drawn: MEL

VA PROJECT NUMBER: 502-21-222

Building Number: # 3

Drawing Number: 003.A-401

Dwg. 11 of 51

3/18/2026 4:08:21 PM C:\Users\mialt\Documents\A_20-398_VA Alexandria EHRM_Bldg_03_mialtCF-588.rvt

VA FORM 08-6231

Docusign Envelope ID: 7FA18971-B6F6-44A9-896C-7B85FF50EEA5

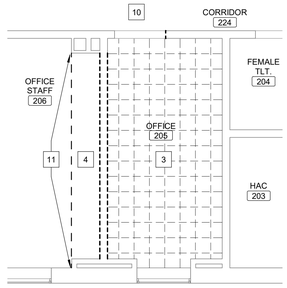

SECOND FLOOR
REFLECTED CEILING
DEMOLITION PLAN

Scale: 1/4" = 1'-0"

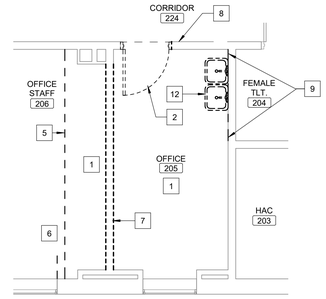

SECOND FLOOR
DEMOLITION PLAN

Scale: 1/4" = 1'-0"

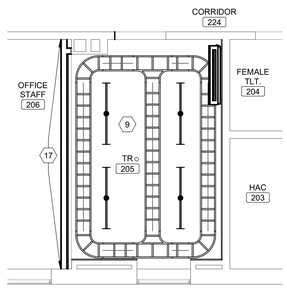

SECOND FLOOR
REFLECTED CEILING PLAN

Scale: 1/4" = 1'-0"

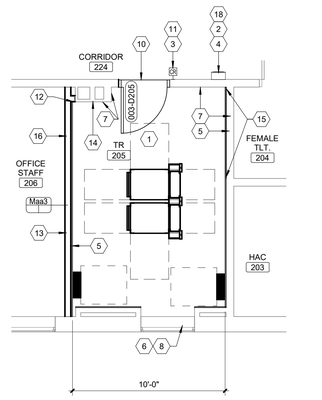

SECOND FLOOR PLAN

Scale: 1/4" = 1'-0"

SHEET NOTES:

A. ALL EXISTING CONDITIONS ARE BASED ON BEST AVAILABLE INFORMATION AT THE TIME OF SURVEY AND VISUAL INSPECTION. CONTRACTOR SHALL FIELD VERIFY EXISTING CONDITIONS.

B. ELEMENTS SHOWN WITH LIGHT, GRAY LINES ARE EXISTING TO REMAIN. ELEMENTS SHOWN WITH DARK DASHED LINES ARE EXISTING TO BE DEMOLISHED. DEMOLITION SHALL INCLUDE, BUT NOT BE LIMITED TO, THOSE ELEMENTS SHOWN.

C. ALL WORK SHALL BE COORDINATED BETWEEN TRADES.

D. ALL WORK SHALL BE COORDINATED WITH THE COR TO MINIMIZE DISRUPTION OF AREAS OUTSIDE OF THE PROJECT LIMITS OF WORK.

E. ALL CEILING DEMOLITION WORK TO BE COORDINATED WITH CHANGE OF EXISTING PENDANT SPRINKLER HEADS WITH NEW UPRIGHT SPRINKLERS SUCH THAT THERE IS NO EXTENDED LOSS OF SPRINKLER PROTECTION IN THE CONSTRUCTION AREA.

F. FOR FINISHES IN ALL NEW TR ROOMS - SEE ROOM FINISH SCHEDULE SHEET A-005.

G. ALL NEW TR ROOMS TO HAVE CARBON DIOXIDE EXTINGUISHER WITHIN 75' OF ROOM. SEE OVERALL OR ENLARGED PLANS FOR LOCATIONS

H. PATCH AND FILL ALL PENETRATIONS/HOLES IN WALLS OF TR ROOMS TO MAINTAIN WALL RATINGS.

KEY NOTES:

#	
1	REMOVE EXISTING FLOOR FINISH AND BASE.
2	DEMOLISH EXISTING DOOR AND FRAME IN MASONRY WALL.
3	DEMOLISH 12 X12 ACT ADHERED TO LATH AND PLASTER CEILING. DEMOLISH LATH AND PLASTER CEILING @ APPROX. 10'-5".
4	DEMOLISH PORTION OF EXISTING CEILING ASSEMBLY.
5	FLOOR FINISH CUT LINE. PREP AREA TO RECEIVE NEW FLOORING.
6	EXISTING FLOOR FINISH TO REMAIN.
7	DIMENSION EXISTING WALL.
8	REMOVE EXISTING SIGNAGE AND TURN OVER TO VA.
9	REMOVE GYPSUM BOARD TR SIDE IN PREPARATION FOR WATERSHIELD MEMBRANE.
10	SEE MECHANICAL DRAWINGS FOR ABOVE CEILING WORK. FOLLOW ICRA MEASURES ON SHEET G-004.
11	REMOVE PORTION OF EXISTING ACT. COORDINATE WITH NEW.
12	DEMOLISH DOUBLE SINK.

KEY NOTES:

#	
1	ROOM TO RECEIVE NEW FINISHES WALLS AND FLOORS, SEE ROOM FINISH SCHEDULE ON SHEET A-005.
2	NEW FIRE EXTINGUISHER SIGNAGE ABOVE FIRE EXTINGUISHER CABINET, REF TO A-005 FOR REQUIREMENTS.
3	NEW CARD READER, REFER TO TECHNOLOGY DRAWINGS.
4	INSTALL NEW SURFACE MOUNT FIRE EXTINGUISHER CABINET.
5	PROVIDE 4'X8'X3/4" FIRE RETARDANT TREATED AC GRADE PLYWOOD BACK BOARDS IN TELECOM ROOMS. PLYWOOD SHALL BE MOUNTED WITH A-SIDE OUT AND PAINTED WITH (3 COATS TOTAL) OF FIRE RESISTANT PAINT ON ALL SIDES PRIOR TO MOUNTING, AND SHALL MATCH P-2 COLOR. MASK OVER FIRE RETARDANT SEAL ON PLYWOOD BEFORE PAINTING TO ALLOW INSPECTION OF FIRE RATING SEAL. ALL DRYWALL SURROUNDING WALLS TO BE PAINTED WITH STANDARD PAINT P-1 TO MATCH PLYWOOD COLOR.
6	INSTALL WINDOW FILM TO INTERIOR FACE OF 42" X 67" WINDOW GLAZING - SEE A-005.
7	EXTEND EXISTING WALL (+10-5") TO UNDERSIDE OF DECK ABOVE (APPROX. 2'-0") WITH WALL TYPE Mb. SEE SHEET A-003. SEAL ALL PENETRATIONS AND EXISTING VOIDS.
8	CLEAN WINDOW, INSTALL NEW WINDOW LOCK. BASIS OF DESIGN: PRIME-LINE WINDOW LOCK #U9928 OR EQUAL.
9	EXPOSED CEILING.
10	AT NEW DOOR, EXTEND STATIC DISSIPATIVE TILE FROM ROOM INTO CORRIDOR TO EXISTING FLOORING.
11	NEW ROOM SIGNAGE, REF TO A-005 FOR REQUIREMENTS.
12	ALIGN WALLS.
13	PAINT ENTIRE WALL, 2 COATS, INTALL RB COLOR TO MATCH ADJACENT BASE.
14	PATCH AND REPAIR WALL.
15	PROVIDE GRACE, ICE AND WATERSHIELD, SELF ADHERING, MEMBRANE 45 MIL THICK OR EQUAL, ENTIRE WALL ABOVE FLOOR FINISH. BOTTOM OF MEMBRANE TO SEAL 1/4" TO FLOOR AND TURN UP. ADHERE TO METAL TRACK RUNNER AND METAL STUDS, INSIDE FACE, TR ROOM SIDE. REPLACE REMOVED GYSPUM BOARD.
16	PROVIDE PAINT AND BASE FOR ENTIRE NEW WALL.
17	NEW CEILING TRACK WALL ANGLE, CUT EXISTING TILE TO FIT NEW LENGTH AND REINSTALL.
18	INSTALL NEW FIRE EXTINGUISHER.

KEY PLAN

SCALE: NO SCALE

AREA OF WORK

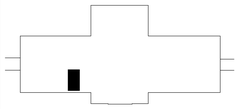

FULLY SPRINKLERED

100% CONSTRUCTION DOCUMENTS

#	Revisions:	Date

CONSULTANTS:

WALTER DAVID VAN SCOTER
REG. NO. 9969
STATE OF LOUISIANA
REGISTERED ARCHITECT
3/23/2026

PROJECT MANAGER

ACG Project Number 20-398

APOGEE
Engineers | Architects

Headquarters:
Apogee Consulting Group, P.A.
1151 Kildaire Farm Road, Suite 120
Cary, North Carolina 27511

www.acg-pa.com 919-858-7420

© COPYRIGHT Apogee Consulting Group, P.A.

Office of Construction and Facilities Management

VA U.S. Department of Veterans Affairs

Drawing Title: ENLARGED PLANS, BUILDING 3, SECOND FLOOR, TELECOM ROOM 205

Location: ALEXANDRIA VA HEALTH CARE SYSTEM
2495 SHREVEPORT HWY, 71N
PINEVILLE, LA 71360

Project Title: ELECTRONIC HEALTH RECORD MODERNIZATION (EHRM)

Approved

Date: MARCH 24, 2026 | Checked: WVS | Drawn: MEL

VA PROJECT NUMBER: 502-21-222

Building Number: # 3

Drawing Number: 003.A-402

Dwg. 12 of 51

C:\Users\mail\Documents\A_20-398_VA Alexandria EHRM_Bldg_03_mtalCFJ98.rvt
3/18/2026 4:08:21 PM

Docusign Envelope ID: 7FA18971-B6F6-44A9-896C-7B85FF50EEA5

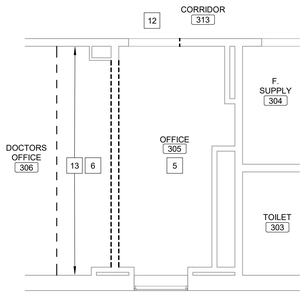

THIRD FLOOR REFLECTED CEILING DEMOLITION PLAN

Scale: 1/4" = 1'-0"

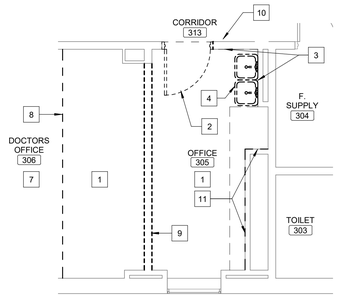

THIRD FLOOR DEMOLITION PLAN

Scale: 1/4" = 1'-0"

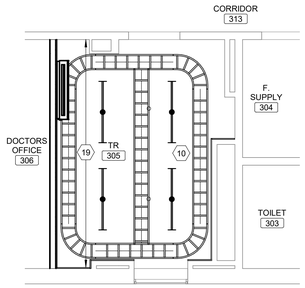

THIRD FLOOR REFLECTED CEILING PLAN

Scale: 1/4" = 1'-0"

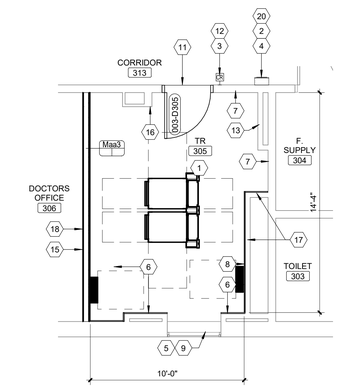

THIRD FLOOR PLAN

Scale: 1/4" = 1'-0"

SHEET NOTES:

A. ALL EXISTING CONDITIONS ARE BASED ON BEST AVAILABLE INFORMATION AT THE TIME OF SURVEY AND VISUAL INSPECTION. CONTRACTOR SHALL FIELD VERIFY EXISTING CONDITIONS.

B. ELEMENTS SHOWN WITH LIGHT, GRAY LINES ARE EXISTING TO REMAIN. ELEMENTS SHOWN WITH DARK DASHED LINES ARE EXISTING TO BE DEMOLISHED. DEMOLITION SHALL INCLUDE, BUT NOT BE LIMITED TO, THOSE ELEMENTS SHOWN.

C. ALL WORK SHALL BE COORDINATED BETWEEN TRADES.

D. ALL WORK SHALL BE COORDINATED WITH THE COR TO MINIMIZE DISRUPTION OF AREAS OUTSIDE OF THE PROJECT LIMITS OF WORK.

E. ALL CEILING DEMOLITION WORK TO BE COORDINATED WITH CHANGE OF EXISTING PENDANT SPRINKLER HEADS WITH NEW UPRIGHT SPRINKLERS SUCH THAT THERE IS NO EXTENDED LOSS OF SPRINKLER PROTECTION IN THE CONSTRUCTION AREA.

F. FOR FINISHES IN ALL NEW TR ROOMS - SEE ROOM FINISH SCHEDULE SHEET A-005.

G. ALL NEW TR ROOMS TO HAVE CARBON DIOXIDE EXTINGUISHER WITHIN 75' OF ROOM. SEE OVERALL OR ENLARGED PLANS FOR LOCATIONS

H. PATCH AND FILL ALL PENETRATIONS/HOLES IN WALLS OF TR ROOMS TO MAINTAIN WALL RATINGS.

KEY NOTES:

1 REMOVE EXISTING FLOOR FINISH AND BASE.
2 DEMOLISH EXISTING DOOR AND FRAME IN MASONRY WALL.
3 DEMOLISH WALL TILE TO 52" AFF.
4 EXISTING DOUBLE SINK.
5 EXPOSED CEILING.
6 DEMOLISH PORTION OF EXISTING CEILING ASSEMBLY.
7 EXISTING FLOOR FINISH TO REMAIN.
8 FLOOR FINISH CUT LINE. PREP AREA TO RECEIVE NEW FLOORING.
9 DEMOLISH EXISTING WALL.
10 REMOVE EXISTING SIGNAGE AND TURN OVER TO VA.
11 REMOVE GYPSUM BOARD TR SIDE IN PREPARATION FOR WATERSHIELD MEMBRANE.
12 SEE MECHANICAL DRAWINGS FOR ABOVE CEILING WORK. FOLLOW ICRA MEASURES ON SHEET G-004.
13 REMOVE PORTION OF EXISTING ACT. COORDINATE WITH NEW.

(#) KEY NOTES:

1 ROOM TO RECEIVE NEW FINISHES WALLS AND FLOORS. SEE ROOM FINISH SCHEDULE ON SHEET A-005.
2 NEW FIRE EXTINGUISHER SIGNAGE ABOVE FIRE EXTINGUISHER CABINET, REF TO A-005 FOR REQUIREMENTS.
3 NEW CARD READER, REFER TO TECHNOLOGY DRAWINGS.
4 INSTALL NEW SURFACE MOUNT FIRE EXTINGUISHER CABINET.
5 INSTALL WINDOW FILM TO INTERIOR FACE OF 42" X 65" WINDOW GLAZING - SEE A-005.
6 PROVIDE 4'X8'X3/4" FIRE RETARDANT TREATED AC GRADE PLYWOOD BACK BOARDS IN TELECOM ROOMS. PLYWOOD SHALL BE MOUNTED WITH A-SIDE OUT AND PAINTED WITH (3 COATS TOTAL) OF FIRE RESISTANT PAINT ON ALL SIDES PRIOR TO MOUNTING, AND SHALL MATCH P-2 COLOR. MASK OVER FIRE RETARDANT SEAL ON PLYWOOD BEFORE PAINTING TO ALLOW INSPECTION OF FIRE RATING SEAL. ALL DRYWALL SURROUNDING WALLS TO BE PAINTED WITH STANDARD PAINT P-1 TO MATCH PLYWOOD COLOR.
7 EXTEND EXISTING WALL (+10-5") TO UNDERSIDE OF DECK ABOVE (APPROX. 2'-0") WITH WALL TYPE Mb. SEE SHEET A-003. SEAL ALL PENETRATIONS AND EXISTING VOIDS.
8 FILL IN WALL VOIDS WITH MASONRY.
9 CLEAN WINDOW, INSTALL NEW WINDOW LOCK. BASIS OF DESIGN: PRIME-LINE WINDOW LOCK #U9928 OR EQUAL.
10 EXPOSED CEILING.
11 AT NEW DOOR, EXTEND STATIC DISSIPATIVE TILE FROM ROOM INTO CORRIDOR TO EXISTING FLOORING.
12 NEW ROOM SIGNAGE, REF TO A-005 FOR REQUIREMENTS.
13 REPAIR OR REPLACE WALL SHEATHING DAMAGED BY TILE REMOVAL.
15 PAINT ENTIRE WALL, 2 COATS, INTALL RB-1 COLOR TO MATCH ADJACENT BASE.
16 PATCH AND REPAIR WALL.
17 PROVIDE GRACE, ICE AND WATERSHIELD, SELF AHDHERING, MEMBRANE 45 MIL THICK OR EQUAL, ENTIRE WALL ABOVE FLOOR FINISH. BOTTOM OF MEMBRANE TO SEAL 1/4" TO FLOOR AND TURN UP. ADHERE TO METAL TRACK RUNNER AND METAL STUDS, INSIDE FACE, TR ROOM SIDE. REPLACE REMOVED GYSPUM BOARD.
18 PROVIDE PAINT AND BASE ON NEW WALL TO MATCH ROOM FINISHES.
19 NEW CEILING TRACK WALL ANGLE, CUT EXISTING TILE TO FIT NEW LENGTH AND REINSTALL.
20 INSTALL NEW FIRE EXTINGUISHER.

KEY PLAN

SCALE: NO SCALE

AREA OF WORK

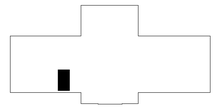

FULLY SPRINKLERED

100% CONSTRUCTION DOCUMENTS

#	Revisions:	Date

CONSULTANTS:

WALTER DAVID VAN SCOTTER REG. NO. 6983 STATE OF LOUISIANA REGISTERED ARCHITECT
3/23/2026

PROJECT MANAGER

ACG Project Number 20-398

APOGEE Engineers | Architects

© COPYRIGHT Apogee Consulting Group, P.A.

Headquarters:
Apogee Consulting Group, P.A.
1151 Kildaire Farm Road, Suite 120
Cary, North Carolina 27511
www.acg-pa.com 919-858-7420

Office of Construction and Facilities Management

VA U.S. Department of Veterans Affairs

Drawing Title: ENLARGED PLANS, BUILDING 3, THIRD FLOOR, TELECOM ROOM 305

Location: ALEXANDRIA VA HEALTH CARE SYSTEM
2495 SHREVEPORT HWY, 71N
PINEVILLE, LA 71360

Project Title: ELECTRONIC HEALTH RECORD MODERNIZATION (EHRM)

VA PROJECT NUMBER: 502-21-222

Building Number: # 3

Approved:

Date: MARCH 24, 2026 | Checked: WVS | Drawn: MEL

Drawing Number: 003.A-403

Dwg. 13 of 51

C:\Users\mlatif\Documents\A_20-398_VA Alexandria EHRM_Bldg_03_mlatifCF-5R8.rvt
3/18/2026 4:08:22 PM
VA FORM 08-6231

Docusign Envelope ID: 7FA18971-B6F6-44A9-896C-7B85FF50EEA5

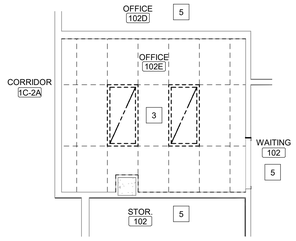

FIRST FLOOR REFLECTED CEILING DEMOLITION PLAN

Scale: 1/4" = 1'-0"

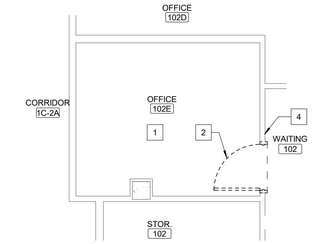

FIRST FLOOR DEMOLITION FLOOR PLAN

Scale: 1/4" = 1'-0"

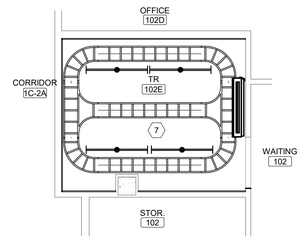

FIRST FLOOR REFLECTED CEILING PLAN

Scale: 1/4" = 1'-0"

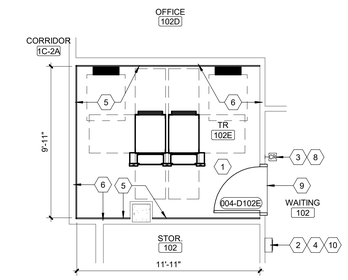

FIRST FLOOR PLAN

Scale: 1/4" = 1'-0"

SHEET NOTES:

A. ALL EXISTING CONDITIONS ARE BASED ON BEST AVAILABLE INFORMATION AT THE TIME OF SURVEY AND VISUAL INSPECTION. CONTRACTOR SHALL FIELD VERIFY EXISTING CONDITIONS.

B. ELEMENTS SHOWN WITH LIGHT, GRAY LINES ARE EXISTING TO REMAIN. ELEMENTS SHOWN WITH DARK DASHED LINES ARE EXISTING TO BE DEMOLISHED. DEMOLITION SHALL INCLUDE, BUT NOT BE LIMITED TO, THOSE ELEMENTS SHOWN.

C. ALL WORK SHALL BE COORDINATED BETWEEN TRADES.

D. ALL WORK SHALL BE COORDINATED WITH THE COR TO MINIMIZE DISRUPTION OF AREAS OUTSIDE OF THE PROJECT LIMITS OF WORK.

E. FOR FINISHES IN ALL NEW TR ROOMS - SEE ROOM FINISH SCHEDULE SHEET A-005.

F. ALL NEW TR ROOMS TO HAVE CARBON DIOXIDE EXTINGUISHER WITHIN 75' OF ROOM. SEE OVERALL OR ENLARGED PLANS FOR LOCATIONS

G. PATCH AND FILL ALL PENETRATIONS/HOLES IN WALLS OF TR ROOMS TO MAINTAIN WALL RATINGS.

KEY NOTES:

1 REMOVE EXISTING FLOOR FINISH AND BASE.
2 DEMOLISH EXISTING DOOR AND FRAME IN METAL STUD AND GYP BD WALL.
3 DEMOLISH EXISTING ACT CEILING, INCLUDING ELEC AND MECH FIXTURES.
4 REMOVE EXISTING SIGNAGE AND TURN OVER TO VA.
5 SEE MECHANICAL DRAWINGS FOR ABOVE CEILING WORK. FOLLOW ICRA MEASURES ON SHEET G-004.

(#) KEY NOTES:

1 ROOM TO RECEIVE NEW FINISHES WALLS AND FLOORS, SEE ROOM FINISH SCHEDULE ON SHEET A-005.
2 NEW FIRE EXTINGUISHER SIGNAGE ABOVE FIRE EXTINGUISHER CABINET, REF TO A-005 FOR REQUIREMENTS.
3 NEW CARD READER, REFER TO TECHNOLOGY DRAWINGS.
4 INSTALL NEW SURFACE MOUNTED FIRE EXTINGUISHER CABINET.
5 PROVIDE 4'X8'X3/4" FIRE RETARDANT TREATED AC GRADE PLYWOOD BACK BOARDS IN TELECOM ROOMS. PLYWOOD SHALL BE MOUNTED WITH A-SIDE OUT AND PAINTED WITH (3 COATS TOTAL) OF FIRE RESISTANT PAINT ON ALL SIDES PRIOR TO MOUNTING, AND SHALL MATCH P-2 COLOR. MASK OVER FIRE RETARDANT SEAL ON PLYWOOD BEFORE PAINTING TO ALLOW INSPECTION OF FIRE RATING SEAL. ALL DRYWALL SURROUNDING WALLS TO BE PAINTED WITH STANDARD PAINT P-1 TO MATCH PLYWOOD COLOR.
6 EXTEND EXISTING WALL TO UNDERSIDE OF DECK ABOVE (APPROX. 3'-0) WITH WALL TYPE Maa3 SEE SHEET A-002. SEAL ALL PENETRATIONS AND EXISTING VOIDS.
7 EXPOSED CEILING.
8 NEW ROOM SIGNAGE, REF TO A-005 FOR REQUIREMENTS.
9 AT NEW DOOR, EXTEND STATIC DISSIPATIVE TILE FROM ROOM INTO CORRIDOR TO EXISTING FLOORING.
10 INSTALL NEW FIRE EXTINGUISHER.

KEY PLAN

SCALE: NO SCALE

AREA OF WORK

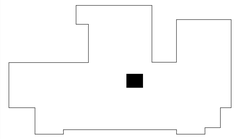

FULLY SPRINKLERED

100% CONSTRUCTION DOCUMENTS

#	Revisions:	Date

CONSULTANTS:

WALTER DAVID VAN SOTER REG. NO. 6963 STATE OF LOUISIANA REGISTERED ARCHITECT
3/23/2026

PROJECT MANAGER

ACG Project Number 20-398

APOGEE Engineers | Architects
Headquarters:
Apogee Consulting Group, P.A.
1151 Kildaire Farm Road, Suite 120
Cary, North Carolina 27511
www.acg-pa.com 919-858-7420

© COPYRIGHT Apogee Consulting Group, P.A.

Office of Construction and Facilities Management

VA U.S. Department of Veterans Affairs

Drawing Title: ENLARGED PLANS, BUILDING 4, FIRST FLOOR, TELECOM ROOM 102E

Location: ALEXANDRIA VA HEALTH CARE SYSTEM
2495 SHREVEPORT HWY, 71N
PINEVILLE, LA 71360

Project Title: ELECTRONIC HEALTH RECORD MODERNIZATION (EHRM)

VA PROJECT NUMBER: 502-21-222

Building Number: # 4

Approved:

Date: MARCH 24, 2026 | Checked: WVS | Drawn: MEL

Drawing Number: 004.A-401

Dwg. 14 of 51

C:\Users\mlail\Documents\A_20-398_VA Alexandria EHRM_Bldg_04_mlailCF-588.rvt
3/18/2026 1:39:58 PM
VA FORM 08-6231

Docusign Envelope ID: 7FA18971-B6F6-44A9-896C-7B85FF50EEA5

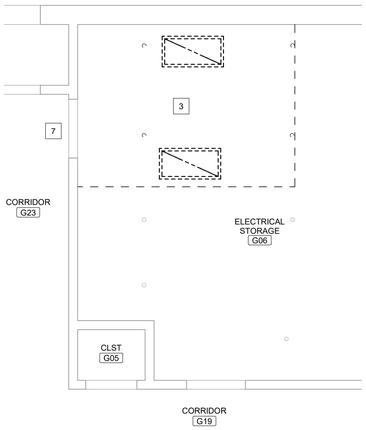

GROUND FLOOR REFLECTED CEILING DEMOLITION PLAN

Scale: 1/4" = 1'-0"

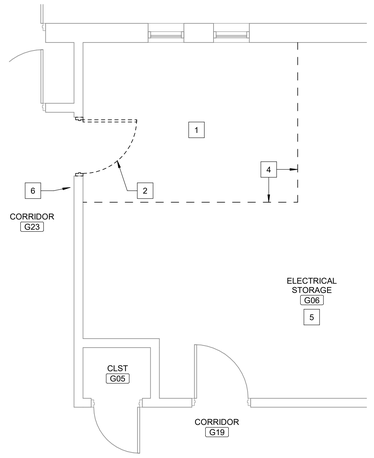

GROUND FLOOR DEMOLITION PLAN

Scale: 1/4" = 1'-0"

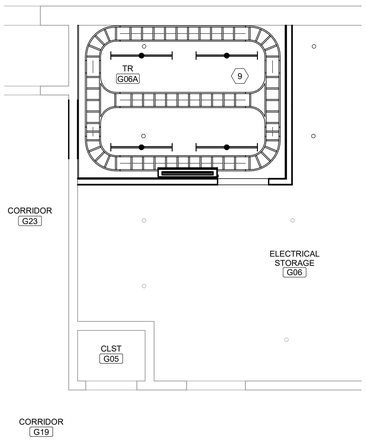

GROUND FLOOR REFLECTED CEILING PLAN

Scale: 1/4" = 1'-0"

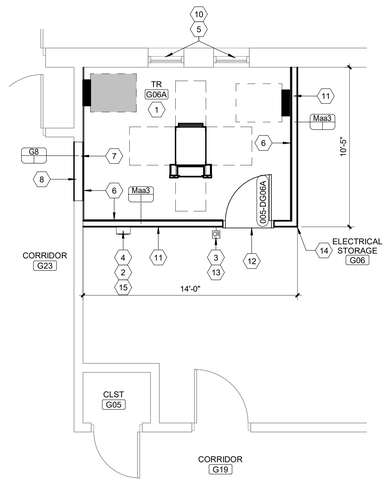

GROUND FLOOR PLAN

Scale: 1/4" = 1'-0"

SHEET NOTES:

A. ALL EXISTING CONDITIONS ARE BASED ON BEST AVAILABLE INFORMATION AT THE TIME OF SURVEY AND VISUAL INSPECTION. CONTRACTOR SHALL FIELD VERIFY EXISTING CONDITIONS.

B. ELEMENTS SHOWN WITH LIGHT, GRAY LINES ARE EXISTING TO REMAIN. ELEMENTS SHOWN WITH DARK DASHED LINES ARE EXISTING TO BE DEMOLISHED. DEMOLITION SHALL INCLUDE, BUT NOT BE LIMITED TO, THOSE ELEMENTS SHOWN.

C. ALL WORK SHALL BE COORDINATED BETWEEN TRADES.

D. ALL WORK SHALL BE COORDINATED WITH THE COR TO MINIMIZE DISRUPTION OF AREAS OUTSIDE OF THE PROJECT LIMITS OF WORK.

E. ALL CEILING DEMOLITION WORK TO BE COORDINATED WITH CHANGE OF EXISTING PENDANT SPRINKLER HEADS WITH NEW UPRIGHT SPRINKLERS SUCH THAT THERE IS NO EXTENDED LOSS OF SPRINKLER PROTECTION IN THE CONSTRUCTION AREA.

F. FOR FINISHES IN ALL NEW TR ROOMS - SEE ROOM FINISH SCHEDULE SHEET A-005.

G. ALL NEW TR ROOMS TO HAVE CARBON DIOXIDE EXTINGUISHER WITHIN 75' OF ROOM. SEE OVERALL OR ENLARGED PLANS FOR LOCATIONS

H. PATCH AND FILL ALL PENETRATIONS/HOLES IN WALLS OF TR ROOMS TO MAINTAIN WALL RATINGS.

KEY NOTES:

1 REMOVE EXISTING FLOOR FINISH AND BASE.
2 DEMOLISH EXISTING DOOR AND FRAME IN MASONRY WALL AND REMOVE METAL PLASTER EDGE AROUND DOOR.
3 EXISTING EXPOSED CEILING TO REMAIN. APPROX. HEIGHT 10'-8" TO UNDERSIDE OF STRUCTURE.
4 FLOOR FINISH CUT LINE. PREP AREA TO RECEIVE NEW FLOORING.
5 EXISTING FLOOR FINISH TO REMAIN.
6 REMOVE EXISTING SIGNAGE AND TURN OVER TO THE VA.
7 SEE MECHANICAL DRAWINGS FOR ABOVE CEILING WORK IN CORRIDOR AREA. FOLLOW ICRA MEASURES ON SHEET G-004.

(#) KEY NOTES:

1 ROOM TO RECEIVE NEW FINISHES WALLS AND FLOORS, SEE ROOM FINISH SCHEDULE ON SHEET A-005.
2 NEW FIRE EXTINGUISHER SIGNAGE ABOVE FIRE EXTINGUISHER CABINET, REF TO A-005 FOR REQUIREMENTS.
3 NEW CARD READER, REFER TO TECHNOLOGY DRAWINGS.
4 INSTALL NEW SURFACE MOUNT FIRE EXTINGUISHER CABINET.
5 INSTALL WINDOW FILM TO INTERIOR FACE OF 28" X 36" WINDOW GLAZING - SEE A-005.
6 PROVIDE 4'X8'X3/4" FIRE RETARDANT TREATED AC GRADE PLYWOOD BACK BOARDS IN TELECOM ROOMS. PLYWOOD SHALL BE MOUNTED WITH A-SIDE OUT AND PAINTED WITH (3 COATS TOTAL) OF FIRE RESISTANT PAINT ON ALL SIDES PRIOR TO MOUNTING, AND SHALL MATCH P-2 COLOR. MASK OVER FIRE RETARDANT SEAL ON PLYWOOD BEFORE PAINTING TO ALLOW INSPECTION OF FIRE RATING SEAL. ALL DRYWALL SURROUNDING WALLS TO BE PAINTED WITH STANDARD PAINT P-1 TO MATCH PLYWOOD COLOR.
7 INFILL WALL OPENING ABOVE DOOR HEIGHT WITH MASONRY MATCH WALL WIDTH AS POSSIBLE.
8 INFILL DOOR OPENING WITH MASONRY MATCH WALL WIDTH AS POSSIBLE. WALL TO BE FLUSH WITH CORRIDOR SIDE PLASTER FINISH, MATCH COVE CONDITION AT BASE. PAINT TO MATCH SURROUNDING WALL COLOR AND PAINT BASE TO MATCH ADJACENT BASE.
9 EXPOSED CEILING.
10 EXISTING OPERABLE STEEL MESH SECURITY GATES TO REMAIN. CLEAN AND PREP WINDOWS FOR WINDOW FILM INSTALLATION.
11 PAINT AND PROVIDE RB ON BOTH SIDES OF NEW PARTITIONS.
12 AT NEW DOOR, EXTEND STATIC DISSIPATIVE TILE FROM ROOM INTO CORRIDOR TO EXISTING FLOORING.
13 NEW ROOM SIGNAGE, REF TO A-005 FOR REQUIREMENTS.
14 PROVIDE CORNER GUARD TO MATCH EXISTING SIZE AND COLOR.
15 INSTALL NEW FIRE EXTINGUISHER.

KEY PLAN

SCALE: NO SCALE

AREA OF WORK

FULLY SPRINKLERED

100% CONSTRUCTION DOCUMENTS

#	Revisions:	Date

CONSULTANTS:

WALTER DAVID VAN SCOTER REG. NO. 9809 STATE OF LOUISIANA REGISTERED ARCHITECT
3/23/2026

PROJECT MANAGER

APOGEE Engineers | Architects

© COPYRIGHT Apogee Consulting Group, P.A.

Headquarters:
Apogee Consulting Group, P.A.
1151 Kildaire Farm Road, Suite 120
Cary, North Carolina 27511
www.acg-pa.com 919-858-7420

ACG Project Number 20-398

Office of Construction and Facilities Management

VA U.S. Department of Veterans Affairs

Drawing Title: ENLARGED PLANS, BUILDING 5, GROUND FLOOR, TELECOM ROOM G06A

Location: ALEXANDRIA VA HEALTH CARE SYSTEM, 2495 SHREVEPORT HWY, 71N, PINEVILLE, LA 71360

Project Title: ELECTRONIC HEALTH RECORD MODERNIZATION (EHRM)

Approved

Date: MARCH 24, 2026 | Checked: WVS | Drawn: MEL

VA PROJECT NUMBER: 502-21-222

Building Number: # 5

Drawing Number: 005.A-400

Dwg. 15 of 51

3/18/2026 1:43:25 PM C:\Users\mali\Documents\A_20-398_VA Alexandria EHRM_Bldg_05_mali\CF398.rvt

Docusign Envelope ID: 7FA18971-B6F6-44A9-896C-7B85FF50EEA5

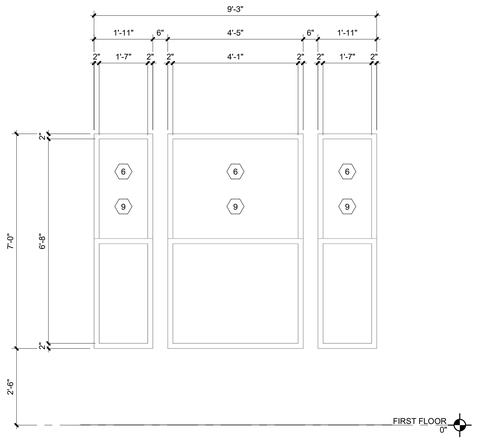

FIRST FLOOR TR ELEVATION

Scale: 1/2" = 1'-0"

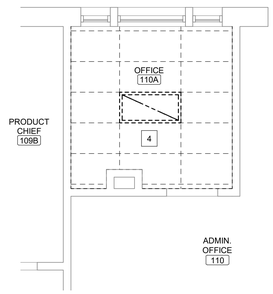

FIRST FLOOR REFLECTED CEILING DEMOLITION PLAN

Scale: 1/4" = 1'-0"

0 2 4 8 NORTH

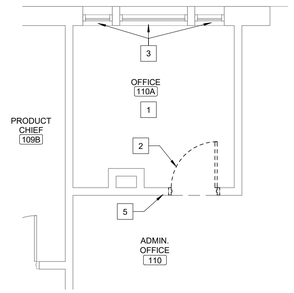

FIRST FLOOR DEMOLITION FLOOR PLAN

Scale: 1/4" = 1'-0"

0 2 4 8 NORTH

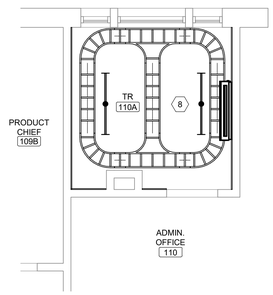

FIRST FLOOR REFLECTED CEILING PLAN

Scale: 1/4" = 1'-0"

0 2 4 8 NORTH

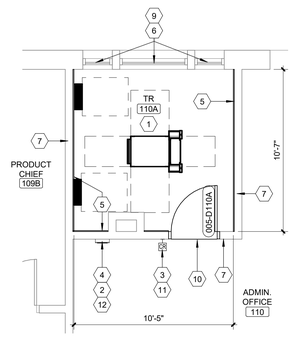

FIRST FLOOR PLAN

Scale: 1/4" = 1'-0"

0 2 4 8 NORTH

SHEET NOTES:

A. ALL EXISTING CONDITIONS ARE BASED ON BEST AVAILABLE INFORMATION AT THE TIME OF SURVEY AND VISUAL INSPECTION. CONTRACTOR SHALL FIELD VERIFY EXISTING CONDITIONS.

B. ELEMENTS SHOWN WITH LIGHT, GRAY LINES ARE EXISTING TO REMAIN. ELEMENTS SHOWN WITH DARK DASHED LINES ARE EXISTING TO BE DEMOLISHED. DEMOLITION SHALL INCLUDE, BUT NOT BE LIMITED TO, THOSE ELEMENTS SHOWN.

C. ALL WORK SHALL BE COORDINATED BETWEEN TRADES.

D. ALL WORK SHALL BE COORDINATED WITH THE COR TO MINIMIZE DISRUPTION OF AREAS OUTSIDE OF THE PROJECT LIMITS OF WORK.

E. ALL CEILING DEMOLITION WORK TO BE COORDINATED WITH CHANGE OF EXISTING PENDANT SPRINKLER HEADS WITH NEW UPRIGHT SPRINKLERS SUCH THAT THERE IS NO EXTENDED LOSS OF SPRINKLER PROTECTION IN THE CONSTRUCTION AREA.

F. FOR FINISHES IN ALL NEW TR ROOMS - SEE ROOM FINISH SCHEDULE SHEET A-005.

G. ALL NEW TR ROOMS TO HAVE CARBON DIOXIDE EXTINGUISHER WITHIN 75' OF ROOM. SEE OVERALL OR ENLARGED PLANS FOR LOCATIONS

H. PATCH AND FILL ALL PENETRATIONS/HOLES IN WALLS OF TR ROOMS TO MAINTAIN WALL RATINGS.

KEY NOTES:

1 REMOVE EXISTING FLOOR FINISH AND BASE.
2 DEMOLISH EXISTING DOOR AND FRAME IN METAL STUD AND GYP BD WALL.
3 DEMOLISH BLINDS, CLEAN AND PREP WINDOWS FOR FILM INSTALLATION.
4 REMOVE EXISTING ACT CEILING, INCLUDING ELEC AND MECH FIXTURES.
5 REMOVE EXISTING SIGNAGE AND TURN OVER TO THE VA.

KEY NOTES:

1 ROOM TO RECEIVE NEW FINISHES WALLS AND FLOORS, SEE ROOM FINISH SCHEDULE ON SHEET A-005.
2 NEW FIRE EXTINGUISHER SIGNAGE ABOVE FIRE EXTINGUISHER CABINET, REF TO A-005 FOR REQUIREMENTS.
3 NEW CARD READER, REFER TO TECHNOLOGY DRAWINGS.
4 INSTALL SEMI RECESSED FIRE EXTINGUISHER CABINET.
5 PROVIDE 4'X8'X3/4" FIRE RETARDANT TREATED AC GRADE PLYWOOD BACK BOARDS IN TELECOM ROOMS. PLYWOOD SHALL BE MOUNTED WITH A-SIDE OUT AND PAINTED WITH (3 COATS TOTAL) OF FIRE RESISTANT PAINT ON ALL SIDES PRIOR TO MOUNTING, AND SHALL MATCH P-2 COLOR. MASK OVER FIRE RETARDANT SEAL ON PLYWOOD BEFORE PAINTING TO ALLOW INSPECTION OF FIRE RATING SEAL. ALL DRYWALL SURROUNDING WALLS TO BE PAINTED WITH STANDARD PAINT P-1 TO MATCH PLYWOOD COLOR.
6 INSTALL WINDOW FILM TO INTERIOR FACE OF WINDOW GLAZING - SEE A-005 AND INTERIOR ELEVATION THIS SHEET FOR WINDOW SIZES.
7 EXTEND EXISTING WALL TO UNDERSIDE OF DECK ABOVE (APPROX. 2'-0") WITH WALL TYPE Maa3 SEE SHEET A-002. SEAL ALL PENETRATIONS AND EXISTING VOIDS.
8 EXPOSED CEILING.
9 CLEAN WINDOW, INSTALL NEW WINDOW LOCK. BASIS OF DESIGN: PRIME-LINE WINDOW LOCK #U9928 OR EQUAL.
10 AT NEW DOOR, EXTEND STATIC DISSIPATIVE TILE FROM ROOM INTO CORRIDOR TO EXISTING FLOORING.
11 NEW ROOM SIGNAGE, REF TO A-005 FOR REQUIREMENTS.
12 INSTALL NEW FIRE EXTINGUISHER.

KEY PLAN

SCALE: NO SCALE

AREA OF WORK

100% CONSTRUCTION DOCUMENTS

#	Revisions:	Date

CONSULTANTS:

WALTER DAVID VAN SCOTER REG. NO. 9983 STATE OF LOUISIANA REGISTERED ARCHITECT
3/23/2026

PROJECT MANAGER

ACG Project Number 20-398

APOGEE Engineers | Architects

Headquarters:
Apogee Consulting Group, P.A.
1151 Kildaire Farm Road, Suite 120
Cary, North Carolina 27511
www.acg-pa.com 919-858-7420

© COPYRIGHT Apogee Consulting Group, P.A.

Office of Construction and Facilities Management

VA U.S. Department of Veterans Affairs

Drawing Title: ENLARGED PLANS, BUILDING 5, FIRST FLOOR, TELECOM ROOM 110A

Location: ALEXANDRIA VA HEALTH CARE SYSTEM
2495 SHREVEPORT HWY, 71N
PINEVILLE, LA 71360

Project Title: ELECTRONIC HEALTH RECORD MODERNIZATION (EHRM)

VA PROJECT NUMBER: 502-21-222

Building Number: # 5

Approved:

Date: MARCH 24, 2026 | Checked: WVS | Drawn: MEL

Drawing Number: 005.A-401

Dwg. 16 of 51

3/18/2026 1:43:26 PM C:\Users\mlail\Documents\A_20-398_VA Alexandria EHRM_Bldg_05_mlailCF.rb8.rvt

Docusign Envelope ID: 7FA18971-B6F6-44A9-896C-7B85FF50EEA5

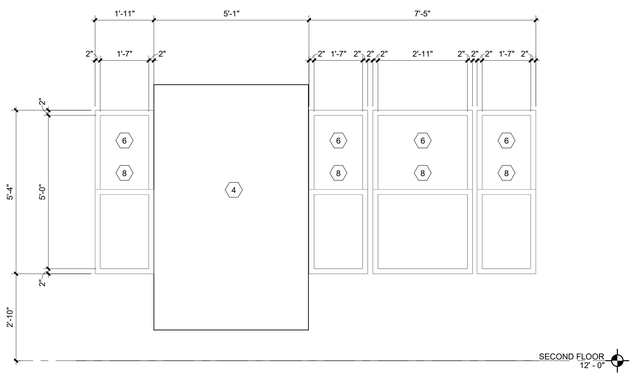

SECOND FLOOR TR ELEVATION

Scale: 1/2" = 1'-0"

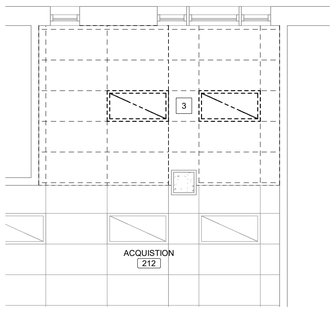

SECOND FLOOR REFLECTED CEILING DEMOLITION PLAN

Scale: 1/4" = 1'-0"

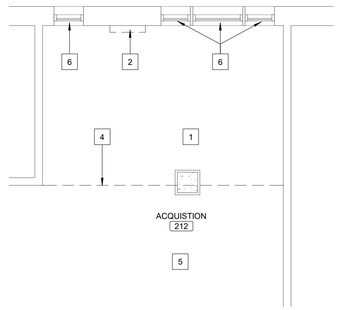

SECOND FLOOR DEMOLITION PLAN

Scale: 1/4" = 1'-0"

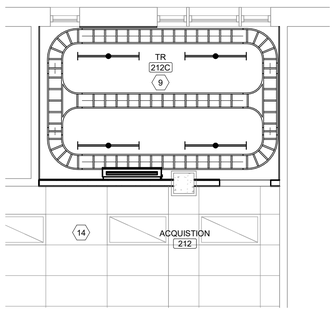

SECOND FLOOR REFLECTED CEILING PLAN

Scale: 1/4" = 1'-0"

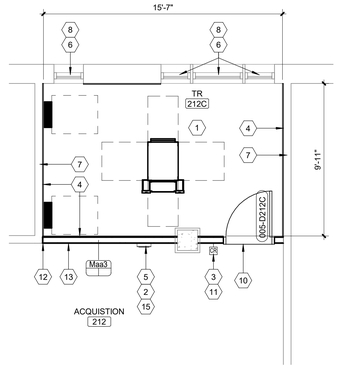

SECOND FLOOR PLAN

Scale: 1/4" = 1'-0"

SHEET NOTES:

A. ALL EXISTING CONDITIONS ARE BASED ON BEST AVAILABLE INFORMATION AT THE TIME OF SURVEY AND VISUAL INSPECTION. CONTRACTOR SHALL FIELD VERIFY EXISTING CONDITIONS.

B. ELEMENTS SHOWN WITH LIGHT, GRAY LINES ARE EXISTING TO REMAIN. ELEMENTS SHOWN WITH DARK DASHED LINES ARE EXISTING TO BE DEMOLISHED. DEMOLITION SHALL INCLUDE, BUT NOT BE LIMITED TO, THOSE ELEMENTS SHOWN.

C. ALL WORK SHALL BE COORDINATED BETWEEN TRADES.

D. ALL WORK SHALL BE COORDINATED WITH THE COR TO MINIMIZE DISRUPTION OF AREAS OUTSIDE OF THE PROJECT LIMITS OF WORK.

E. ALL CEILING DEMOLITION WORK TO BE COORDINATED WITH CHANGE OF EXISTING PENDANT SPRINKLER HEADS WITH NEW UPRIGHT SPRINKLERS SUCH THAT THERE IS NO EXTENDED LOSS OF SPRINKLER PROTECTION IN THE CONSTRUCTION AREA.

F. FOR FINISHES IN ALL NEW TR ROOMS - SEE ROOM FINISH SCHEDULE SHEET A-005.

G. ALL NEW TR ROOMS TO HAVE CARBON DIOXIDE EXTINGUISHER WITHIN 75' OF ROOM. SEE OVERALL OR ENLARGED PLANS FOR LOCATIONS

H. PATCH AND FILL ALL PENETRATIONS/HOLES IN WALLS OF TR ROOMS TO MAINTAIN WALL RATINGS.

KEY NOTES:

1 REMOVE EXISTING FLOOR FINISH AND BASE.
2 REMOVE EXISTING RADIATOR.
3 REMOVE EXISTING ACT CEILING, INCLUDING ELEC AND MECH FIXTURES.
4 FLOOR FINISH CUT LINE. PREP AREA TO RECEIVE NEW FLOORING.
5 EXISTING FLOOR FINISH TO REMAIN.
6 DEMOLISH BLINDS, CLEAN AND PREP WINDOWS FOR FILM INSTALLATION.

(#) KEY NOTES:

1 ROOM TO RECEIVE NEW FINISHES WALLS AND FLOORS, SEE ROOM FINISH SCHEDULE ON SHEET A-005.
2 NEW FIRE EXTINGUISHER SIGNAGE ABOVE FIRE EXTINGUISHER CABINET, REF TO A-005 FOR REQUIREMENTS.
3 NEW CARD READER, REFER TO TECHNOLOGY DRAWINGS.
4 PROVIDE 4'X8'X3/4" FIRE RETARDANT TREATED AC GRADE PLYWOOD BACK BOARDS IN TELECOM ROOMS. PLYWOOD SHALL BE MOUNTED WITH A-SIDE OUT AND PAINTED WITH (3 COATS TOTAL) OF FIRE RESISTANT PAINT ON ALL SIDES PRIOR TO MOUNTING, AND SHALL MATCH P-2 COLOR. MASK OVER FIRE RETARDANT SEAL ON PLYWOOD BEFORE PAINTING TO ALLOW INSPECTION OF FIRE RATING SEAL. ALL DRYWALL SURROUNDING WALLS TO BE PAINTED WITH STANDARD PAINT P-1 TO MATCH PLYWOOD COLOR.
5 INSTALL SEMI RECESSED FIRE EXTINGUISHER CABINET.
6 INSTALL WINDOW FILM TO INTERIOR FACE OF WINDOW GLAZING - SEE A-005 AND SEE INTERIOR ELEVATION THIS SHEET FOR WINDOW SIZES.
7 EXTEND EXISTING WALL TO UNDERSIDE OF DECK ABOVE (APPROX. 2'-0") WITH WALL TYPE Maa3 SEE SHEET A-002. SEAL ALL PENETRATIONS AND EXISTING VOIDS.
8 CLEAN WINDOW, INSTALL NEW WINDOW LOCK. BASIS OF DESIGN: PRIME-LINE WINDOW LOCK #U9928 OR EQUAL.
9 EXPOSED CEILING.
10 AT NEW DOOR, EXTEND STATIC DISSIPATIVE TILE FROM ROOM INTO CORRIDOR TO EXISTING FLOORING.
11 NEW ROOM SIGNAGE, REF TO A-005 FOR REQUIREMENTS.
12 ALIGN WALLS.
13 PAINT ENTIRE WALL, 2 COATS. INSTALL RB-1 COLOR TO MATCH ADJACENT BASE.
14 INSTALL NEW CEILING GRID ANGLE AT NEW WALL AND CONNECT EXISTING GRID.
15 INSTALL NEW FIRE EXTINGUISHER.

KEY PLAN

SCALE: NO SCALE

AREA OF WORK

100% CONSTRUCTION DOCUMENTS

#	Revisions:	Date

CONSULTANTS:

WALTER DAVID VAN SCOTER REG. NO. 6983 STATE OF LOUISIANA REGISTERED ARCHITECT
3/23/2026

PROJECT MANAGER

ACG Project Number 20-398

APOGEE Engineers | Architects
Headquarters:
Apogee Consulting Group, P.A.
1151 Kildaire Farm Road, Suite 120
Cary, North Carolina 27511
www.acg-pa.com 919-858-7420

© COPYRIGHT Apogee Consulting Group, P.A.

Office of Construction and Facilities Management

VA U.S. Department of Veterans Affairs

Drawing Title: ENLARGED PLANS, BUILDING 5, SECOND FLOOR, TELECOM ROOM 212C

Project Title: ELECTRONIC HEALTH RECORD MODERNIZATION (EHRM)

VA PROJECT NUMBER: 502-21-222

Building Number: # 5

Location: ALEXANDRIA VA HEALTH CARE SYSTEM, 2495 SHREVEPORT HWY, 71N, PINEVILLE, LA 71360

Approved:

Date: MARCH 24, 2026 | Checked: WVS | Drawn: MEL

Drawing Number: 005.A-402

Dwg. 17 of 51

C:\Users\mlail\Documents\A_20-398_VA Alexandria EHRM_Bldg_05_mlailCF-588.rvt
3/18/2026 1:43:26 PM
VA FORM 08-6231

Docusign Envelope ID: 7FA18971-B6F6-44A9-896C-7B85FF50EEA5

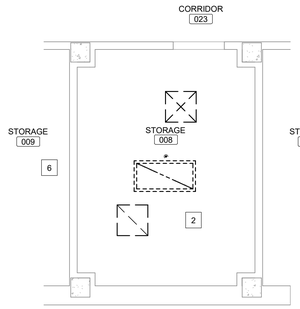

BASEMENT REFLECTED DEMOLITION CEILING PLAN

Scale: 1/4" = 1'-0"

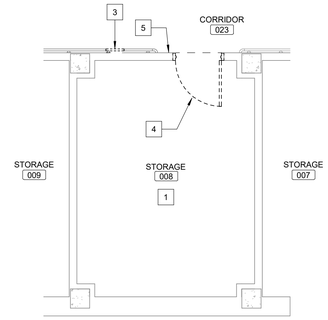

BASEMENT DEMOLITION FLOOR PLAN

Scale: 1/4" = 1'-0"

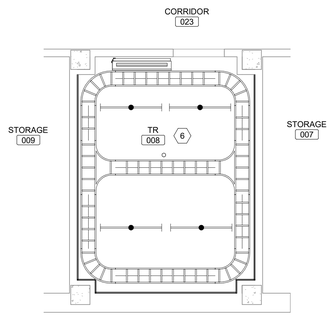

BASEMENT REFLECTED CEILING PLAN

Scale: 1/4" = 1'-0"

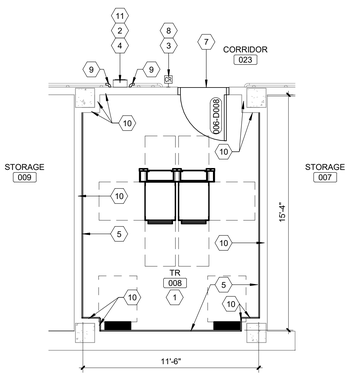

BASEMENT PLAN

Scale: 1/4" = 1'-0"

SHEET NOTES:

A. ALL EXISTING CONDITIONS ARE BASED ON BEST AVAILABLE INFORMATION AT THE TIME OF SURVEY AND VISUAL INSPECTION. CONTRACTOR SHALL FIELD VERIFY EXISTING CONDITIONS.

B. ELEMENTS SHOWN WITH LIGHT, GRAY LINES ARE EXISTING TO REMAIN. ELEMENTS SHOWN WITH DARK DASHED LINES ARE EXISTING TO BE DEMOLISHED. DEMOLITION SHALL INCLUDE, BUT NOT BE LIMITED TO, THOSE ELEMENTS SHOWN.

C. ALL WORK SHALL BE COORDINATED BETWEEN TRADES.

D. ALL WORK SHALL BE COORDINATED WITH THE COR TO MINIMIZE DISRUPTION OF AREAS OUTSIDE OF THE PROJECT LIMITS OF WORK.

E. ALL CEILING DEMOLITION WORK TO BE COORDINATED WITH CHANGE OF EXISTING PENDANT SPRINKLER HEADS WITH NEW UPRIGHT SPRINKLERS SUCH THAT THERE IS NO EXTENDED LOSS OF SPRINKLER PROTECTION IN THE CONSTRUCTION AREA.

F. FOR FINISHES IN ALL NEW TR ROOMS - SEE ROOM FINISH SCHEDULE SHEET A-005.

G. ALL NEW TR ROOMS TO HAVE CARBON DIOXIDE EXTINGUISHER WITHIN 75' OF ROOM. SEE OVERALL OR ENLARGED PLANS FOR LOCATIONS

H. PATCH AND FILL ALL PENETRATIONS/HOLES IN WALLS OF TR ROOMS TO MAINTAIN WALL RATINGS.

KEY NOTES:

1 REMOVE EXISTING FLOOR FINISH AND BASE.
2 EXISTING EXPOSED STRUCTURE CEILINGS. DEMOLISH ALL EXISTING MECHANICAL AND ELECTRICAL DEVICES.
3 DEMOLISH EXISTING HANDRAIL ONLY FOR NEW SURFACE MOUNT FIRE EXTINGUISHER CABINET.
4 DEMOLISH EXISTING DOOR AND FRAME IN MASONRY WALL.
5 REMOVE EXISTING SIGNAGE AND TURN OVER TO VA.
6 SEE MECHANICAL DRAWINGS FOR ABOVE CEILING WORK. FOLLOW ICRA MEASURES ON SHEET G-004.

KEY NOTES:

1 ROOM TO RECEIVE NEW FINISHES WALLS AND FLOORS, SEE ROOM FINISH SCHEDULE ON SHEET A-005.
2 NEW FIRE EXTINGUISHER SIGNAGE ABOVE FIRE EXTINGUISHER CABINET, REF TO A-005 FOR REQUIREMENTS.
3 NEW CARD READER, REFER TO TECHNOLOGY DRAWINGS.
4 INSTALL NEW SURFACE MOUNT FIRE EXTINGUISHER CABINET.
5 PROVIDE 4'X8'X3/4" FIRE RETARDANT TREATED AC GRADE PLYWOOD BACK BOARDS IN TELECOM ROOMS. PLYWOOD SHALL BE MOUNTED WITH A-SIDE OUT AND PAINTED WITH (3 COATS TOTAL) OF FIRE RESISTANT PAINT ON ALL SIDES PRIOR TO MOUNTING, AND SHALL MATCH P-2 COLOR. MASK OVER FIRE RETARDANT SEAL ON PLYWOOD BEFORE PAINTING TO ALLOW INSPECTION OF FIRE RATING SEAL. ALL DRYWALL SURROUNDING WALLS TO BE PAINTED WITH STANDARD PAINT P-1 TO MATCH PLYWOOD COLOR.
6 EXPOSED CEILING.
7 AT NEW DOOR, EXTEND STATIC DISSIPATIVE TILE FROM ROOM INTO CORRIDOR TO EXISTING FLOORING.
8 NEW ROOM SIGNAGE, REF TO A-005 FOR REQUIREMENTS.
9 INSTALL NEW HANDRAIL RETURNS, COLOR TO MATCH.
10 EXTEND EXISTING WALL (+10-5") TO UNDERSIDE OF DECK ABOVE (APPROX. 2'-0") WITH WALL TYPE Maa3, SEE SHEET A-002. SEAL ALL PENETRATIONS AND EXISTING VOIDS.
11 INSTALL NEW FIRE EXTINGUISHER.

KEY PLAN

SCALE: NO SCALE

AREA OF WORK

FULLY SPRINKLERED

100% CONSTRUCTION DOCUMENTS

#	Revisions:	Date

CONSULTANTS:

WALTER DAVID VAN SCOTER REG. NO. 6983 STATE OF LOUISIANA REGISTERED ARCHITECT
3/23/2026

PROJECT MANAGER

ACG Project Number 20-398

APOGEE Engineers | Architects

Headquarters:
Apogee Consulting Group, P.A.
1151 Kildaire Farm Road, Suite 120
Cary, North Carolina 27511
www.acg-pa.com 919-858-7420

© COPYRIGHT Apogee Consulting Group, P.A.

Office of Construction and Facilities Management

VA U.S. Department of Veterans Affairs

Drawing Title: ENLARGED PLANS, BUILDING 6, BASEMENT, TELECOM ROOM 008

Project Title: ELECTRONIC HEALTH RECORD MODERNIZATION (EHRM)

VA PROJECT NUMBER: 502-21-222

Building Number: # 6

Location: ALEXANDRIA VA HEALTH CARE SYSTEM
2495 SHREVEPORT HWY, 71N
PINEVILLE, LA 71360

Approved:

Date: MARCH 24, 2026 | Checked: WVS | Drawn: MEL

Drawing Number: 006.A-400

Dwg. 18 of 51

C:\Users\mlail\Documents\A_20-398_-_VA Alexandria EHRM_Bldg_06_mlailCF-68.rvt
3/18/2026 1:51:22 PM
VA FORM 08-6231

Docusign Envelope ID: 7FA18971-B6F6-44A9-896C-7B85FF50EEA5

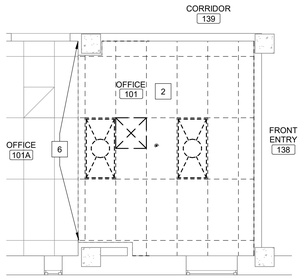

FIRST FLOOR REFLECTED CEILING DEMOLITION PLAN

Scale: 1/4" = 1'-0"

0 2 4 8 NORTH

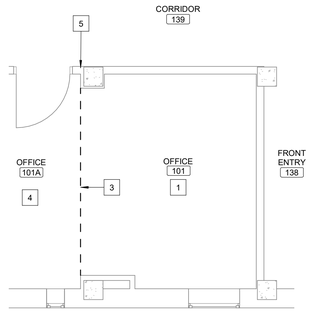

FIRST FLOOR DEMOLITION FLOOR PLAN

Scale: 1/4" = 1'-0"

0 2 4 8 NORTH

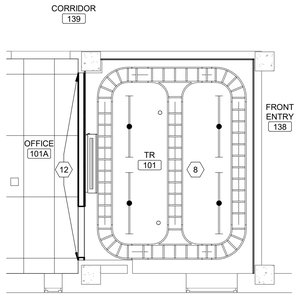

FIRST FLOOR REFLECTED CEILING PLAN

Scale: 1/4" = 1'-0"

0 2 4 8 NORTH

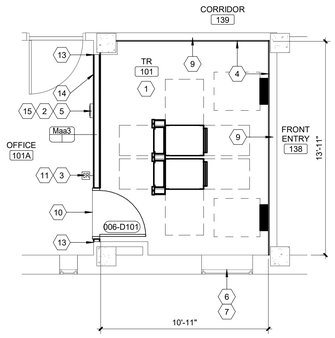

FIRST FLOOR PLAN

Scale: 1/4" = 1'-0"

0 2 4 8 NORTH

SHEET NOTES:

A. ALL EXISTING CONDITIONS ARE BASED ON BEST AVAILABLE INFORMATION AT THE TIME OF SURVEY AND VISUAL INSPECTION. CONTRACTOR SHALL FIELD VERIFY EXISTING CONDITIONS.

B. ELEMENTS SHOWN WITH LIGHT, GRAY LINES ARE EXISTING TO REMAIN. ELEMENTS SHOWN WITH DARK DASHED LINES ARE EXISTING TO BE DEMOLISHED. DEMOLITION SHALL INCLUDE, BUT NOT BE LIMITED TO, THOSE ELEMENTS SHOWN.

C. ALL WORK SHALL BE COORDINATED BETWEEN TRADES.

D. ALL WORK SHALL BE COORDINATED WITH THE COR TO MINIMIZE DISRUPTION OF AREAS OUTSIDE OF THE PROJECT LIMITS OF WORK.

E. ALL CEILING DEMOLITION WORK TO BE COORDINATED WITH CHANGE OF EXISTING PENDANT SPRINKLER HEADS WITH NEW UPRIGHT SPRINKLERS SUCH THAT THERE IS NO EXTENDED LOSS OF SPRINKLER PROTECTION IN THE CONSTRUCTION AREA.

F. FOR FINISHES IN ALL NEW TR ROOMS - SEE ROOM FINISH SCHEDULE SHEET A-005.

G. ALL NEW TR ROOMS TO HAVE CARBON DIOXIDE EXTINGUISHER WITHIN 75' OF ROOM. SEE OVERALL OR ENLARGED PLANS FOR LOCATIONS

H. PATCH AND FILL ALL PENETRATIONS/HOLES IN WALLS OF TR ROOMS TO MAINTAIN WALL RATINGS.

KEY NOTES:

1 REMOVE EXISTING FLOOR FINISH AND BASE.
2 REMOVE EXISTING ACT CEILING, INCLUDING ELEC AND MECH FIXTURES.
3 FINISH FLOOR CUT LINE. PREP AREA TO RECEIVE NEW FLOORING.
4 EXISTING FLOOR FINISH TO REMAIN.
5 REMOVE EXISTING SIGNAGE AND TURN OVER TO VA.
6 REMOVE PORTION OF EXISTING ACT TILE. COORDINATE WITH NEW.

(#) KEY NOTES:

1 ROOM TO RECEIVE NEW FINISHES WALLS AND FLOORS, SEE ROOM FINISH SCHEDULE ON SHEET A-005.
2 NEW FIRE EXTINGUISHER SIGNAGE ABOVE FIRE EXTINGUISHER CABINET, REF TO A-005 FOR REQUIREMENTS.
3 NEW CARD READER, REFER TO TECHNOLOGY DRAWINGS.
4 PROVIDE 4'X8'X3/4" FIRE RETARDANT TREATED AC GRADE PLYWOOD BACK BOARDS IN TELECOM ROOMS. PLYWOOD SHALL BE MOUNTED WITH A-SIDE OUT AND PAINTED WITH (3 COATS TOTAL) OF FIRE RESISTANT PAINT ON ALL SIDES PRIOR TO MOUNTING, AND SHALL MATCH P-2 COLOR. MASK OVER FIRE RETARDANT SEAL ON PLYWOOD BEFORE PAINTING TO ALLOW INSPECTION OF FIRE RATING SEAL. ALL DRYWALL SURROUNDING WALLS TO BE PAINTED WITH STANDARD PAINT P-1 TO MATCH PLYWOOD COLOR.
5 INSTALL NEW SEMI RECESSED FIRE EXTINGUISHER CABINET.
6 INSTALL WINDOW FILM TO INTERIOR FACE OF 40" X 65" WINDOW GLAZING - SEE A-005.
7 CLEAN WINDOW, INSTALL NEW WINDOW LOCK. BASIS OF DESIGN: PRIME-LINE WINDOW LOCK #U9928 OR EQUAL.
8 EXPOSED CEILING.
9 EXTEND EXISTING WALL TO UNDERSIDE OF DECK ABOVE (APPROX. 2'-0") WITH WALL TYPE Maa3. SEE SHEET A-002. SEAL ALL PENETRATIONS AND EXISTING VOIDS.
10 AT NEW DOOR, EXTEND STATIC DISSIPATIVE TILE FROM ROOM INTO CORRIDOR TO EXISTING FLOORING.
11 NEW ROOM SIGNAGE, REF TO A-005 FOR REQUIREMENTS.
12 NEW CEILING TRACK WALL ANGLE, CUT EXISTING TILE TO FIT NEW LENGTH AND REINSTALL.
13 ALIGN WALLS.
14 PAINT ENTIRE WALL, 2 COATS, AND INSTALL RB TO MATCH EXISTING MATERIALS ON ADJACENT WALLS.
15 INSTALL NEW FIRE EXTINGUISHER.

KEY PLAN

SCALE: NO SCALE

AREA OF WORK

FULLY SPRINKLERED

100% CONSTRUCTION DOCUMENTS

#	Revisions:	Date

CONSULTANTS:

WALTER DAVID VAN SOETEN REG. NO. 9983 STATE OF LOUISIANA REGISTERED ARCHITECT
3/23/2026

PROJECT MANAGER

ACG Project Number 20-398

APOGEE Engineers | Architects

Headquarters:
Apogee Consulting Group, P.A.
1151 Kildaire Farm Road, Suite 120
Cary, North Carolina 27511
www.acg-pa.com 919-858-7420

© COPYRIGHT Apogee Consulting Group, P.A.

Office of Construction and Facilities Management

VA U.S. Department of Veterans Affairs

Drawing Title: ENLARGED PLANS, BUILDING 6, FIRST FLOOR, TELECOM ROOM 101

Location: ALEXANDRIA VA HEALTH CARE SYSTEM
2495 SHREVEPORT HWY, 71N
PINEVILLE, LA 71360

Project Title: ELECTRONIC HEALTH RECORD MODERNIZATION (EHRM)

Approved

Date: MARCH 24, 2026 | Checked: WVS | Drawn: MEL

VA PROJECT NUMBER: 502-21-222

Building Number: # 6

Drawing Number: 006.A-401

Dwg. 19 of 51

C:\Users\mialt\Documents\VA_20-398_ VA Alexandria EHRM_Bldg_06_mialtCF-698.rvt
3/18/2026 1:51:22 PM
VA FORM 08-6231

Docusign Envelope ID: 7FA18971-B6F6-44A9-896C-7B85FF50EEA5

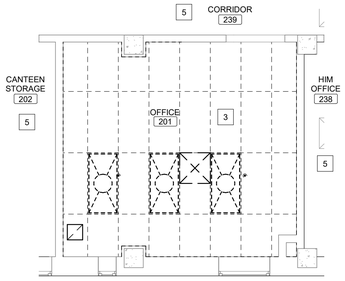

SECOND FLOOR
REFLECTED CEILING
DEMOLITION PLAN

Scale: 1/4" = 1'-0"

0 2 4 8 NORTH

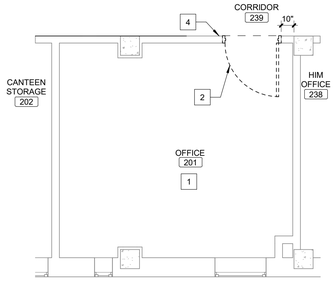

SECOND FLOOR
DEMOLITION PLAN

Scale: 1/4" = 1'-0"

0 2 4 8 NORTH

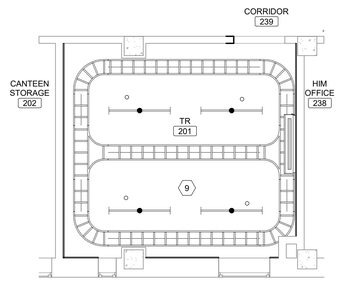

SECOND FLOOR
REFLECTED CEILING PLAN

Scale: 1/4" = 1'-0"

0 2 4 8 NORTH

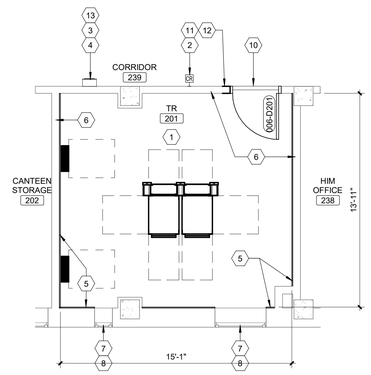

SECOND FLOOR PLAN

Scale: 1/4" = 1'-0"

0 2 4 8 NORTH

SHEET NOTES:

A. ALL EXISTING CONDITIONS ARE BASED ON BEST AVAILABLE INFORMATION AT THE TIME OF SURVEY AND VISUAL INSPECTION. CONTRACTOR SHALL FIELD VERIFY EXISTING CONDITIONS.

B. ELEMENTS SHOWN WITH LIGHT, GRAY LINES ARE EXISTING TO REMAIN. ELEMENTS SHOWN WITH DARK DASHED LINES ARE EXISTING TO BE DEMOLISHED. DEMOLITION SHALL INCLUDE, BUT NOT BE LIMITED TO, THOSE ELEMENTS SHOWN.

C. ALL WORK SHALL BE COORDINATED BETWEEN TRADES.

D. ALL WORK SHALL BE COORDINATED WITH THE COR TO MINIMIZE DISRUPTION OF AREAS OUTSIDE OF THE PROJECT LIMITS OF WORK.

E. ALL CEILING DEMOLITION WORK TO BE COORDINATED WITH CHANGE OF EXISTING PENDANT SPRINKLER HEADS WITH NEW UPRIGHT SPRINKLERS SUCH THAT THERE IS NO EXTENDED LOSS OF SPRINKLER PROTECTION IN THE CONSTRUCTION AREA.

F. FOR FINISHES IN ALL NEW TR ROOMS - SEE ROOM FINISH SCHEDULE SHEET A-005.

G. ALL NEW TR ROOMS TO HAVE CARBON DIOXIDE EXTINGUISHER WITHIN 75' OF ROOM. SEE OVERALL OR ENLARGED PLANS FOR LOCATIONS

H. PATCH AND FILL ALL PENETRATIONS/HOLES IN WALLS OF TR ROOMS TO MAINTAIN WALL RATINGS.

[#] KEY NOTES:

1 REMOVE EXISTING FLOOR FINISH AND BASE.
2 DEMOLISH EXISTING DOOR AND FRAME IN MASONRY WALL.
3 REMOVE EXISTING ACT CEILING, INCLUDING ELEC AND MECH FIXTURES.
4 REMOVE EXISTING SIGNAGE AND TURN OVER TO VA.
5 SEE MECHANICAL DRAWINGS FOR ABOVE CEILING WORK. FOLLOW ICRA MEASURES ON SHEET G-004.

(#) KEY NOTES:

1 ROOM TO RECEIVE NEW FINISHES WALLS AND FLOORS, SEE ROOM FINISH SCHEDULE ON SHEET A-005.
2 NEW CARD READER, REFER TO TECHNOLOGY DRAWINGS.
3 NEW FIRE EXTINGUISHER SIGNAGE ABOVE FIRE EXTINGUISHER CABINET, REF TO A-005 FOR REQUIREMENTS.
4 INSTALL NEW SURFACE MOUNT FIRE EXTINGUISHER CABINET.
5 PROVIDE 4'X8'X3/4" FIRE RETARDANT TREATED AC GRADE PLYWOOD BACK BOARDS IN TELECOM ROOMS. PLYWOOD SHALL BE MOUNTED WITH A-SIDE OUT AND PAINTED WITH (3 COATS TOTAL) OF FIRE RESISTANT PAINT ON ALL SIDES PRIOR TO MOUNTING, AND SHALL MATCH P-2 COLOR. MASK OVER FIRE RETARDANT SEAL ON PLYWOOD BEFORE PAINTING TO ALLOW INSPECTION OF FIRE RATING SEAL. ALL DRYWALL SURROUNDING WALLS TO BE PAINTED WITH STANDARD PAINT P-1 TO MATCH PLYWOOD COLOR.
6 EXTEND EXISTING WALL (+10-5") TO UNDERSIDE OF DECK ABOVE (APPROX. 2'-0") WITH WALL TYPE Maa3, SEE SHEET A-002. SEAL ALL PENETRATIONS AND EXISTING VOIDS.
7 INSTALL WINDOW FILM TO INTERIOR FACE OF 14 X 72 AND 40 X 72 WINDOW GLAZING - SEE A-005.
8 CLEAN WINDOW, INSTALL NEW WINDOW LOCK. BASIS OF DESIGN: PRIME-LINE WINDOW LOCK #U9928 OR EQUAL.
9 EXPOSED CEILING.
10 AT NEW DOOR, EXTEND STATIC DISSIPATIVE TILE FROM ROOM INTO CORRIDOR TO EXISTING FLOORING.
11 NEW ROOM SIGNAGE, REF TO A-005 FOR REQUIREMENTS.
12 INFILL EXISTING DOOR OPENING. PROVIDE NEW METAL STUD TO MATCH THE PROPER STUD THICKNESS WITH THE REMAINING WALL SO THAT THE ADJOINING WALL SURFACES ARE FLUSH ON BOTH SIDES. GYPSUM BOARD EACH SIDE.
13 INSTALL NEW FIRE EXTINGUISHER.

KEY PLAN

SCALE: NO SCALE

AREA OF WORK

FULLY SPRINKLERED

100% CONSTRUCTION DOCUMENTS

#	Revisions:	Date

CONSULTANTS:

WALTER DAVID VAN SOOTEN REG. NO. 9983 STATE OF LOUISIANA REGISTERED ARCHITECT
3/23/2026

PROJECT MANAGER

ACG Project Number 20-398

APOGEE Engineers | Architects

© COPYRIGHT Apogee Consulting Group, P.A.

Headquarters:
Apogee Consulting Group, P.A.
1151 Kildaire Farm Road, Suite 120
Cary, North Carolina 27511
www.acg-pa.com 919-858-7420

Office of Construction and Facilities Management

VA U.S. Department of Veterans Affairs

Drawing Title: ENLARGED PLANS, BUILDING 6, SECOND FLOOR, TELECOM ROOM 201

Project Title: ELECTRONIC HEALTH RECORD MODERNIZATION (EHRM)

VA PROJECT NUMBER: 502-21-222

Building Number: # 6

Location: ALEXANDRIA VA HEALTH CARE SYSTEM
2495 SHREVEPORT HWY, 71N
PINEVILLE, LA 71360

Approved

Date: MARCH 24, 2026 | Checked: WVS | Drawn: MEL

Drawing Number: 006.A-402

Dwg. 20 of 51

C:\Users\mialt\Documents\VA_20-398_ VA Alexandria EHRM_Bldg_06_mialtCF-68.rvt
3/18/2026 1:51:23 PM
VA FORM 08-6231

Docusign Envelope ID: 7FA18971-B6F6-44A9-896C-7B85FF50EEA5

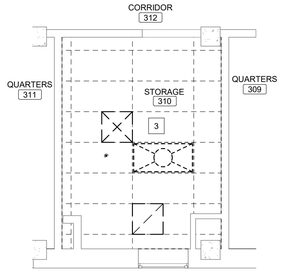

THIRD FLOOR REFLECTED CEILING DEMOLITION PLAN

Scale: 1/4" = 1'-0"

0 2 4 8 NORTH

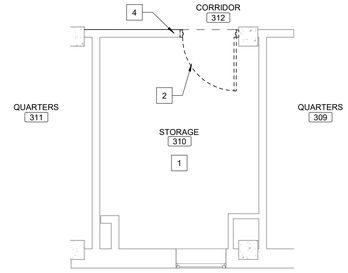

THIRD FLOOR DEMOLITION PLAN

Scale: 1/4" = 1'-0"

0 2 4 8 NORTH

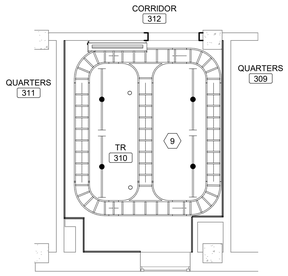

THIRD FLOOR REFLECTED CEILING PLAN

Scale: 1/4" = 1'-0"

0 2 4 8 NORTH

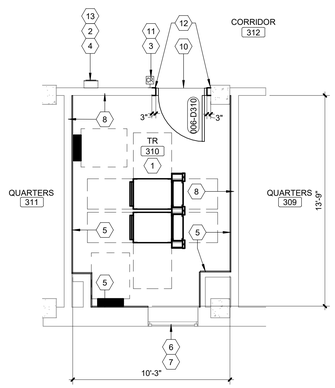

THIRD FLOOR PLAN

Scale: 1/4" = 1'-0"

0 2 4 8 NORTH

SHEET NOTES:

A. ALL EXISTING CONDITIONS ARE BASED ON BEST AVAILABLE INFORMATION AT THE TIME OF SURVEY AND VISUAL INSPECTION. CONTRACTOR SHALL FIELD VERIFY EXISTING CONDITIONS.

B. ELEMENTS SHOWN WITH LIGHT, GRAY LINES ARE EXISTING TO REMAIN. ELEMENTS SHOWN WITH DARK DASHED LINES ARE EXISTING TO BE DEMOLISHED. DEMOLITION SHALL INCLUDE, BUT NOT BE LIMITED TO, THOSE ELEMENTS SHOWN.

C. ALL WORK SHALL BE COORDINATED BETWEEN TRADES.

D. ALL WORK SHALL BE COORDINATED WITH THE COR TO MINIMIZE DISRUPTION OF AREAS OUTSIDE OF THE PROJECT LIMITS OF WORK.

E. ALL CEILING DEMOLITION WORK TO BE COORDINATED WITH CHANGE OF EXISTING PENDANT SPRINKLER HEADS WITH NEW UPRIGHT SPRINKLERS SUCH THAT THERE IS NO EXTENDED LOSS OF SPRINKLER PROTECTION IN THE CONSTRUCTION AREA.

F. FOR FINISHES IN ALL NEW TR ROOMS - SEE ROOM FINISH SCHEDULE SHEET A-005.

G. ALL NEW TR ROOMS TO HAVE CARBON DIOXIDE EXTINGUISHER WITHIN 75' OF ROOM. SEE OVERALL OR ENLARGED PLANS FOR LOCATIONS

H. PATCH AND FILL ALL PENETRATIONS/HOLES IN WALLS OF TR ROOMS TO MAINTAIN WALL RATINGS.

KEY NOTES:

1 REMOVE EXISTING FLOOR FINISH AND BASE.
2 DEMOLISH EXISTING DOOR AND FRAME IN MASONRY WALL.
3 REMOVE EXISTING ACT CEILING, INCLUDING ELEC AND MECH FIXTURES.
4 REMOVE EXISTING SIGNAGE AND TURN OVER TO VA.

(#) KEY NOTES:

1 ROOM TO RECEIVE NEW FINISHES WALLS AND FLOORS, SEE ROOM FINISH SCHEDULE ON SHEET A-005.
2 NEW FIRE EXTINGUISHER SIGNAGE ABOVE FIRE EXTINGUISHER CABINET, REF TO A-005 FOR REQUIREMENTS.
3 NEW CARD READER, REFER TO TECHNOLOGY DRAWINGS.
4 INSTALL NEW SURFACE MOUNT FIRE EXTINGUISHER CABINET.
5 PROVIDE 4'X8'X3/4" FIRE RETARDANT TREATED AC GRADE PLYWOOD BACK BOARDS IN TELECOM ROOMS. PLYWOOD SHALL BE MOUNTED WITH A-SIDE OUT AND PAINTED WITH (3 COATS TOTAL) OF FIRE RESISTANT PAINT ON ALL SIDES PRIOR TO MOUNTING, AND SHALL MATCH P-2 COLOR. MASK OVER FIRE RETARDANT SEAL ON PLYWOOD BEFORE PAINTING TO ALLOW INSPECTION OF FIRE RATING SEAL. ALL DRYWALL SURROUNDING WALLS TO BE PAINTED WITH STANDARD PAINT P-1 TO MATCH PLYWOOD COLOR.
6 INSTALL WINDOW FILM TO INTERIOR FACE OF 40 X 72 WINDOW GLAZING - SEE A-005.
7 CLEAN WINDOW, INSTALL NEW WINDOW LOCK. BASIS OF DESIGN: PRIME-LINE WINDOW LOCK #U9928 OR EQUAL.
8 EXTEND EXISTING WALL (+10-5") TO UNDERSIDE OF DECK ABOVE (APPROX. 2'-0") WITH WALL TYPE Maa3_SEE SHEET A-002. SEAL ALL PENETRATIONS AND EXISTING VOIDS.
9 EXPOSED CEILING.
10 AT NEW DOOR, EXTEND STATIC DISSIPATIVE TILE FROM ROOM INTO CORRIDOR TO EXISTING FLOORING.
11 NEW ROOM SIGNAGE, REF TO A-005 FOR REQUIREMENTS.
12 INFILL EXISTING DOOR OPENING. PROVIDE NEW METAL STUD TO MATCH THE PROPER STUD THICKNESS WITH THE REMAINING WALL SO THAT THE ADJOINING WALL SURFACES ARE FLUSH ON BOTH SIDES. GYPSUM BOARD EACH SIDE.
13 INSTALL NEW FIRE EXTINGUISHER.

KEY PLAN

SCALE: NO SCALE

AREA OF WORK

FULLY SPRINKLERED

100% CONSTRUCTION DOCUMENTS

#	Revisions:	Date

CONSULTANTS:

WALTER DAVID VAN SCOTER REG. NO. 6983 STATE OF LOUISIANA REGISTERED ARCHITECT
3/23/2026

PROJECT MANAGER

ACG Project Number 20-398

APOGEE Engineers | Architects

Headquarters:
Apogee Consulting Group, P.A.
1151 Kildaire Farm Road, Suite 120
Cary, North Carolina 27511

www.acg-pa.com 919-858-7420

© COPYRIGHT Apogee Consulting Group, P.A.

Office of Construction and Facilities Management

VA U.S. Department of Veterans Affairs

Drawing Title: ENLARGED PLANS, BUILDING 6, THIRD FLOOR, TELECOM ROOM 310

Location: ALEXANDRIA VA HEALTH CARE SYSTEM
2495 SHREVEPORT HWY, 71N
PINEVILLE, LA 71360

Project Title: ELECTRONIC HEALTH RECORD MODERNIZATION (EHRM)

Approved

Date: MARCH 24, 2026 | Checked: WVS | Drawn: MEL

VA PROJECT NUMBER: 502-21-222

Building Number: # 6

Drawing Number: 006.A-403

Dwg. 21 of 51

C:\Users\mail\Documents\A_20-398_VA Alexandria EHRM_Bldg_06_mail\CF-598.rvt
3/18/2026 1:51:23 PM
VA FORM 08-6231

Docusign Envelope ID: 7FA18971-B6F6-44A9-896C-7B85FF50EEA5

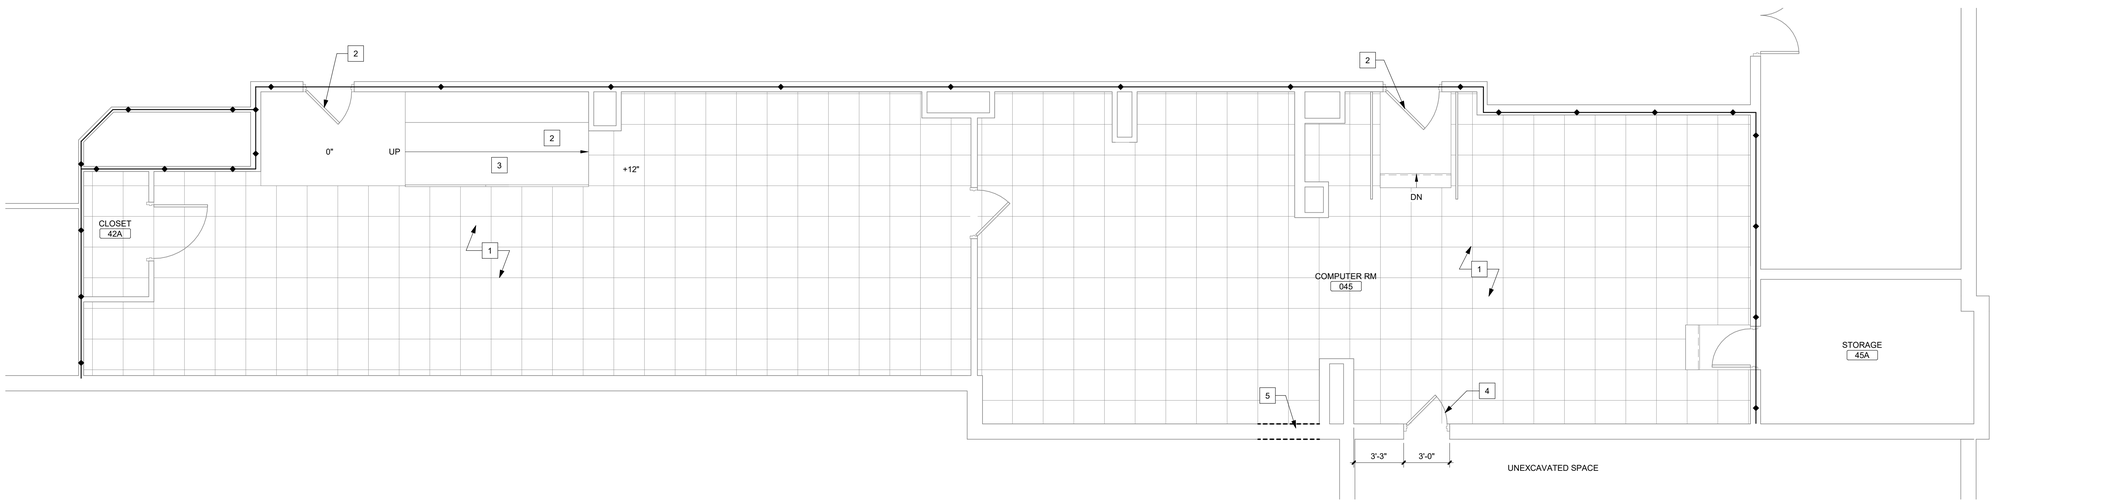

1 MCR DEMOLITION BASEMENT FLOOR PLAN

Scale: 1/4" = 1'-0"

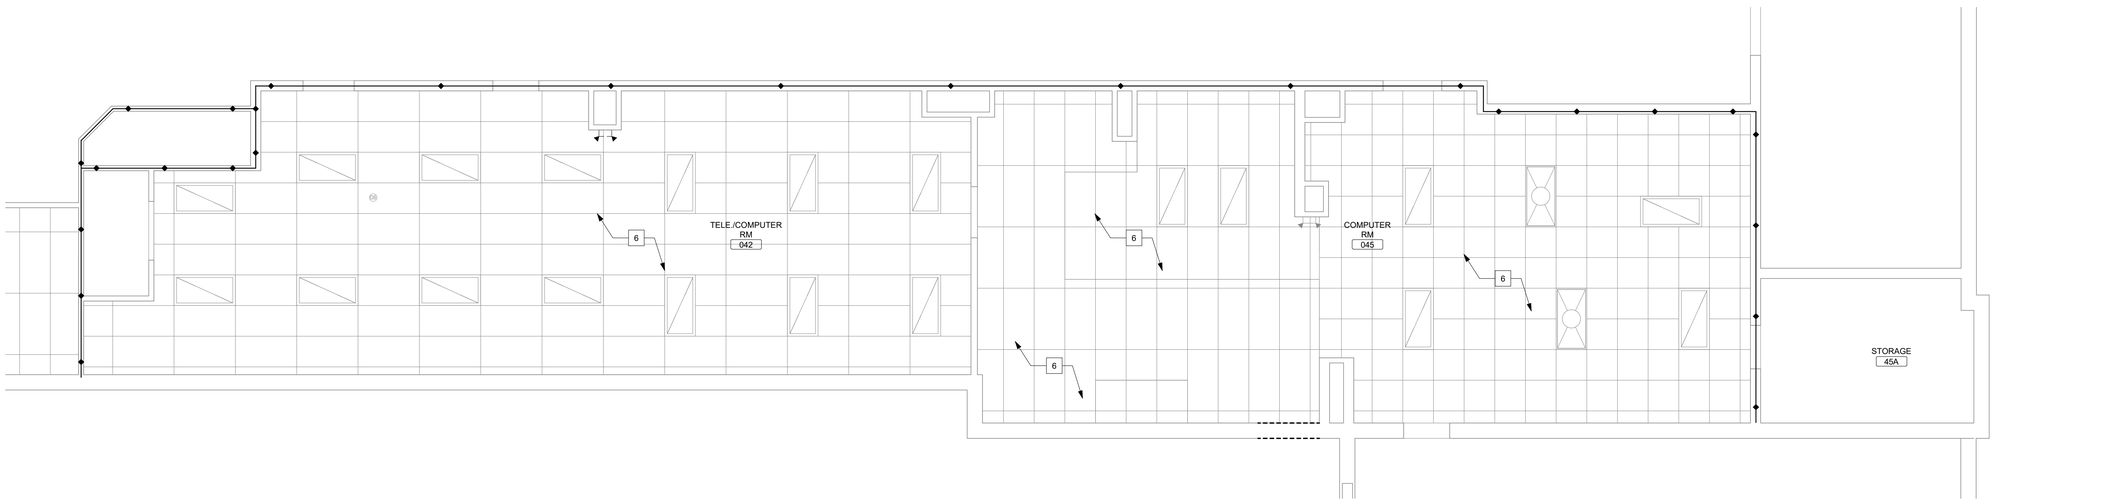

2 MCR EXISTING BASEMENT REFLECTED CEILING PLAN

Scale: 1/4" = 1'-0"

SHEET NOTES:

A. ALL EXISTING CONDITIONS ARE BASED ON BEST AVAILABLE INFORMATION AT THE TIME OF SURVEY AND VISUAL INSPECTION. CONTRACTOR SHALL FIELD VERIFY EXISTING CONDITIONS.

B. ELEMENTS SHOWN WITH LIGHT, GRAY LINES ARE EXISTING TO REMAIN. ELEMENTS SHOWN WITH DARK DASHED LINES ARE EXISTING TO BE DEMOLISHED. DEMOLITION SHALL INCLUDE, BUT NOT BE LIMITED TO, THOSE ELEMENTS SHOWN.

C. ALL WORK SHALL BE COORDINATED BETWEEN TRADES.

D. ALL WORK SHALL BE COORDINATED WITH THE COR TO MINIMIZE DISRUPTION OF AREAS OUTSIDE OF THE PROJECT LIMITS OF WORK.

E. ALL CEILING DEMOLITION WORK TO BE COORDINATED WITH CHANGE OF EXISTING PENDANT SPRINKLER HEADS WITH NEW UPRIGHT SPRINKLERS SUCH THAT THERE IS NO EXTENDED LOSS OF PRINKLER PROTECTION IN THE CONSTRUCTION AREA.

F. PATCH AND FILL ALL PENETRATIONS/HOLES IN WALLS OF MCR ROOM TO MAINTAIN WALL RATINGS.

G. CONTRACTOR TO INCLUDE REPLACEMENT OF 100 2X2 RAISED FLOOR ACCESS TILE. ALL NEW TILES TO BE SOLID. ALL EXISTING PERFORATED TO BE REPLACED WITH NEW SOLID.

H. SEE ET SHEETS FOR SEQUENCE OF CONSTRUCTION.

I. FOR ANY DEMOLITION MEASURE THAT CREATES DUST, EXISTING EQUIPMENT UST BE PROTECTED AND COVERED TO MAINTAIN OPERATION AS NEEDED FOR SEQUENCE OF CONSTRUCTION FOR THE DURATION OF SUCH DEMOLITION. SEE DETAIL 3/007.A-402 ENCLOSURE. NO DEMOLITION SHALL TAKE PLACE WITHOUT ALL EXISTING EQUIPMENT BEING PROTECTED AND COVERED.

J. CONTRACTOR TO REPLACE FIVE ACCESS FLOORING TILES AT ALL NEW RACK LOCATIONS, AND ALL NEW CRAC UNIT LOCATIONS.

KEY NOTES:

1 EXISTING RAISED ACCESS FLOORING TO REMAIN. REMOVE PERFORATED VENTED TILES (50) AND REPLACE WITH NEW SOLID. EXISTING ACCESS SUPPORT SYSTEM IN GOOD CONIDITION AND REMAINS IN PLACE.

2 EXISTING DOOR TO REMAIN.

3 EXISTING RAMP TO REMAIN.

4 EXISTING TRAP DOOR TO REMAIN.

5 APPROX. LOCATION FOR WALL PENETRATION FOR (6) 4" CONDUIT FOR FIBER. CONTRACTOR TO REPAIR MASONRY WALL AFTER CONDUIT INSTALLATION. ALL PATCHING AND REPAIR WORK TO BE MASONRY FOR FULL WIDTH OF WALL, FILL ALL VOIDS. FIRESTOP AROUND ALL CONDUIT PENETRATIONS.

6 EXISTING ACT CEILING, ELEC, AND MECH FIXTURES TO REMAIN.

KEY PLAN

SCALE: NO SCALE

AREA OF WORK

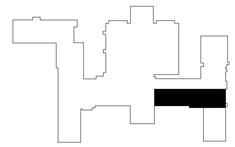

FULLY SPRINKLERED

100% CONSTRUCTION DOCUMENTS

#	Revisions:	Date

CONSULTANTS:

WALTER DAVID VAN SCOTTER REG. NO. 9983 STATE OF LOUISIANA REGISTERED ARCHITECT

3/23/2026

PROJECT MANAGER

ACG Project Number 20-398

APOGEE Engineers | Architects

© COPYRIGHT Apogee Consulting Group, P.A.

Headquarters:
Apogee Consulting Group, P.A.
1151 Kildaire Farm Road, Suite 120
Cary, North Carolina 27511
www.acg-pa.com 919-858-7420

Office of Construction and Facilities Management

VA U.S. Department of Veterans Affairs

Drawing Title: ENLARGED PLANS, BUILDING 7, BASEMENT, COMPUTER ROOM 45B

Location: ALEXANDRIA VA HEALTH CARE SYSTEM
2495 SHREVEPORT HWY, 71N
PINEVILLE, LA 71360

Project Title: ELECTRONIC HEALTH RECORD MODERNIZATION (EHRM)

VA PROJECT NUMBER: 502-21-222

Building Number: # 7

Approved:

Date: MARCH 24, 2026 | Checked: WVS | Drawn: MEL

Drawing Number: 007.A-401

Dwg. 22 of 51

3/18/2026 1:59:56 PM C:\Users\mlatif\Documents\A_20-398_VA Alexandria EHRM_Bldg_07_mlatifCF-5t8.rvt

VA FORM 08-6231

Docusign Envelope ID: 7FA18971-B6F6-44A9-896C-7B85FF50EEA5

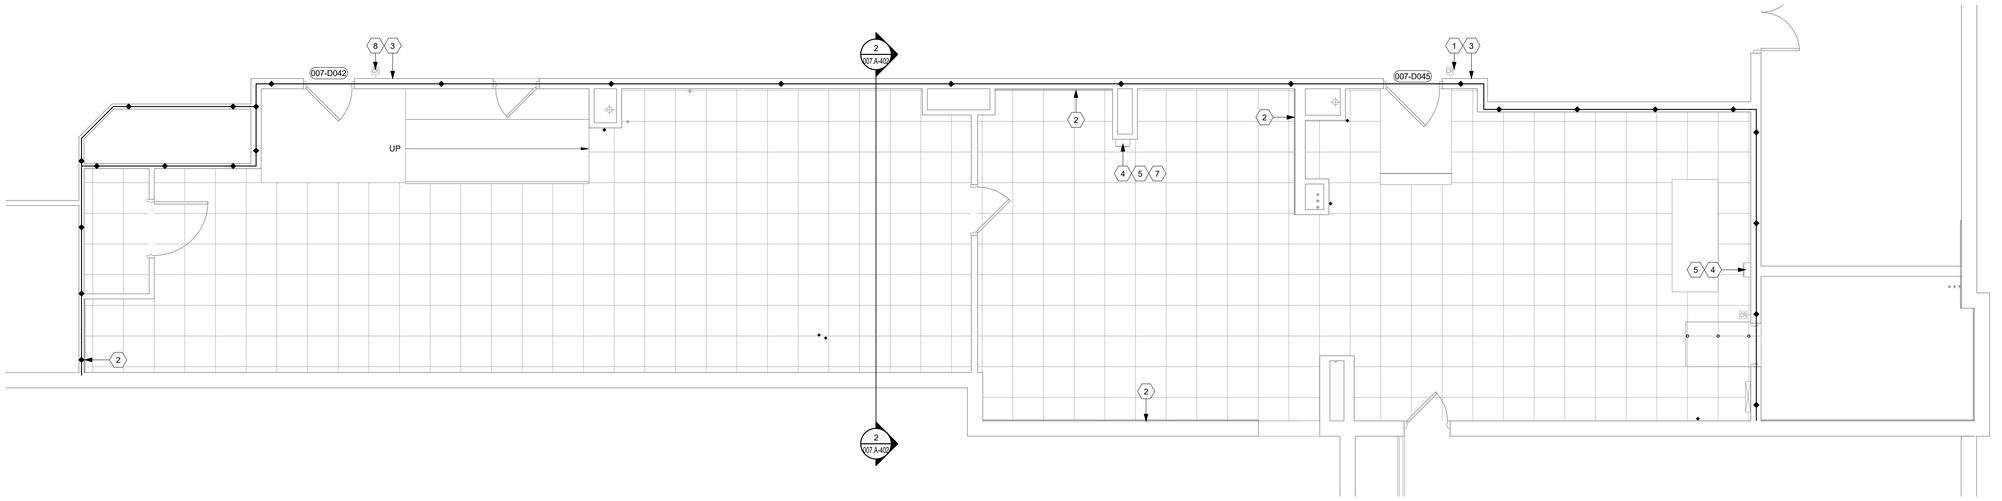

1 MCR BASEMENT FLOOR PLAN

Scale: 1/4" = 1'-0"

0 2 4 8

North

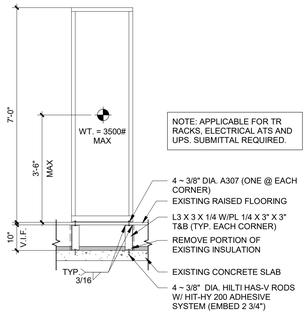

3 SEISMIC BRACING DETAIL

Scale: 1/2" = 1'-0"

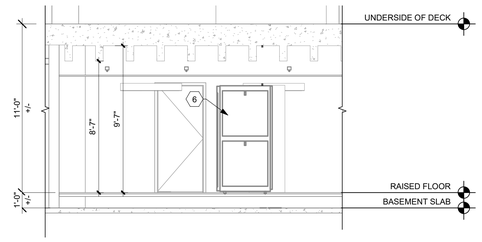

2 MCR SCHEMATIC SECTION

Scale: 1/4" = 1'-0"

REFERENCE PHOTOS

SHEET NOTES:

A. ALL EXISTING CONDITIONS ARE BASED ON BEST AVAILABLE INFORMATION AT THE TIME OF SURVEY AND VISUAL INSPECTION. CONTRACTOR SHALL FIELD VERIFY EXISTING CONDITIONS.

B. ELEMENTS SHOWN WITH LIGHT, GRAY LINES ARE EXISTING TO REMAIN. ELEMENTS SHOWN WITH DARK DASHED LINES ARE EXISTING TO BE DEMOLISHED. DEMOLITION SHALL INCLUDE, BUT NOT BE LIMITED TO, THOSE ELEMENTS SHOWN.

C. ALL WORK SHALL BE COORDINATED BETWEEN TRADES.

D. ALL WORK SHALL BE COORDINATED WITH THE COR TO MINIMIZE DISRUPTION OF AREAS OUTSIDE OF THE PROJECT LIMITS OF WORK.

E. ALL CEILING DEMOLITION WORK TO BE COORDINATED WITH CHANGE OF EXISTING PENDANT SPRINKLER HEADS WITH NEW UPRIGHT SPRINKLERS SUCH THAT THERE IS NO EXTENDED LOSS OF PRINKLER PROTECTION IN THE CONSTRUCTION AREA.

F. PATCH AND FILL ALL PENETRATIONS/HOLES IN WALLS OF MCR ROOM TO MAINTAIN WALL RATINGS.

G. CONTRACTOR TO INCLUDE REPLACEMENT OF 100 2X2 RAISED FLOOR ACCESS TILE. ALL NEW TILES TO BE SOLID. ALL EXISTING PERFORATED TO BE REPLACED WITH NEW SOLID.

H. SEE ET SHEETS FOR SEQUENCE OF CONSTRUCTION.

I. FOR ANY DEMOLITION MEASURE THAT CREATES DUST, EXISTING EQUIPMENT UST BE PROTECTED AND COVERED TO MAINTAIN OPERATION AS NEEDED FOR SEQUENCE OF CONSTRUCTION FOR THE DURATION OF SUCH DEMOLITION. SEE DETAIL 3/007.A-402 ENCLOSURE. NO DEMOLITION SHALL TAKE PLACE WITHOUT ALL EXISTING EQUIPMENT BEING PROTECTED AND COVERED.

J. CONTRACTOR TO REPLACE FIVE ACCESS FLOORING TILES AT ALL NEW RACK LOCATIONS, AND ALL NEW CRAC UNIT LOCATIONS.

(#) KEY NOTES:

1 NEW DUAL AUTHENTICATION CARD READER, REFER TO TECHNOLOGY DRAWINGS.
2 PROVIDE 4'X8'X3/4" FIRE RETARDANT TREATED AC GRADE PLYWOOD BACK BOARDS IN TELECOM ROOMS. PLYWOOD SHALL BE MOUNTED WITH A-SIDE OUT AND PAINTED WITH (3 COATS TOTAL) OF FIRE RESISTANT PAINT ON ALL SIDES PRIOR TO MOUNTING, AND SHALL MATCH P-2 COLOR. MASK OVER FIRE RETARDANT SEAL ON PLYWOOD BEFORE PAINTING TO ALLOW INSPECTION OF FIRE RATING SEAL. ALL DRYWALL SURROUNDING WALLS TO BE PAINTED WITH STANDARD PAINT P-1 TO MATCH PLYWOOD COLOR.
3 NEW ROOM SIGNAGE, REF TO A-005 FOR REQUIREMENTS.
4 INSTALL NEW SURFACE MOUNT FIRE EXTINGUISHER CABINET.
5 NEW FIRE EXTINGUISHER SIGNAGE ABOVE FIRE EXTINGUISHER CABINET, REF TO A-005 FOR REQUIREMENTS.
6 TR RACK, SEE TECHNOLOGY DRAWINGS.
7 INSTALL NEW FIRE EXTINGUISHER.
8 EXISTING CARD READER TO REMAIN.

KEY PLAN

SCALE: NO SCALE

AREA OF WORK

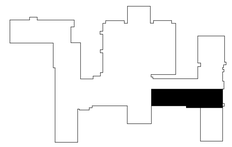

FULLY SPRINKLERED

100% CONSTRUCTION DOCUMENTS

#	Revisions:	Date

CONSULTANTS:

WALTER DAVID VAN ECOTEN REG. NO. 8983 STATE OF LOUISIANA REGISTERED ARCHITECT

3/23/2026

PROJECT MANAGER

ACG Project Number 20-398

APOGEE Engineers | Architects
Headquarters:
Apogee Consulting Group, P.A.
1151 Kildaire Farm Road, Suite 120
Cary, North Carolina 27511
www.acg-pa.com 919-858-7420

© COPYRIGHT Apogee Consulting Group, P.A.

Office of Construction and Facilities Management

VA U.S. Department of Veterans Affairs

Drawing Title: ENLARGED PLANS, BUILDING 7, BASEMENT, COMPUTER ROOM 45B

Location: ALEXANDRIA VA HEALTH CARE SYSTEM, 2495 SHREVEPORT HWY, 71N, PINEVILLE, LA 71360

Project Title: ELECTRONIC HEALTH RECORD MODERNIZATION (EHRM)

Approved

Date: MARCH 24, 2026 | Checked: WVS | Drawn: MEL

VA PROJECT NUMBER: 502-21-222

Building Number: # 7

Drawing Number: 007.A-402

Dwg. 23 of 51

C:\Users\mialt\Documents\A_20-398_VA Alexandria EHRM_Bldg_07_mialtCF-98.rvt
3/18/2026 1:59:57 PM
VA FORM 08-6231

Docusign Envelope ID: 7FA18971-B6F6-44A9-896C-7B85FF50EEA5

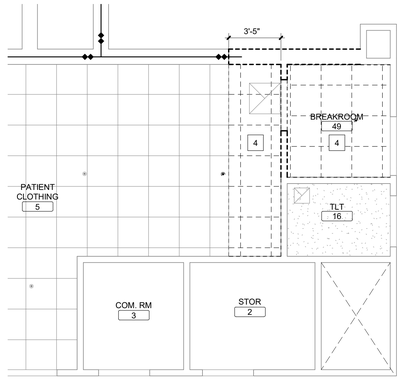

BASEMENT DEMOLITION REFLECTED CEILING PLAN

Scale: 1/4" = 1'-0"

0 2 4 8

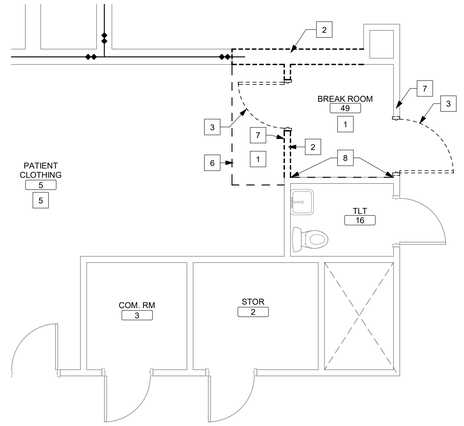

BASEMENT DEMOLITION FLOOR PLAN

Scale: 1/4" = 1'-0"

0 2 4 8

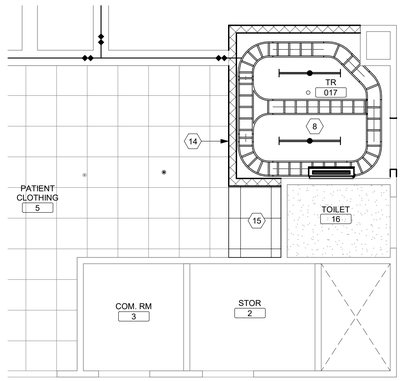

BASEMENT REFLECTED CEILING PLAN

Scale: 1/4" = 1'-0"

0 2 4 8

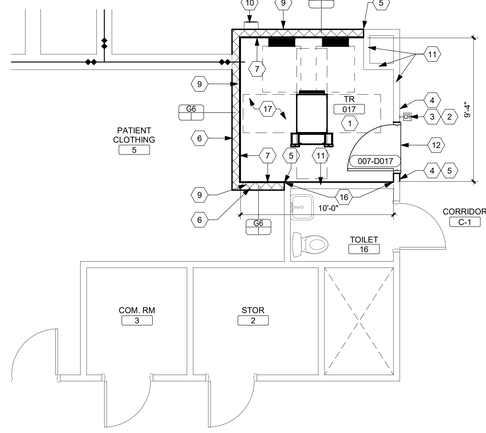

BASEMENT FLOOR PLAN

Scale: 1/4" = 1'-0"

0 2 4 8

SHEET NOTES:

A. ALL EXISTING CONDITIONS ARE BASED ON BEST AVAILABLE INFORMATION AT THE TIME OF SURVEY AND VISUAL INSPECTION. CONTRACTOR SHALL FIELD VERIFY EXISTING CONDITIONS.

B. ELEMENTS SHOWN WITH LIGHT, GRAY LINES ARE EXISTING TO REMAIN. ELEMENTS SHOWN WITH DARK DASHED LINES ARE EXISTING TO BE DEMOLISHED. DEMOLITION SHALL INCLUDE, BUT NOT BE LIMITED TO, THOSE ELEMENTS SHOWN.

C. ALL WORK SHALL BE COORDINATED BETWEEN TRADES.

D. ALL WORK SHALL BE COORDINATED WITH THE COR TO MINIMIZE DISRUPTION OF AREAS OUTSIDE OF THE PROJECT LIMITS OF WORK.

E. ALL CEILING DEMOLITION WORK TO BE COORDINATED WITH CHANGE OF EXISTING PENDANT SPRINKLER HEADS WITH NEW UPRIGHT SPRINKLERS SUCH THAT THERE IS NO EXTENDED LOSS OF SPRINKLER PROTECTION IN THE CONSTRUCTION AREA.

F. FOR FINISHES IN ALL NEW TR ROOMS - SEE ROOM FINISH SCHEDULE SHEET A-005.

G. ALL NEW TR ROOMS TO HAVE CARBON DIOXIDE EXTINGUISHER WITHIN 75' OF ROOM. SEE OVERALL OR ENLARGED PLANS FOR LOCATIONS.

H. PATCH AND FILL ALL PENETRATIONS/HOLES IN WALLS OF TR ROOMS TO MAINTAIN WALL RATINGS.

KEY NOTES:

1 REMOVE EXISTING FLOOR FINISH AND BASE.
2 DEMOLISH EXISTING MASONRY WALL TO UNDERSIDE OF DECK.
3 DEMOLISH EXISTING DOOR AND FRAME IN MASONRY WALL.
4 REMOVE EXISTING ACT CEILING, INCLUDING ELEC AND MECH FIXTURES STORE FOR RE-USE.
5 EXISTING FLOOR FINISH AND BASE TO REMAIN.
6 FINISH FLOORING CUT LINE. PREP AREA TO RECEIVE NEW FLOORING.
7 REMOVE EXISTING SIGNAGE AND TURN OVER TO VA.
8 REMOVE GYPSUM BOARD TR SIDE IN PREPARATION FOR WATERSHIELD MEMBRANE.

KEY NOTES:

1 ROOM TO RECEIVE NEW FINISHES WALLS AND FLOORS, SEE ROOM FINISH SCHEDULE ON SHEET A-005.
2 NEW ROOM SIGNAGE, REF TO A-005 FOR REQUIREMENTS.
3 NEW CARD READER, REFER TO TECHNOLOGY DRAWINGS.
4 PAINT AND RUBBER BASE TO MATCH ON CORRIDOR SIDE.
5 ALIGN WALLS.
6 NEW FINISHES TO MATCH EXISTING - PAINT AND RUBBER BASE, MODIFY FLOORING AS NECESSARY.
7 PROVIDE 4'X8'X3/4" FIRE RETARDANT TREATED AC GRADE PLYWOOD BACK BOARDS IN TELECOM ROOMS. PLYWOOD SHALL BE MOUNTED WITH A-SIDE OUT AND PAINTED WITH (3 COATS TOTAL) OF FIRE RESISTANT PAINT ON ALL SIDES PRIOR TO MOUNTING, AND SHALL MATCH P-2 COLOR. MASK OVER FIRE RETARDANT SEAL ON PLYWOOD BEFORE PAINTING TO ALLOW INSPECTION OF FIRE RATING SEAL. ALL DRYWALL SURROUNDING WALLS TO BE PAINTED WITH STANDARD PAINT P-1 TO MATCH PLYWOOD COLOR.
8 EXPOSED CEILING.
9 6" CMU WALL TO UNDERSIDE OF DECK, PAINT TO MATCH ADJACENT CMU WALLS.
10 INSTALL NEW SURFACE MOUNT FIRE EXTINGUISHER CABINET.
11 EXTEND EXISTING WALL TO UNDERSIDE OF DECK ABOVE (APPROX. 8'-0" TO 10'-4") WITH WALL TYPE Maia3. SEE SHEET A-002. SEAL ALL PENETRATIONS AND EXISTING VOIDS.
12 AT NEW DOOR, EXTEND STATIC DISSIPATIVE TILE FROM ROOM INTO CORRIDOR TO EXISTING FLOORING.
13 NEW FIRE EXTINGUISHER SIGNAGE ABOVE FIRE EXTINGUISHER CABINET, REF TO A-005 FOR REQUIREMENTS.
14 TERMINATE CEILING WITH PROPER EDGE TRIM TO NEW WALL.
15 PROVIDE NEW TILE TO COORDINATE WITH EXISTING LAYOUT AND GRID. INSTALL NEW GRID.
16 PROVIDE GRACE, ICE AND WATERSHIELD, SELF ADHERING, MEMBRANE 45 MIL THICK OR EQUAL, ENTIRE WALL ABOVE FLOOR FINISH. BOTTOM OF MEMBRANE TO SEAL 1/4" TO FLOOR AND TURN UP. ADHERE TO METAL TRACK RUNNER AND METAL STUDS, INSIDE FACE, TR ROOM SIDE. REPLACE REMOVED GYPSUM BOARD.
17 NEW WATER LEAK SENSORS ON FLOOR.
18 INSTALL NEW FIRE EXTINGUISHER.

KEY PLAN

SCALE: NO SCALE

AREA OF WORK

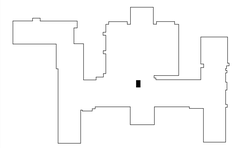

WALL RATING LEGEND

1 HR - FIRE SEPARATION
2 HR - FIRE SEPARATION
SMOKE RESISTIVE HAZARDOUS AREA

FULLY SPRINKLERED

100% CONSTRUCTION DOCUMENTS

#	Revisions:	Date

CONSULTANTS:

WALTER DAVID VAN SOTER REG. NO. 6953 STATE OF LOUISIANA REGISTERED ARCHITECT
3/23/2026

PROJECT MANAGER

ACG Project Number 20-398

APOGEE Engineers | Architects

Headquarters:
Apogee Consulting Group, P.A.
1151 Kildaire Farm Road, Suite 120
Cary, North Carolina 27511
www.acg-pa.com 919-858-7420

© COPYRIGHT Apogee Consulting Group, P.A.

Office of Construction and Facilities Management

VA U.S. Department of Veterans Affairs

Drawing Title: ENLARGED PLANS, BUILDING 7, BASEMENT, TELECOM ROOM 17

Location: ALEXANDRIA VA HEALTH CARE SYSTEM
2495 SHREVEPORT HWY, 71N
PINEVILLE, LA 71360

Project Title: ELECTRONIC HEALTH RECORD MODERNIZATION (EHRM)

VA PROJECT NUMBER 502-21-222

Building Number # 7

Approved

Date MARCH 24, 2026 | Checked WVS | Drawn MEL

Drawing Number 007.A-403

Dwg. 24 of 51

C:\Users\mail\Documents\A_20-398_VA Alexandria EHRM_Bldg_07_mailCF-588.rvt
3/18/2026 1:59:57 PM
VA FORM 08-6231

Docusign Envelope ID: 7FA18971-B6F6-44A9-896C-7B85FF50EEA5

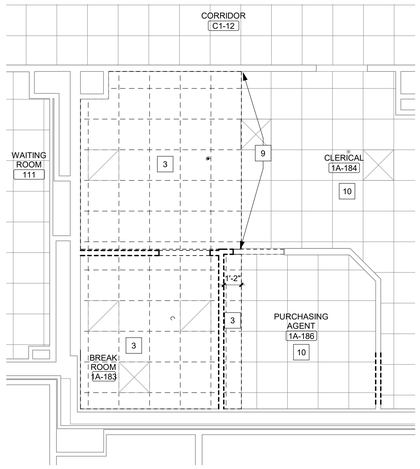

FIRST FLOOR REFLECTED CEILING DEMOLITION PLAN

Scale: 1/4" = 1'-0"

0 2 4 8

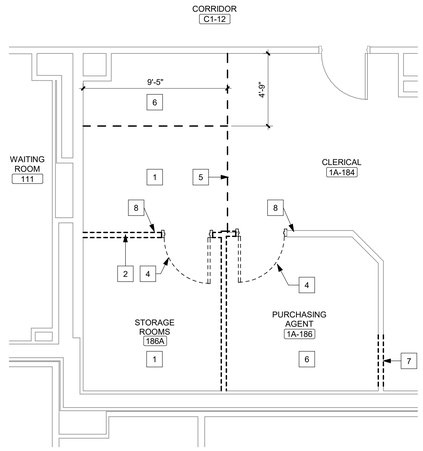

FIRST FLOOR DEMOLITION FLOOR PLAN

Scale: 1/4" = 1'-0"

0 2 4 8

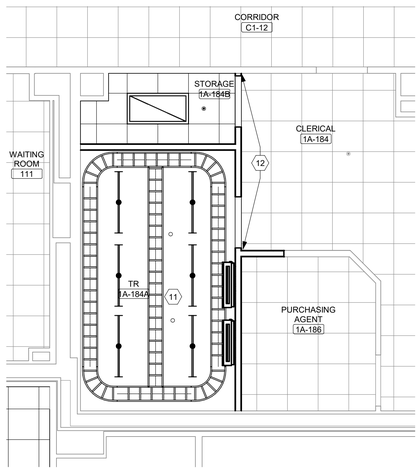

FIRST FLOOR REFLECTED CEILING PLAN

Scale: 1/4" = 1'-0"

0 2 4 8

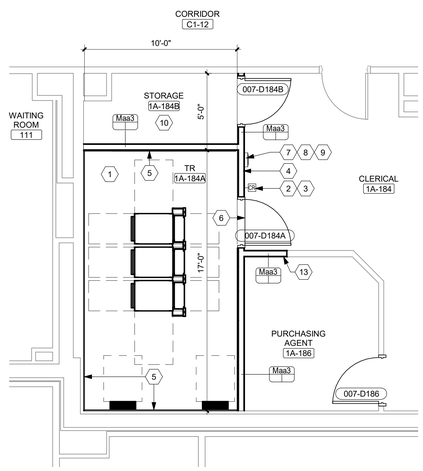

FIRST FLOOR PLAN

Scale: 1/4" = 1'-0"

0 2 4 8

SHEET NOTES:

A. ALL EXISTING CONDITIONS ARE BASED ON BEST AVAILABLE INFORMATION AT THE TIME OF SURVEY AND VISUAL INSPECTION. CONTRACTOR SHALL FIELD VERIFY EXISTING CONDITIONS.

B. ELEMENTS SHOWN WITH LIGHT, GRAY LINES ARE EXISTING TO REMAIN. ELEMENTS SHOWN WITH DARK DASHED LINES ARE EXISTING TO BE DEMOLISHED. DEMOLITION SHALL INCLUDE, BUT NOT BE LIMITED TO, THOSE ELEMENTS SHOWN.

C. ALL WORK SHALL BE COORDINATED BETWEEN TRADES.

D. ALL WORK SHALL BE COORDINATED WITH THE COR TO MINIMIZE DISRUPTION OF AREAS OUTSIDE OF THE PROJECT LIMITS OF WORK.

E. ALL CEILING DEMOLITION WORK TO BE COORDINATED WITH CHANGE OF EXISTING PENDANT SPRINKLER HEADS WITH NEW UPRIGHT SPRINKLERS SUCH THAT THERE IS NO EXTENDED LOSS OF SPRINKLER PROTECTION IN THE CONSTRUCTION AREA.

F. FOR FINISHES IN ALL NEW TR ROOMS - SEE ROOM FINISH SCHEDULE SHEET A-005.

G. ALL NEW TR ROOMS TO HAVE CARBON DIOXIDE EXTINGUISHER WITHIN 75' OF ROOM. SEE OVERALL OR ENLARGED PLANS FOR LOCATIONS.

H. PATCH AND FILL ALL PENETRATIONS/HOLES IN WALLS OF TR ROOMS TO MAINTAIN WALL RATINGS.

KEY NOTES:

1 REMOVE EXISTING FLOOR FINISH AND BASE.
2 DEMOLISH EXISTING METAL STUD AND GYP BD WALL.
3 REMOVE EXISTING ACT CEILING, INCLUDING ELEC AND MECH FIXTURES.
4 DEMOLISH EXISTING DOOR AND FRAME METAL STUD AND GYP BD WALL.
5 FINISH FLOORING CUT LINE. PREP AREA TO RECEIVE NEW FLOORING.
6 EXISTING FLOOR FINISH AND BASE TO REMAIN.
7 CREATE ROUGH OPENING FOR NEW DOOR.
8 REMOVE EXISTING SIGNAGE AND TURN OVER TO VA.
9 REMOVE PORTION OF EXISTING ACT TILE. COORDINATE WITH NEW.
10 SEE MECHANICAL DRAWINGS FOR ABOVE CEILING WORK. FOLLOW ICRA MEASURES ON SHEET G-004.

KEY NOTES:

1 ROOM TO RECEIVE NEW FINISHES WALLS AND FLOORS, SEE ROOM FINISH SCHEDULE ON SHEET A-005.
2 NEW CARD READER, REFER TO TECHNOLOGY DRAWINGS.
3 NEW ROOM SIGNAGE, REF TO A-005 FOR REQUIREMENTS.
4 NEW FINISHES TO MATCH EXISTING - PAINT AND RUBBER BASE, MODIFY FLOORING AS NECESSARY.
5 PROVIDE 4'X8'X3/4" FIRE RETARDANT TREATED AC GRADE PLYWOOD BACK BOARDS IN TELECOM ROOMS. PLYWOOD SHALL BE MOUNTED WITH A-SIDE OUT AND PAINTED WITH (3 COATS TOTAL) OF FIRE RESISTANT PAINT ON ALL SIDES PRIOR TO MOUNTING, AND SHALL MATCH P-2 COLOR. MASK OVER FIRE RETARDANT SEAL ON PLYWOOD BEFORE PAINTING TO ALLOW INSPECTION OF FIRE RATING SEAL. ALL DRYWALL SURROUNDING WALLS TO BE PAINTED WITH STANDARD PAINT P-1 TO MATCH PLYWOOD COLOR.
6 AT NEW DOOR, EXTEND STATIC DISSIPATIVE TILE FROM ROOM INTO CORRIDOR TO EXISTING FLOORING.
7 INSTALL NEW FIRE EXTINGUISHER.
8 INSTALL NEW SEMI RECESSED FIRE EXTINGUISHER CABINET.
9 NEW FIRE EXTINGUISHER SIGNAGE ABOVE FIRE EXTINGUISHER CABINET, REF TO A-005 FOR REQUIREMENTS.
10 ROOM TO RECEIVE NEW FINISHES FOR ALL WALLS, BASE, AND CEILING. REFERENCE ROOM FINISH SCHEDULE A-005.
11 EXPOSED CEILING.
12 NEW CEILING TRACK WALL ANGLE, CUT EXISTING TILE TO FIT NEW LENGTH AND REINSTALL.
13 ALIGN WALLS.

KEY PLAN

SCALE: NO SCALE

AREA OF WORK

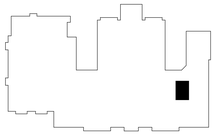

FULLY SPRINKLERED

100% CONSTRUCTION DOCUMENTS

#	Revisions:	Date

CONSULTANTS:

WALTER DAVID VAN SCOTER REG. NO. 9983 STATE OF LOUISIANA REGISTERED ARCHITECT
Walter Van Scoter
3/23/2026

PROJECT MANAGER

ACG Project Number 20-398

APOGEE Engineers | Architects

© COPYRIGHT Apogee Consulting Group, P.A.

Headquarters:
Apogee Consulting Group, P.A.
1151 Kildaire Farm Road, Suite 120
Cary, North Carolina 27511
www.acg-pa.com 919-858-7420

Office of Construction and Facilities Management

VA U.S. Department of Veterans Affairs

Drawing Title: ENLARGED PLANS, BUILDING 7, FIRST FLOOR, TELECOM ROOM 1A-184A

Location: ALEXANDRIA VA HEALTH CARE SYSTEM
2495 SHREVEPORT HWY, 71N
PINEVILLE, LA 71360

Project Title: ELECTRONIC HEALTH RECORD MODERNIZATION (EHRM)

Approved

Date: MARCH 24, 2026 | Checked: WVS | Drawn: MEL

VA PROJECT NUMBER: 502-21-222

Building Number: # 7

Drawing Number: 007.A-404

Dwg. 25 of 51

3/18/2026 1:59:58 PM C:\Users\mlail\Documents\A_20-398_VA Alexandria EHRM_Bldg_07_mlailCF.sb8.rvt

Docusign Envelope ID: 7FA18971-B6F6-44A9-896C-7B85FF50EEA5

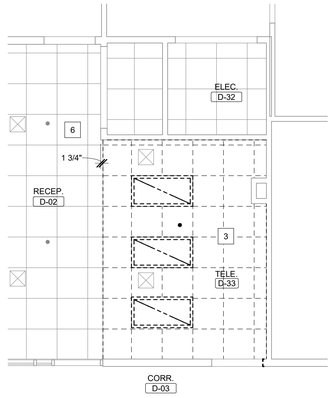

FIRST FLOOR REFLECTED CEILING DEMOLITION PLAN

Scale: 1/4" = 1'-0"

0 2 4 8

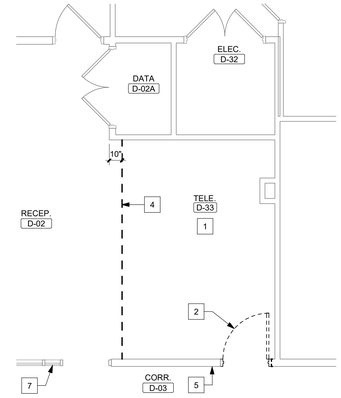

FIRST FLOOR DEMOLITION FLOOR PLAN

Scale: 1/4" = 1'-0"

0 2 4 8

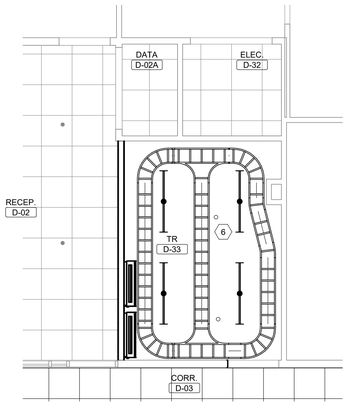

FIRST FLOOR REFLECTED CEILING PLAN

Scale: 1/4" = 1'-0"

0 2 4 8

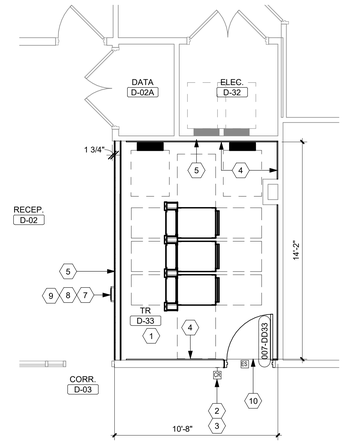

FIRST FLOOR PLAN

Scale: 1/4" = 1'-0"

0 2 4 8

SHEET NOTES:

A. ALL EXISTING CONDITIONS ARE BASED ON BEST AVAILABLE INFORMATION AT THE TIME OF SURVEY AND VISUAL INSPECTION. CONTRACTOR SHALL FIELD VERIFY EXISTING CONDITIONS.

B. ELEMENTS SHOWN WITH LIGHT, GRAY LINES ARE EXISTING TO REMAIN. ELEMENTS SHOWN WITH DARK DASHED LINES ARE EXISTING TO BE DEMOLISHED. DEMOLITION SHALL INCLUDE, BUT NOT BE LIMITED TO, THOSE ELEMENTS SHOWN.

C. ALL WORK SHALL BE COORDINATED BETWEEN TRADES.

D. ALL WORK SHALL BE COORDINATED WITH THE COR TO MINIMIZE DISRUPTION OF AREAS OUTSIDE OF THE PROJECT LIMITS OF WORK.

E. ALL CEILING DEMOLITION WORK TO BE COORDINATED WITH CHANGE OF EXISTING PENDANT SPRINKLER HEADS WITH NEW UPRIGHT SPRINKLERS SUCH THAT THERE IS NO EXTENDED LOSS OF SPRINKLER PROTECTION IN THE CONSTRUCTION AREA.

F. FOR FINISHES IN ALL NEW TR ROOMS - SEE ROOM FINISH SCHEDULE SHEET A-005.

G. ALL NEW TR ROOMS TO HAVE CARBON DIOXIDE EXTINGUISHER WITHIN 75' OF ROOM. SEE OVERALL OR ENLARGED PLANS FOR LOCATIONS.

H. PATCH AND FILL ALL PENETRATIONS/HOLES IN WALLS OF TR ROOMS TO MAINTAIN WALL RATINGS.

KEY NOTES:

1 REMOVE EXISTING FLOOR FINISH AND BASE.
2 DEMOLISH EXISTING DOOR AND FRAME METAL STUD AND GYP BD WALL.
3 REMOVE EXISTING ACT CEILING, INCLUDING ELEC AND MECH FIXTURES.
4 FINISH FLOORING CUT LINE. PREP AREA TO RECEIVE NEW FLOORING.
5 REMOVE EXISTING SIGNAGE AND TURN OVER TO VA.
6 SEE MECHANICAL DRAWINGS FOR ABOVE CEILING WORK. FOLLOW ICRA MEASURES ON SHEET G-004.
7 EXISTING STOREFRONT TO REMAIN.

(#) KEY NOTES:

1 ROOM TO RECEIVE NEW FINISHES WALLS AND FLOORS, SEE ROOM FINISH SCHEDULE ON SHEET A-005.
2 NEW CARD READER, REFER TO TECHNOLOGY DRAWINGS.
3 NEW ROOM SIGNAGE, REF TO A-005 FOR REQUIREMENTS.
4 PROVIDE 4'X8'X3/4" FIRE RETARDANT TREATED AC GRADE PLYWOOD BACK BOARDS IN TELECOM ROOMS. PLYWOOD SHALL BE MOUNTED WITH A-SIDE OUT AND PAINTED WITH (3 COATS TOTAL) OF FIRE RESISTANT PAINT ON ALL SIDES PRIOR TO MOUNTING, AND SHALL MATCH P-2 COLOR. MASK OVER FIRE RETARDANT SEAL ON PLYWOOD BEFORE PAINTING TO ALLOW INSPECTION OF FIRE RATING SEAL. ALL DRYWALL SURROUNDING WALLS TO BE PAINTED WITH STANDARD PAINT P-1 TO MATCH PLYWOOD COLOR.
5 EXTEND EXISTING WALL TO UNDERSIDE OF DECK ABOVE (APPROX. 8'-0" TO 11'-0") WITH WALL TYPE Maa3. SEE SHEET A-002. SEAL ALL PENETRATIONS AND EXISTING VOIDS.
6 EXPOSED CEILING.
7 INSTALL NEW SEMI RECESSED FIRE EXTINGUISHER CABINET.
8 INSTALL NEW FIRE EXTINGUISHER.
9 NEW FIRE EXTINGUISHER SIGNAGE ABOVE FIRE EXTINGUISHER CABINET, REF TO A-005 FOR REQUIREMENTS.
10 AT NEW DOOR, EXTEND STATIC DISSIPATIVE TILE FROM ROOM INTO CORRIDOR TO EXISTING FLOORING.

KEY PLAN

SCALE: NO SCALE

AREA OF WORK

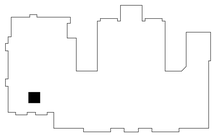

FULLY SPRINKLERED

100% CONSTRUCTION DOCUMENTS

#	Revisions:	Date

CONSULTANTS:

WALTER DAVID VAN SOTER REG. NO. 6953 STATE OF LOUISIANA REGISTERED ARCHITECT
3/23/2026

PROJECT MANAGER

ACG Project Number 20-398

APOGEE Engineers | Architects

Headquarters:
Apogee Consulting Group, P.A.
1151 Kildaire Farm Road, Suite 120
Cary, North Carolina 27511
www.acg-pa.com 919-858-7420

© COPYRIGHT Apogee Consulting Group, P.A.

Office of Construction and Facilities Management

VA U.S. Department of Veterans Affairs

Drawing Title: ENLARGED PLANS, BUILDING 7, FIRST FLOOR, TELECOM ROOM D-33

Project Title: ELECTRONIC HEALTH RECORD MODERNIZATION (EHRM)

VA PROJECT NUMBER: 502-21-222

Building Number: # 7

Location: ALEXANDRIA VA HEALTH CARE SYSTEM
2495 SHREVEPORT HWY, 71N
PINEVILLE, LA 71360

Approved:

Date: MARCH 24, 2026 | Checked: WVS | Drawn: MEL

Drawing Number: 007.A-405

Dwg. 26 of 51

C:\Users\mlail\Documents\A_20-398_VA Alexandria EHRM_Bldg_07_mlailCF-58B.rvt
3/18/2026 1:59:58 PM
VA FORM 08-6231

Docusign Envelope ID: 7FA18971-B6F6-44A9-896C-7B85FF50EEA5

REFERENCE PHOTOS

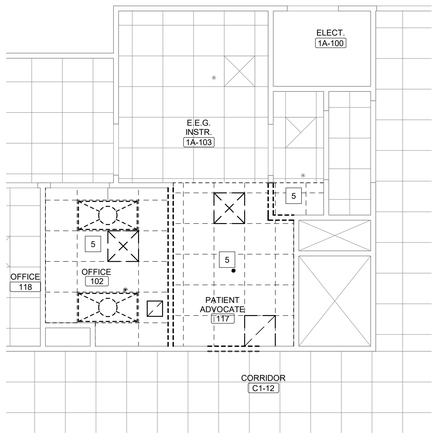

FIRST FLOOR REFLECTED CEILING DEMOLITION PLAN

Scale: 1/4" = 1'-0"

0 2 4 8

NORTH

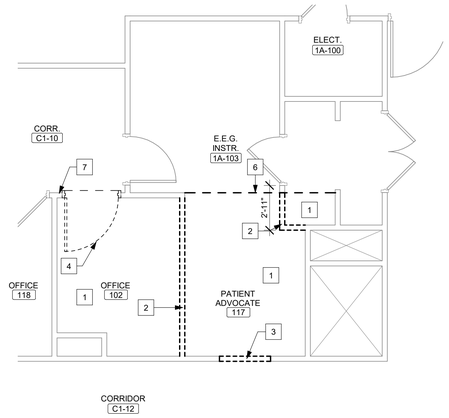

FIRST FLOOR DEMOLITION FLOOR PLAN

Scale: 1/4" = 1'-0"

0 2 4 8

NORTH

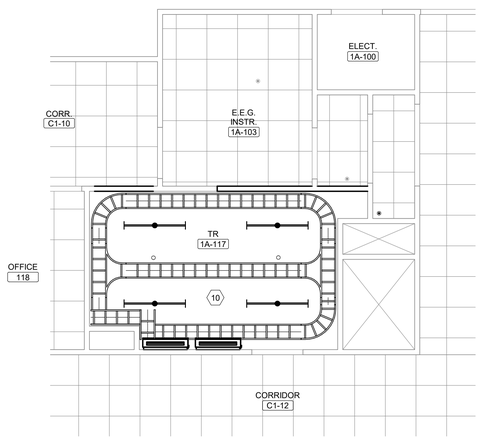

FIRST FLOOR REFLECTED CEILING PLAN

Scale: 1/4" = 1'-0"

0 2 4 8

NORTH

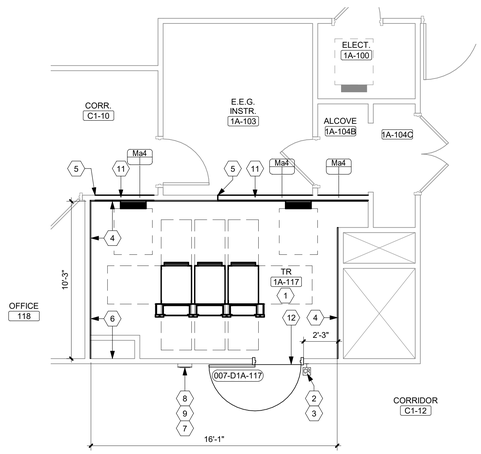

FIRST FLOOR PLAN

Scale: 1/4" = 1'-0"

0 2 4 8

NORTH

SHEET NOTES:

A. ALL EXISTING CONDITIONS ARE BASED ON BEST AVAILABLE INFORMATION AT THE TIME OF SURVEY AND VISUAL INSPECTION. CONTRACTOR SHALL FIELD VERIFY EXISTING CONDITIONS.

B. ELEMENTS SHOWN WITH LIGHT, GRAY LINES ARE EXISTING TO REMAIN. ELEMENTS SHOWN WITH DARK DASHED LINES ARE EXISTING TO BE DEMOLISHED. DEMOLITION SHALL INCLUDE, BUT NOT BE LIMITED TO, THOSE ELEMENTS SHOWN.

C. ALL WORK SHALL BE COORDINATED BETWEEN TRADES.

D. ALL WORK SHALL BE COORDINATED WITH THE COR TO MINIMIZE DISRUPTION OF AREAS OUTSIDE OF THE PROJECT LIMITS OF WORK.

E. ALL CEILING DEMOLITION WORK TO BE COORDINATED WITH CHANGE OF EXISTING PENDANT SPRINKLER HEADS WITH NEW UPRIGHT SPRINKLERS SUCH THAT THERE IS NO EXTENDED LOSS OF SPRINKLER PROTECTION IN THE CONSTRUCTION AREA.

F. FOR FINISHES IN ALL NEW TR ROOMS - SEE ROOM FINISH SCHEDULE SHEET A-005.

G. ALL NEW TR ROOMS TO HAVE CARBON DIOXIDE EXTINGUISHER WITHIN 75' OF ROOM. SEE OVERALL OR ENLARGED PLANS FOR LOCATIONS.

H. PATCH AND FILL ALL PENETRATIONS/HOLES IN WALLS OF TR ROOMS TO MAINTAIN WALL RATINGS.

KEY NOTES:

1 REMOVE EXISTING FLOOR FINISH AND BASE.
2 DEMOLISH EXISTING METAL STUD AND GYP BD WALL.
3 CREATE ROUGH OPENING FOR NEW DOOR.
4 DEMOLISH EXISTING DOOR AND FRAME METAL STUD AND GYP BD WALL.
5 REMOVE EXISTING ACT CEILING, INCLUDING ELEC AND MECH FIXTURES.
6 FINISH FLOORING CUT LINE. PREP AREA TO RECEIVE NEW FLOORING.
7 REMOVE EXISTING SIGNAGE AND TURN OVER TO VA.

(#) KEY NOTES:

1 ROOM TO RECEIVE NEW FINISHES WALLS AND FLOORS. SEE ROOM FINISH SCHEDULE ON SHEET A-005.
2 NEW ROOM SIGNAGE, REF TO A-005 FOR REQUIREMENTS.
3 NEW CARD READER, REFER TO TECHNOLOGY DRAWINGS.
4 PROVIDE 4'X8'X3/4" FIRE RETARDANT TREATED AC GRADE PLYWOOD BACK BOARDS IN TELECOM ROOMS. PLYWOOD SHALL BE MOUNTED WITH A-SIDE OUT AND PAINTED WITH (3 COATS TOTAL) OF FIRE RESISTANT PAINT ON ALL SIDES PRIOR TO MOUNTING, AND SHALL MATCH P-2 COLOR. MASK OVER FIRE RETARDANT SEAL ON PLYWOOD BEFORE PAINTING TO ALLOW INSPECTION OF FIRE RATING SEAL. ALL DRYWALL SURROUNDING WALLS TO BE PAINTED WITH STANDARD PAINT P-1 TO MATCH PLYWOOD COLOR.
5 ALIGN WALLS.
6 EXTEND EXISTING WALL TO UNDERSIDE OF DECK ABOVE (APPROX. 8'-0" TO 11'-0") WITH WALL TYPE Maa3_ SEE SHEET A-002. SEAL ALL PENETRATIONS AND EXISTING VOIDS.
7 INSTALL NEW FIRE EXTINGUISHER.
8 INSTALL NEW SEMI RECESSED FIRE EXTINGUISHER CABINET.
9 NEW FIRE EXTINGUISHER SIGNAGE ABOVE FIRE EXTINGUISHER CABINET, REF TO A-005 FOR REQUIREMENTS.
10 EXPOSED CEILING.
11 PROVIDE NEW WALL. METAL STUD TO MATCH THE PROPER STUD THICKNESS WITH THE REMAINING WALL SO THAT ADJOINING WALL SURFACES ARE FLUSH ON BOTH SIDES. GYPSUM BOARD ON EACH SIDE.
12 AT NEW DOOR, EXTEND STATIC DISSIPATIVE TILE FROM ROOM INTO CORRIDOR TO EXISTING FLOORING.

KEY PLAN

SCALE: NO SCALE

AREA OF WORK

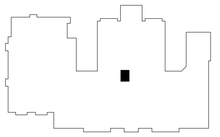

FULLY SPRINKLERED

100% CONSTRUCTION DOCUMENTS

#	Revisions:	Date

CONSULTANTS:

WALTER DAVID VAN SCOTER
REG. NO. 9983
STATE OF LOUISIANA
REGISTERED ARCHITECT
Walter Van Scoter
3/23/2026

PROJECT MANAGER

ACG Project Number 20-398

APOGEE Engineers | Architects
Headquarters:
Apogee Consulting Group, P.A.
1151 Kildaire Farm Road, Suite 120
Cary, North Carolina 27511
www.acg-pa.com 919-858-7420

© COPYRIGHT Apogee Consulting Group, P.A.

Office of Construction and Facilities Management

VA U.S. Department of Veterans Affairs

Drawing Title: ENLARGED PLANS, BUILDING 7, FIRST FLOOR, TELECOM ROOM 1A-117

Location: ALEXANDRIA VA HEALTH CARE SYSTEM
2495 SHREVEPORT HWY, 71N
PINEVILLE, LA 71360

Project Title: ELECTRONIC HEALTH RECORD MODERNIZATION (EHRM)

Approved

Date: MARCH 24, 2026 | Checked: WVS | Drawn: MEL

VA PROJECT NUMBER: 502-21-222

Building Number: # 7

Drawing Number: 007.A-406

Dwg. 27 of 51

3/18/2026 1:59:59 PM C:\Users\mlail\Documents\A_20-398_VA Alexandria EHRM_Bldg_07_mlailCF.rvt

Docusign Envelope ID: 7FA18971-B6F6-44A9-896C-7B85FF50EEA5

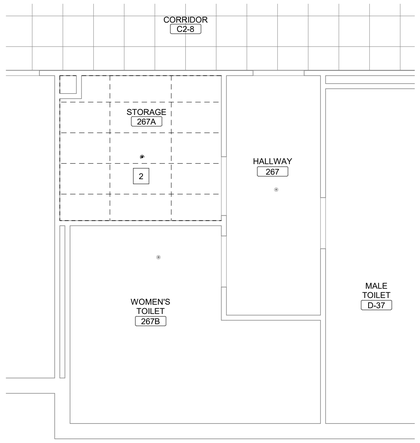

SECOND FLOOR REFLECTED CEILING DEMOLITION PLAN

Scale: 1/4" = 1'-0"

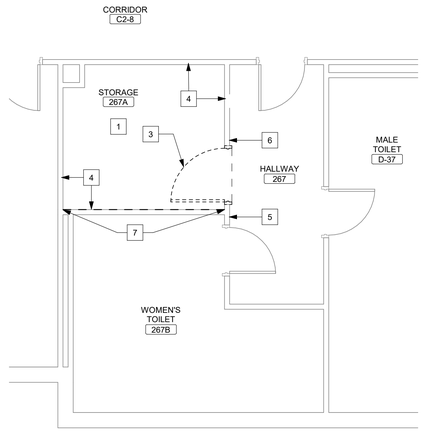

SECOND FLOOR DEMOLITION PLAN

Scale: 1/4" = 1'-0"

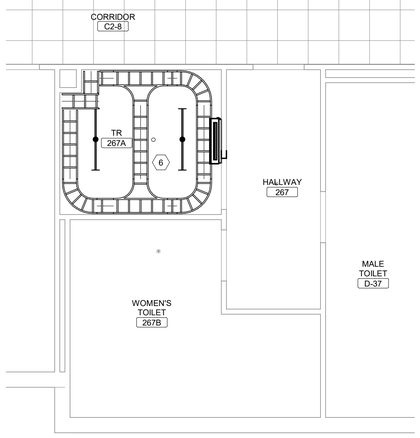

SECOND FLOOR REFLECTED CEILING PLAN

Scale: 1/4" = 1'-0"

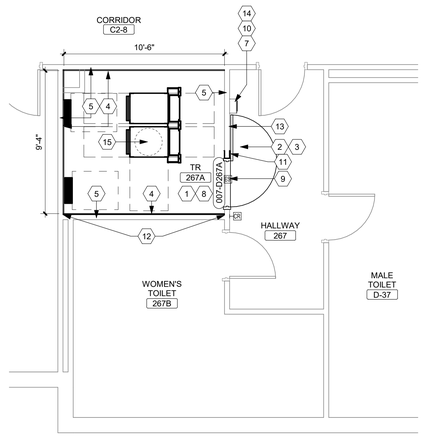

SECOND FLOOR PLAN

Scale: 1/4" = 1'-0"

SHEET NOTES:

A. ALL EXISTING CONDITIONS ARE BASED ON BEST AVAILABLE INFORMATION AT THE TIME OF SURVEY AND VISUAL INSPECTION. CONTRACTOR SHALL FIELD VERIFY EXISTING CONDITIONS.

B. ELEMENTS SHOWN WITH LIGHT, GRAY LINES ARE EXISTING TO REMAIN. ELEMENTS SHOWN WITH DARK DASHED LINES ARE EXISTING TO BE DEMOLISHED. DEMOLITION SHALL INCLUDE, BUT NOT BE LIMITED TO, THOSE ELEMENTS SHOWN.

C. ALL WORK SHALL BE COORDINATED BETWEEN TRADES.

D. ALL WORK SHALL BE COORDINATED WITH THE COR TO MINIMIZE DISRUPTION OF AREAS OUTSIDE OF THE PROJECT LIMITS OF WORK.

E. ALL CEILING DEMOLITION WORK TO BE COORDINATED WITH CHANGE OF EXISTING PENDANT SPRINKLER HEADS WITH NEW UPRIGHT SPRINKLERS SUCH THAT THERE IS NO EXTENDED LOSS OF SPRINKLER PROTECTION IN THE CONSTRUCTION AREA.

F. FOR FINISHES IN ALL NEW TR ROOMS - SEE ROOM FINISH SCHEDULE SHEET A-005.

G. ALL NEW TR ROOMS TO HAVE CARBON DIOXIDE EXTINGUISHER WITHIN 75' OF ROOM. SEE OVERALL OR ENLARGED PLANS FOR LOCATIONS.

H. PATCH AND FILL ALL PENETRATIONS/HOLES IN WALLS OF TR ROOMS TO MAINTAIN WALL RATINGS.

KEY NOTES: (#)

1 DEMOLISH 1X1 FLOOR TILE AND SETTING BED.
2 REMOVE EXISTING ACT CEILING, INCLUDING ELEC AND MECH FIXTURES.
3 DEMOLISH EXISTING DOOR AND FRAME METAL STUD AND GYP BD WALL.
4 DEMOLISH 4X4 WALL TILE FROM FLOOR TO CEILING.
5 SAVE INTACT 4X4 WALL TILE FROM ROOM 267A WALL. USE RECLAIMED TILE TO PATCH IN WALL TILE IN CORRIDOR DAMAGED FROM NEW DOOR INSTALLATION.
6 REMOVE EXISTING SIGNAGE AND TURN OVER TO VA.
7 REMOVE GYPSUM BOARD TR SIDE IN PREPARATION FOR WATERSHIELD MEMBRANE.

KEY NOTES: (#)

1 ROOM TO RECEIVE NEW FINISHES WALLS AND FLOORS, SEE ROOM FINISH SCHEDULE ON SHEET A-005.
2 NEW ROOM SIGNAGE, REF TO A-005 FOR REQUIREMENTS.
3 NEW CARD READER, REFER TO TECHNOLOGY DRAWINGS.
4 PROVIDE 4'X8'X3/4" FIRE RETARDANT TREATED AC GRADE PLYWOOD BACK BOARDS IN TELECOM ROOMS. PLYWOOD SHALL BE MOUNTED WITH A-SIDE OUT AND PAINTED WITH (3 COATS TOTAL) OF FIRE RESISTANT PAINT ON ALL SIDES PRIOR TO MOUNTING, AND SHALL MATCH P-2 COLOR. MASK OVER FIRE RETARDANT SEAL ON PLYWOOD BEFORE PAINTING TO ALLOW INSPECTION OF FIRE RATING SEAL. ALL DRYWALL SURROUNDING WALLS TO BE PAINTED WITH STANDARD PAINT P-1 TO MATCH PLYWOOD COLOR.
5 EXTEND EXISTING WALL TO UNDERSIDE OF DECK ABOVE (APPROX. 2'-0") WITH WALL TYPE Maa3. SEE SHEET A-002. SEAL ALL PENETRATIONS AND EXISTING VOIDS.
6 EXPOSED CEILING.
7 INSTALL NEW SEMI RECESSED FIRE EXTINGUISHER CABINET.
8 INSTALL SELF LEVELING CEMENT UNDERLAYMENT TO LEVEL THE FLOOR PRIOR TO INSTALLATION OF FLOOR FINISH.
9 AT NEW DOOR, EXTEND STATIC DISSIPATIVE TILE FROM ROOM INTO CORRIDOR TO EXISTING FLOORING.
10 NEW FIRE EXTINGUISHER SIGNAGE ABOVE FIRE EXTINGUISHER CABINET, REF TO A-005 FOR REQUIREMENTS.
11 INFILL EXISTING DOOR OPENING. PROVIDE NEW METAL STUD TO MATCH THE PROPER STUD THICKNESS WITH THE REMAINING WALL SO THAT ADJOINING WALL SURFACES ARE FLUSH ON BOTH SIDES. GYPSUM BOARD EACH SIDE. PAINT AND WALL BASE TO MATCH ADJACENT EXISTING WALL TILE. SALVAGE TILE FROM TR ROOM DEMOLITION AND REUSE.
12 PROVIDE GRACE, ICE AND WATERSHIELD, SELF ADHERING, MEMBRANE 45 MIL THICK OR EQUAL, ENTIRE WALL ABOVE FLOOR FINISH. BOTTOM OF MEMBRANE TO SEAL 1/4" TO FLOOR AND TURN UP. ADHERE TO METAL TRACK RUNNER AND METAL STUDS, INSIDE FACE, TR ROOM SIDE.
13 ADD WALL TILE TO MATCH SURROUNDING WALLS.
14 INSTALL NEW FIRE EXTINGUISHER.
15 PATCH REMOVED FLOOR DRAIN HOLE IN DECK AND ANY OTHER FLOOR PENETRATIONS WITH CONCRETE. APPLY LIQUIFED RUBBER MEMBRANE (REDGUARD OR EQUAL) TO 12" PAST THE PATCH, ALL AROUND.

KEY PLAN

SCALE: NO SCALE

AREA OF WORK

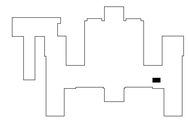

FULLY SPRINKLERED

100% CONSTRUCTION DOCUMENTS

#	Revisions:	Date

CONSULTANTS:

WALTER DAVID VAN SOYE JR. REG. NO. 8963 STATE OF LOUISIANA REGISTERED ARCHITECT
3/23/2026

PROJECT MANAGER

ACG Project Number 20-398

APOGEE Engineers | Architects

Headquarters:
Apogee Consulting Group, P.A.
1151 Kildaire Farm Road, Suite 120
Cary, North Carolina 27511
www.acg-pa.com 919-858-7420

© COPYRIGHT Apogee Consulting Group, P.A.

Office of Construction and Facilities Management

VA U.S. Department of Veterans Affairs

Drawing Title: ENLARGED PLANS, BUILDING 7, SECOND FLOOR, TELECOM ROOM 267A

Project Title: ELECTRONIC HEALTH RECORD MODERNIZATION (EHRM)

VA PROJECT NUMBER: 502-21-222

Building Number: # 7

Location: ALEXANDRIA VA HEALTH CARE SYSTEM
2495 SHREVEPORT HWY, 71N
PINEVILLE, LA 71360

Approved:

Date: MARCH 24, 2026 | Checked: WVS | Drawn: MEL

Drawing Number: 007.A-407

Dwg. 28 of 51

3/18/2026 1:59:59 PM C:\Users\mlail\Documents\A_20-398_VA Alexandria EHRM_Bldg_07_mlailCF-98.rvt

VA FORM 08-6231

Docusign Envelope ID: 7FA18971-B6F6-44A9-896C-7B85FF50EEA5

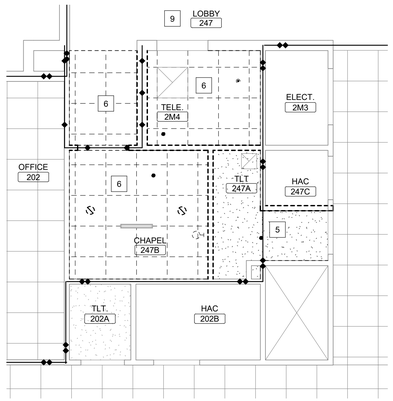

SECOND FLOOR REFLECTED CEILING DEMOLITION PLAN

Scale: 1/4" = 1'-0"

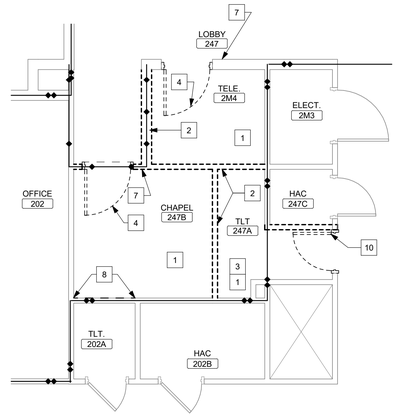

SECOND FLOOR DEMOLITION PLAN

Scale: 1/4" = 1'-0"

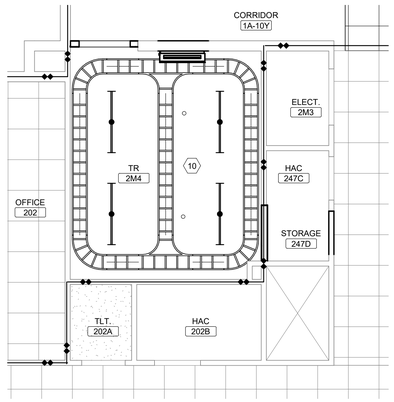

SECOND FLOOR REFLECTED CEILING PLAN

Scale: 1/4" = 1'-0"

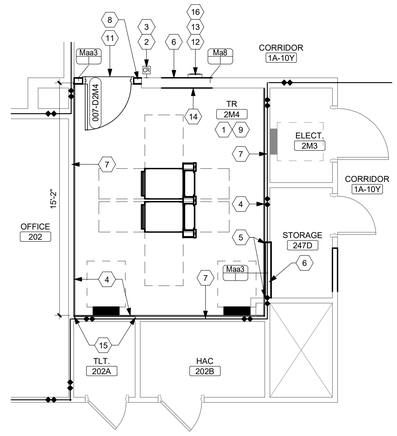

SECOND FLOOR PLAN

Scale: 1/4" = 1'-0"

SHEET NOTES:

A. ALL EXISTING CONDITIONS ARE BASED ON BEST AVAILABLE INFORMATION AT THE TIME OF SURVEY AND VISUAL INSPECTION. CONTRACTOR SHALL FIELD VERIFY EXISTING CONDITIONS.

B. ELEMENTS SHOWN WITH LIGHT, GRAY LINES ARE EXISTING TO REMAIN. ELEMENTS SHOWN WITH DARK DASHED LINES ARE EXISTING TO BE DEMOLISHED. DEMOLITION SHALL INCLUDE, BUT NOT BE LIMITED TO, THOSE ELEMENTS SHOWN.

C. ALL WORK SHALL BE COORDINATED BETWEEN TRADES.

D. ALL WORK SHALL BE COORDINATED WITH THE COR TO MINIMIZE DISRUPTION OF AREAS OUTSIDE OF THE PROJECT LIMITS OF WORK.

E. ALL CEILING DEMOLITION WORK TO BE COORDINATED WITH CHANGE OF EXISTING PENDANT SPRINKLER HEADS WITH NEW UPRIGHT SPRINKLERS SUCH THAT THERE IS NO EXTENDED LOSS OF SPRINKLER PROTECTION IN THE CONSTRUCTION AREA.

F. FOR FINISHES IN ALL NEW TR ROOMS - SEE ROOM FINISH SCHEDULE SHEET A-005.

G. ALL NEW TR ROOMS TO HAVE CARBON DIOXIDE EXTINGUISHER WITHIN 75' OF ROOM. SEE OVERALL OR ENLARGED PLANS FOR LOCATIONS.

H. PATCH AND FILL ALL PENETRATIONS/HOLES IN WALLS OF TR ROOMS TO MAINTAIN WALL RATINGS.

KEY NOTES:

1 REMOVE EXISTING FLOOR FINISH AND BASE.
2 DEMOLISH EXISTING WALL.
3 REMOVE EXISTING CERAMIC TILE FLOOR, TILE WALLS, AND BASE.
4 DEMOLISH EXISTING DOOR AND FRAME METAL STUD AND GYP BD WALL.
5 DEMOLISH EXISTING HARD CEILING.
6 REMOVE EXISTING ACT CEILING, INCLUDING ELEC AND MECH FIXTURES.
7 REMOVE EXISTING SIGNAGE AND TURN OVER TO VA.
8 REMOVE GYPSUM BOARD TR SIDE IN PREPARATION FOR WATERSHIELD MEMBRANE.
9 SEE MECHANICAL DRAWINGS FOR ABOVE CEILING WORK. FOLLOW ICRA MEASURES ON SHEET G-004.
10 EXISTING DOOR WITH GROUTED IN FRAME IN PLASTER WALL TO BE REMOVED.

KEY NOTES:

1 ROOM TO RECEIVE NEW FINISHES WALLS AND FLOORS, SEE ROOM FINISH SCHEDULE ON SHEET A-005.
2 NEW ROOM SIGNAGE, REF TO A-005 FOR REQUIREMENTS.
3 NEW CARD READER, REFER TO TECHNOLOGY DRAWINGS.
4 PROVIDE 4'X8'X3/4" FIRE RETARDANT TREATED AC GRADE PLYWOOD BACK BOARDS IN TELECOM ROOMS. PLYWOOD SHALL BE MOUNTED WITH A-SIDE OUT AND PAINTED WITH (3 COATS TOTAL) OF FIRE RESISTANT PAINT ON ALL SIDES PRIOR TO MOUNTING, AND SHALL MATCH P-2 COLOR. MASK OVER FIRE RETARDANT SEAL ON PLYWOOD BEFORE PAINTING TO ALLOW INSPECTION OF FIRE RATING SEAL. ALL DRYWALL SURROUNDING WALLS TO BE PAINTED WITH STANDARD PAINT P-1 TO MATCH PLYWOOD COLOR.
5 ALIGN WALLS.
6 NEW WALL.
7 EXTEND EXISTING WALL TO UNDERSIDE OF DECK ABOVE (APPROX. 8'-0" TO 11'-0") WITH WALL TYPE Maa3. SEE SHEET A-002. SEAL ALL PENETRATIONS AND EXISTING VOIDS.
8 FILL IN OPENING WITH METAL STUD AND GYP BD. TO MATCH PAINT.
9 INSTALL SELF LEVELING CEMENT UNDERLAYMENT TO LEVEL THE FLOOR PRIOR TO INSTALLATION OF FLOOR FINISH.
10 EXPOSED CEILING.
11 AT NEW DOOR, EXTEND STATIC DISSIPATIVE TILE FROM ROOM INTO CORRIDOR TO EXISTING FLOORING.
12 INSTALL NEW SURFACE MOUNT FIRE EXTINGUISHER CABINET.
13 NEW FIRE EXTINGUISHER SIGNAGE ABOVE FIRE EXTINGUISHER CABINET, REF TO A-005 FOR REQUIREMENTS.
14 INFILL EXISTING DOOR OPENING. PROVIDE NEW METAL STUD TO MATCH THE PROPER STUD THICKNESS WITH THE REMAINING WALL SO THAT ADJOINING WALL SURFACES ARE FLUSH ON BOTH SIDES. GYPSUM BOARD EACH SIDE. PAINT AND WALL BASE TO MATCH ADJACENT EXISTING FINISHES TO REMAIN.
15 PROVIDE GRACE, ICE AND WATERSHIELD, SELF ADHERING, MEMBRANE 45 MIL THICK OR EQUAL, ENTIRE WALL ABOVE FLOOR FINISH. BOTTOM OF MEMBRANE TO SEAL 1/4" TO FLOOR AND TURN UP. ADHERE TO METAL TRACK RUNNER AND METAL STUDS, INSIDE FACE, TR ROOM SIDE. REPLACE REMOVED GYPSUM BOARD.
16 INSTALL NEW FIRE EXTINGUISHER.

KEY PLAN

SCALE: NO SCALE

AREA OF WORK

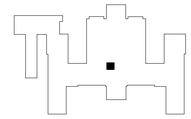

WALL RATING LEGEND

1 HR - FIRE SEPARATION
2 HR - FIRE SEPARATION
SMOKE RESISTIVE HAZARDOUS AREA

FULLY SPRINKLERED

100% CONSTRUCTION DOCUMENTS

#	Revisions:	Date

CONSULTANTS:

WALTER DAVID VAN SOTER REG. NO. 9983 STATE OF LOUISIANA REGISTERED ARCHITECT
3/23/2026

PROJECT MANAGER

ACG Project Number 20-398

APOGEE Engineers | Architects

Headquarters:
Apogee Consulting Group, P.A.
1151 Kildaire Farm Road, Suite 120
Cary, North Carolina 27511
www.acg-pa.com 919-858-7420

© COPYRIGHT Apogee Consulting Group, P.A.

Office of Construction and Facilities Management

VA U.S. Department of Veterans Affairs

Drawing Title: ENLARGED PLANS, BUILDING 7, SECOND FLOOR, TELECOM ROOM 2M4

Location: ALEXANDRIA VA HEALTH CARE SYSTEM
2495 SHREVEPORT HWY, 71N
PINEVILLE, LA 71360

Project Title: ELECTRONIC HEALTH RECORD MODERNIZATION (EHRM)

VA PROJECT NUMBER: 502-21-222

Building Number: # 7

Approved:

Date: MARCH 24, 2026 | Checked: WVS | Drawn: MEL

Drawing Number: 007.A-408

Dwg. 29 of 51

C:\Users\mwall\Documents\VA_20-398_VA Alexandria EHRM_Bldg_07_mwallCF-s98.rvt
3/18/2026 2:00:00 PM
VA FORM 08-6231

Docusign Envelope ID: 7FA18971-B6F6-44A9-896C-7B85FF50EEA5

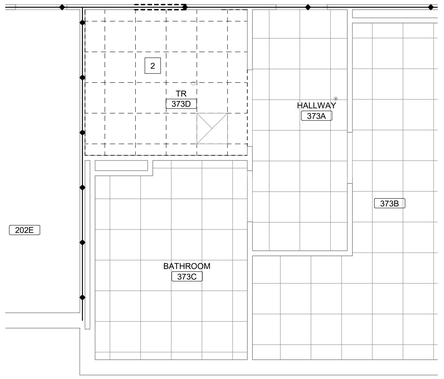

THIRD FLOOR REFLECTED CEILING DEMOLITION PLAN

Scale: 1/4" = 1'-0"

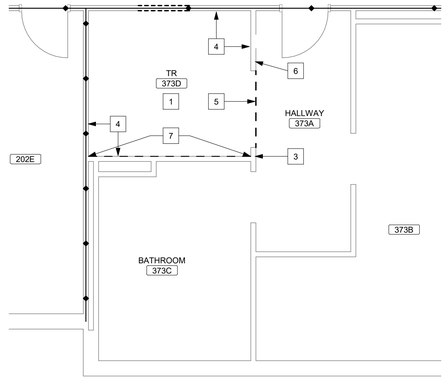

THIRD FLOOR DEMOLITION PLAN

Scale: 1/4" = 1'-0"

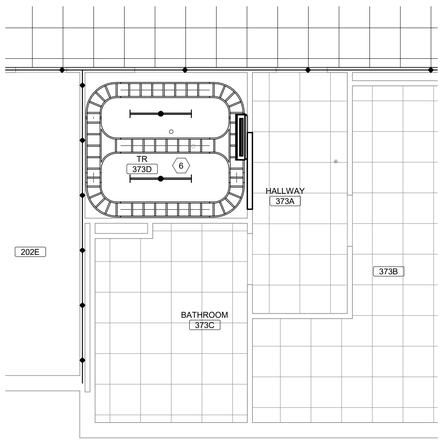

THIRD FLOOR REFLECTED CEILING PLAN

Scale: 1/4" = 1'-0"

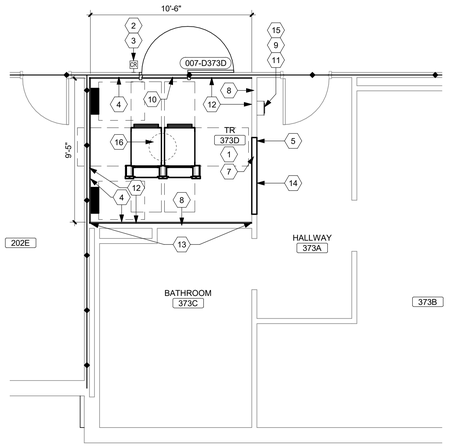

THIRD FLOOR PLAN

Scale: 1/4" = 1'-0"

SHEET NOTES:

A. ALL EXISTING CONDITIONS ARE BASED ON BEST AVAILABLE INFORMATION AT THE TIME OF SURVEY AND VISUAL INSPECTION. CONTRACTOR SHALL FIELD VERIFY EXISTING CONDITIONS.

B. ELEMENTS SHOWN WITH LIGHT, GRAY LINES ARE EXISTING TO REMAIN. ELEMENTS SHOWN WITH DARK DASHED LINES ARE EXISTING TO BE DEMOLISHED. DEMOLITION SHALL INCLUDE, BUT NOT BE LIMITED TO, THOSE ELEMENTS SHOWN.

C. ALL WORK SHALL BE COORDINATED BETWEEN TRADES.

D. ALL WORK SHALL BE COORDINATED WITH THE COR TO MINIMIZE DISRUPTION OF AREAS OUTSIDE OF THE PROJECT LIMITS OF WORK.

E. ALL CEILING DEMOLITION WORK TO BE COORDINATED WITH CHANGE OF EXISTING PENDANT SPRINKLER HEADS WITH NEW UPRIGHT SPRINKLERS SUCH THAT THERE IS NO EXTENDED LOSS OF SPRINKLER PROTECTION IN THE CONSTRUCTION AREA.

F. FOR FINISHES IN ALL NEW TR ROOMS - SEE ROOM FINISH SCHEDULE SHEET A-005.

G. ALL NEW TR ROOMS TO HAVE CARBON DIOXIDE EXTINGUISHER WITHIN 75' OF ROOM. SEE OVERALL OR ENLARGED PLANS FOR LOCATIONS.

H. PATCH AND FILL ALL PENETRATIONS/HOLES IN WALLS OF TR ROOMS TO MAINTAIN WALL RATINGS.

KEY NOTES: (#)

1 DEMOLISH 1X1 FLOOR TILE AND SETTING BED.
2 REMOVE EXISTING ACT CEILING, INCLUDING ELEC AND MECH FIXTURES.
3 SAVE MINIMUM 15 SF INTACT 4X4 WALL TILE FROM ROOM 373D WALL. USE RECLAIMED TILE TO PATCH IN WALL TILE IN CORRIDOR DAMAGED FROM NEW DOOR INSTALLATION.
4 DEMOLISH 4X4 WALL TILE FROM FLOOR TO CEILING.
5 FINISH FLOORING CUT LINE. PREP AREA TO RECEIVE NEW FLOORING.
6 REMOVE EXISTING SIGNAGE AND TURN OVER TO VA.
7 REMOVE GYPSUM BOARD TR SIDE IN PREPARATION FOR WATERSHIELD MEMBRANE.

KEY NOTES: (#)

1 ROOM TO RECEIVE NEW FINISHES WALLS AND FLOORS, SEE ROOM FINISH SCHEDULE ON SHEET A-005.
2 NEW ROOM SIGNAGE, REF TO A-005 FOR REQUIREMENTS.
3 NEW CARD READER, REFER TO TECHNOLOGY DRAWINGS.
4 PROVIDE 4'X8'X3/4" FIRE RETARDANT TREATED AC GRADE PLYWOOD BACK BOARDS IN TELECOM ROOMS. PLYWOOD SHALL BE MOUNTED WITH A-SIDE OUT AND PAINTED WITH (3 COATS TOTAL) OF FIRE RESISTANT PAINT ON ALL SIDES PRIOR TO MOUNTING, AND SHALL MATCH P-2 COLOR. MASK OVER FIRE RETARDANT SEAL ON PLYWOOD BEFORE PAINTING TO ALLOW INSPECTION OF FIRE RATING SEAL. ALL DRYWALL SURROUNDING WALLS TO BE PAINTED WITH STANDARD PAINT P-1 TO MATCH PLYWOOD COLOR.
5 NEW FINISHES TO MATCH EXISTING. INSTALL COVED TILE BASE AT FLOOR/WALL INTERSECTION.
6 EXPOSED CEILING.
7 INFILL EXISTING DOOR OPENING. PROVIDE NEW METAL STUD TO MATCH THE PROPER STUD THICKNESS WITH THE REMAINING WALL SO THAT ADJOINING WALL SURFACES ARE FLUSH ON BOTH SIDES. GYPSUM BOARD EACH SIDE. PAINT AND WALL BASE TO MATCH ADJACENT EXISTING FINISHES TO REMAIN.
8 EXTEND EXISTING WALL TO UNDERSIDE OF DECK ABOVE (APPROX. 8'-0" TO 11'-0") WITH WALL TYPE Maa3_ SEE SHEET A-002. SEAL ALL PENETRATIONS AND EXISTING VOIDS.
9 NEW FIRE EXTINGUISHER SIGNAGE ABOVE FIRE EXTINGUISHER CABINET, REF TO A-005 FOR REQUIREMENTS.
10 AT NEW DOOR, EXTEND STATIC DISSIPATIVE TILE FROM ROOM INTO CORRIDOR TO EXISTING FLOORING.
11 INSTALL NEW SURFACE MOUNT FIRE EXTINGUISHER CABINET.
12 REPAIR OR REPLACE WALL SHEATHING DAMAGED BY TILE REMOVAL.
13 PROVIDE GRACE, ICE AND WATERSHIELD, SELF ADHERING, MEMBRANE 45 MIL THICK OR EQUAL, ENTIRE WALL ABOVE FLOOR FINISH. BOTTOM OF MEMBRANE TO SEAL 1/4" TO FLOOR AND TURN UP. ADHERE TO METAL TRACK RUNNER AND METAL STUDS, INSIDE FACE, TR ROOM SIDE. REPLACE REMOVED GYSPUM BOARD.
14 SALVAGE EXISTING TILE FROM TR DEMOLITION AND REUSE FOR WALL FINISH, THIS SIDE ONLY.
15 INSTALL NEW FIRE EXTINGUISHER.
16 PATCH REMOVED FLOOR DRAIN HOLE IN DECK AND ANY OTHER FLOOR PENETRATIONS WITH CONCRETE. APPLY LIQUIFIED RUBBER MEMBRANE (REDGUARD OR EQUAL) TO 12" PAST THE PATCH, ALL AROUND.

KEY PLAN

SCALE: NO SCALE

AREA OF WORK

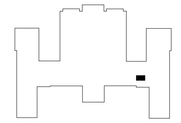

WALL RATING LEGEND

1 HR - FIRE SEPARATION
2 HR - FIRE SEPARATION
SMOKE RESISTIVE HAZARDOUS AREA

FULLY SPRINKLERED

100% CONSTRUCTION DOCUMENTS

#	Revisions:	Date

CONSULTANTS:

WALTER DAVID VAN SOETEN REG. NO. 6983 STATE OF LOUISIANA REGISTERED ARCHITECT
3/23/2026

PROJECT MANAGER

ACG Project Number 20-398

APOGEE Engineers | Architects

Headquarters:
Apogee Consulting Group, P.A.
1151 Kildaire Farm Road, Suite 120
Cary, North Carolina 27511
www.acg-pa.com 919-858-7420

© COPYRIGHT Apogee Consulting Group, P.A.

Office of Construction and Facilities Management

VA U.S. Department of Veterans Affairs

Drawing Title: ENLARGED PLANS, BUILDING 7, THIRD FLOOR, TELECOM ROOM 373D

Location: ALEXANDRIA VA HEALTH CARE SYSTEM
2495 SHREVEPORT HWY, 71N
PINEVILLE, LA 71360

Project Title: ELECTRONIC HEALTH RECORD MODERNIZATION (EHRM)

VA PROJECT NUMBER: 502-21-222

Building Number: # 7

Approved:

Date: MARCH 24, 2026 | Checked: WVS | Drawn: MEL

Drawing Number: 007.A-409

Dwg. 30 of 51

C:\Users\mlail\Documents\A_20-398_ VA Alexandria EHRM_Bldg_07_mlailCF-588.rvt
3/18/2026 2:00:00 PM
VA FORM 08-6231

Docusign Envelope ID: 7FA18971-B6F6-44A9-896C-7B85FF50EEA5

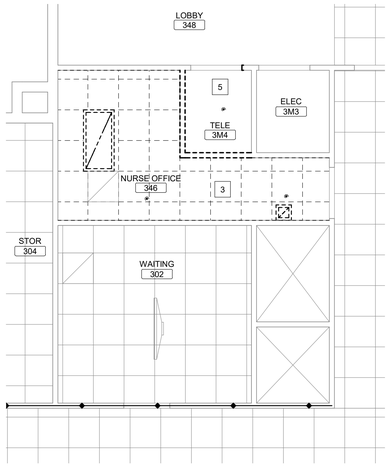

THIRD FLOOR REFLECTED CEILING DEMOLITION PLAN

Scale: 1/4" = 1'-0"

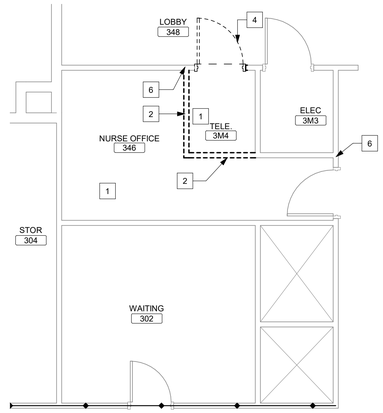

THIRD FLOOR DEMOLITION PLAN

Scale: 1/4" = 1'-0"

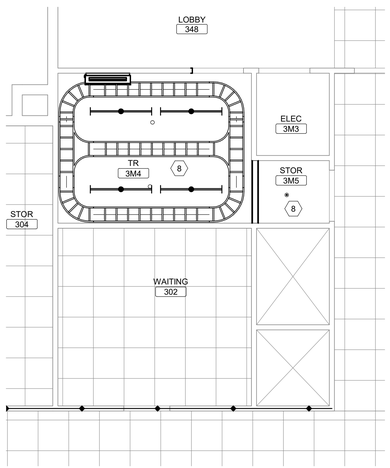

THIRD FLOOR REFLECTED CEILING DEMOLITION PLAN

Scale: 1/4" = 1'-0"

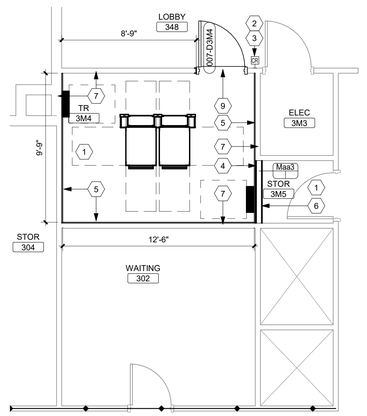

THIRD FLOOR PLAN

Scale: 1/4" = 1'-0"

SHEET NOTES:

A. ALL EXISTING CONDITIONS ARE BASED ON BEST AVAILABLE INFORMATION AT THE TIME OF SURVEY AND VISUAL INSPECTION. CONTRACTOR SHALL FIELD VERIFY EXISTING CONDITIONS.

B. ELEMENTS SHOWN WITH LIGHT, GRAY LINES ARE EXISTING TO REMAIN. ELEMENTS SHOWN WITH DARK DASHED LINES ARE EXISTING TO BE DEMOLISHED. DEMOLITION SHALL INCLUDE, BUT NOT BE LIMITED TO, THOSE ELEMENTS SHOWN.

C. ALL WORK SHALL BE COORDINATED BETWEEN TRADES.

D. ALL WORK SHALL BE COORDINATED WITH THE COR TO MINIMIZE DISRUPTION OF AREAS OUTSIDE OF THE PROJECT LIMITS OF WORK.

E. ALL CEILING DEMOLITION WORK TO BE COORDINATED WITH CHANGE OF EXISTING PENDANT SPRINKLER HEADS WITH NEW UPRIGHT SPRINKLERS SUCH THAT THERE IS NO EXTENDED LOSS OF SPRINKLER PROTECTION IN THE CONSTRUCTION AREA.

F. FOR FINISHES IN ALL NEW TR ROOMS - SEE ROOM FINISH SCHEDULE SHEET A-005.

G. ALL NEW TR ROOMS TO HAVE CARBON DIOXIDE EXTINGUISHER WITHIN 75' OF ROOM. SEE OVERALL OR ENLARGED PLANS FOR LOCATIONS.

H. PATCH AND FILL ALL PENETRATIONS/HOLES IN WALLS OF TR ROOMS TO MAINTAIN WALL RATINGS.

KEY NOTES:

1 REMOVE EXISTING FLOOR FINISH AND BASE.
2 DEMOLISH EXISTING METAL STUD AND GYP BD WALL.
3 REMOVE EXISTING ACT CEILING, INCLUDING ELEC AND MECH FIXTURES.
4 DEMOLISH EXISTING DOOR AND FRAME METAL STUD AND GYP BD WALL.
5 EXISTING EXPOSED CEILING.
6 REMOVE EXISTING SIGNAGE AND TURN OVER TO VA.

(#) KEY NOTES:

1 ROOM TO RECEIVE NEW FINISHES WALLS AND FLOORS, SEE ROOM FINISH SCHEDULE ON SHEET A-005.
2 NEW ROOM SIGNAGE, REF TO A-005 FOR REQUIREMENTS.
3 NEW CARD READER, REFER TO TECHNOLOGY DRAWINGS.
4 ALIGN WALLS.
5 PROVIDE 4'X8'X3/4" FIRE RETARDANT TREATED AC GRADE PLYWOOD BACK BOARDS IN TELECOM ROOMS. PLYWOOD SHALL BE MOUNTED WITH A-SIDE OUT AND PAINTED WITH (3 COATS TOTAL) OF FIRE RESISTANT PAINT ON ALL SIDES PRIOR TO MOUNTING, AND SHALL MATCH P-2 COLOR. MASK OVER FIRE RETARDANT SEAL ON PLYWOOD BEFORE PAINTING TO ALLOW INSPECTION OF FIRE RATING SEAL. ALL DRYWALL SURROUNDING WALLS TO BE PAINTED WITH STANDARD PAINT P-1 TO MATCH PLYWOOD COLOR.
6 NEW FINISHES TO MATCH EXISTING - PAINT AND RUBBER BASE, MODIFY FLOORING AS NECESSARY.
7 EXTEND EXISTING WALL TO UNDERSIDE OF DECK ABOVE (APPROX. 8'-0" TO 11'-0") WITH WALL TYPE Maa3. SEE SHEET A-002. SEAL ALL PENETRATIONS AND EXISTING VOIDS.
8 EXPOSED CEILING.
9 AT NEW DOOR, EXTEND STATIC DISSIPATIVE TILE FROM ROOM INTO CORRIDOR TO EXISTING FLOORING.

KEY PLAN

SCALE: NO SCALE

AREA OF WORK

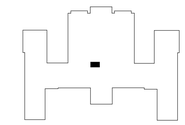

WALL RATING LEGEND

1 HR - FIRE SEPARATION
2 HR - FIRE SEPARATION
SMOKE RESISTIVE HAZARDOUS AREA

FULLY SPRINKLERED

100% CONSTRUCTION DOCUMENTS

#	Revisions:	Date

CONSULTANTS:

WALTER DAVID VAN SCOTTER
REG. NO. 9983
STATE OF LOUISIANA
REGISTERED ARCHITECT
3/23/2026

PROJECT MANAGER

ACG Project Number 20-398

APOGEE Engineers | Architects

Headquarters:
Apogee Consulting Group, P.A.
1151 Kildaire Farm Road, Suite 120
Cary, North Carolina 27511
www.acg-pa.com 919-858-7420

© COPYRIGHT Apogee Consulting Group, P.A.

Office of Construction and Facilities Management

VA U.S. Department of Veterans Affairs

Drawing Title: ENLARGED PLANS, BUILDING 7, THIRD FLOOR, TELECOM ROOM 3M4

Location: ALEXANDRIA VA HEALTH CARE SYSTEM
2495 SHREVEPORT HWY, 71N
PINEVILLE, LA 71360

Project Title: ELECTRONIC HEALTH RECORD MODERNIZATION (EHRM)

Approved

Date: MARCH 24, 2026 | Checked: WVS | Drawn: MEL

VA PROJECT NUMBER: 502-21-222

Building Number: # 7

Drawing Number: 007.A-410

Dwg. 31 of 51

C:\Users\mlail\Documents\A_20-398_VA Alexandria EHRM_Bldg_07_mlailCF.986.rvt
3/18/2026 2:00:01 PM
VA FORM 08-6231

Docusign Envelope ID: 7FA18971-B6F6-44A9-896C-7B85FF50EEA5

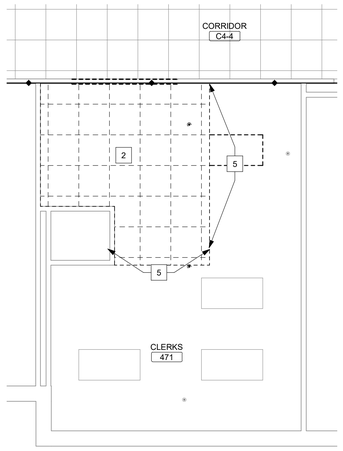

FOURTH FLOOR REFLECTED CEILING DEMOLITION PLAN

Scale: 1/4" = 1'-0"

0 2 4 8

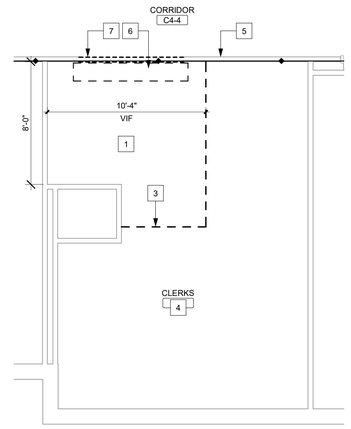

FOURTH FLOOR DEMOLITION PLAN

Scale: 1/4" = 1'-0"

0 2 4 8

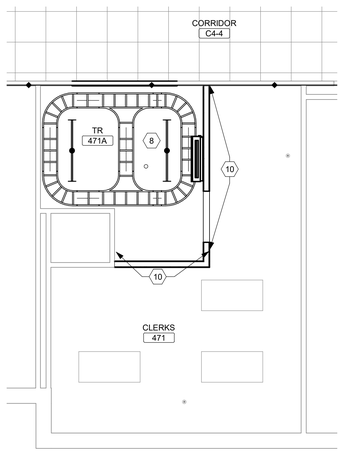

FOURTH FLOOR CEILING PLAN

Scale: 1/4" = 1'-0"

0 2 4 8

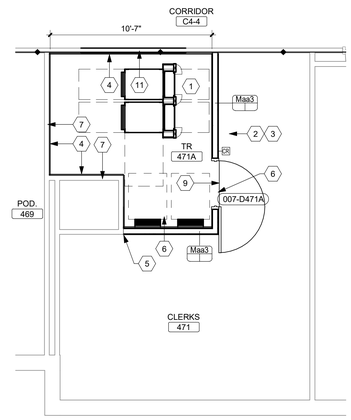

FOURTH FLOOR PLAN

Scale: 1/4" = 1'-0"

0 2 4 8

SHEET NOTES:

A. ALL EXISTING CONDITIONS ARE BASED ON BEST AVAILABLE INFORMATION AT THE TIME OF SURVEY AND VISUAL INSPECTION. CONTRACTOR SHALL FIELD VERIFY EXISTING CONDITIONS.

B. ELEMENTS SHOWN WITH LIGHT, GRAY LINES ARE EXISTING TO REMAIN. ELEMENTS SHOWN WITH DARK DASHED LINES ARE EXISTING TO BE DEMOLISHED. DEMOLITION SHALL INCLUDE, BUT NOT BE LIMITED TO, THOSE ELEMENTS SHOWN.

C. ALL WORK SHALL BE COORDINATED BETWEEN TRADES.

D. ALL WORK SHALL BE COORDINATED WITH THE COR TO MINIMIZE DISRUPTION OF AREAS OUTSIDE OF THE PROJECT LIMITS OF WORK.

E. ALL CEILING DEMOLITION WORK TO BE COORDINATED WITH CHANGE OF EXISTING PENDANT SPRINKLER HEADS WITH NEW UPRIGHT SPRINKLERS SUCH THAT THERE IS NO EXTENDED LOSS OF SPRINKLER PROTECTION IN THE CONSTRUCTION AREA.

F. FOR FINISHES IN ALL NEW TR ROOMS - SEE ROOM FINISH SCHEDULE SHEET A-005.

G. ALL NEW TR ROOMS TO HAVE CARBON DIOXIDE EXTINGUISHER WITHIN 75' OF ROOM. SEE OVERALL OR ENLARGED PLANS FOR LOCATIONS.

H. PATCH AND FILL ALL PENETRATIONS/HOLES IN WALLS OF TR ROOMS TO MAINTAIN WALL RATINGS.

KEY NOTES:

1 REMOVE EXISTING FLOOR FINISH AND BASE.
2 REMOVE EXISTING ACT CEILING, INCLUDING ELEC AND MECH FIXTURES.
3 FINISH FLOORING CUT LINE. PREP AREA TO RECEIVE NEW FLOORING.
4 EXISTING FLOOR FINISH TO REMAIN.
5 REMOVE PORTION OF EXISTING ACT TILE. COORDINATE WITH NEW.
6 DEMOLISH EXISTING FIRE DOOR ALONG WITH ALL ASSOCIATED CONTROLS.
7 DEMOLISH ALL WOOD TRIM AND CONSTRUCTION IN THE 6'-8" WIDE X 3'-10" OPENING.

(#) KEY NOTES:

1 ROOM TO RECEIVE NEW FINISHES WALLS AND FLOORS, SEE ROOM FINISH SCHEDULE ON SHEET A-005.
2 NEW CARD READER, REFER TO TECHNOLOGY DRAWINGS.
3 NEW ROOM SIGNAGE, REF TO A-005 FOR REQUIREMENTS.
4 PROVIDE 4'X8'X3/4" FIRE RETARDANT TREATED AC GRADE PLYWOOD BACK BOARDS IN TELECOM ROOMS. PLYWOOD SHALL BE MOUNTED WITH A-SIDE OUT AND PAINTED WITH (3 COATS TOTAL) OF FIRE RESISTANT PAINT ON ALL SIDES PRIOR TO MOUNTING, AND SHALL MATCH P-2 COLOR. MASK OVER FIRE RETARDANT SEAL ON PLYWOOD BEFORE PAINTING TO ALLOW INSPECTION OF FIRE RATING SEAL. ALL DRYWALL SURROUNDING WALLS TO BE PAINTED WITH STANDARD PAINT P-1 TO MATCH PLYWOOD COLOR.
5 ALIGN WALLS.
6 NEW FINISHES TO MATCH EXISTING - PAINT AND RUBBER BASE, MODIFY FLOORING AS NECESSARY.
7 EXTEND EXISTING WALL TO UNDERSIDE OF DECK ABOVE (APPROX. 8'-0" TO 11'-0") WITH WALL TYPE Maa3 . SEE SHEET A-002. SEAL ALL PENETRATIONS AND EXISTING VOIDS.
8 EXPOSED CEILING.
9 AT NEW DOOR, EXTEND STATIC DISSIPATIVE TILE FROM ROOM INTO CORRIDOR TO EXISTING FLOORING.
10 NEW CEILING TRACK WALL ANGLE, CUT EXISTING TILE TO FIT NEW LENGTH AND REINSTALL.
11 INFILL OPENING WITH PARTITION TYPE Maa3.

KEY PLAN

SCALE: NO SCALE

AREA OF WORK

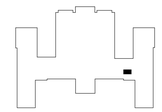

WALL RATING LEGEND

1 HR - FIRE SEPARATION
2 HR - FIRE SEPARATION
SMOKE RESISTIVE HAZARDOUS AREA

FULLY SPRINKLERED

100% CONSTRUCTION DOCUMENTS

#	Revisions:	Date

CONSULTANTS:

WALTER DAVID VAN SCOTER REG. NO. 9983 STATE OF LOUISIANA REGISTERED ARCHITECT
3/23/2026

PROJECT MANAGER

ACG Project Number 20-398

APOGEE Engineers | Architects

Headquarters:
Apogee Consulting Group, P.A.
1151 Kildaire Farm Road, Suite 120
Cary, North Carolina 27511
www.acg-pa.com 919-858-7420

© COPYRIGHT Apogee Consulting Group, P.A.

Office of Construction and Facilities Management

VA U.S. Department of Veterans Affairs

Drawing Title: ENLARGED PLANS, BUILDING 7, FOURTH FLOOR, TELECOM ROOM 471A

Project Title: ELECTRONIC HEALTH RECORD MODERNIZATION (EHRM)

VA PROJECT NUMBER: 502-21-222

Building Number: # 7

Location: ALEXANDRIA VA HEALTH CARE SYSTEM
2495 SHREVEPORT HWY, 71N
PINEVILLE, LA 71360

Approved

Date: MARCH 24, 2026 | Checked: WVS | Drawn: MEL

Drawing Number: 007.A-411

Dwg. 32 of 51

3/18/2026 2:00:01 PM C:\Users\mialt\Documents\A_20-398_VA Alexandria EHRM_Bldg_07_mialtCF-588.rvt

Docusign Envelope ID: 7FA18971-B6F6-44A9-896C-7B85FF50EEA5

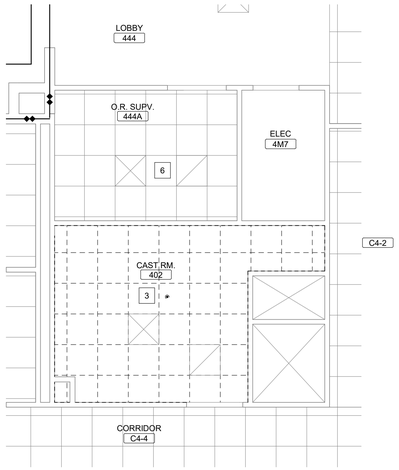

FOURTH FLOOR REFLECTED CEILING DEMOLITION PLAN

Scale: 1/4" = 1'-0"

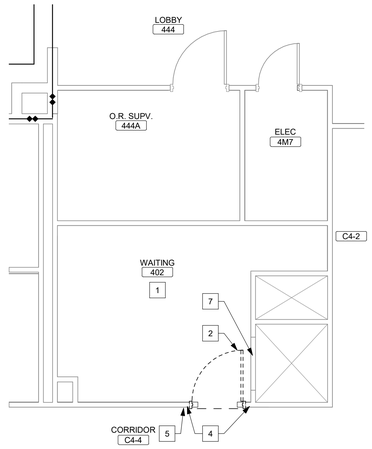

DEMOLITON FLOOR PLAN

Scale: 1/4" = 1'-0"

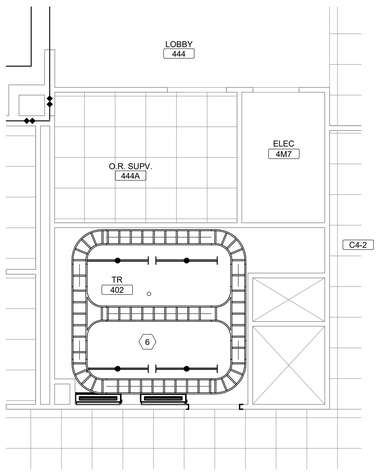

FOURTH FLOOR CEILING PLAN

Scale: 1/4" = 1'-0"

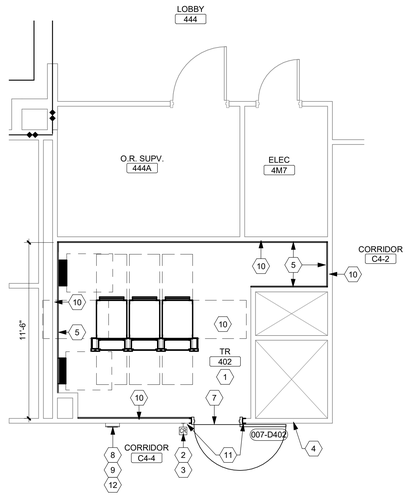

FOURTH FLOOR PLAN

Scale: 1/4" = 1'-0"

SHEET NOTES:

A. ALL EXISTING CONDITIONS ARE BASED ON BEST AVAILABLE INFORMATION AT THE TIME OF SURVEY AND VISUAL INSPECTION. CONTRACTOR SHALL FIELD VERIFY EXISTING CONDITIONS.

B. ELEMENTS SHOWN WITH LIGHT, GRAY LINES ARE EXISTING TO REMAIN. ELEMENTS SHOWN WITH DARK DASHED LINES ARE EXISTING TO BE DEMOLISHED. DEMOLITION SHALL INCLUDE, BUT NOT BE LIMITED TO, THOSE ELEMENTS SHOWN.

C. ALL WORK SHALL BE COORDINATED BETWEEN TRADES.

D. ALL WORK SHALL BE COORDINATED WITH THE COR TO MINIMIZE DISRUPTION OF AREAS OUTSIDE OF THE PROJECT LIMITS OF WORK.

E. ALL CEILING DEMOLITION WORK TO BE COORDINATED WITH CHANGE OF EXISTING PENDANT SPRINKLER HEADS WITH NEW UPRIGHT SPRINKLERS SUCH THAT THERE IS NO EXTENDED LOSS OF SPRINKLER PROTECTION IN THE CONSTRUCTION AREA.

F. FOR FINISHES IN ALL NEW TR ROOMS - SEE ROOM FINISH SCHEDULE SHEET A-005.

G. ALL NEW TR ROOMS TO HAVE CARBON DIOXIDE EXTINGUISHER WITHIN 75' OF ROOM. SEE OVERALL OR ENLARGED PLANS FOR LOCATIONS.

H. PATCH AND FILL ALL PENETRATIONS/HOLES IN WALLS OF TR ROOMS TO MAINTAIN WALL RATINGS.

KEY NOTES:

1 REMOVE EXISTING FLOOR FINISH AND BASE.
2 DEMOLISH EXISTING DOOR AND FRAME METAL STUD AND GYP BD WALL.
3 REMOVE EXISTING ACT CEILING, INCLUDING ELEC AND MECH FIXTURES.
4 CUT BACK EXISTING BUMPER RAIL, HANDRAIL, AND WALL PROTECTION 12' AWAY FRO EDGE OF EXISTING DOOR FRAME AND REINSTALL EDGE AND GUARD RETURNS.
5 REMOVE EXISTING SIGNAGE AND TURN OVER TO VA.
6 SEE MECHANICAL DRAWINGS FOR ABOVE CEILING WORK. FOLLOW ICRA MEASURES ON SHEET G-004.
7 EXISTING ACCESS PANEL TO REMAIN.

KEY NOTES:

1 ROOM TO RECEIVE NEW FINISHES WALLS AND FLOORS, SEE ROOM FINISH SCHEDULE ON SHEET A-005.
2 NEW ROOM SIGNAGE, REF TO A-005 FOR REQUIREMENTS.
3 NEW CARD READER, REFER TO TECHNOLOGY DRAWINGS.
4 NEW FINISHES TO MATCH EXISTING - PAINT AND RUBBER BASE, MODIFY FLOORING AS NECESSARY.
5 PROVIDE 4'X8'X3/4" FIRE RETARDANT TREATED AC GRADE PLYWOOD BACK BOARDS IN TELECOM ROOMS. PLYWOOD SHALL BE MOUNTED WITH A-SIDE OUT AND PAINTED WITH (3 COATS TOTAL) OF FIRE RESISTANT PAINT ON ALL SIDES PRIOR TO MOUNTING, AND SHALL MATCH P-2 COLOR. MASK OVER FIRE RETARDANT SEAL ON PLYWOOD BEFORE PAINTING TO ALLOW INSPECTION OF FIRE RATING SEAL. ALL DRYWALL SURROUNDING WALLS TO BE PAINTED WITH STANDARD PAINT P-1 TO MATCH PLYWOOD COLOR.
6 EXPOSED CEILING.
7 AT NEW DOOR, EXTEND STATIC DISSIPATIVE TILE FROM ROOM INTO CORRIDOR TO EXISTING FLOORING.
8 INSTALL NEW SEMI RECESSED FIRE EXTINGUISHER CABINET.
9 NEW FIRE EXTINGUISHER SIGNAGE ABOVE FIRE EXTINGUISHER CABINET, REF TO A-005 FOR REQUIREMENTS.
10 EXTEND EXISTING WALL TO UNDERSIDE OF DECK ABOVE (APPROX. 8'-0" TO 11'-0") WITH WALL TYPE Maa3. SEE SHEET A-002. SEAL ALL PENETRATIONS AND EXISTING VOIDS.
11 INSTALL NEW HANDRAIL/RETURNS. COLOR TO MATCH EXISTING.
12 INSTALL NEW FIRE EXTINGUISHER.

KEY PLAN

SCALE: NO SCALE

AREA OF WORK

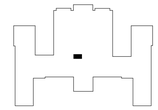

WALL RATING LEGEND

1 HR - FIRE SEPARATION
2 HR - FIRE SEPARATION
SMOKE RESISTIVE HAZARDOUS AREA

FULLY SPRINKLERED

100% CONSTRUCTION DOCUMENTS

#	Revisions:	Date

CONSULTANTS:

WALTER DAVID VAN SOTER REG. NO. 6983 STATE OF LOUISIANA REGISTERED ARCHITECT
Walter David Soter
3/23/2026

PROJECT MANAGER

ACG Project Number 20-398

APOGEE Engineers | Architects

Headquarters:
Apogee Consulting Group, P.A.
1151 Kildaire Farm Road, Suite 120
Cary, North Carolina 27511
www.acg-pa.com 919-858-7420

© COPYRIGHT Apogee Consulting Group, P.A.

Office of Construction and Facilities Management

VA U.S. Department of Veterans Affairs

Drawing Title: ENLARGED PLANS, BUILDING 7, FOURTH FLOOR, TELECOM ROOM 402

Project Title: ELECTRONIC HEALTH RECORD MODERNIZATION (EHRM)

VA PROJECT NUMBER: 502-21-222

Building Number: # 7

Location: ALEXANDRIA VA HEALTH CARE SYSTEM
2495 SHREVEPORT HWY, 71N
PINEVILLE, LA 71360

Approved:

Date: MARCH 24, 2026 | Checked: WVS | Drawn: MEL

Drawing Number: 007.A-412

Dwg. 33 of 51

C:\Users\mlail\Documents\A_20-398_ VA Alexandria EHRM_Bldg_07_mlailCF-598.rvt
3/18/2026 2:00:01 PM
VA FORM 08-6231

Docusign Envelope ID: 7FA18971-B6F6-44A9-896C-7B85FF50EEA5

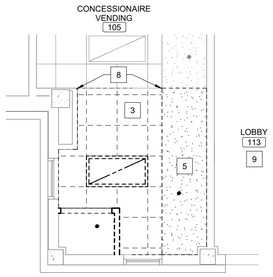

FIRST FLOOR REFLECTED CEILING DEMOLITION PLAN

Scale: 1/4" = 1'-0"

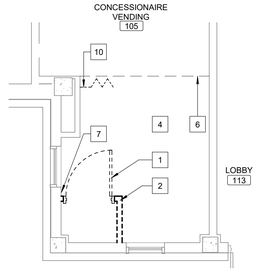

FIRST FLOOR DEMOLITION PLAN

Scale: 1/4" = 1'-0"

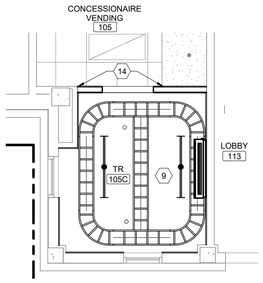

FIRST FLOOR REFLECTED CEILING PLAN

Scale: 1/4" = 1'-0"

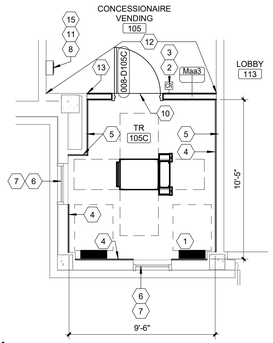

FIRST FLOOR PLAN

Scale: 1/4" = 1'-0"

SHEET NOTES:

A. ALL EXISTING CONDITIONS ARE BASED ON BEST AVAILABLE INFORMATION AT THE TIME OF SURVEY AND VISUAL INSPECTION. CONTRACTOR SHALL FIELD VERIFY EXISTING CONDITIONS.

B. ELEMENTS SHOWN WITH LIGHT, GRAY LINES ARE EXISTING TO REMAIN. ELEMENTS SHOWN WITH DARK DASHED LINES ARE EXISTING TO BE DEMOLISHED. DEMOLITION SHALL INCLUDE, BUT NOT BE LIMITED TO, THOSE ELEMENTS SHOWN.

C. ALL WORK SHALL BE COORDINATED BETWEEN TRADES.

D. ALL WORK SHALL BE COORDINATED WITH THE COR TO MINIMIZE DISRUPTION OF AREAS OUTSIDE OF THE PROJECT LIMITS OF WORK.

E. ALL CEILING DEMOLITION WORK TO BE COORDINATED WITH CHANGE OF EXISTING PENDANT SPRINKLER HEADS WITH NEW UPRIGHT SPRINKLERS SUCH THAT THERE IS NO EXTENDED LOSS OF SPRINKLER PROTECTION IN THE CONSTRUCTION AREA.

F. FOR FINISHES IN ALL NEW TR ROOMS - SEE ROOM FINISH SCHEDULE SHEET A-005.

G. ALL NEW TR ROOMS TO HAVE CARBON DIOXIDE EXTINGUISHER WITHIN 75' OF ROOM. SEE OVERALL OR ENLARGED PLANS FOR LOCATIONS

H. PATCH AND FILL ALL PENETRATIONS/HOLES IN WALLS OF TR ROOMS TO MAINTAIN WALL RATINGS.

KEY NOTES:

1 DEMOLISH EXISTING FRAME AND DOOR.
2 DEMOLISH EXISTING METAL STUD AND GYP BD WALL.
3 REMOVE EXISTING ACT CEILING, INCLUDING ELEC AND MECH FIXTURES.
4 DEMOLISH FLOOR FINISH AND BASE.
5 DEMOLISH EXISTING DRYWALL BULKHEAD.
6 FINISH FLOOR CUT LINE. PREP AREA TO RECEIVE NEW FLOORING.
7 REMOVE EXISTING SIGNAGE AND TURN OVER TO VA.
8 REMOVE PORTION OF EXISTING ACT. COORDINATE WITH NEW.
9 SEE MECHANICAL DRAWINGS FOR ABOVE CEILING WORK. FOLLOW ICRA MEASURES ON SHEET G-004.
10 DEMOLISH EXISTING ACCORDION DOOR.

(#) KEY NOTES:

1 ROOM TO RECEIVE NEW FINISHES WALLS AND FLOORS. SEE ROOM FINISH SCHEDULE ON SHEET A-005.
2 NEW ROOM SIGNAGE, REF TO A-005 FOR REQUIREMENTS.
3 NEW CARD READER, REFER TO TECHNOLOGY DRAWINGS.
4 PROVIDE 4'X8'X3/4" FIRE RETARDANT TREATED AC GRADE PLYWOOD BACK BOARDS IN TELECOM ROOMS. PLYWOOD SHALL BE MOUNTED WITH A-SIDE OUT AND PAINTED WITH (3 COATS TOTAL) OF FIRE RESISTANT PAINT ON ALL SIDES PRIOR TO MOUNTING, AND SHALL MATCH P-2 COLOR. MASK OVER FIRE RETARDANT SEAL ON PLYWOOD BEFORE PAINTING TO ALLOW INSPECTION OF FIRE RATING SEAL. ALL DRYWALL SURROUNDING WALLS TO BE PAINTED WITH STANDARD PAINT P-1 TO MATCH PLYWOOD COLOR.
5 EXTEND EXISTING WALL TO UNDERSIDE OF DECK ABOVE (APPROX. 8'-0" TO 11'-0") WITH WALL TYPE Maa3. SEE SHEET A-002. SEAL ALL PENETRATIONS AND EXISTING VOIDS.
6 INSTALL WINDOW FILM TO INTERIOR FACE OF WINDOW GLAZING - SEE A-005.
7 CLEAN WINDOW, INSTALL NEW WINDOW LOCK. BASIS OF DESIGN: PRIME-LINE WINDOW LOCK #U9928 OR EQUAL.
8 INSTALL NEW SURFACE MOUNT FIRE EXTINGUISHER CABINET.
9 EXPOSED CEILING.
10 AT NEW DOOR, EXTEND STATIC DISSIPATIVE TILE FROM ROOM INTO CORRIDOR TO EXISTING FLOORING.
11 NEW FIRE EXTINGUISHER SIGNAGE ABOVE FIRE EXTINGUISHER CABINET, REF TO A-005 FOR REQUIREMENTS.
12 EXTEND NEW FINISHES TO THE INSIDE CORNERS.
13 ALIGN WALLS.
14 NEW CEILING TRACK WALL ANGLE, CUT EXISTING TILE TO FIT NEW LENGTH AND REINSTALL.
15 INSTALL NEW FIRE EXTINGUISHER.

KEY PLAN

SCALE: NO SCALE

AREA OF WORK

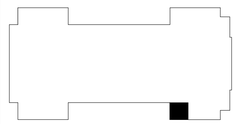

FULLY SPRINKLERED

100% CONSTRUCTION DOCUMENTS

#	Revisions:	Date

CONSULTANTS:

WALTER DAVID VAN SCOTER REG. NO. 9963 STATE OF LOUISIANA REGISTERED ARCHITECT
3/23/2026

PROJECT MANAGER

ACG Project Number 20-398

APOGEE Engineers | Architects
Headquarters:
Apogee Consulting Group, P.A.
1151 Kildaire Farm Road, Suite 120
Cary, North Carolina 27511
www.acg-pa.com 919-858-7420

© COPYRIGHT Apogee Consulting Group, P.A.

Office of Construction and Facilities Management

VA U.S. Department of Veterans Affairs

Drawing Title: ENLARGED PLANS, BUILDING 8, FIRST FLOOR

Location: ALEXANDRIA VA HEALTH CARE SYSTEM
2495 SHREVEPORT HWY, 71N
PINEVILLE, LA 71360

Project Title: ELECTRONIC HEALTH RECORD MODERNIZATION (EHRM)

VA PROJECT NUMBER: 502-21-222

Building Number: # 8

Approved:

Date: MARCH 24, 2026 | Checked: WVS | Drawn: MEL

Drawing Number: 008.A-401

Dwg. 34 of 51

C:\Users\mail\Documents\A_20-398_VA Alexandria EHRM_Bldg_08_mlail\CF-98.rvt
3/18/2026 2:07:41 PM
VA FORM 08-6231

Docusign Envelope ID: 7FA18971-B6F6-44A9-896C-7B85FF50EEA5

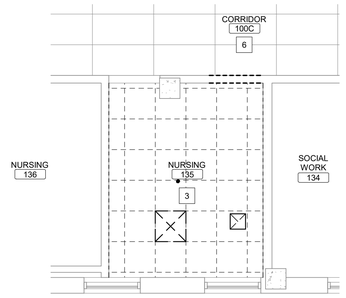

FIRST FLOOR REFLECTED CEILING DEMOLITION PLAN

Scale: 1/4" = 1'-0"

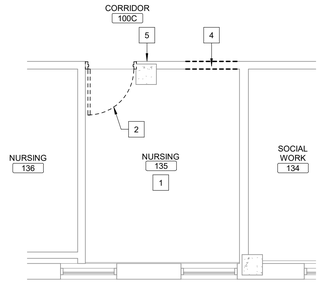

FIRST FLOOR DEMOLITION FLOOR PLAN

Scale: 1/4" = 1'-0"

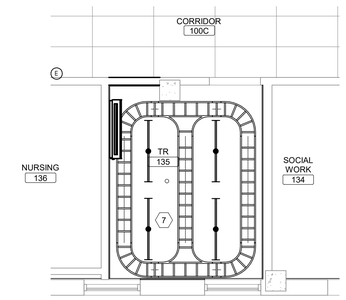

FIRST FLOOR REFLECTED CEILING PLAN

Scale: 1/4" = 1'-0"

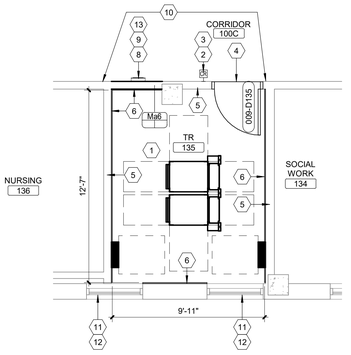

FIRST FLOOR PLAN

Scale: 1/4" = 1'-0"

SHEET NOTES:

A. ALL EXISTING CONDITIONS ARE BASED ON BEST AVAILABLE INFORMATION AT THE TIME OF SURVEY AND VISUAL INSPECTION. CONTRACTOR SHALL FIELD VERIFY EXISTING CONDITIONS.

B. ELEMENTS SHOWN WITH LIGHT, GRAY LINES ARE EXISTING TO REMAIN. ELEMENTS SHOWN WITH DARK DASHED LINES ARE EXISTING TO BE DEMOLISHED. DEMOLITION SHALL INCLUDE, BUT NOT BE LIMITED TO, THOSE ELEMENTS SHOWN.

C. ALL WORK SHALL BE COORDINATED BETWEEN TRADES.

D. ALL WORK SHALL BE COORDINATED WITH THE COR TO MINIMIZE DISRUPTION OF AREAS OUTSIDE OF THE PROJECT LIMITS OF WORK.

E. ALL CEILING DEMOLITION WORK TO BE COORDINATED WITH CHANGE OF EXISTING PENDANT SPRINKLER HEADS WITH NEW UPRIGHT SPRINKLERS SUCH THAT THERE IS NO EXTENDED LOSS OF SPRINKLER PROTECTION IN THE CONSTRUCTION AREA.

F. FOR FINISHES IN ALL NEW TR ROOMS - SEE ROOM FINISH SCHEDULE SHEET A-005.

G. ALL NEW TR ROOMS TO HAVE CARBON DIOXIDE EXTINGUISHER WITHIN 75' OF ROOM. SEE OVERALL OR ENLARGED PLANS FOR LOCATIONS

H. PATCH AND FILL ALL PENETRATIONS/HOLES IN WALLS OF TR ROOMS TO MAINTAIN WALL RATINGS.

KEY NOTES:

1 REMOVE EXISTING FLOOR FINISH AND BASE.
2 DEMOLISH EXISTING DOOR AND FRAME.
3 REMOVE EXISTING ACT CEILING, INCLUDING ELEC AND MECH FIXTURES.
4 CREATE ROUGH OPENING FOR NEW DOOR.
5 REMOVE EXISTING SIGNAGE AND TURN OVER TO VA..
6 SEE MECHANICAL DRAWINGS FOR ABOVE CEILING WORK. FOLLOW ICRA MEASURES ON SHEET G-004.

KEY NOTES:

1 ROOM TO RECEIVE NEW FINISHES WALLS AND FLOORS, SEE ROOM FINISH SCHEDULE ON SHEET A-005.
2 NEW CARD READER. SEE TECHNOLOGY DRAWINGS.
3 NEW ROOM SIGN, REFER TO A-005 FOR REQUIREMENTS.
4 AT NEW DOOR, EXTEND STATIC DISSIPATIVE TILE FROM ROOM INTO CORRIDOR TO EXISTING FLOORING.
5 EXTEND EXISTING WALL TO UNDERSIDE OF DECK ABOVE (APPROX. 8'-0" TO 11'-0") WITH WALL TYPE Maa3 . SEE SHEET A-002. SEAL ALL PENETRATIONS AND EXISTING VOIDS.
6 PROVIDE 4'X8'X3/4" FIRE RETARDANT TREATED AC GRADE PLYWOOD BACK BOARDS IN TELECOM ROOMS. PLYWOOD SHALL BE MOUNTED WITH A-SIDE OUT AND PAINTED WITH (3 COATS TOTAL) OF FIRE RESISTANT PAINT ON ALL SIDES PRIOR TO MOUNTING, AND SHALL MATCH P-2 COLOR. MASK OVER FIRE RETARDANT SEAL ON PLYWOOD BEFORE PAINTING TO ALLOW INSPECTION OF FIRE RATING SEAL. ALL DRYWALL SURROUNDING WALLS TO BE PAINTED WITH STANDARD PAINT P-1 TO MATCH PLYWOOD COLOR.
7 EXPOSED CEILING.
8 INSTALL NEW SEMI RECESSED FIRE EXTINGUISHER CABINET.
9 NEW FIRE EXTINGUISHER SIGNAGE ABOVE FIRE EXTINGUISHER CABINET, REF TO A-005 FOR REQUIREMENTS.
10 PROVIDE NEW BASE AND PAINT TO PATCH ALL INFILLED WALLS TO SURROUNDING EXISTING FINISHES.
11 INSTALL WINDOW FILM TO INTERIOR FACE OF WINDOW GLAZING - SEE A-005.
12 CLEAN WINDOW, INSTALL NEW WINDOW LOCK. BASIS OF DESIGN: PRIME-LINE WINDOW LOCK #U9928 OR EQUAL.
13 INSTALL NEW FIRE EXTINGUISHER.

KEY PLAN

SCALE: NO SCALE

AREA OF WORK

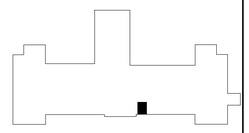

FULLY SPRINKLERED

100% CONSTRUCTION DOCUMENTS

#	Revisions:	Date

CONSULTANTS:

WALTER DAVID VAN SOOTEN REG. NO. 9983 STATE OF LOUISIANA REGISTERED ARCHITECT
3/23/2026

PROJECT MANAGER

ACG Project Number 20-398

APOGEE Engineers | Architects

© COPYRIGHT Apogee Consulting Group, P.A.

Headquarters:
Apogee Consulting Group, P.A.
1151 Kildaire Farm Road, Suite 120
Cary, North Carolina 27511
www.acg-pa.com 919-858-7420

Office of Construction and Facilities Management

VA U.S. Department of Veterans Affairs

Drawing Title: ENLARGED PLANS, BUILDING 9, FIRST FLOOR, TELECOM ROOM

Location: ALEXANDRIA VA HEALTH CARE SYSTEM
2495 SHREVEPORT HWY, 71N
PINEVILLE, LA 71360

Project Title: ELECTRONIC HEALTH RECORD MODERNIZATION (EHRM)

Approved

Date: MARCH 24, 2026 | Checked: WVS | Drawn: MEL

VA PROJECT NUMBER: 502-21-222

Building Number: # 9

Drawing Number: 009.A-401

Dwg. 35 of 51

C:\Users\mialt\Documents\A_20-398_VA Alexandria EHRM_Bldg_09_mialtCF-68.rvt
3/18/2026 2:12:04 PM
VA FORM 08-6231

Docusign Envelope ID: 7FA18971-B6F6-44A9-896C-7B85FF50EEA5

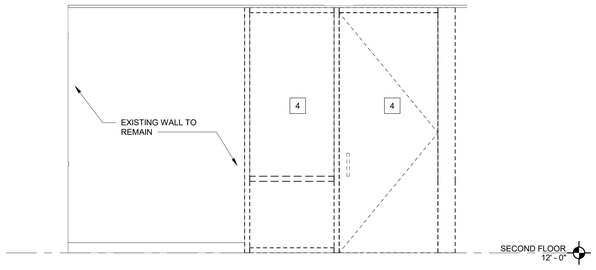

5 SECOND FLOOR DEMOLITION ELEVATION 1

Scale: 1/2" = 1'-0"

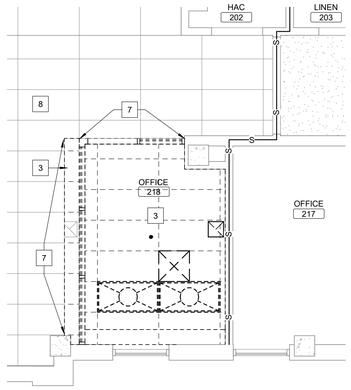

SECOND FLOOR REFLECTED CEILING DEMOLITION PLAN

Scale: 1/4" = 1'-0"

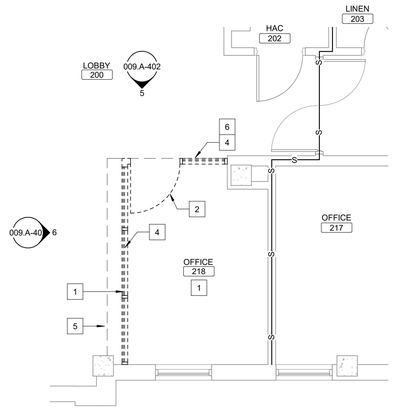

SECOND FLOOR DEMOLITION PLAN

Scale: 1/4" = 1'-0"

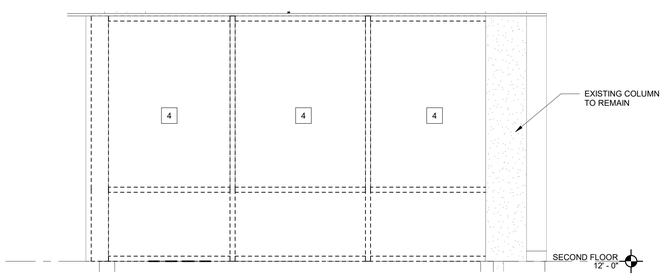

6 SECOND FLOOR DEMOLITION ELEVATION 2

Scale: 1/2" = 1'-0"

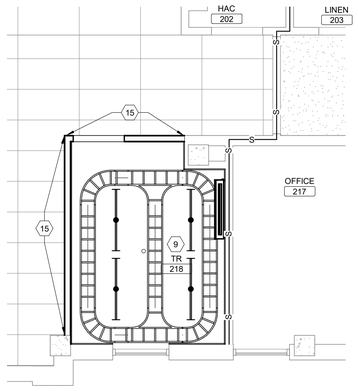

SECOND FLOOR REFLECTED CEILING PLAN

Scale: 1/4" = 1'-0"

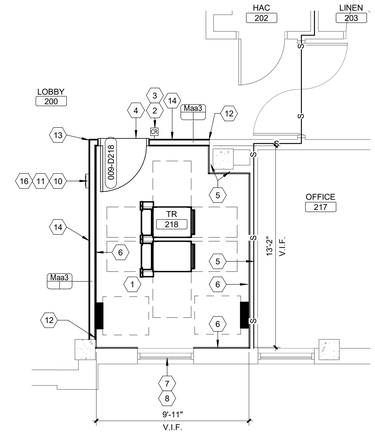

SECOND FLOOR PLAN

Scale: 1/4" = 1'-0"

SHEET NOTES:

A. ALL EXISTING CONDITIONS ARE BASED ON BEST AVAILABLE INFORMATION AT THE TIME OF SURVEY AND VISUAL INSPECTION. CONTRACTOR SHALL FIELD VERIFY EXISTING CONDITIONS.

B. ELEMENTS SHOWN WITH LIGHT, GRAY LINES ARE EXISTING TO REMAIN. ELEMENTS SHOWN WITH DARK DASHED LINES ARE EXISTING TO BE DEMOLISHED. DEMOLITION SHALL INCLUDE, BUT NOT BE LIMITED TO, THOSE ELEMENTS SHOWN.

C. ALL WORK SHALL BE COORDINATED BETWEEN TRADES.

D. ALL WORK SHALL BE COORDINATED WITH THE COR TO MINIMIZE DISRUPTION OF AREAS OUTSIDE OF THE PROJECT LIMITS OF WORK.

E. ALL CEILING DEMOLITION WORK TO BE COORDINATED WITH CHANGE OF EXISTING PENDANT SPRINKLER HEADS WITH NEW UPRIGHT SPRINKLERS SUCH THAT THERE IS NO EXTENDED LOSS OF SPRINKLER PROTECTION IN THE CONSTRUCTION AREA.

F. FOR FINISHES IN ALL NEW TR ROOMS - SEE ROOM FINISH SCHEDULE SHEET A-005.

G. ALL NEW TR ROOMS TO HAVE CARBON DIOXIDE EXTINGUISHER WITHIN 75' OF ROOM. SEE OVERALL OR ENLARGED PLANS FOR LOCATIONS

H. PATCH AND FILL ALL PENETRATIONS/HOLES IN WALLS OF TR ROOMS TO MAINTAIN WALL RATINGS.

KEY NOTES:

1 REMOVE EXISTING FLOOR FINISH AND BASE.
2 DEMOLISH EXISTING DOOR AND FRAME.
3 REMOVE EXISTING ACT CEILING, INCLUDING ELEC AND MECH FIXTURES.
4 DEMOLISH HM STOREFRONT SYSTEM IN ITS ENTIRETY.
5 FINISH FLOOR CUT LINE. PREP AREA TO RECEIVE NEW FLOORING.
6 REMOVE EXISTING SIGNAGE AND TURN OVER TO VA.
7 REMOVE PORTION OF EXISTING ACT. COORDINATE WITH NEW.
8 SEE MECHANICAL DRAWINGS FOR ABOVE CEILING WORK. FOLLOW ICRA MEASURES ON SHEET G-004.

(#) KEY NOTES:

1 ROOM TO RECEIVE NEW FINISHES WALLS AND FLOORS, SEE ROOM FINISH SCHEDULE ON SHEET A-005.
2 NEW CARD READER. SEE TECHNOLOGY DRAWINGS.
3 NEW ROOM SIGN, REFER TO A-005 FOR REQUIREMENTS.
4 AT NEW DOOR, EXTEND STATIC DISSIPATIVE TILE FROM ROOM INTO CORRIDOR TO EXISTING FLOORING.
5 EXTEND EXISTING WALL TO UNDERSIDE OF DECK ABOVE (APPROX. 8'-0" TO 11'-0") WITH WALL TYPE Maa3. SEE SHEET A-002. SEAL ALL PENETRATIONS AND EXISTING VOIDS.
6 PROVIDE 4'X8'X3/4" FIRE RETARDANT TREATED AC GRADE PLYWOOD BACK BOARDS IN TELECOM ROOMS. PLYWOOD SHALL BE MOUNTED WITH A-SIDE OUT AND PAINTED WITH (3 COATS TOTAL) OF FIRE RESISTANT PAINT ON ALL SIDES PRIOR TO MOUNTING, AND SHALL MATCH P-2 COLOR. MASK OVER FIRE RETARDANT SEAL ON PLYWOOD BEFORE PAINTING TO ALLOW INSPECTION OF FIRE RATING SEAL. ALL DRYWALL SURROUNDING WALLS TO BE PAINTED WITH STANDARD PAINT P-1 TO MATCH PLYWOOD COLOR.
7 INSTALL WINDOW FILM TO INTERIOR FACE OF WINDOW GLAZING - SEE A-005.
8 CLEAN WINDOW. INSTALL NEW WINDOW LOCK. BASIS OF DESIGN: PRIME-LINE WINDOW LOCK #U9928 OR EQUAL.
9 EXPOSED CEILING.
10 INSTALL NEW SEMI RECESSED FIRE EXTINGUISHER CABINET.
11 NEW FIRE EXTINGUISHER SIGNAGE ABOVE FIRE EXTINGUISHER CABINET, REF TO A-005 FOR REQUIREMENTS.
12 ALIGN WALL.
13 INSTALL NEW CORNER GUARD.
14 PATCH NEW WALL WITH FINISHES TO MATCH EXISTING, REFERENCE ROOM FINISH SCHEDULE A-005.
15 NEW CEILING TRACK WALL ANGLE, CUT EXISTING TILE TO FIT NEW LENGTH AND REINSTALL.
16 INSTALL NEW FIRE EXTINGUISHER.

KEY PLAN

SCALE: NO SCALE

AREA OF WORK

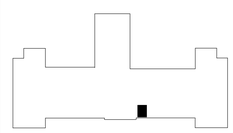

WALL RATING LEGEND

1 HR - FIRE SEPARATION
2 HR - FIRE SEPARATION
SMOKE RESISTIVE HAZARDOUS AREA

FULLY SPRINKLERED

100% CONSTRUCTION DOCUMENTS

#	Revisions:	Date

CONSULTANTS:

WALTER DAVID VAN SCOTER REG. NO. 9983 STATE OF LOUISIANA REGISTERED ARCHITECT
3/23/2026

PROJECT MANAGER

ACG Project Number 20-398

APOGEE Engineers | Architects

Headquarters:
Apogee Consulting Group, P.A.
1151 Kildaire Farm Road, Suite 120
Cary, North Carolina 27511
www.acg-pa.com 919-858-7420

© COPYRIGHT Apogee Consulting Group, P.A.

Office of Construction and Facilities Management

VA U.S. Department of Veterans Affairs

Drawing Title: ENLARGED PLANS, BUILDING 9, SECOND FLOOR, TELECOM ROOM

Location: ALEXANDRIA VA HEALTH CARE SYSTEM, 2495 SHREVEPORT HWY, 71N, PINEVILLE, LA 71360

Project Title: ELECTRONIC HEALTH RECORD MODERNIZATION (EHRM)

VA PROJECT NUMBER: 502-21-222

Building Number: # 9

Approved:

Date: MARCH 24, 2026 | Checked: WVS | Drawn: MEL

Drawing Number: 009.A-402

Dwg. 36 of 51

C:\Users\mlatif\Documents\A_20-398_VA Alexandria EHRM_Bldg_09_mlatifCF.288.rvt
3/18/2026 2:12:05 PM
VA FORM 08-6231

Docusign Envelope ID: 7FA18971-B6F6-44A9-896C-7B85FF50EEA5

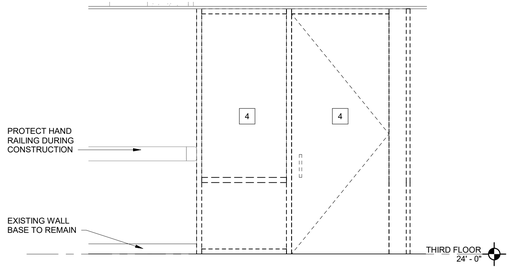

5 THIRD FLOOR DEMOLITION ELEVATION 1

Scale: 1/2" = 1'-0"

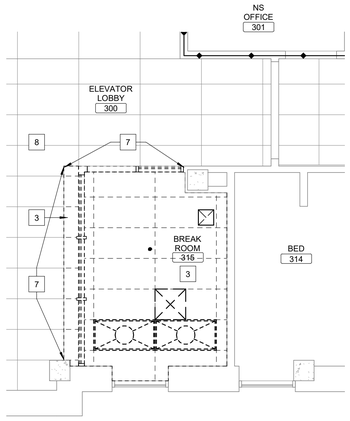

THIRD FLOOR REFLECTED CEILING DEMOLITION PLAN

Scale: 1/4" = 1'-0"

0 2 4 8 NORTH

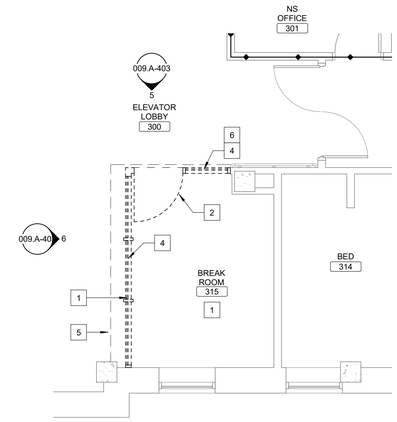

THIRD FLOOR DEMOLITION PLAN

Scale: 1/4" = 1'-0"

0 2 4 8 NORTH

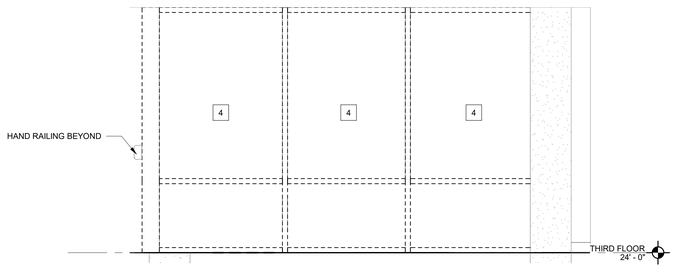

6 THIRD FLOOR DEMOLITION ELEVATION 2

Scale: 1/2" = 1'-0"

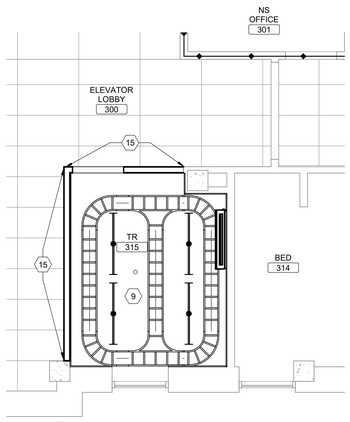

THIRD FLOOR REFLECTED CEILING PLAN

Scale: 1/4" = 1'-0"

0 2 4 8 NORTH

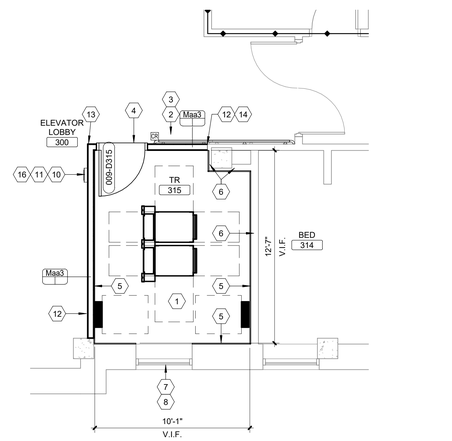

THIRD FLOOR PLAN

Scale: 1/4" = 1'-0"

0 2 4 8 NORTH

SHEET NOTES:

A. ALL EXISTING CONDITIONS ARE BASED ON BEST AVAILABLE INFORMATION AT THE TIME OF SURVEY AND VISUAL INSPECTION. CONTRACTOR SHALL FIELD VERIFY EXISTING CONDITIONS.

B. ELEMENTS SHOWN WITH LIGHT, GRAY LINES ARE EXISTING TO REMAIN. ELEMENTS SHOWN WITH DARK DASHED LINES ARE EXISTING TO BE DEMOLISHED. DEMOLITION SHALL INCLUDE, BUT NOT BE LIMITED TO, THOSE ELEMENTS SHOWN.

C. ALL WORK SHALL BE COORDINATED BETWEEN TRADES.

D. ALL WORK SHALL BE COORDINATED WITH THE COR TO MINIMIZE DISRUPTION OF AREAS OUTSIDE OF THE PROJECT LIMITS OF WORK.

E. ALL CEILING DEMOLITION WORK TO BE COORDINATED WITH CHANGE OF EXISTING PENDANT SPRINKLER HEADS WITH NEW UPRIGHT SPRINKLERS SUCH THAT THERE IS NO EXTENDED LOSS OF SPRINKLER PROTECTION IN THE CONSTRUCTION AREA.

F. FOR FINISHES IN ALL NEW TR ROOMS - SEE ROOM FINISH SCHEDULE SHEET A-005.

G. ALL NEW TR ROOMS TO HAVE CARBON DIOXIDE EXTINGUISHER WITHIN 75' OF ROOM. SEE OVERALL OR ENLARGED PLANS FOR LOCATIONS

H. PATCH AND FILL ALL PENETRATIONS/HOLES IN WALLS OF TR ROOMS TO MAINTAIN WALL RATINGS.

KEY NOTES:

1 REMOVE EXISTING FLOOR FINISH AND BASE.
2 DEMOLISH EXISTING DOOR AND FRAME.
3 REMOVE EXISTING ACT CEILING, INCLUDING ELEC AND MECH FIXTURES.
4 DEMOLISH HM STOREFRONT SYSTEM IN ITS ENTIRETY.
5 FINISH FLOOR CUT LINE. PREP AREA TO RECEIVE NEW FLOORING.
6 REMOVE EXISTING SIGNAGE AND TURN OVER TO VA.
7 REMOVE PORTION OF EXISTING ACT. COORDINATE WITH NEW.
8 SEE MECHANICAL DRAWINGS FOR ABOVE CEILING WORK. FOLLOW ICRA MEASURES ON SHEET G-004.

(#) KEY NOTES:

1 ROOM TO RECEIVE NEW FINISHES WALLS AND FLOORS. SEE ROOM FINISH SCHEDULE ON SHEET A-005.
2 NEW CARD READER. SEE TECHNOLOGY DRAWINGS.
3 NEW ROOM SIGN, REFER TO A-005 FOR REQUIREMENTS.
4 AT NEW DOOR, EXTEND STATIC DISSIPATIVE TILE FROM ROOM INTO CORRIDOR TO EXISTING FLOORING.
5 PROVIDE 4'X8'X3/4" FIRE RETARDANT TREATED AC GRADE PLYWOOD BACK BOARDS IN TELECOM ROOMS. PLYWOOD SHALL BE MOUNTED WITH A-SIDE OUT AND PAINTED WITH (3 COATS TOTAL) OF FIRE RESISTANT PAINT ON ALL SIDES PRIOR TO MOUNTING, AND SHALL MATCH P-2 COLOR. MASK OVER FIRE RETARDANT SEAL ON PLYWOOD BEFORE PAINTING TO ALLOW INSPECTION OF FIRE RATING SEAL. ALL DRYWALL SURROUNDING WALLS TO BE PAINTED WITH STANDARD PAINT P-1 TO MATCH PLYWOOD COLOR.
6 EXTEND EXISTING WALL TO UNDERSIDE OF DECK ABOVE (APPROX. 8'-0" TO 11'-0") WITH WALL TYPE Maa3_ SEE SHEET A-002. SEAL ALL PENETRATIONS AND EXISTING VOIDS.
7 INSTALL WINDOW FILM TO INTERIOR FACE OF WINDOW GLAZING - SEE A-005.
8 CLEAN WINDOW, INSTALL NEW WINDOW LOCK. BASIS OF DESIGN: PRIME-LINE WINDOW LOCK #U9928 OR EQUAL.
9 EXPOSED CEILING.
10 INSTALL NEW SEMI RECESSED FIRE EXTINGUISHER CABINET.
11 NEW FIRE EXTINGUISHER SIGNAGE ABOVE FIRE EXTINGUISHER CABINET, REF TO A-005 FOR REQUIREMENTS.
12 ALIGN WALL.
13 INSTALL NEW CORNER GUARD.
14 EXTEND EXISTING HANDRAIL TO MEET NEW DOOR.
15 NEW CEILING TRACK WALL ANGLE, CUT EXISTING TILE TO FIT NEW LENGTH AND REINSTALL.
16 INSTALL NEW FIRE EXTINGUISHER.

KEY PLAN

SCALE: NO SCALE

AREA OF WORK

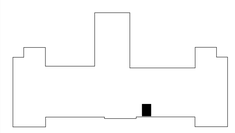

WALL RATING LEGEND

1 HR - FIRE SEPARATION
2 HR - FIRE SEPARATION
SMOKE RESISTIVE HAZARDOUS AREA

FULLY SPRINKLERED

100% CONSTRUCTION DOCUMENTS

#	Revisions:	Date

CONSULTANTS:

WALTER DAVID VAN SCOTER REG. NO. 6983 STATE OF LOUISIANA REGISTERED ARCHITECT
3/23/2026

PROJECT MANAGER | ACG Project Number 20-398

APOGEE Engineers | Architects

Headquarters:
Apogee Consulting Group, P.A.
1151 Kildaire Farm Road, Suite 120
Cary, North Carolina 27511
www.acg-pa.com 919-858-7420

© COPYRIGHT Apogee Consulting Group, P.A.

Office of Construction and Facilities Management

VA U.S. Department of Veterans Affairs

Drawing Title: ENLARGED PLANS, BUILDING 9, THIRD FLOOR, TELECOM ROOM

Location: ALEXANDRIA VA HEALTH CARE SYSTEM, 2495 SHREVEPORT HWY, 71N, PINEVILLE, LA 71360

Project Title: ELECTRONIC HEALTH RECORD MODERNIZATION (EHRM)

VA PROJECT NUMBER: 502-21-222

Building Number: # 9

Approved:

Date: MARCH 24, 2026 | Checked: WVS | Drawn: MEL

Drawing Number: 009.A-403

Dwg. 37 of 51

C:\Users\mlail\Documents\A_20-398_VA Alexandria EHRM_Bldg_09_mlailCF-68.rvt
3/18/2026 4:45:56 PM
VA FORM 08-6231

Docusign Envelope ID: 7FA18971-B6F6-44A9-896C-7B85FF50EEA5

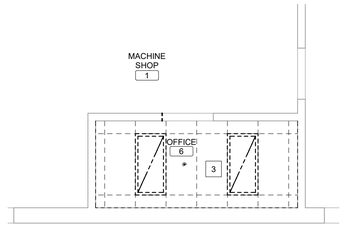

FIRST FLOOR REFLECTED CEILING DEMOLITION PLAN

Scale: 1/4" = 1'-0"

0 4 8 16 NORTH

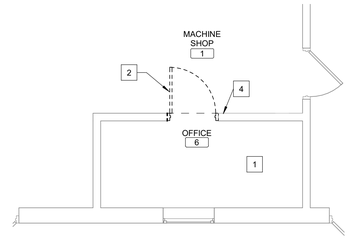

FIRST FLOOR DEMOLITION PLAN

Scale: 1/4" = 1'-0"

0 4 8 16 NORTH

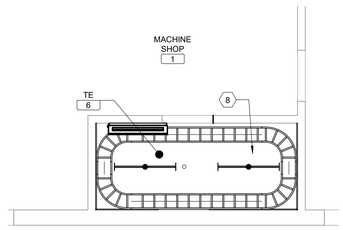

FIRST FLOOR REFLECTED CEILING PLAN

Scale: 1/4" = 1'-0"

0 4 8 16 NORTH

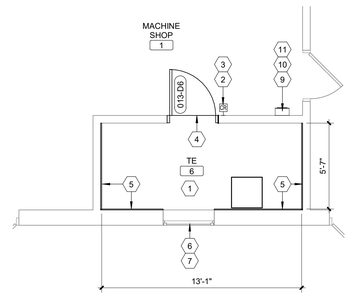

FIRST FLOOR PLAN

Scale: 1/4" = 1'-0"

0 2 4 8 NORTH

SHEET NOTES:

A. ALL EXISTING CONDITIONS ARE BASED ON BEST AVAILABLE INFORMATION AT THE TIME OF SURVEY AND VISUAL INSPECTION. CONTRACTOR SHALL FIELD VERIFY EXISTING CONDITIONS.

B. ELEMENTS SHOWN WITH LIGHT, GRAY LINES ARE EXISTING TO REMAIN. ELEMENTS SHOWN WITH DARK DASHED LINES ARE EXISTING TO BE DEMOLISHED. DEMOLITION SHALL INCLUDE, BUT NOT BE LIMITED TO, THOSE ELEMENTS SHOWN.

C. ALL WORK SHALL BE COORDINATED BETWEEN TRADES.

D. ALL WORK SHALL BE COORDINATED WITH THE COR TO MINIMIZE DISRUPTION OF AREAS OUTSIDE OF THE PROJECT LIMITS OF WORK.

E. ALL CEILING DEMOLITION WORK TO BE COORDINATED WITH CHANGE OF EXISTING PENDANT SPRINKLER HEADS WITH NEW UPRIGHT SPRINKLERS SUCH THAT THERE IS NO EXTENDED LOSS OF SPRINKLER PROTECTION IN THE CONSTRUCTION AREA.

F. FOR FINISHES IN ALL NEW TR ROOMS - SEE ROOM FINISH SCHEDULE SHEET A-005.

G. ALL NEW TR ROOMS TO HAVE CARBON DIOXIDE EXTINGUISHER WITHIN 75' OF ROOM. SEE OVERALL OR ENLARGED PLANS FOR LOCATIONS

H. PATCH AND FILL ALL PENETRATIONS/HOLES IN WALLS OF TR ROOMS TO MAINTAIN WALL RATINGS.

KEY NOTES:

1 REMOVE EXISTING FLOOR FINISH AND BASE.
2 DEMOLISH EXISTING DOOR AND FRAME IN METAL STUD AND GYP BD WALL.
3 REMOVE EXISTING ACT CEILING, INCLUDING ELEC AND MECH FIXTURES.
4 REMOVE EXISTING SIGNAGE AND TURN OVER TO VA.

KEY NOTES:

1 ROOM TO RECEIVE NEW FINISHES WALLS AND FLOORS, SEE ROOM FINISH SCHEDULE ON SHEET A-005.
2 NEW CARD READER. SEE TECHNOLOGY DRAWINGS.
3 NEW ROOM SIGN, REFER TO A-005 FOR REQUIREMENTS.
4 AT NEW DOOR, EXTEND STATIC DISSIPATIVE TILE FROM ROOM INTO CORRIDOR TO EXISTING FLOORING.
5 PROVIDE 4'X8'X3/4" FIRE RETARDANT TREATED AC GRADE PLYWOOD BACK BOARDS IN TELECOM ROOMS. PLYWOOD SHALL BE MOUNTED WITH A-SIDE OUT AND PAINTED WITH (3 COATS TOTAL) OF FIRE RESISTANT PAINT ON ALL SIDES PRIOR TO MOUNTING, AND SHALL MATCH P-2 COLOR. MASK OVER FIRE RETARDANT SEAL ON PLYWOOD BEFORE PAINTING TO ALLOW INSPECTION OF FIRE RATING SEAL. ALL DRYWALL SURROUNDING WALLS TO BE PAINTED WITH STANDARD PAINT P-1 TO MATCH PLYWOOD COLOR.
6 INSTALL WINDOW FILM TO INTERIOR FACE OF WINDOW GLAZING - SEE A-005.
7 CLEAN WINDOW, INSTALL NEW WINDOW LOCK. BASIS OF DESIGN: PRIME-LINE WINDOW LOCK #U9928 OR EQUAL.
8 EXPOSED CEILING.
9 INSTALL NEW SURFACE MOUNTED FIRE EXTINGUISHER.
10 NEW FIRE EXTINGUISHER SIGNAGE ABOVE FIRE EXTINGUISHER CABINET, REF TO A-005 FOR REQUIREMENTS.
11 INSTALL NEW FIRE EXTINGUISHER.

KEY PLAN

SCALE: NO SCALE

AREA OF WORK

FULLY SPRINKLERED

100% CONSTRUCTION DOCUMENTS

#	Revisions:	Date

CONSULTANTS:

WALTER DAVID VAN SCOTER REG. NO. 9983 STATE OF LOUISIANA REGISTERED ARCHITECT
3/23/2026

PROJECT MANAGER

ACG Project Number 20-398

APOGEE Engineers | Architects

Headquarters:
Apogee Consulting Group, P.A.
1151 Kildaire Farm Road, Suite 120
Cary, North Carolina 27511
www.acg-pa.com 919-858-7420

© COPYRIGHT Apogee Consulting Group, P.A.

Office of Construction and Facilities Management

VA U.S. Department of Veterans Affairs

Drawing Title: ENLARGED PLANS, BUILDING 13, FIRST FLOOR

Project Title: ELECTRONIC HEALTH RECORD MODERNIZATION (EHRM)

VA PROJECT NUMBER: 502-21-222

Building Number: # 13

Location: ALEXANDRIA VA HEALTH CARE SYSTEM
2495 SHREVEPORT HWY, 71N
PINEVILLE, LA 71360

Approved:

Date: MARCH 24, 2026 | Checked: WVS | Drawn: MEL

Drawing Number: 013.A-401

Dwg. 38 of 51

C:\Users\mial\Documents\A_20-398_VA Alexandria EHRM_Bldg_013_mialCF-j98.rvt
3/18/2026 2:15:30 PM
VA FORM 08-6231

Docusign Envelope ID: 7FA18971-B6F6-44A9-896C-7B85FF50EEA5

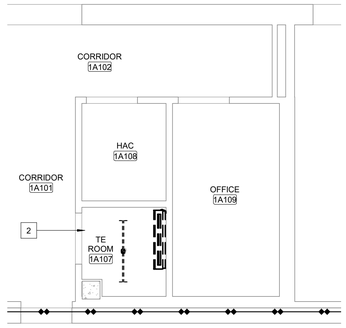

FIRST FLOOR REFLECTED CEILING DEMOLITION PLAN

Scale: 1/4" = 1'-0"

0 2 4 8 NORTH

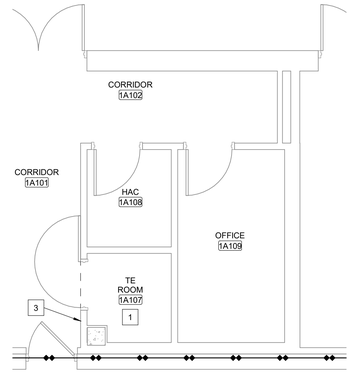

FIRST FLOOR DEMOLITION FLOOR PLAN

Scale: 1/4" = 1'-0"

0 2 4 8 NORTH

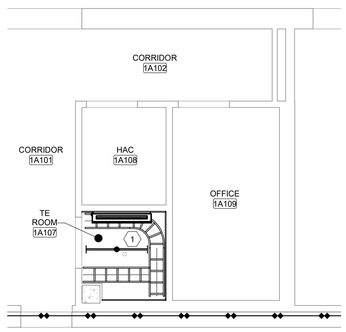

FIRST FLOOR REFLECTED CEILING PLAN

Scale: 1/4" = 1'-0"

0 2 4 8 NORTH

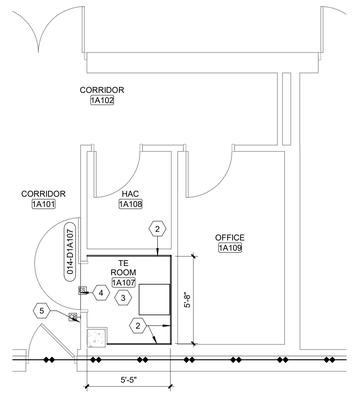

FIRST FLOOR PLAN

Scale: 1/4" = 1'-0"

0 2 4 8 NORTH

SHEET NOTES:

A. ALL EXISTING CONDITIONS ARE BASED ON BEST AVAILABLE INFORMATION AT THE TIME OF SURVEY AND VISUAL INSPECTION. CONTRACTOR SHALL FIELD VERIFY EXISTING CONDITIONS.

B. ELEMENTS SHOWN WITH LIGHT, GRAY LINES ARE EXISTING TO REMAIN. ELEMENTS SHOWN WITH DARK DASHED LINES ARE EXISTING TO BE DEMOLISHED. DEMOLITION SHALL INCLUDE, BUT NOT BE LIMITED TO, THOSE ELEMENTS SHOWN.

C. ALL WORK SHALL BE COORDINATED BETWEEN TRADES.

D. ALL WORK SHALL BE COORDINATED WITH THE COR TO MINIMIZE DISRUPTION OF AREAS OUTSIDE OF THE PROJECT LIMITS OF WORK.

E. ALL CEILING DEMOLITION WORK TO BE COORDINATED WITH CHANGE OF EXISTING PENDANT SPRINKLER HEADS WITH NEW UPRIGHT SPRINKLERS SUCH THAT THERE IS NO EXTENDED LOSS OF SPRINKLER PROTECTION IN THE CONSTRUCTION AREA.

F. FOR FINISHES IN ALL NEW TR ROOMS - SEE ROOM FINISH SCHEDULE SHEET A-005.

G. ALL NEW TR ROOMS TO HAVE CARBON DIOXIDE EXTINGUISHER WITHIN 75' OF ROOM. SEE OVERALL OR ENLARGED PLANS FOR LOCATIONS

H. PATCH AND FILL ALL PENETRATIONS/HOLES IN WALLS OF TR ROOMS TO MAINTAIN WALL RATINGS.

KEY NOTES:

1 ROOM RECENTLY BUILT IN ANOTHER PROJECT - REMOVE ALL EXISTING TECHNOLOGY WORK DONE FOR THAT PROJECT.

2 DEMOLISH EXISTING MECHANICAL UNIT - SEE MECHANICAL DRAWINGS.

3 REMOVE EXISTING SIGNAGE AND TURN OVER TO THE VA.

(#) KEY NOTES:

1 EXPOSED CEILING.

2 PROVIDE 4'X8'X3/4" FIRE RETARDANT TREATED AC GRADE PLYWOOD BACK BOARDS IN TELECOM ROOMS. PLYWOOD SHALL BE MOUNTED WITH A-SIDE OUT AND PAINTED WITH (3 COATS TOTAL) OF FIRE RESISTANT PAINT ON ALL SIDES PRIOR TO MOUNTING, AND SHALL MATCH P-2 COLOR. MASK OVER FIRE RETARDANT SEAL ON PLYWOOD BEFORE PAINTING TO ALLOW INSPECTION OF FIRE RATING SEAL. ALL DRYWALL SURROUNDING WALLS TO BE PAINTED WITH STANDARD PAINT P-1 TO MATCH PLYWOOD COLOR.

3 ROOM TO RECEIVE NEW FINISHES, WALLS AND FLOORS, SEE ROOM FINISH SCHEDULE ON SHEET A-005.

4 AT DOOR, EXTEND STATIC DISSIPATIVE TILE FROM ROOM INTO CORRIDOR TO EXISTING FLOOR.

5 NEW ROOM SIGN, REFER TO A-005 FOR REQUIREMENTS.

KEY PLAN

SCALE: NO SCALE

AREA OF WORK

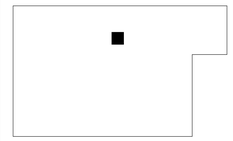

WALL RATING LEGEND

1 HR - FIRE SEPARATION

2 HR - FIRE SEPARATION

SMOKE RESISTIVE HAZARDOUS AREA

FULLY SPRINKLERED

100% CONSTRUCTION DOCUMENTS

#	Revisions:	Date

CONSULTANTS:

WALTER DAVID VAN SCOTER REG. NO. 9960 STATE OF LOUISIANA REGISTERED ARCHITECT

3/23/2026

PROJECT MANAGER

ACG Project Number 20-398

APOGEE Engineers | Architects

Headquarters:
Apogee Consulting Group, P.A.
1151 Kildaire Farm Road, Suite 120
Cary, North Carolina 27511
www.acg-pa.com 919-858-7420

© COPYRIGHT Apogee Consulting Group, P.A.

Office of Construction and Facilities Management

VA U.S. Department of Veterans Affairs

Drawing Title: ENLARGED PLANS, BUILDING 14, FIRST FLOOR

Location: ALEXANDRIA VA HEALTH CARE SYSTEM
2495 SHREVEPORT HWY, 71N
PINEVILLE, LA 71360

Project Title: ELECTRONIC HEALTH RECORD MODERNIZATION (EHRM)

Approved:

Date: MARCH 24, 2026 | Checked: WVS | Drawn: MEL

VA PROJECT NUMBER: 502-21-222

Building Number: # 14

Drawing Number: 014.A-401

Dwg. 39 of 51

C:\Users\mail\Documents\A_20-398_VA Alexandria EHRM_Bldg_014_mailCF.J66.rvt
3/18/2026 2:23:10 PM
VA FORM 08-6231

Docusign Envelope ID: 7FA18971-B6F6-44A9-896C-7B85FF50EEA5

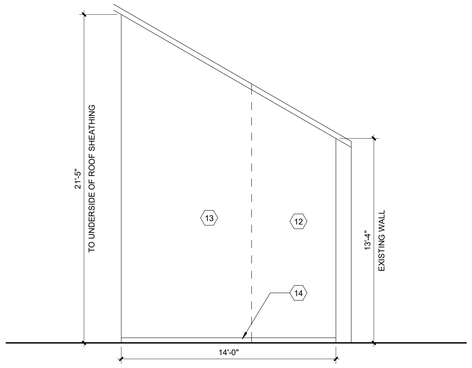

SCHEMATIC SECTION

Scale: 1/4" = 1'-0"

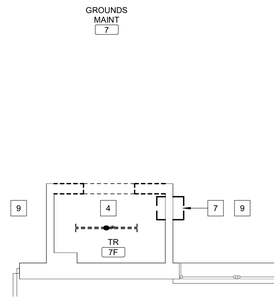

FIRST FLOOR REFLECTED CEILING DEMOLITION PLAN

Scale: 1/4" = 1'-0"

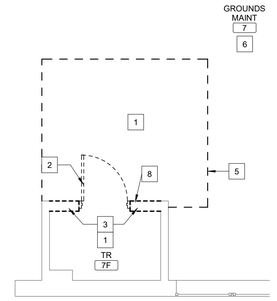

FIRST FLOOR DEMOLITION PLAN

Scale: 1/4" = 1'-0"

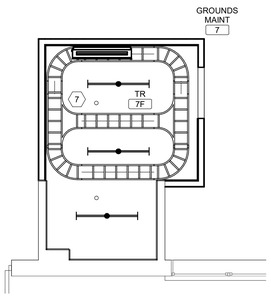

FIRST FLOOR REFLECTED CEILING PLAN

Scale: 1/4" = 1'-0"

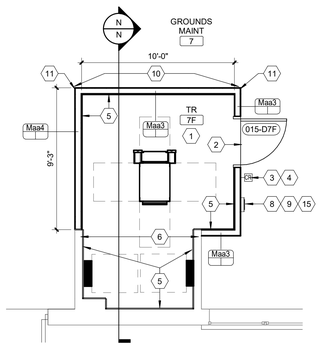

FIRST FLOOR PLAN

Scale: 1/4" = 1'-0"

SHEET NOTES:

A. ALL EXISTING CONDITIONS ARE BASED ON BEST AVAILABLE INFORMATION AT THE TIME OF SURVEY AND VISUAL INSPECTION. CONTRACTOR SHALL FIELD VERIFY EXISTING CONDITIONS.

B. ELEMENTS SHOWN WITH LIGHT, GRAY LINES ARE EXISTING TO REMAIN. ELEMENTS SHOWN WITH DARK DASHED LINES ARE EXISTING TO BE DEMOLISHED. DEMOLITION SHALL INCLUDE, BUT NOT BE LIMITED TO, THOSE ELEMENTS SHOWN.

C. ALL WORK SHALL BE COORDINATED BETWEEN TRADES.

D. ALL WORK SHALL BE COORDINATED WITH THE COR TO MINIMIZE DISRUPTION OF AREAS OUTSIDE OF THE PROJECT LIMITS OF WORK.

E. ALL CEILING DEMOLITION WORK TO BE COORDINATED WITH CHANGE OF EXISTING PENDANT SPRINKLER HEADS WITH NEW UPRIGHT SPRINKLERS SUCH THAT THERE IS NO EXTENDED LOSS OF SPRINKLER PROTECTION IN THE CONSTRUCTION AREA.

F. FOR FINISHES IN ALL NEW TR ROOMS - SEE ROOM FINISH SCHEDULE SHEET A-005.

G. ALL NEW TR ROOMS TO HAVE CARBON DIOXIDE EXTINGUISHER WITHIN 75' OF ROOM. SEE OVERALL OR ENLARGED PLANS FOR LOCATIONS

H. PATCH AND FILL ALL PENETRATIONS/HOLES IN WALLS OF TR ROOMS TO MAINTAIN WALL RATINGS.

KEY NOTES:

1 REMOVE EXISTING FLOOR FINISH AND BASE.
2 DEMOLISH EXISTING DOOR AND FRAME IN METAL STUD AND GYP BD WALL.
3 DEMOLISH EXISTING WALL.
4 EXISTING EXPOSED CEILING.
5 FINISH FLOOR CUT LINE. PREP AREA TO RECEIVE NEW FLOORING.
6 EXISTING FLOOR FINISH AND BASE TO REMAIN.
7 DEMOLISH EXISTING MECHANICAL UNIT - SEE MECHANICAL DRAWINGS.
8 REMOVE EXISTING SIGNAGE AND TURN OVER TO THE VA.
9 SEE MECHANICAL DRAWINGS FOR ABOVE CEILING WORK. FOLLOW ICRA MEASURES ON SHEET G-004.

KEY NOTES:

1 ROOM TO RECEIVE NEW FINISHES WALLS AND FLOORS, SEE ROOM FINISH SCHEDULE ON SHEET A-005.
2 AT NEW DOOR, EXTEND STATIC DISSIPATIVE TILE FROM ROOM INTO CORRIDOR TO EXISTING FLOORING.
3 NEW ROOM SIGN, REFER TO A-005 FOR REQUIREMENTS.
4 NEW CARD READER, REFER TO TECHNOLOGY DRAWINGS.
5 PROVIDE 4'X8'X3/4" FIRE RETARDANT TREATED AC GRADE PLYWOOD BACK BOARDS IN TELECOM ROOMS. PLYWOOD SHALL BE MOUNTED WITH A-SIDE OUT AND PAINTED WITH (3 COATS TOTAL) OF FIRE RESISTANT PAINT ON ALL SIDES PRIOR TO MOUNTING, AND SHALL MATCH P-2 COLOR. MASK OVER FIRE RETARDANT SEAL ON PLYWOOD BEFORE PAINTING TO ALLOW INSPECTION OF FIRE RATING SEAL. ALL DRYWALL SURROUNDING WALLS TO BE PAINTED WITH STANDARD PAINT P-1 TO MATCH PLYWOOD COLOR.
6 EXTEND EXISTING WALL TO UNDERSIDE OF DECK ABOVE (APPROX. 8'-0" TO 11'-0") WITH WALL TYPE Maa3. SEE SHEET A-002. SEAL ALL PENETRATIONS AND EXISTING VOIDS.
7 EXPOSED CEILING AT UNDERSIDE OF ROOF.
8 INSTALL NEW SEMI RECESSED FIRE EXTINGUISHER CABINET.
9 NEW FIRE EXTINGUISHER SIGNAGE ABOVE FIRE EXTINGUISHER CABINET, REF TO A-005 FOR REQUIREMENTS.
10 AT NEW/EXISTING WALLS, PROVIDE PAINT AND BASE TO MATCH EXISTING.
11 PROVIDE CORNER GUARD TO MATCH EXISTING HEIGHT AND COLOR.
12 EXISTING WALL TO REMAIN.
13 NEW WALLS.
14 INSTALL NEW RB-1 ALL 3 SIDES TO EXTERIOR OF TR ROOM.
15 INSTALL NEW FIRE EXTINGUISHER.

KEY PLAN

SCALE: NO SCALE

AREA OF WORK

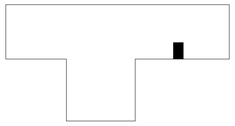

FULLY SPRINKLERED

100% CONSTRUCTION DOCUMENTS

#	Revisions:	Date

CONSULTANTS:

WALTER DAVID VAN SOTEN REG. NO. 9853 STATE OF LOUISIANA REGISTERED ARCHITECT
3/23/2026

PROJECT MANAGER

ACG Project Number 20-398

APOGEE Engineers | Architects

Headquarters:
Apogee Consulting Group, P.A.
1151 Kildaire Farm Road, Suite 120
Cary, North Carolina 27511
www.acg-pa.com 919-858-7420

© COPYRIGHT Apogee Consulting Group, P.A.

Office of Construction and Facilities Management

VA U.S. Department of Veterans Affairs

Drawing Title: ENLARGED PLANS, BUILDING 15, FIRST FLOOR, TELECOM ROOM

Project Title: ELECTRONIC HEALTH RECORD MODERNIZATION (EHRM)

VA PROJECT NUMBER: 502-21-222

Building Number: # 15

Location: ALEXANDRIA VA HEALTH CARE SYSTEM
2495 SHREVEPORT HWY, 71N
PINEVILLE, LA 71360

Approved:

Date: MARCH 24, 2026 | Checked: WVS | Drawn: MEL

Drawing Number: 015.A-401

Dwg. 40 of 51

3/18/2026 2:26:21 PM C:\Users\mail\Documents\A_20-398_VA Alexandria EHRM_Bldg_015_mailCP.rvt

Docusign Envelope ID: 7FA18971-B6F6-44A9-896C-7B85FF50EEA5

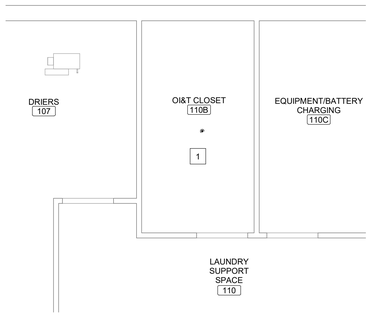

FIRST FLOOR REFLECTED CEILING DEMOLITION PLAN

Scale: 1/4" = 1'-0"

0 2 4 8 NORTH

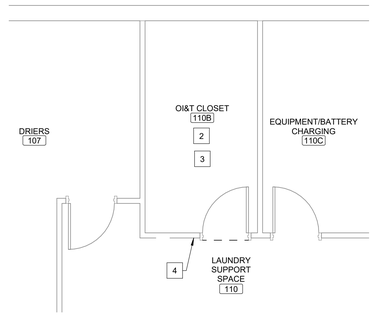

FIRST FLOOR DEMOLITION PLAN

Scale: 1/4" = 1'-0"

0 2 4 8 NORTH

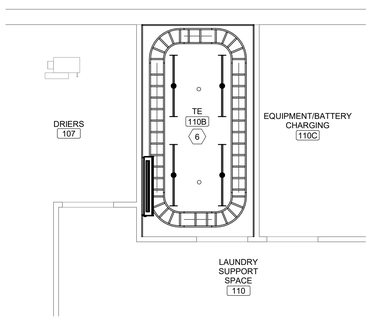

FIRST FLOOR REFLECTED CEILING PLAN

Scale: 1/4" = 1'-0"

0 2 4 8 NORTH

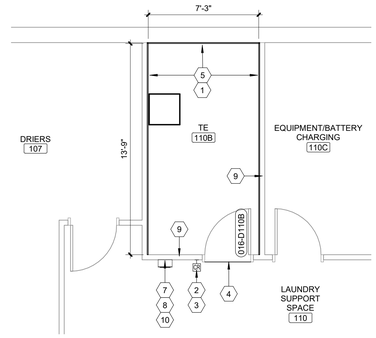

FIRST FLOOR PLAN

Scale: 1/4" = 1'-0"

0 2 4 8 NORTH

SHEET NOTES:

A. ALL EXISTING CONDITIONS ARE BASED ON BEST AVAILABLE INFORMATION AT THE TIME OF SURVEY AND VISUAL INSPECTION. CONTRACTOR SHALL FIELD VERIFY EXISTING CONDITIONS.

B. ELEMENTS SHOWN WITH LIGHT, GRAY LINES ARE EXISTING TO REMAIN. ELEMENTS SHOWN WITH DARK DASHED LINES ARE EXISTING TO BE DEMOLISHED. DEMOLITION SHALL INCLUDE, BUT NOT BE LIMITED TO, THOSE ELEMENTS SHOWN.

C. ALL WORK SHALL BE COORDINATED BETWEEN TRADES.

D. ALL WORK SHALL BE COORDINATED WITH THE COR TO MINIMIZE DISRUPTION OF AREAS OUTSIDE OF THE PROJECT LIMITS OF WORK.

E. ALL CEILING DEMOLITION WORK TO BE COORDINATED WITH CHANGE OF EXISTING PENDANT SPRINKLER HEADS WITH NEW UPRIGHT SPRINKLERS SUCH THAT THERE IS NO EXTENDED LOSS OF SPRINKLER PROTECTION IN THE CONSTRUCTION AREA.

F. FOR FINISHES IN ALL NEW TR ROOMS - SEE ROOM FINISH SCHEDULE SHEET A-005.

G. ALL NEW TR ROOMS TO HAVE CARBON DIOXIDE EXTINGUISHER WITHIN 75' OF ROOM. SEE OVERALL OR ENLARGED PLANS FOR LOCATIONS

H. PATCH AND FILL ALL PENETRATIONS/HOLES IN WALLS OF TR ROOMS TO MAINTAIN WALL RATINGS.

KEY NOTES:

1 EXISTING EXPOSED CEILING.
2 REMOVE EXISTING FLOOR FINISH AND BASE.
3 ROOM RECENTLY BUILT IN ANOTHER PROJECT- REMOVE ALL EXISTING TECHNOLOGY WORK DONE FOR THAT PROJECT.
4 REMOVE EXISTING SIGNAGE AND TURN OVER TO VA.

(#) KEY NOTES:

1 ROOM TO RECEIVE NEW FINISHES WALLS AND FLOORS, SEE ROOM FINISH SCHEDULE A-005.
2 NEW ROOM SIGN, REFER TO A-005 FOR REQUIREMENTS.
3 NEW CARD READER, REFER TO TECHNOLOGY DRAWINGS.
4 AT EXISTING DOOR, EXTEND STATIC DISSIPATIVE TILE FROM ROOM INTO CORRIDOR TO EXISTING FLOORING.
5 PROVIDE 4'X8'X3/4" FIRE RETARDANT TREATED AC GRADE PLYWOOD BACK BOARDS IN TELECOM ROOMS. PLYWOOD SHALL BE MOUNTED WITH A-SIDE OUT AND PAINTED WITH (3 COATS TOTAL) OF FIRE RESISTANT PAINT ON ALL SIDES PRIOR TO MOUNTING, AND SHALL MATCH P-2 COLOR. MASK OVER FIRE RETARDANT SEAL ON PLYWOOD BEFORE PAINTING TO ALLOW INSPECTION OF FIRE RATING SEAL. ALL DRYWALL SURROUNDING WALLS TO BE PAINTED WITH STANDARD PAINT P-1 TO MATCH PLYWOOD COLOR.
6 EXPOSED CEILING.
7 INSTALL NEW SURFACE MOUNTED FIRE EXTINGUISHER CABINET.
8 NEW FIRE EXTINGUISHER SIGNAGE ABOVE FIRE EXTINGUISHER CABINET, REF TO A-005 FOR REQUIREMENTS.
9 EXTEND EXISTING WALL TO UNDERSIDE OF DECK ABOVE (APPROX. 4'-0") WITH WALL TYPE Maa3_ SEE SHEET A-002. SEAL ALL PENETRATIONS AND EXISTING VOIDS.
10 INSTALL NEW FIRE EXTINGUISHER.

KEY PLAN

SCALE: NO SCALE

AREA OF WORK

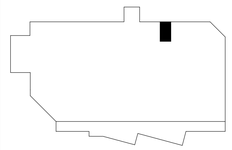

FULLY SPRINKLERED

100% CONSTRUCTION DOCUMENTS

#	Revisions:	Date

CONSULTANTS:

WALTER DAVID VAN SOTEN REG. NO. 9853 STATE OF LOUISIANA REGISTERED ARCHITECT
3/23/2026

PROJECT MANAGER

ACG Project Number 20-398

APOGEE Engineers | Architects

© COPYRIGHT Apogee Consulting Group, P.A.

Headquarters:
Apogee Consulting Group, P.A.
1151 Kildaire Farm Road, Suite 120
Cary, North Carolina 27511
www.acg-pa.com 919-858-7420

Office of Construction and Facilities Management

VA U.S. Department of Veterans Affairs

Drawing Title: ENLARGED PLANS, BUILDING 16, FIRST FLOOR, TELECOM ROOM 110B

Project Title: ELECTRONIC HEALTH RECORD MODERNIZATION (EHRM)

VA PROJECT NUMBER: 502-21-222

Building Number: # 16

Location: ALEXANDRIA VA HEALTH CARE SYSTEM
2495 SHREVEPORT HWY, 71N
PINEVILLE, LA 71360

Approved

Date: MARCH 24, 2026 | Checked: WVS | Drawn: MEL

Drawing Number: 016.A-401

Dwg. 41 of 51

C:\Users\mail\Documents\A_20-398_VA Alexandria EHRM_Bldg_016_mlaiCF36.rvt
3/18/2026 2:29:27 PM
VA FORM 08-6231

Docusign Envelope ID: 7FA18971-B6F6-44A9-896C-7B85FF50EEA5

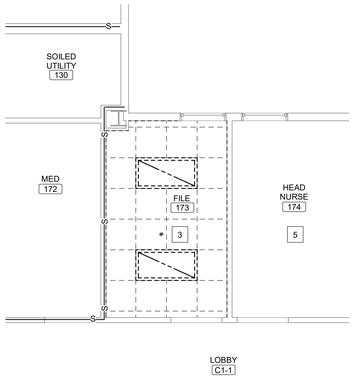

FIRST FLOOR REFLECTED CEILING DEMOLITION PLAN

Scale: 1/4" = 1'-0"

0 2 4 8 NORTH

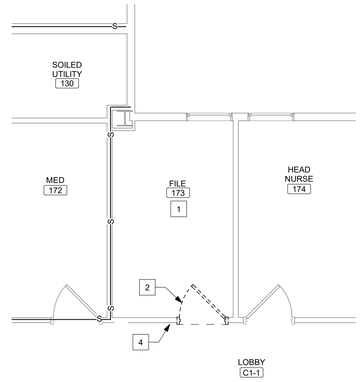

FIRST FLOOR DEMOLITION FLOOR PLAN

Scale: 1/4" = 1'-0"

0 2 4 8 NORTH

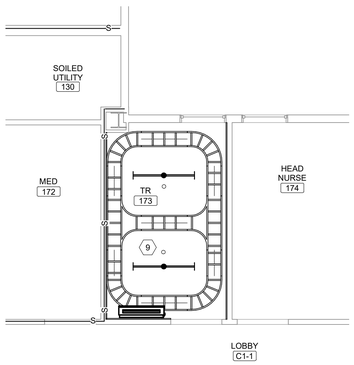

FIRST FLOOR REFLECTED CEILING PLAN

Scale: 1/4" = 1'-0"

0 2 4 8 NORTH

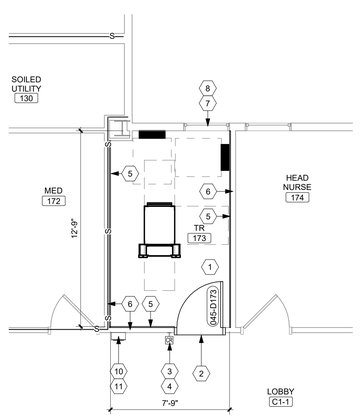

FIRST FLOOR PLAN

Scale: 1/4" = 1'-0"

0 2 4 8 NORTH

SHEET NOTES:

A. ALL EXISTING CONDITIONS ARE BASED ON BEST AVAILABLE INFORMATION AT THE TIME OF SURVEY AND VISUAL INSPECTION. CONTRACTOR SHALL FIELD VERIFY EXISTING CONDITIONS.

B. ELEMENTS SHOWN WITH LIGHT, GRAY LINES ARE EXISTING TO REMAIN. ELEMENTS SHOWN WITH DARK DASHED LINES ARE EXISTING TO BE DEMOLISHED. DEMOLITION SHALL INCLUDE, BUT NOT BE LIMITED TO, THOSE ELEMENTS SHOWN.

C. ALL WORK SHALL BE COORDINATED BETWEEN TRADES.

D. ALL WORK SHALL BE COORDINATED WITH THE COR TO MINIMIZE DISRUPTION OF AREAS OUTSIDE OF THE PROJECT LIMITS OF WORK.

E. ALL CEILING DEMOLITION WORK TO BE COORDINATED WITH CHANGE OF EXISTING PENDANT SPRINKLER HEADS WITH NEW UPRIGHT SPRINKLERS SUCH THAT THERE IS NO EXTENDED LOSS OF SPRINKLER PROTECTION IN THE CONSTRUCTION AREA.

F. FOR FINISHES IN ALL NEW TR ROOMS - SEE ROOM FINISH SCHEDULE SHEET A-005.

G. ALL NEW TR ROOMS TO HAVE CARBON DIOXIDE EXTINGUISHER WITHIN 75' OF ROOM. SEE OVERALL OR ENLARGED PLANS FOR LOCATIONS

H. PATCH AND FILL ALL PENETRATIONS/HOLES IN WALLS OF TR ROOMS TO MAINTAIN WALL RATINGS.

KEY NOTES:

1 REMOVE EXISTING FLOOR FINISH AND BASE.
2 DEMOLISH EXISTING DOOR AND FRAME IN METAL STUD AND GYP BD WALL.
3 REMOVE EXISTING ACT CEILING, INCLUDING ELEC AND MECH FIXTURES.
4 REMOVE EXISTING SIGNAGE AND TURN OVER TO VA.
5 SEE MECHANICAL DRAWINGS FOR ABOVE CEILING WORK. FOLLOW ICRA MEASURES ON SHEET G-004.

KEY NOTES:

1 ROOM TO RECEIVE NEW FINISHES WALLS AND FLOORS, SEE ROOM FINISH SCHEDULE ON SHEET A-005.
2 AT NEW DOOR, EXTEND STATIC DISSIPATIVE TILE FROM ROOM INTO CORRIDOR TO EXISTING FLOORING.
3 NEW CARD READER, REFER TO TECHNOLOGY DRAWINGS.
4 NEW ROOM SIGN, REFER TO A-005 FOR REQUIREMENTS.
5 PROVIDE 4'X8'X3/4" FIRE RETARDANT TREATED AC GRADE PLYWOOD BACK BOARDS IN TELECOM ROOMS. PLYWOOD SHALL BE MOUNTED WITH A-SIDE OUT AND PAINTED WITH (3 COATS TOTAL) OF FIRE RESISTANT PAINT ON ALL SIDES PRIOR TO MOUNTING, AND SHALL MATCH P-2 COLOR. MASK OVER FIRE RETARDANT SEAL ON PLYWOOD BEFORE PAINTING TO ALLOW INSPECTION OF FIRE RATING SEAL. ALL DRYWALL SURROUNDING WALLS TO BE PAINTED WITH STANDARD PAINT P-1 TO MATCH PLYWOOD COLOR.
6 EXTEND EXISTING WALL TO UNDERSIDE OF DECK ABOVE (APPROX. 8'-0" TO 11'-0") WITH WALL TYPE Maa3_ SEE SHEET A-002. SEAL ALL PENETRATIONS AND EXISTING VOIDS.
7 INSTALL WINDOW FILM TO INTERIOR FACE OF 30" X 60" WINDOW GLAZING - SEE A-005.
8 CLEAN WINDOW, INSTALL NEW WINDOW LOCK. BASIS OF DESIGN: PRIME-LINE WINDOW LOCK #U9928 OR EQUAL.
9 EXPOSED CEILING.
10 INSTALL NEW SURFACE MOUNTED FIRE EXTINGUISHER CABINET.
11 NEW FIRE EXTINGUISHER SIGNAGE ABOVE FIRE EXTINGUISHER CABINET, REF TO A-005 FOR REQUIREMENTS.

KEY PLAN

SCALE: NO SCALE

AREA OF WORK

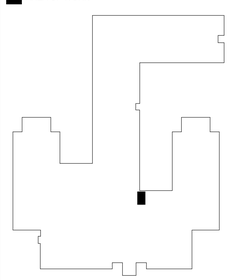

WALL RATING LEGEND

1 HR - FIRE SEPARATION
2 HR - FIRE SEPARATION
SMOKE RESISTIVE HAZARDOUS AREA

FULLY SPRINKLERED

100% CONSTRUCTION DOCUMENTS

#	Revisions:	Date

CONSULTANTS:

WALTER DAVID VAN SCOTER REG. NO. 9983 STATE OF LOUISIANA REGISTERED ARCHITECT
Walter Van Scoter
3/23/2026

PROJECT MANAGER

ACG Project Number 20-398

APOGEE Engineers | Architects

© COPYRIGHT Apogee Consulting Group, P.A.

Headquarters:
Apogee Consulting Group, P.A.
1151 Kildaire Farm Road, Suite 120
Cary, North Carolina 27511
www.acg-pa.com 919-858-7420

Office of Construction and Facilities Management

VA U.S. Department of Veterans Affairs

Drawing Title: ENLARGED PLANS, BUILDING 45, FIRST FLOOR, TELECOM ROOM 173

Project Title: ELECTRONIC HEALTH RECORD MODERNIZATION (EHRM)

VA PROJECT NUMBER: 502-21-222

Building Number: # 45

Location: ALEXANDRIA VA HEALTH CARE SYSTEM
2495 SHREVEPORT HWY, 71N
PINEVILLE, LA 71360

Approved

Date: MARCH 24, 2026 | Checked: WVS | Drawn: MEL

Drawing Number: 045.A-401

Dwg. 42 of 51

3/18/2026 2:33:48 PM C:\Users\mlatif\Documents\A_20-398_ VA Alexandria EHRM_Bldg_045_mlatifCF.rvt

Docusign Envelope ID: 7FA18971-B6F6-44A9-896C-7B85FF50EEA5

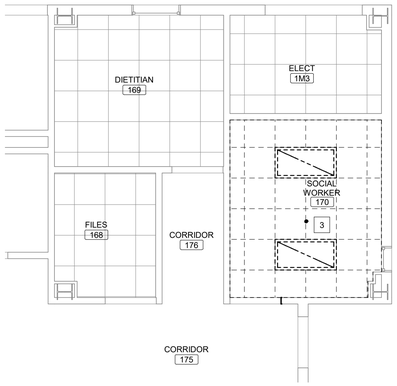

FIRST FLOOR REFLECTED CEILING DEMOLITION PLAN

Scale: 1/4" = 1'-0"

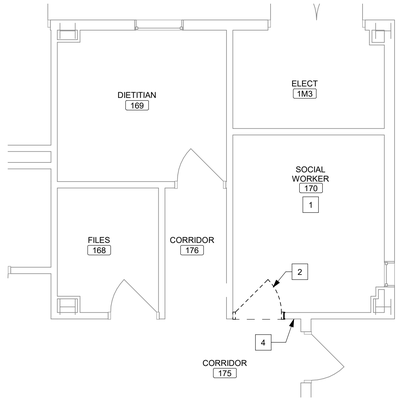

FIRST FLOOR DEMOLITION FLOOR PLAN

Scale: 1/4" = 1'-0"

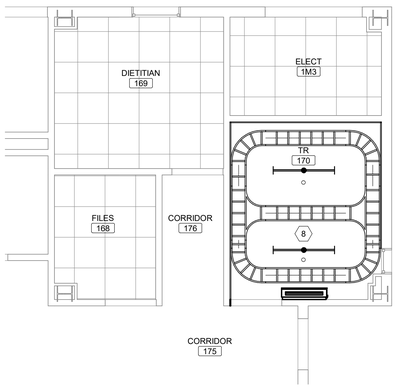

FIRST FLOOR REFLECTED CEILING PLAN

Scale: 1/4" = 1'-0"

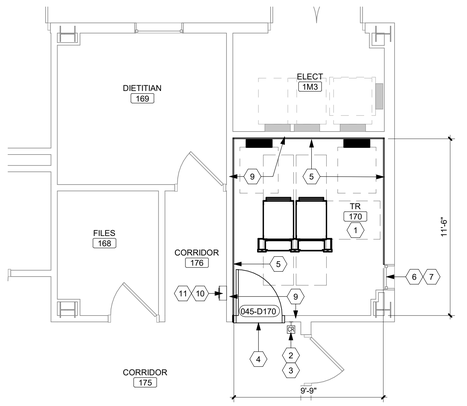

FIRST FLOOR PLAN

Scale: 1/4" = 1'-0"

SHEET NOTES:

A. ALL EXISTING CONDITIONS ARE BASED ON BEST AVAILABLE INFORMATION AT THE TIME OF SURVEY AND VISUAL INSPECTION. CONTRACTOR SHALL FIELD VERIFY EXISTING CONDITIONS.

B. ELEMENTS SHOWN WITH LIGHT, GRAY LINES ARE EXISTING TO REMAIN. ELEMENTS SHOWN WITH DARK DASHED LINES ARE EXISTING TO BE DEMOLISHED. DEMOLITION SHALL INCLUDE, BUT NOT BE LIMITED TO, THOSE ELEMENTS SHOWN.

C. ALL WORK SHALL BE COORDINATED BETWEEN TRADES.

D. ALL WORK SHALL BE COORDINATED WITH THE COR TO MINIMIZE DISRUPTION OF AREAS OUTSIDE OF THE PROJECT LIMITS OF WORK.

E. ALL CEILING DEMOLITION WORK TO BE COORDINATED WITH CHANGE OF EXISTING PENDANT SPRINKLER HEADS WITH NEW UPRIGHT SPRINKLERS SUCH THAT THERE IS NO EXTENDED LOSS OF SPRINKLER PROTECTION IN THE CONSTRUCTION AREA.

F. FOR FINISHES IN ALL NEW TR ROOMS - SEE ROOM FINISH SCHEDULE SHEET A-005.

G. ALL NEW TR ROOMS TO HAVE CARBON DIOXIDE EXTINGUISHER WITHIN 75' OF ROOM. SEE OVERALL OR ENLARGED PLANS FOR LOCATIONS

H. PATCH AND FILL ALL PENETRATIONS/HOLES IN WALLS OF TR ROOMS TO MAINTAIN WALL RATINGS.

KEY NOTES:

1 REMOVE EXISTING FLOOR FINISH AND BASE.
2 DEMOLISH EXISTING DOOR AND FRAME IN METAL STUD AND GYP BD WALL.
3 REMOVE EXISTING ACT CEILING, INCLUDING ELEC AND MECH FIXTURES.
4 REMOVE EXISTING SIGNAGE AND TURN OVER TO VA.

KEY NOTES:

1 ROOM TO RECEIVE NEW FINISHES WALLS AND FLOORS, SEE ROOM FINISH SCHEDULE ON SHEET A-005.
2 NEW CARD READER, REFER TO TECHNOLOGY DRAWINGS.
3 NEW ROOM SIGN, REFER TO A-005 FOR REQUIREMENTS.
4 AT NEW DOOR, EXTEND STATIC DISSIPATIVE TILE FROM ROOM INTO CORRIDOR TO EXISTING FLOORING.
5 PROVIDE 4'X8'X3/4" FIRE RETARDANT TREATED AC GRADE PLYWOOD BACK BOARDS IN TELECOM ROOMS. PLYWOOD SHALL BE MOUNTED WITH A-SIDE OUT AND PAINTED WITH (3 COATS TOTAL) OF FIRE RESISTANT PAINT ON ALL SIDES PRIOR TO MOUNTING, AND SHALL MATCH P-2 COLOR. MASK OVER FIRE RETARDANT SEAL ON PLYWOOD BEFORE PAINTING TO ALLOW INSPECTION OF FIRE RATING SEAL. ALL DRYWALL SURROUNDING WALLS TO BE PAINTED WITH STANDARD PAINT P-1 TO MATCH PLYWOOD COLOR.
6 INSTALL WINDOW FILM TO INTERIOR FACE OF 20" X 62" WINDOW GLAZING - SEE A-005.
7 CLEAN WINDOW, INSTALL NEW WINDOW LOCK. BASIS OF DESIGN: PRIME-LINE WINDOW LOCK #U9928 OR EQUAL.
8 EXPOSED CEILING.
9 EXTEND EXISTING WALL TO UNDERSIDE OF DECK ABOVE (APPROX. 8'-0" TO 11'-0") WITH WALL TYPE Maa3. SEE SHEET A-002. SEAL ALL PENETRATIONS AND EXISTING VOIDS.
10 INSTALL NEW SURFACE MOUNTED FIRE EXTINGUISHER CABINET.
11 NEW FIRE EXTINGUISHER SIGNAGE ABOVE FIRE EXTINGUISHER CABINET, REF TO A-005 FOR REQUIREMENTS.

KEY PLAN

SCALE: NO SCALE

AREA OF WORK

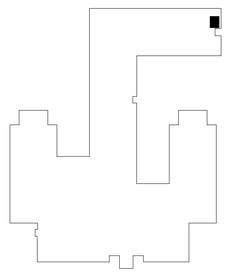

FULLY SPRINKLERED

100% CONSTRUCTION DOCUMENTS

#	Revisions:	Date

CONSULTANTS:

WALTER DAVID VAN SCOTER
REG. NO. 9983
STATE OF LOUISIANA
REGISTERED ARCHITECT
3/23/2026

PROJECT MANAGER

ACG Project Number 20-398

APOGEE Engineers | Architects
Headquarters:
Apogee Consulting Group, P.A.
1151 Kildaire Farm Road, Suite 120
Cary, North Carolina 27511
www.acg-pa.com 919-858-7420

© COPYRIGHT Apogee Consulting Group, P.A.

Office of Construction and Facilities Management

VA U.S. Department of Veterans Affairs

Drawing Title: ENLARGED PLANS, BUILDING 45, FIRST FLOOR, TELECOM ROOM 170

Location: ALEXANDRIA VA HEALTH CARE SYSTEM
2495 SHREVEPORT HWY, 71N
PINEVILLE, LA 71360

Project Title: ELECTRONIC HEALTH RECORD MODERNIZATION (EHRM)

Approved

Date: MARCH 24, 2026 | Checked: WVS | Drawn: MEL

VA PROJECT NUMBER: 502-21-222

Building Number: # 45

Drawing Number: 045.A-402

Dwg. 43 of 51

3/18/2026 2:33:48 PM C:\Users\mlail\Documents\A_20-398_VA Alexandria EHRM_Bldg_045_mlailCF.j98.rvt

Docusign Envelope ID: 7FA18971-B6F6-44A9-896C-7B85FF50EEA5

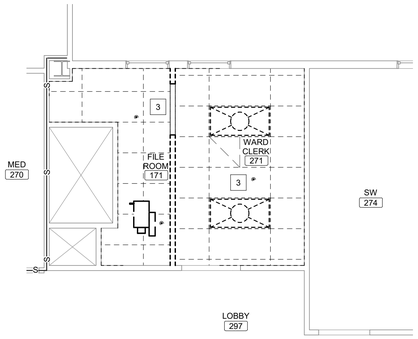

SECOND FLOOR REFLECTED CEILING DEMOLITION PLAN

Scale: 1/4" = 1'-0"

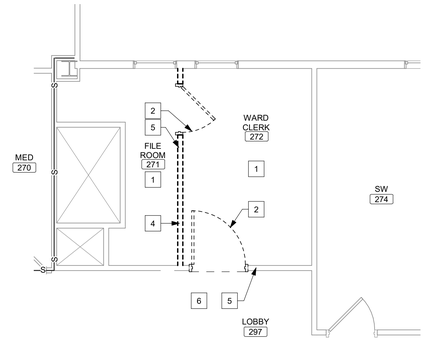

SECOND FLOOR DEMOLITION PLAN

Scale: 1/4" = 1'-0"

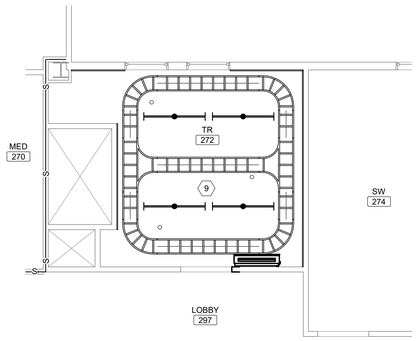

SECOND FLOOR REFLECTED CEILING PLAN

Scale: 1/4" = 1'-0"

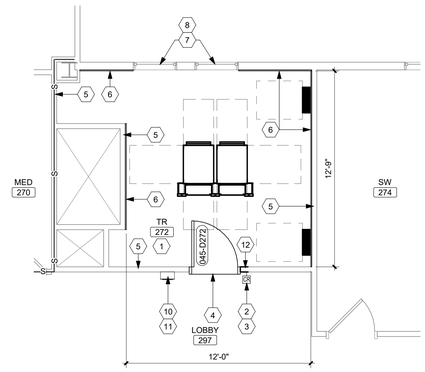

SECOND FLOOR PLAN

Scale: 1/4" = 1'-0"

SHEET NOTES:

A. ALL EXISTING CONDITIONS ARE BASED ON BEST AVAILABLE INFORMATION AT THE TIME OF SURVEY AND VISUAL INSPECTION. CONTRACTOR SHALL FIELD VERIFY EXISTING CONDITIONS.

B. ELEMENTS SHOWN WITH LIGHT, GRAY LINES ARE EXISTING TO REMAIN. ELEMENTS SHOWN WITH DARK DASHED LINES ARE EXISTING TO BE DEMOLISHED. DEMOLITION SHALL INCLUDE, BUT NOT BE LIMITED TO, THOSE ELEMENTS SHOWN.

C. ALL WORK SHALL BE COORDINATED BETWEEN TRADES.

D. ALL WORK SHALL BE COORDINATED WITH THE COR TO MINIMIZE DISRUPTION OF AREAS OUTSIDE OF THE PROJECT LIMITS OF WORK.

E. ALL CEILING DEMOLITION WORK TO BE COORDINATED WITH CHANGE OF EXISTING PENDANT SPRINKLER HEADS WITH NEW UPRIGHT SPRINKLERS SUCH THAT THERE IS NO EXTENDED LOSS OF SPRINKLER PROTECTION IN THE CONSTRUCTION AREA.

F. FOR FINISHES IN ALL NEW TR ROOMS - SEE ROOM FINISH SCHEDULE SHEET A-005.

G. ALL NEW TR ROOMS TO HAVE CARBON DIOXIDE EXTINGUISHER WITHIN 75' OF ROOM. SEE OVERALL OR ENLARGED PLANS FOR LOCATIONS

H. PATCH AND FILL ALL PENETRATIONS/HOLES IN WALLS OF TR ROOMS TO MAINTAIN WALL RATINGS.

KEY NOTES:

1 REMOVE EXISTING FLOOR FINISH AND BASE.
2 DEMOLISH EXISTING DOOR AND FRAME IN METAL STUD AND GYP BD WALL.
3 REMOVE EXISTING ACT CEILING, INCLUDING ELEC AND MECH FIXTURES.
4 DEMOLISH EXISTING METAL STUD AND GYP BD WALL.
5 REMOVE EXISTING SIGNAGE AND TURN OVER TO VA.
6 SEE MECHANICAL DRAWINGS FOR ABOVE CEILING WORK. FOLLOW ICRA MEASURES ON SHEET G-004.

KEY NOTES:

1 ROOM TO RECEIVE NEW FINISHES WALLS AND FLOORS, SEE ROOM FINISH SCHEDULE ON SHEET A-005.
2 NEW CARD READER, REFER TO TECHNOLOGY DRAWINGS.
3 NEW ROOM SIGN, REFER TO A-005 FOR REQUIREMENTS.
4 AT NEW DOOR, EXTEND STATIC DISSIPATIVE TILE FROM ROOM INTO CORRIDOR TO EXISTING FLOORING.
5 EXTEND EXISTING WALL TO UNDERSIDE OF DECK ABOVE (APPROX. 8'-0" TO 11'-0") WITH WALL TYPE Maa3_ SEE SHEET A-002. SEAL ALL PENETRATIONS AND EXISTING VOIDS.
6 PROVIDE 4'X8'X3/4" FIRE RETARDANT TREATED AC GRADE PLYWOOD BACK BOARDS IN TELECOM ROOMS. PLYWOOD SHALL BE MOUNTED WITH A-SIDE OUT AND PAINTED WITH (3 COATS TOTAL) OF FIRE RESISTANT PAINT ON ALL SIDES PRIOR TO MOUNTING, AND SHALL MATCH P-2 COLOR. MASK OVER FIRE RETARDANT SEAL ON PLYWOOD BEFORE PAINTING TO ALLOW INSPECTION OF FIRE RATING SEAL. ALL DRYWALL SURROUNDING WALLS TO BE PAINTED WITH STANDARD PAINT P-1 TO MATCH PLYWOOD COLOR.
7 INSTALL WINDOW FILM TO INTERIOR FACE OF 30" X 60" WINDOW GLAZING - SEE A-005.
8 CLEAN WINDOW, INSTALL NEW WINDOW LOCK. BASIS OF DESIGN: PRIME-LINE WINDOW LOCK #U9928 OR EQUAL.
9 EXPOSED CEILING.
10 INSTALL NEW SURFACE MOUNTED FIRE EXTINGUISHER CABINET.
11 NEW FIRE EXTINGUISHER SIGNAGE ABOVE FIRE EXTINGUISHER CABINET, REF TO A-005 FOR REQUIREMENTS.
12 INFILL EXISTING DOOR OPENING. PROVIDE NEW METAL STUD TO MATCH THE PROPER STUD THICKNESS WITH THE REMAINING WALL SO THAT THE ADJOINING WALL SURFACES ARE FLUSH ON BOTH SIDES. GYPSUM BOARD EACH SIDE. METAL STUD TO MATCH THE PROPER STUD THICKNESS WITH THE REMAINING WALL SO THAT ADJOINING WALL SURFACES ARE FLUSH ON BOTH SIDES. GYPSUM BOARD EACH SIDE. PAINT AND WALL BASE TO MATCH ADJACENT EXISTING FINISHES TO REMAIN.

KEY PLAN

SCALE: NO SCALE

AREA OF WORK

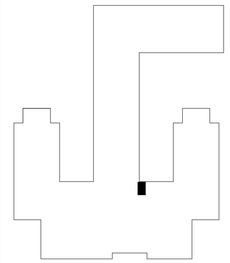

WALL RATING LEGEND

1 HR - FIRE SEPARATION
2 HR - FIRE SEPARATION
SMOKE RESISTIVE HAZARDOUS AREA

FULLY SPRINKLERED

100% CONSTRUCTION DOCUMENTS

#	Revisions:	Date

CONSULTANTS:

WALTER DAVID VAN SOTEN REG. NO. 9853 STATE OF LOUISIANA REGISTERED ARCHITECT
3/23/2026

PROJECT MANAGER

ACG Project Number 20-398

APOGEE Engineers | Architects

Headquarters:
Apogee Consulting Group, P.A.
1151 Kildaire Farm Road, Suite 120
Cary, North Carolina 27511
www.acg-pa.com 919-858-7420

© COPYRIGHT Apogee Consulting Group, P.A.

Office of Construction and Facilities Management

VA U.S. Department of Veterans Affairs

Drawing Title: ENLARGED PLANS, BUILDING 45, SECOND FLOOR, TELECOM ROOM 272

Project Title: ELECTRONIC HEALTH RECORD MODERNIZATION (EHRM)

VA PROJECT NUMBER: 502-21-222

Building Number: # 45

Location: ALEXANDRIA VA HEALTH CARE SYSTEM
2495 SHREVEPORT HWY, 71N
PINEVILLE, LA 71360

Approved:

Date: MARCH 24, 2026 | Checked: WVS | Drawn: MEL

Drawing Number: 045.A-403

Dwg. 44 of 51

C:\Users\mail\Documents\A_20-398_VA Alexandria EHRM_Bldg_045_mailCP.J86.rvt
3/18/2026 2:33:49 PM
VA FORM 08-6231

Docusign Envelope ID: 7FA18971-B6F6-44A9-896C-7B85FF50EEA5

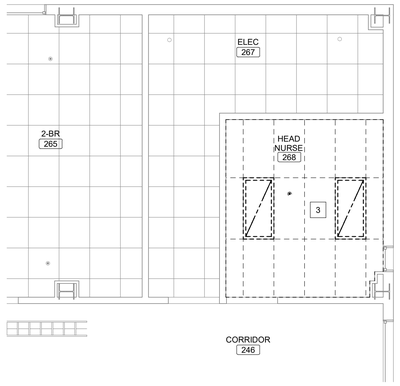

SECOND FLOOR REFLECTED CEILING DEMOLITION PLAN

Scale: 1/4" = 1'-0"

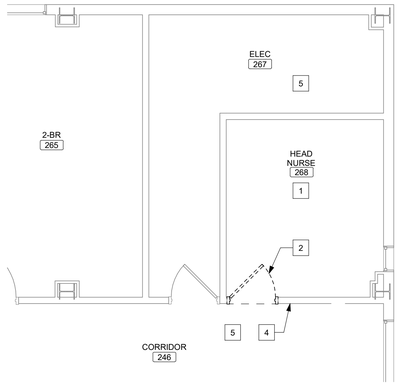

SECOND FLOOR DEMOLITION PLAN

Scale: 1/4" = 1'-0"

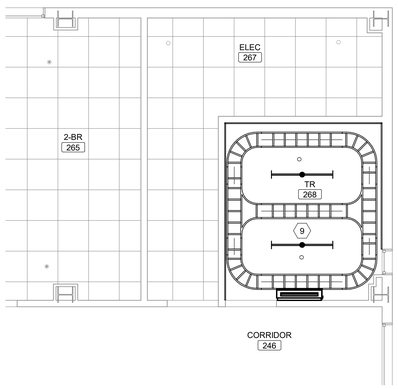

SECOND FLOOR REFLECTED CEILING PLAN

Scale: 1/4" = 1'-0"

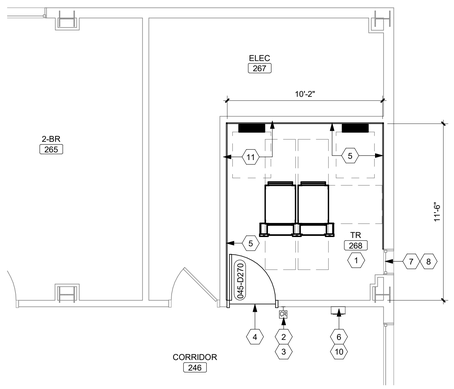

SECOND FLOOR PLAN

Scale: 1/4" = 1'-0"

SHEET NOTES:

A. ALL EXISTING CONDITIONS ARE BASED ON BEST AVAILABLE INFORMATION AT THE TIME OF SURVEY AND VISUAL INSPECTION. CONTRACTOR SHALL FIELD VERIFY EXISTING CONDITIONS.

B. ELEMENTS SHOWN WITH LIGHT, GRAY LINES ARE EXISTING TO REMAIN. ELEMENTS SHOWN WITH DARK DASHED LINES ARE EXISTING TO BE DEMOLISHED. DEMOLITION SHALL INCLUDE, BUT NOT BE LIMITED TO, THOSE ELEMENTS SHOWN.

C. ALL WORK SHALL BE COORDINATED BETWEEN TRADES.

D. ALL WORK SHALL BE COORDINATED WITH THE COR TO MINIMIZE DISRUPTION OF AREAS OUTSIDE OF THE PROJECT LIMITS OF WORK.

E. ALL CEILING DEMOLITION WORK TO BE COORDINATED WITH CHANGE OF EXISTING PENDANT SPRINKLER HEADS WITH NEW UPRIGHT SPRINKLERS SUCH THAT THERE IS NO EXTENDED LOSS OF SPRINKLER PROTECTION IN THE CONSTRUCTION AREA.

F. FOR FINISHES IN ALL NEW TR ROOMS - SEE ROOM FINISH SCHEDULE SHEET A-005.

G. ALL NEW TR ROOMS TO HAVE CARBON DIOXIDE EXTINGUISHER WITHIN 75' OF ROOM. SEE OVERALL OR ENLARGED PLANS FOR LOCATIONS

H. PATCH AND FILL ALL PENETRATIONS/HOLES IN WALLS OF TR ROOMS TO MAINTAIN WALL RATINGS.

KEY NOTES:

(#)

1 REMOVE EXISTING FLOOR FINISH AND BASE.
2 DEMOLISH EXISTING DOOR AND FRAME IN METAL STUD AND GYP BD WALL.
3 REMOVE EXISTING ACT CEILING, INCLUDING ELEC AND MECH FIXTURES.
4 REMOVE EXISTING SIGNAGE AND TURN OVER TO VA.
5 SEE MECHANICAL DRAWINGS FOR ABOVE CEILING WORK. FOLLOW ICRA MEASURES ON SHEET G-004.

KEY NOTES:

(#)

1 ROOM TO RECEIVE NEW FINISHES WALLS AND FLOORS. SEE ROOM FINISH SCHEDULE ON SHEET A-005.
2 NEW ROOM SIGN, REFER TO A-005 FOR REQUIREMENTS.
3 NEW CARD READER, REFER TO TECHNOLOGY DRAWINGS.
4 AT NEW DOOR, EXTEND STATIC DISSIPATIVE TILE FROM ROOM INTO CORRIDOR TO EXISTING FLOORING.
5 PROVIDE 4'X8'X3/4" FIRE RETARDANT TREATED AC GRADE PLYWOOD BACK BOARDS IN TELECOM ROOMS. PLYWOOD SHALL BE MOUNTED WITH A-SIDE OUT AND PAINTED WITH (3 COATS TOTAL) OF FIRE RESISTANT PAINT ON ALL SIDES PRIOR TO MOUNTING, AND SHALL MATCH P-2 COLOR. MASK OVER FIRE RETARDANT SEAL ON PLYWOOD BEFORE PAINTING TO ALLOW INSPECTION OF FIRE RATING SEAL. ALL DRYWALL SURROUNDING WALLS TO BE PAINTED WITH STANDARD PAINT P-1 TO MATCH PLYWOOD COLOR.
6 NEW FIRE EXTINGUISHER SIGNAGE ABOVE FIRE EXTINGUISHER CABINET, REF TO A-005 FOR REQUIREMENTS.
7 INSTALL WINDOW FILM TO INTERIOR FACE OF 20" X 62" WINDOW GLAZING - SEE A-005.
8 CLEAN WINDOW, INSTALL NEW WINDOW LOCK. BASIS OF DESIGN: PRIME-LINE WINDOW LOCK #U9928 OR EQUAL.
9 EXPOSED CEILING.
10 INSTALL NEW SURFACE MOUNTED FIRE EXTINGUISHER CABINET.
11 EXTEND EXISTING WALL TO UNDERSIDE OF DECK ABOVE (APPROX. 8'-0" TO 11'-0") WITH WALL TYPE Maa3_ SEE SHEET A-002. SEAL ALL PENETRATIONS AND EXISTING VOIDS.

KEY PLAN

SCALE: NO SCALE

AREA OF WORK

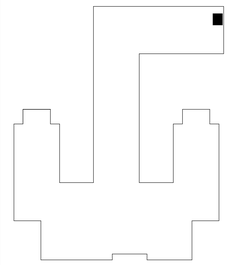

FULLY SPRINKLERED

100% CONSTRUCTION DOCUMENTS

#	Revisions:	Date

CONSULTANTS:

WALTER DAVID VAN SOTEN REG. NO. 6983 STATE OF LOUISIANA REGISTERED ARCHITECT
3/23/2026

PROJECT MANAGER

ACG Project Number 20-398

APOGEE Engineers | Architects
Headquarters:
Apogee Consulting Group, P.A.
1151 Kildaire Farm Road, Suite 120
Cary, North Carolina 27511
www.acg-pa.com 919-858-7420

© COPYRIGHT Apogee Consulting Group, P.A.

Office of Construction and Facilities Management

VA U.S. Department of Veterans Affairs

Drawing Title: ENLARGED PLANS, BUILDING 45, SECOND FLOOR, TELECOM ROOM 268

Location: ALEXANDRIA VA HEALTH CARE SYSTEM, 2495 SHREVEPORT HWY, 71N, PINEVILLE, LA 71360

Project Title: ELECTRONIC HEALTH RECORD MODERNIZATION (EHRM)

VA PROJECT NUMBER: 502-21-222

Building Number: # 45

Approved:

Date: MARCH 24, 2026 | Checked: WVS | Drawn: MEL

Drawing Number: 045.A-404

Dwg. 45 of 51

C:\Users\mlail\Documents\A_20-398_VA Alexandria EHRM_Bldg_045_mlailCP.98.rvt
3/18/2026 2:33:49 PM
VA FORM 08-6231

Docusign Envelope ID: 7FA18971-B6F6-44A9-896C-7B85FF50EEA5

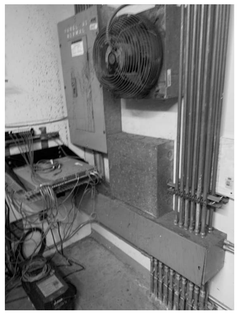

REFERENCE PHOTOS

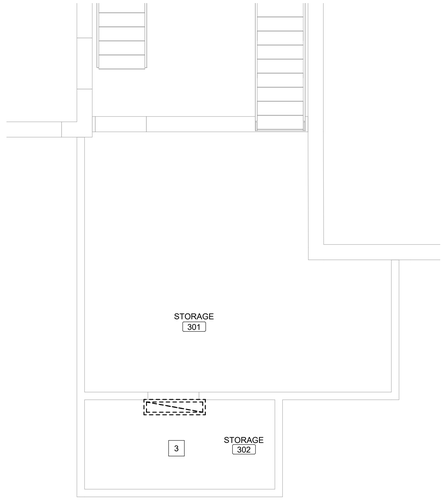

THIRD FLOOR CEILING DEMOLITION PLAN

Scale: 1/4" = 1'-0"

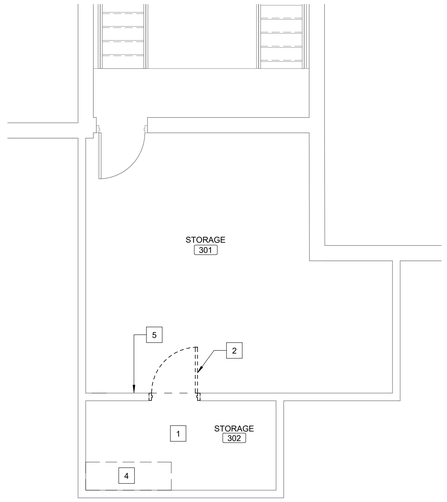

THIRD FLOOR DEMOLITION PLAN

Scale: 1/4" = 1'-0"

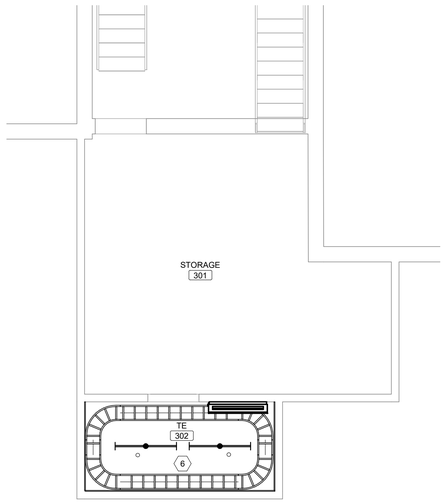

THIRD FLOOR CEILING PLAN

Scale: 1/4" = 1'-0"

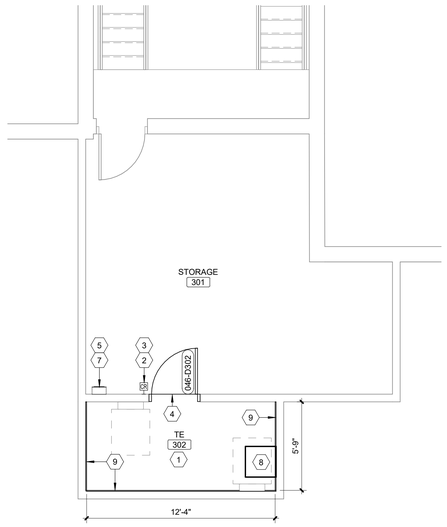

THIRD FLOOR PLAN

Scale: 1/4" = 1'-0"

SHEET NOTES:

A. ALL EXISTING CONDITIONS ARE BASED ON BEST AVAILABLE INFORMATION AT THE TIME OF SURVEY AND VISUAL INSPECTION. CONTRACTOR SHALL FIELD VERIFY EXISTING CONDITIONS.

B. ELEMENTS SHOWN WITH LIGHT, GRAY LINES ARE EXISTING TO REMAIN. ELEMENTS SHOWN WITH DARK DASHED LINES ARE EXISTING TO BE DEMOLISHED. DEMOLITION SHALL INCLUDE, BUT NOT BE LIMITED TO, THOSE ELEMENTS SHOWN.

C. ALL WORK SHALL BE COORDINATED BETWEEN TRADES.

D. ALL WORK SHALL BE COORDINATED WITH THE COR TO MINIMIZE DISRUPTION OF AREAS OUTSIDE OF THE PROJECT LIMITS OF WORK.

E. ALL CEILING DEMOLITION WORK TO BE COORDINATED WITH CHANGE OF EXISTING PENDANT SPRINKLER HEADS WITH NEW UPRIGHT SPRINKLERS SUCH THAT THERE IS NO EXTENDED LOSS OF SPRINKLER PROTECTION IN THE CONSTRUCTION AREA.

F. FOR FINISHES IN ALL NEW TR ROOMS - SEE ROOM FINISH SCHEDULE SHEET A-005.

G. ALL NEW TR ROOMS TO HAVE CARBON DIOXIDE EXTINGUISHER WITHIN 75' OF ROOM. SEE OVERALL OR ENLARGED PLANS FOR LOCATIONS

H. PATCH AND FILL ALL PENETRATIONS/HOLES IN WALLS OF TR ROOMS TO MAINTAIN WALL RATINGS.

KEY NOTES:

1 EXISTING CONCRETE FLOOR TO REMAIN.
2 DEMOLISH EXISTING DOOR AND FRAME IN MASONRY WALL.
3 EXISTING SLOPED HARD CEILING TO REMAIN.
4 DEMOLISH 4" CONCRETE HOUSEKEEPING PAD FOR REMOVED COMPRESSOR.
5 REMOVE EXISTING SIGNAGE AND TURN OVER TO VA.

KEY NOTES:

1 ROOM TO RECEIVE NEW FINISHES WALLS AND FLOORS, SEE ROOM FINISH SCHEDULE A-005.
2 NEW CARD READER, REFER TO TECHNOLOGY DRAWINGS.
3 NEW ROOM SIGN, REFER TO A-005 FOR REQUIREMENTS.
4 AT NEW DOOR, EXTEND STATIC DISSIPATIVE TILE FROM ROOM INTO CORRIDOR TO EXISTING FLOORING.
5 NEW FIRE EXTINGUISHER SIGNAGE ABOVE FIRE EXTINGUISHER CABINET, REFER TO A-005 FOR REQUIREMENTS.
6 EXISTING CEILING.
7 INSTALL NEW SURFACE MOUNTED FIRE EXTINGUISHER CABINET.
8 PROPOSED NEW CABINET LOCATION.
9 PROVIDE 4'X8'X3/4" FIRE RETARDANT TREATED AC GRADE PLYWOOD BACK BOARDS IN TELECOM ROOMS. PLYWOOD SHALL BE MOUNTED WITH A-SIDE OUT AND PAINTED WITH (3 COATS TOTAL) OF FIRE RESISTANT PAINT ON ALL SIDES PRIOR TO MOUNTING, AND SHALL MATCH P-2 COLOR. MASK OVER FIRE RETARDANT SEAL ON PLYWOOD BEFORE PAINTING TO ALLOW INSPECTION OF FIRE RATING SEAL. ALL DRYWALL SURROUNDING WALLS TO BE PAINTED WITH STANDARD PAINT P-1 TO MATCH PLYWOOD COLOR.

KEY PLAN

SCALE: NO SCALE

AREA OF WORK

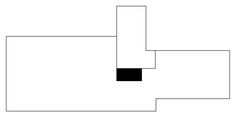

FULLY SPRINKLERED

100% CONSTRUCTION DOCUMENTS

#	Revisions:	Date

CONSULTANTS:

WALTER DAVID VAN SCOTER
REG. NO. 9981
STATE OF LOUISIANA
REGISTERED ARCHITECT
3/23/2026

PROJECT MANAGER

APOGEE Engineers | Architects

© COPYRIGHT Apogee Consulting Group, P.A.

Headquarters:
Apogee Consulting Group, P.A.
1151 Kildaire Farm Road, Suite 120
Cary, North Carolina 27511
www.acg-pa.com 919-858-7420

ACG Project Number 20-398

Office of Construction and Facilities Management

VA U.S. Department of Veterans Affairs

Drawing Title: ENLARGED PLANS, BUILDING 46, THIRD FLOOR, TELECOM ROOM 302

Location: ALEXANDRIA VA HEALTH CARE SYSTEM
2495 SHREVEPORT HWY, 71N
PINEVILLE, LA 71360

Project Title: ELECTRONIC HEALTH RECORD MODERNIZATION (EHRM)

VA PROJECT NUMBER: 502-21-222

Building Number: # 46

Approved:

Date: MARCH 24, 2026 | Checked: WVS | Drawn: MEL

Drawing Number: 046.A-401

Dwg. 46 of 51

3/18/2026 2:38:24 PM C:\Users\mtall\Documents\A_20-398_VA Alexandria EHRM_Bldg_046_mtallCF-R6.rvt

Docusign Envelope ID: 7FA18971-B6F6-44A9-896C-7B85FF50EEA5

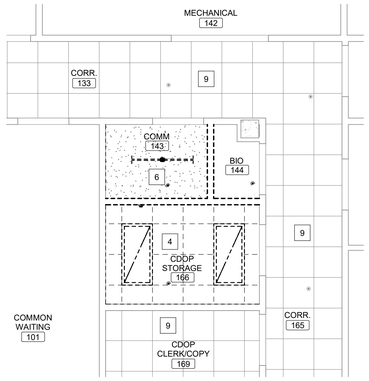

FIRST FLOOR REFLECTED CEILING DEMOLITION PLAN

Scale: 1/4" = 1'-0"

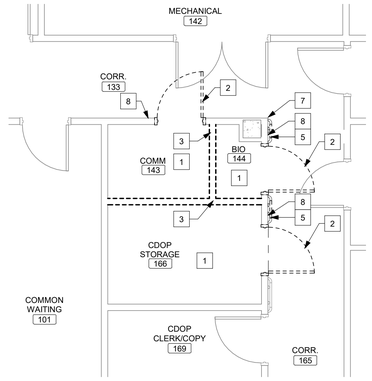

FIRST FLOOR DEMOLITION PLAN

Scale: 1/4" = 1'-0"

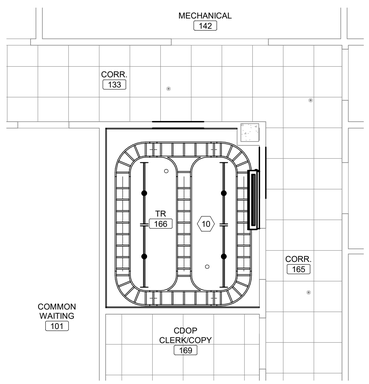

FIRST FLOOR REFLECTED CEILING PLAN

Scale: 1/4" = 1'-0"

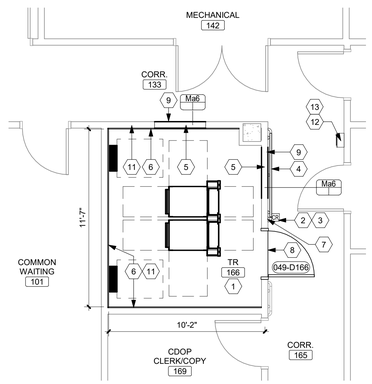

FIRST FLOOR PLAN

Scale: 1/4" = 1'-0"

SHEET NOTES:

A. ALL EXISTING CONDITIONS ARE BASED ON BEST AVAILABLE INFORMATION AT THE TIME OF SURVEY AND VISUAL INSPECTION. CONTRACTOR SHALL FIELD VERIFY EXISTING CONDITIONS.

B. ELEMENTS SHOWN WITH LIGHT, GRAY LINES ARE EXISTING TO REMAIN. ELEMENTS SHOWN WITH DARK DASHED LINES ARE EXISTING TO BE DEMOLISHED. DEMOLITION SHALL INCLUDE, BUT NOT BE LIMITED TO, THOSE ELEMENTS SHOWN.

C. ALL WORK SHALL BE COORDINATED BETWEEN TRADES.

D. ALL WORK SHALL BE COORDINATED WITH THE COR TO MINIMIZE DISRUPTION OF AREAS OUTSIDE OF THE PROJECT LIMITS OF WORK.

E. ALL CEILING DEMOLITION WORK TO BE COORDINATED WITH CHANGE OF EXISTING PENDANT SPRINKLER HEADS WITH NEW UPRIGHT SPRINKLERS SUCH THAT THERE IS NO EXTENDED LOSS OF SPRINKLER PROTECTION IN THE CONSTRUCTION AREA.

F. FOR FINISHES IN ALL NEW TR ROOMS - SEE ROOM FINISH SCHEDULE SHEET A-005.

G. ALL NEW TR ROOMS TO HAVE CARBON DIOXIDE EXTINGUISHER WITHIN 75' OF ROOM. SEE OVERALL OR ENLARGED PLANS FOR LOCATIONS

H. PATCH AND FILL ALL PENETRATIONS/HOLES IN WALLS OF TR ROOMS TO MAINTAIN WALL RATINGS.

KEY NOTES:

1 REMOVE EXISTING FLOOR FINISH AND BASE.
2 DEMOLISH EXISTING DOOR IN METAL STUD AND GYP BD WALL.
3 DEMOLISH EXISTING WALL.
4 REMOVE EXISTING ACT CEILING, INCLUDING ELEC AND MECH FIXTURES.
5 REMOVE HANDRAIL AND BUMPER RAIL.
6 REMOVE EXISTING GYPSUM BOARD CEILING.
7 EXISTING CORNER GUARD TO REMAIN.
8 REMOVE EXISTING SIGNAGE AND TURN OVER TO VA.
9 SEE MECHANICAL DRAWINGS FOR ABOVE CEILING WORK. FOLLOW ICRA MEASURES ON SHEET G-004.

(#) KEY NOTES:

1 ROOM TO RECEIVE NEW FINISHES WALLS AND FLOORS, SEE ROOM FINISH SCHEDULE ON SHEET A-005.
2 NEW CARD READER, REFER TO TECHNOLOGY DRAWINGS.
3 NEW ROOM SIGN, REFER TO A-005 FOR REQUIREMENTS.
4 NEW HANDRAIL AND BUMPER RAIL TO MATCH EXISTING.
5 FILL IN OPENING WITH METAL STUD AND GYP. BD. BOTH SIDES. MATCH EXISTING WALL WIDTH.
6 PROVIDE 4'X8'X3/4" FIRE RETARDANT TREATED AC GRADE PLYWOOD BACK BOARDS IN TELECOM ROOMS. PLYWOOD SHALL BE MOUNTED WITH A-SIDE OUT AND PAINTED WITH (3 COATS TOTAL) OF FIRE RESISTANT PAINT ON ALL SIDES PRIOR TO MOUNTING, AND SHALL MATCH P-2 COLOR. MASK OVER FIRE RETARDANT SEAL ON PLYWOOD BEFORE PAINTING TO ALLOW INSPECTION OF FIRE RATING SEAL. ALL DRYWALL SURROUNDING WALLS TO BE PAINTED WITH STANDARD PAINT P-1 TO MATCH PLYWOOD COLOR.
7 PATCH HOLES AND REPAIR WALL AFTER REMOVING EXISTING HANDRAIL.
8 AT NEW DOOR, EXTEND STATIC DISSIPATIVE TILE FROM ROOM INTO CORRIDOR TO EXISTING FLOORING.
9 NEW FINISHES TO MATCH EXISTING - PAINT AND RUBBER BASE. MODIFY FLOORING AS NECESSARY.
10 EXPOSED CEILING.
11 EXTEND EXISTING WALL TO UNDERSIDE OF DECK ABOVE (APPROX. 8'-0" TO 11'-0") WITH WALL TYPE Maa3_ SEE SHEET A-002. SEAL ALL PENETRATIONS AND EXISTING VOIDS.
12 INSTALL NEW SURFACE MOUNTED FIRE EXTINGUISHER CABINET.
13 NEW FIRE EXTINGUISHER SIGNAGE ABOVE FIRE EXTINGUISHER CABINET, REFER TO A-005 FOR REQUIREMENTS.

KEY PLAN

SCALE: NO SCALE

AREA OF WORK

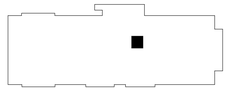

FULLY SPRINKLERED

100% CONSTRUCTION DOCUMENTS

#	Revisions:	Date

CONSULTANTS:

WALTER DAVID VAN SCOTER REG. NO. 6953 STATE OF LOUISIANA REGISTERED ARCHITECT
3/23/2026

PROJECT MANAGER

ACG Project Number 20-398

APOGEE Engineers | Architects

Headquarters:
Apogee Consulting Group, P.A.
1151 Kildaire Farm Road, Suite 120
Cary, North Carolina 27511
www.acg-pa.com 919-858-7420

© COPYRIGHT Apogee Consulting Group, P.A.

Office of Construction and Facilities Management

VA U.S. Department of Veterans Affairs

Drawing Title: ENLARGED PLANS, BUILDING 49, FIRST FLOOR, TELECOM ROOM 166

Project Title: ELECTRONIC HEALTH RECORD MODERNIZATION (EHRM)

VA PROJECT NUMBER: 502-21-222

Building Number: # 49

Location: ALEXANDRIA VA HEALTH CARE SYSTEM
2495 SHREVEPORT HWY, 71N
PINEVILLE, LA 71360

Approved:

Date: MARCH 24, 2026 | Checked: WVS | Drawn: MEL

Drawing Number: 049.A-401

Dwg. 47 of 51

C:\Users\mlail\Documents\A_20-398_VA Alexandria EHRM_Bldg_049_mlailCF98.rvt
3/18/2026 2:44:32 PM
VA FORM 08-6231

Docusign Envelope ID: 7FA18971-B6F6-44A9-896C-7B85FF50EEA5

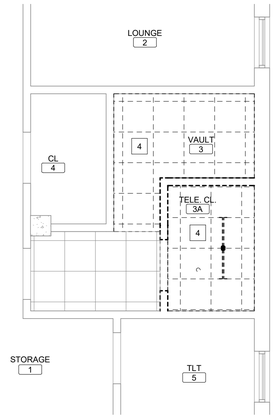

FIRST FLOOR REFLECTED CEILING DEMOLITION PLAN

Scale: 1/4" = 1'-0"

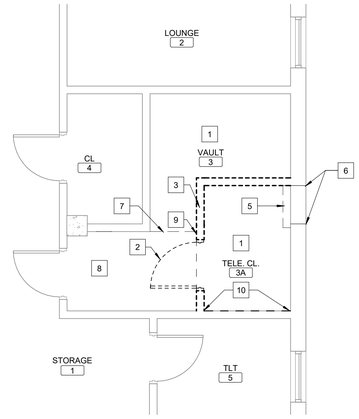

FIRST FLOOR DEMOLITION FLOOR PLAN

Scale: 1/4" = 1'-0"

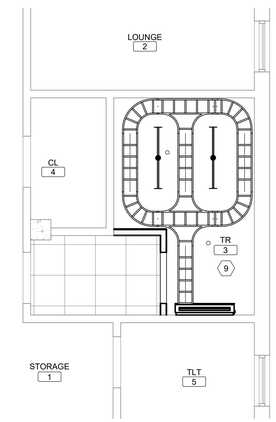

FIRST FLOOR REFLECTED CEILING PLAN

Scale: 1/4" = 1'-0"

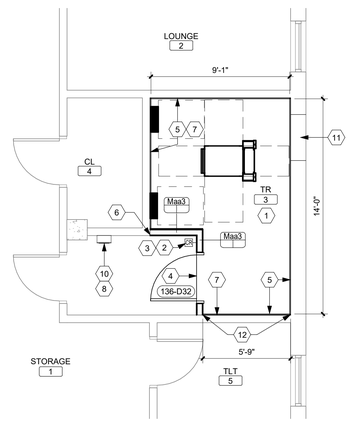

FIRST FLOOR FLOOR PLAN

Scale: 1/4" = 1'-0"

SHEET NOTES:

A. ALL EXISTING CONDITIONS ARE BASED ON BEST AVAILABLE INFORMATION AT THE TIME OF SURVEY AND VISUAL INSPECTION. CONTRACTOR SHALL FIELD VERIFY EXISTING CONDITIONS.

B. ELEMENTS SHOWN WITH LIGHT, GRAY LINES ARE EXISTING TO REMAIN. ELEMENTS SHOWN WITH DARK DASHED LINES ARE EXISTING TO BE DEMOLISHED. DEMOLITION SHALL INCLUDE, BUT NOT BE LIMITED TO, THOSE ELEMENTS SHOWN.

C. ALL WORK SHALL BE COORDINATED BETWEEN TRADES.

D. ALL WORK SHALL BE COORDINATED WITH THE COR TO MINIMIZE DISRUPTION OF AREAS OUTSIDE OF THE PROJECT LIMITS OF WORK.

E. ALL CEILING DEMOLITION WORK TO BE COORDINATED WITH CHANGE OF EXISTING PENDANT SPRINKLER HEADS WITH NEW UPRIGHT SPRINKLERS SUCH THAT THERE IS NO EXTENDED LOSS OF SPRINKLER PROTECTION IN THE CONSTRUCTION AREA.

F. FOR FINISHES IN ALL NEW TR ROOMS - SEE ROOM FINISH SCHEDULE SHEET A-005.

G. ALL NEW TR ROOMS TO HAVE CARBON DIOXIDE EXTINGUISHER WITHIN 75' OF ROOM. SEE OVERALL OR ENLARGED PLANS FOR LOCATIONS

H. PATCH AND FILL ALL PENETRATIONS/HOLES IN WALLS OF TR ROOMS TO MAINTAIN WALL RATINGS.

KEY NOTES:

1 REMOVE EXISTING FLOOR FINISH AND BASE.
2 DEMOLISH EXISTING DOOR AND FRAME IN MASONRY WALL.
3 DEMOLISH EXISTING WALL.
4 EXISTING EXPOSED STRUCTURE CEILING.
5 DEMOLISH STEEL ANGLES AT THROUGH WALL AIR CONDITIONING UNIT.
6 DEMOLISH METAL FLASHING AT EXTERIOR.
7 FLOOR FINISH CUT LINE.
8 EXISTING FLOOR FINISH AND BASE TO REMAIN.
9 REMOVE EXISTING SIGNAGE AND TURN OVER TO VA.
10 REMOVE GYPSUM BOARD TR SIDE IN PREPARATION FOR WATERSHIELD MEMBRANE.

(#) KEY NOTES:

1 ROOM TO RECEIVE NEW FINISHES WALLS AND FLOORS, SEE ROOM FINISH SCHEDULE ON SHEET A-005.
2 NEW ROOM SIGN, REFER TO A-005 FOR REQUIREMENTS.
3 NEW CARD READER, REFER TO TECHNOLOGY DRAWINGS.
4 AT NEW DOOR, EXTEND STATIC DISSIPATIVE TILE FROM ROOM INTO CORRIDOR TO EXISTING FLOORING.
5 PROVIDE 4'X8'X3/4" FIRE RETARDANT TREATED AC GRADE PLYWOOD BACK BOARDS IN TELECOM ROOMS. PLYWOOD SHALL BE MOUNTED WITH A-SIDE OUT AND PAINTED WITH (3 COATS TOTAL) OF FIRE RESISTANT PAINT ON ALL SIDES PRIOR TO MOUNTING, AND SHALL MATCH P-2 COLOR. MASK OVER FIRE RETARDANT SEAL ON PLYWOOD BEFORE PAINTING TO ALLOW INSPECTION OF FIRE RATING SEAL. ALL DRYWALL SURROUNDING WALLS TO BE PAINTED WITH STANDARD PAINT P-1 TO MATCH PLYWOOD COLOR.
6 ALIGN WALLS.
7 EXTEND EXISTING WALL TO UNDERSIDE OF DECK ABOVE (APPROX. 8'-0" TO 11'-0") WITH WALL TYPE Maa3_ SEE SHEET A-002. SEAL ALL PENETRATIONS AND EXISTING VOIDS.
8 NEW FIRE EXTINGUISHER SIGNAGE ABOVE FIRE EXTINGUISHER CABINET, REFER TO A-005 FOR REQUIREMENTS.
9 EXPOSED CEILING.
10 INSTALL NEW SURFACE MOUNT FIRE EXTINGUISHER CABINET.
11 FILL IN VOID, APPROX. 36" X 24", WITH 8" CMU. CEMENT PLASTER FINISH TO EXTERIOR TO MATCH SURROUNDING SURFACE. PAINT TO MATCH.
12 PROVIDE GRACE, ICE AND WATERSHIELD, SELF ADHERING BIT. MEMBRANE 45 MIL THICK OR EQUAL, 12" ABOVE FLOOR FINISH. BOTTOM OF MEMBRANE TO SEAL 1/4" TO FLOOR AND TURN UP. ADHERE TO METAL TRACK RUNNER AND METAL STUDS, INSIDE FACE, TR ROOM SIDE. REPLACE REMOVED GYSPUM BOARD OVER MEMBRANE.

KEY PLAN

SCALE: NO SCALE

AREA OF WORK

FULLY SPRINKLERED

100% CONSTRUCTION DOCUMENTS

#	Revisions:	Date

CONSULTANTS:

WALTER DAVID VAN SCOTTER REG. NO. 8983 STATE OF LOUISIANA REGISTERED ARCHITECT
3/23/2026

PROJECT MANAGER

ACG Project Number 20-398

APOGEE Engineers | Architects
Headquarters:
Apogee Consulting Group, P.A.
1151 Kildaire Farm Road, Suite 120
Cary, North Carolina 27511
www.acg-pa.com 919-858-7420
© COPYRIGHT Apogee Consulting Group, P.A.

Office of Construction and Facilities Management

VA U.S. Department of Veterans Affairs

Drawing Title: ENLARGED PLANS, BUILDING 136, FIRST FLOOR, TELECOM ROOM 3

Location: ALEXANDRIA VA HEALTH CARE SYSTEM
2495 SHREVEPORT HWY, 71N
PINEVILLE, LA 71360

Project Title: ELECTRONIC HEALTH RECORD MODERNIZATION (EHRM)

VA PROJECT NUMBER 502-21-222

Building Number # 136

Approved

Date: MARCH 24, 2026 | Checked: WVS | Drawn: MEL

Drawing Number: 136.A-401

Dwg. 48 of 51

C:\Users\mlatif\Documents\A_20-398_VA Alexandria EHRM_Bldg_0136_mlatifCP.398.rvt
3/18/2026 4:14:28 PM
VA FORM 08-6231

Docusign Envelope ID: 7FA18971-B6F6-44A9-896C-7B85FF50EEA5

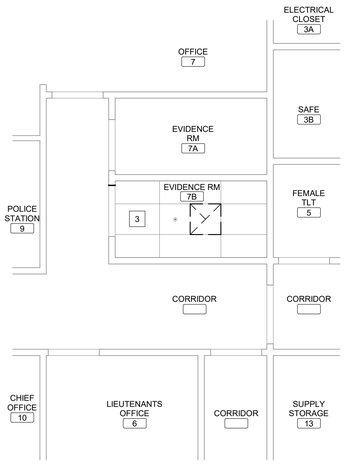

FIRST FLOOR REFLECTED CEILING DEMOLITION PLAN

Scale: 1/4" = 1'-0"

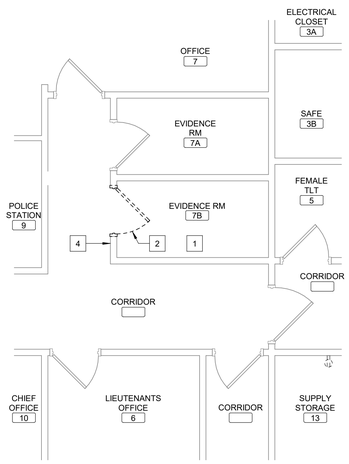

FIRST FLOOR DEMOLITION FLOOR PLAN

Scale: 1/4" = 1'-0"

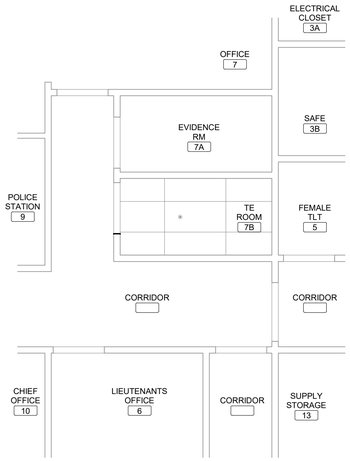

FIRST FLOOR REFLECTED CEILING PLAN

Scale: 1/4" = 1'-0"

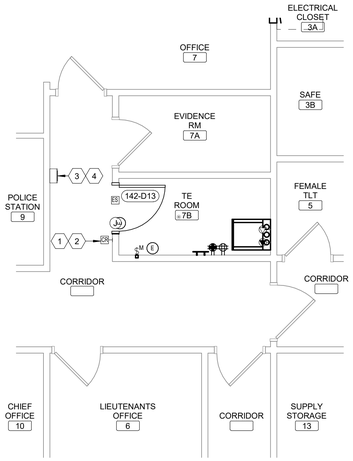

FIRST FLOOR PLAN

Scale: 1/4" = 1'-0"

SHEET NOTES:

A. ALL EXISTING CONDITIONS ARE BASED ON BEST AVAILABLE INFORMATION AT THE TIME OF SURVEY AND VISUAL INSPECTION. CONTRACTOR SHALL FIELD VERIFY EXISTING CONDITIONS.

B. ELEMENTS SHOWN WITH LIGHT, GRAY LINES ARE EXISTING TO REMAIN. ELEMENTS SHOWN WITH DARK DASHED LINES ARE EXISTING TO BE DEMOLISHED. DEMOLITION SHALL INCLUDE, BUT NOT BE LIMITED TO, THOSE ELEMENTS SHOWN.

C. ALL WORK SHALL BE COORDINATED BETWEEN TRADES.

D. ALL WORK SHALL BE COORDINATED WITH THE COR TO MINIMIZE DISRUPTION OF AREAS OUTSIDE OF THE PROJECT LIMITS OF WORK.

E. ALL CEILING DEMOLITION WORK TO BE COORDINATED WITH CHANGE OF EXISTING PENDANT SPRINKLER HEADS WITH NEW UPRIGHT SPRINKLERS SUCH THAT THERE IS NO EXTENDED LOSS OF SPRINKLER PROTECTION IN THE CONSTRUCTION AREA.

F. FOR FINISHES IN ALL NEW TR ROOMS - SEE ROOM FINISH SCHEDULE SHEET A-005.

G. ALL NEW TR ROOMS TO HAVE CARBON DIOXIDE EXTINGUISHER WITHIN 75' OF ROOM. SEE OVERALL OR ENLARGED PLANS FOR LOCATIONS

H. PATCH AND FILL ALL PENETRATIONS/HOLES IN WALLS OF TR ROOMS TO MAINTAIN WALL RATINGS.

KEY NOTES:

#	
1	EXISTING FLOOR FINISH AND BASE TO REMAIN.
2	DEMOLISH EXISTING DOOR AND FRAME IN METAL STUD AND GYP BD WALL.
3	EXISTING CEILING TO REMAIN.
4	REMOVE EXISTING SIGNAGE AND TURN OVER TO VA.

KEY NOTES:

#	
1	NEW ROOM SIGN, REFER TO A-005 FOR REQUIREMENTS.
2	NEW CARD READER, REFER TO TECHNOLOGY DRAWINGS.
3	INSTALL NEW SEMI RECESSED FIRE EXTINGUISHER CABINET.
4	NEW FIRE EXTINGUISHER SIGNAGE ABOVE FIRE EXTINGUISHER CABINET, REFER TO A-005 FOR REQUIREMENTS.

KEY PLAN

SCALE: NO SCALE

AREA OF WORK

FULLY SPRINKLERED

100% CONSTRUCTION DOCUMENTS

#	Revisions:	Date

CONSULTANTS:

WALTER DAVID VAN SCOTTER REG. NO. 9863 STATE OF LOUISIANA REGISTERED ARCHITECT

3/23/2026

PROJECT MANAGER

ACG Project Number 20-398

APOGEE Engineers | Architects

Headquarters:
Apogee Consulting Group, P.A.
1151 Kildaire Farm Road, Suite 120
Cary, North Carolina 27511
www.acg-pa.com 919-858-7420

© COPYRIGHT Apogee Consulting Group, P.A.

Office of Construction and Facilities Management

VA U.S. Department of Veterans Affairs

Drawing Title: ENLARGED PLANS, BUILDING 142, FIRST FLOOR, TELECOM ROOM 7B

Location: ALEXANDRIA VA HEALTH CARE SYSTEM, 2495 SHREVEPORT HWY, 71N, PINEVILLE, LA 71360

Project Title: ELECTRONIC HEALTH RECORD MODERNIZATION (EHRM)

VA PROJECT NUMBER: 502-21-222

Building Number: # 142

Approved

Date: MARCH 24, 2026 | Checked: WVS | Drawn: MEL

Drawing Number: 142.A-401

Dwg. 49 of 51

C:\Users\mail\Documents\A_20-398_VA Alexandria EHRM_Bldg_0142_mailCF398.rvt
3/18/2026 4:18:07 PM
VA FORM 08-6231

Docusign Envelope ID: 7FA18971-B6F6-44A9-896C-7B85FF50EEA5

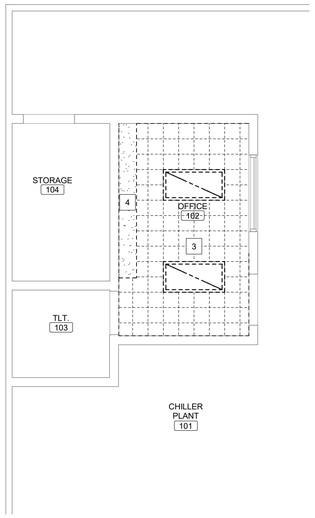

FIRST FLOOR REFLECTED CEILING DEMOLITION PLAN

Scale: 1/4" = 1'-0"

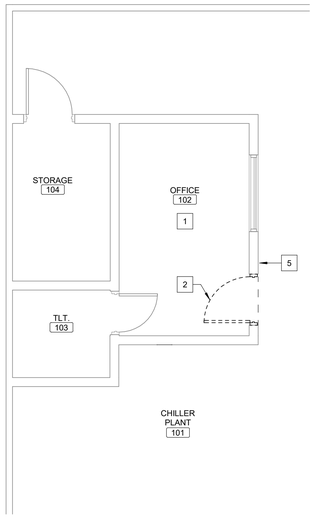

FIRST FLOOR DEMOLITION FLOOR PLAN

Scale: 1/4" = 1'-0"

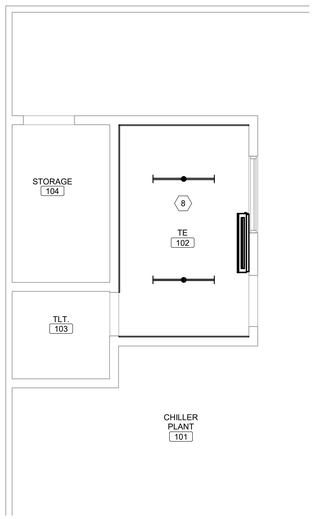

FIRST FLOOR REFLECTED CEILING PLAN

Scale: 1/4" = 1'-0"

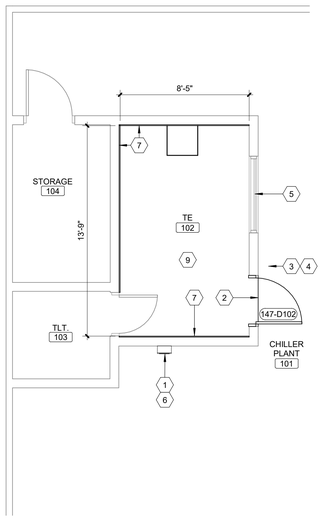

FIRST FLOOR PLAN

Scale: 1/4" = 1'-0"

SHEET NOTES:

A. ALL EXISTING CONDITIONS ARE BASED ON BEST AVAILABLE INFORMATION AT THE TIME OF SURVEY AND VISUAL INSPECTION. CONTRACTOR SHALL FIELD VERIFY EXISTING CONDITIONS.

B. ELEMENTS SHOWN WITH LIGHT, GRAY LINES ARE EXISTING TO REMAIN. ELEMENTS SHOWN WITH DARK DASHED LINES ARE EXISTING TO BE DEMOLISHED. DEMOLITION SHALL INCLUDE, BUT NOT BE LIMITED TO, THOSE ELEMENTS SHOWN.

C. ALL WORK SHALL BE COORDINATED BETWEEN TRADES.

D. ALL WORK SHALL BE COORDINATED WITH THE COR TO MINIMIZE DISRUPTION OF AREAS OUTSIDE OF THE PROJECT LIMITS OF WORK.

E. ALL CEILING DEMOLITION WORK TO BE COORDINATED WITH CHANGE OF EXISTING PENDANT SPRINKLER HEADS WITH NEW UPRIGHT SPRINKLERS SUCH THAT THERE IS NO EXTENDED LOSS OF SPRINKLER PROTECTION IN THE CONSTRUCTION AREA.

F. FOR FINISHES IN ALL NEW TR ROOMS - SEE ROOM FINISH SCHEDULE SHEET A-005.

G. ALL NEW TR ROOMS TO HAVE CARBON DIOXIDE EXTINGUISHER WITHIN 75' OF ROOM. SEE OVERALL OR ENLARGED PLANS FOR LOCATIONS

H. PATCH AND FILL ALL PENETRATIONS/HOLES IN WALLS OF TR ROOMS TO MAINTAIN WALL RATINGS.

KEY NOTES:

1 REMOVE EXISTING FLOOR FINISH AND BASE.
2 DEMOLISH EXISTING DOOR AND FRAME IN MASONRY WALL.
3 REMOVE EXISTING ACT CEILING, INCLUDING ELEC AND MECH FIXTURES.
4 REMOVE EXISTING GYPSUM BOARD AND METAL STUD SOFFIT.
5 REMOVE EXISTING SIGNAGE AND TURN OVER TO VA.

KEY NOTES:

1 INSTALL NEW SURFACE MOUNTED FIRE EXTINGUISHER CABINET.
2 AT NEW DOOR, EXTEND STATIC DISSIPATIVE TILE FROM ROOM INTO CORRIDOR TO EXISTING FLOORING.
3 NEW CARD READER, REFER TO TECHNOLOGY DRAWINGS.
4 NEW ROOM SIGN. REFER TO A-005 FOR REQUIREMENTS.
5 INSTALL WINDOW FILM TO INTERIOR FACE OF WINDOW GLAZING - SEE A-005.
6 NEW FIRE EXTINGUISHER SIGN, REFER TO A-005 FOR REQUIREMENTS.
7 PROVIDE 4'X8'X3/4" FIRE RETARDANT TREATED AC GRADE PLYWOOD BACK BOARDS IN TELECOM ROOMS. PLYWOOD SHALL BE MOUNTED WITH A-SIDE OUT AND PAINTED WITH (3 COATS TOTAL) OF FIRE RESISTANT PAINT ON ALL SIDES PRIOR TO MOUNTING, AND SHALL MATCH P-2 COLOR. MASK OVER FIRE RETARDANT SEAL ON PLYWOOD BEFORE PAINTING TO ALLOW INSPECTION OF FIRE RATING SEAL. ALL DRYWALL SURROUNDING WALLS TO BE PAINTED WITH STANDARD PAINT P-1 TO MATCH PLYWOOD COLOR.
8 EXPOSED CEILING.
9 ROOM TO RECEIVE NEW FINISHES WALLS AND FLOORS, SEE ROOM FINISH SCEHDULE ON SHEET A-005.

KEY PLAN

SCALE: NO SCALE

AREA OF WORK

100% CONSTRUCTION DOCUMENTS

#	Revisions:	Date

CONSULTANTS:

WALTER DAVID VAN SCOTER
REG. NO. 9863
STATE OF LOUISIANA
REGISTERED ARCHITECT
3/23/2026

PROJECT MANAGER

ACG Project Number 20-398

APOGEE Engineers | Architects

Headquarters:
Apogee Consulting Group, P.A.
1151 Kildaire Farm Road, Suite 120
Cary, North Carolina 27511
www.acg-pa.com 919-858-7420

© COPYRIGHT Apogee Consulting Group, P.A.

Office of Construction and Facilities Management

VA U.S. Department of Veterans Affairs

Drawing Title: ENLARGED PLANS, BUILDING 147, FIRST FLOOR, TELECOM ROOM 102

Location: ALEXANDRIA VA HEALTH CARE SYSTEM
2495 SHREVEPORT HWY, 71N
PINEVILLE, LA 71360

Project Title: ELECTRONIC HEALTH RECORD MODERNIZATION (EHRM)

Approved

Date: MARCH 24, 2026 | Checked: WVS | Drawn: MEL

VA PROJECT NUMBER: 502-21-222

Building Number: # 147

Drawing Number: 147.A-401

Dwg. 50 of 51

C:\Users\mlah\Documents\A_20-398_VA Alexandria EHRM_Bldg_0147_mlahCF.98.rvt
3/18/2026 2:48:35 PM
VA FORM 08-6231

Docusign Envelope ID: 7FA18971-B6F6-44A9-896C-7B85FF50EEA5

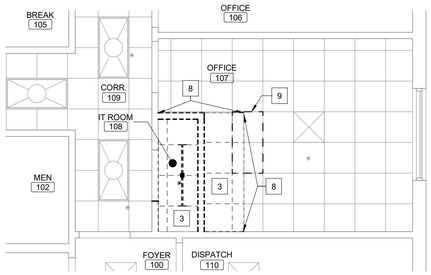

FIRST FLOOR REFLECTED CEILING DEMOLITION PLAN

Scale: 1/4" = 1'-0"

0 2 4 8 NORTH

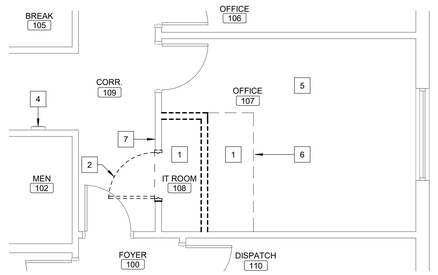

FIRST FLOOR DEMOLITION FLOOR PLAN

Scale: 1/4" = 1'-0"

0 2 4 8 NORTH

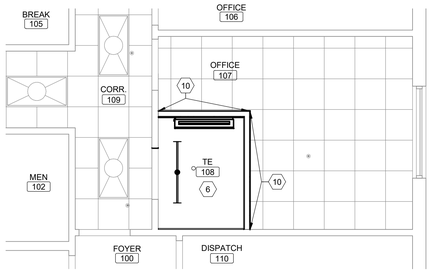

FIRST FLOOR REFLECTED CEILING PLAN

Scale: 1/4" = 1'-0"

0 2 4 8 NORTH

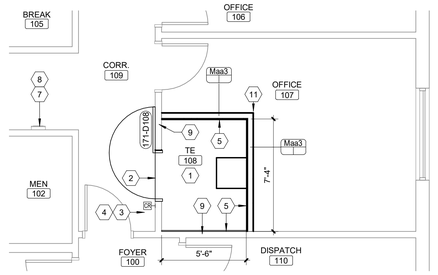

FIRST FLOOR PLAN

Scale: 1/4" = 1'-0"

0 2 4 8 NORTH

SHEET NOTES:

A. ALL EXISTING CONDITIONS ARE BASED ON BEST AVAILABLE INFORMATION AT THE TIME OF SURVEY AND VISUAL INSPECTION. CONTRACTOR SHALL FIELD VERIFY EXISTING CONDITIONS.

B. ELEMENTS SHOWN WITH LIGHT, GRAY LINES ARE EXISTING TO REMAIN. ELEMENTS SHOWN WITH DARK DASHED LINES ARE EXISTING TO BE DEMOLISHED. DEMOLITION SHALL INCLUDE, BUT NOT BE LIMITED TO, THOSE ELEMENTS SHOWN.

C. ALL WORK SHALL BE COORDINATED BETWEEN TRADES.

D. ALL WORK SHALL BE COORDINATED WITH THE COR TO MINIMIZE DISRUPTION OF AREAS OUTSIDE OF THE PROJECT LIMITS OF WORK.

E. ALL CEILING DEMOLITION WORK TO BE COORDINATED WITH CHANGE OF EXISTING PENDANT SPRINKLER HEADS WITH NEW UPRIGHT SPRINKLERS SUCH THAT THERE IS NO EXTENDED LOSS OF SPRINKLER PROTECTION IN THE CONSTRUCTION AREA.

F. FOR FINISHES IN ALL NEW TR ROOMS - SEE ROOM FINISH SCHEDULE SHEET A-005.

G. ALL NEW TR ROOMS TO HAVE CARBON DIOXIDE EXTINGUISHER WITHIN 75' OF ROOM. SEE OVERALL OR ENLARGED PLANS FOR LOCATIONS

H. PATCH AND FILL ALL PENETRATIONS/HOLES IN WALLS OF TR ROOMS TO MAINTAIN WALL RATINGS.

KEY NOTES:

1 REMOVE EXISTING FLOOR FINISH AND BASE.
2 DEMOLISH EXISTING DOOR AND FRAME IN METAL STUD AND GYP BD WALL.
3 REMOVE EXISTING ACT CEILING, INCLUDING ELEC AND MECH FIXTURES.
4 EXISTING SEMI RECESSED FIRE EXTINGUISHER CABINET TO REMAIN.
5 EXISTING FLOOR FINISH TO REMAIN.
6 FINISH FLOOR CUT LINE.
7 REMOVE EXISTING SIGNAGE AND TURN OVER TO VA.
8 REMOVE PORTION OF EXISTING ACT TILE. COORDINATE WITH NEW.
9 RELOCATE EXISTING LIGHT.

(#) KEY NOTES:

1 ROOM TO RECEIVE NEW FLOOR FINISHES, SEE ROOM FINISH SCHEDULE ON SHEET A-005.
2 AT NEW DOOR, EXTEND STATIC DISSIPATIVE TILE FROM ROOM INTO CORRIDOR TO EXISTING FLOORING.
3 NEW ROOM SIGNAGE, REF TO A-005 FOR REQUIREMENTS.
4 NEW CARD READER, REFER TO TECHNOLOGY DRAWINGS.
5 PROVIDE 4'X8'X3/4" FIRE RETARDANT TREATED AC GRADE PLYWOOD BACK BOARDS IN TELECOM ROOMS. PLYWOOD SHALL BE MOUNTED WITH A-SIDE OUT AND PAINTED WITH (3 COATS TOTAL) OF FIRE RESISTANT PAINT ON ALL SIDES PRIOR TO MOUNTING, AND SHALL MATCH P-2 COLOR. MASK OVER FIRE RETARDANT SEAL ON PLYWOOD BEFORE PAINTING TO ALLOW INSPECTION OF FIRE RATING SEAL. ALL DRYWALL SURROUNDING WALLS TO BE PAINTED WITH STANDARD PAINT P-1 TO MATCH PLYWOOD COLOR.
6 EXPOSED CEILING.
7 REPLACE FIRE EXTINGUISHER WITH NEW.
8 NEW FIRE EXTINGUISHER SIGNAGE ABOVE FIRE EXTINGUISHER CABINET , REF TO A-005 FOR REQUIREMENTS.
9 EXTEND EXISTING WALL TO UNDERSIDE OF DECK ABOVE (APPROX. 8'-5" TO 10'-5") WITH WALL TYPE Maa3 , SEE SHEET A-002. SEAL ALL PENETRATIONS AND EXISTING VOIDS.
10 NEW CEILING TRACK WALL ANGLE, CUT EXISTING TILE TO FIT NEW LENGTH AND REINSTALL.
11 PROVIDE NEW FULL HT. CORNER GUARD.

KEY PLAN

SCALE: NO SCALE

AREA OF WORK

N

FULLY SPRINKLERED

100% CONSTRUCTION DOCUMENTS

#	Revisions:	Date

CONSULTANTS:

WALTER DAVID VAN SOTER REG. NO. 6983 STATE OF LOUISIANA REGISTERED ARCHITECT
3/23/2026

PROJECT MANAGER

ACG Project Number 20-398

APOGEE Engineers | Architects

Headquarters:
Apogee Consulting Group, P.A.
1151 Kildaire Farm Road, Suite 120
Cary, North Carolina 27511
www.acg-pa.com 919-858-7420

© COPYRIGHT Apogee Consulting Group, P.A.

Office of Construction and Facilities Management

VA U.S. Department of Veterans Affairs

Drawing Title: ENLARGED PLANS, BUILDING 171, FIRST FLOOR, TELECOM ROOM 108

Location: ALEXANDRIA VA HEALTH CARE SYSTEM
2495 SHREVEPORT HWY, 71N
PINEVILLE, LA 71360

Project Title: ELECTRONIC HEALTH RECORD MODERNIZATION (EHRM)

Approved

Date: MARCH 24, 2026 | Checked: WVS | Drawn: MEL

VA PROJECT NUMBER: 502-21-222

Building Number: # 171

Drawing Number: 171.A-401

Dwg. 51 of 51

C:\Users\mlail\Documents\A_20-398_VA Alexandria EHRM_Bldg_0171_mlailCF-298.rvt
3/18/2026 4:11:25 PM
VA FORM 08-6231