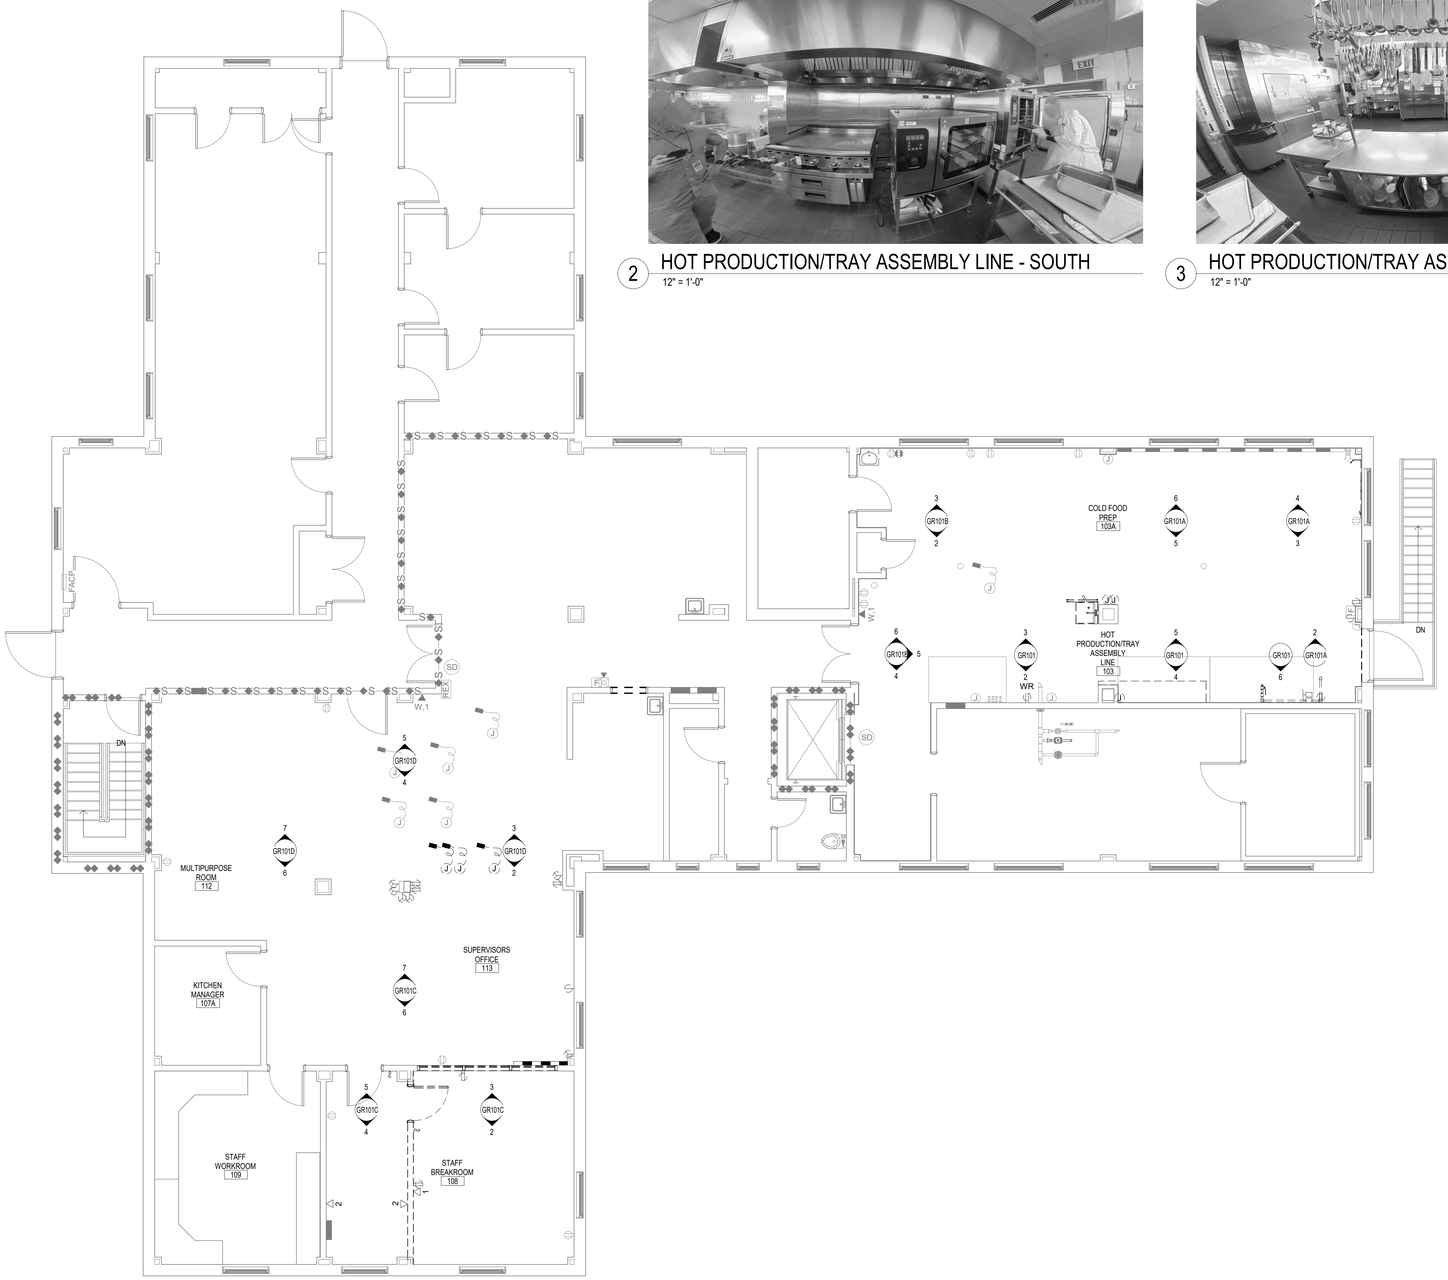

1 FIRST FLOOR - GENERAL RESOURCE PLAN
3/16" = 1'-0"

2 HOT PRODUCTION/TRAY ASSEMBLY LINE - SOUTH
12" = 1'-0"

3 HOT PRODUCTION/TRAY ASSEMBLY LINE - NORTH
12" = 1'-0"

4 HOT PRODUCTION/TRAY ASSEMBLY LINE - SOUTH
12" = 1'-0"

5 HOT PRODUCTION/TRAY ASSEMBLY LINE - NORTH
12" = 1'-0"

6 HOT PRODUCTION/TRAY ASSEMBLY LINE - SOUTH
12" = 1'-0"

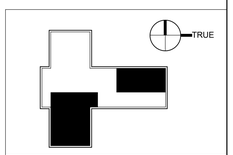

KEY PLAN

Mark	Revisions:	Date:

ARCHITECT/ENGINEER OF RECORD

ALESIA ARCHITECTURE
Alesia Architecture P.C.
3705 North 200th Street
Elkhorn, Nebraska 68022
Phone: (402) 291-6941

BDH

STAMP

ARCHITECT RICHARD JOSEPH OPKEN A-5125 STATE OF NEBRASKA
05/17/2024

Office of Construction and Facilities Management

VA U.S. Department of Veterans Affairs

Drawing Title	FIRST FLOOR - GENERAL RESOURCE PLAN
Approved:	
Phase	CONSTRUCTION DOCUMENTS
	FULLY SPRINKLERED
Project Title	PREPARE SITE FOR CHOICE DINING EQUIPMENT
Location	5500 E KELLOGG AVE, WICHITA, KS
Issue Date	05/17/2024
Checked	RJO
Drawn	JJG
Project Number	589A7-23-305
Building Number	2
Drawing Number	GR101

VA FORM 08 - 6231

Autodesk Docs://16721800 1 589A7-23-305 Prepare Site for Choice Dining/589A7-23-305.BIG2.Arch_R23_16721800 1-Existing.rvt
5/20/2024 3:42:29 PM