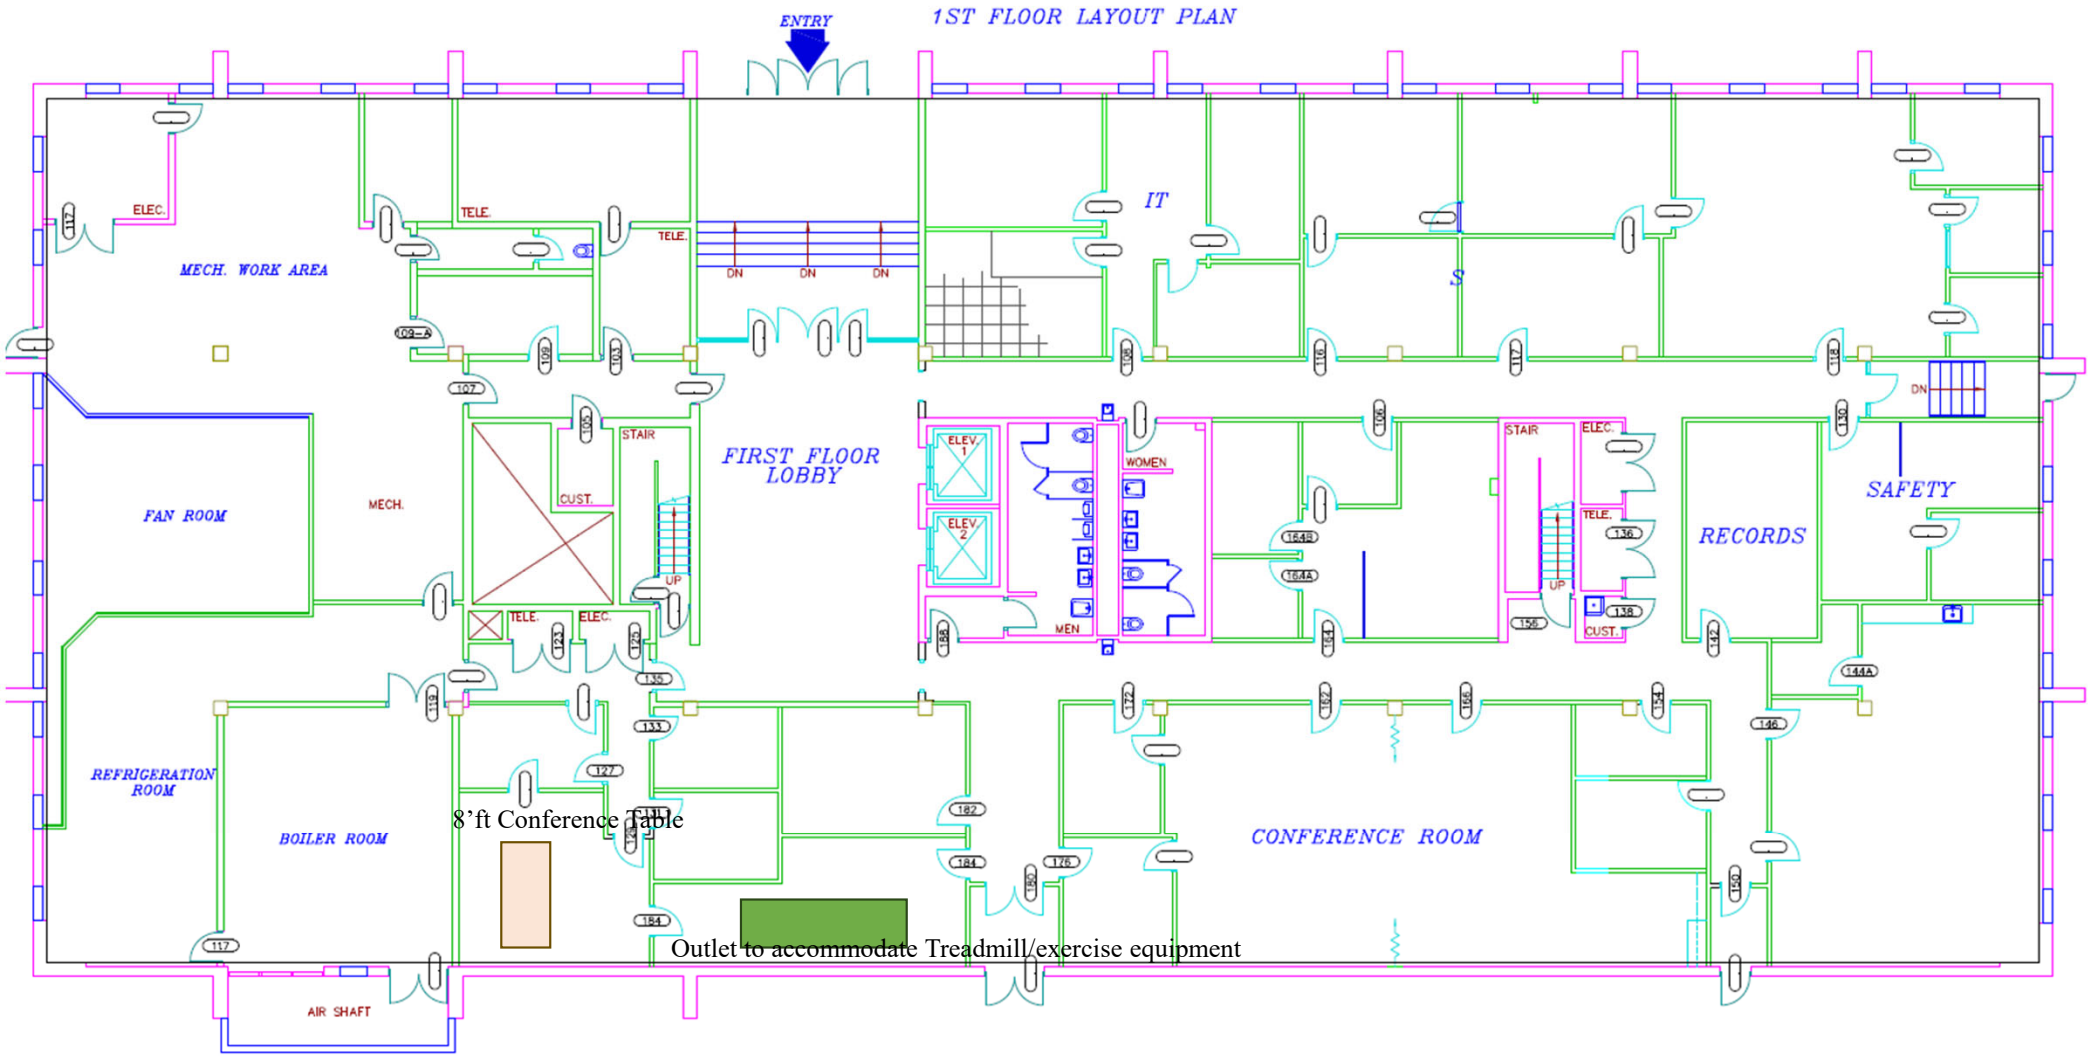
1ST FLOOR LAYOUT PLAN
ENTRY
MECH. WORK AREA
ELEC.
TELE.
DN
IT
S
FIRST FLOOR LOBBY
STAIR
UP
CUST.
MECH.
FAN ROOM
ELEV. 1
ELEV. 2
WOMEN
MEN
RECORDS
SAFETY
REFRIGERATION ROOM
BOILER ROOM
CONFERENCE ROOM
AIR SHAFT
8’ft Conference Table
Outlet to accommodate Treadmill/exercise equipment

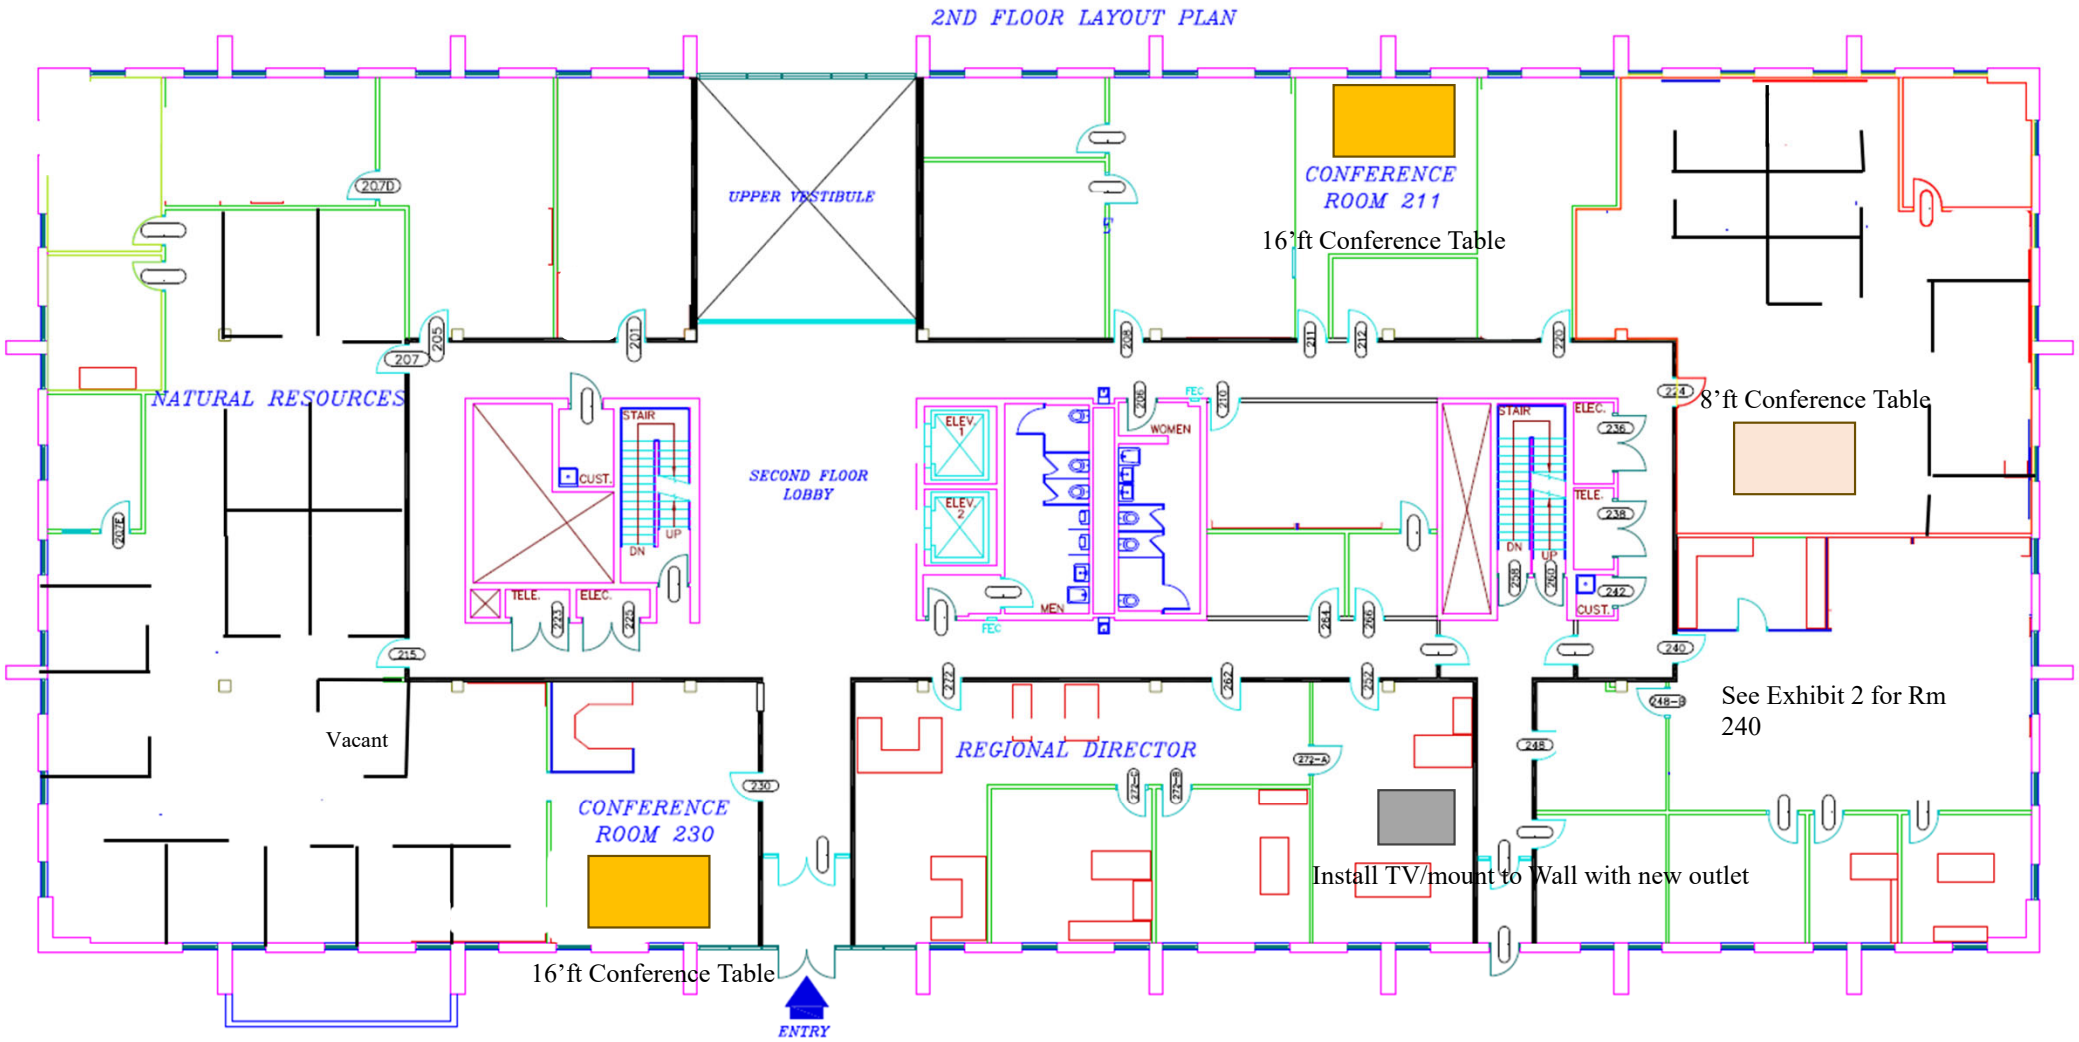
2ND FLOOR LAYOUT PLAN
UPPER VESTIBULE
CONFERENCE ROOM 211
16’ft Conference Table
NATURAL RESOURCES
SECOND FLOOR LOBBY
STAIR
CUST.
TELE.
ELEC.
ELEV. 1
ELEV. 2
WOMEN
MEN
FEC
8’ft Conference Table
See Exhibit 2 for Rm 240
Vacant
CONFERENCE ROOM 230
16’ft Conference Table
REGIONAL DIRECTOR
Install TV/mount to Wall with new outlet
ENTRY