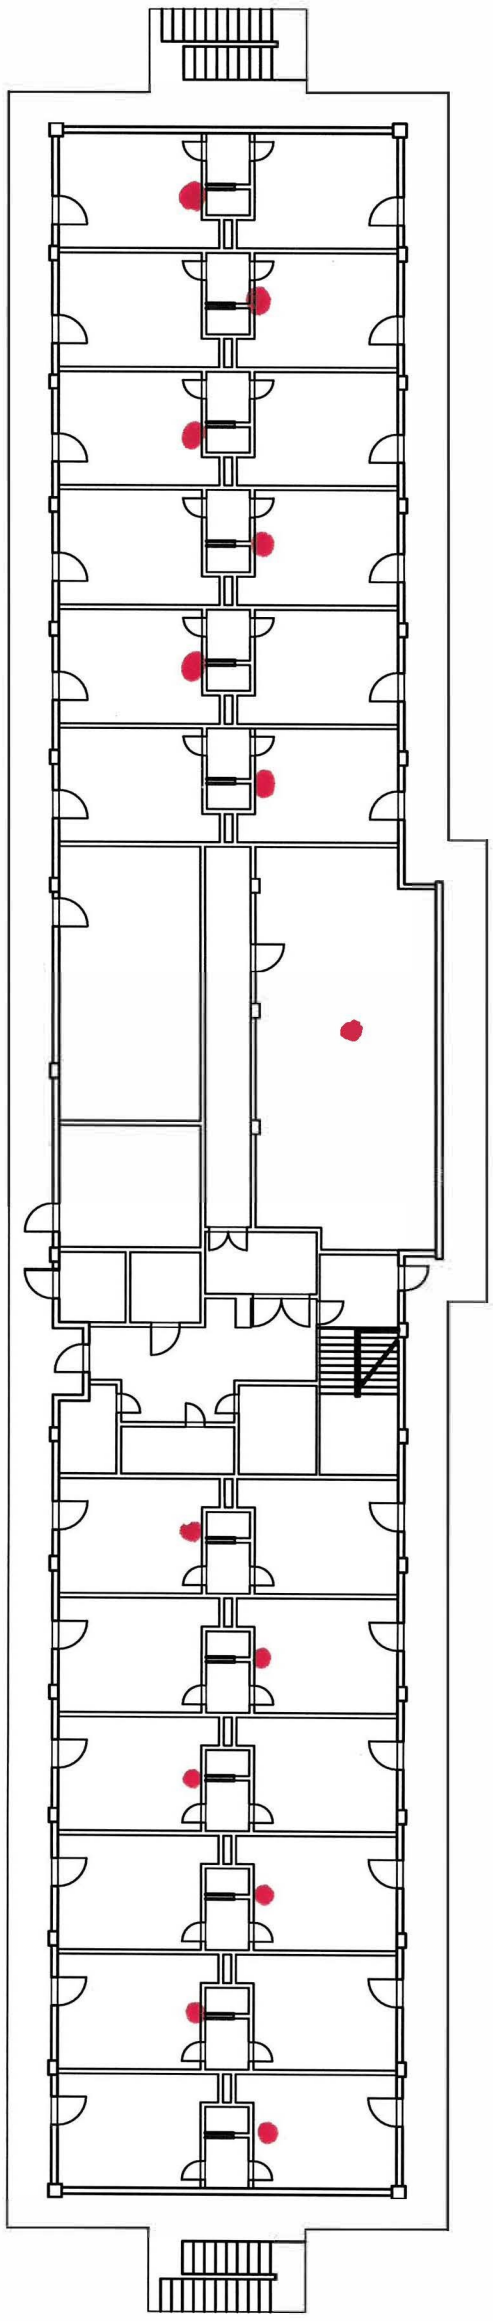

20th CIVIL ENGINEER SQUADRON
250 Chapin Street
SHAW AIR FORCE BASE, SOUTH CAROLINA 29152
COMMERCIAL PHONE: 1-803-895-9880

PLAN TYPE: FIRST_FLOOR_LAYOUT			
ENGINEER: N/A	DRAFTSMAN: SSGT_CHAD_JENSEN		
PROJECT NUMBER: N/A	DRAWING NUMBER: N/A		
DATE: 11_JAN_17	SCALE: 2"=1'	SHEET 1 OF 3	X00

DORMITORY
BLDG_407

REVISION	DATE	DESCRIPTION OF REVISION	REV BY
1	11_JAN_17	INITIAL_TEMPLATE_UPDATE	CDJ
#	XX_XXX_XX	REVISION	XXX
#	XX_XXX_XX	REVISION	XXX

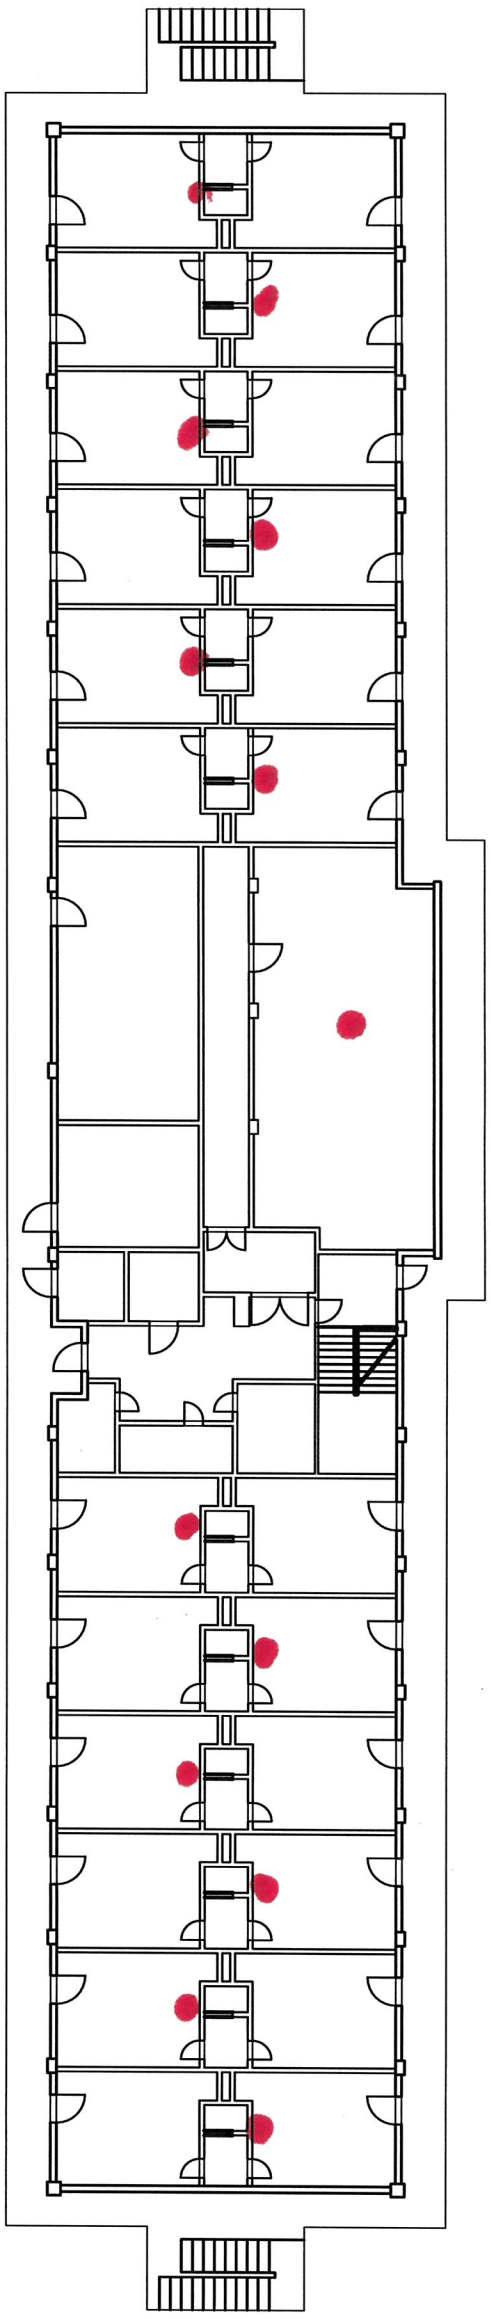

20th CIVIL ENGINEER SQUADRON
250 Chapin Street
SHAW AIR FORCE BASE, SOUTH CAROLINA 29152
COMMERCIAL PHONE: 1-803-895-9680

SECOND_FLOOR_LAYOUT (PLAN TYPE)			
N/A (ENGINEER)	SSGT_CHAD_JENSEN (DRAFTSMAN)		
N/A (PROJECT NUMBER)	N/A (DRAWING NUMBER)		
11_JAN_17 (DATE)	2"=1' (SCALE)	SHEET 2 OF 3	X00

DORMITORY
BLDG_407

REVISION	DATE	DESCRIPTION OF REVISION	REV BY
1	11_JAN_17	INITIAL_TEMPLATE_UPDATE	CDJ
#	XX_XXX_XX	REVISION	XXX
#	XX_XXX_XX	REVISION	XXX

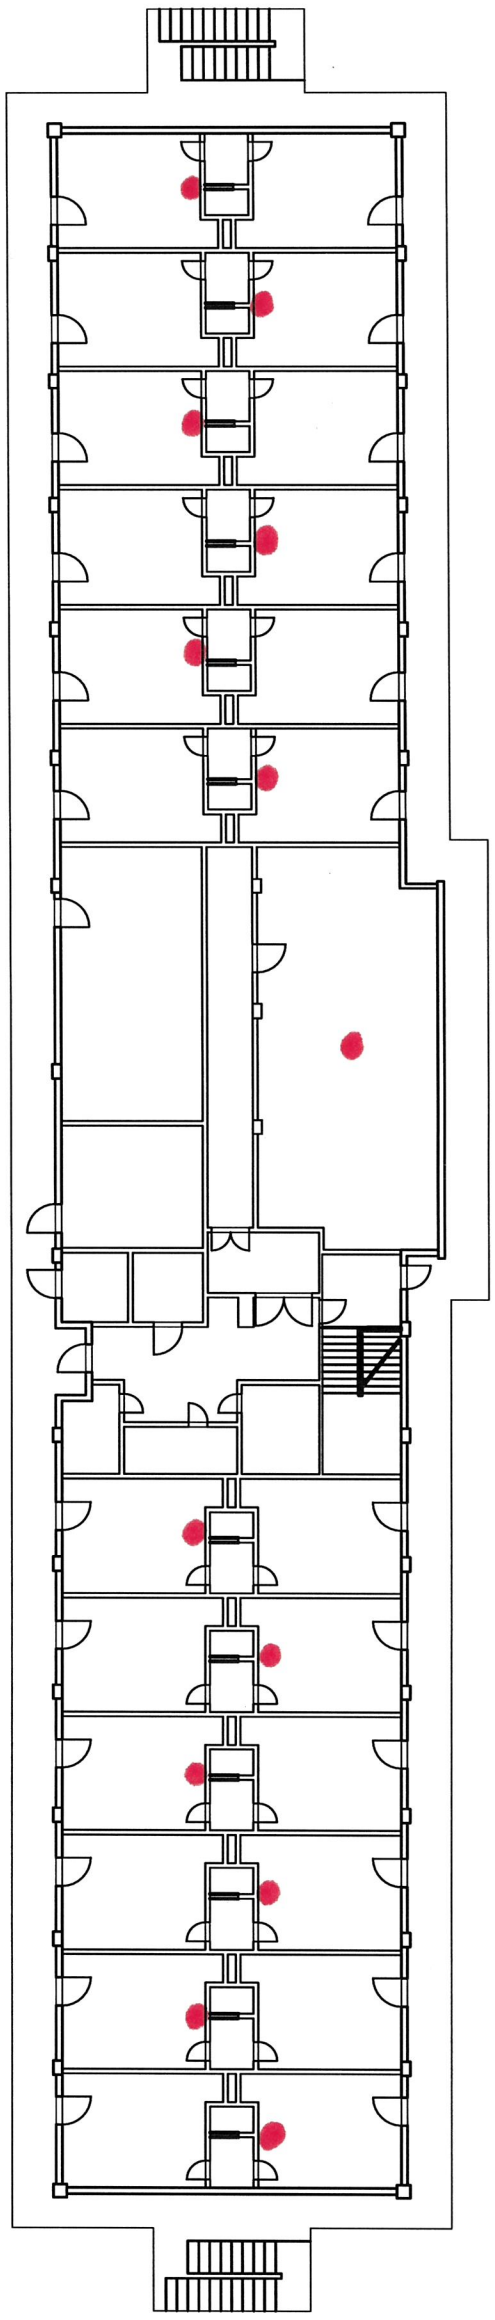

20th CIVIL ENGINEER SQUADRON
250 Chapin Street
SHAW AIR FORCE BASE, SOUTH CAROLINA 29152
COMMERCIAL PHONE: 1-803-895-9880

PLAN TYPE: THIRD_FLOOR_LAYOUT			
ENGINEER: N/A	DRAFTSMAN: SSGT_CHAD_JENSEN		
PROJECT NUMBER: N/A	DRAWING NUMBER: N/A		
DATE: 11_JAN_17	SCALE: 2"=1'	SHEET 3 OF 3	X00

DORMITORY
BLDG_407

REVISION	DATE	DESCRIPTION OF REVISION	REV BY
1	11_JAN_17	INITIAL_TEMPLATE_UPDATE	CDJ
#	XX_XXX_XX	REVISION	XXX
#	XX_XXX_XX	REVISION	XXX