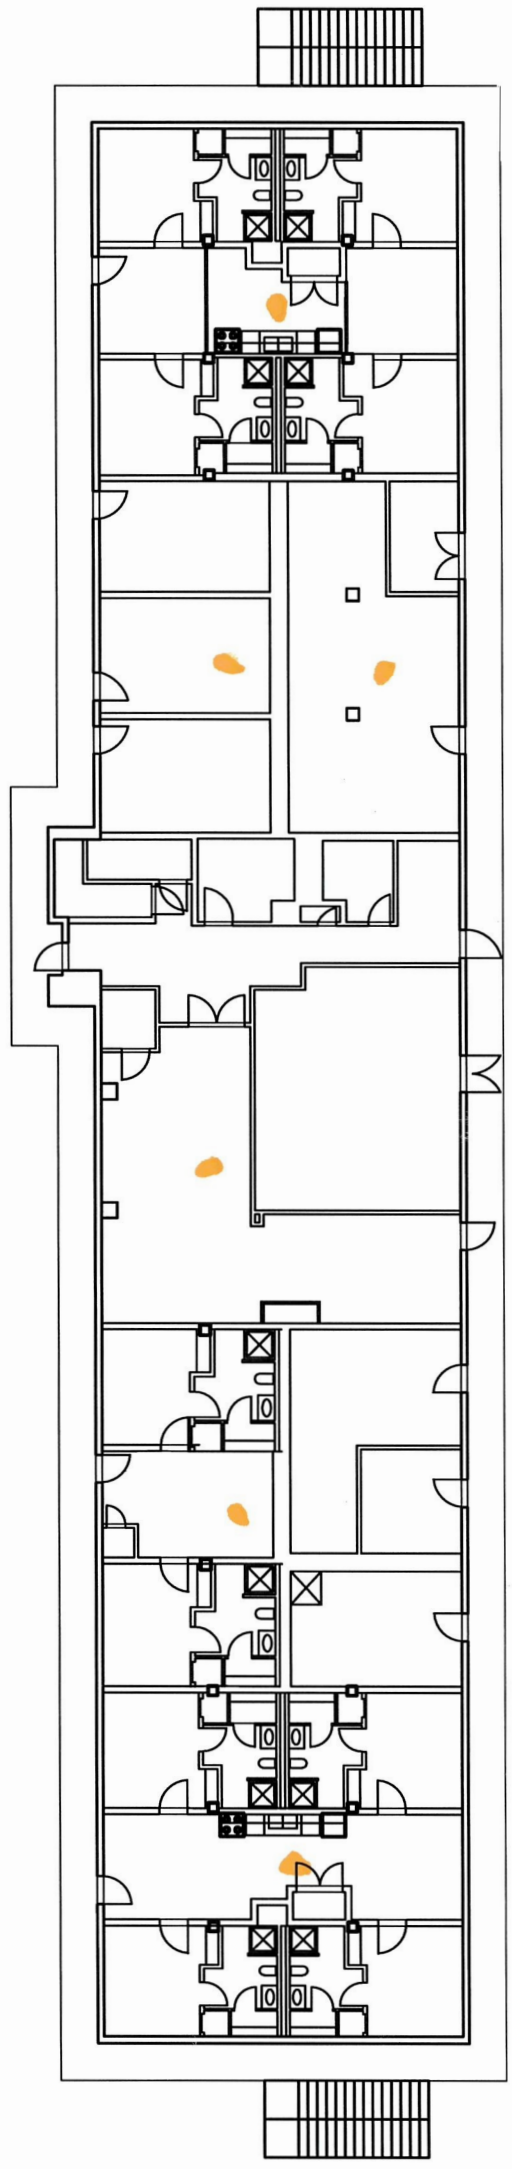

20th CIVIL ENGINEER SQUADRON
250 Chapin Street
SHAW AIR FORCE BASE, SOUTH CAROLINA 29152
COMMERCIAL PHONE: 1-803-895-9880

FIRST_FLOOR_LAYOUT (PLAN TYPE)		BLDG 905 DORMITORY	X00
N/A (ENGINEER)	A1C_JEREMIE_MILAM (DRAFTSMAN)		
N/A (PROJECT NUMBER)	N/A (DRAWING NUMBER)		
19_DEC_16 (DATE)	2"=1'-0" (SCALE)	SHEET 1 OF 3	

REVISION	DATE	DESCRIPTION OF REVISION	REV BY
1	19_DEC_16	INITIAL_TEMPLATE_UPDATE	JM
#	XX_XXX_XX	REVISION	XXX
#	XX_XXX_XX	REVISION	XXX

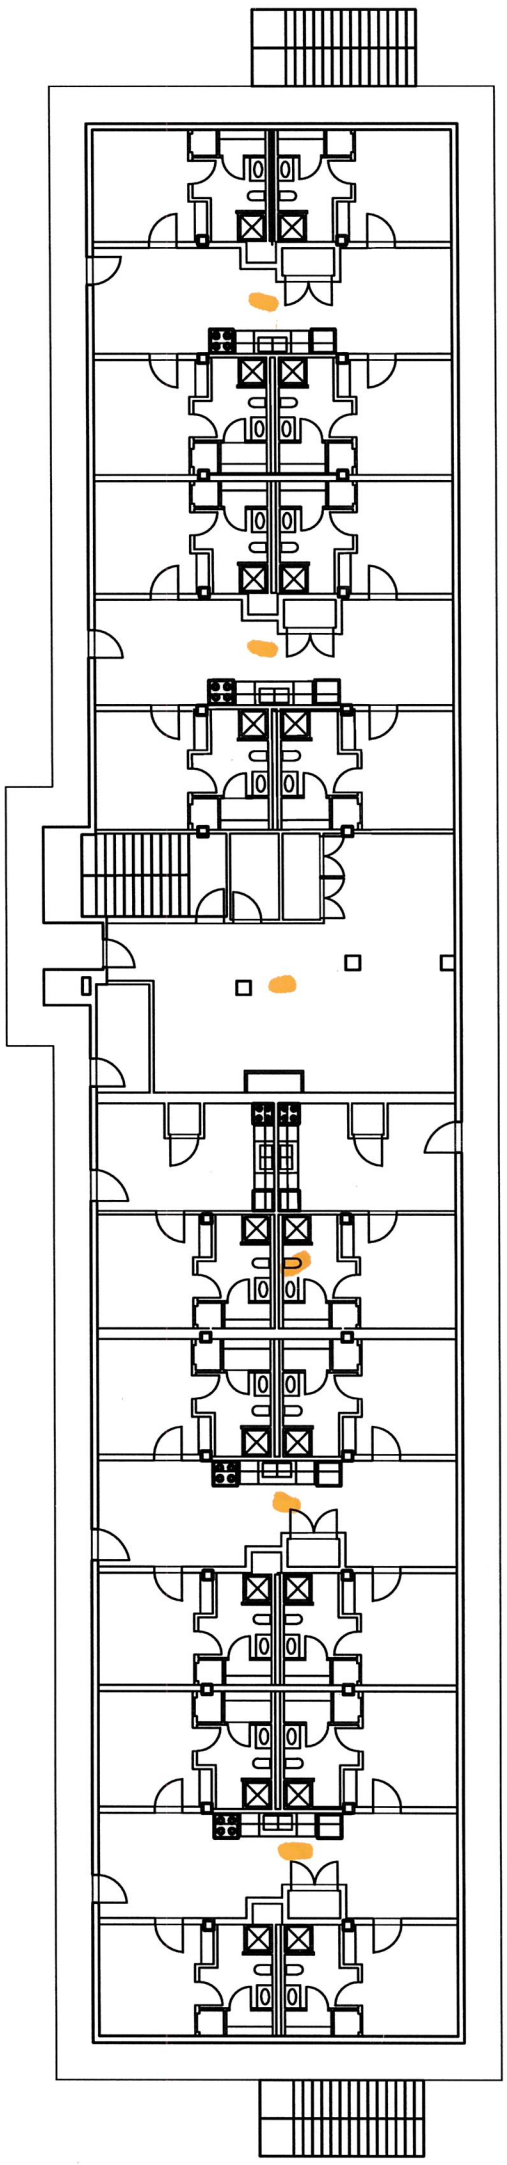

20th CIVIL ENGINEER SQUADRON
250 Chapin Street
SHAW AIR FORCE BASE, SOUTH CAROLINA 29152
COMMERCIAL PHONE: 1-803-895-9880

PLAN TYPE: SECOND_FLOOR_LAYOUT			
ENGINEER: N/A	DRAFTSMAN: A1C_JEREMIE_MILAM		
PROJECT NUMBER: N/A	DRAWING NUMBER: N/A		
DATE: 19_DEC_16	SCALE: 2"=1'-0"	SHEET 2 OF 3	X00

BLDG_905
DORMITORY

REVISION	DATE	DESCRIPTION OF REVISION	REV BY
1	19_DEC_16	INITIAL_TEMPLATE_UPDATE	JM
#	XX_XXX_XX	REVISION	XXX
#	XX_XXX_XX	REVISION	XXX

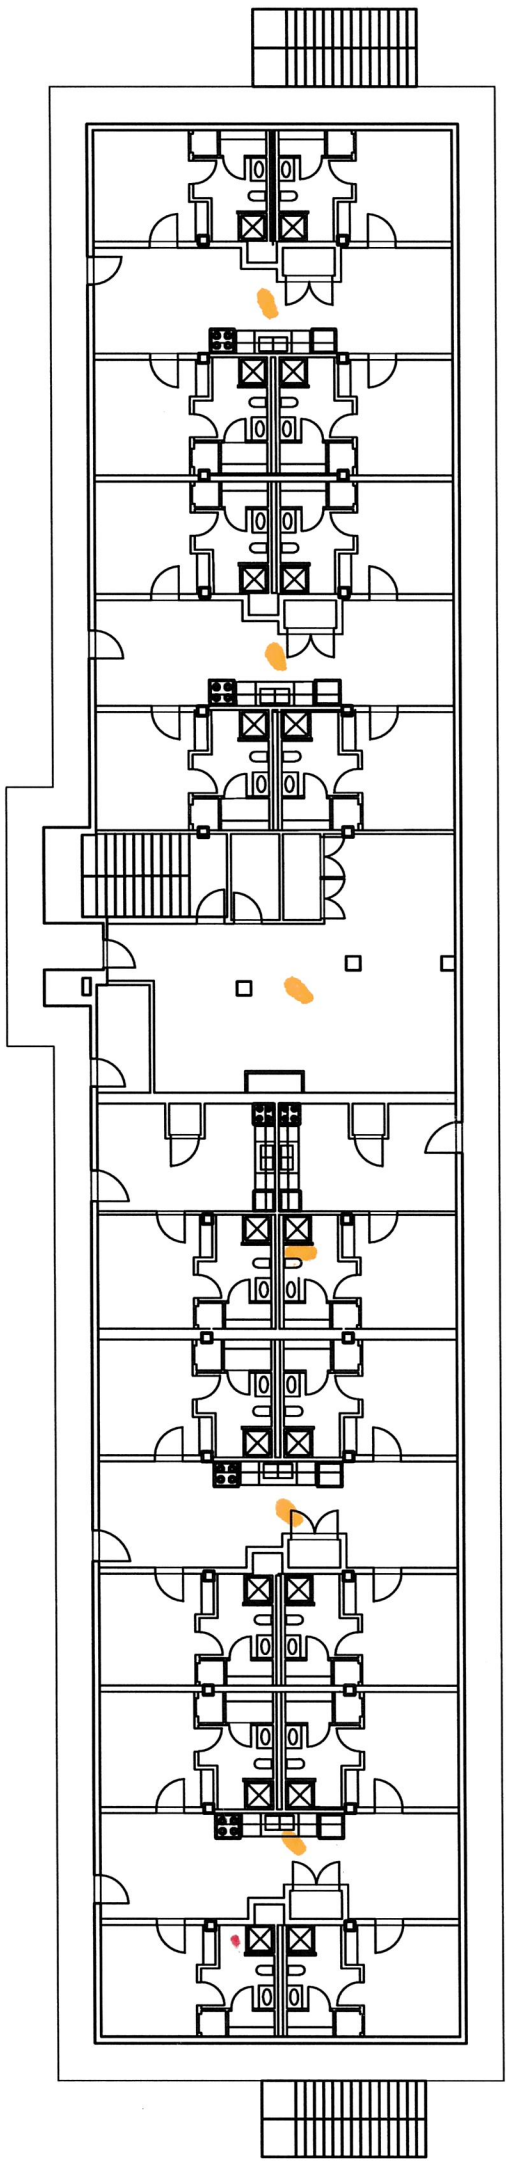

20th CIVIL ENGINEER SQUADRON
250 Chapin Street
SHAW AIR FORCE BASE, SOUTH CAROLINA 29152
COMMERCIAL PHONE: 1-803-895-9880

THIRD_FLOOR_LAYOUT (PLAN TYPE)		BLDG_905 DORMITORY	X00
N/A (ENGINEER)	A1C_JEREMIE_MILAM (DRAFTSMAN)		
N/A (PROJECT NUMBER)	N/A (DRAWING NUMBER)		
19_DEC_16 (DATE)	2"=1'-0" (SCALE)	SHEET 3 OF 3	

REVISION	DATE	DESCRIPTION OF REVISION	REV BY
1	19_DEC_16	INITIAL_TEMPLATE_UPDATE	JM
#	XX_XXX_XX	REVISION	XXX
#	XX_XXX_XX	REVISION	XXX