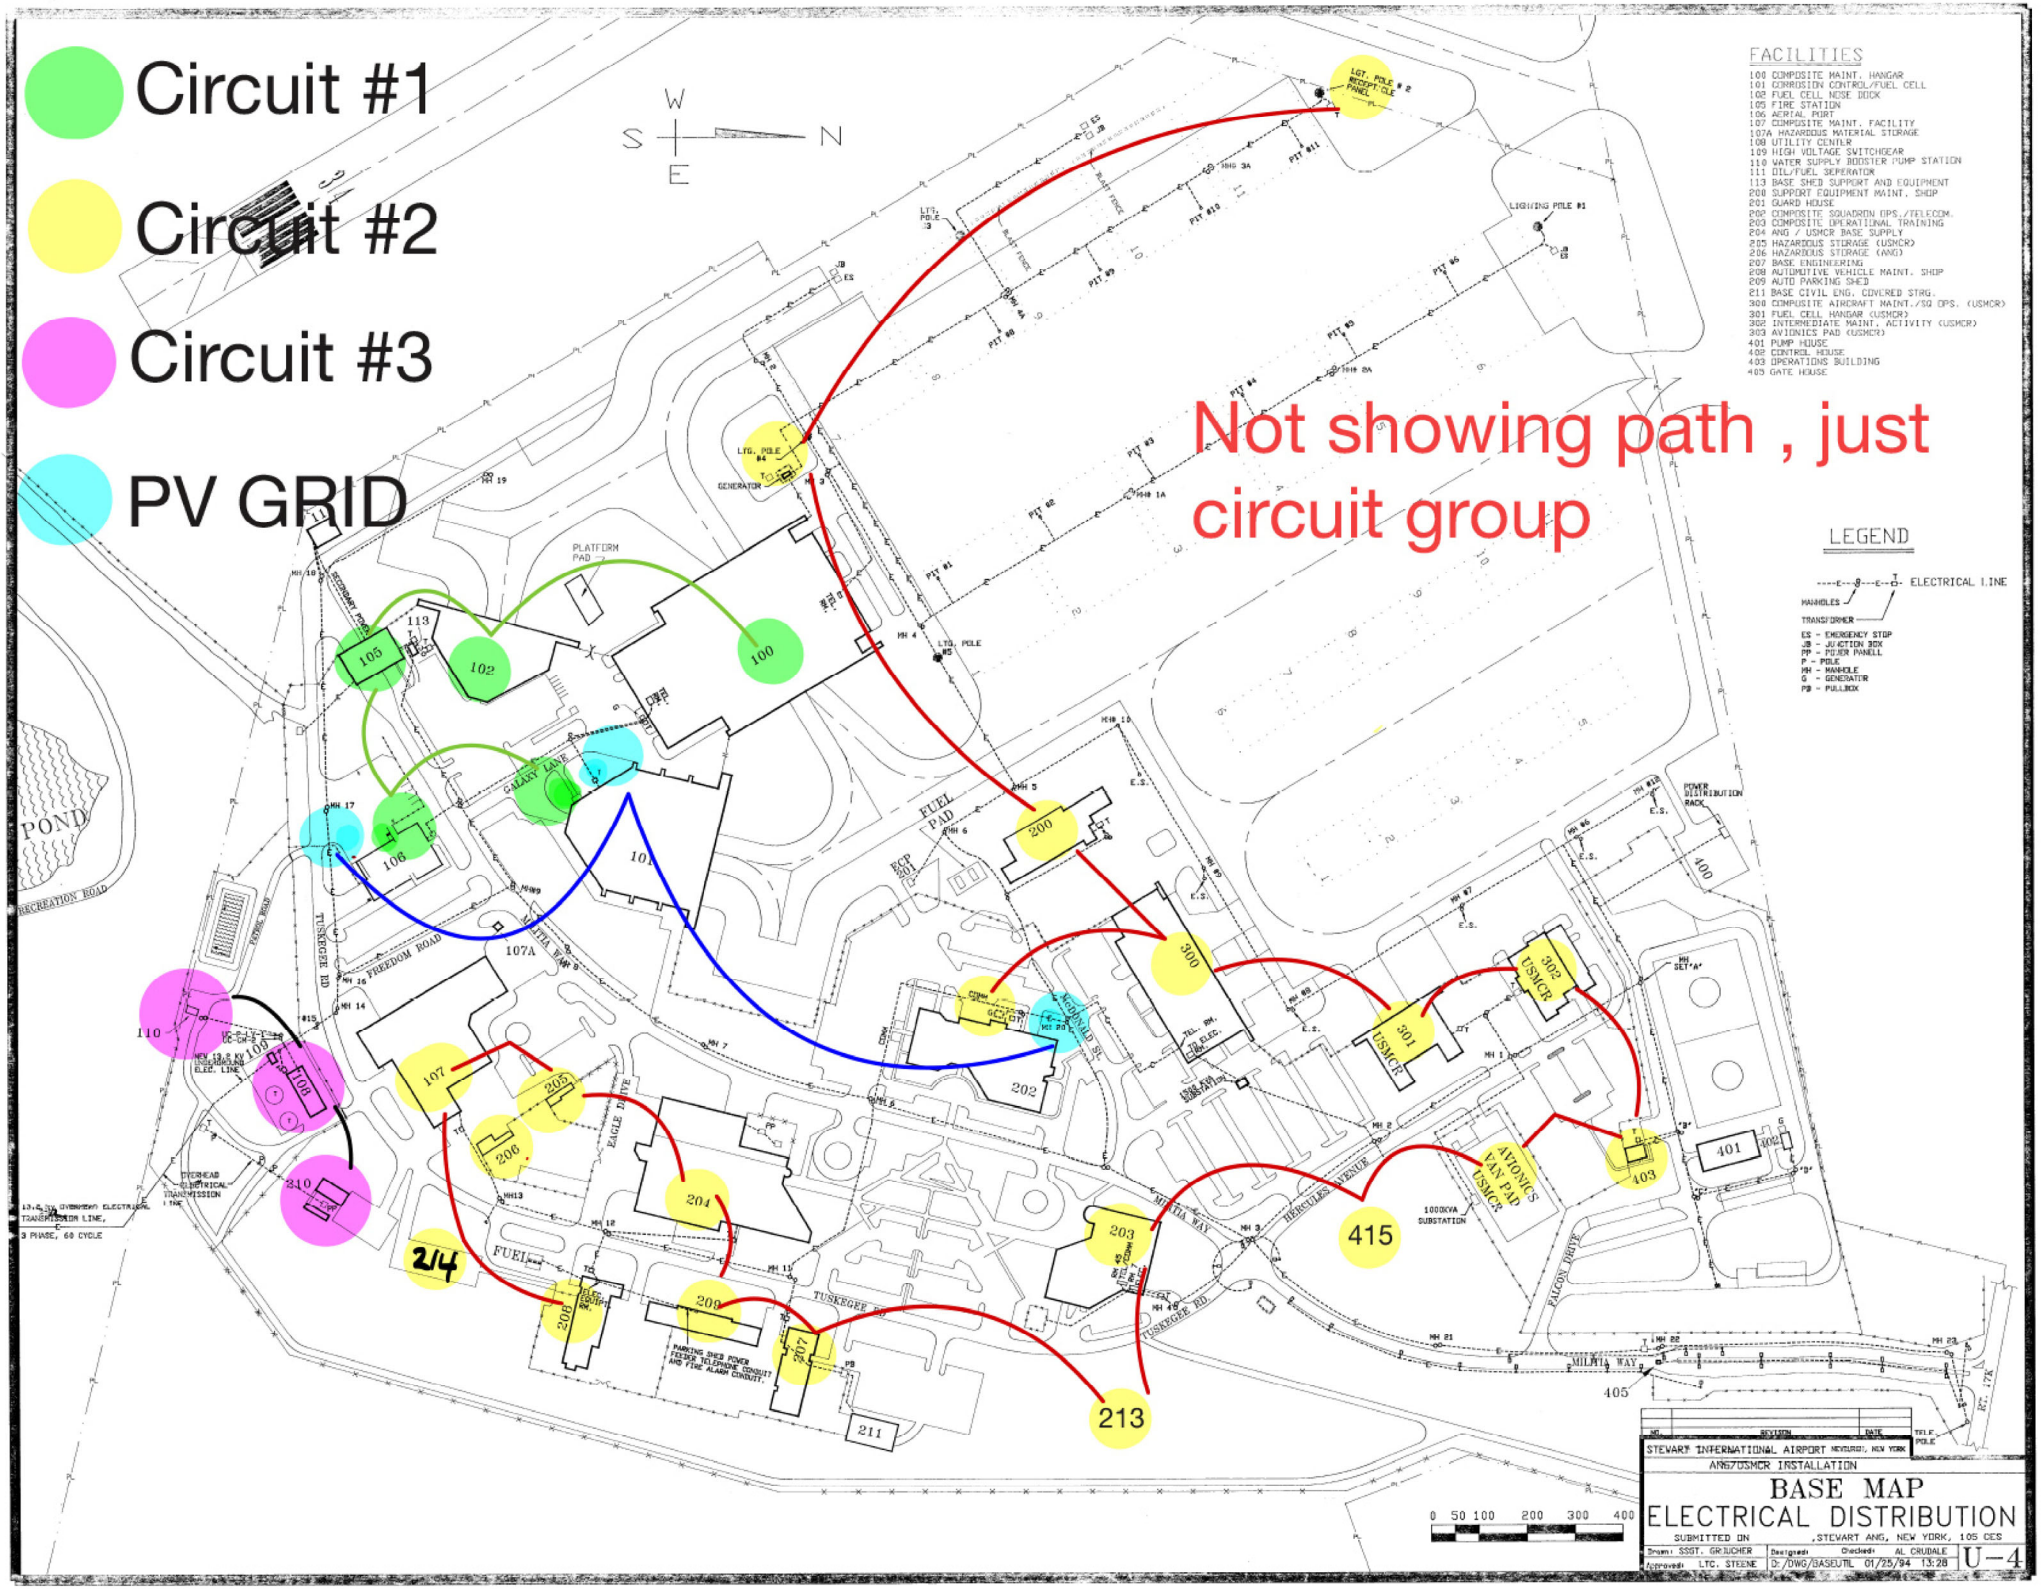
Circuit #1
Circuit #2
Circuit #3
PV GRID
Not showing path , just circuit group
FACILITIES
100 COMPOSITE MAINT. HANGAR
101 CORROSION CONTROL/FUEL CELL
102 FUEL CELL NOSE DOCK
105 FIRE STATION
106 AERIAL PORT
107 COMPOSITE MAINT. FACILITY
107A HAZARDOUS MATERIAL STORAGE
108 UTILITY CENTER
109 HIGH VOLTAGE SWITCHGEAR
110 WATER SUPPLY BOOSTER PUMP STATION
111 OIL/FUEL SEPERATOR
113 BASE SHED SUPPORT AND EQUIPMENT
200 SUPPORT EQUIPMENT MAINT. SHOP
201 GUARD HOUSE
202 COMPOSITE SQUADRON OPS./TELECOM.
203 COMPOSITE OPERATIONAL TRAINING
204 ANG / USMCR BASE SUPPLY
205 HAZARDOUS STORAGE (USMCR)
206 HAZARDOUS STORAGE (ANG)
207 BASE ENGINEERING
208 AUTOMOTIVE VEHICLE MAINT. SHOP
209 AUTO PARKING SHED
211 BASE CIVIL ENG. COVERED STRG.
300 COMPOSITE AIRCRAFT MAINT./SQ OPS. (USMCR)
301 FUEL CELL HANGAR (USMCR)
302 INTERMEDIATE MAINT. ACTIVITY (USMCR)
303 AVIONICS PAD (USMCR)
401 PUMP HOUSE
402 CONTROL HOUSE
403 OPERATIONS BUILDING
405 GATE HOUSE
LEGEND
ELECTRICAL LINE
MANHOLES
TRANSFORMER
ES - EMERGENCY STOP
JB - JUNCTION BOX
PP - POWER PANELL
P - POLE
MH - MANHOLE
G - GENERATOR
PB - PULLBOX
POND
RECREATION ROAD
TUSKEGEE RD
FREEDOM ROAD
GALAXY LANE
EAGLE DRIVE
FUEL PAD
MILITIA WAY
HERCULES AVENUE
FALCON DRIVE
AVIONICS VAN PAD USMCR
1000KVA SUBSTATION
POWER DISTRIBUTION RACK
PLATFORM PAD
GENERATOR
LIGHTING POLE #1
100
101
102
105
106
107
107A
108
109
110
200
201
202
203
204
205
206
207
208
209
211
213
214
300
301 USMCR
302 USMCR
303
400
401
402
403
405
415
0 50 100 200 300 400
STEWART INTERNATIONAL AIRPORT NEWBURGH, NEW YORK
ANG/USMCR INSTALLATION
BASE MAP
ELECTRICAL DISTRIBUTION
SUBMITTED ON ,STEWART ANG, NEW YORK, 105 CES
Drawn: SSST. GRUNCHER
Designed:
Checked: AL CRUDALE
Approved: LTC. STEENE
D:/DWG/BASEUTIL 01/25/94 13:28
U-4