DESCRIPTION OF REQUIREMENT

The Washington National Guard Recruiting and Retention Battalion (RRB) at Camp Murray, Washington has a requirement to purchase, permit, and install outdoor signage at four (4) locations across Washington State. Interested vendors must submit offers meeting the description of each item listed below, including product information, proposed materials, and installation plans.

CLIN 0001 – Fabrication of Outdoor Signage

QTY: 3(ea.)

Salient Characteristics:

- Approximate size: 4'-6" (54") Wide x 4'-11.362" (59.625") High (Snohomish and Wenatchee Armory)
- Approximate size: 16x6 Linear logo (Anacortes Armory)
- Style: Routed signs with push-through letters
- Colors: White, Black, and PMS 123
- Internally illuminated with white LEDs mounted flush to fascia
- Must feature a removable top panel for servicing LED lights
- Sign cabinet must be constructed of non-corrosive, heavy-gauge aluminum to withstand outdoor Washington State weather conditions and prevent rust
- Vendor must provide a mock-up of the sign on the building, including exact dimensions, for approval prior to fabrication
- The Government reserves the right to adjust the final size by up to one (1) foot in each direction to ensure proper fit on buildings
- Vendor must provide a minimum 5-year warranty against fading, cracking, or corrosion of the sign face and cabinet

CLIN 0002 – Site Survey and Permitting

QTY: 3 (job)

Salient Characteristics:

- Vendor must conduct a comprehensive site survey at all three (3) installation locations prior to fabrication
- Vendor is fully responsible for acquiring all necessary local city/county permits required for sign installation at each location
- All site visits must be coordinated with the Government Point of Contact (POC) listed in CLIN 0003

CLIN 0003 – Delivery, Installation & Electrical Work

QTY: 3 (job)

Salient Characteristics:

- Vendor is responsible for complete delivery and installation at the following four (3) locations:
- 2219 M Ave, Anacortes, WA 98221
- 1230 5th St, Wenatchee, WA 98801
- 1501 Ave D, Snohomish, WA 98290
- Point of Contact (POC): SSG Brittany Snyder – 253.500.9432
- Hours of Operation: All on-site work (surveys and installation) must be performed between 0800-1700

- Signs must be installed securely and in a manner fitting to withstand all outdoor Washington weather conditions
- Vendor is responsible for completing any necessary electrical work to connect the LED signs to power. All work must meet applicable local codes and regulations
- Vendor must provide a minimum one (1) year warranty on all electrical work, including labor and LED components
- Upon completion, vendor must provide the government with high-resolution digital vector files (.AI or .EPS) of the final approved design

Preferred Characteristics:

- Work to be completed within 30 working days after the mock-up has been approved
- Remove all packing materials and clean work area after installation
- Perform operations check of LED lighting and demonstrate access to the removable top panel for local personnel

Request for Quote - Dimensional Sign in retail location

Channel Letters on Raceway - LED Accents

- Sign length specified at 12’ 6”

Side View

1 **S/F INTERNALLY ILLUMINATED WALL SIGNS - QTY: 1** **TOTAL 24 SQ FT**

"WASHINGTON ... GUARD" CHANNEL MODULE : 3" Deep aluminum fabricated, white acrylic face with Matte Black 220-22 background vinyl applied with weeded out white copy & weeded out ARMY, Star & Strips- sunflower yellow vinyl from black vinyl. 1" Trim cap & returns paint black. Flush mount to the fascia.
"RECRUITING" CHANNEL MODULE : 3" Deep aluminum fabricated, white acrylic face with Matte Black 220-22 background vinyl overlay & weeded out RECRUITING & border strip - sunflower yellow vinyl from black vinyl. 1" Trim cap & returns paint black. Flush mount to the fascia.
MOUNTING : Attach to fascia with 3/8" x 3" lag bolts, 2 along top & bottom.

BACKGROUND VINYL : MATTE BLACK 220-22 VINYL

"ARMY, STARS & STRIPS & RECRUITING" : 3630-25 SUNFLOWER YELLOW VINYL

RETURNS & TRIM CAPS : PAINT BLACK

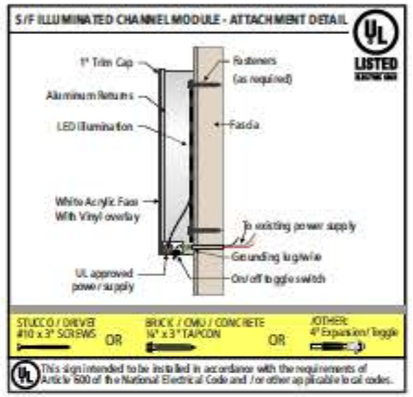

Front View - Scale: 3/4" = 1'

Side View

1 **S/F INTERNALLY ILLUMINATED WALL SIGNS - QTY: 1** **TOTAL 24 SQ FT**

"WASHINGTON ... GUARD" CHANNEL MODULE : 3" Deep aluminum fabricated, white acrylic face with Matte Black 220-22 background vinyl applied with weeded out white copy & weeded out ARMY, Star & Strips- sunflower yellow vinyl from black vinyl. 1" Trim cap & returns paint black. Flush mount to the fascia.
"RECRUITING" CHANNEL MODULE : 3" Deep aluminum fabricated, white acrylic face with Matte Black 220-22 background vinyl overlay & weeded out RECRUITING & border strip - sunflower yellow vinyl from black vinyl. 1" Trim cap & returns paint black. Flush mount to the fascia.
MOUNTING : Attach to fascia with 3/8" x 3' lag bolts, 2 along top & bottom.

BACKGROUND VINYL : MATTE BLACK 220-22 VINYL

"ARMY, STARS & STRIPS & RECRUITING" : 3630-25 SUNFLOWER YELLOW VINYL

RETURNS & TRIM CAPS : PAINT BLACK

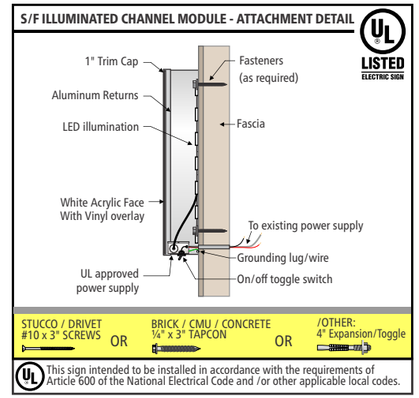

Existing Condition | South Elevation | Scale: NTS

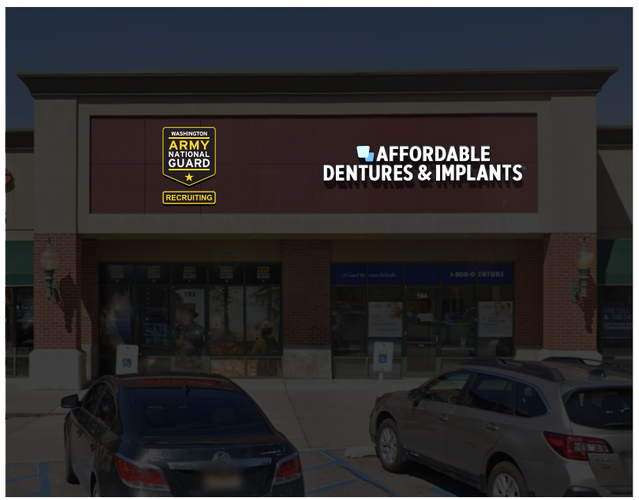

Night View | South Elevation | Scale: NTS

Proposed Condition | South Elevation | Scale: 1/8" = 1'

 © Berry Sign, All Rights Reserved. Unauthorized use of this artwork prohibited & subject to fine.

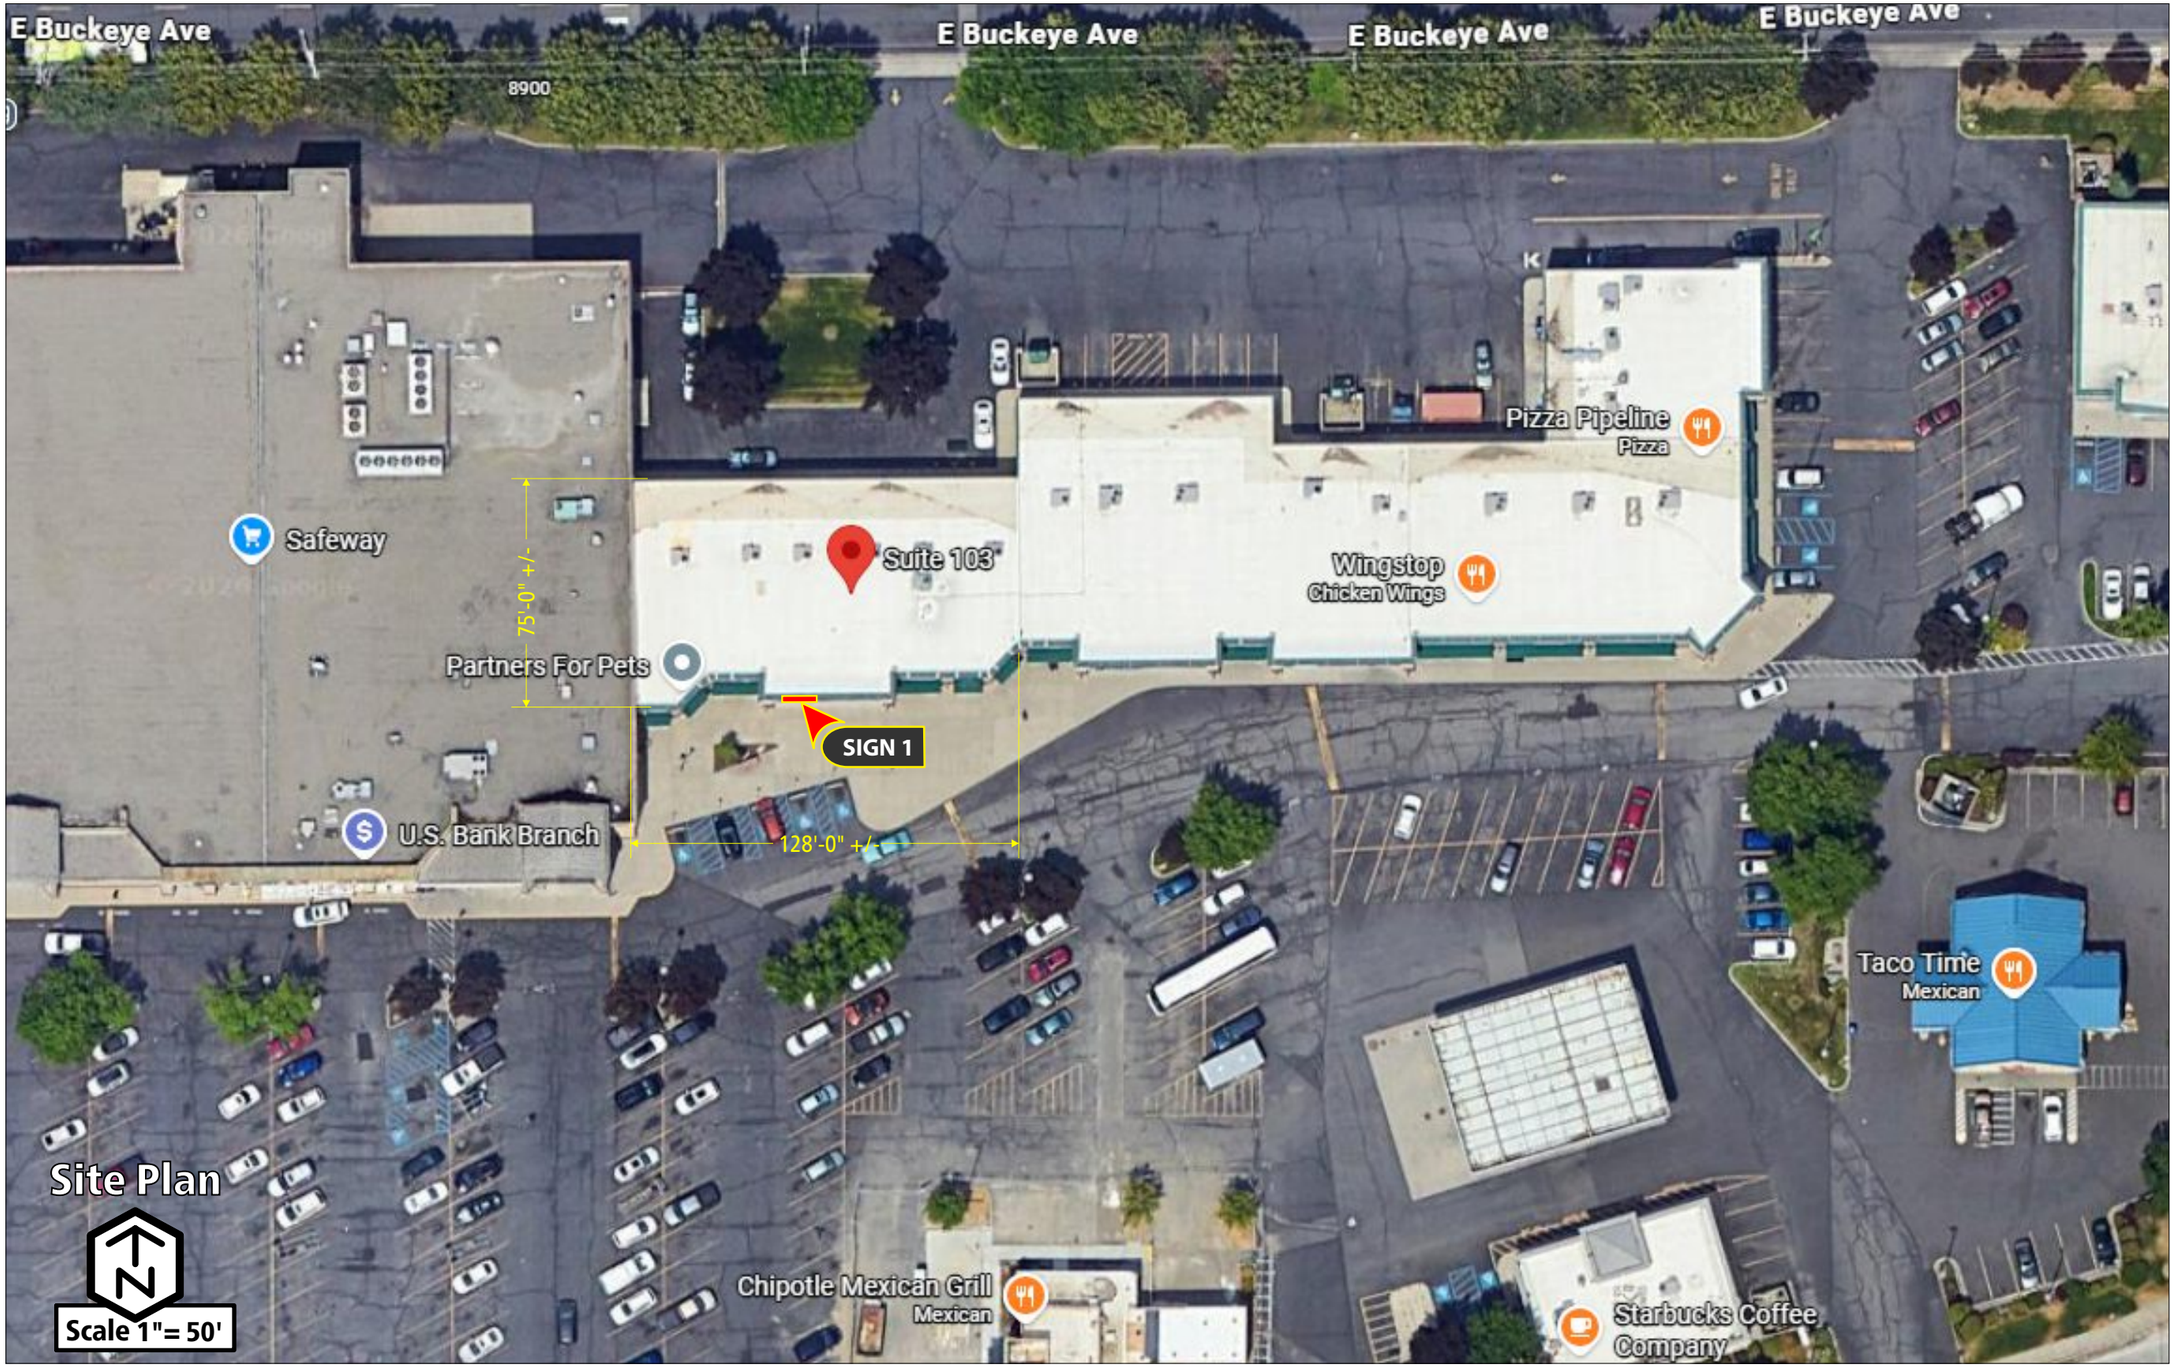

SIGN LOCATION ON MAP

© Berry Sign, All Rights Reserved. Unauthorized use of this artwork prohibited & subject to fine.